

A detailed architectural rendering of a multi-story staff quarter building. The building features a central entrance with a prominent portico supported by columns. The facade is composed of light-colored panels and windows. The building is set against a light blue sky and green landscape. The text is overlaid on the central part of the building.

NORTHERN RAILWAY

STAFF QUARTER - TYPE II

(General Arrangement Drawings, Working Drawings and Structural Drawings)

SHEET DESCRIPTION:-

S.N.	DESCRIPTION	SHEET NO.
1.	Index & General Notes	01 OF 30
2.	Perspective View	02 OF 30
3.	Site - general layout plan	03 OF 30
4.	Ground Floor - general layout plan	04 OF 30
5.	First & Second Floor - general layout plan	05 OF 30
6.	Terrace Floor - general layout plan	06 OF 30
7.	Elevation - front	07 OF 30
8.	Elevation - rear	08 OF 30
9.	Elevation & Spot Section - side elevation & spot section 4	09 OF 30
10.	Section - AA	10 OF 30
11.	Section - BB	11 OF 30
12.	Section - CC	12 OF 30
13.	Section - section 1, section 2 & detail A	13 OF 30
14.	Electrical Layout Plan - ground floor	14 OF 30
15.	Electrical Layout Plan - first & second floor	15 OF 30
16.	Plumbing Layout Plan - ground floor	16 OF 30
17.	Plumbing Layout Plan - first & second floor	17 OF 30
18.	Plumbing Layout Plan - terrace floor	18 OF 30
19.	Sanitary Layout Plan - ground floor	19 OF 30
20.	Sanitary Layout Plan - first & second floor	20 OF 30
21.	Schedule of openings - doors & windows	21 OF 30
22.	Schedule of openings - doors, windows & ventilators	22 OF 30
23.	Typical Details - kitchen & wardrobe	23 OF 30
24.	Typical Details - toilet & water closet	24 OF 30
25.	Typical Details - boundary wall & rain water pipe	25 OF 30
26.	Details of foundation and column	26 OF 30
27.	Typical details of column, beam & slab	27 OF 30
28.	Details of plinth beam, stair slab & mumty beam & slab	28 OF 30
29.	Details of floor beams and slab reinforcement	29 OF 30
30.	Details of Terrace beam and slab reinforcement	30 OF 30

NOTES:-

A. GENERAL
1. All dimensions are in millimeters & levels are in meters unless otherwise mentioned.
2. Written dimensions are to be followed.
3. Do not scale these drawings.
4. These drawings are to be read with all information.
5. All dimensions to be verified on the site by main contractor before the commencement of work whatsoever.
6. 230 mm thick filler wall of Aerated Cement concrete (ACC)/ Cellular Concrete Block (CIC)/ Brick/ Fly-ash Brick work shall be in 1:6 Cement Sand mortar.
7. 115 mm thick filler wall of Aerated Cement concrete (ACC)/ Cellular Concrete Block (CIC)/ Brick/ Fly-ash Brick work shall be in 1:4 Cement Sand mortar.
8. Minimum height of the plinth above the likely ground/expected in future shall be 600mm.
9. Plinth beams & Lintel beams are to be provided to all walls as per detail with a coat of bitumen applied on top.
10. Bottom of lintel beam shall be kept at 2100mm from floor finish level.
11. Provide direct water supply to each unit & over head tank water supply separately to each unit.
12. Soil pipes and waste pipes to be connected to sewerage system.
13. Floor of kitchen, WC & bathroom should be kept 10mm lower than general floor level.
14. Community facilities provided as the proposed population/norms.
15. External windows to be provided with 16mm dia bars at 100mm c/c distance horizontally or grills to be provided.
16. French windows shall be provided as per climatic conditions.
17. Double glass windows shall be provided as per requirements with the approval of competent authority.
18. All common areas shall have lighting arrangement along with light fixtures.
19. As far as possible concealed wiring shall be used in all electrical works.

B. ELECTRICAL
1. 5/15 Amp power plug wiring should not be combined with light point and circuit wiring
2. In-coming of switch board and power point wiring should not be combined with light points.
3. Run off main (circuit wiring) from distribution board can be combined within one conduit for more than two circuit.
4. Connected load per circuit should not exceed 800 Watts or 10 points.
5. All the conduits should be of approved manes and 2mm thick.
6. after de-shuttering GI Fish wire shall be provided in all the conduits.
7. Neutral wire joining shall be used for "B" Type connector in junction boxes.
8. Wiring should be done as per loop in loop out system.
9. 25mm and 19mm Dia PVC conduits shall be used for lighting/power points respectively.
10. Two way switch control on light/ fan point in room as suits the site condition.
11. Minimum 300mm clearance should be maintained in between electrical and signal line.
12. 2 core PVC shield or cloth shielded wire (0.5 sq.mm) shall be connected from ceiling rose to fitting.
13. Clearance of ceiling rose to fixing of fitting in wall/ceiling shall be 75mm.
14. All switch boards shall be flushed with wall.
15. Size of ceiling fan 1200mm sweep.
16. This drawing shall be read in conjunction with other relevant drawings.


FINISHED SCHEDULE

S.No.	LOCATION	FLOORING	SKIRTING
1	Living/drawing room, dining & family lounge	vitrfied tile flooring of size not less than 400mm x 400 mm	same finishing as flooring, height 100mm
2	Bedroom	scratch resistant vitrfied tile flooring of size not less than 400mm x 400 mm joints finished with matching grout	same finishing as flooring, height 100mm
3	Kitchen	anti skid vitrfied tile of size not less than 300mm x 300 mm with water absorption less than 0.08 % laid seamless with joints finished with matching grout	ceramic glaze tile of size not less than 200 x 300 as per design
4	Kitchen counter	granite stone with nosing	
5	Common circulation area	mirror polished kota stone as approved by architect	
6	Staircase	pre polished kota stone in single length of tread and risers	
7	Toilets/bath/wc	glazed ceramic anti skid tiles of size not less than 300 x 300 mm including grouting the of joints	ceramic glaze tile of size not less than 200x300 as per design
8	Finishing - internal	all walls & ceiling to be treated with 2mm thick POP(one time only) and painted with low VOC Acrylic washable Distemper/Synthetic enamel paint including all wood works and steel works	
9	Finishing - external	Quartz reinforced Texture Acrylic Paint finish/Premium Acrylic smooth water proof exterior finish/washed mosaic plaster in premium cement synthetic enamel paint including all wood work & steel work	

V.P. SINGH (CE/P&D)	sd- (13.12.2017)
A.V. MITTAL (DY. CE/SD)	sd- (13.12.2017)
K.P. DANGI (SSE/DOE)	sd- (13.12.2017)
MOHD. SHARIF (PREPARED BY: SSE/ARCH.)	sd- (13.12.2017)
NORTHERN RAILWAY	
Title STAFF QUARTER TYPE - II	
Drawing Description Sheet Index & General Notes	
SCALE ENTER 1:NTS@A3 SHEET NO. 01 OF 30	
N.R.H.Q.E. PLAN NO. HQ/12/12/2017	



N.R.H.Q.E. PLAN NO. : HQ/12/12/2017	
TYPE PLAN NO. : Q-149/2017	
CANCEL TYPE PLAN NO. : Q-143/R1	
Do not Scale this drawing. This drawing is to be read with all related information. All Dimensions to be verified on site by Main Contractor before the commencement of any quarter drawing or work whatsoever.	
V.P. SINGH (CE/P&D)	sd- (13.12.2017)
A.V. MITTAL (DY. CE/SD)	sd- (13.12.2017)
K.P. DANGI (SSE/DOE)	sd- (13.12.2017)
MOHD. SHARIF (PREPARED BY: SSE/ARCH.)	sd- (13.12.2017)
NORTHERN RAILWAY	
Title STAFF QUARTER TYPE - II	
Drawing Description 3D View front	
SCALE 1:NTS@A3	SHEET NO. 02 OF 30
N.R.H.Q.E. PLAN NO. HQ/12/12/2017	

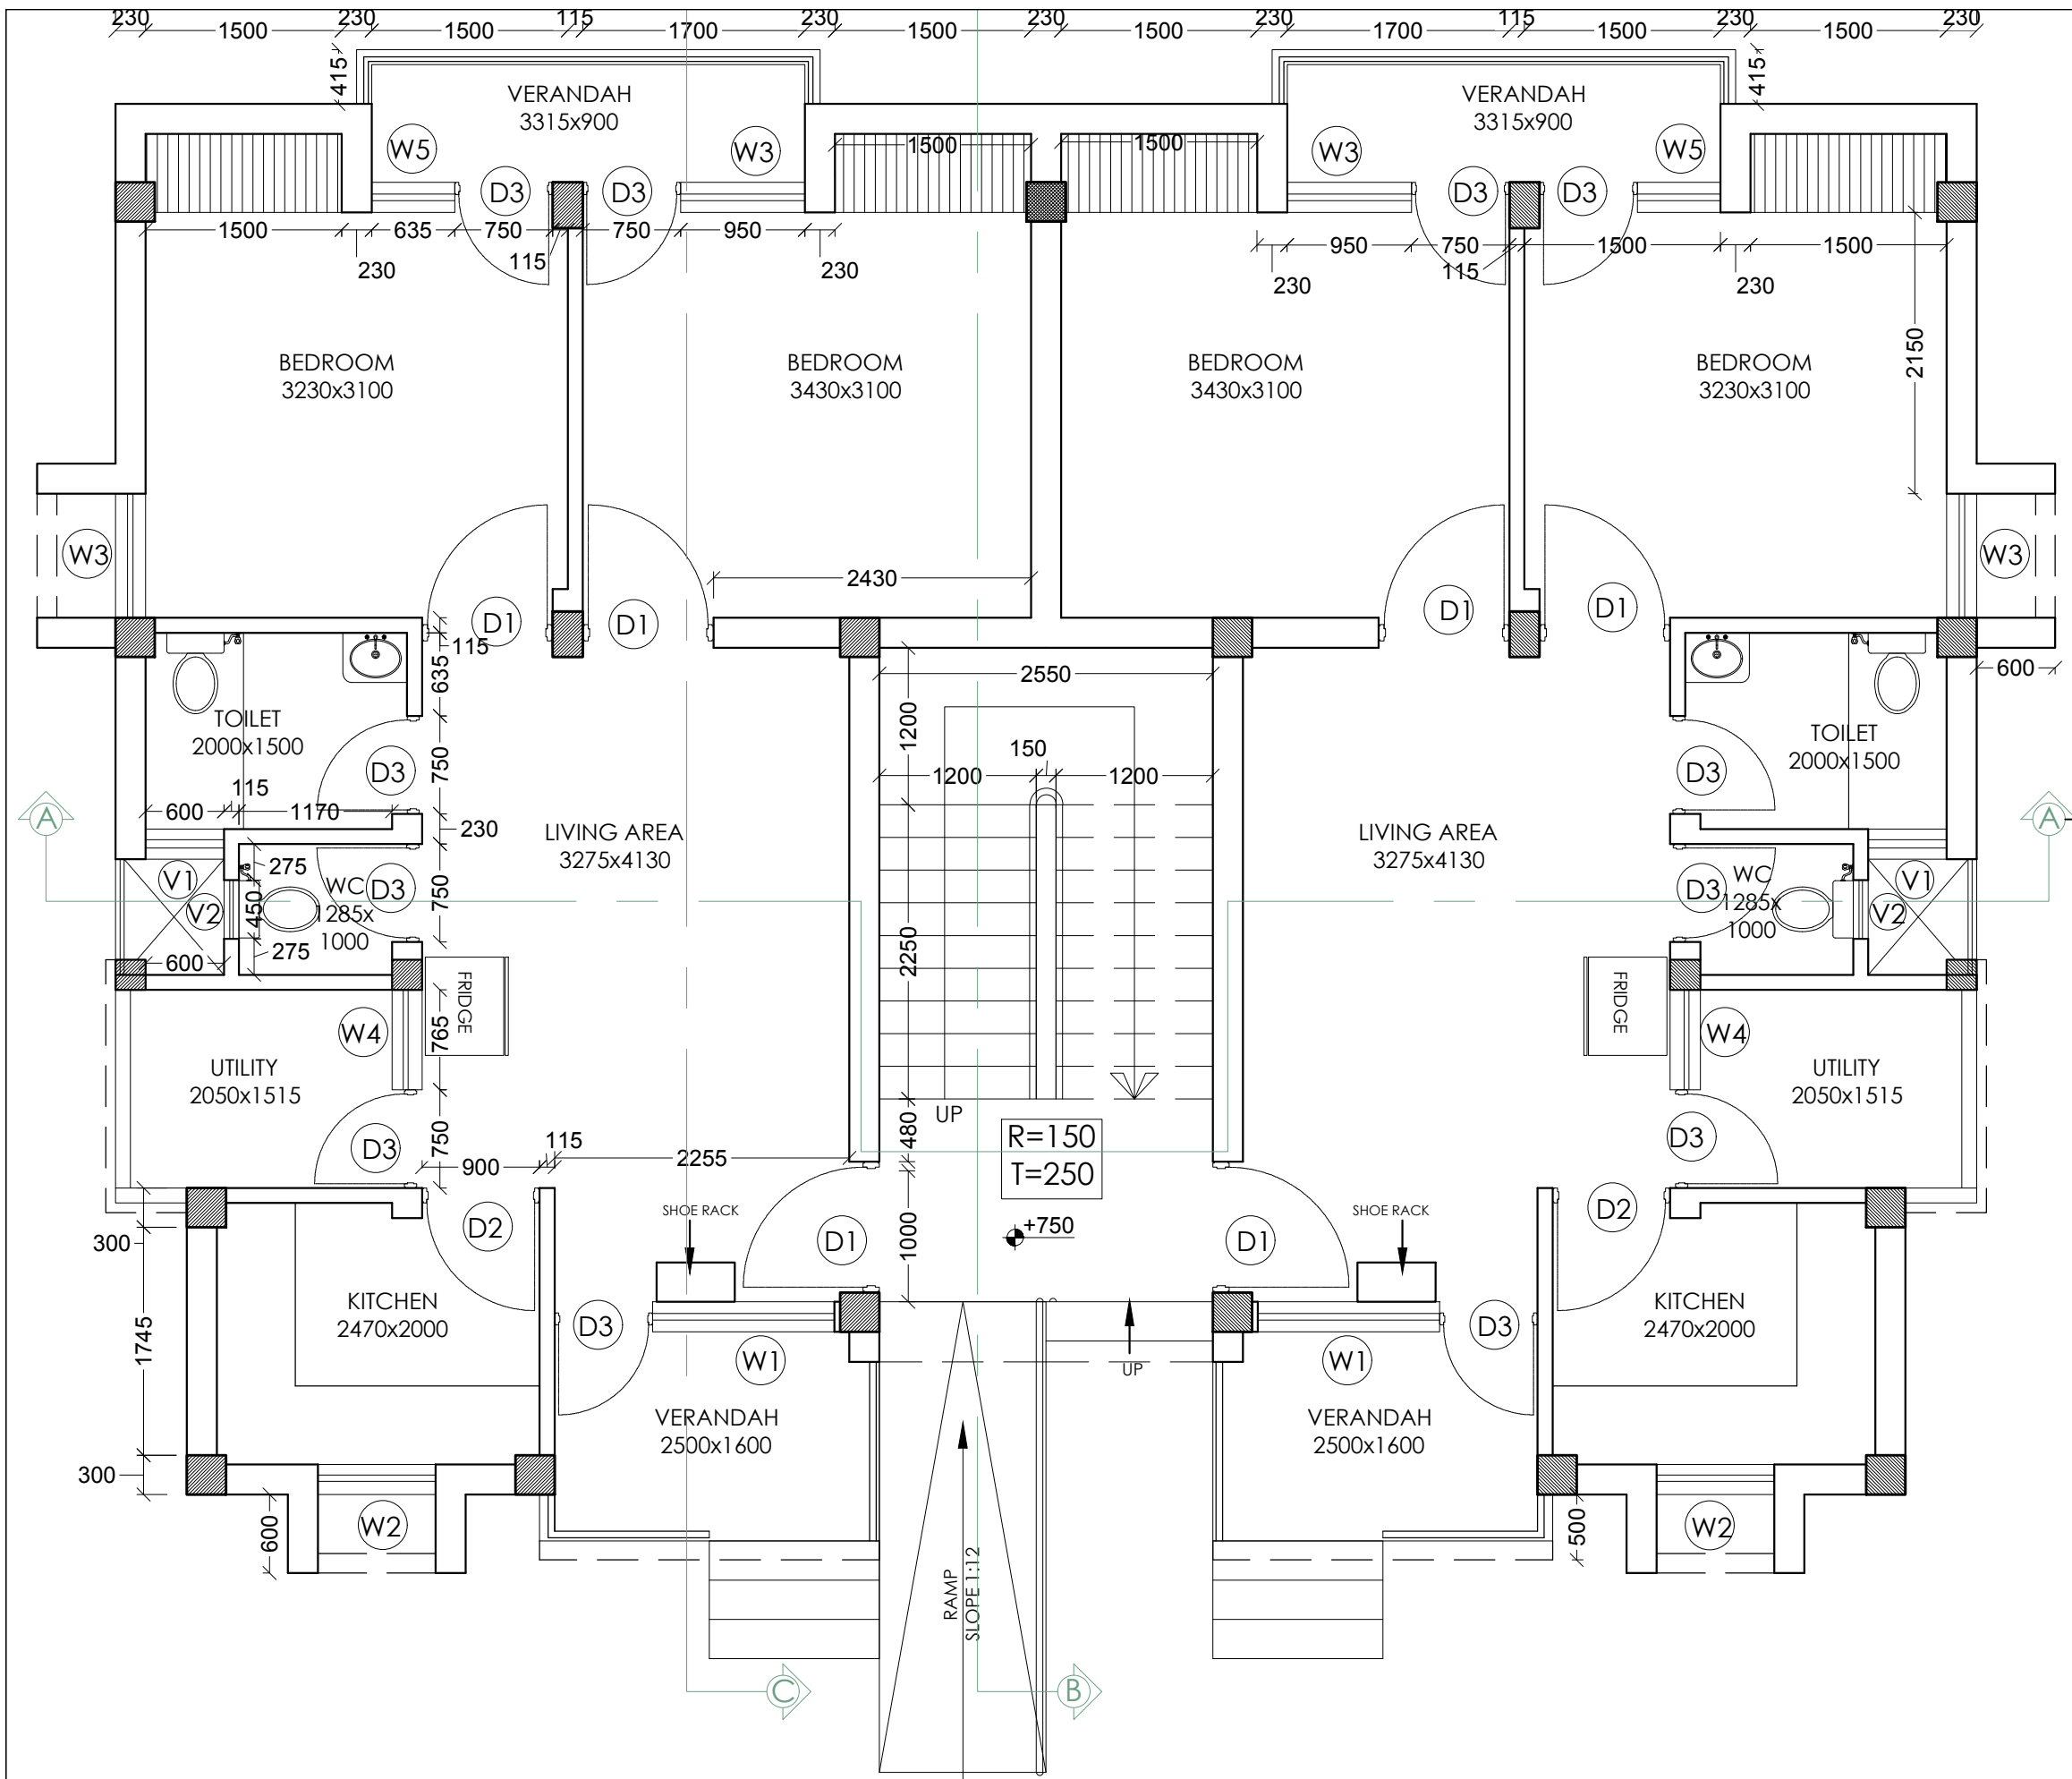


N.R.H.Q.E. PLAN NO. : HQ/12/12/2017

TYPE PLAN NO. : Q-149/2017

CANCEL TYPE PLAN NO. : Q-143/R1



Do not Scale this drawing.
This drawing is to be read with all related information.
All Dimensions to be verified on site by Main Contractor before the commencement of any quarter drawing or work whatsoever.

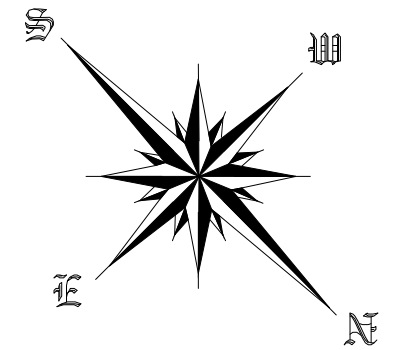

V.P. SINGH (CE/P&D)	sd- (13.12.2017)
A.V. MITTAL (DY. CE/SD)	sd- (13.12.2017)
K.P. DANGI (SSE/DOE)	sd- (13.12.2017)
MOHD. SHARIF (PREPARED BY: SSE/ARCH.)	sd- (13.12.2017)
NORTHERN RAILWAY	
Title STAFF QUARTER TYPE - II	
Drawing Description Ground Floor general layout plan	
SCALE 1:50@A3	SHEET NO. 04 OF 30
N.R.H.Q.E. PLAN NO. HQ/12/12/2017	

N.R.H.Q.E. PLAN NO.	: HQ/12/12/2017
TYPE PLAN NO.	: Q-149/2017
CANCEL TYPE PLAN NO.	: Q-143/R1

Do not Scale this drawing.
This drawing is to be read with all related information.
All Dimensions to be verified on site by Main Contractor before the commencement of any quarter drawing or work whatsoever.

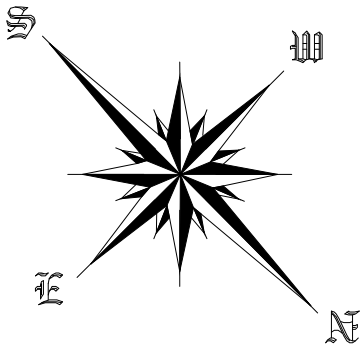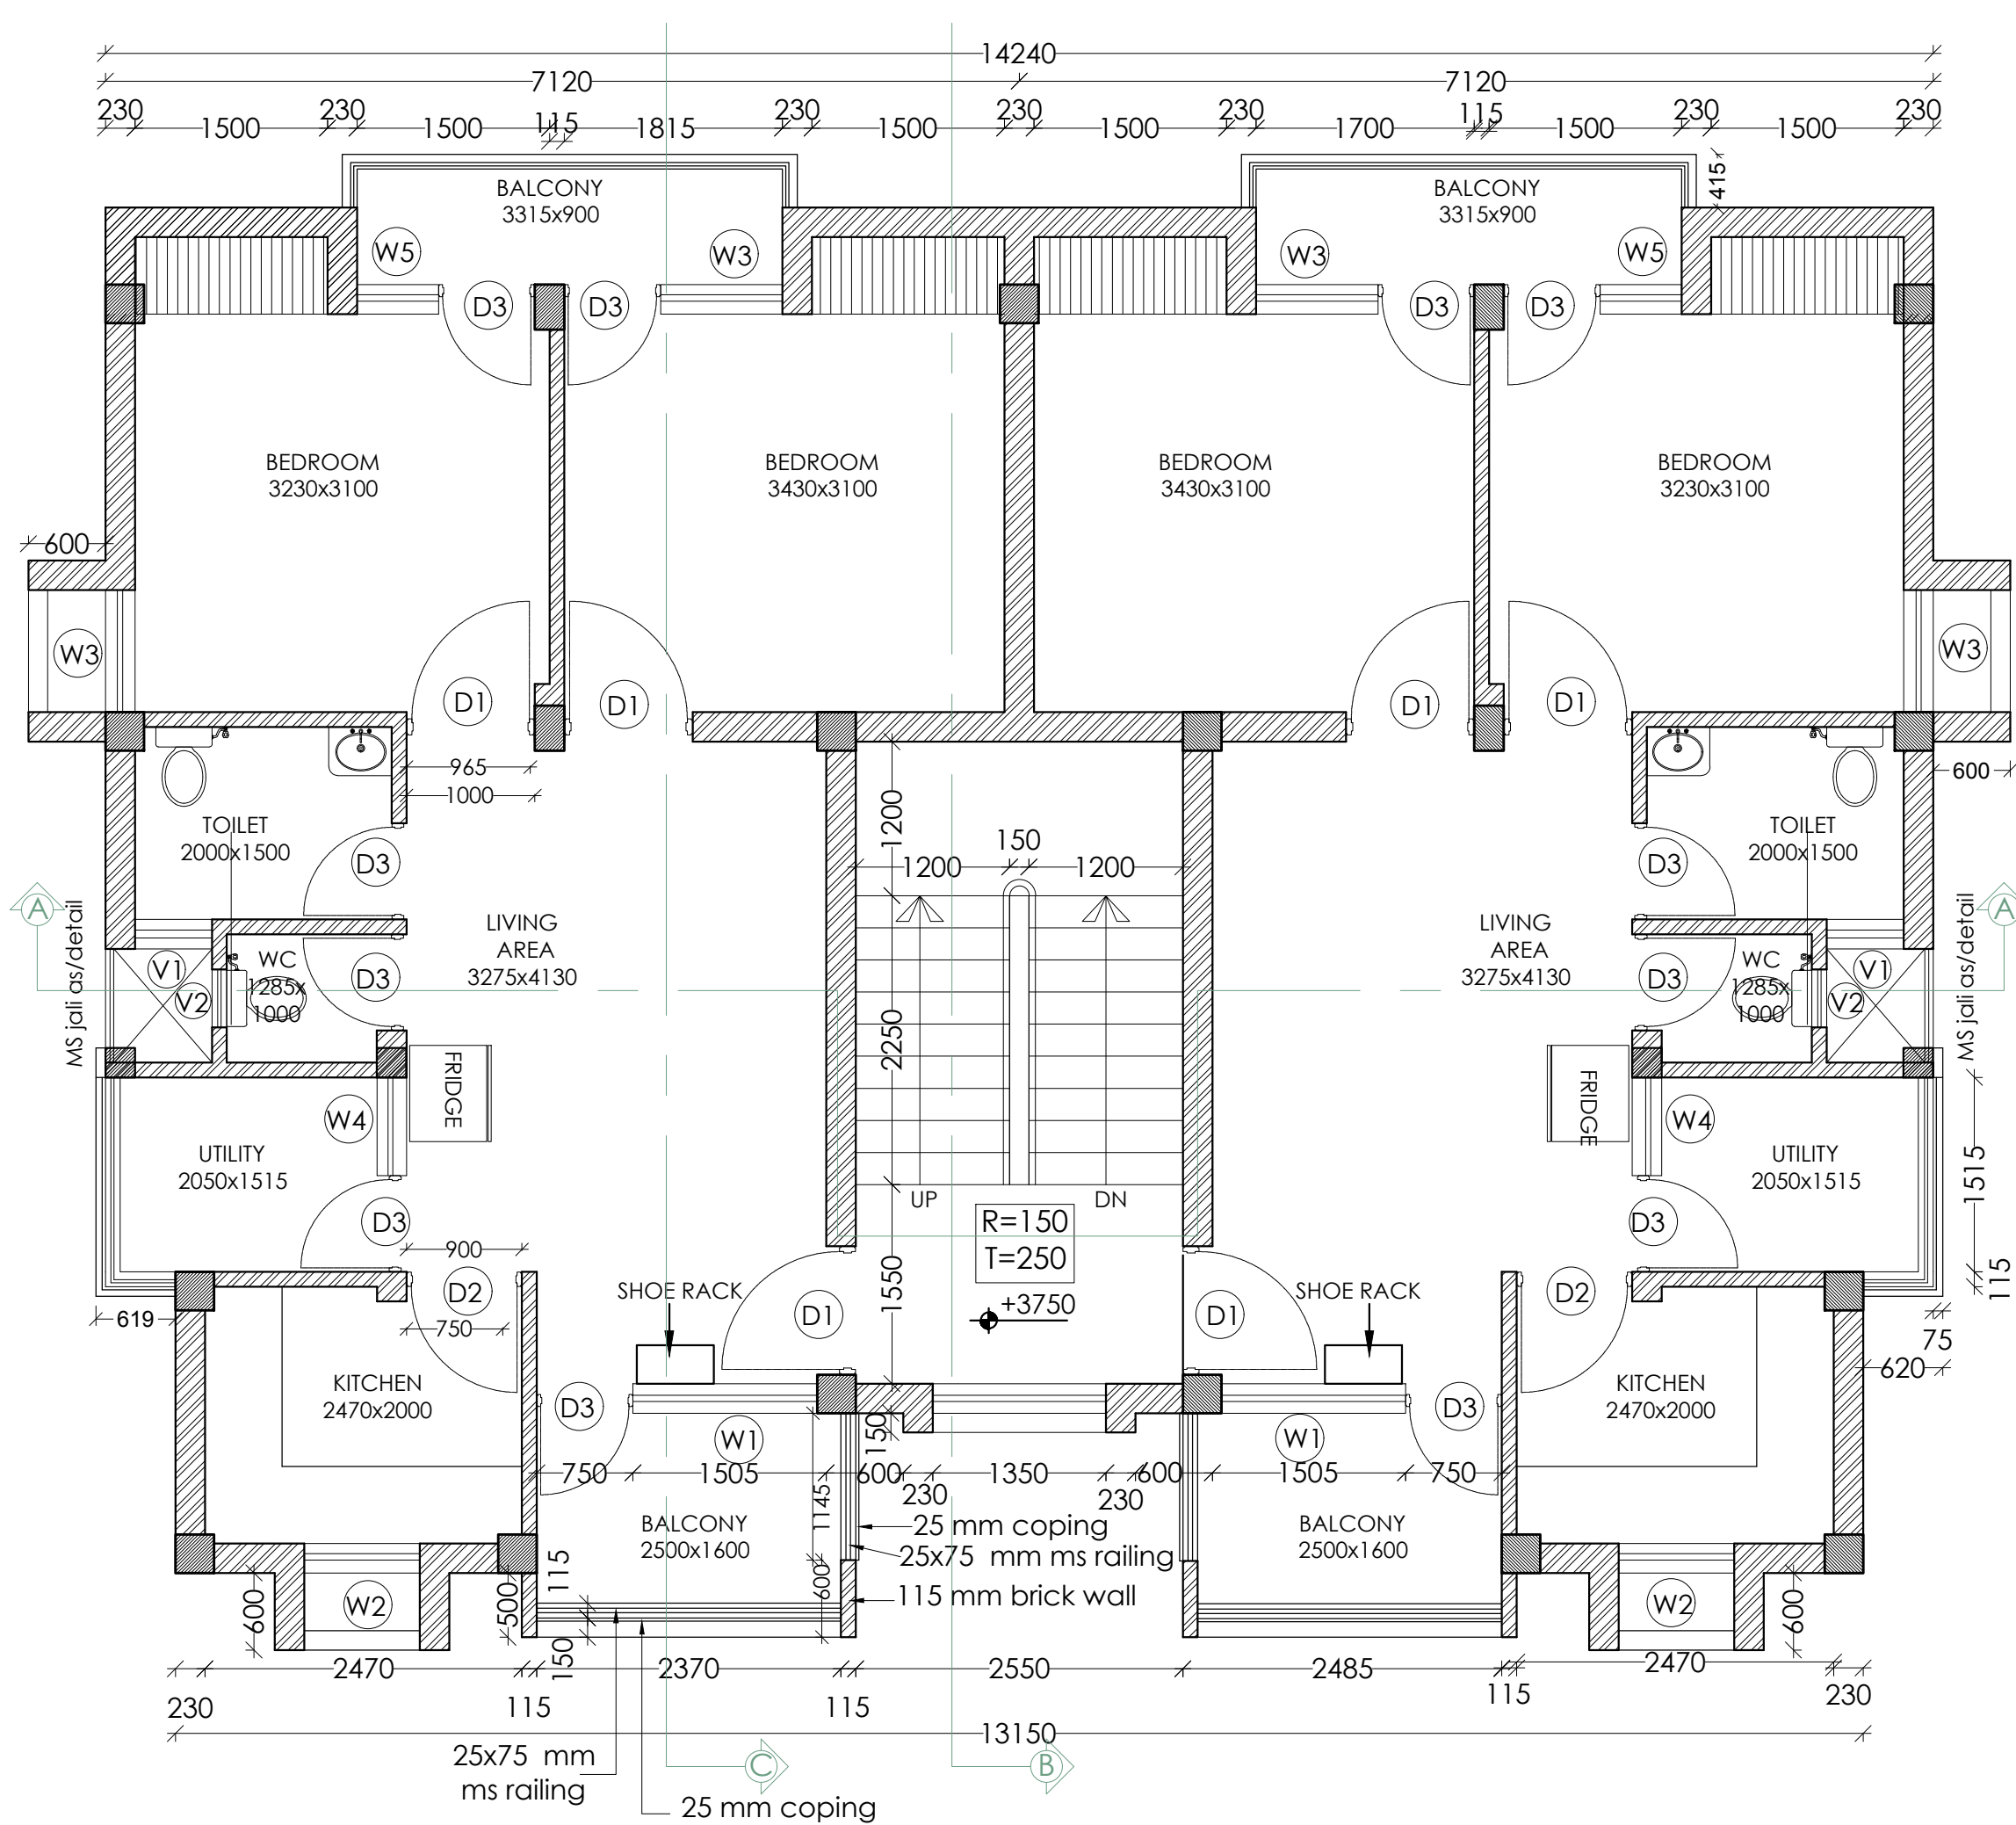

V.P. SINGH (CE/P&D)	sd- (13.12.2017)
A.V. MITTAL (DY. CE/SD)	sd- (13.12.2017)
K.P. DANGI (SSE/DOE)	sd- (13.12.2017)
MOHD. SHARIF (PREPARED BY: SSE/ARCH.)	sd- (13.12.2017)
NORTHERN RAILWAY	
Title STAFF QUARTER TYPE - II	
Drawing Description First & Second Floor general layout plan	
SCALE 1:50@A3	SHEET NO. 05 OF 30
N.R.H.Q.E. PLAN NO. HQ/12/12/2017	

DIRECT WATER SUPPLY LINE
(20 Ø) FOR FILL THE TANK


DIRECT WATER SUPPLY LINE
(20 Ø) FOR FILL THE TANK

N.R.H.Q.E. PLAN NO. : HQ/12/12/2017

TYPE PLAN NO. : Q-149/2017

CANCEL TYPE PLAN NO. : Q-143/R1

Do not Scale this drawing.
This drawing is to be read with all related information.
All Dimensions to be verified on site by Main Contractor before
the commencement of any quarter drawing or work
whatsoever.

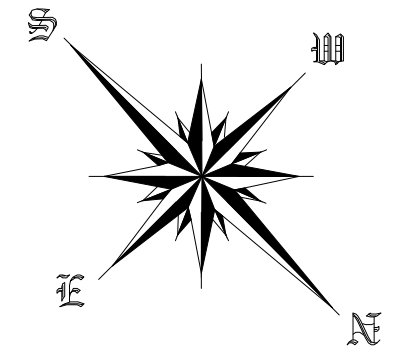

100 MM Ø
PVC RW PIPE

V.P. SINGH (CE/P&D)	sd- (13.12.2017)
A.V. MITTAL (DY. CE/SD)	sd- (13.12.2017)
K.P. DANGI (SSE/DOE)	sd- (13.12.2017)
MOHD. SHARIF (PREPARED BY: SSE/ARCH.)	sd- (13.12.2017)

NORTHERN RAILWAY

Title
STAFF QUARTER TYPE - II

Drawing Description
Terrace Floor
general layout plan

SCALE 1:50@A3

SHEET NO. 06 OF 30

N.R.H.Q.E. PLAN NO. HQ/12/12/2017

A

A

C

B

RIDGE

RIDGE

DN

R=150
T=250


+9750

+9750


150 300 300 300
150 150 150 4210

600
1150
1980
600

1360
600

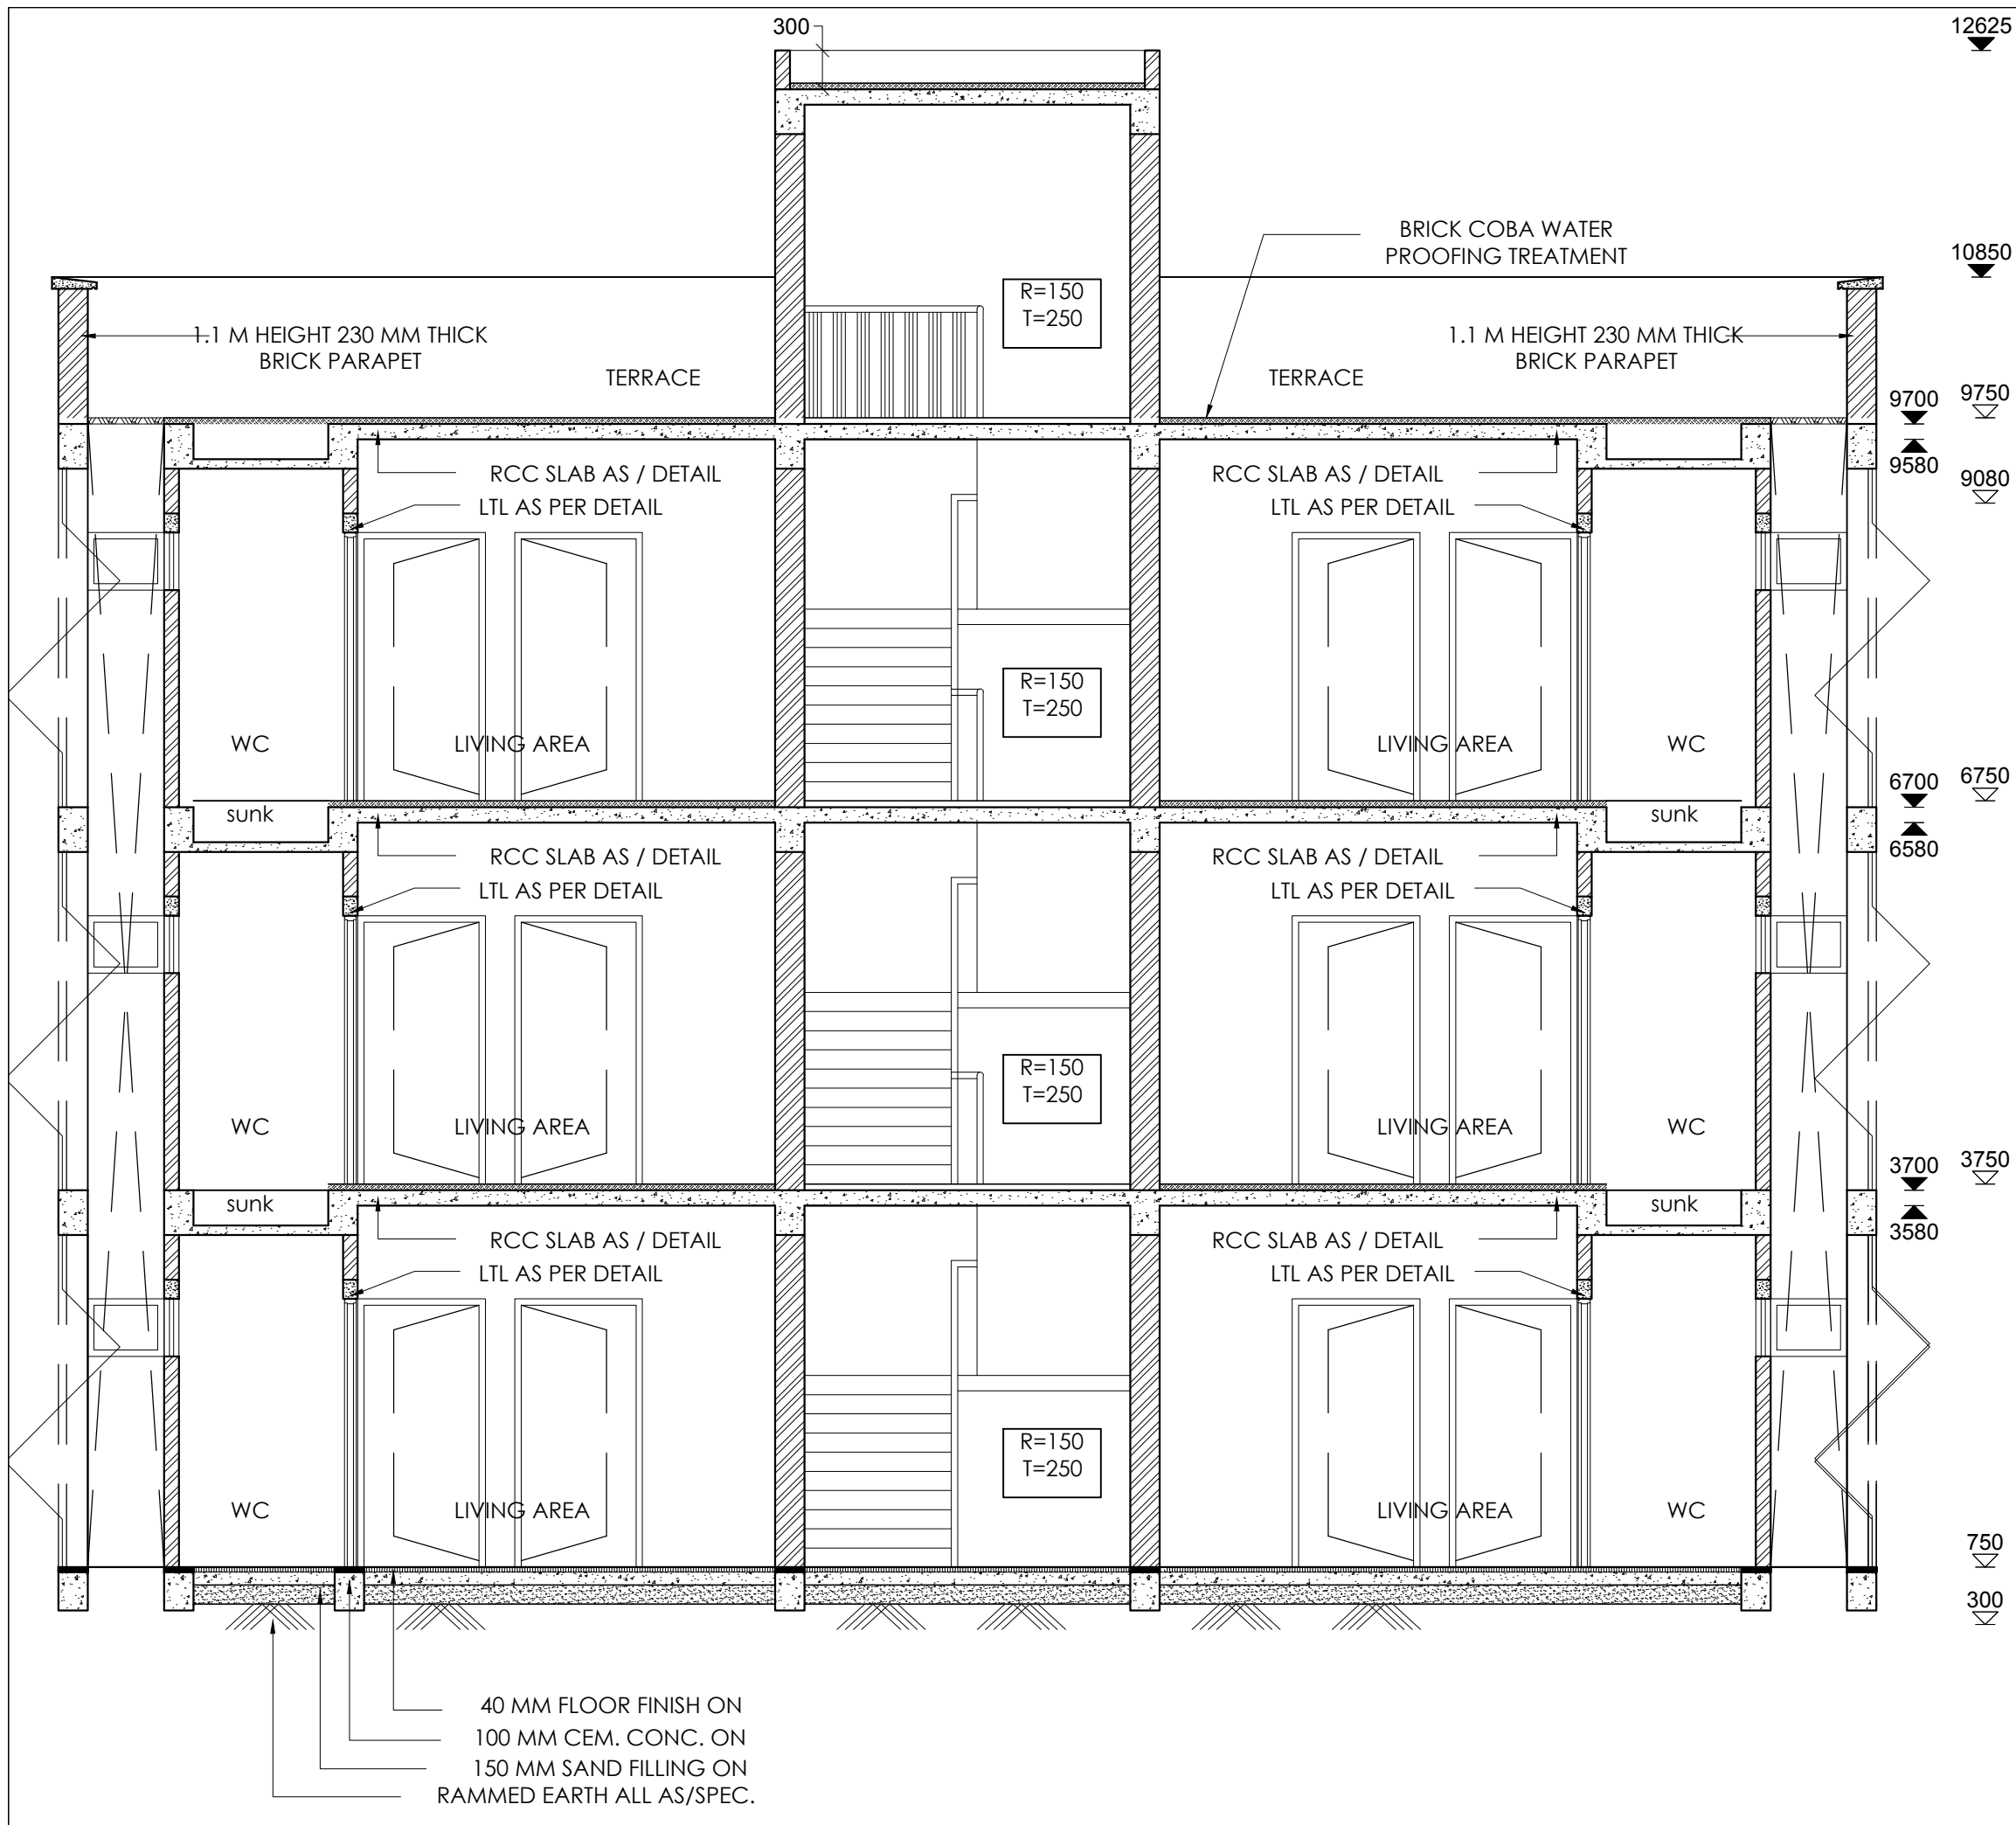


N.R.H.Q.E. PLAN NO. : HQ/12/12/2017	
TYPE PLAN NO. : Q-149/2017	
CANCEL TYPE PLAN NO. : Q-143/R1	
Do not Scale this drawing. This drawing is to be read with all related information. All Dimensions to be verified on site by Main Contractor before the commencement of any quarter drawing or work whatsoever.	
V.P. SINGH (CE/P&D)	sd- (13.12.2017)
A.V. MITTAL (DY. CE/SD)	sd- (13.12.2017)
K.P. DANGI (SSE/DOE)	sd- (13.12.2017)
MOHD. SHARIF (PREPARED BY: SSE/ARCH.)	sd- (13.12.2017)
NORTHERN RAILWAY	
Title STAFF QUARTER TYPE - II	
Drawing Description Section AA	
SCALE 1:50@A3	SHEET NO. 10 OF 30
N.R.H.Q.E. PLAN NO. HQ/12/12/2017	

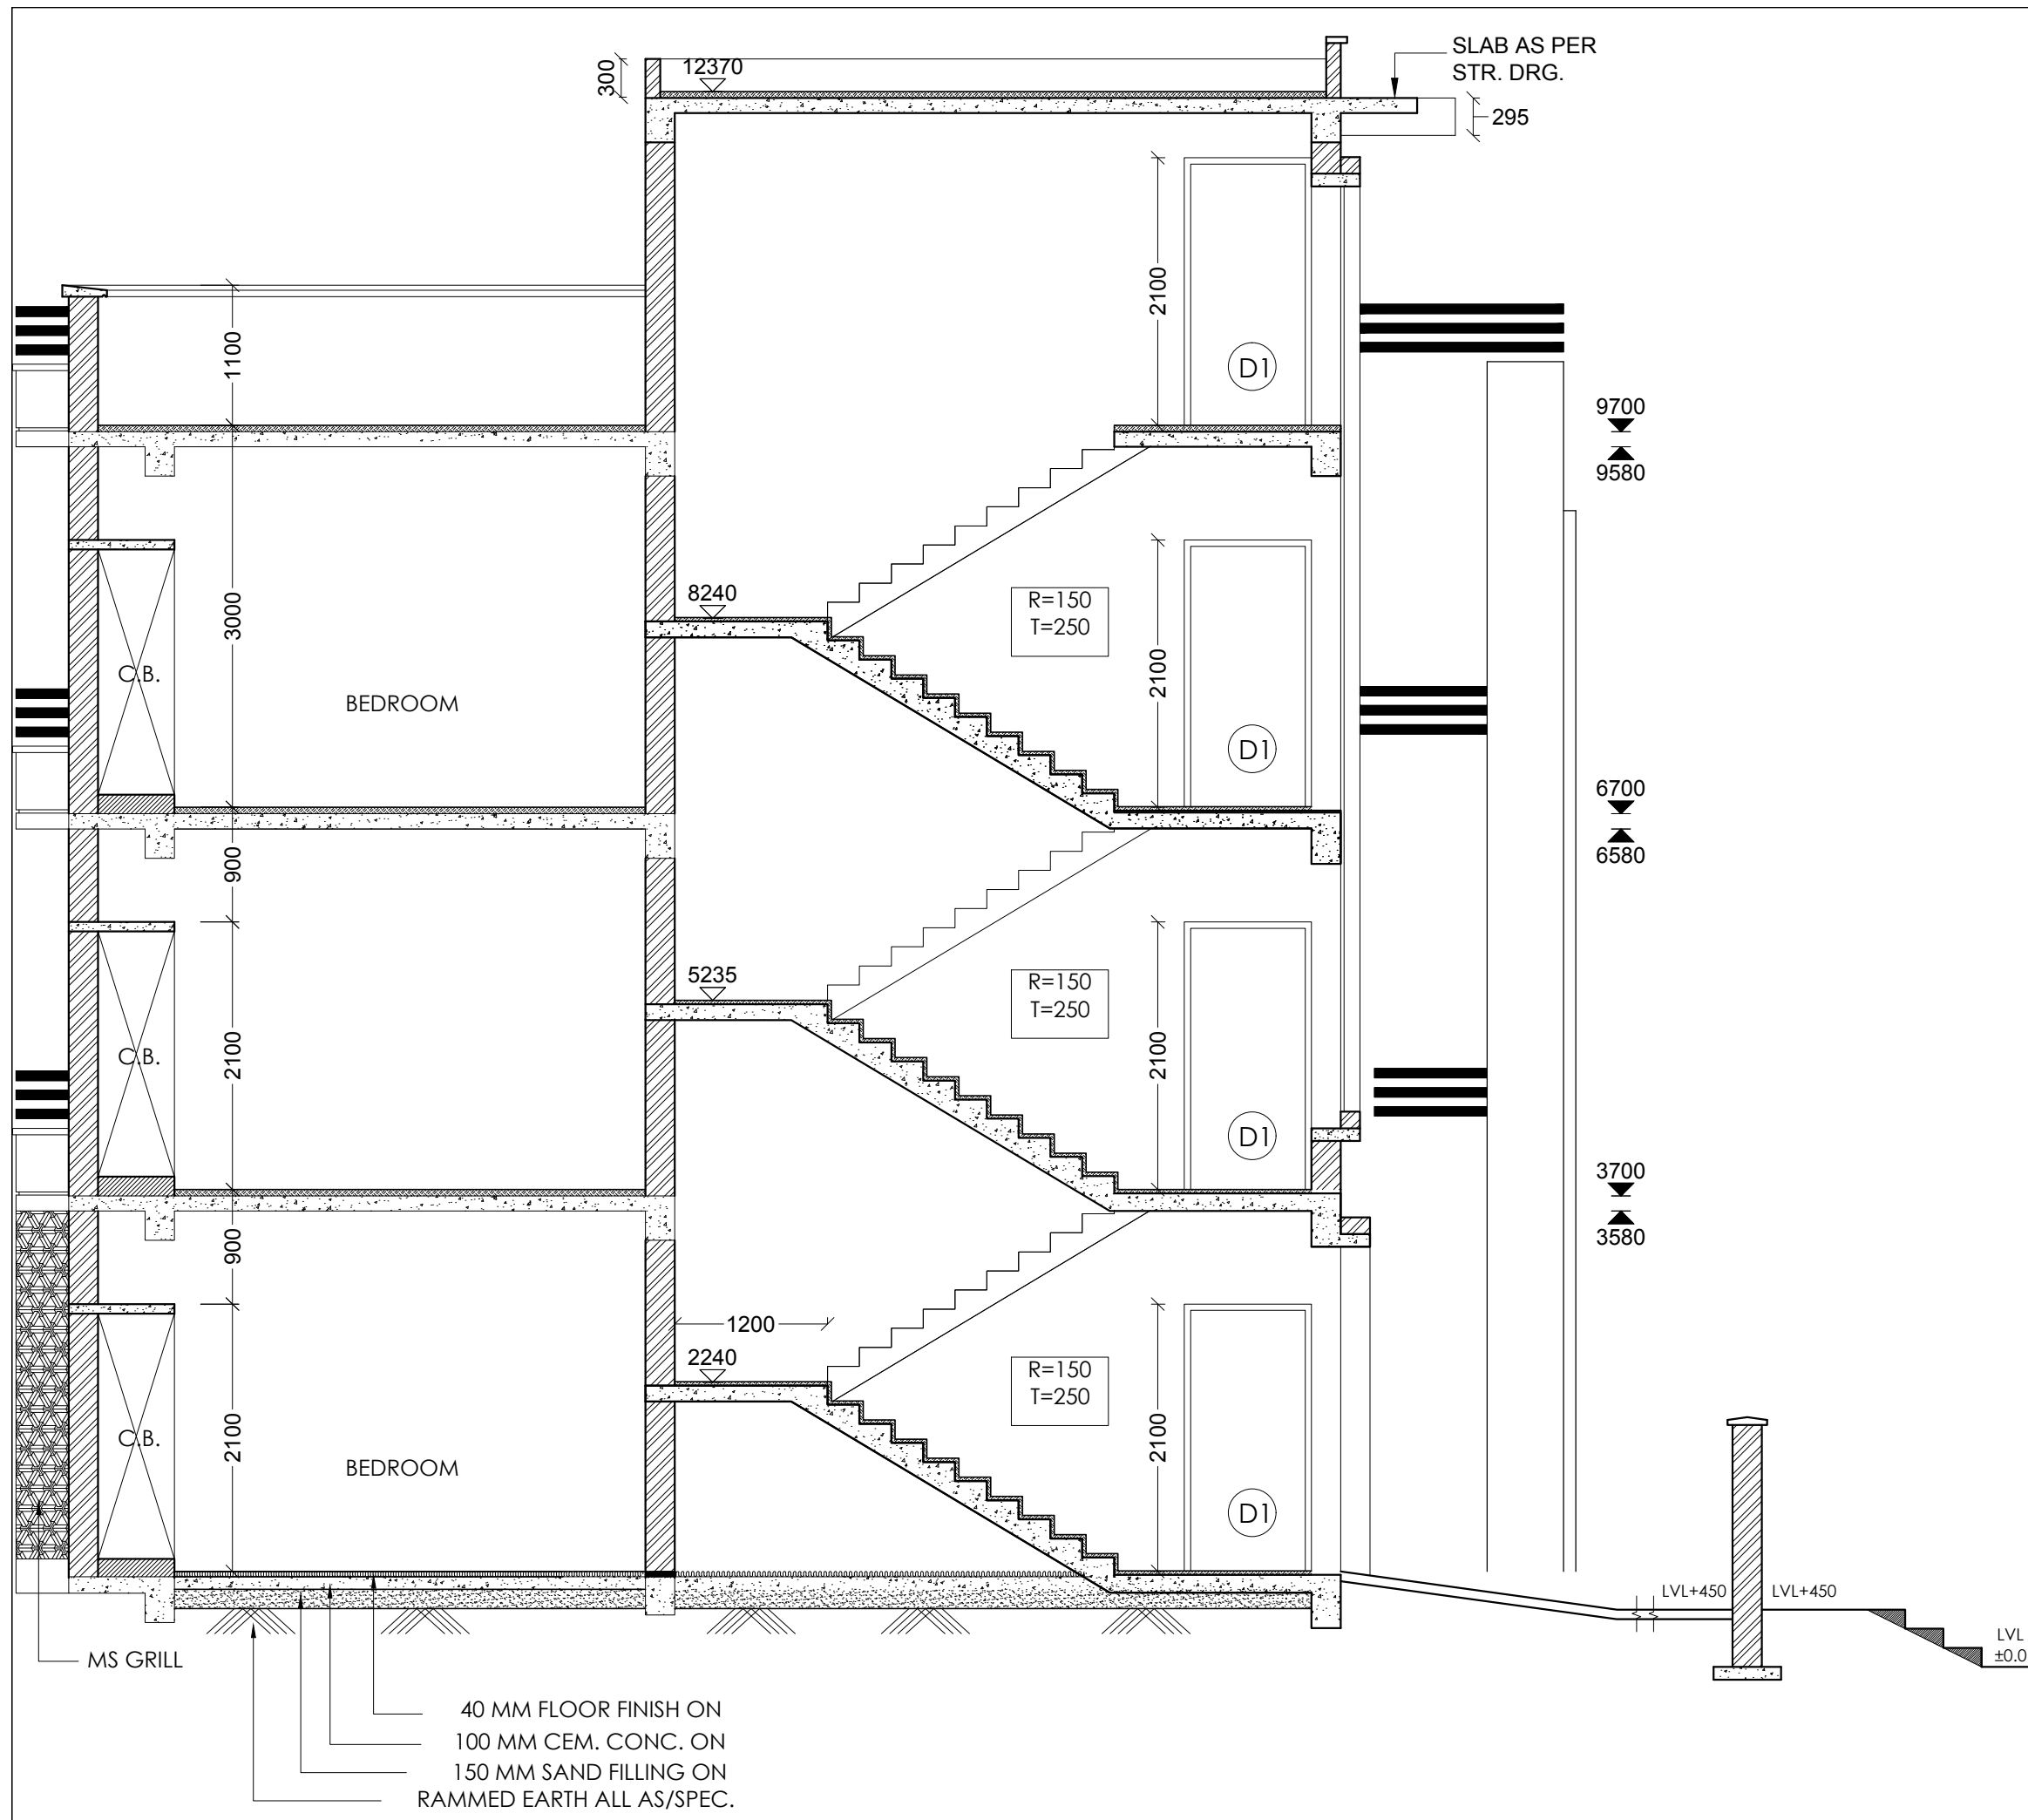

N.R.H.Q.E. PLAN NO. : HQ/12/12/2017	
TYPE PLAN NO. : Q-149/2017	
CANCEL TYPE PLAN NO. : Q-143/R1	
Do not Scale this drawing. This drawing is to be read with all related information. All Dimensions to be verified on site by Main Contractor before the commencement of any quarter drawing or work whatsoever.	
V.P. SINGH (CE/P&D)	sd- (13.12.2017)
A.V. MITTAL (DY. CE/SD)	sd- (13.12.2017)
K.P. DANGI (SSE/DOE)	sd- (13.12.2017)
MOHD. SHARIF (PREPARED BY: SSE/ARCH.)	sd- (13.12.2017)
NORTHERN RAILWAY	
Title STAFF QUARTER TYPE - II	
Drawing Description Section BB	
SCALE 1:50@A3	SHEET NO. 11 OF 30
N.R.H.Q.E. PLAN NO. HQ/12/12/2017	

N.R.H.Q.E. PLAN NO.	: HQ/12/12/2017
TYPE PLAN NO.	: Q-149/2017
CANCEL TYPE PLAN NO.	: Q-143/R1


Do not Scale this drawing.
This drawing is to be read with all related information.
All Dimensions to be verified on site by Main Contractor before the commencement of any quarter drawing or work whatsoever.

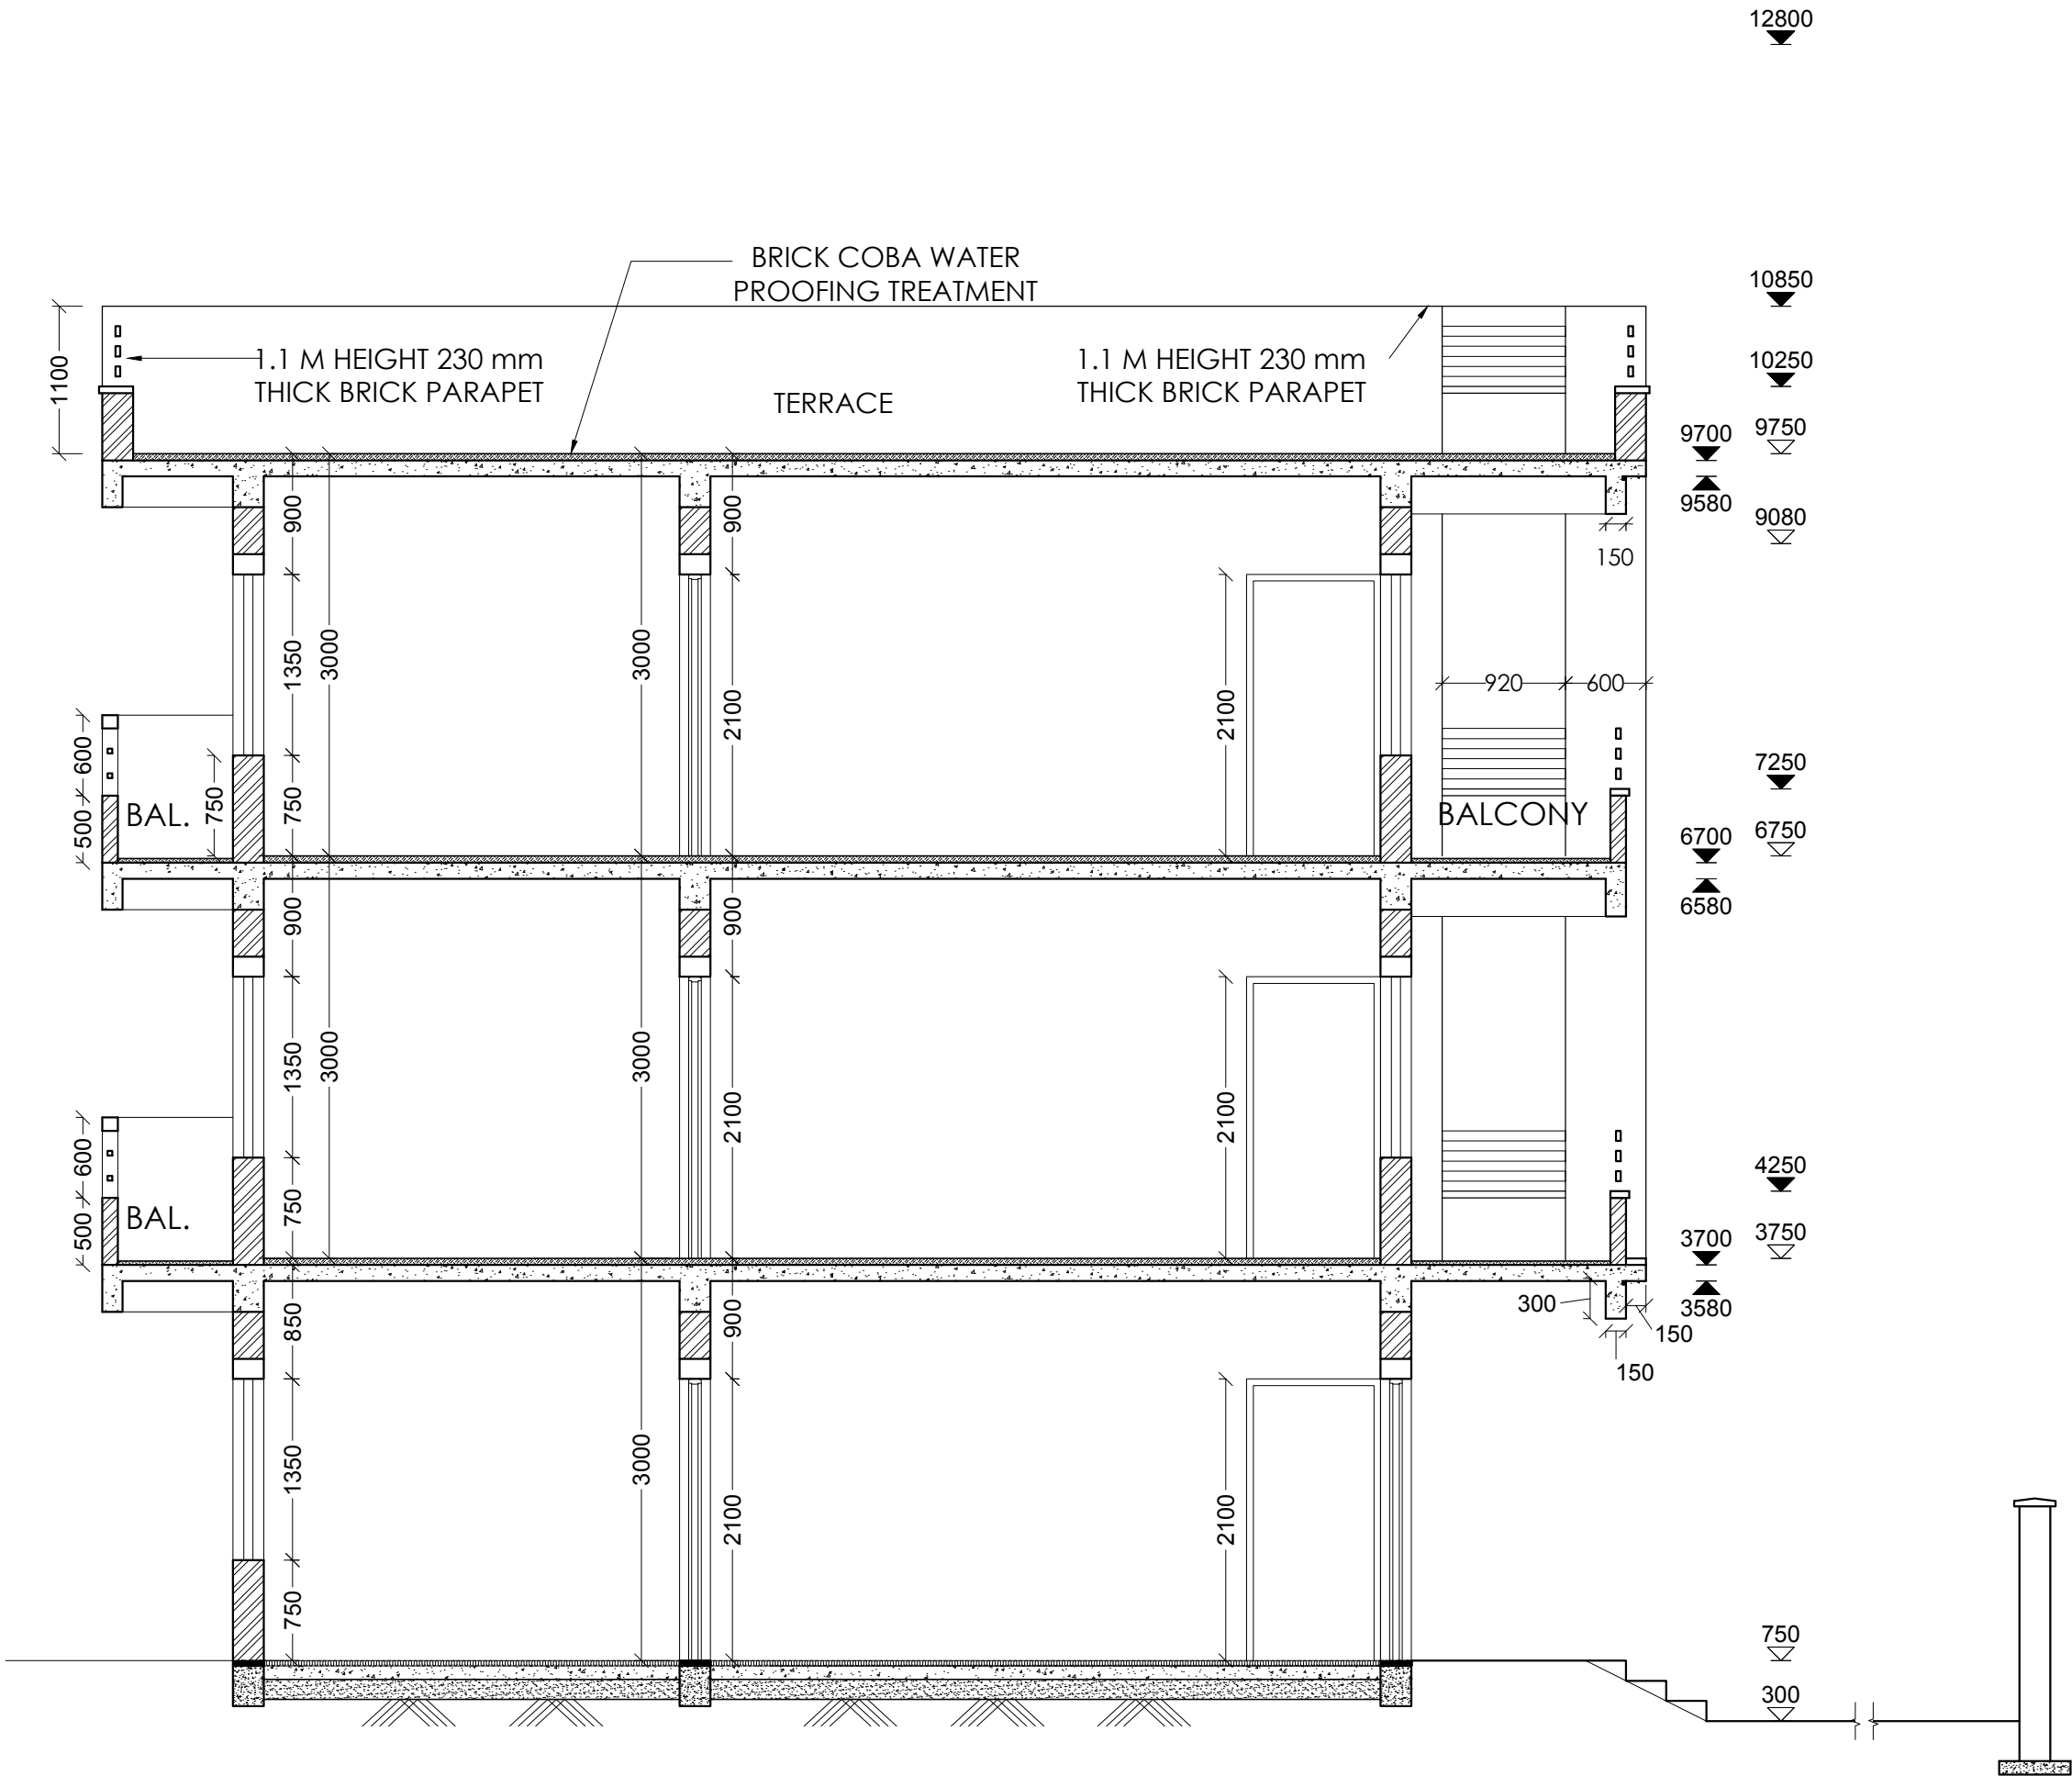


V.P. SINGH (CE/P&D)	sd- (13.12.2017)
A.V. MITTAL (DY. CE/SD)	sd- (13.12.2017)
K.P. DANGI (SSE/DOE)	sd- (13.12.2017)
MOHD. SHARIF (PREPARED BY: SSE/ARCH.)	sd- (13.12.2017)
NORTHERN RAILWAY	
Title STAFF QUARTER TYPE - II	
Drawing Description Section CC	
SCALE 1:50@A3	SHEET NO. 12 OF 30
N.R.H.Q.E. PLAN NO. HQ/12/12/2017	

N.R.H.Q.E. PLAN NO.	: HQ/12/12/2017
TYPE PLAN NO.	: Q-149/2017
CANCEL TYPE PLAN NO.	: Q-143/R1

Do not Scale this drawing.
This drawing is to be read with all related information.
All Dimensions to be verified on site by Main Contractor before the commencement of any quarter drawing or work whatsoever.

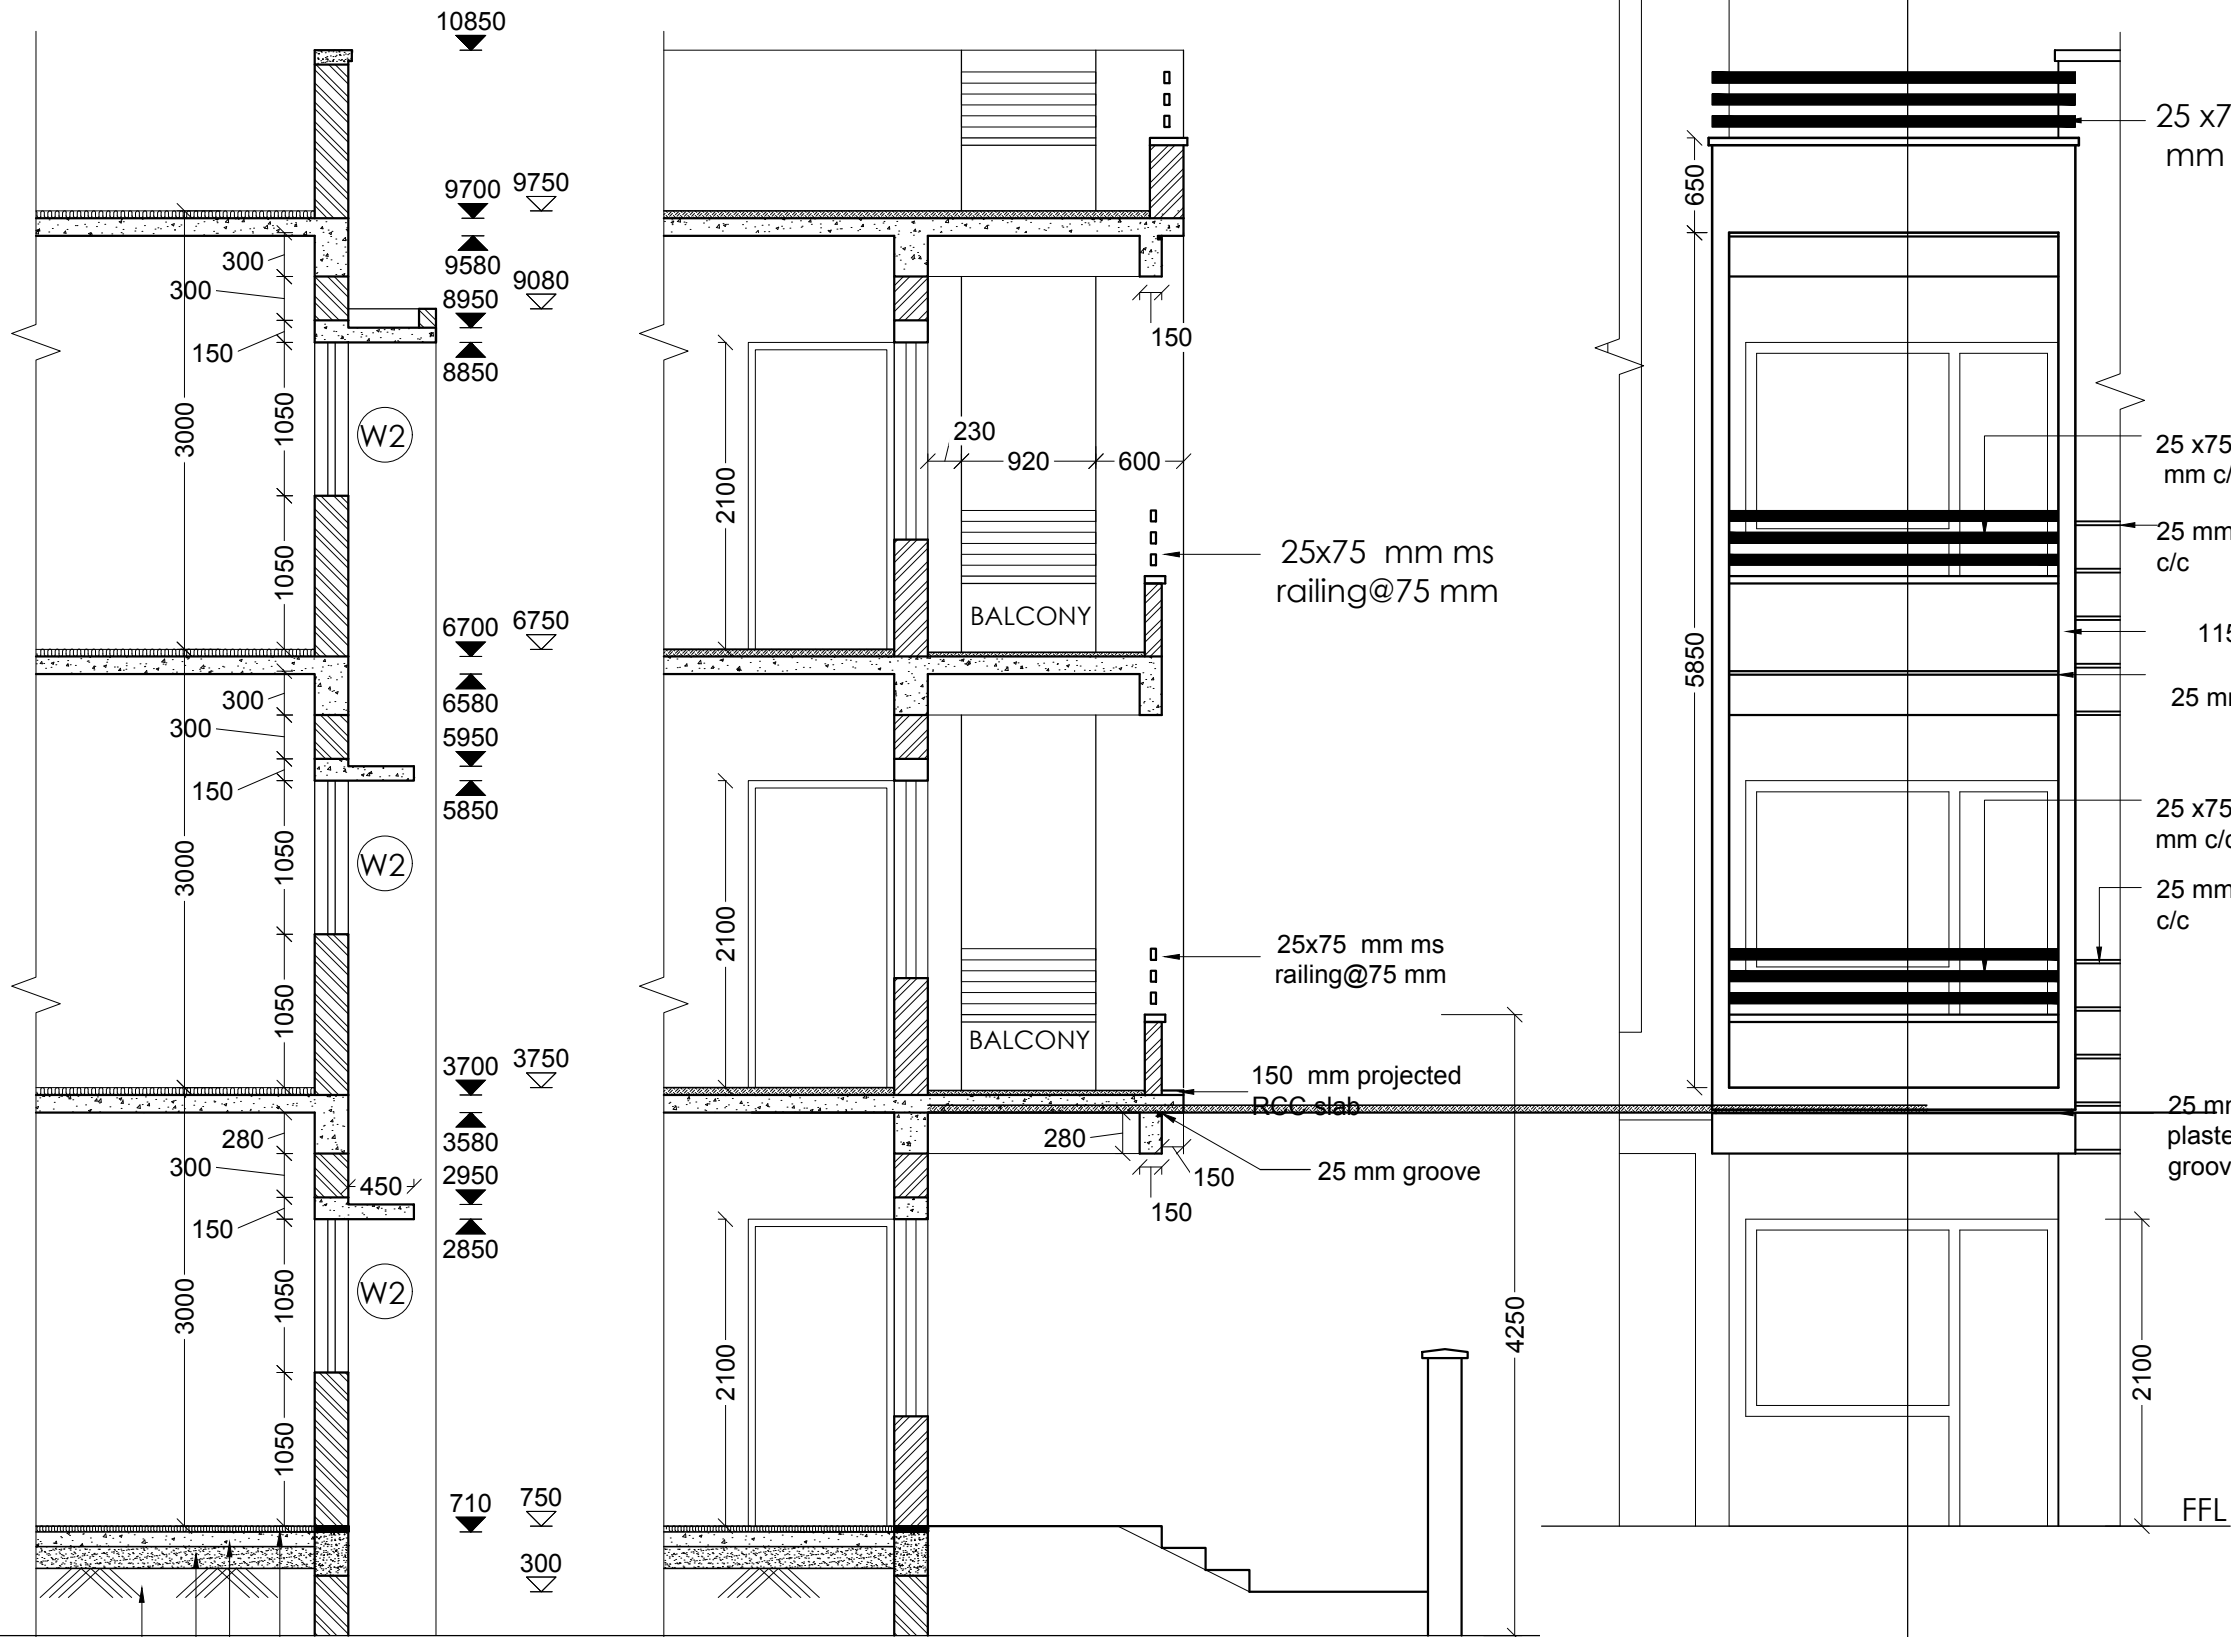

V.P. SINGH (CE/P&D)	sd- (13.12.2017)
A.V. MITTAL (DY. CE/SD)	sd- (13.12.2017)
K.P. DANGI (SSE/DOE)	sd- (13.12.2017)
MOHD. SHARIF (PREPARED BY: SSE/ARCH.)	sd- (13.12.2017)
NORTHERN RAILWAY	
Title STAFF QUARTER TYPE - II	
Drawing Description Section section 1, section 2 & detail A	
SCALE 1:50@A3	SHEET NO. 13 OF 30
N.R.H.Q.E. PLAN NO. HQ/12/12/2017	

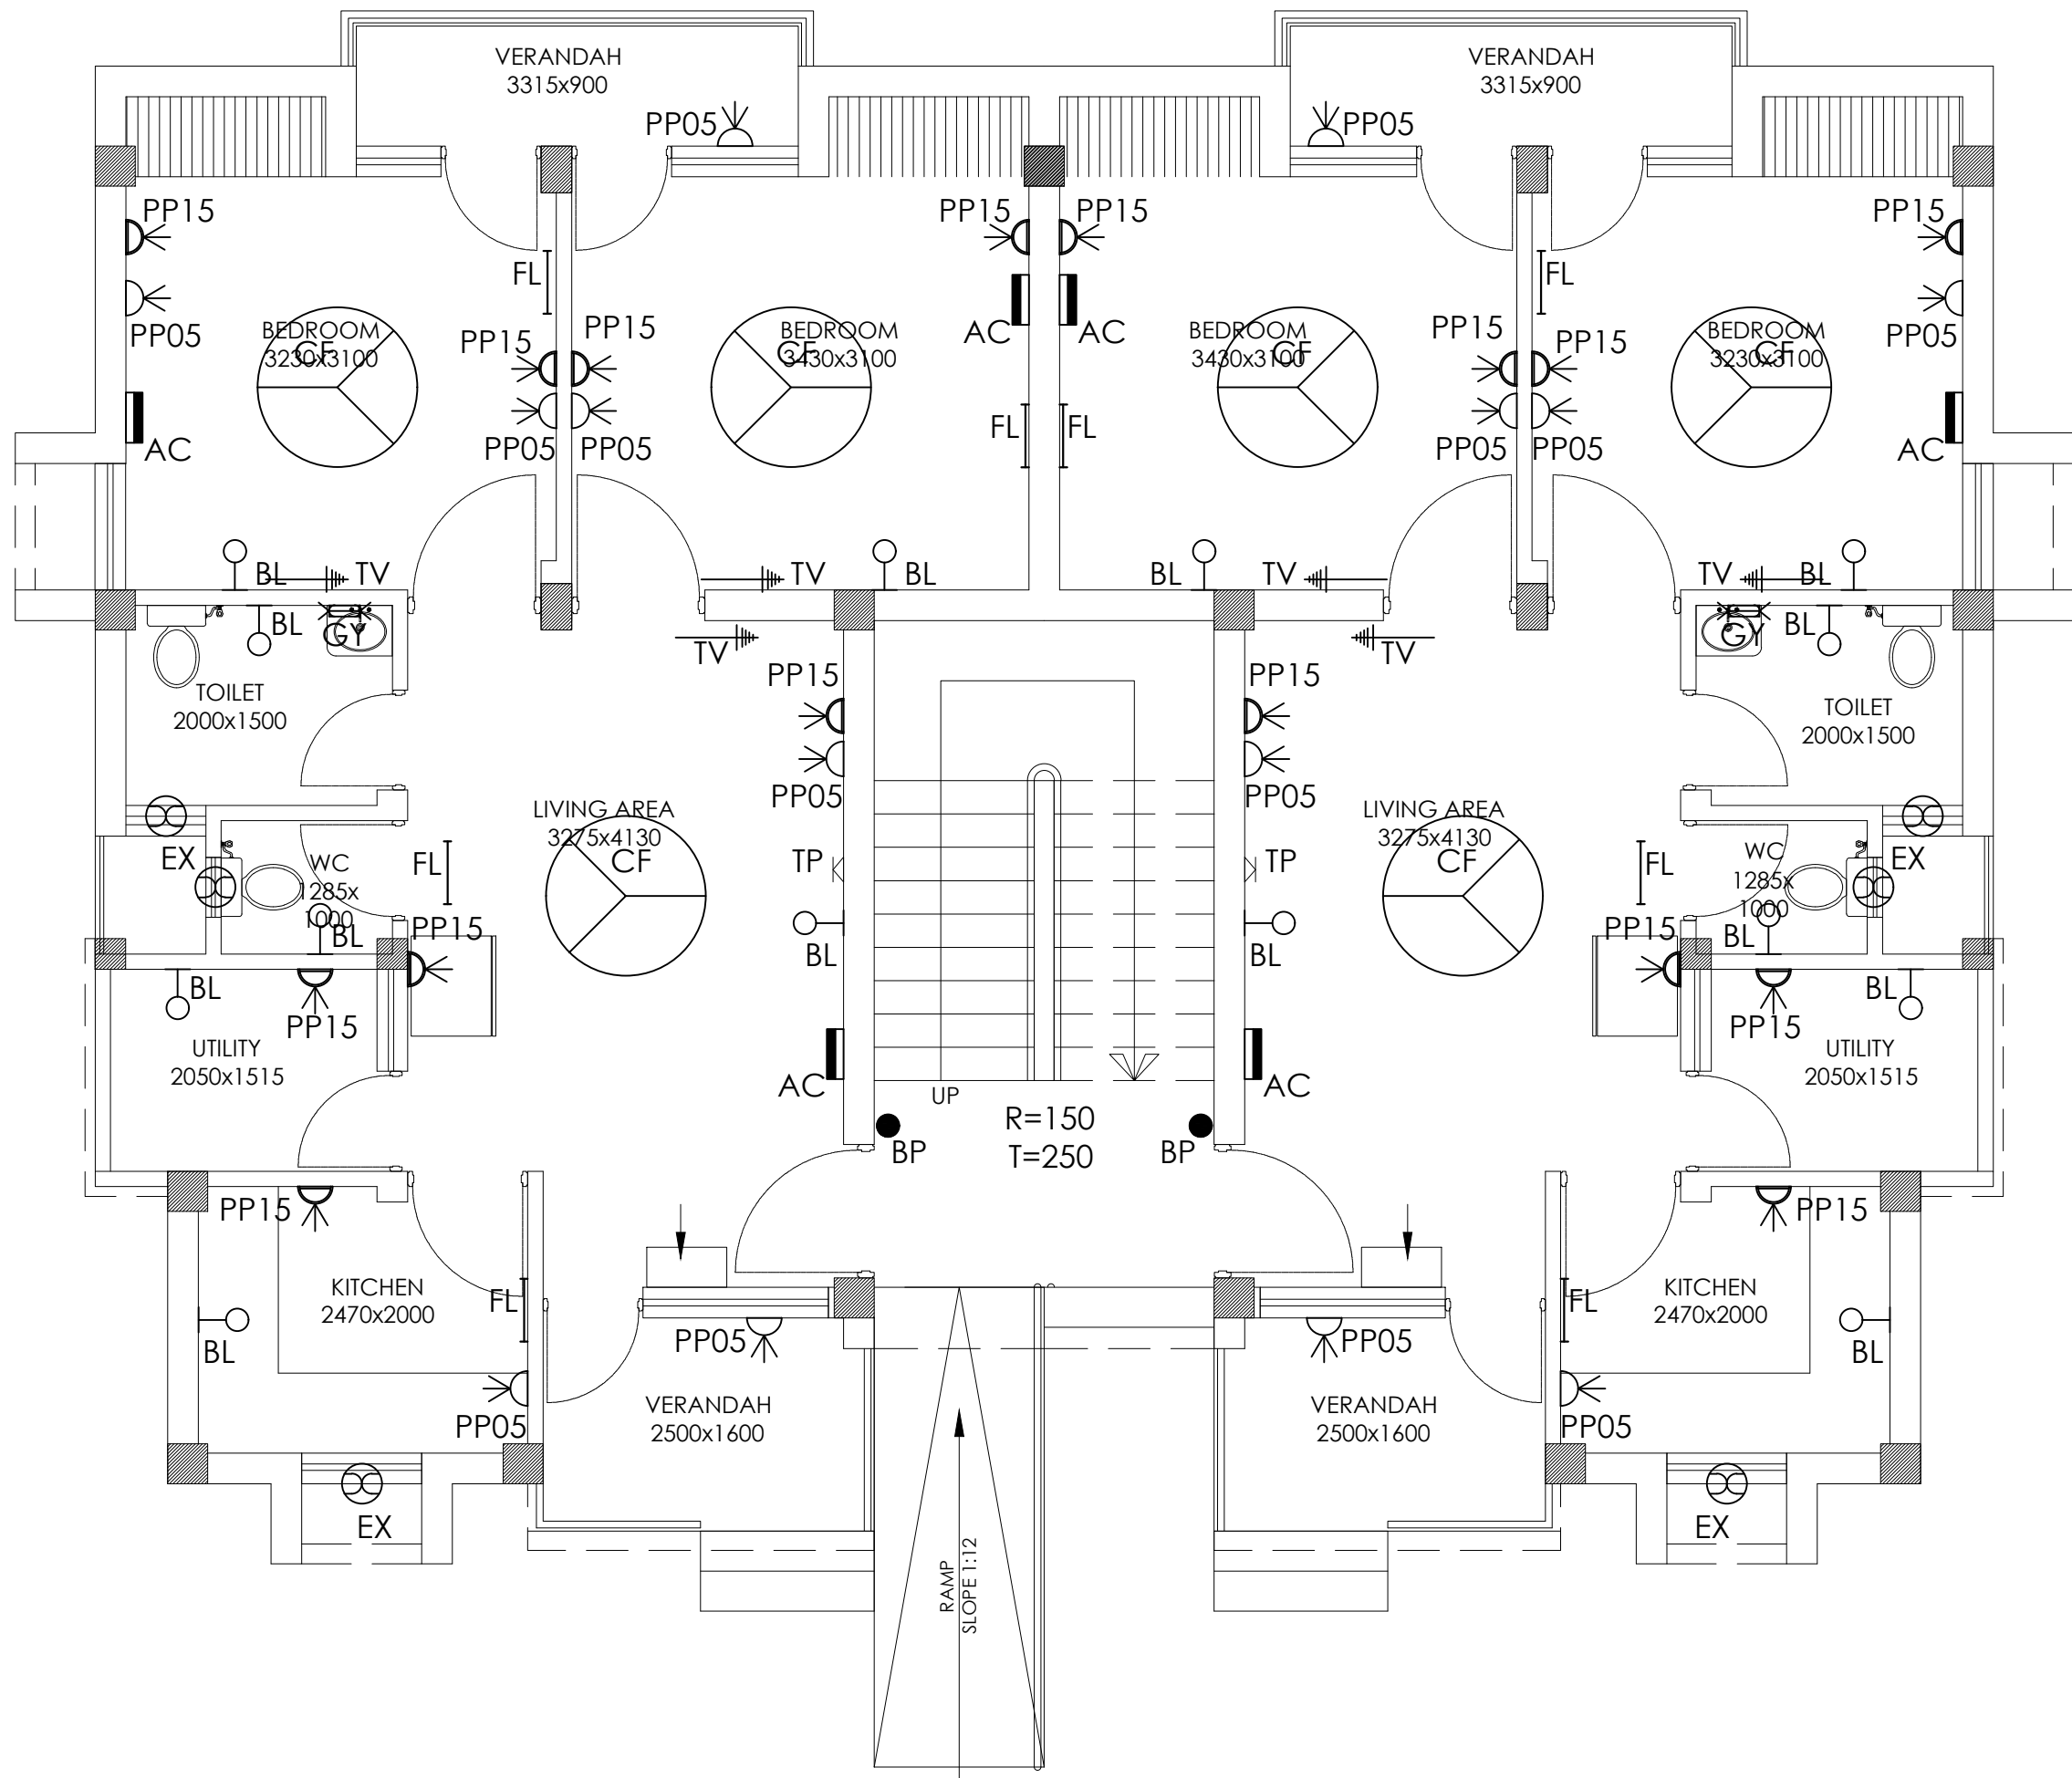


N.R.H.Q.E. PLAN NO.	: HQ/12/12/2017
TYPE PLAN NO.	: Q-149/2017
CANCEL TYPE PLAN NO.	: Q-143/R1

Do not Scale this drawing.
This drawing is to be read with all related information.
All Dimensions to be verified on site by Main Contractor before
the commencement of any quarter drawing or work
whatsoever.

LEGEND	
SYMBOL	DESCRIPTION
	SWITCH BOARD
	LIGHT PLUG 6A
	LIGHT PLUG 16A
	T.V. ANTENNA
	BRACKET LIGHT
	BELL PUSH
	CALL BELL
	BATTEN HOLDER
	CEILING FAN(1200 MM SWEEP)
	EXHAUST(300 MM SWEEP)
	DISTRIBUTION BOARD
	BULK HEAD
	TV ANTENNA JUNCTION BOX
	METER BOARD
	MCB BOX FOR AC
	TWO WAY SWITCH
	CHANDELIER
	PARKING LIGHT SWITCH

V.P. SINGH (CE/P&D)	sd- (13.12.2017)
A.V. MITTAL (DY. CE/SD)	sd- (13.12.2017)
K.P. DANGI (SSE/DOE)	sd- (13.12.2017)
MOHD. SHARIF (PREPARED BY: SSE/ARCH.)	sd- (13.12.2017)
NORTHERN RAILWAY	
Title STAFF QUARTER TYPE - II	
Drawing Description Electrical Layout Plan - I ground floor	
SCALE 1:50@A3	SHEET NO. 14 of 30
N.R.H.Q.E. PLAN NO. HQ/12/12/2017	

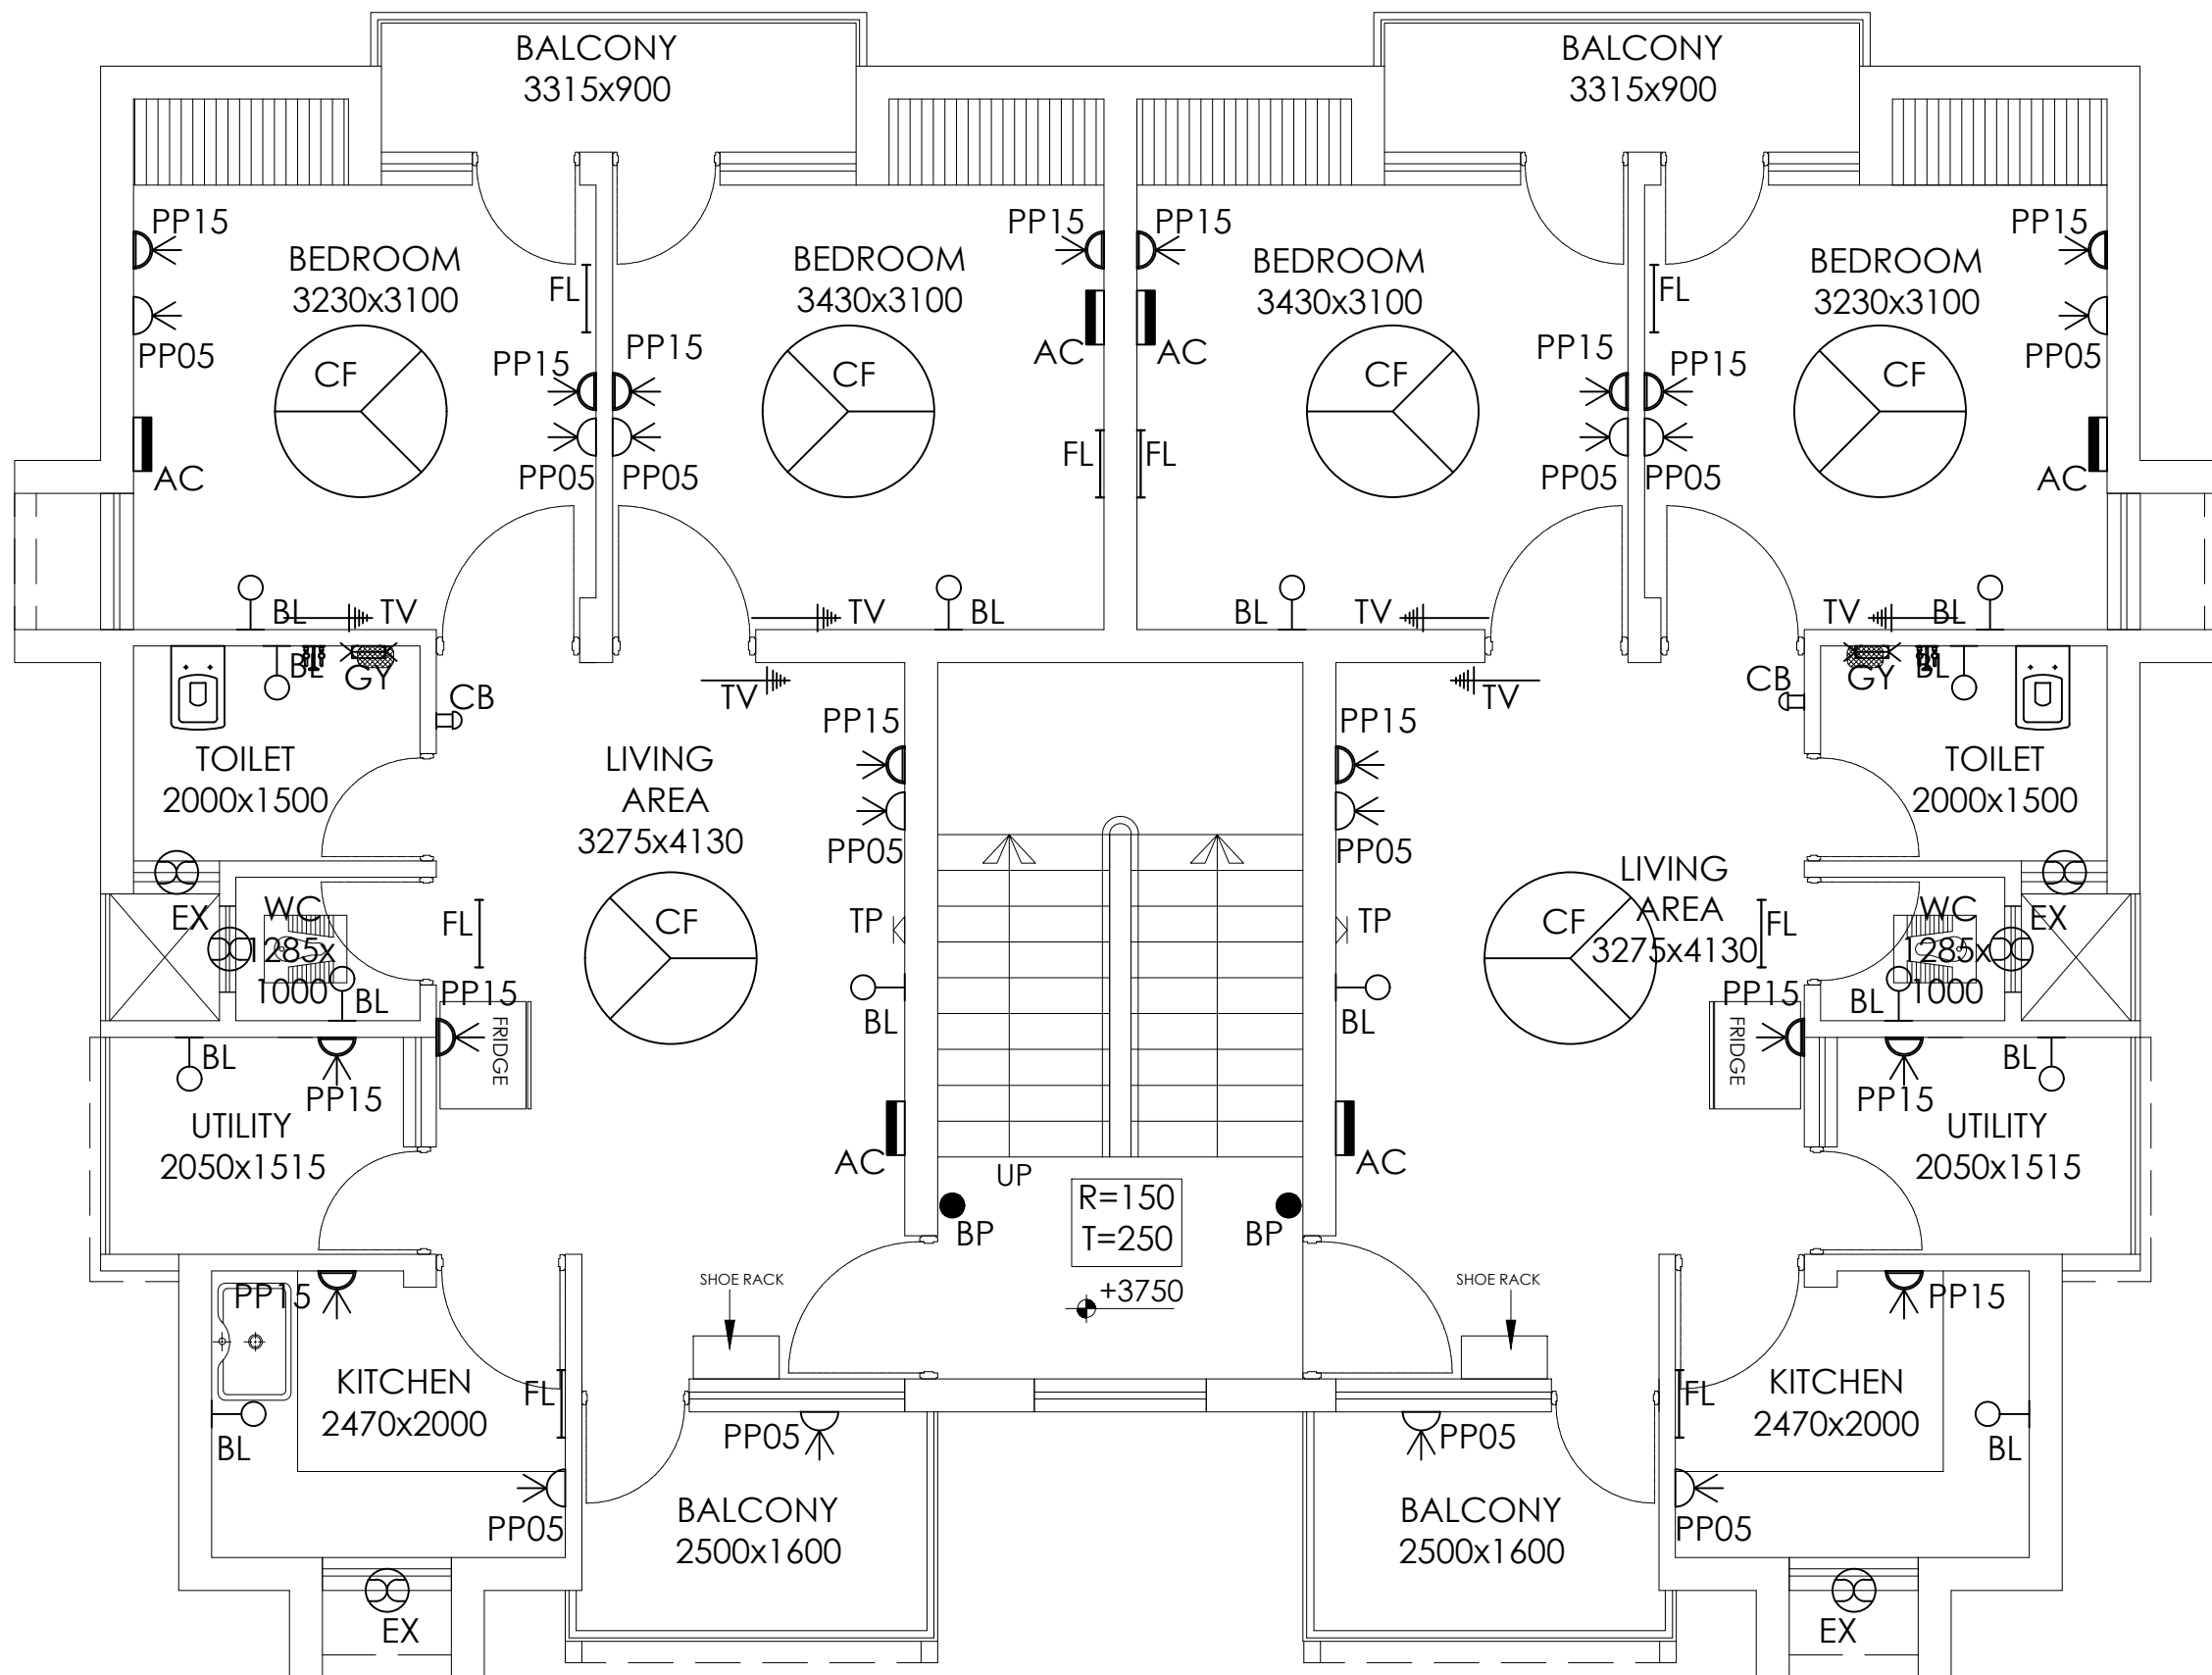


N.R.H.Q.E. PLAN NO.	: HQ/12/12/2017
TYPE PLAN NO.	: Q-149/2017
CANCEL TYPE PLAN NO.	: Q-143/R1


Do not Scale this drawing.
This drawing is to be read with all related information.
All Dimensions to be verified on site by Main Contractor before
the commencement of any quarter drawing or work
whatsoever.

LEGEND	
SYMBOL	DESCRIPTION
	SWITCH BOARD
	LIGHT PLUG 6A
	LIGHT PLUG 16A
	T.V. ANTENNA
	BRACKET LIGHT
	BELL PUSH
	CALL BELL
	BATTEN HOLDER
	CEILING FAN(1200 MM SWEEP)
	EXHAUST(300 MM SWEEP)
	DISTRIBUTION BOARD
	BULK HEAD
	TV ANTENNA JUNCTION BOX
	METER BOARD
	MCB BOX FOR AC
	TWO WAY SWITCH
	CHANDELIER
	PARKING LIGHT SWITCH

V.P. SINGH (CE/P&D)	sd- (13.12.2017)
A.V. MITTAL (DY. CE/SD)	sd- (13.12.2017)
K.P. DANGI (SSE/DOE)	sd- (13.12.2017)
MOHD. SHARIF (PREPARED BY: SSE/ARCH.)	sd- (13.12.2017)

NORTHERN RAILWAY	
Title STAFF QUARTER TYPE - II	
Drawing Description Electrical Layout Plan - II first & second floor	
SCALE 1:50@A3	SHEET NO. 15 of 30
N.R.H.Q.E. PLAN NO. HQ/12/12/2017	

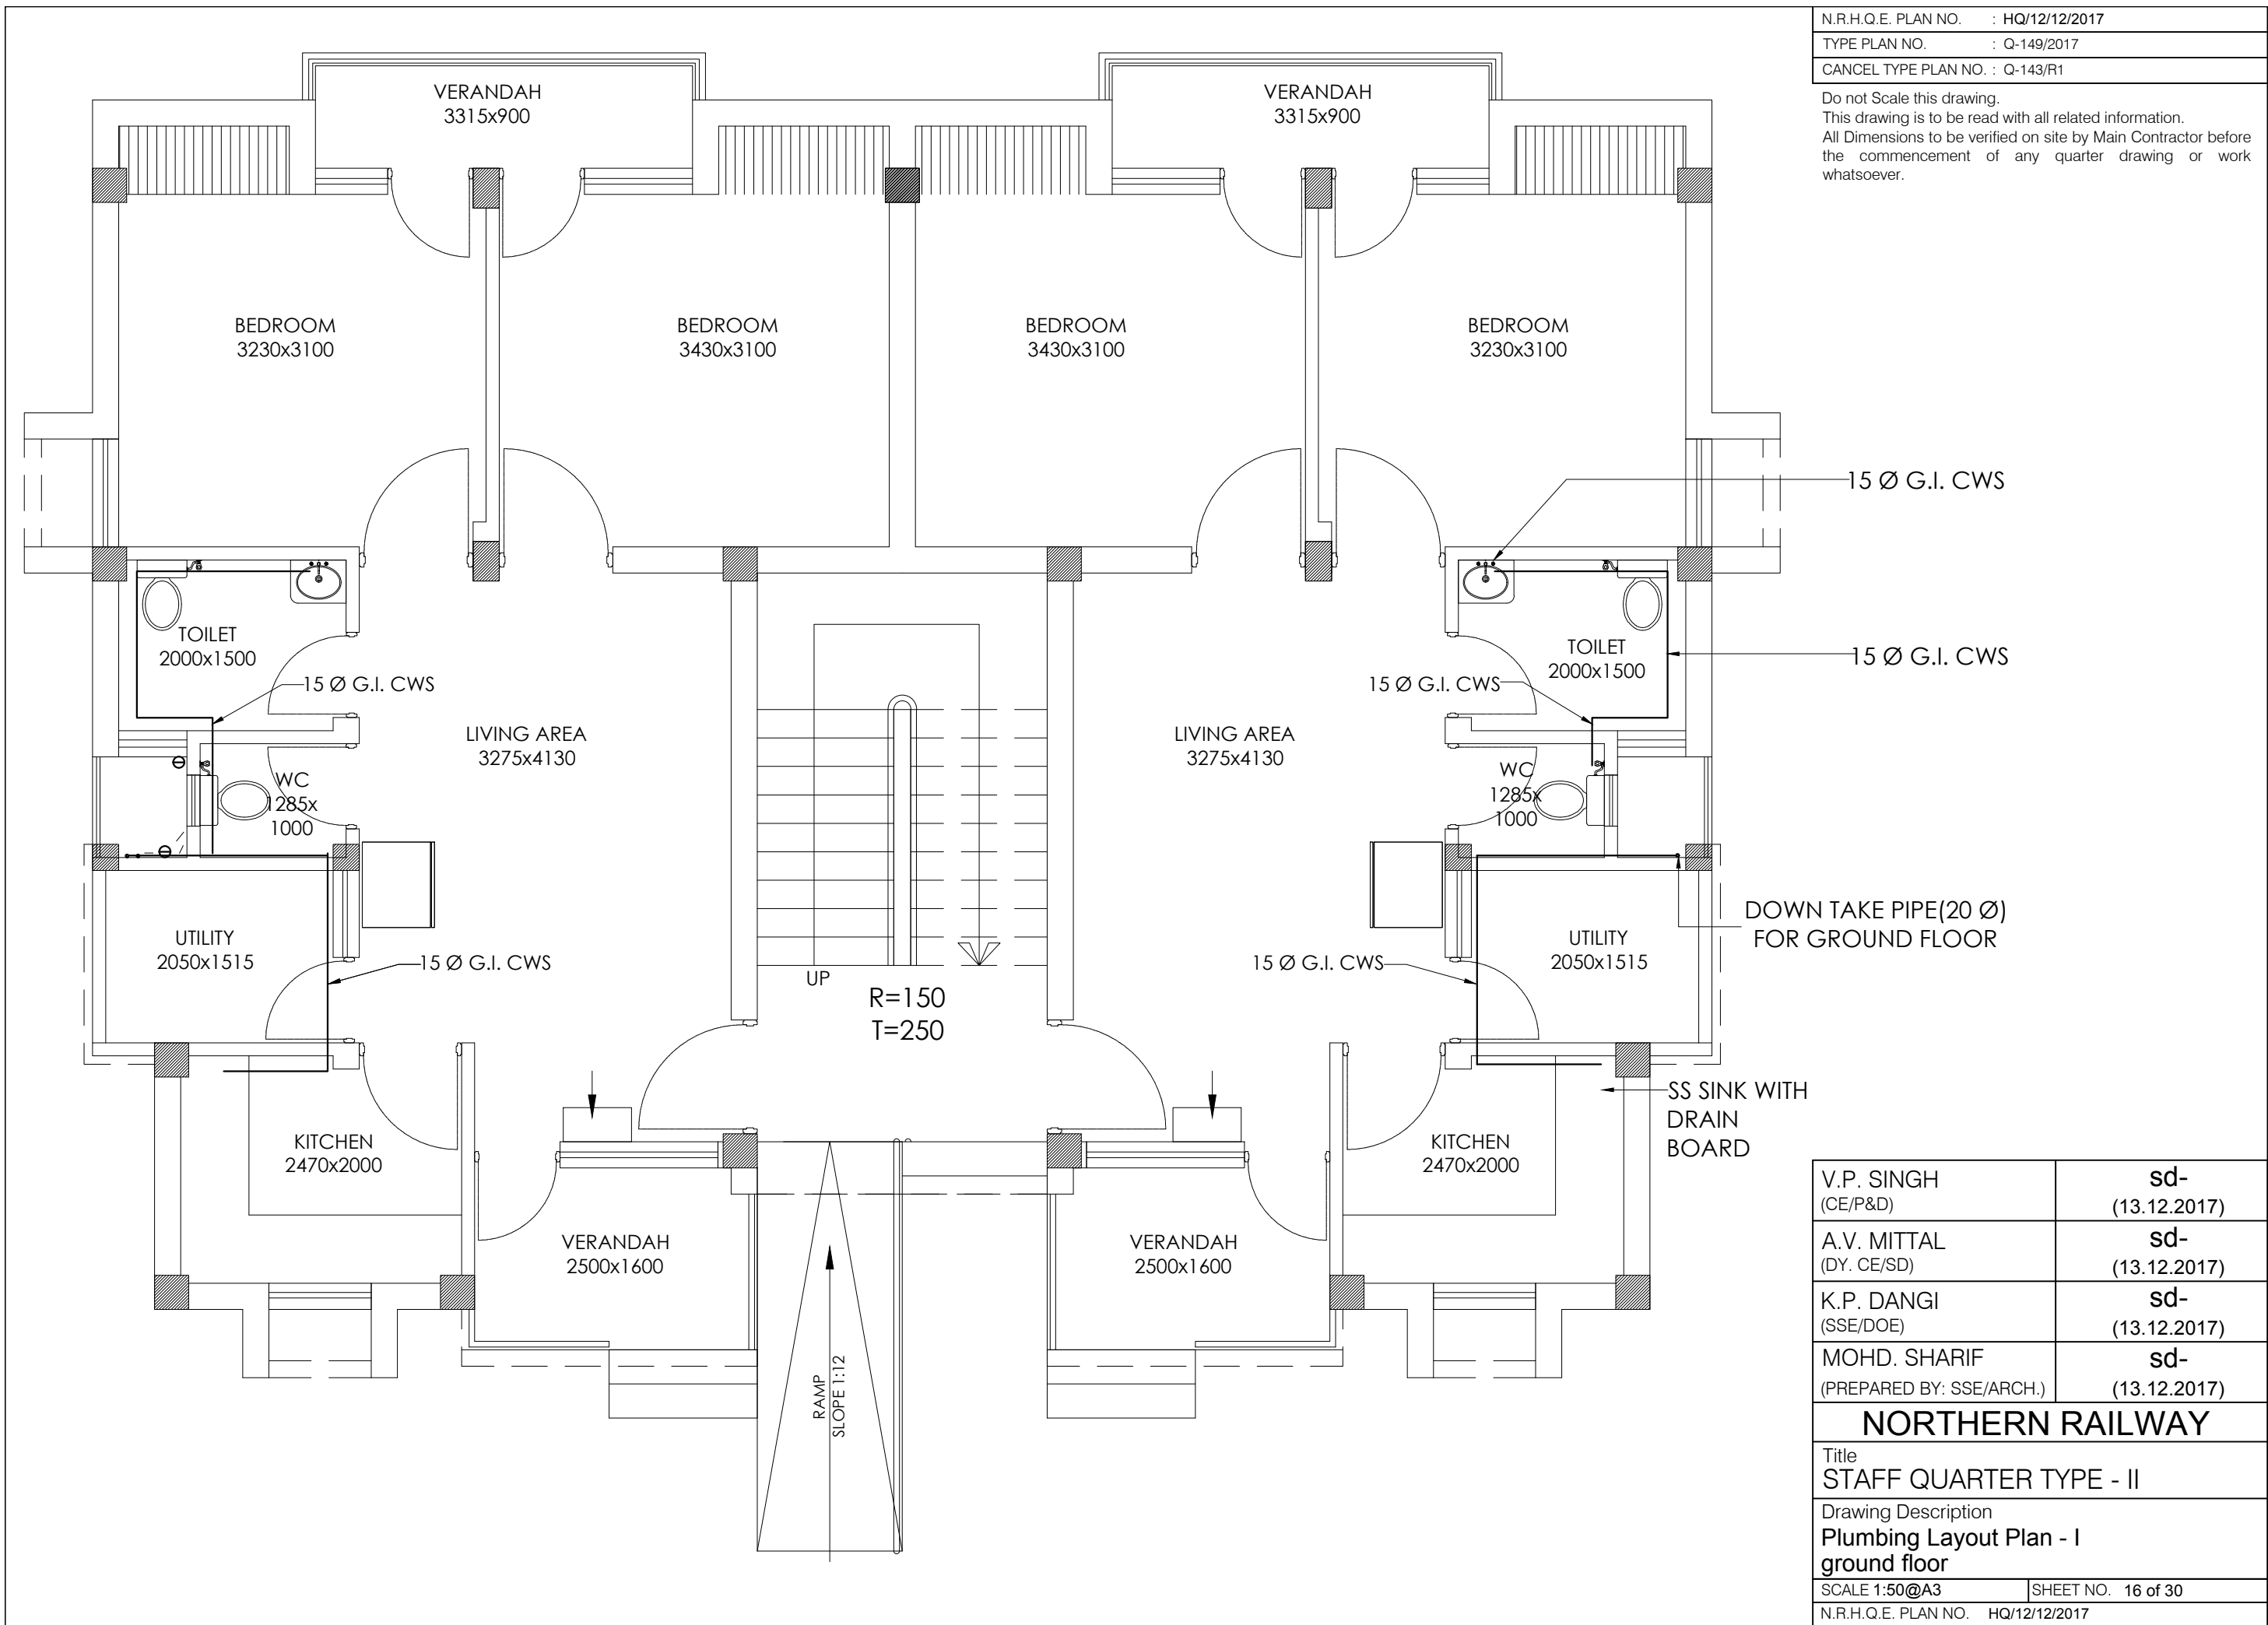


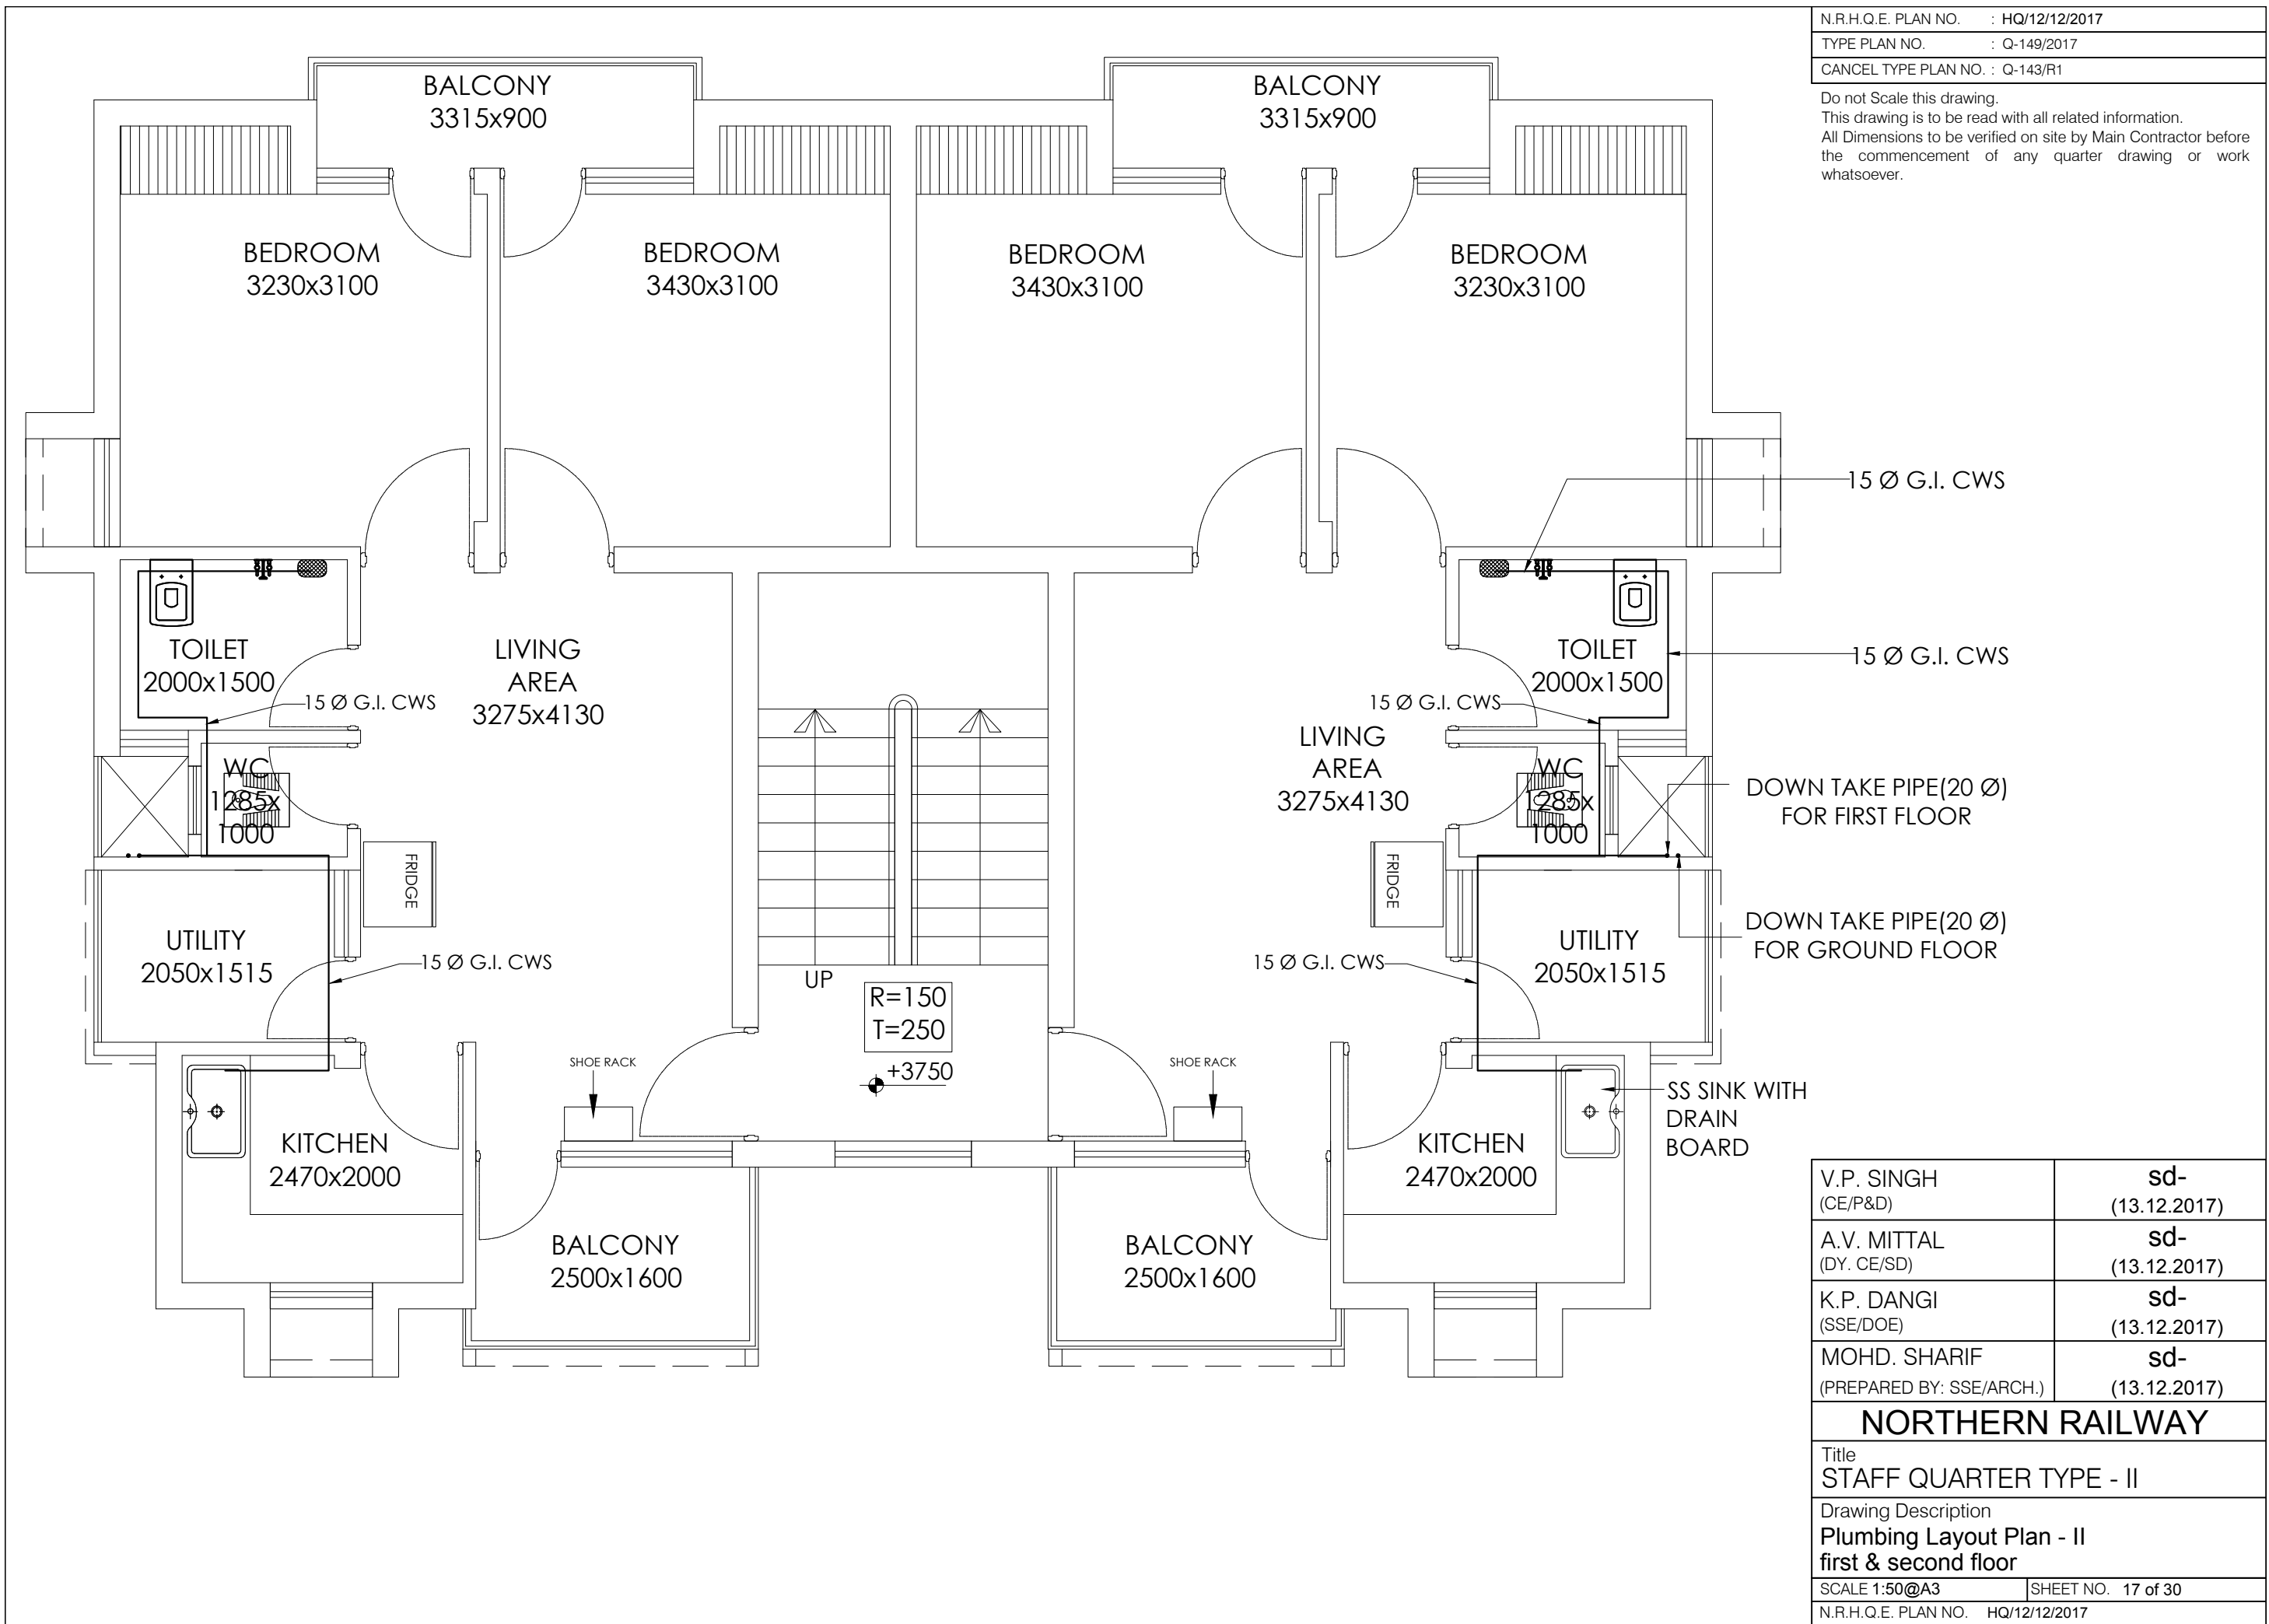

N.R.H.Q.E. PLAN NO. : HQ/12/12/2017
TYPE PLAN NO. : Q-149/2017
CANCEL TYPE PLAN NO. : Q-143/R1


Do not Scale this drawing.
This drawing is to be read with all related information.
All Dimensions to be verified on site by Main Contractor before
the commencement of any quarter drawing or work
whatsoever.

V.P. SINGH (CE/P&D)	sd- (13.12.2017)
A.V. MITTAL (DY. CE/SD)	sd- (13.12.2017)
K.P. DANGI (SSE/DOE)	sd- (13.12.2017)
MOHD. SHARIF (PREPARED BY: SSE/ARCH.)	sd- (13.12.2017)

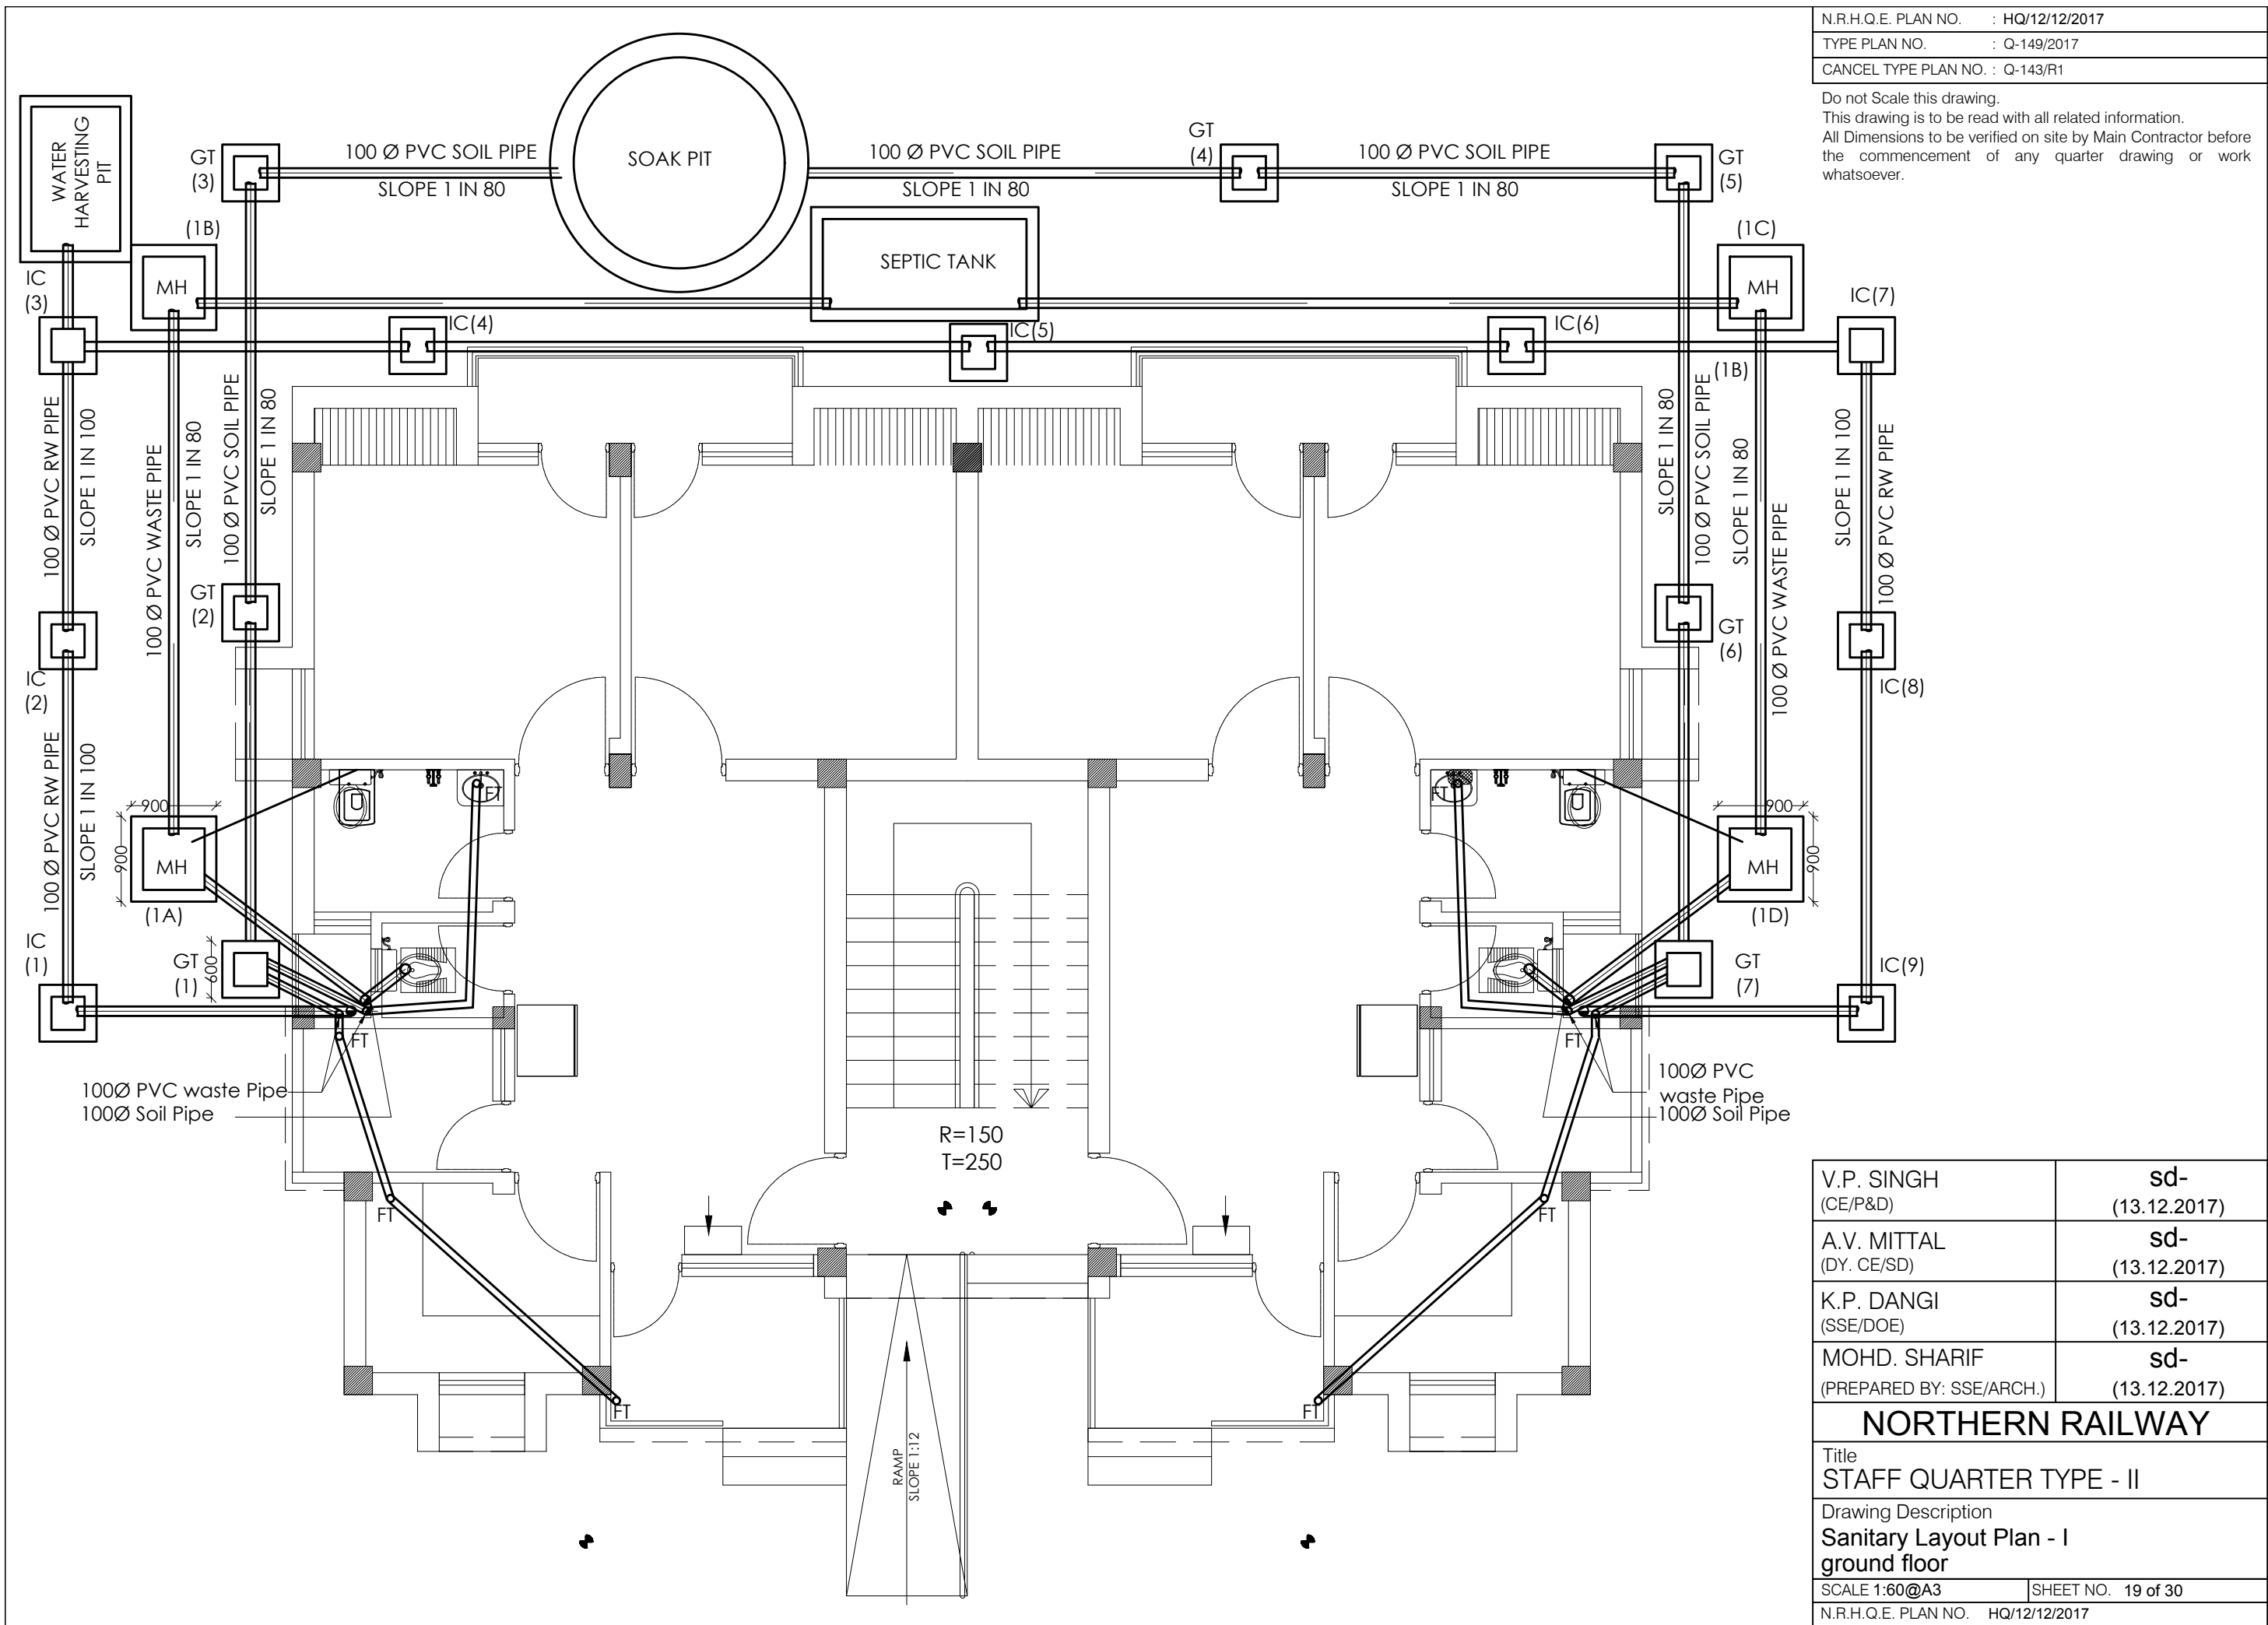


N.R.H.Q.E. PLAN NO.	: HQ/12/12/2017
TYPE PLAN NO.	: Q-149/2017
CANCEL TYPE PLAN NO.	: Q-143/R1

Do not Scale this drawing.
This drawing is to be read with all related information.
All Dimensions to be verified on site by Main Contractor before the commencement of any quarter drawing or work whatsoever.

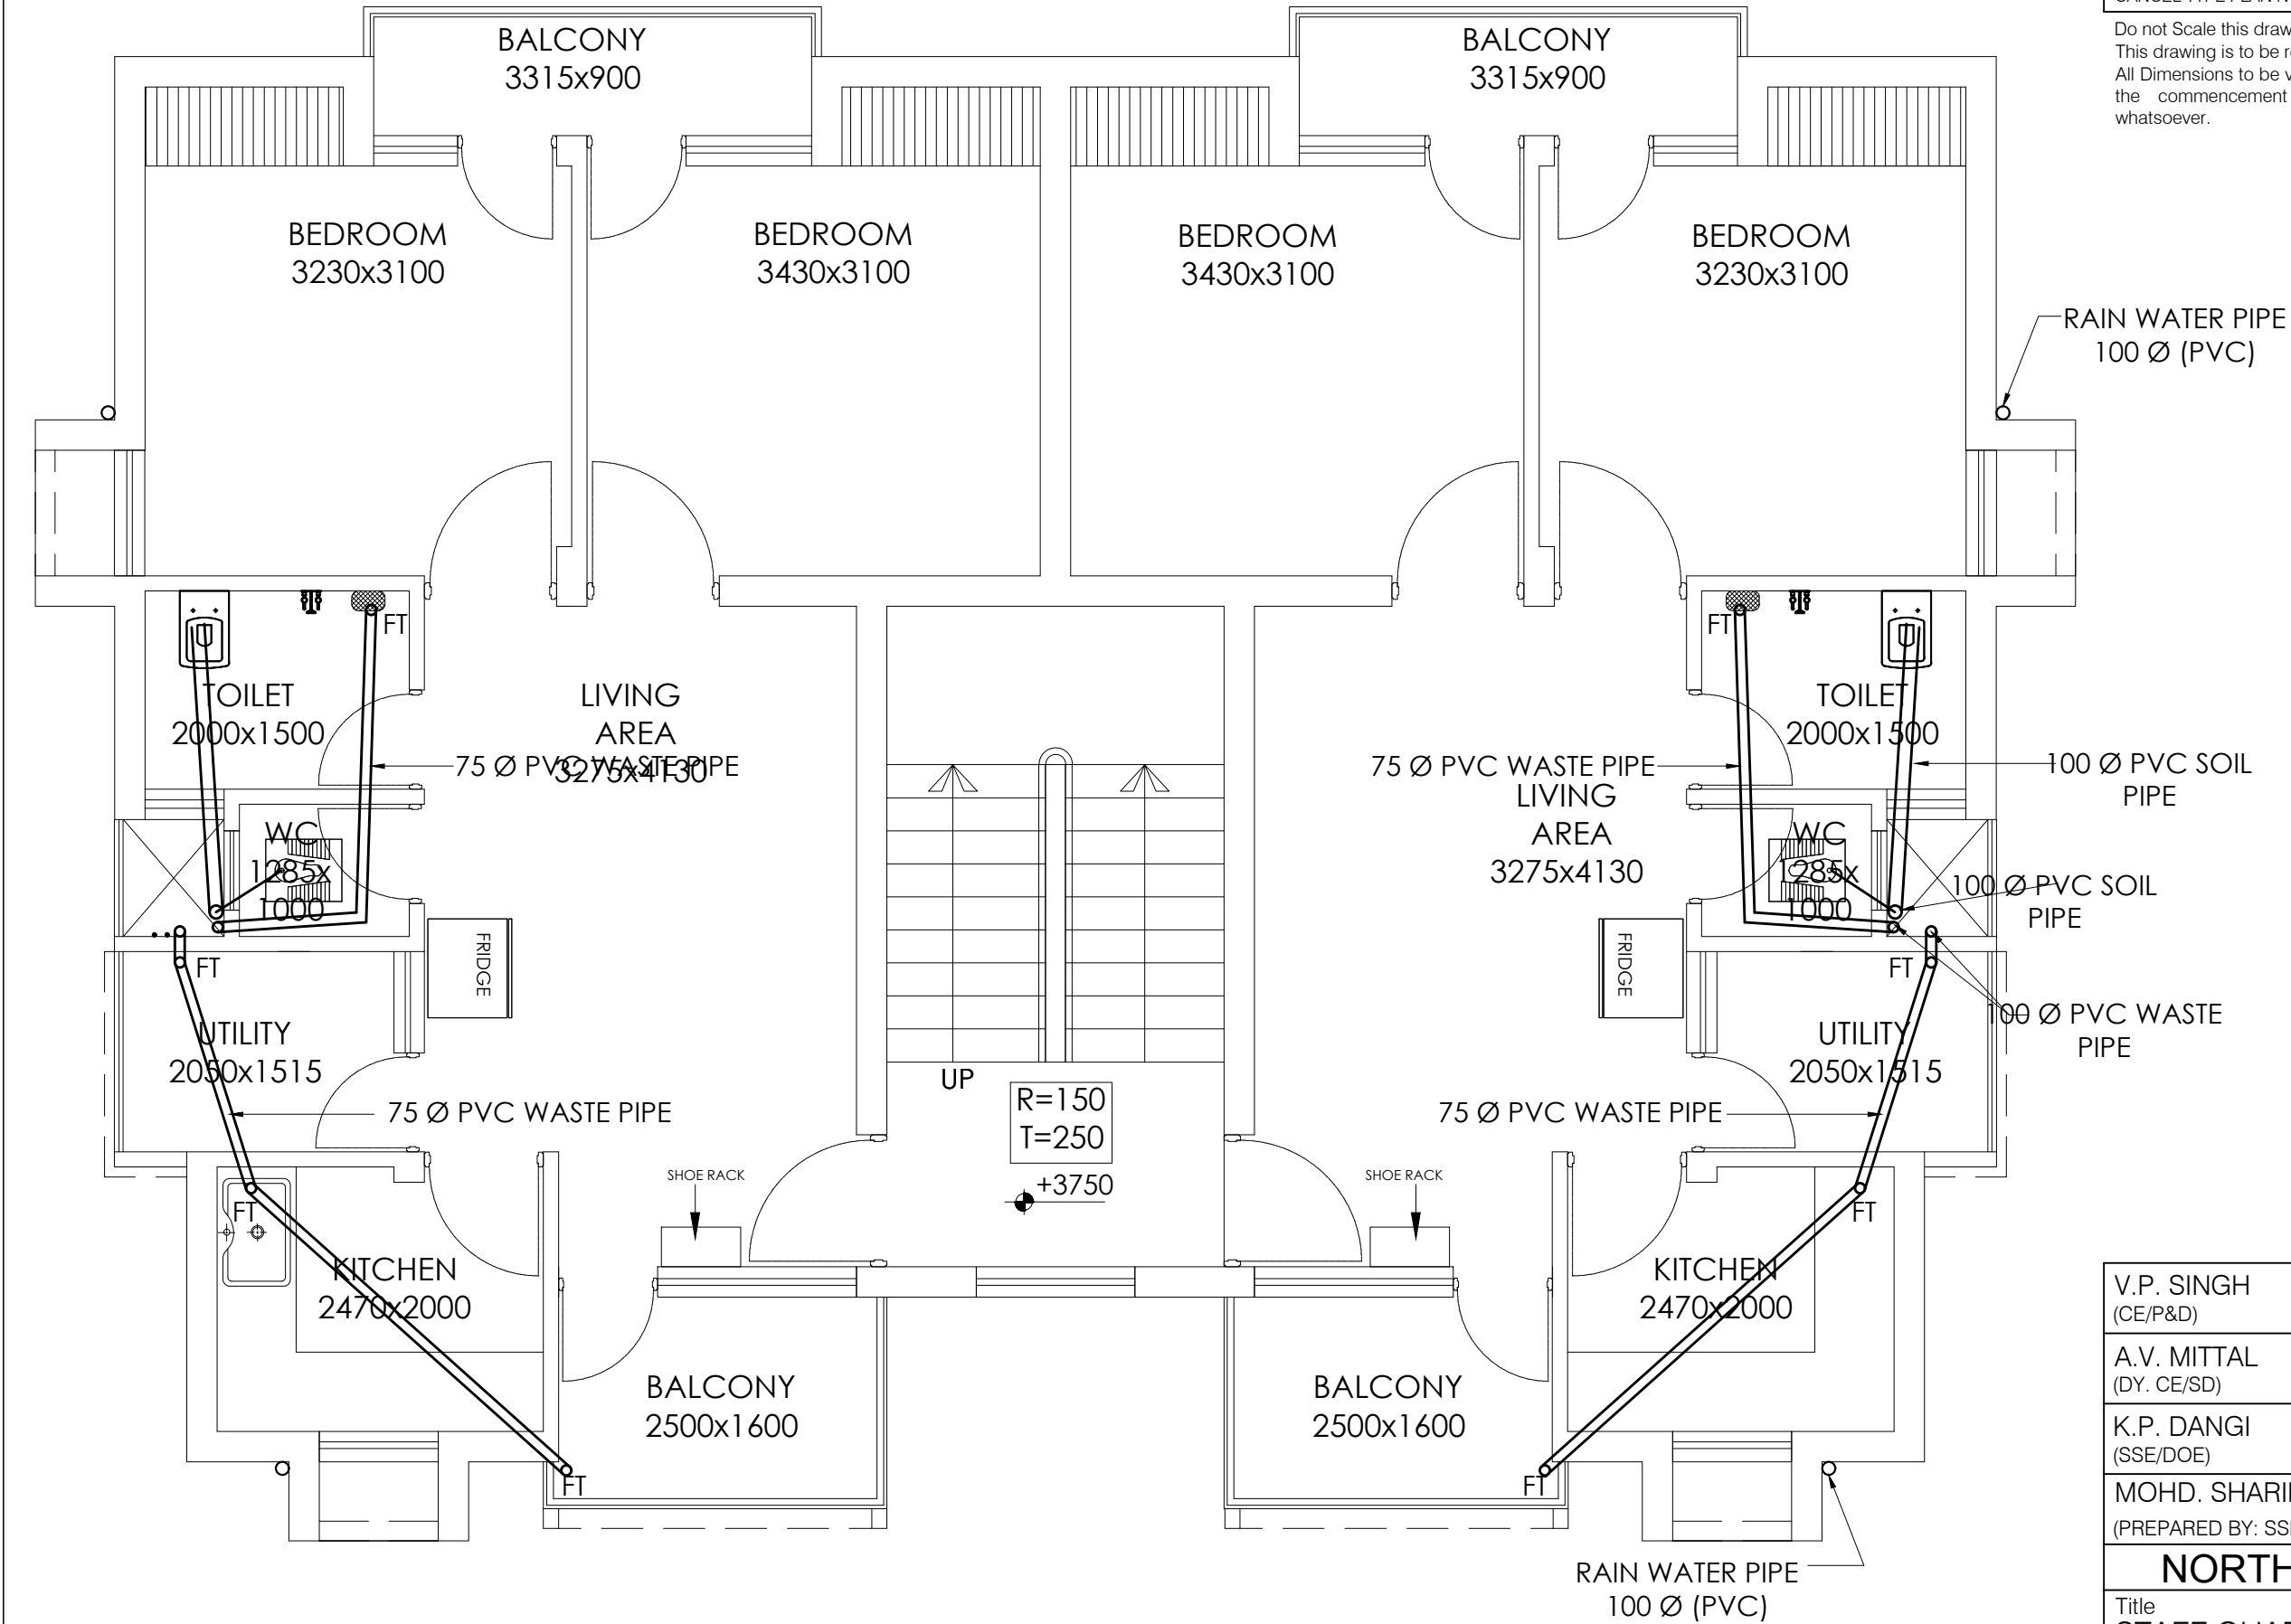

V.P. SINGH (CE/P&D)	sd- (13.12.2017)
A.V. MITTAL (DY. CE/SD)	sd- (13.12.2017)
K.P. DANGI (SSE/DOE)	sd- (13.12.2017)
MOHD. SHARIF (PREPARED BY: SSE/ARCH.)	sd- (13.12.2017)
NORTHERN RAILWAY	
Title STAFF QUARTER TYPE - II	
Drawing Description Sanitary Layout Plan - II first & second floor	
SCALE 1:50@A3	SHEET NO. 20 of 30
N.R.H.Q.E. PLAN NO. HQ/12/12/2017	

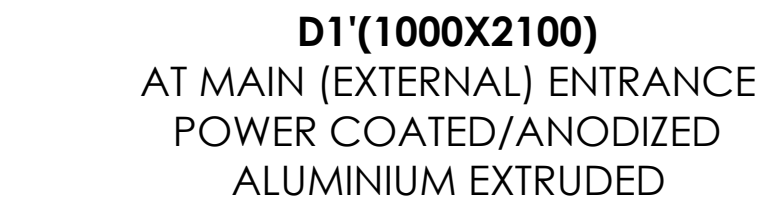

1. Outer Doors & Windows frame should be for double panels (outer for glass & inner for mosquito net).
2. Inner Doors & Windows frame should be for single panel.
3. For fixing arrangements refer Indian Railways Unified Standard Specifications (Works & materials) 2010 chapter no. 8.

V.P. SINGH (CE/P&D)	sd- (13.12.2017)
A.V. MITTAL (DY. CE/SD)	sd- (13.12.2017)
K.P. DANGI (SSE/DOE)	sd- (13.12.2017)
MOHD. SHARIF (PREPARED BY: SSE/ARCH.)	sd- (13.12.2017)

NORTHERN RAILWAY


Title	STAFF QUARTER TYPE - II
-------	-------------------------

Drawing Description
Opening Schedule - I
doors & windows typical details


SCALE 1:50@A3

SHEET NO. 21 of 30


N.R.H.Q.E. PLAN NO.	HQ/12/12/2017
---------------------	---------------

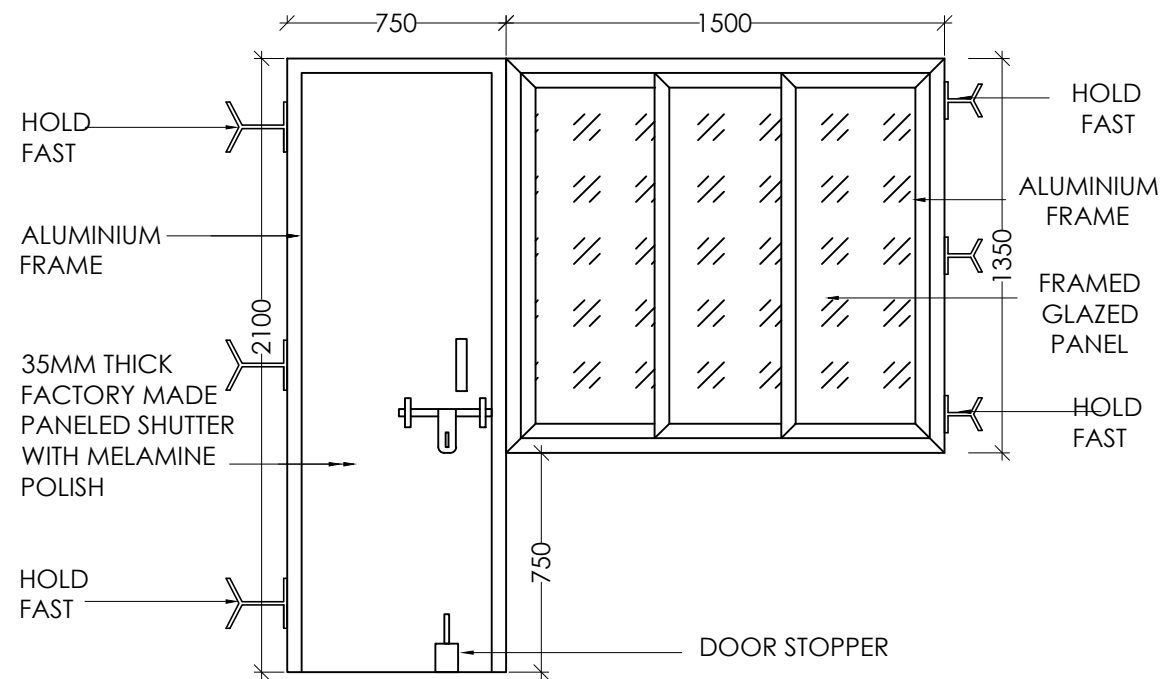


D/W(750X2100)
AT BALCONY ENTRANCE

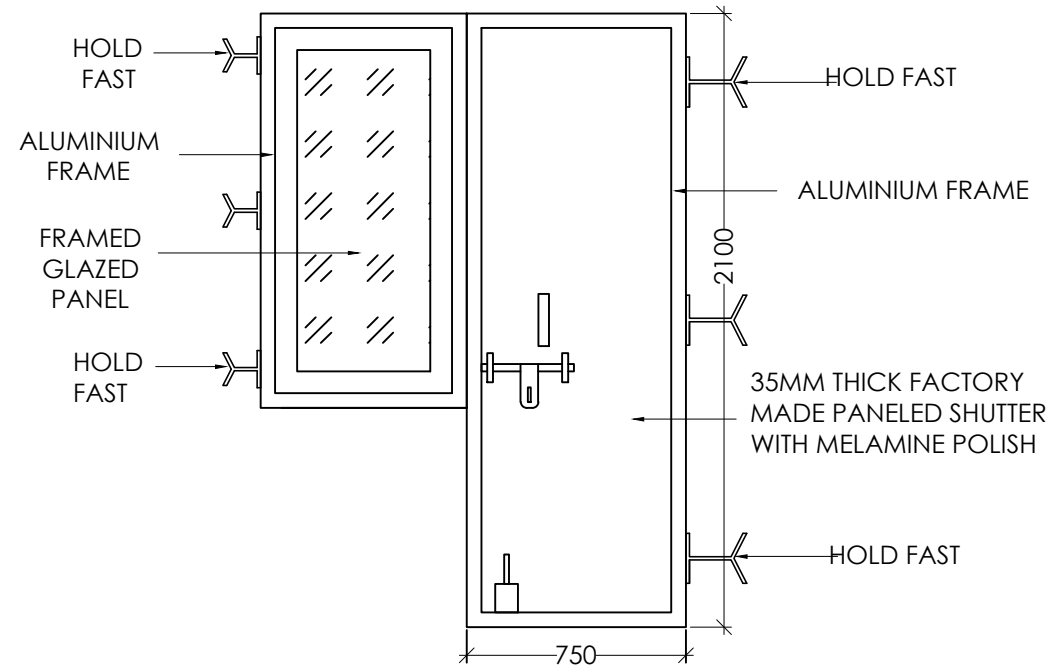


D/W(750X2100)
AT BEDROOM ENTRANCE

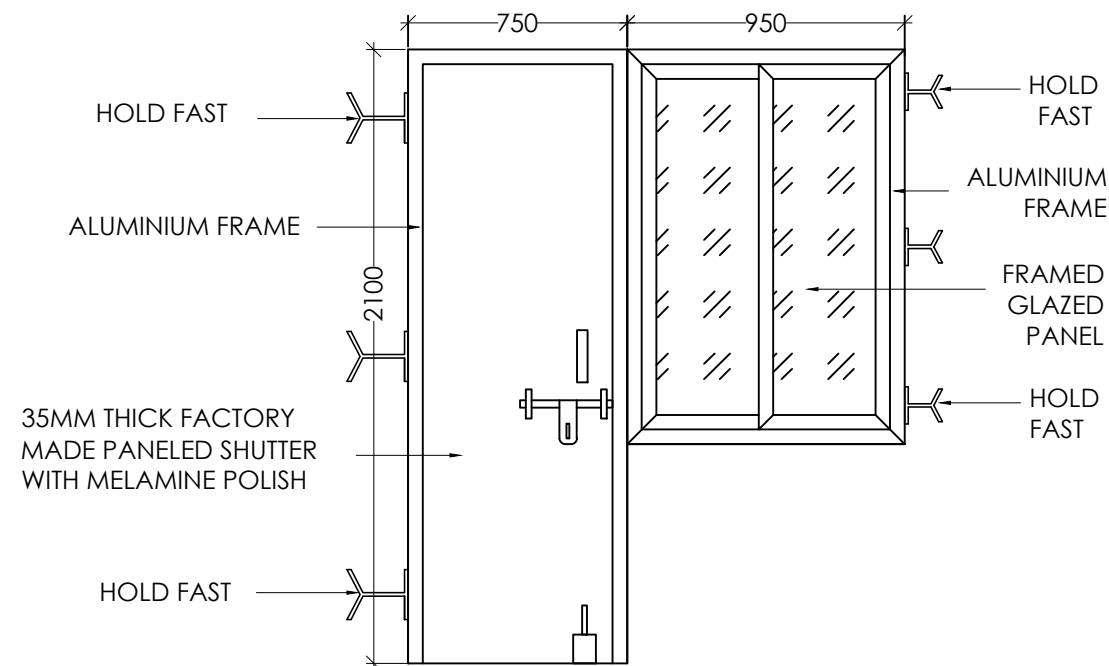

D/W(750X2100)
AT BEDROOM ENTRANCE

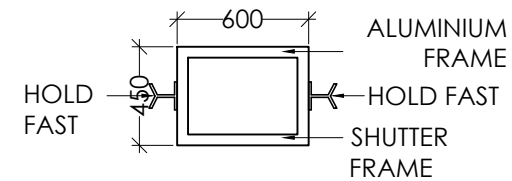

V1(600X450)
TOILET

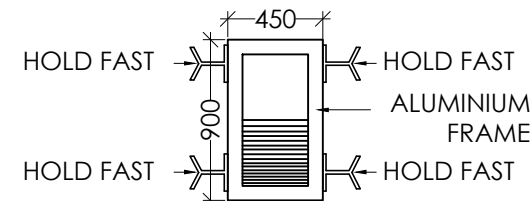

V2(450X900)
TOILET




N.R.H.Q.E. PLAN NO.	: HQ/12/12/2017
TYPE PLAN NO.	: Q-149/2017
CANCEL TYPE PLAN NO.	: Q-143/R1

Do not Scale this drawing.
This drawing is to be read with all related information.
All Dimensions to be verified on site by Main Contractor before the commencement of any quarter drawing or work whatsoever.







Notes:

1. Outer Doors & Windows frame should be for double panels (outer for glass & inner for mosquito net).
2. Inner Doors & Windows frame should be for single panel.
3. For fixing arrangements refer Indian Railways Unified Standard Specifications (Works & materials) 2010 chapter no. 8.

V.P. SINGH (CE/P&D)	sd- (13.12.2017)
A.V. MITTAL (DY. CE/SD)	sd- (13.12.2017)
K.P. DANGI (SSE/DOE)	sd- (13.12.2017)
MOHD. SHARIF (PREPARED BY: SSE/ARCH.)	sd- (13.12.2017)
NORTHERN RAILWAY	
Title STAFF QUARTER TYPE - II	
Drawing Description Opening Schedule - II doors, windows & ventilators typical details	
SCALE 1:50@A3	SHEET NO. 22 of 30
N.R.H.Q.E. PLAN NO. HQ/12/12/2017	

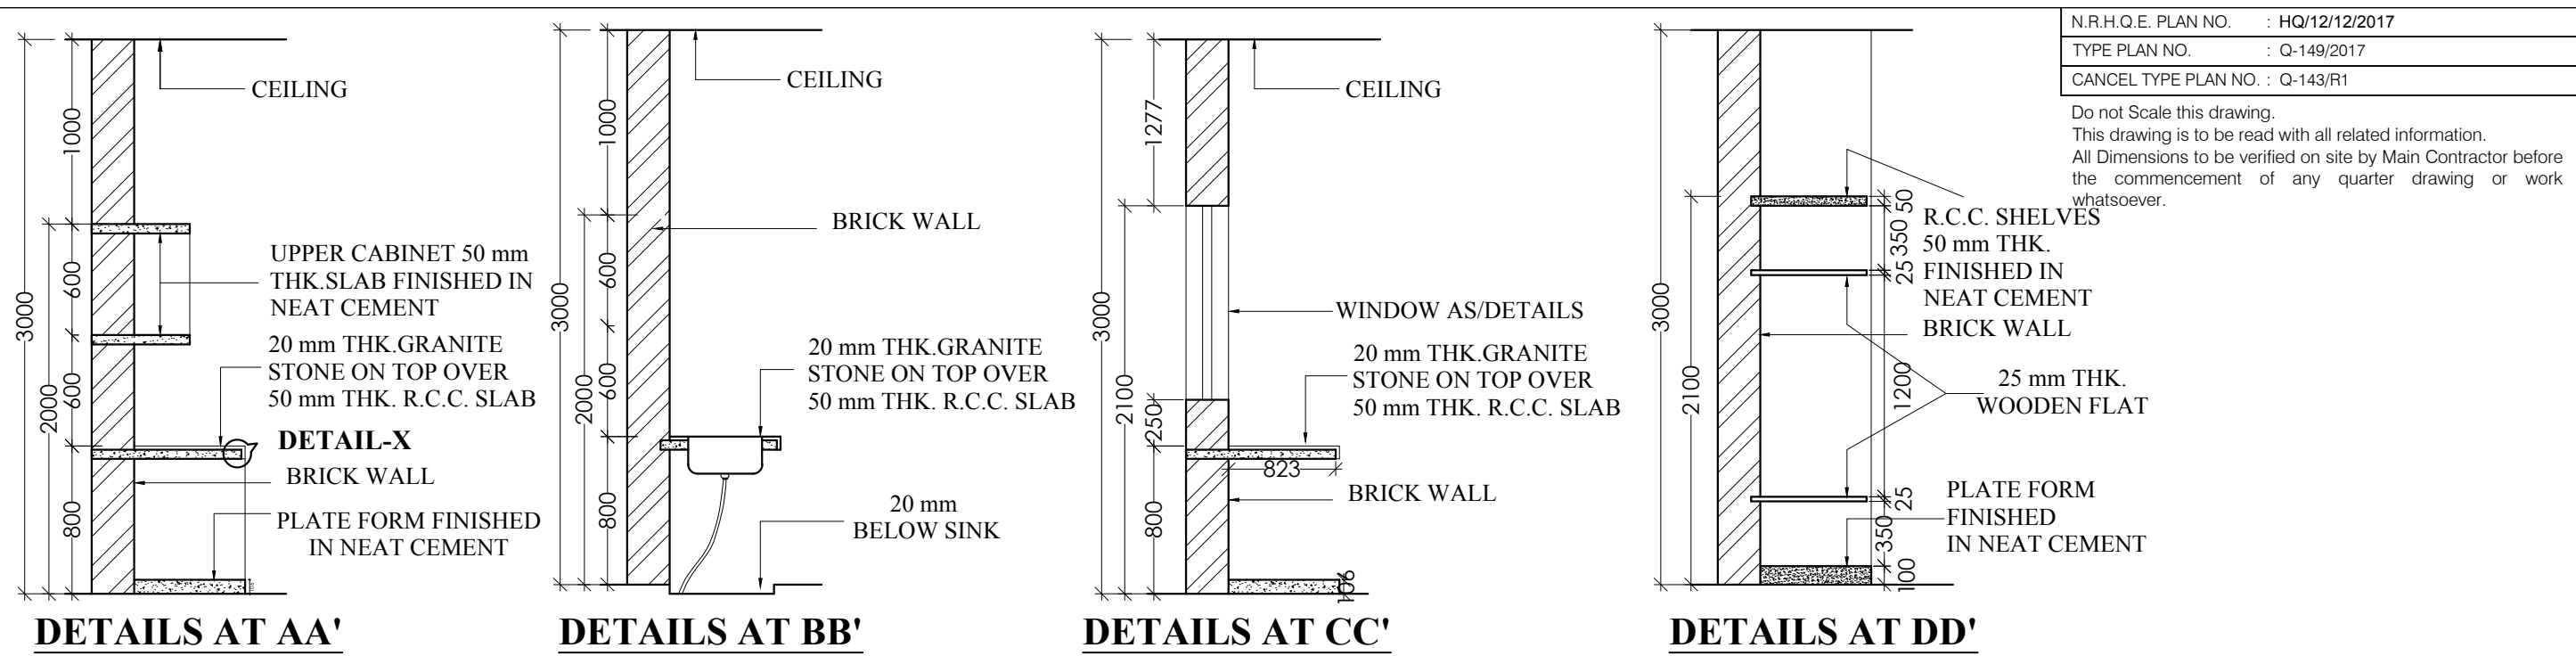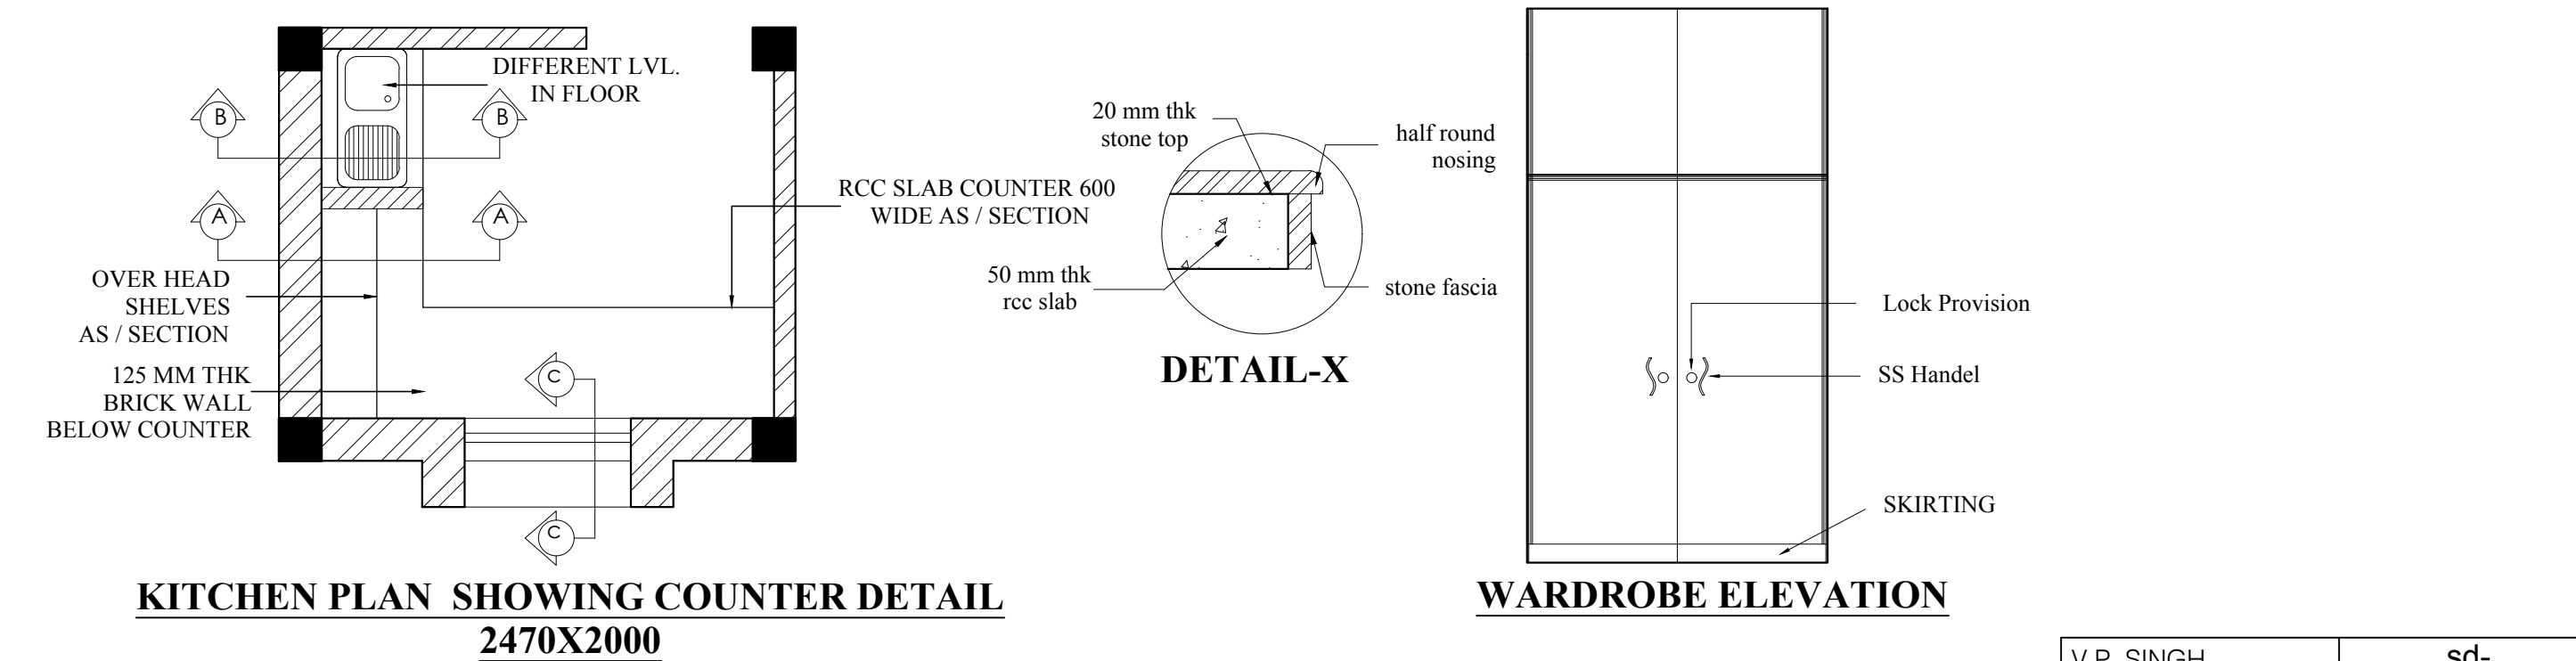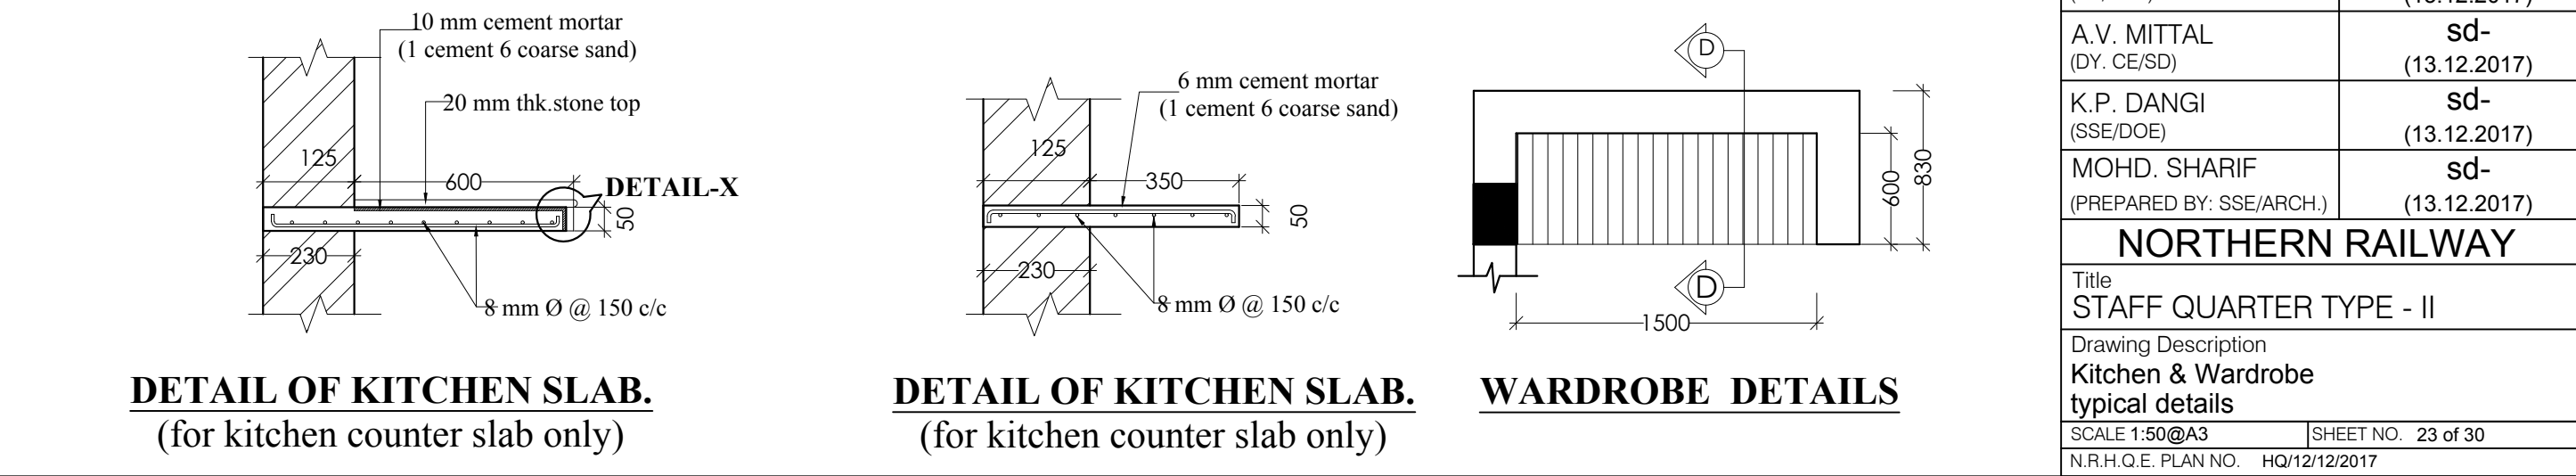


V.P. SINGH (CE/P&D)	sd- (13.12.2017)
A.V. MITTAL (DY. CE/SD)	sd- (13.12.2017)
K.P. DANGI (SSE/DOE)	sd- (13.12.2017)
MOHD. SHARIF (PREPARED BY: SSE/ARCH.)	sd- (13.12.2017)
NORTHERN RAILWAY	
Title STAFF QUARTER TYPE - II	
Drawing Description Kitchen & Wardrobe typical details	
SCALE 1:50@A3	SHEET NO. 23 of 30
N.R.H.Q.E. PLAN NO. HQ/12/12/2017	

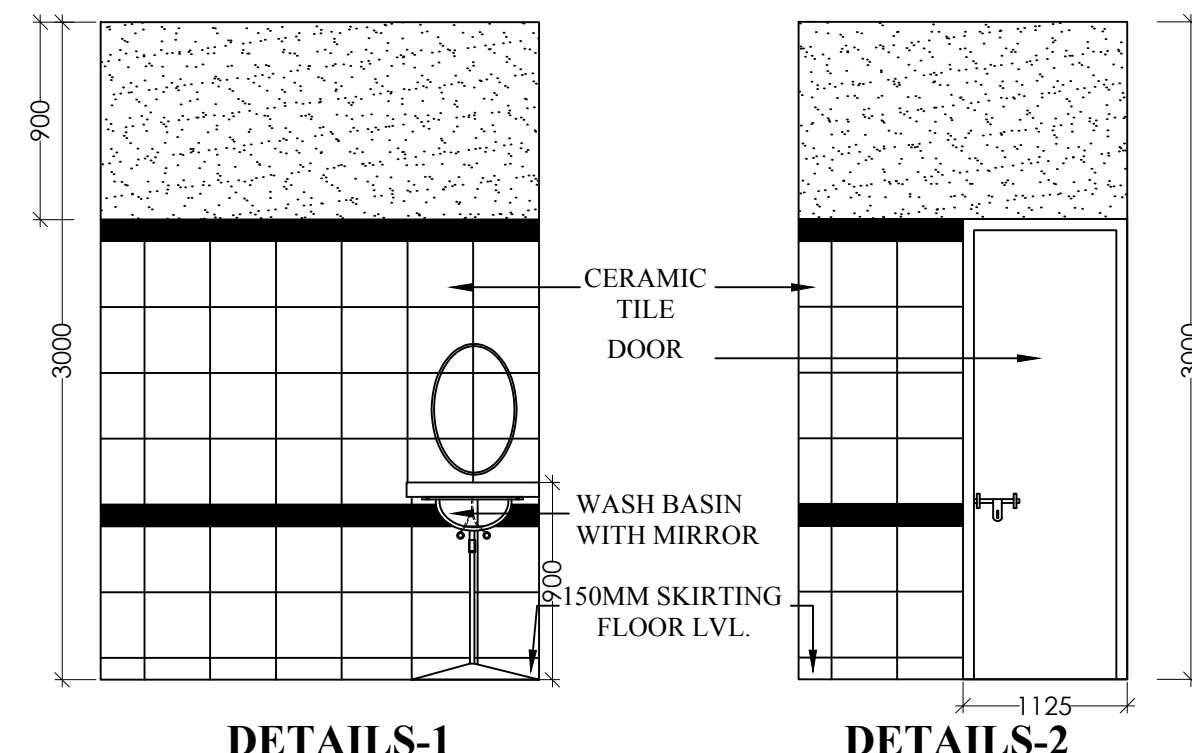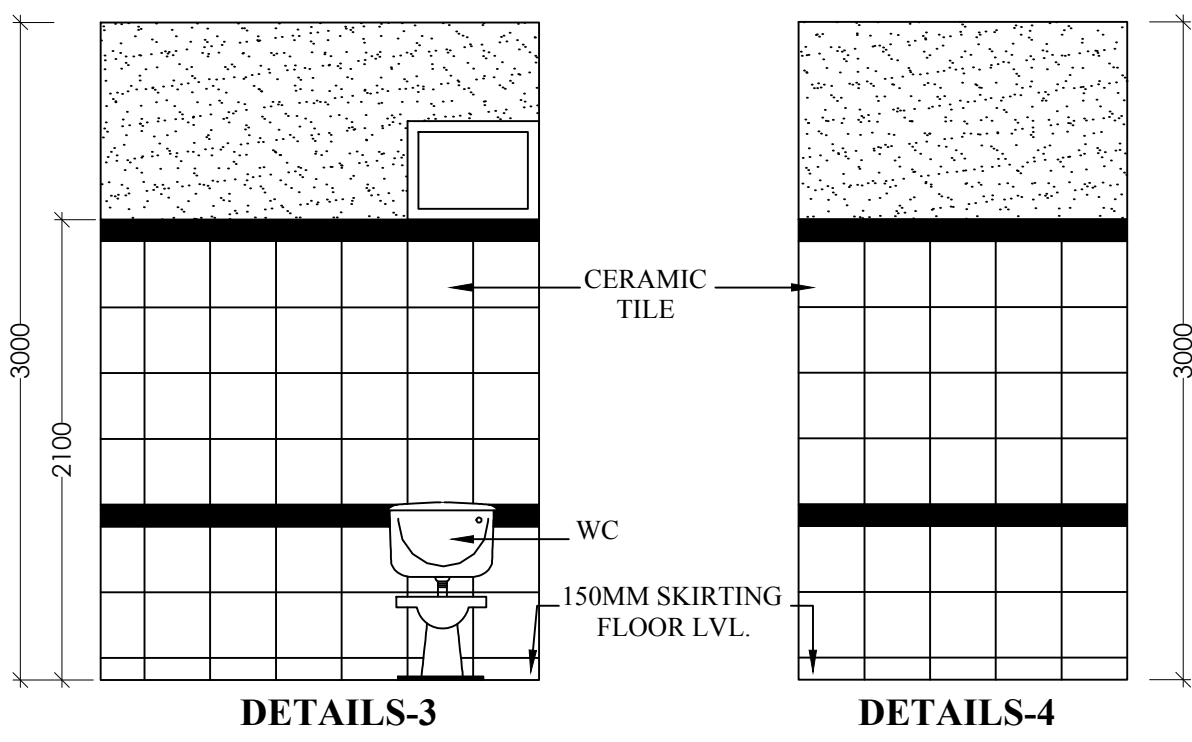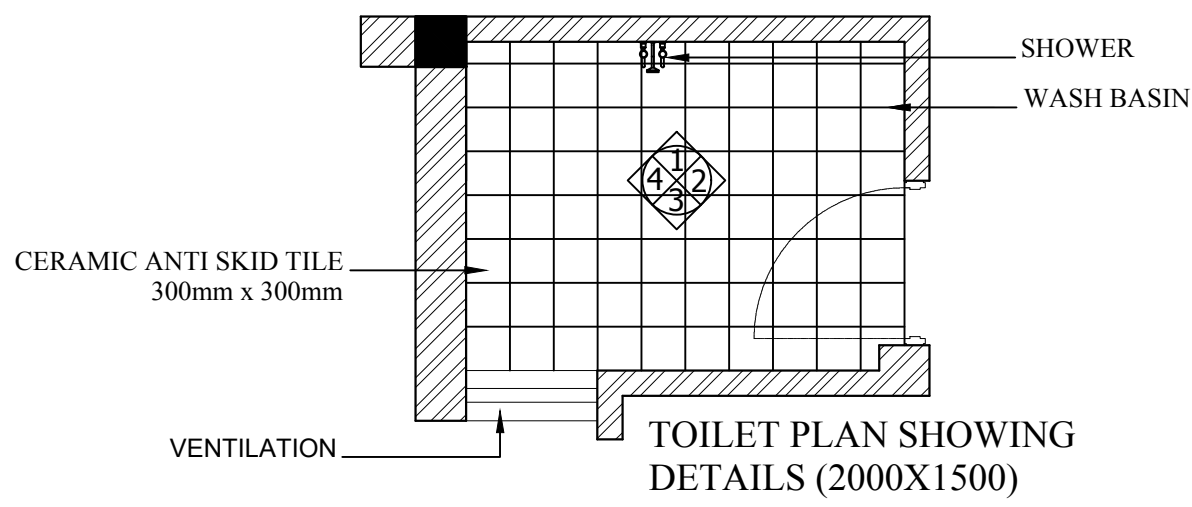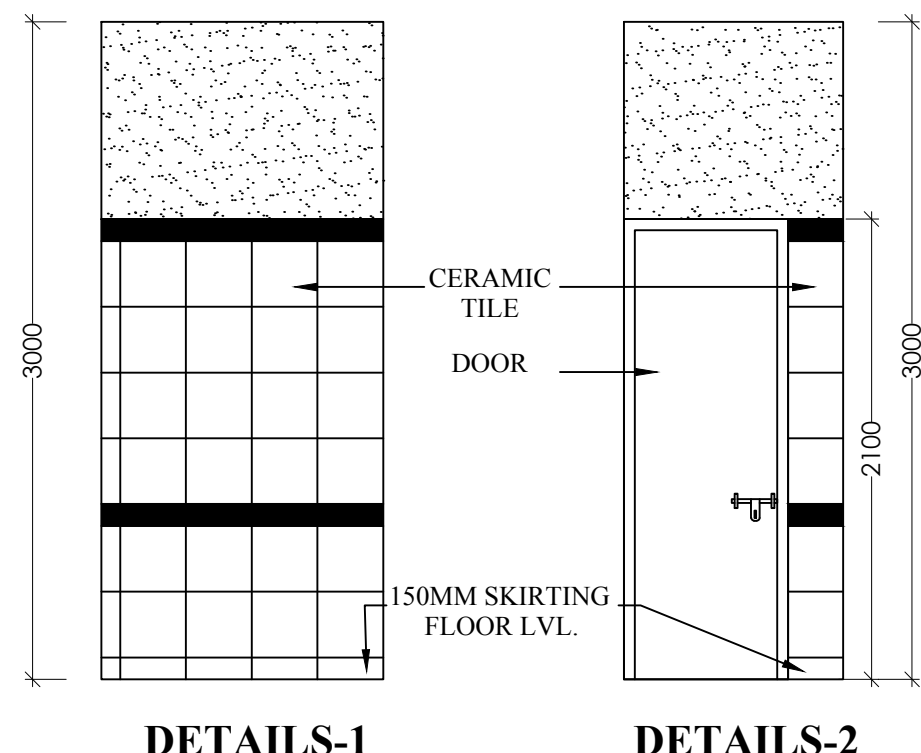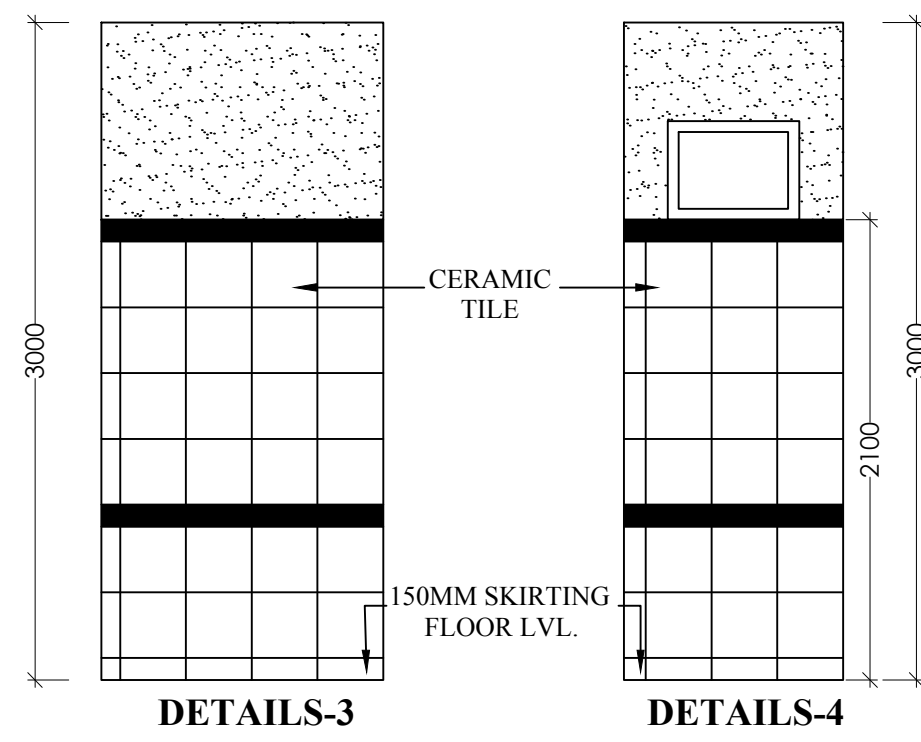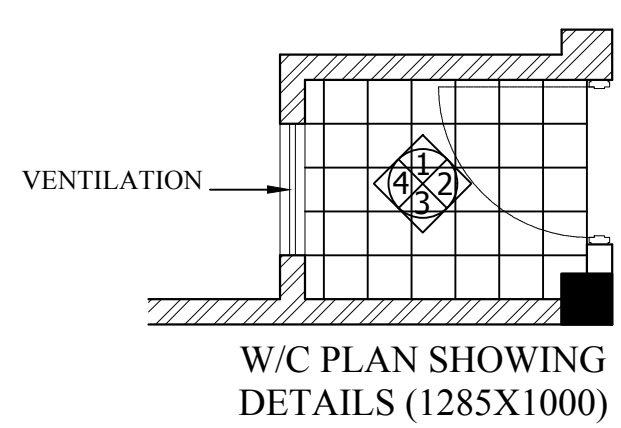

N.R.H.Q.E. PLAN NO. : HQ/12/12/2017	
TYPE PLAN NO. : Q-149/2017	
CANCEL TYPE PLAN NO. : Q-143/R1	
Do not Scale this drawing. This drawing is to be read with all related information. All Dimensions to be verified on site by Main Contractor before the commencement of any quarter drawing or work whatsoever.	
V.P. SINGH (CE/P&D)	sd- (13.12.2017)
A.V. MITTAL (DY. CE/SD)	sd- (13.12.2017)
K.P. DANGI (SSE/DOE)	sd- (13.12.2017)
MOHD. SHARIF (PREPARED BY: SSE/ARCH.)	sd- (13.12.2017)
NORTHERN RAILWAY	
Title STAFF QUARTER TYPE - II	
Drawing Description Toilet & Water Closet typical details	
SCALE 1:50@A3	SHEET NO. 24 of 30
N.R.H.Q.E. PLAN NO. HQ/12/12/2017	


N.R.H.Q.E. PLAN NO.	: HQ/12/12/2017
TYPE PLAN NO.	: Q-149/2017
CANCEL TYPE PLAN NO.	: Q-143/R1

Do not Scale this drawing.
This drawing is to be read with all related information.
All Dimensions to be verified on site by Main Contractor before the commencement of any quarter drawing or work whatsoever.

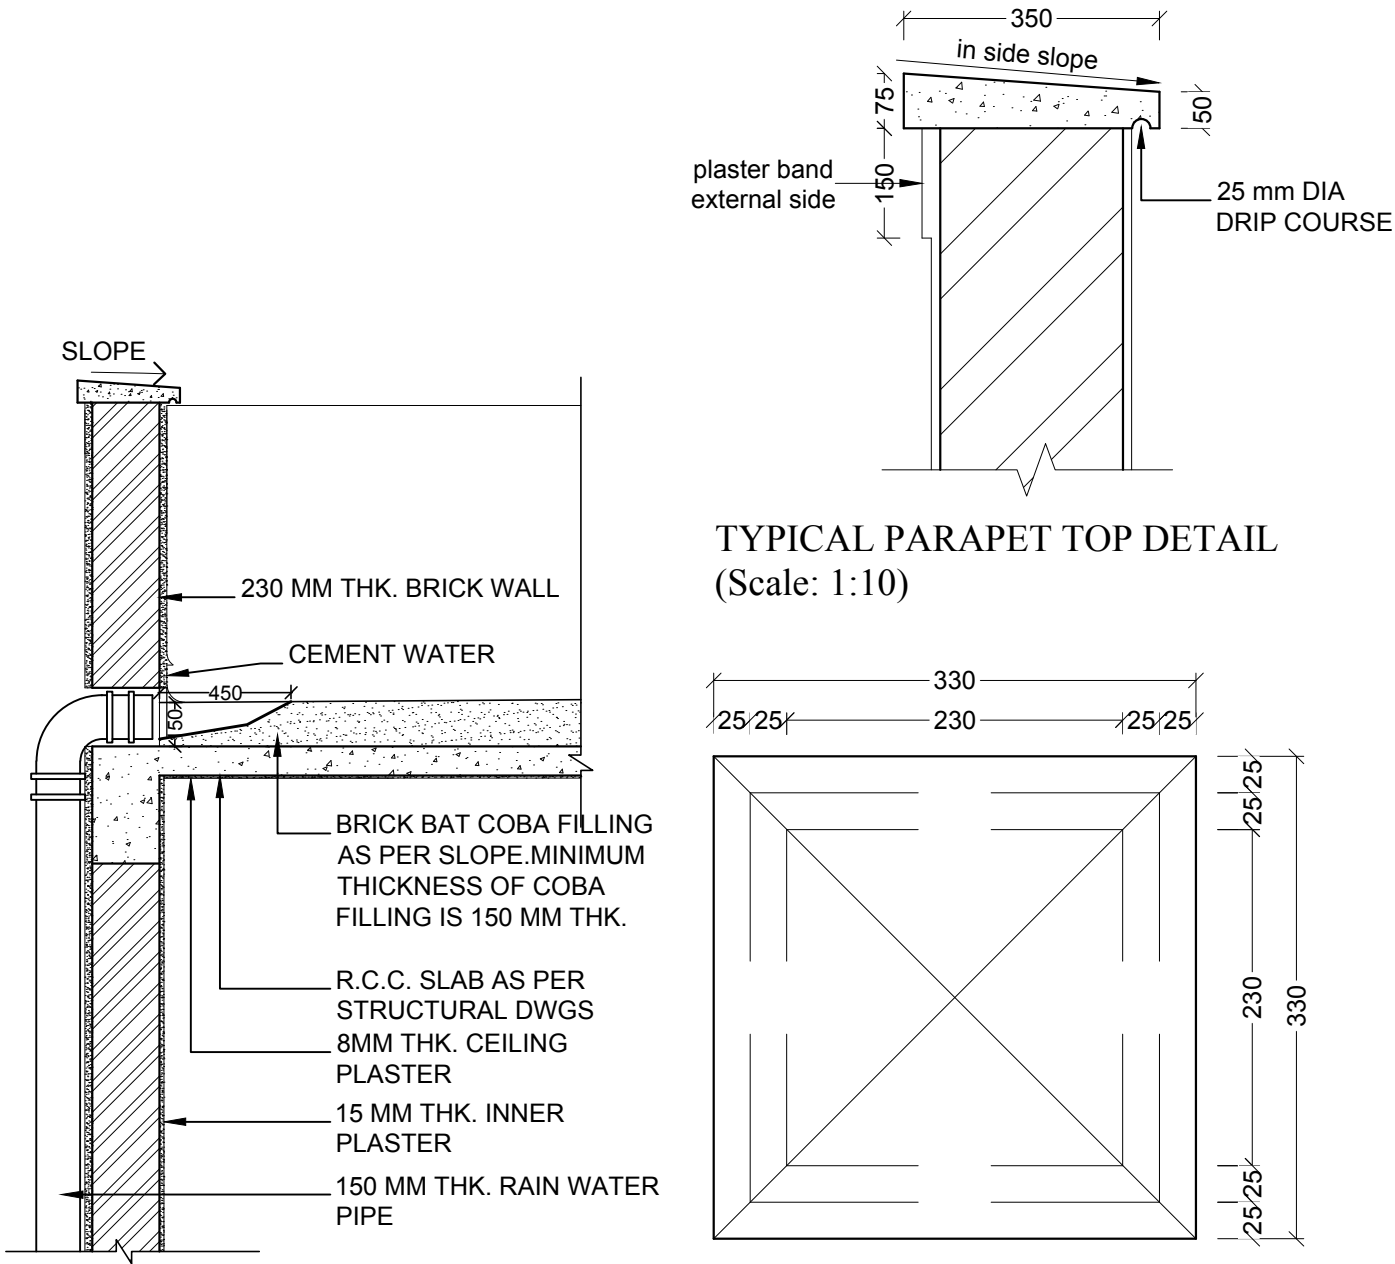


TYPICAL DETAIL OF RWP
(SCALE 1:25)


TYPICAL PARAPET TOP DETAIL
(Scale: 1:10)

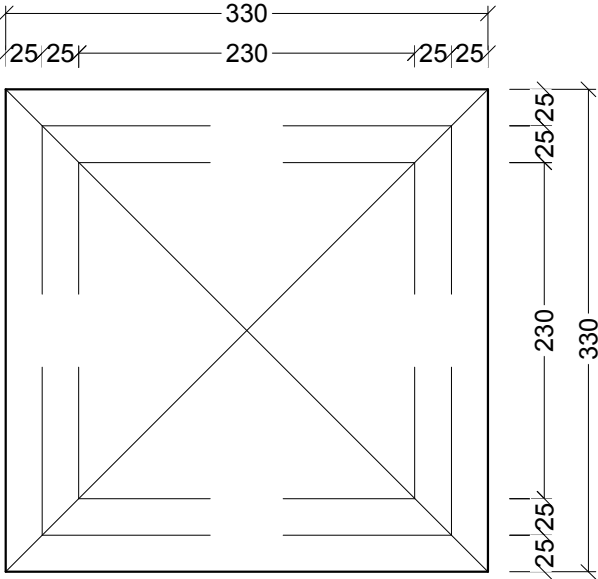


PLAN DETAIL AT 'A'
(SCALE 1:5)

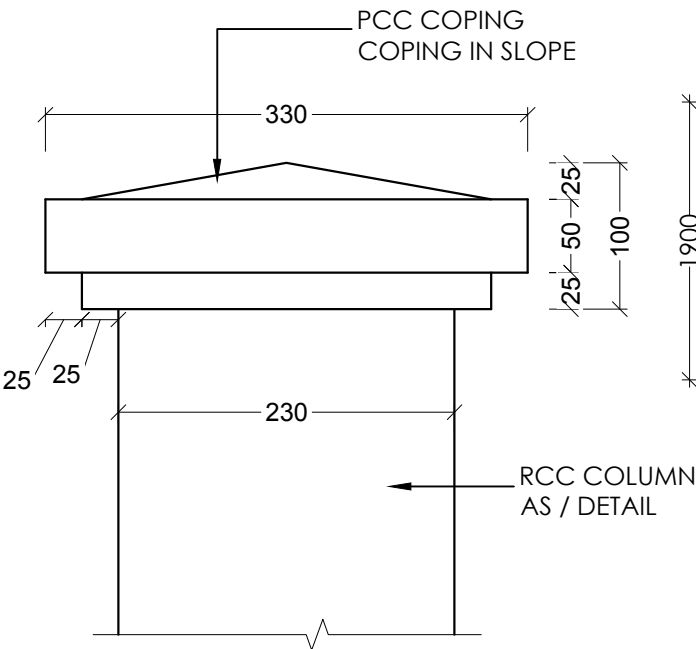

ELEVATION DETAIL AT 'A'
(SCALE 1:5)

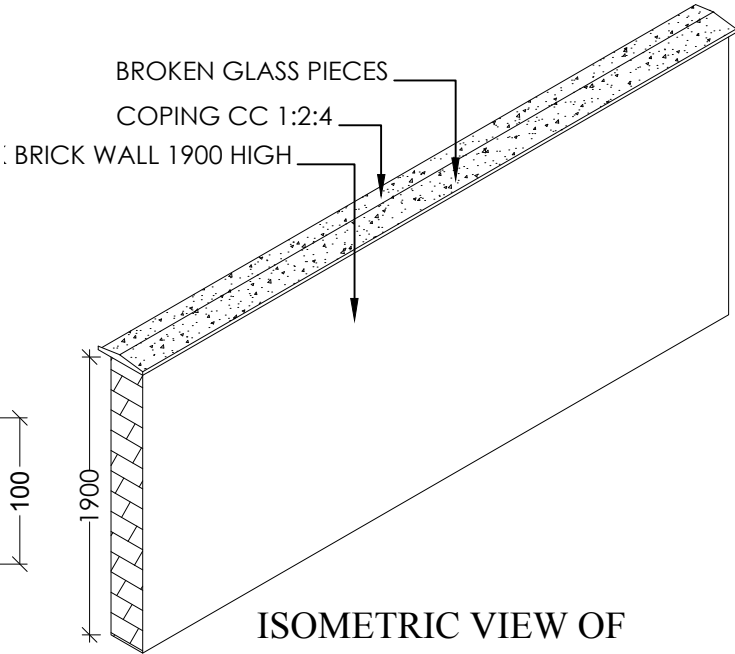


ISOMETRIC VIEW OF
BOUNDARY WALL
(SCALE 1:50)

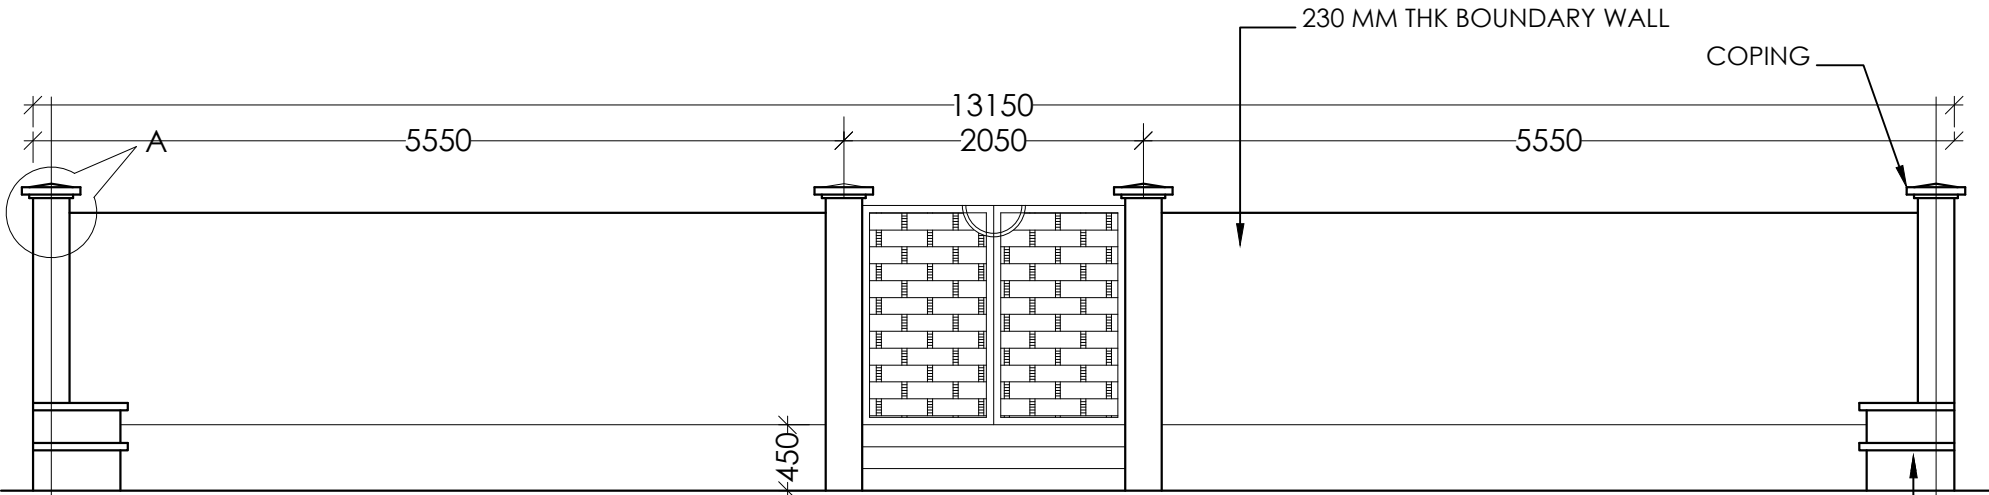

FRONT ELEVATION OF BOUNDARY WALL
(SCALE 1:50)

FLOWER BOX TYPICAL

V.P. SINGH (CE/P&D)	sd- (13.12.2017)
A.V. MITTAL (DY. CE/SD)	sd- (13.12.2017)
K.P. DANGI (SSE/DOE)	sd- (13.12.2017)
MOHD. SHARIF (PREPARED BY: SSE/ARCH.)	sd- (13.12.2017)
NORTHERN RAILWAY	
Title STAFF QUARTER TYPE - II	
Drawing Description Boundary Wall & Rain Water Pipe (RWP) typical details	
SCALE 1:varies@A3	SHEET NO. 25 of 30
N.R.H.Q.E. PLAN NO. HQ/12/12/2017	

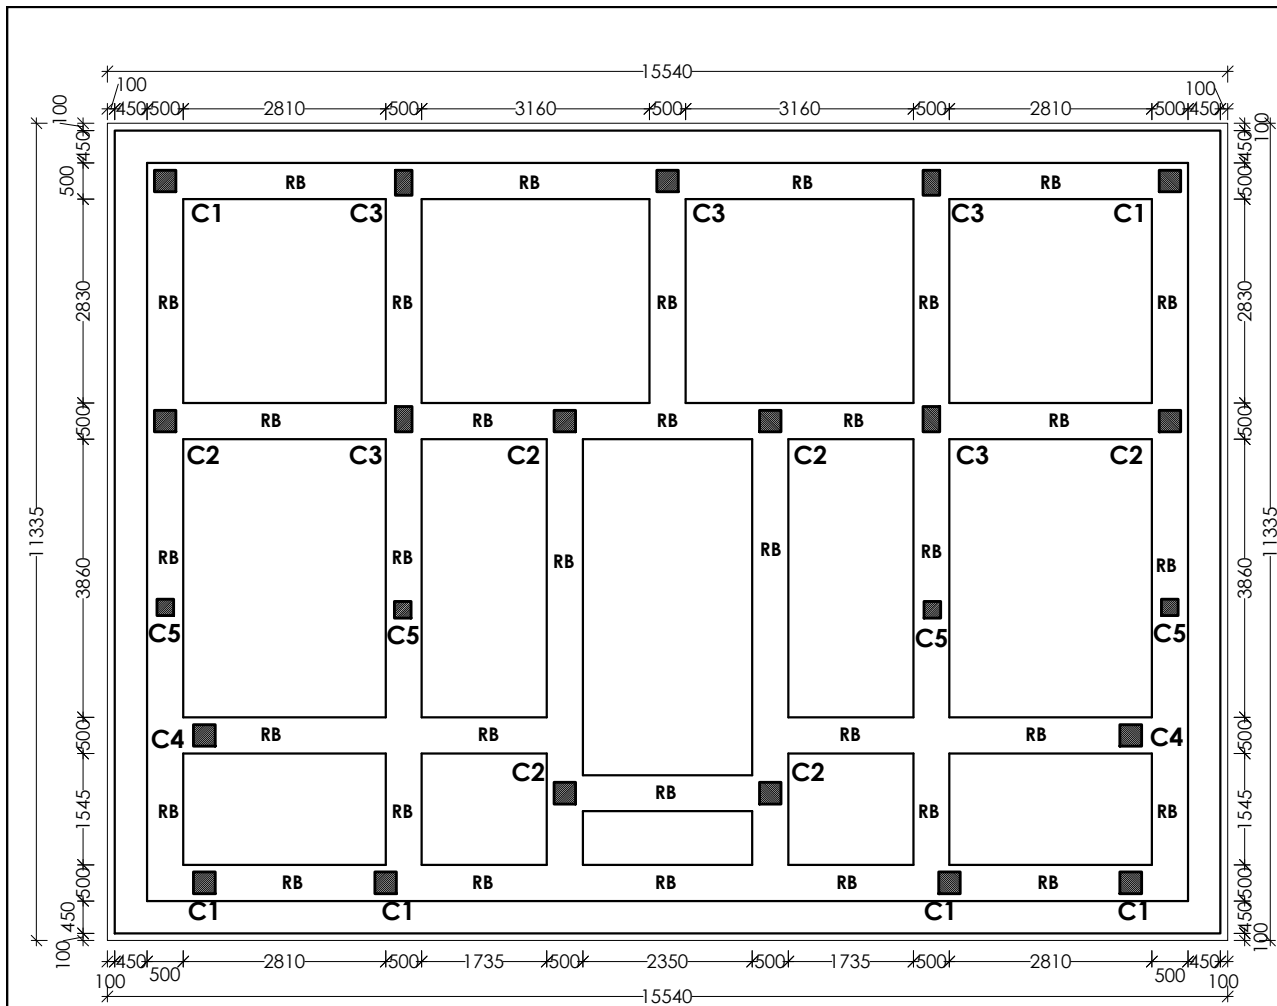

FOOTING PLAN

GENRAL NOTES:

1. All dimensions are in millimeters unless otherwise specified.
2. Only written dimensions are to be followed neither the bars shall be counted nor the dimensions scaled from the drg.
3. All R.C.C. Work shall be in nominal mix concrete M25 as per is: 456-2000 code of practice for plain and reinforced concrete.
4. Concreting shall be done in accordance with the specifications laid down in is: 456:2000.
5. Proper curing of concrete to acquire hardness, strength and other properties essential for satisfactory service shall be ensured.
6. All concrete shall be mechanically mixed and vibrated.
7. Cover to reinforcement shall not be less than that shown on the plan or as specified in is: 456-2000.
8. High yield strength cold twisted deformed bars shall conform to is: 1786-1985.
9. Particular care must be taken to ensure that
 - a) no sag occurs in the reinforcing bars during construction
 - ii) stirrups are effectively tied with wire to the main reinforcing bars.
 - h) Length of splice where bars obtained are of shorter length, shall not be less than 60 times the diameter of such bars.
8. Splice shall not be given at supports or at centre of span. These shall be preferably being located at quarter span points.
9. The number of bars shall be decided from the spacing mentioned on the drawing and not by counting span points.
10. All R.C.C work must be carried out under the personal supervision of an experienced civil engineer.
11. For R.C.C details of lintels and chhajjas over doors and windows not shown in this drawing reference may be made to N.R.H.Q.E. Type plan no. Q-138 & Q-139.
12. Expansion gaps to be filled up with bitumen/expansion board.
13. The structure has been designed for G+ 2 storeys considering seismic zone IV.
14. Assumed safe bearing capacity of soil is 6 t/m².
15. In case of soil at site is not safe for the assumed soil pressure, the foundation should be suitably altered under advice to the Head Quarters Office.
16. Clear cover of outer layer reinforcement Shall be as follows.
 - (a) Foundation = 50 mm. (b) Column = 40 mm. (c) Beam = 25 mm. Or Dia of bar whichever is more (d) Slab = 20 mm. (e) Waist slab = 20 mm.

N.R.H.Q.E. PLAN NO. : HQ/12/12/2017
TYPE PLAN NO. : Q-149/2017
CANCEL TYPE PLAN NO. : Q-143/R1

Do not Scale this drawing.
This drawing is to be read with all related information.
All Dimensions to be verified on site by Main Contractor before the commencement of any quarter drawing or work whatsoever.

[FOUNDATION] [G+2,SBC=6T/SqM,EQ ZONE-VI]

1. Layout of building shall be given from the arch.drg.
2. The design data for foundation has been taken from soil test report provided by the dept./ client.

[COLUMN]


1. Ties in portion of col. & beam junction shall be same as end zone.
2. Over laps are allowed only at middle zone of the columns.
3. Not more than 50 % of bars shall be lapped at section and overlapped should be staggered.
4. Vertical bars of rcc column at top slab shall be extended upto top of beam & bent into beam by development length.

[BEAM]


1. For location of beams refer slab plan.
2. Where two layers of reinf. bars are to be provided, spacer bar are to be provided at spacing of 1000 mm. max. and the dia of the spacer bar shall be higher of dia of longitudinal bars or 25 mm. max. 3 nos. of bars shall be provided in a layer of 230 wide beam.
3. At the junction of two diff. number of beams the heigher at the support shall be adopted.
4. Over lap in top bars shall be near mid span & in bottom bars shall be near support or at support.
5. The depth of beam/ lintel monolithic with slab as specified in schedule shall be inclusive of slab thickness unless otherwise specified.
6. The first stirrup in beam shall be placed at 50 mm. away from the face of support (column,beam,wall)

[SLAB]

1. for slab reinforcement refer table-1,2&4 (detail of slab reinforcement).
2. slab spanning either side of beams/walls,alternate bottom bars shall be curtailed at l / 7 of span and extra top bars shall be extended till l/3 of span either side.
3. slab terminating on beams/walls ,alternate bottom bars shall be cranked at l/7 and extended till end of beams/walls.
4. extra bar of same dia of slab bars shall be provided at top face in between two cranked bars as shown in typ. section of slab
5. the cross reinf. / temp. reinf. below top reinf of slab i.e.#8@300c/c is to be provided just below the main top steel as shown in typ. sec.of slab.
6. the first main bar of slab shall be placed at 80 mm. or half the spacing specified whichever is less from the face of support.

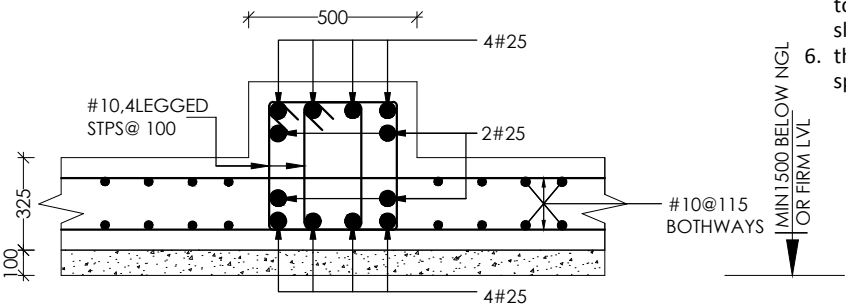


SECTION Y-Y
TYPICAL SECTION OF RAFT BEAM RB

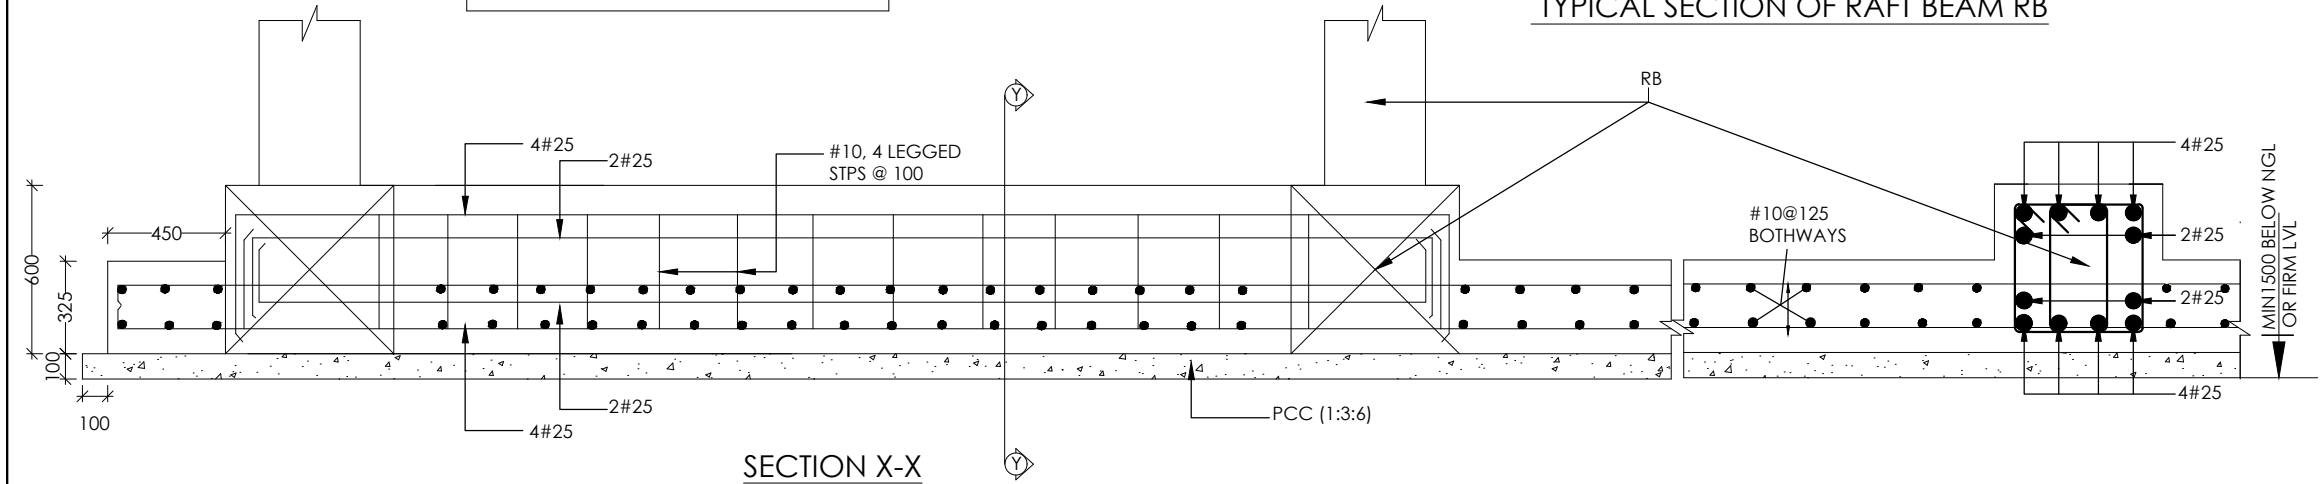

SECTION X-X


A.V. MITTAL (DY. CE/SD)	sd- (13.12.2017)
K.P. DANGI (CHECKED BY SSE/DOE)	sd- (13.12.2017)
BIBHA CHANDRA (DESIGNED BY SSE/DOE)	sd- (13.12.2017)
RAKESH KUMAR (PREPARED BY JE/D&D.)	sd- (13.12.2017)
NORTHERN RAILWAY	
Drawing Description STAFF QUARTER TYPE - II	
Drawing Description Details Of Foundation, Foundation, Beam & Column	
SCALE : NTS @A3	SHEET NO. 26 OF 30
N.R.H.Q.E. PLAN NO. HQ/12/12/2017	

Do not Scale this drawing.
This drawing is to be read with all related information.
All Dimensions to be verified on site by Main Contractor before the commencement of any quarter drawing or work whatsoever.

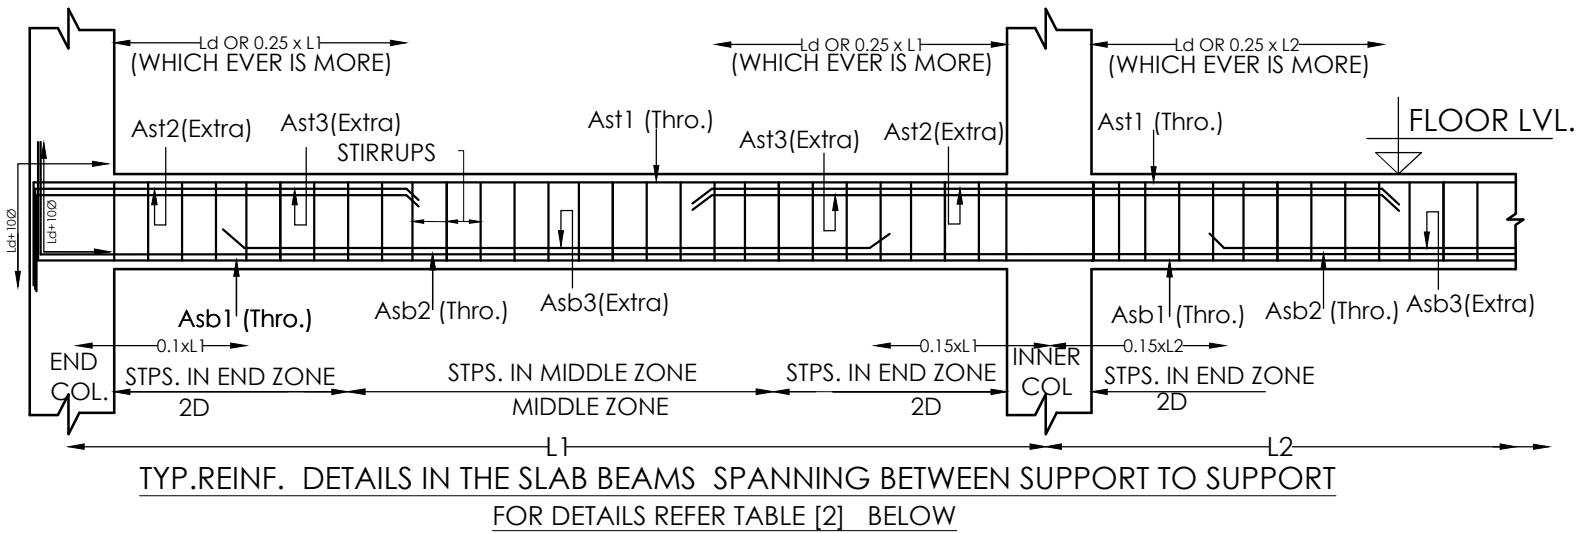


NOTE : AT THE JUNCTION OF TWO DIFF. NUMBER OF BEAMS THE HEIGHER REINFORCEMENT AT THE SUPPORT SHALL BE ADOPTED.


DETAILS OF CANTILEVER BEAMS

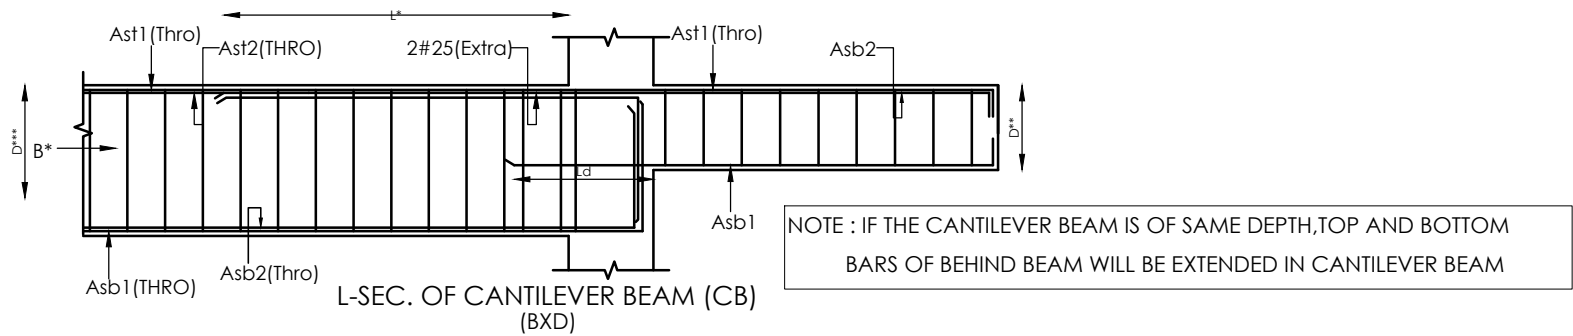


TYPICAL SECTIONAL DETAILS OF SLAB

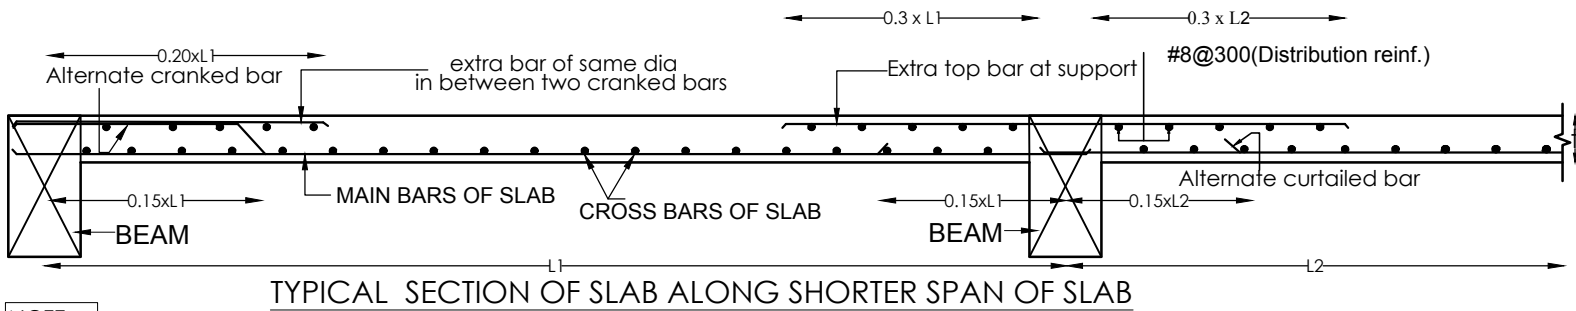


NOTE:- AT THE JUNCTION OF TWO DIFF. NUMBER OF SLABS THE HEIGHER REINFORCEMENT AT THE SUPPORT (EXTRA TOP) SHALL BE ADOPTED

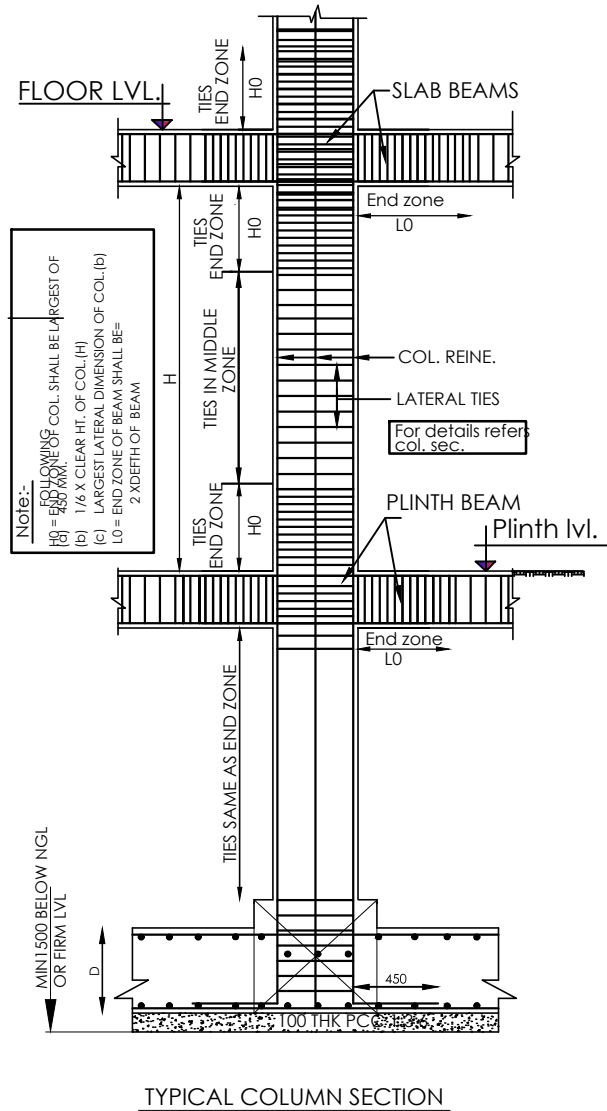


A.V. MITTAL (DY. CE/SD)	sd- (13.12.2017)
K.P. DANGI (CHECKED BY SSE/DOE)	sd- (13.12.2017)
BIBHA CHANDRA (DESIGNED BY SSE/DOE)	sd- (13.12.2017)
RAKESH KUMAR (PREPARED BY/JE/D&D.)	sd- (13.12.2017)
NORTHERN RAILWAY	
Drawing Description STAFF QUARTER TYPE - II	
Drawing Description Typical Details Of Beam, Column and Slab	
SCALE : NTS @A3	SHEET NO. 27 OF 30
N.R.H.Q.E. PLAN NO. HQ/12/12/2017	

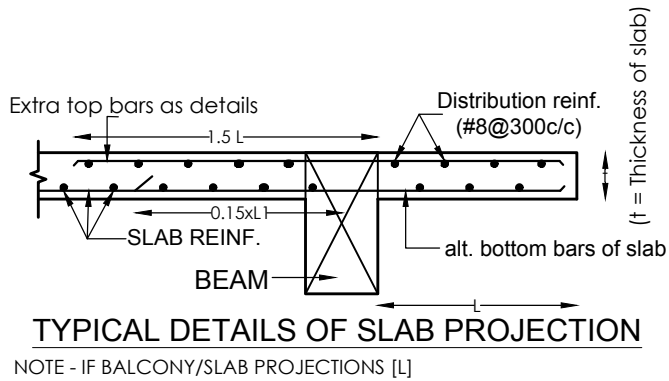


Do not Scale this drawing.
This drawing is to be read with all related information.
All Dimensions to be verified on site by Main Contractor before the commencement of any quarter drawing or work whatsoever.

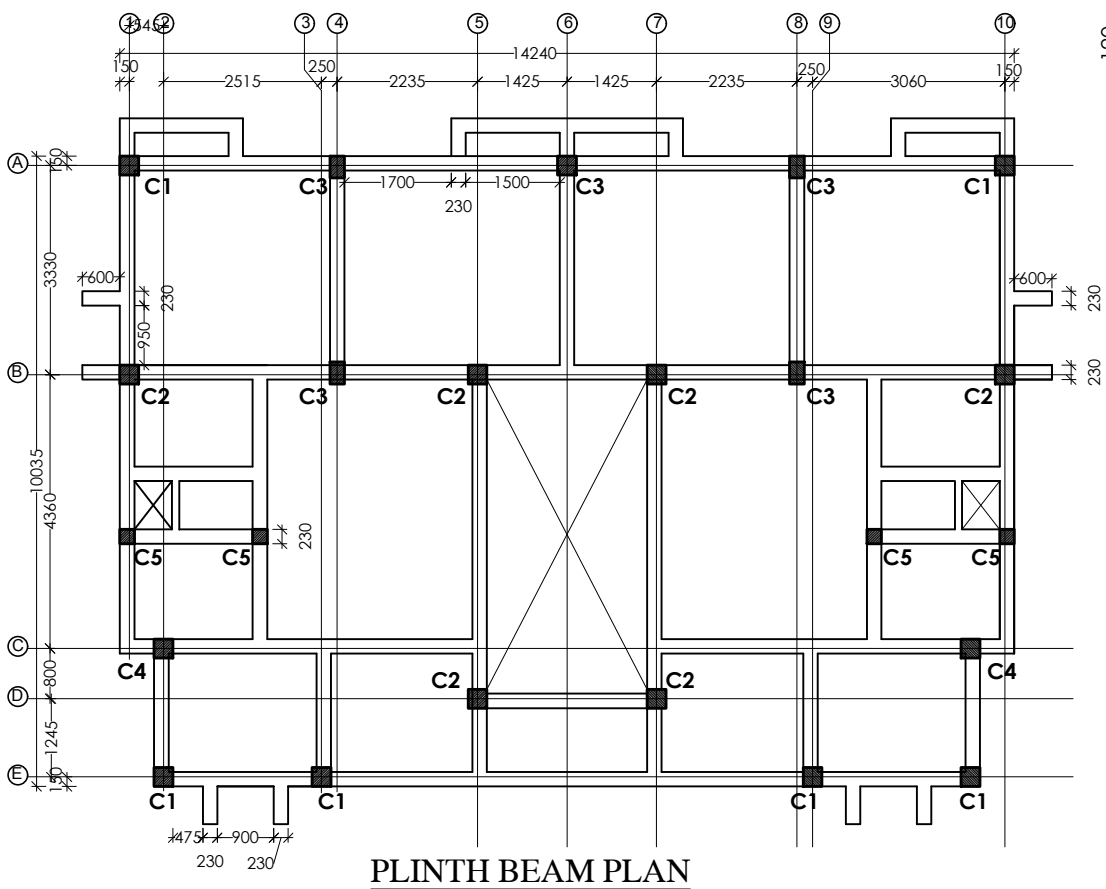


PLINTH BEAM PLAN

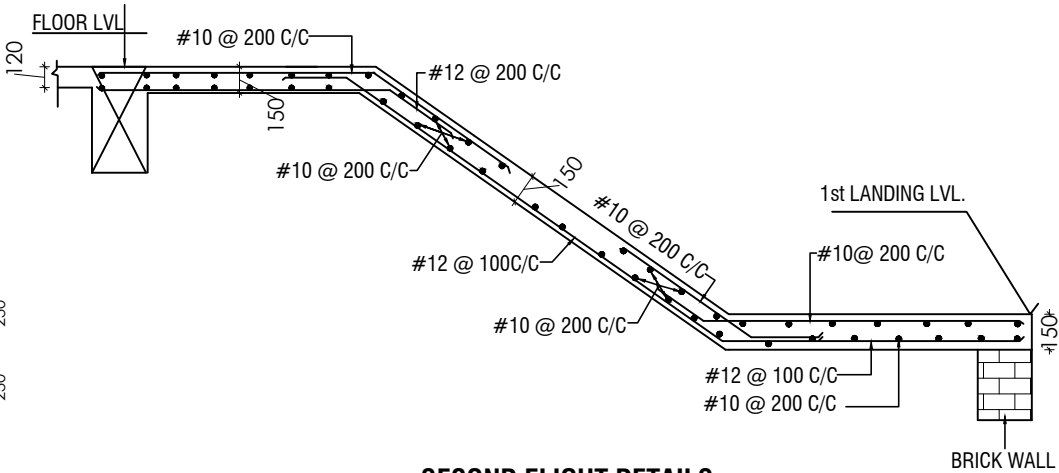


SECOND FLIGHT DETAILS

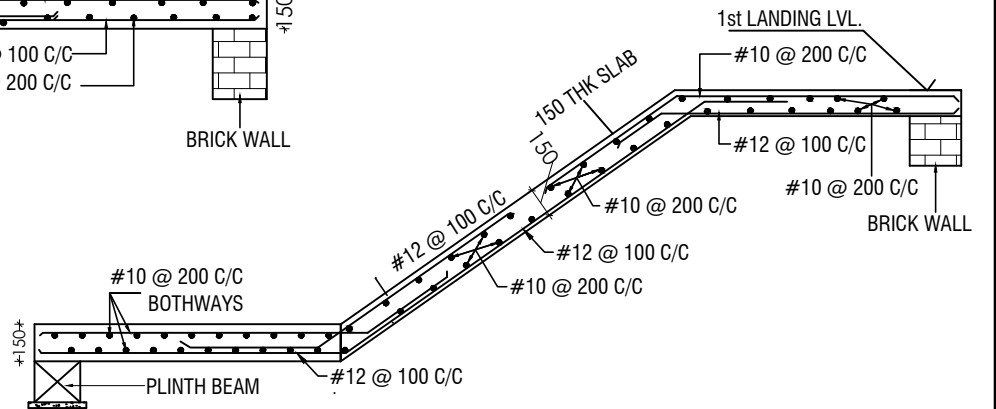


FIRST FLIGHT DETAILS

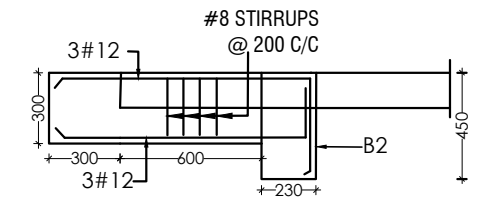


REINF. DETAILS OF PARGOLA
AT SECTION X-X

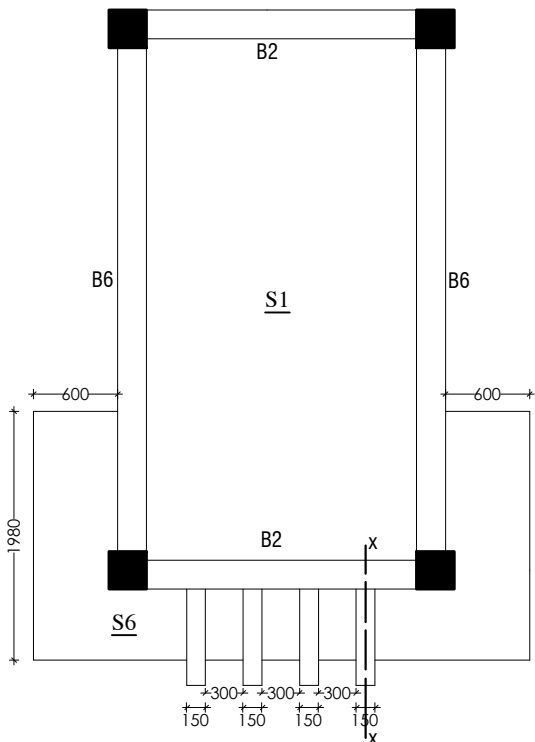

MUMTY BEAM
PLAN

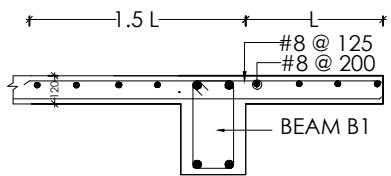


TYP SECTION OF
SLAB S6(120 THK)

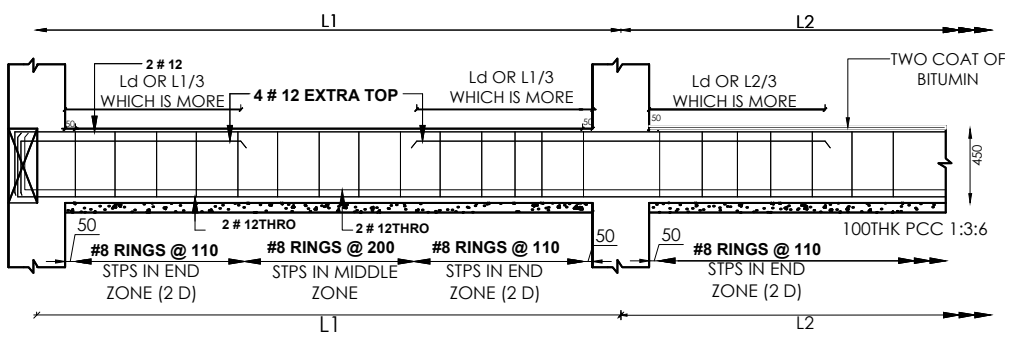


PLINTH BEAM TYP LONGITUDINAL SECTION (230X450)

TABLE-1 TYPICAL MUMTY SLAB REINF. DETAILS					
SR. NO. SLAB NO.	Thickness (t MM)	REINFORCEMENT			
		MAIN BARS	CROSS BARS	EXTRA TOP	
		Along shorter span	Along longer span	Along shorter span	Along longer span
1 S1	120	#8 @ 150	#8 @ 200	#8 @ 150	#8 @ 200

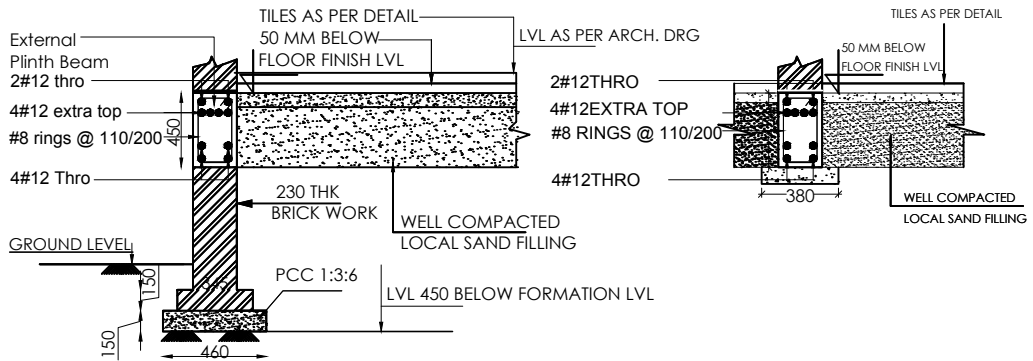


EXTERNAL PLINTH BEAM
TYP SECTION (230X350)


INTERNAL PLINTH BEAM
TYP SECTION (230X350)

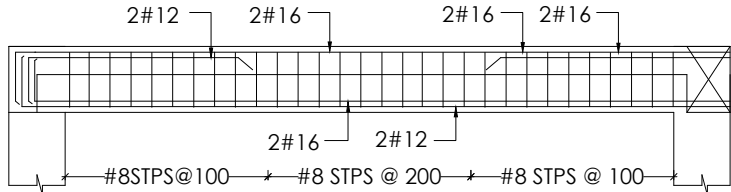

DETAILS OF BEAM B2/B6 (230x450)

A.V. MITTAL (DY. CE/SD)	sd- (13.12.2017)
K.P. DANGI (CHECKED BY SSE/DOE)	sd- (13.12.2017)
BIBHA CHANDRA (DESIGNED BY SSE/DOE)	sd- (13.12.2017)
RAKESH KUMAR (PREPARED BY JE/D&D.)	sd- (13.12.2017)
NORTHERN RAILWAY	
Drawing Description STAFF QUARTER TYPE - II	
Drawing Description Plinth Beams, Stair and Mumty Details	
SCALE : NTS @A3	SHEET NO. 28 OF 30
N.R.H.Q.E. PLAN NO. HQ/12/12/2017	

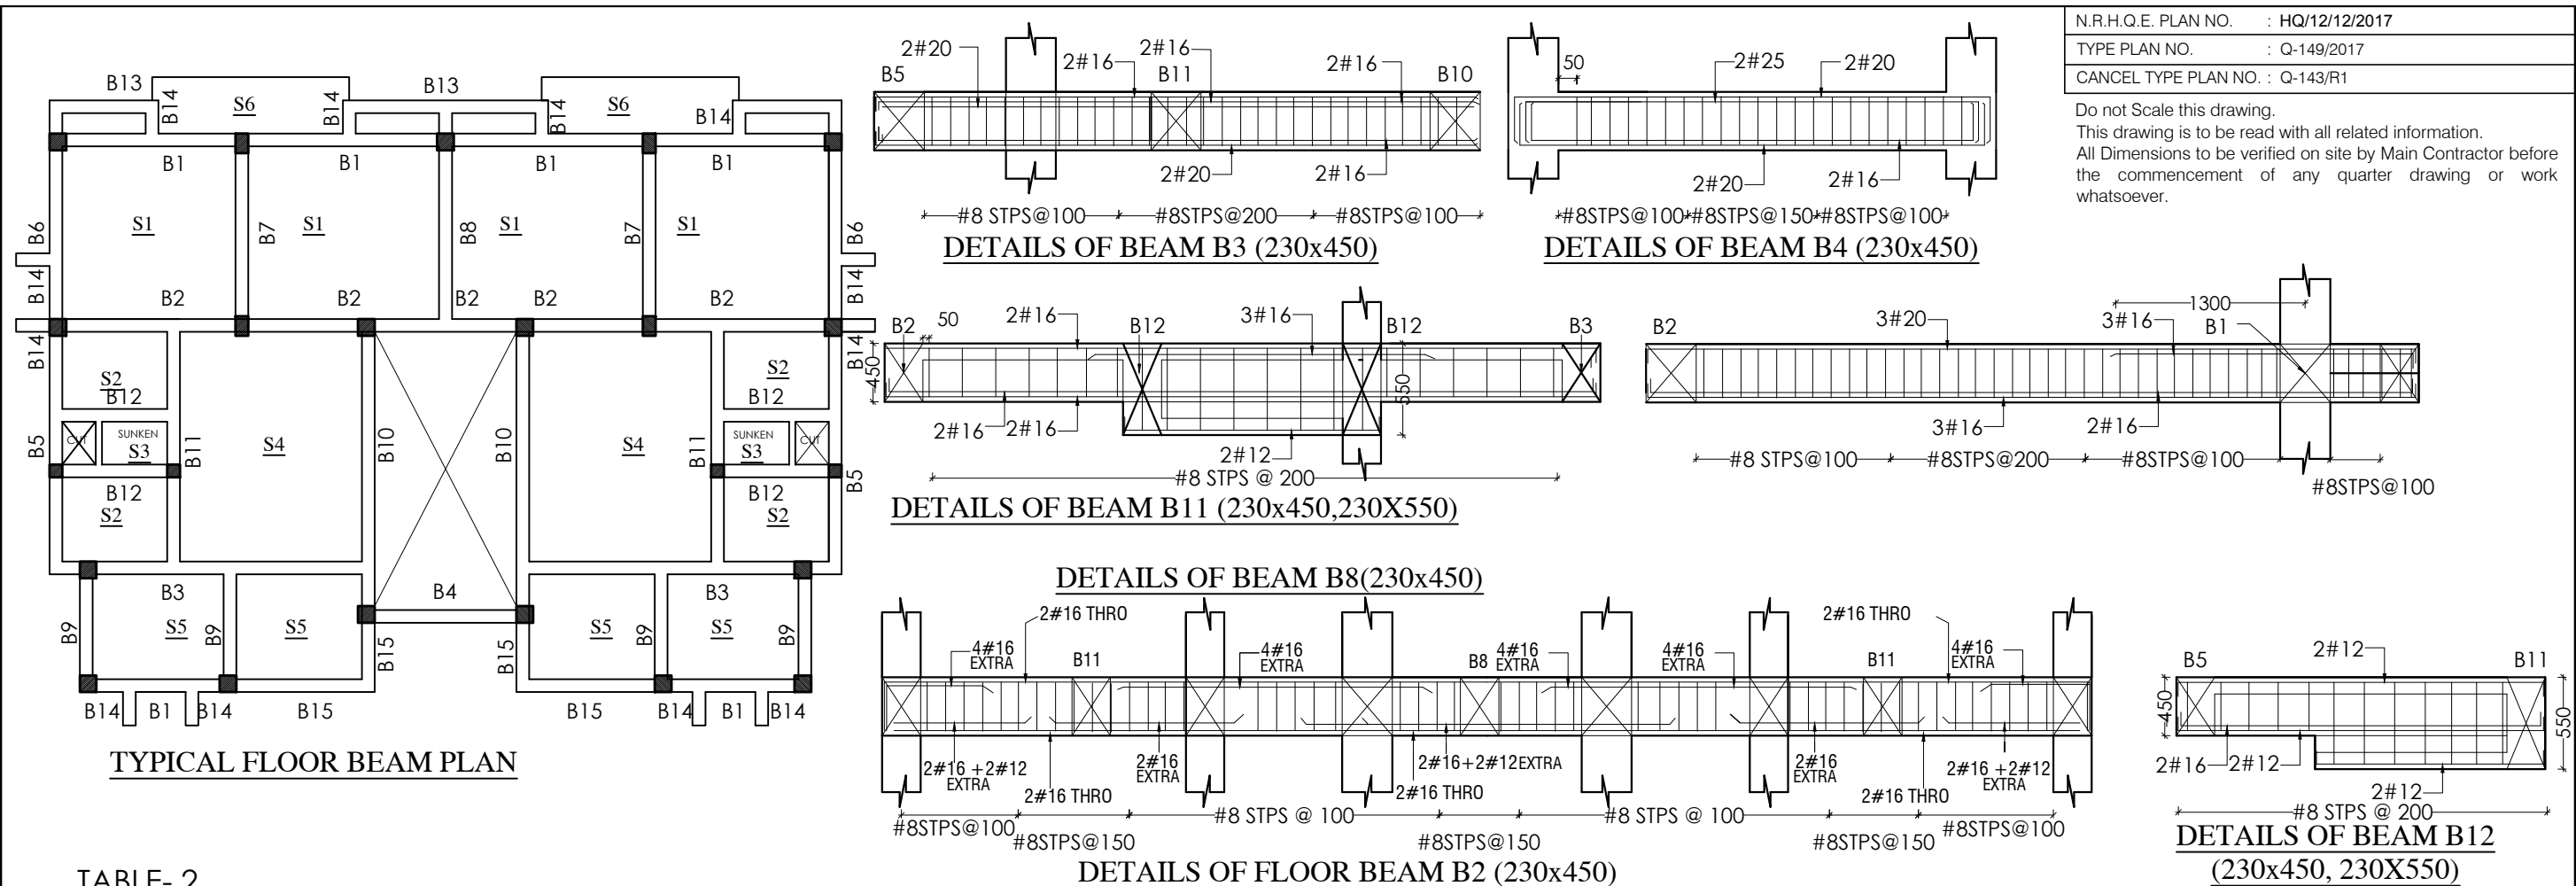

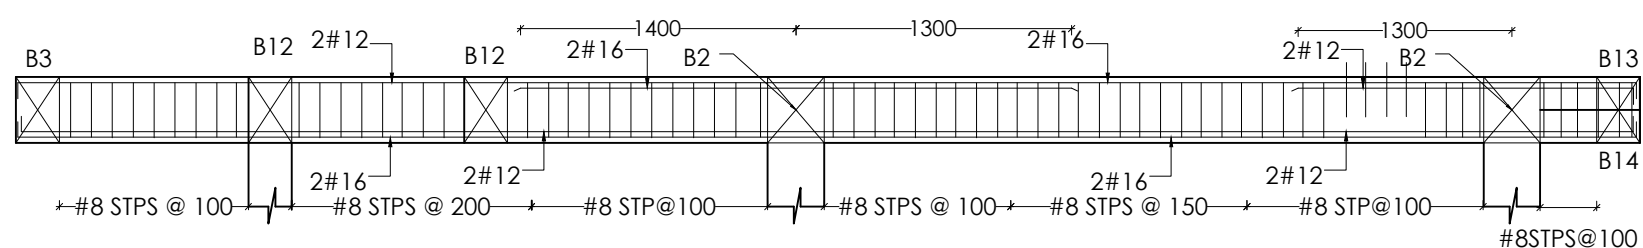

TYP SECTION OF
BEAM B14(230X230)

TERRACE SLAB REINF. DETAILS						
SR. NO.	SLAB NO.	Thickness (t MM)	REINFORCEMENT			
			MAIN BARS	CROSS BARS	EXTRA TOP	
			Along shorter span	Along longer span	Along shorter span	Along shorter span
1	S1	120	#8 @ 175	#8 @ 200	#8 @ 200	#8 @ 200
2	S2	120	#8 @ 200	#8 @ 200	#8 @ 200	#8 @ 200
3	S3	100	#8 @ 175	#8 @ 175	#8 @ 200	#8 @ 200
4	S4	120	#8 @ 125	#8 @ 150	#8 @ 200	#8 @ 200
5	S5	120	#8 @ 200	#8 @ 200	#8 @ 200	#8 @ 200

TERRACE BEAM SCHEDULE

TIE BEAM NO.	BEAM SIZE		LONGITUDINAL REINFORCEMENT						STIRRUPS		SIDE FACE REINF. (ON EACH FACE)
			TOP FACE REINFORCEMENT			BOTTOM FACE REINFORCEMENT			END ZONE '2L'STPS	MIDDLE ZONE '2L'STPS	
	W mm	D mm	Ast1 (Thro at Top)	Ast2 (Left) (Extra at support)	Ast3 (Right) (Extra at support)	Asb1 (Thro at Bottom)	Asb2 (Extra at Support)	Asb3 (Extra at middle)			
B1	230	450	2#12	2#16	2#16	3#12	-	-	#8STPS @100	#8STPS @200	-
B7	230	450	2#12	2#16	2#16	2#16	-	2#12	#8STPS @100	#8STPS @200	-
B9	230	450	2#12	2#16	2#16	2#16	2#12	-	#8STPS @100	#8STPS @200	-
B10	230	450	2#16	2#20	2#20	3#16	-	-	#8STPS @100	#8STPS @200	-
B15	150	420	2#16+2#16	-	-	2#12	2#12	-	#8STPS @100	#8STPS @200	-

A.V. MITTAL (DY. CE/SD)	sd- (13.12.2017)
K.P. DANGI (CHECKED BY SSE/DOE)	sd- (13.12.2017)
BIBHA CHANDRA (DESIGNED BY SSE/DOE)	sd- (13.12.2017)
RAKESH KUMAR (PREPARED BY/JE/D&D.)	sd- (13.12.2017)
NORTHERN RAILWAY	
Drawing Description STAFF QUARTER TYPE - II	
Drawing Description Details Of Terrace Beam & Slab Reinforcement	
SCALE : NTS @A3	SHEET NO. 30 OF 30
N.R.H.Q.F. PLAN NO. HQ/12/12/2017	