

TYPE DESIGN FOR 12' x 8' BED
RUNNING ROOMS
(R.C.C. DETAIL OF SLABS & BEAM)

SCALE: 1/16" = 1'-0" & 2/32" = 1/4".

CASE NO. 730 W/O.

CALCULATION NO. 318


REVISIONS		DATE
1	DESCRIPTION INITIALS	DATE
2	DESCRIPTION INITIALS	DATE
TRUE COPY


Signature
S.D.O. 1/15/59
A.E.N. (P.D.)

NOTES:-


1. FOR GENERAL PLAN SEE N.R. TYPE 0-46 SHEET NO. 1.
2. FOR R.C.C. DETAILS OF LINTEL & MANTLE - CUM - CHIMNEY REFER TO N.R. TYPE 0-46 SHEET NO. 2.
3. FOR DETAIL NOTES ON R.C.C. SEE N.R. TYPE 0-46 SHEET NO. 2.
4. LIME CONCRETE TERRACING OVER TWO COATS OF BITUMEN TO BE PROVIDED ON ROOF SLAB THROUGHOUT.
5. SLOPE OF ROOF SHOULD BE KEPT 1 IN 60.
6. SILLING SURFACE UNDER THE SLAB OVER THE BEAMS TO BE PROVIDED EVERYWHERE.

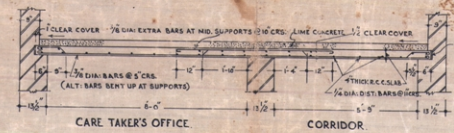


SECTION J.J.

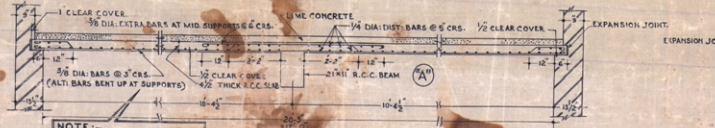


SECTION A.A.

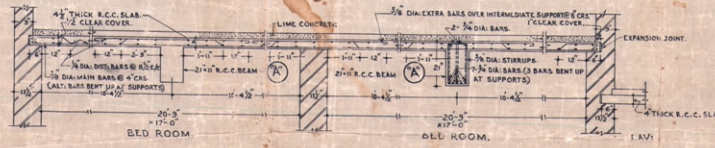


SECTION B.B.

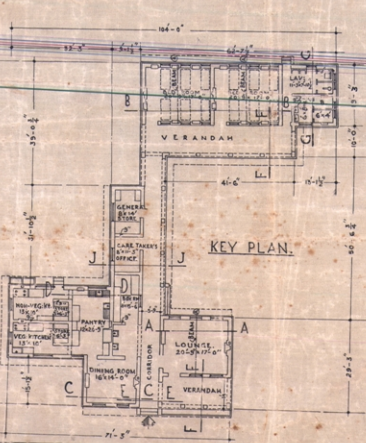


KEY PLAN

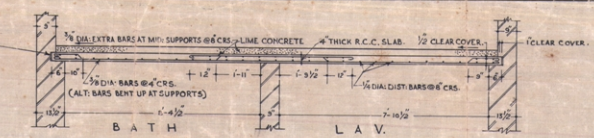


SECTION G.G.

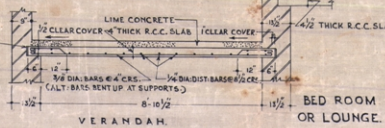


SECTION F.F.

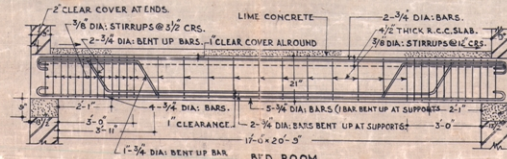


LONG: SECTION OF 2 1/4 IN R.C.C. BEAM

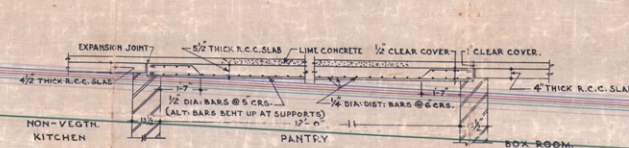

SECTION D.D.

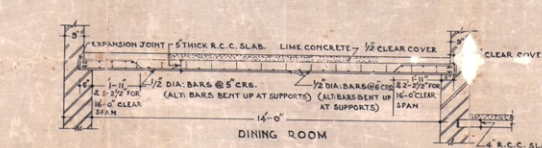

SECTION C.C.

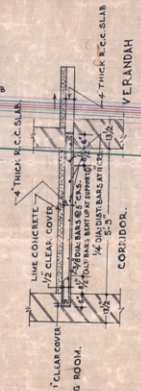

SECTION E.E.

CONSULTED BY: K. KESAVASWAMI
DRAWN BY: HANSHAN SINGH
CHECKED BY: V. J. DOSTA
TRACED BY: DALY SINGH
CORRECTED BY: H. K. SINGH