

WORK SHOP & RUNNING SHED
TYPICAL DESIGN FOR A SANITARY BLOCK
(FOR 100 USERS)
DETAIL OF DOORS & WINDOWS.

SCALE: 1" = 2' (25) = (610)

CASE No W-1/Misc. (Load-1)

CALCULATION No







CANCELS PLAN No

REVISIONS

NO	DESCRIPTION	INITIALS
1	SL - B.D. GRAY	B.D.
2	SL - P.D. JAIN	P.D.

- NOTES:-
1. FOR POSITION OF DOORS & WINDOWS SEE N.R. TYPE O-54, O-55 & O-56 (SHEET No. 1)
 2. FRAMES OF DOORS & WINDOWS TO BE OF SALWOOD AND SHUTTERS TO BE OF TEAK OR DEODAR WOOD, WHICH EVER IS CHEAPER.
 3. DOOR & WINDOWS OF WATER BOOTH TO BE POLISHED AND REST WILL BE PAINTED IN BATTLE SHIP GREY.
 4. ALL DOORS & WINDOWS WILL BE FITTED WITH STEEL FITTINGS.
 5. METRIC DIMENSIONS ARE SHOWN IN BRACKET.

H.F.S. DETAIL OF LOUVERS.

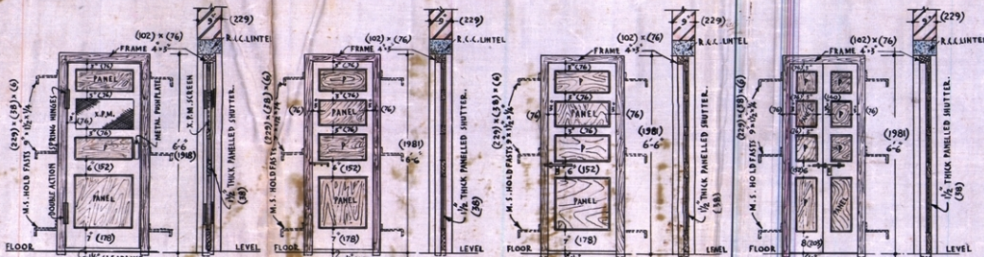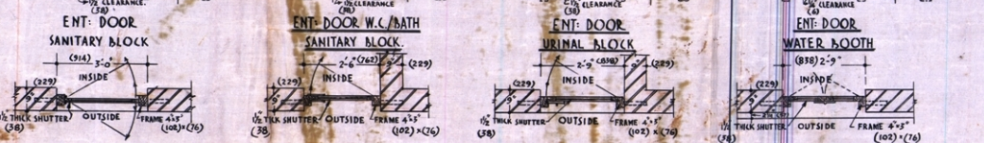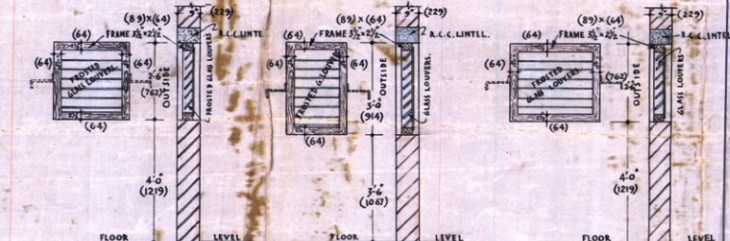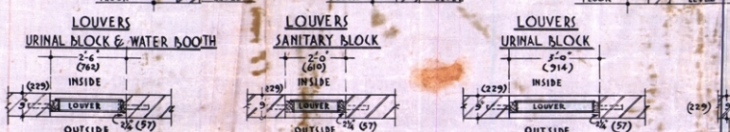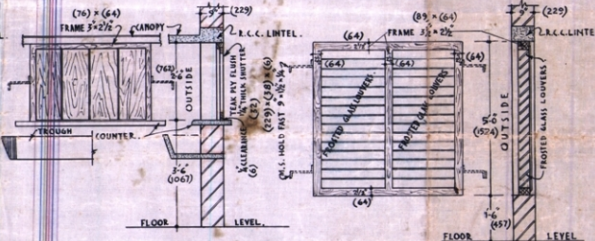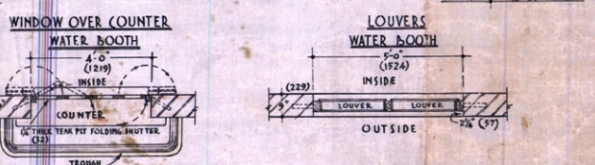

TRUE COPY

Supd. (P.O.)
A.E.N. (P.O.)

DRAWN BY	MR. HARCHAND JAIN
CHECKED BY	MR. V.V. DESAI
TRACED BY	Mr. B. S. JAIN
COMPALED BY	Mr. B. S. JAIN
METAL DIMENSIONS	MR. RAMESH CHANDER