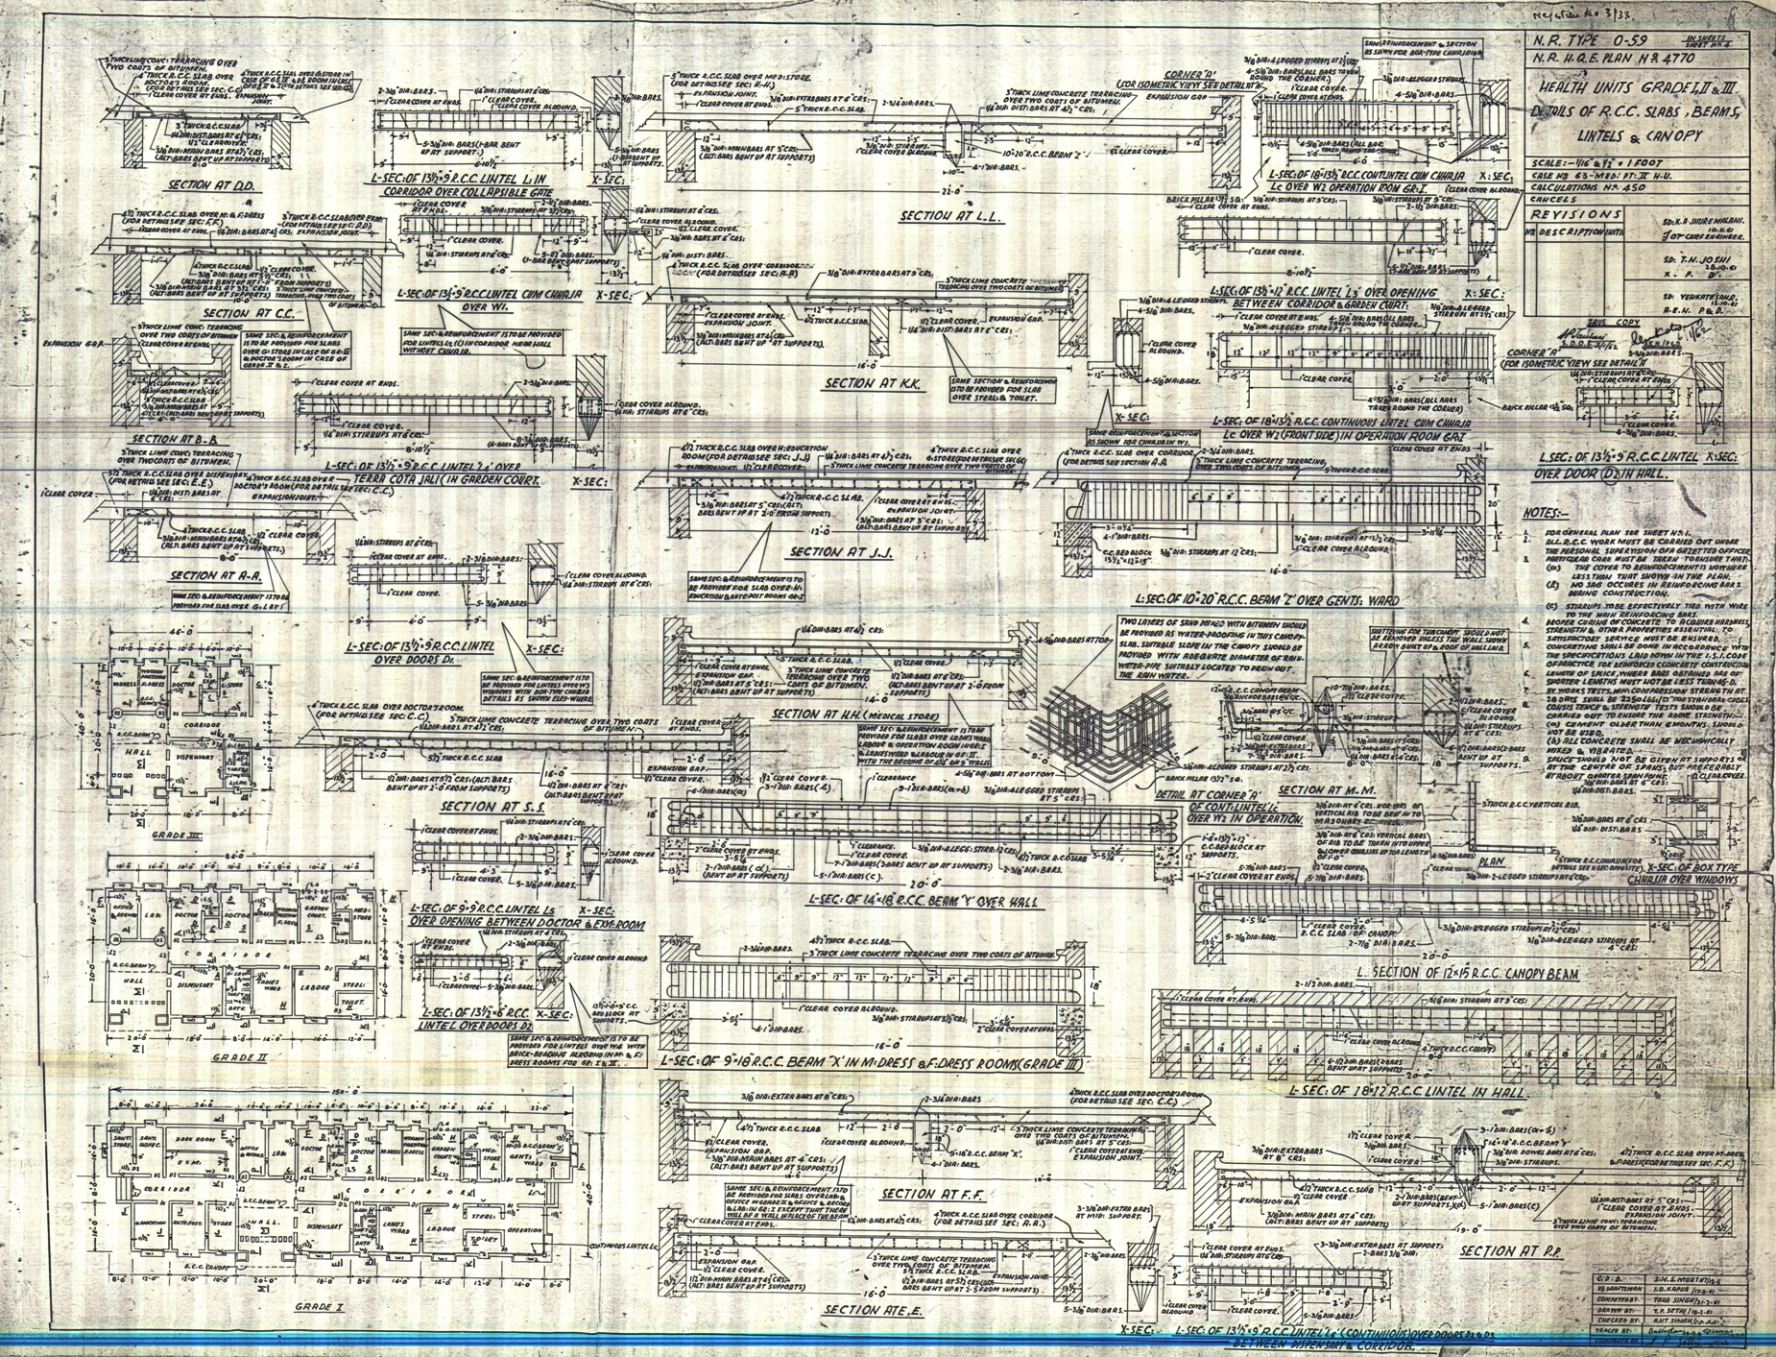

N.R. TYPE 0-59
N.R. H.A.E. PLAN NR 4770
HEALTH UNITS GRADE I, II & III
DETAILS OF R.C.C. SLABS, BEAMS, LINTELS & CANOPY
SCALE:- 1/16" & 1/2" = 1 FOOT
CASE NO 68-M60: PT-II H.U.
CALCULATIONS NO. 450
CANCELS
REVISIONS
SECTION AT D.D.
SECTION AT C.C.
SECTION AT B.-B.
SECTION AT A.-A.
SECTION AT L.L.
SECTION AT K.K.
SECTION AT J.J.
SECTION AT H.H. (MEDICAL STORE)
SECTION AT M.-M.
SECTION AT S.S.
SECTION AT F.F.
SECTION AT E.E.
SECTION AT P.P.
L-SEC: OF 13½"-9" R.C.C. LINTEL L1 IN CORRIDOR OVER COLLAPSIBLE GATE
L-SEC: OF 13½"-9" R.C.C. LINTEL CUM CHAJJA OVER W1.
L-SEC: OF 13½"-9" R.C.C. LINTEL 'J' OVER TERRA COTA JALI (IN GARDEN COURT.
L-SEC: OF 13½"-9" R.C.C. LINTEL 'J' OVER DOORS D1.
L-SEC: OF 9"-9" R.C.C. LINTEL L2 OVER OPENING BETWEEN DOCTOR & FOR ROOM
L-SEC: OF 13½"-9" R.C.C. LINTEL OVER DOORS D2
L-SEC: OF 9"-18" R.C.C. BEAM 'X' IN MDRESS & F.DRESS ROOM (GRADE III)
L-SEC: OF 14"-18" R.C.C. BEAM 'Y' OVER HALL
L-SEC: OF 10"-20" R.C.C. BEAM 'Z' OVER GENTS. WARD
L-SEC: OF 18"-12" R.C.C. LINTEL L3 OVER OPENING BETWEEN CORRIDOR & GARDEN CHART.
L-SEC: OF 18"-12" R.C.C. LINTEL CUM CHAJJA L4 OVER W2 OPERATION ROOM GR.I
L-SEC: OF 13½"-9" R.C.C. CONTINUOUS LINTEL CUM CHAJJA LC OVER W1 (FRONT SIDE) IN OPERATION ROOM GR.I
L-SEC: OF 13½"-9" R.C.C. LINTEL L5 OVER DOOR D3 IN HALL.
L-SEC: OF 13½"-9" R.C.C. LINTEL L6 CONTINUOUS OVER DOORS D2 & D3 BETWEEN MEN'S WT & CORRIDOR.
L-SEC: OF BOX TYPE CHAJJA OVER WINDOWS
L-SECTION OF 12"-15" R.C.C. CANOPY BEAM
L-SEC: OF 18"-12" R.C.C. LINTEL IN HALL
CORNER 'A' (FOR ISOMETRIC VIEW SEE DETAIL 'A')
CORNER 'B' (FOR ISOMETRIC VIEW SEE DETAIL 'B')
CORNER 'D' (FOR ISOMETRIC SEE DETAIL 'D')
DETAIL AT CORNER 'B' OF CONT. LINTEL 'L' OVER W1 IN OPERATION.
PLAN
NOTES:-
GRADE III
GRADE II
GRADE I
SECTION AT CC.
SECTION AT A-A.
SECTION AT S.S.
SECTION AT F.F.
SECTION AT E.E.
SECTION AT P.P.