


NOTES:-

1. ALL DIMENSIONS ARE IN MILLIMETRES.
2. BRICK WORK BELOW PLATFORM LEVEL IS IN CEMENT MORTAR 1:4 AND ABOVE PLATFORM LEVEL IN CEMENT MORTAR 1:4.
3. 25 TH. D.P.C. IN CEMENT CONC (1:2:4) WITH TWO COATS OF BITUMEN TO BE PROVIDED TO ALL WALLS
4. INTERNAL SURFACE OF WALL SHALL BE PLASTERED IN CEMENT MORTAR (1:4)
5. R.C.C. WORK SHOULD BE AS PER I.S. CODE 456-1978

TRUE COPY

AEN/P & D.

AEN/P & D.

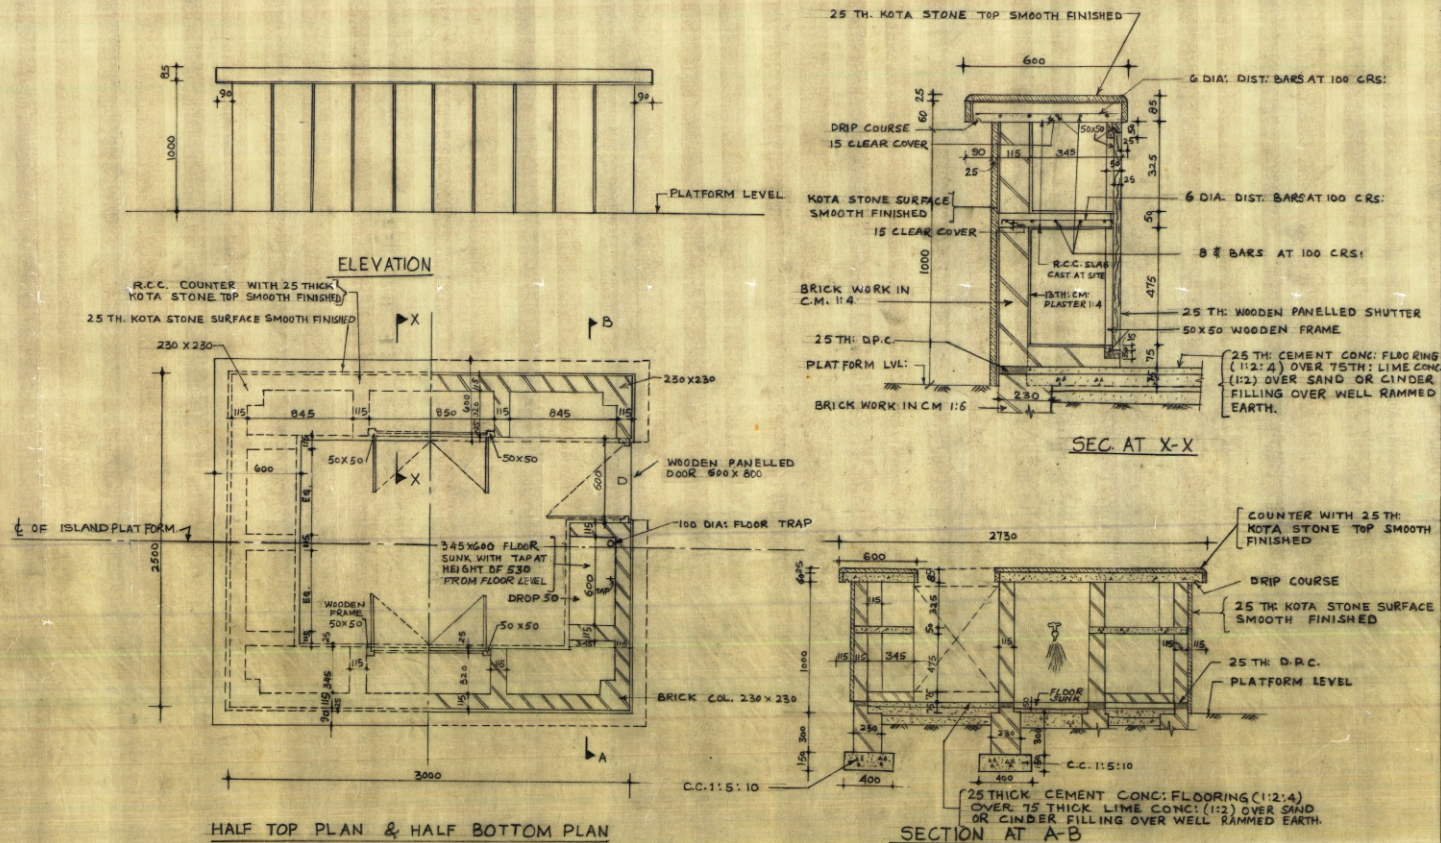

Sd/14/9/82 (JAGAN NATH)	Sd/14/9/82 (R.S. GUPTA)	Sd/13/9/82 (JEEVAN GUPTA)	Sd/27/9/82 (B.A. MALLA)
AEN/D.O., ENGG	AEN/P&D	SEN/P&D	DY. CE/P&D

TYPE PLAN
OPEN TEA STALL
(UNDER COVERED SHED)
ON RAILWAY PLATFORM

CASE No. 46 W/5/2 (LOOSE)

SCALE:- 1:10 & 1:20

N.R.H.Q.E. PLAN No HQ/25/10-82/0

Ramesh Sehgal
(RAMESH SEHGAL)
RE-TRACED BY

16/4/91
COMPILED BY (NISAR AHMED)

16/4/91
CHECKED BY (P.C. NANGIA)

16/4/91
C.D.M/G (R.S. SAINI)