
TYPE P-11


N.R.H.Q.E. PLAN No. 405
CALCULATION No.

NOTE
1. AT FIRST ONLY ALTERNATE LAMP POSTS TO BE PROVIDED.
2. LATRINES TO BE ON THE SIDE AWAY FROM QUARTERS.

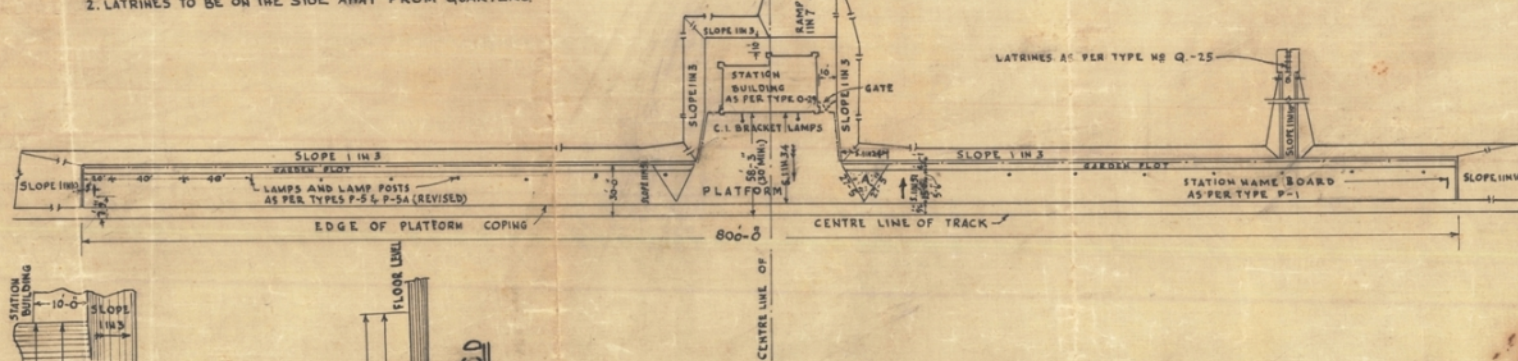


GENERAL PLAN OF PLATFORM

SCALE:- 50 FT TO AN INCH

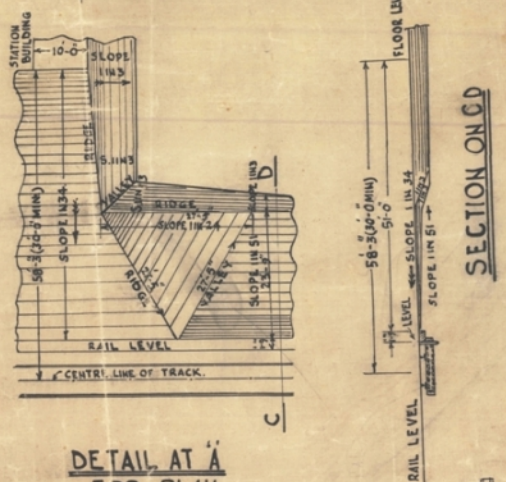

DETAIL AT "A" TOP PLAN

SCALE:- 16 FT = 1 IN.

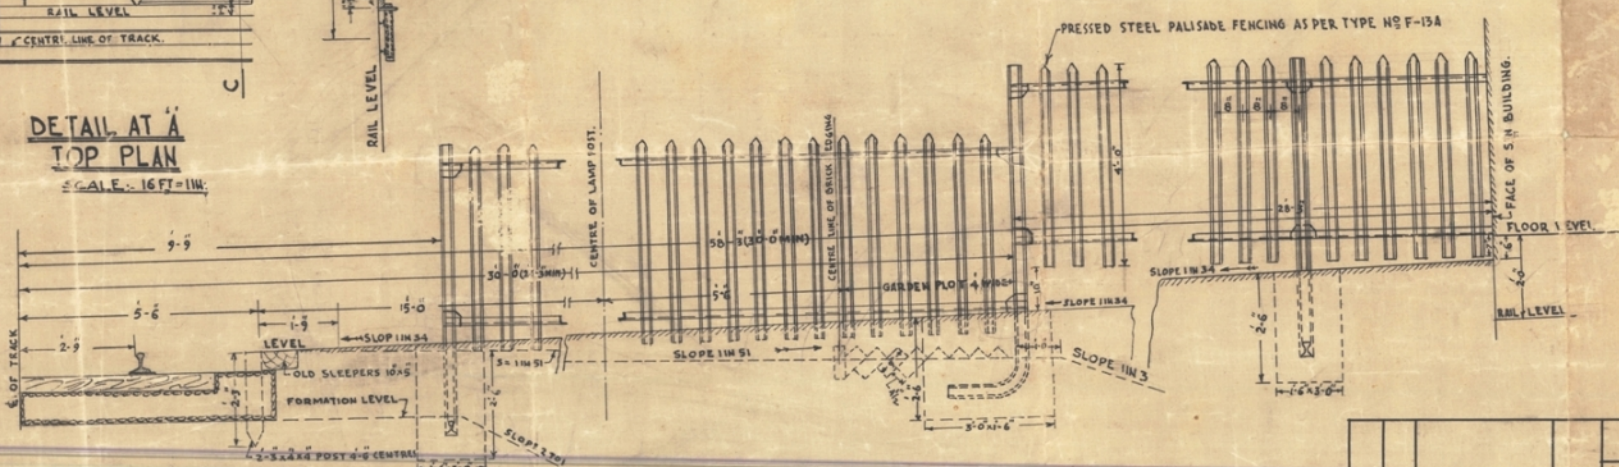

CROSS SECTION OF PLATFORM AT CENTRE OF STATION BUILDING

SCALE: 1/2 IN. = 1 FT.

TRUE COPY

S.D.O.E. A.E.N. P&D.

Sd/- F.C. PAVRY 3-12-30
CHIEF ENGINEER
N.W. RLY LAHORE.

Sd/- B.N. CHOPRA 24-11-30
S.D.O. P&D. II

TYPE P-11

TYPE PASSENGER PLATFORM RAIL LEVEL

TRACED 12-9-67

COMPD. K.C. 16.8.61

SCALE:- 1 INCH = 2', 16' & 50'

S. No.	DATE	DESCRIPTION	INITIALS	H.Q.E. CASE No. 304 W/0/2	CANCELS
REVISION				N.R.H.Q.E. PLAN No. 405	

COPIED FROM N.W.R. H.Q.E. PLAN No. 570
N.W.R. TYPE P-11