
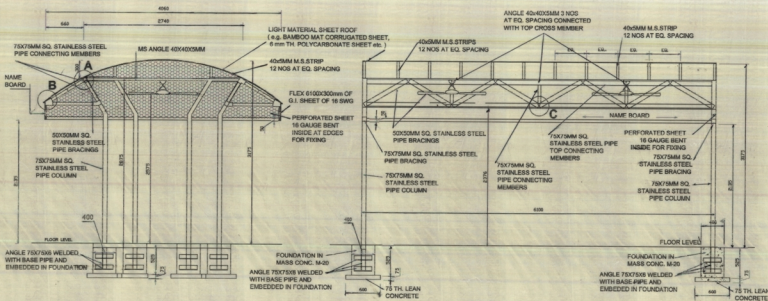
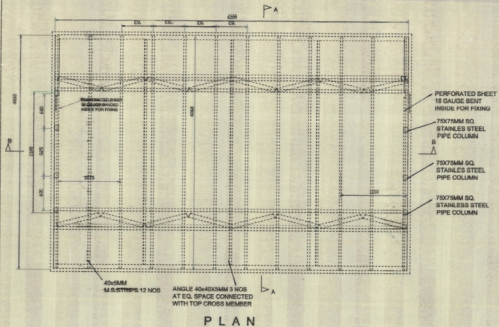


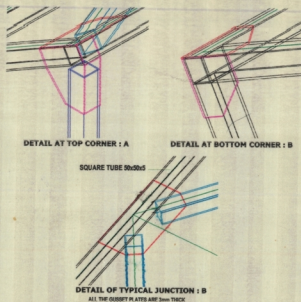

SL	DATE	DESCRIPTION	INITIALS

REVISIONS

N.R. Type Plan No. : P-42

IN SHEETS : 1-2
SHEET No. 1

N.R.H.Q.E. Plan No. : HQ/07/05-2009

NOTES :

1. All dimensions are in millimetres unless shown otherwise.
2. Size of shelter is $L \times B \times H$ 6100 x 4060 x 3175
3. All open ends of pipes should be closed.
4. All parts of structure except perforated sheet, Bamboo Mat corrugated sheet and stainless steel parts to be painted with silver spray paint after proper filling of putty, primer and rubbing.
5. Perforated sheet to be of light deco spray paint.
6. Aluminium cap around the light material roofing sheet on exposed side will be provided.
7. Station Name over flex should be written in Hindi and English/Regional language.
8. Welding spot should be properly grinded before painting.
9. Shelter to be so located on the platform that it is in conformity with the latest 'Schedule of Dimensions' of Indian Railways (currently minimum clearance of 4720 mm is prescribed from any part of shelter to centre line of adjacent track).
10. Benches, if required may be provided as per local requirement/ design.

(Signature)
(आलोक कुमार)
मुख्य अभियंता/संयोजक एवं अधिकारी

(Signature)
(डी.के. गुलाबी)
अधीक्षक अभियंता/संयोजक एवं अधिकारी

(Signature)
(पवन कुमार)
अधीक्षक अभियंता/संयोजक एवं अधिकारी

NORTHERN RAILWAY

मानक नक्शा
छोटा एवं कम ऊँचाई का
यात्री प्लेटफार्म छाजन
(क्षमता : 40 व्यक्ति)

TYPE PLAN
SMALL & LOW HEIGHT SHELTER FOR
PASSENGER PLATFORM
(CAPACITY : 40 PERSONS)

Scale : Not to Scale

G.A. PLAN, SECTIONAL ELEVATIONS,
FOUNDATION, DETAIL.

Case No. DOE/STD-01/2009

Cancels Plan No. : Nil

N.R.H.Q.E. Plan No. : HQ/07/05-2009

IN SHEETS : 1
SHEET No. 1