

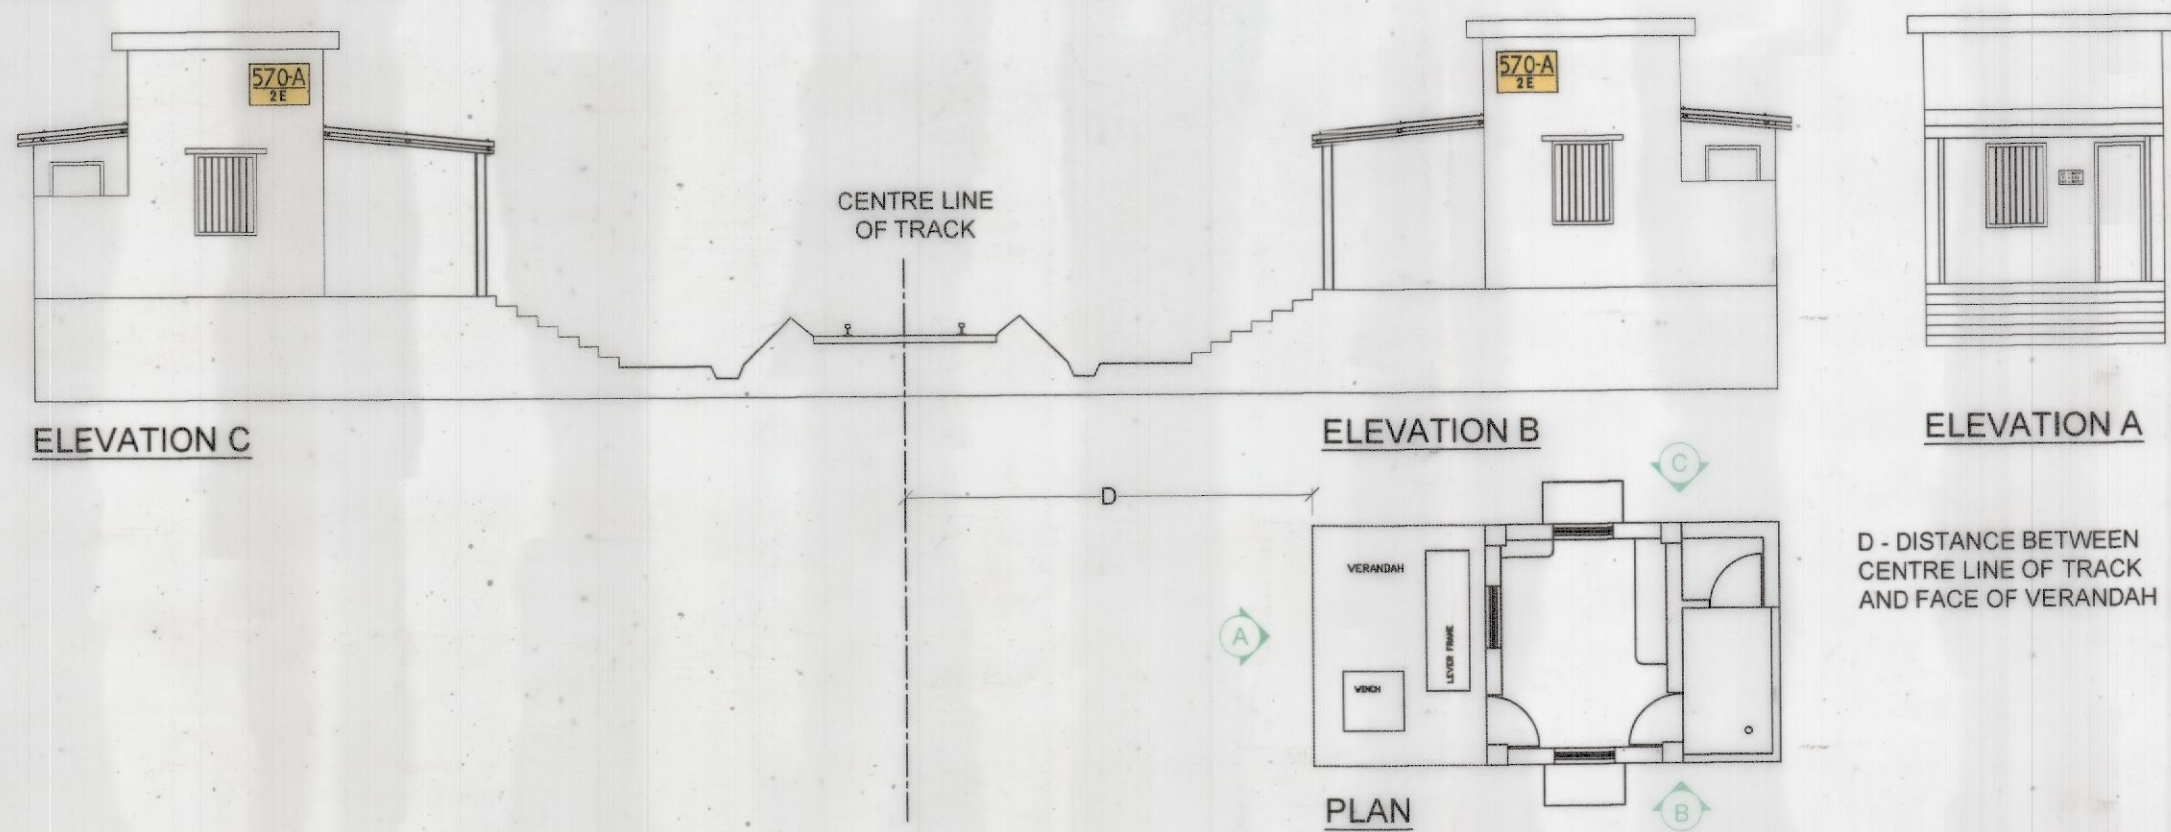



- NOTES:-
1. ALL DIMENSIONS ARE IN MILLIMETRES.
  2. DETAILS RELATED TO OVERHAULING AND TVU SHALL BE PAINTED AT A HEIGHT OF 1400mm ABOVE FLOOR LEVEL.
  3. WIDTH OF BLOCK SHOWING LEVEL CROSSING DETAILS MAY BE SUITABLY INCREASED IF CLASSIFICATION OF LEVEL CROSSING GATE IS "SPECIAL (SPL)" OR FOR OTHER REASONS.
  4. THE NUMBER OF NEW LEVEL CROSSING INTRODUCED IN BETWEEN TWO EXISTING LEVEL CROSSINGS SAY 123 AND 124 WILL BE 123A, 123B, ETC.
  5. THIS TYPE PLAN SUPERSEDES NRHQE PLAN NO. HQ/15/67/R1 (NR TYPE PLAN NO. F-49/R1)

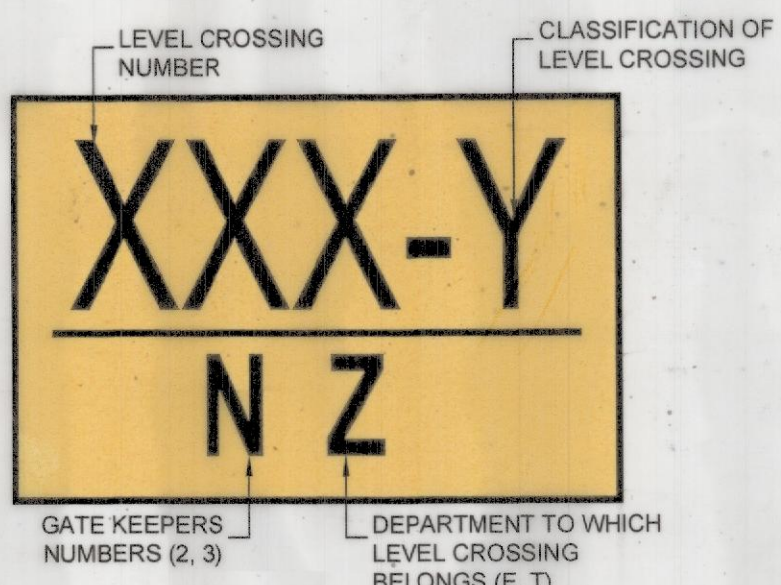


DETAILS OF LEVEL CROSSING

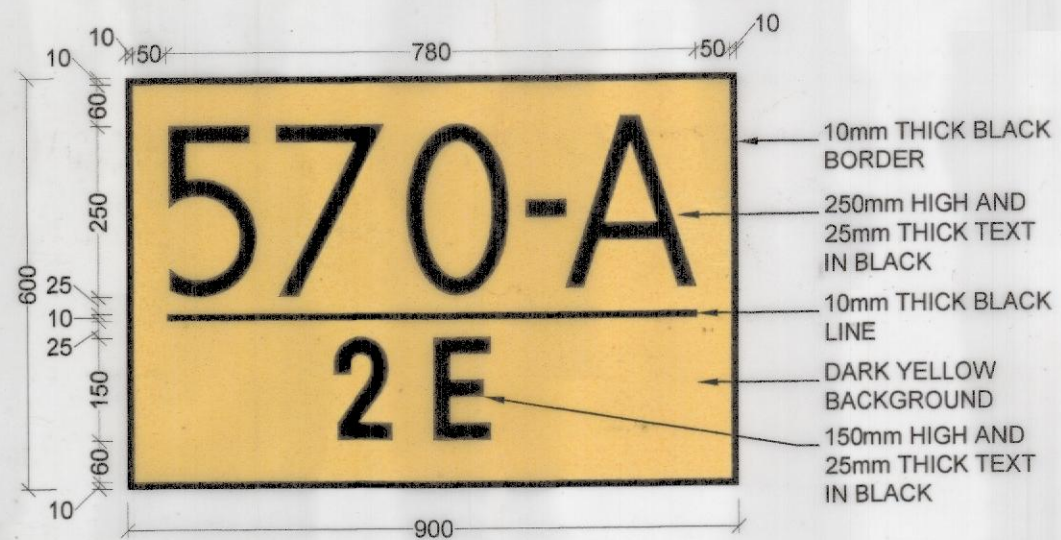

SAMPLE DETAILS OF LEVEL CROSSING

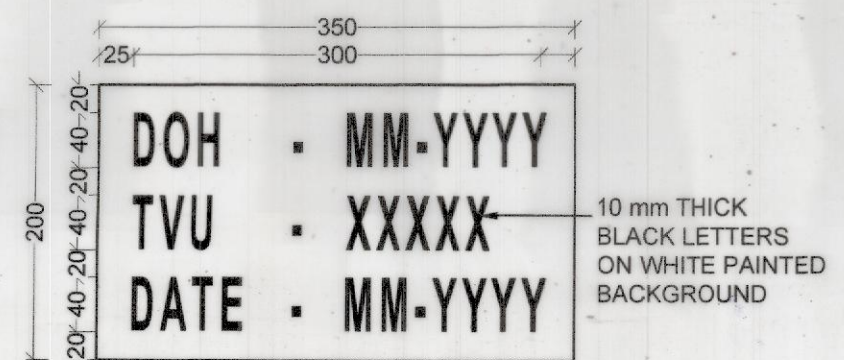

OVERHAULING AND TVU DETAILS

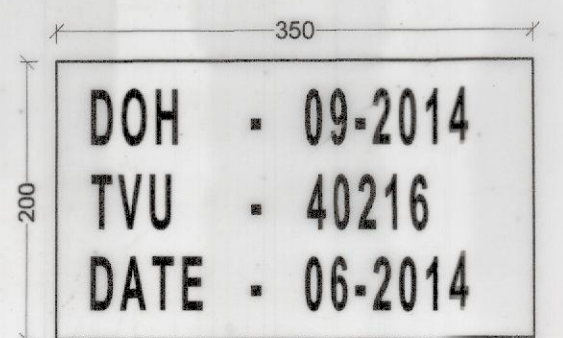

SAMPLE DETAIL - OVERHAULING AND TVU

| S.NO.     | DATE | DESCRIPTION | SIGN |
|-----------|------|-------------|------|
| REVISIONS |      |             |      |

| NORTHERN RAILWAY                                                     |  |  |  |
|----------------------------------------------------------------------|--|--|--|
| TYPE PLAN DISPLAYING INFORMATION ON DUTY BUNK OF LEVEL CROSSING GATE |  |  |  |
| GENERAL ARRANGEMENT PLAN                                             |  |  |  |
| SCALE:- 1:15                                                         |  |  |  |
| CANCELS PLAN No:                                                     |  |  |  |
| HQ. CASE NO:                                                         |  |  |  |
| N.R.H.Q.E. PLAN No. HQ/02/01-2015                                    |  |  |  |
| N.R. TYPE PLAN No. <b>F-83</b> IN SHEETS: 1<br>SHEET No. 1           |  |  |  |

(S.K. RAINA) CE./P&D

(A.V. MITTAL) DY.CE./P&D

(RAJEEV SAXENA) XEN/P&D