

NOTES:—

1. FOR GENERAL PLAN & NOTES SEE N.R. TYPE N# 0-69 SHEET N# 1.
2. ALL WOOD WORK SHOULD BE SPIRIT POLISHED.
3. STEEL COPPER OXIDIZED FITTING TO BE USED.
4. TEAK WOOD/DEODAR WOOD TO BE USED.
5. FLUSH DOOR SHUTTERS SHOULD BE OF HOLLOW CORE TYPE WITH NON- DECORATIVE 6mm (1/4") THICK PLY AS PER I.S. 2191 (PART I) 1966.
6. IN R.C.C. WALLS WATER PROOFING COMPOUND OF APPROVED MAKE AND MANUFACTURE SHALL BE MIXED WITH THE CEMENT CONCRETE AS PER MANUFACTURER'S INSTRUCTIONS.
7. ALL DIMENSIONS ARE SHOWN IN MILLIMETRES HOWEVER F.P.S. EQUIVALENTS ARE SHOWN IN BRACKETS.

SIZE OF FITTINGS FOR CUP BOARD

- | | |
|------------------|----------|
| 1. STRAP HINGE | 100 (4") |
| 2. HANDLE | 100 (4") |
| 3. HASP & STAPLE | 100 (4") |

TRUE COPY

C.D.A.

A.E.N. / DRG. I

Sd/-
(P. N. CHOPRA)
ENGINEER-IN-CHIEF (G)

Sd/-
(A.K. BHATTACHARYYA)
X. P. D.



Sd/-
(V.V. DESAI)
A.E.N. / H.Q.

NORTHERN RAILWAY
TYPE PLAN
RUNNING ROOM
48 BEDS.


DETAIL OF CUP BOARD
CHULLAH & RAILING

SCALE:- 1:20, 1:10 & 1:2


SND/	DESCRIPTION	INITIALS	CASE N ^o 105W/92 PTI	CANCELS PLAN N ^o
	REVISIONS		N.R.H.Q.E. PLAN N ^o HQ/32/70	IN $\frac{\text{SHEETS}}{\text{SHEET No 3}}$

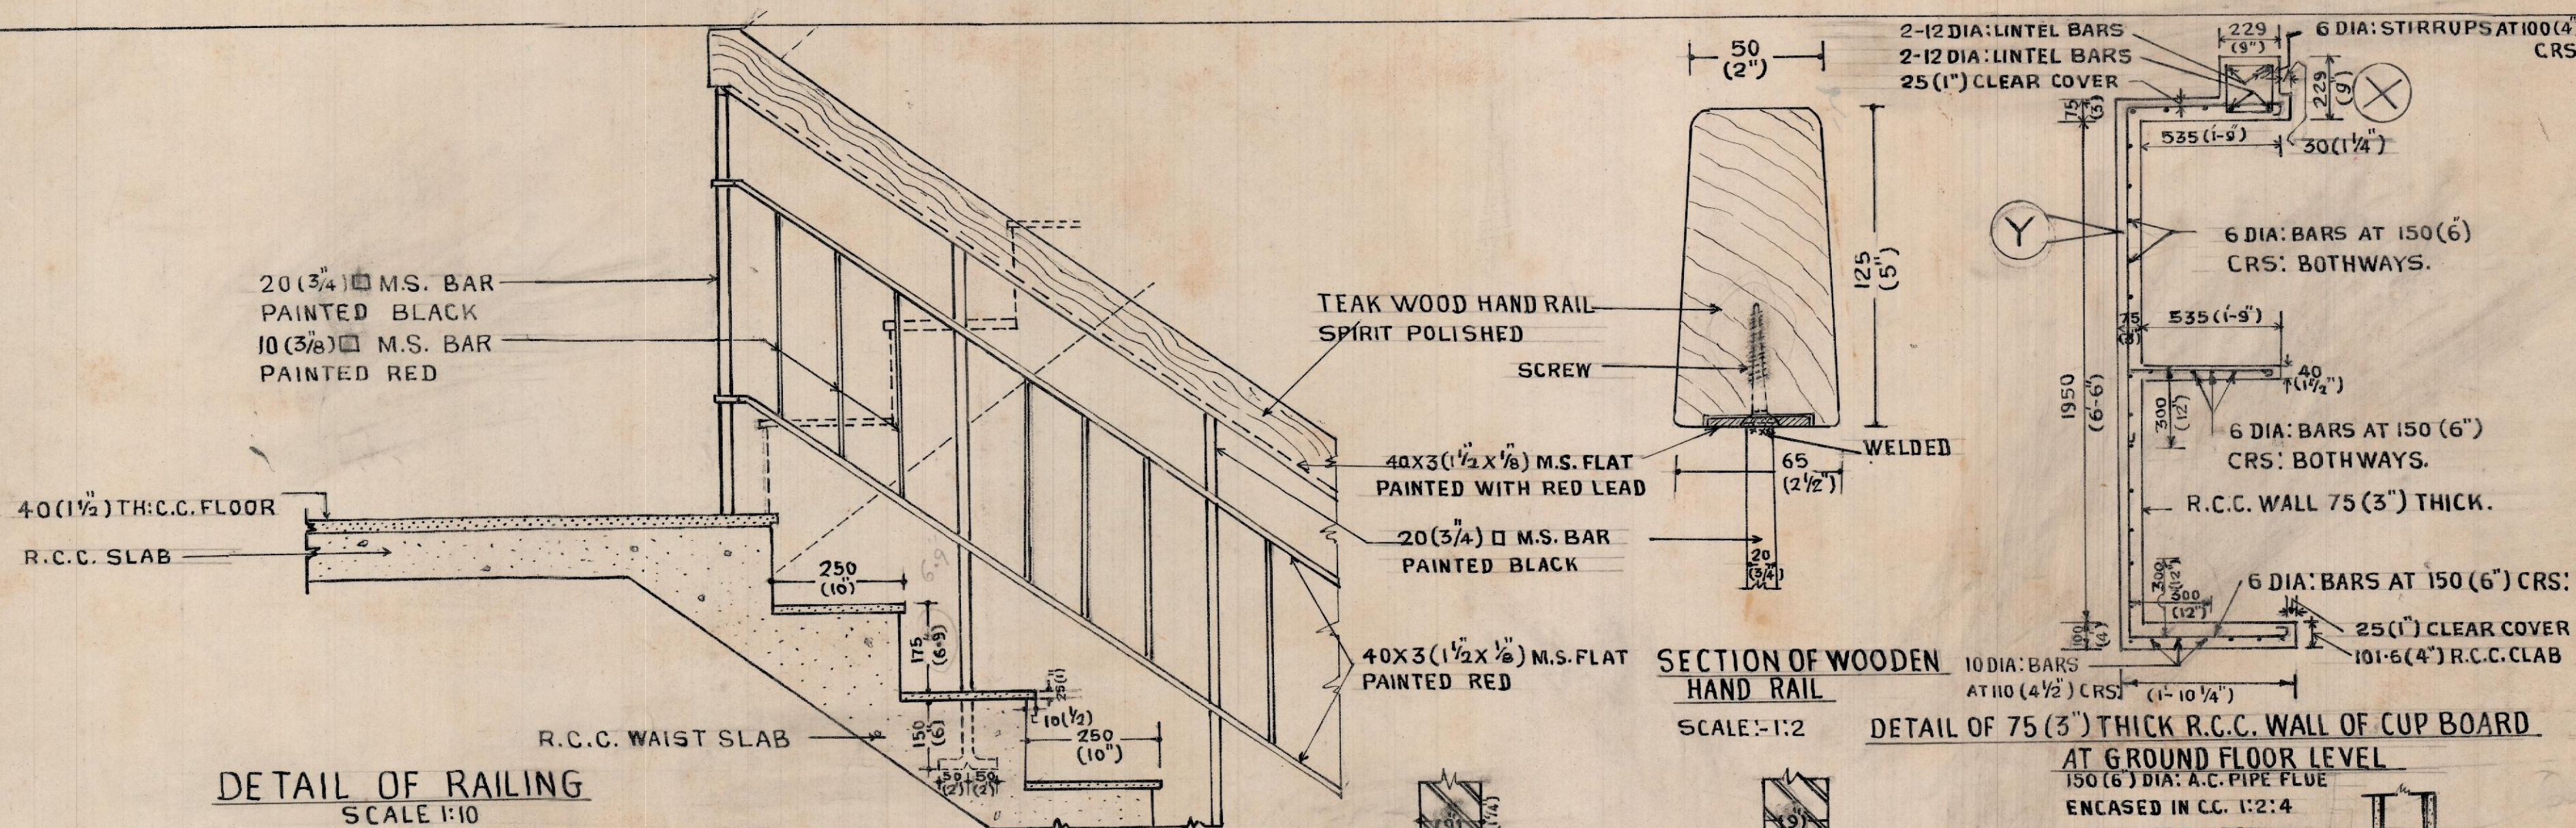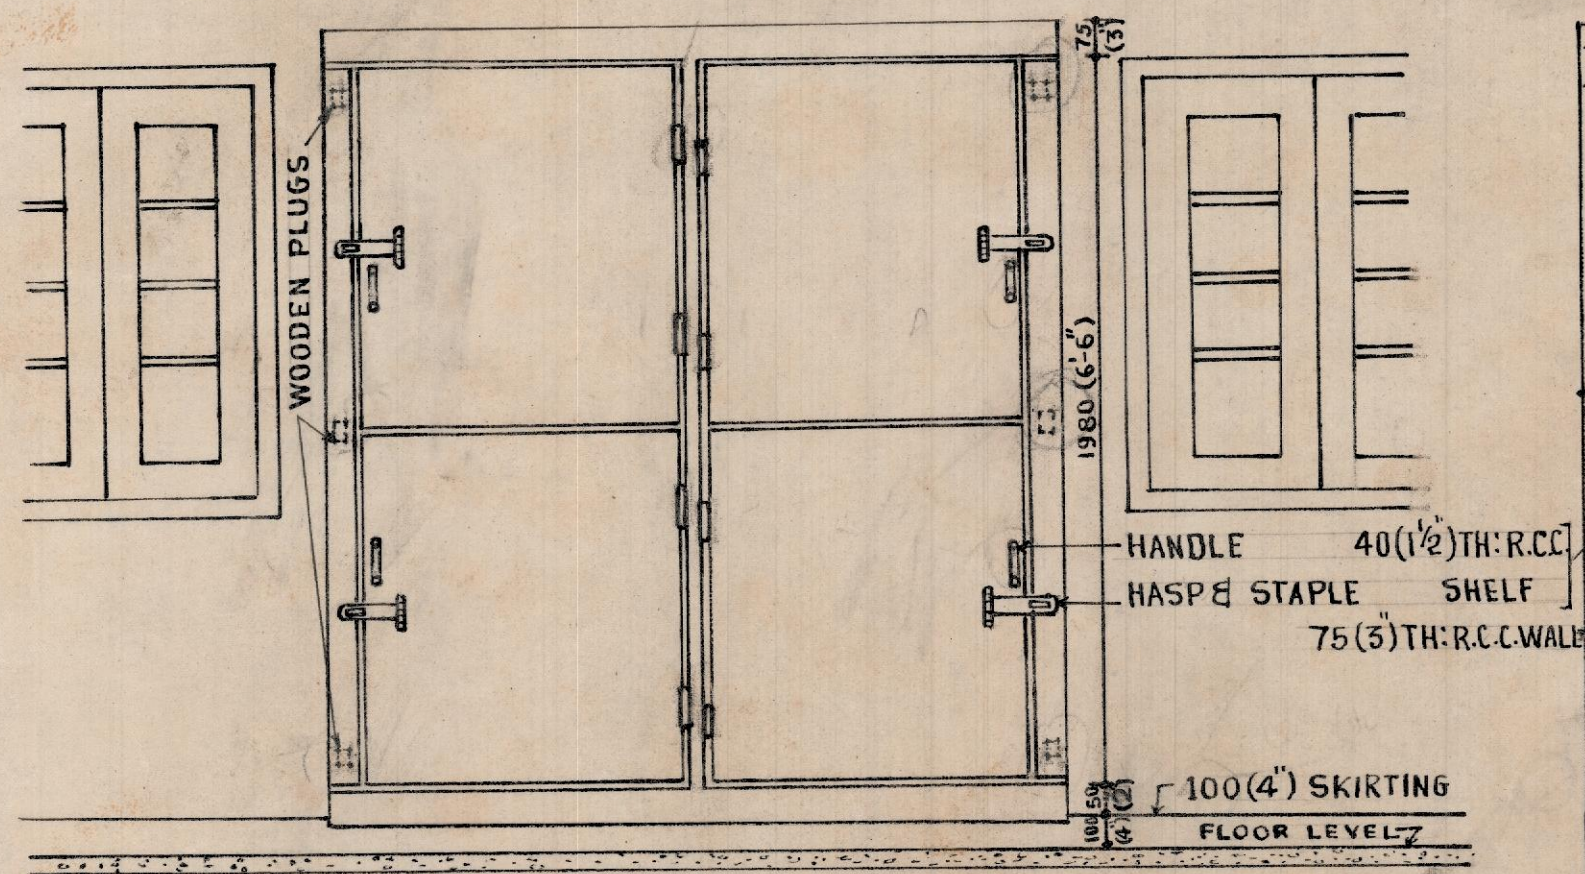


ELEVATION

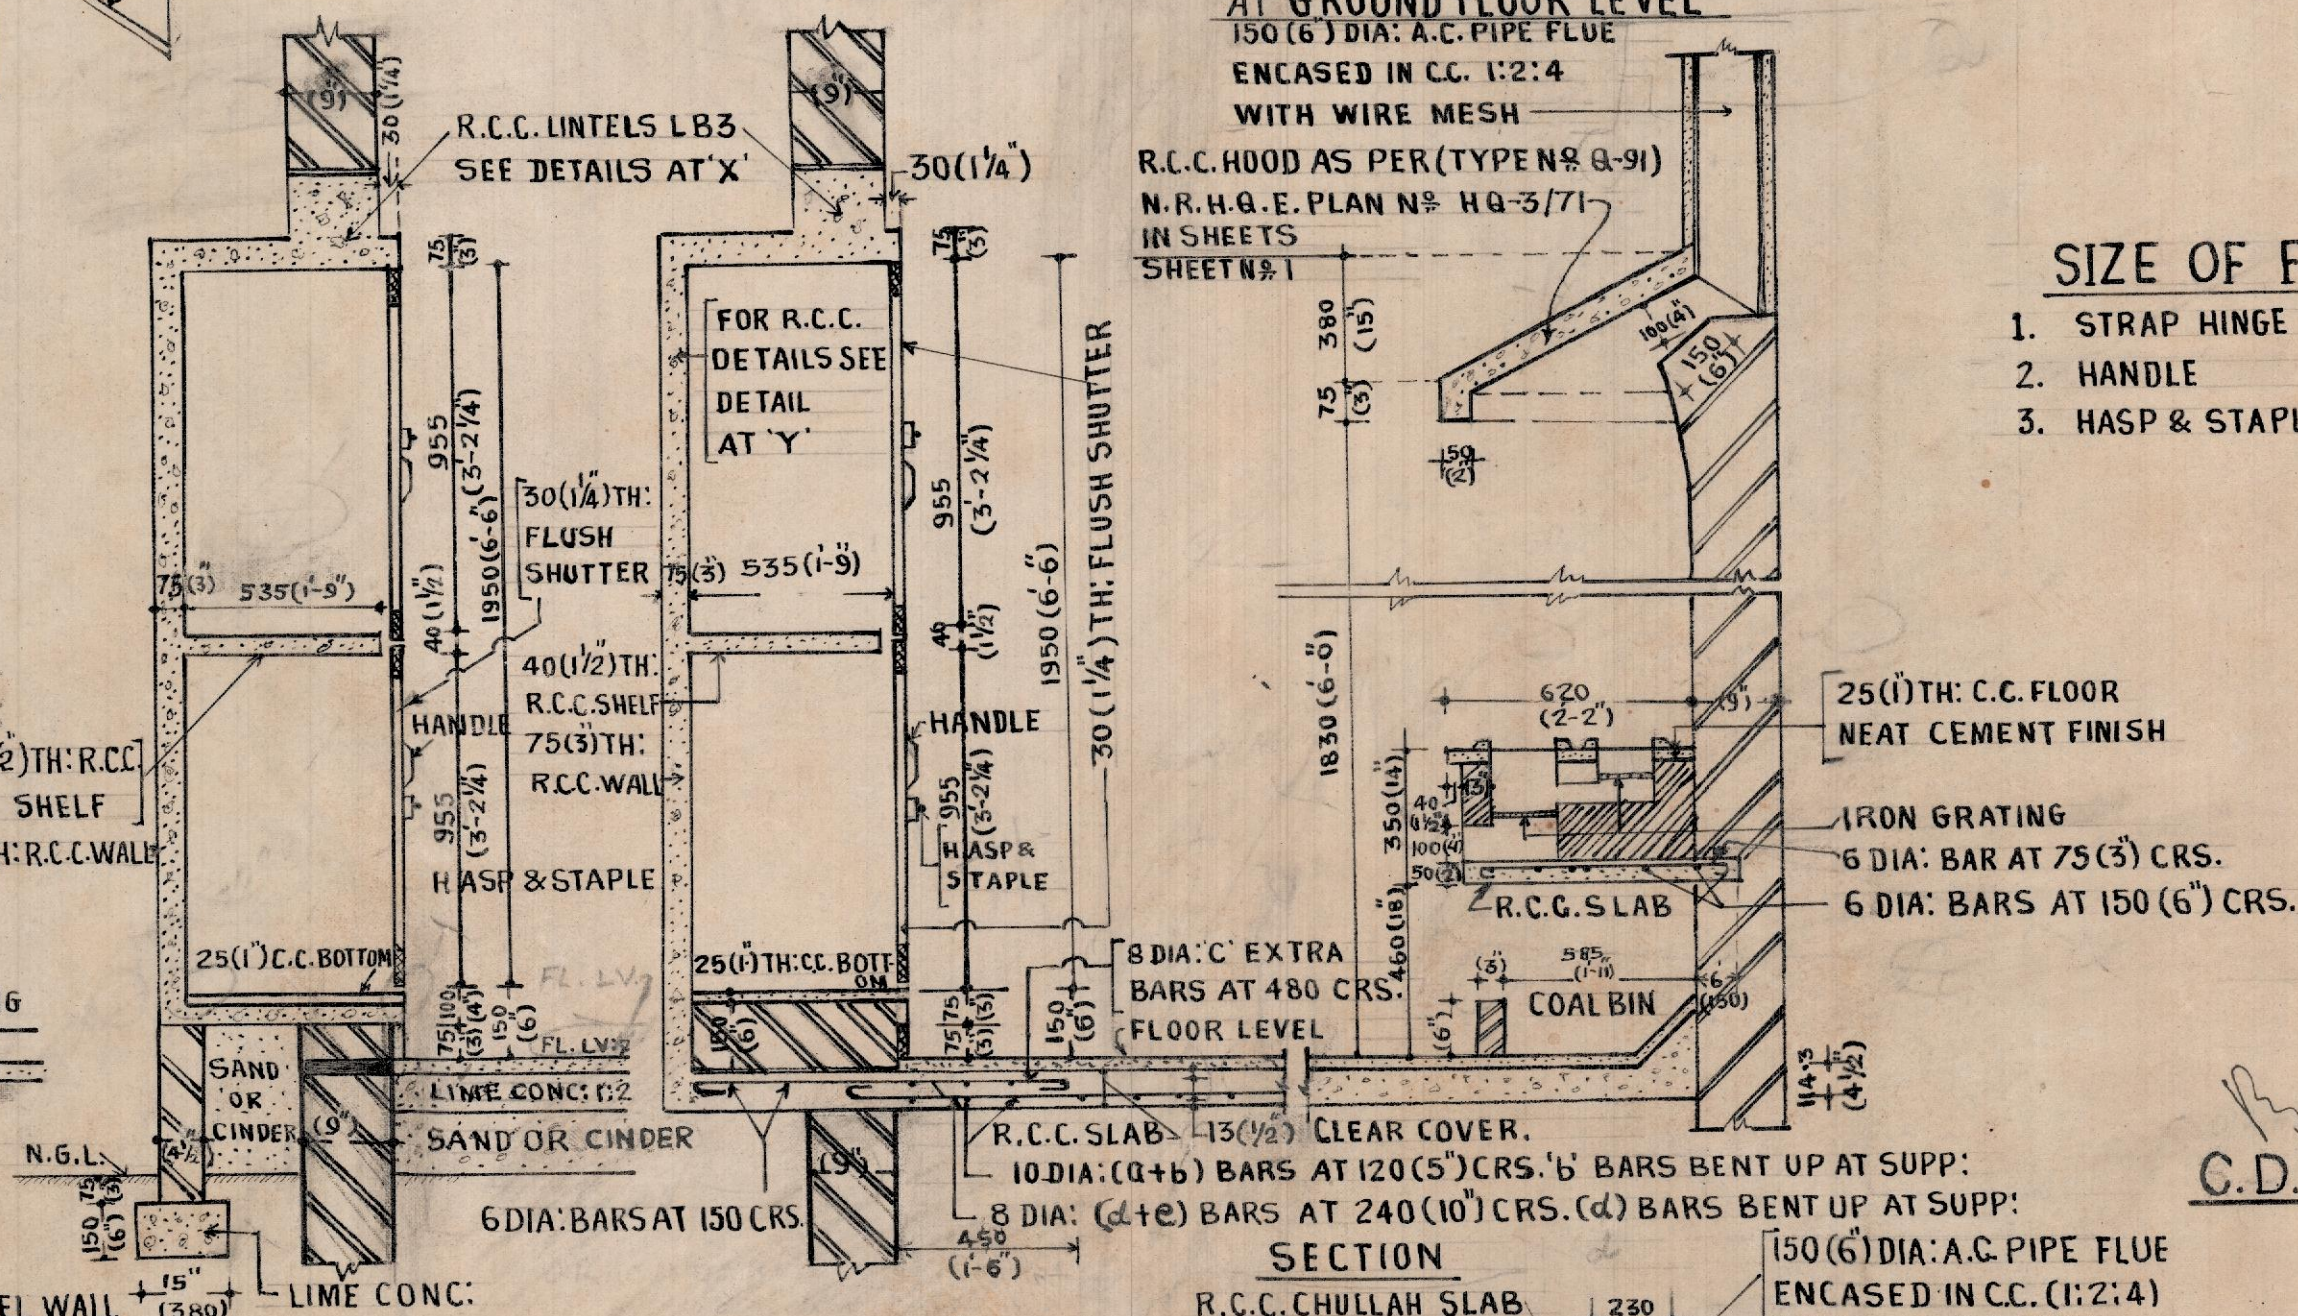


SECTION

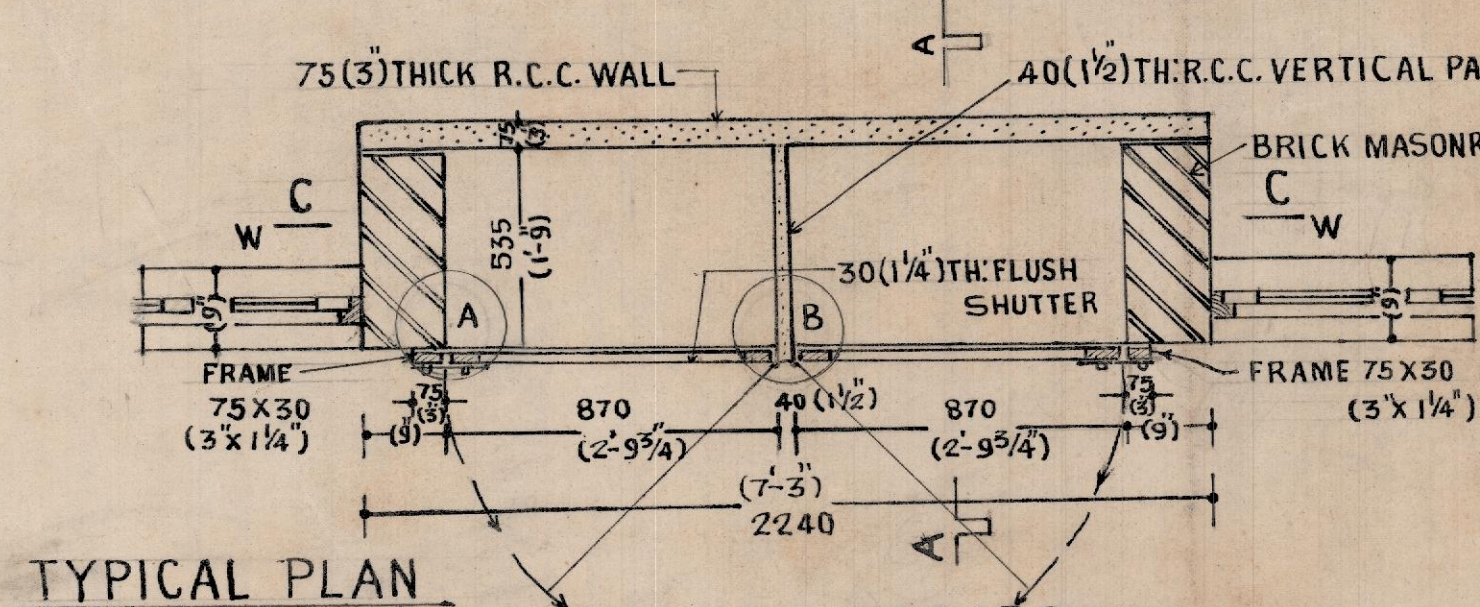

TYPICAL PLAN

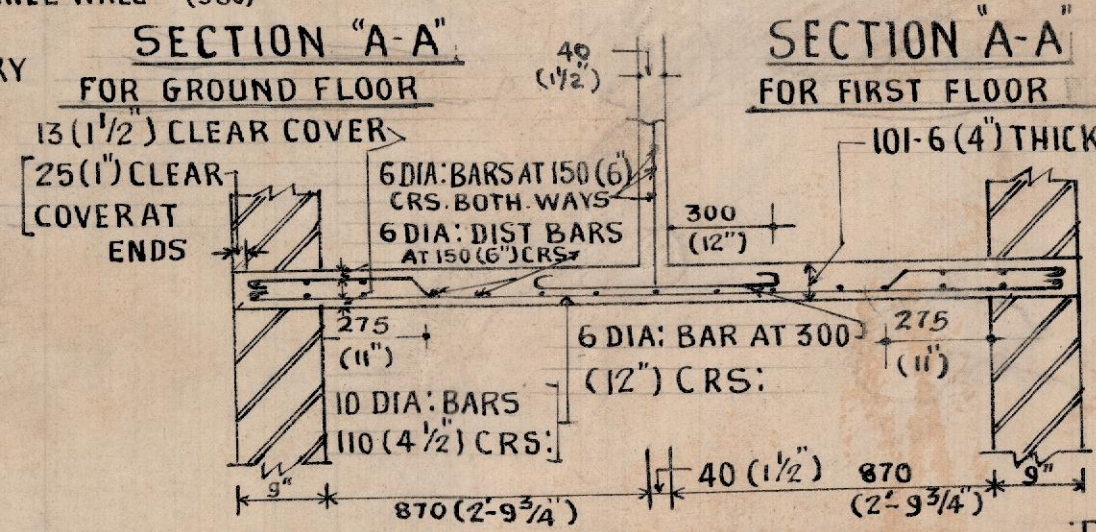


SECTION A-A

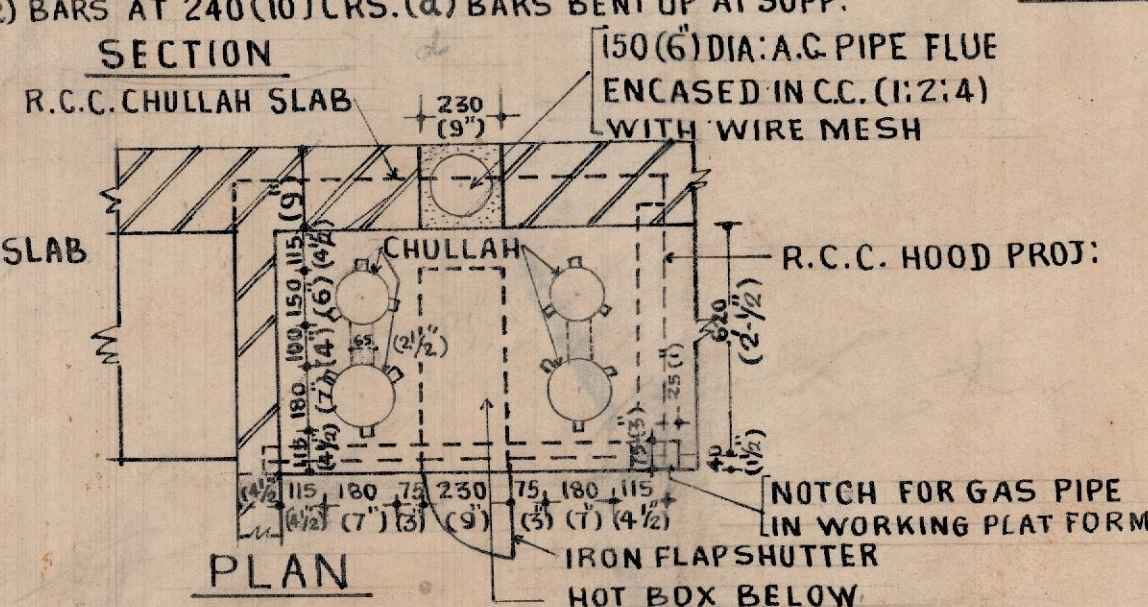

PLAN

DETAIL OF KITCHEN CHULLAH HOOD & FLUE

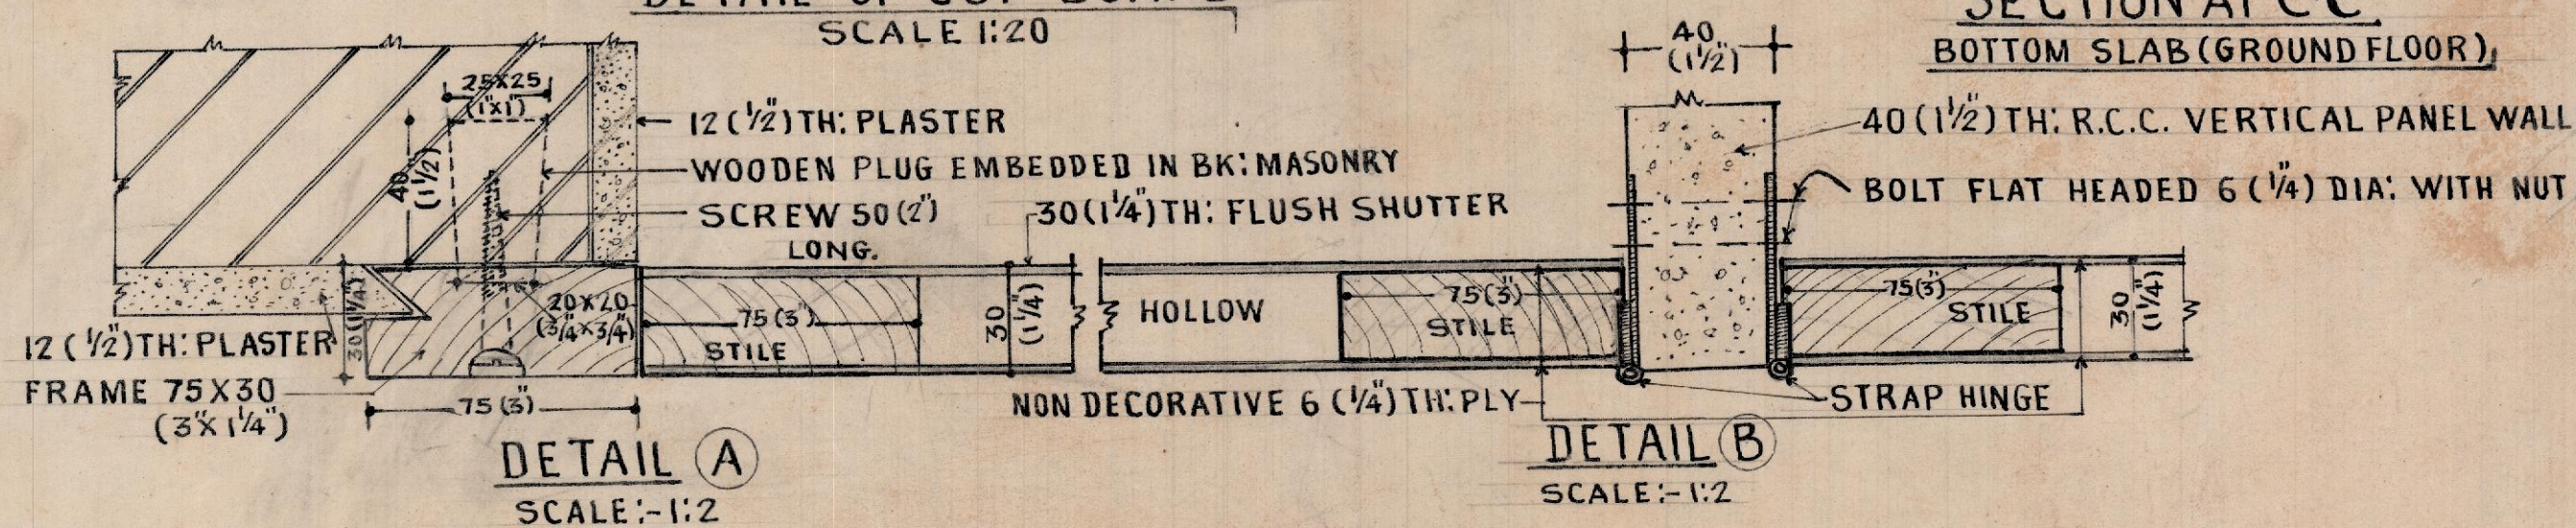

DETAIL (A)
SCALE: - 1:2

DETAIL (B)
SCALE:- 1:2