S.N.14

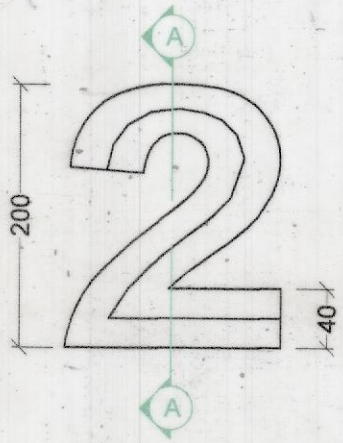

LETTER DETAIL

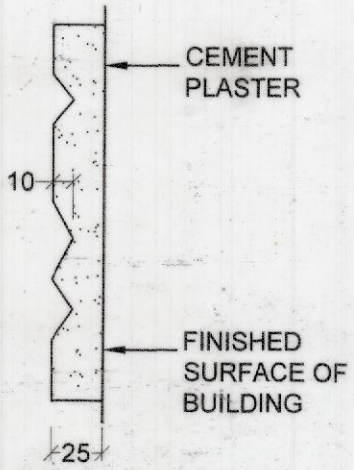

SECTION AA

LOCATION OF PLAQUE

SERVICE BUILDINGS (STATIONS, OFFICES)	ABOVE THE MAIN DOOR/ GATE
RESIDENTIAL BUILDINGS (STAND ALONE, MULTI-STOREY)	ABOVE THE MAIN DOOR/ GATE
IMPORTANT BUILDINGS/ STRUCTURES (STATIONS OF CATEGORY A1, A, OTHER IMPORTANT STRUCTURES, O.R.H. ETC.)	TO BE DECIDED BY SR. DEN TO ENSURE THAT PLAQUE MERGES WITH GENERAL APPEARANCE OF THE BUILDING AND AESTHETIC OF THE MAIN BUILDING IS NOT IMPAIRED

N.R.H.Q.E. PLAN No. HQ/13/12-2014

N.R.TYPE PLAN No. 0-94 IN SHEETS: 1 SHEET No. 1

NOTES:-

1. ALL DIMENSIONS ARE IN MILLIMETRES.
2. YEAR OF CONSTRUCTION SHOULD BE WRITTEN ON ALL BUILDINGS/ STRUCTURES.
3. THE NUMBERS TO BE ENGRAVED IN PLASTER DURING PLASTERING AND PAINTED LATER.
4. THE COLOUR OF BACKGROUND TO BE IN CONTRAST TO THE COLOUR OF THE BUILDING.
5. NUMBERS TO BE PAINTED IN BLACK ON WHITE BACKGROUND OR VICE VERSA.
6. DETAILS TO BE ENGRAVED ABOVE THE MAIN ENTRANCE OF THE BUILDING SO THAT IT IS VISIBLE FROM A REASONABLE DISTANCE, USUALLY 40 FEET.
7. NUMBER ENGRAVING TO BE 40 mm WIDE & 10mm DEEP.
8. IF EXTERNAL FINISH MATERIAL IS OTHER THAN PLASTER, THAN SUITABLE SPACE MAY BE LEFT IN THE WALL AND PLAQUE MADE OF APPROPRIATE MATERIAL FIXED INDICATING YEAR OF CONSTRUCTION.

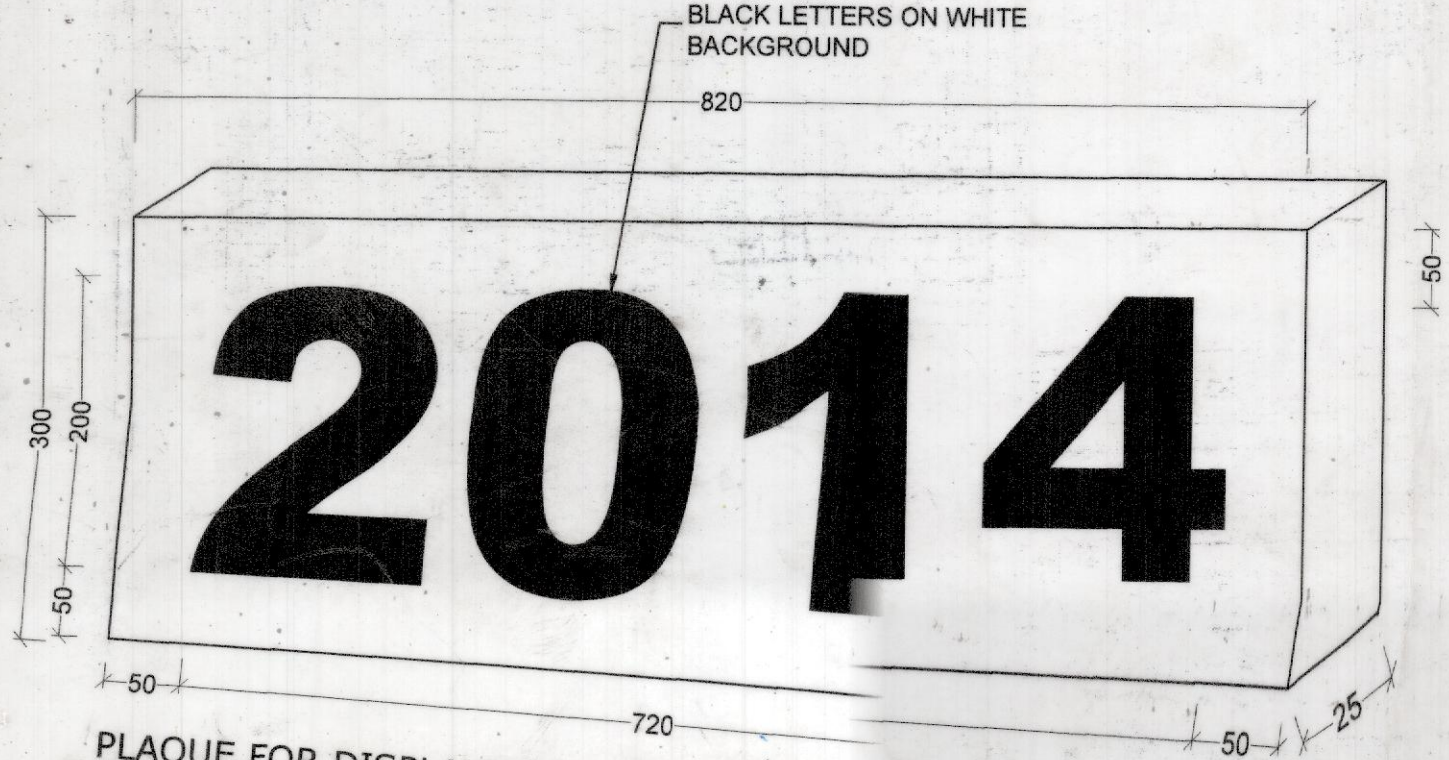

PLAQUE FOR DISPLAYING YEAR OF CONSTRUCTION

(S.K. RAINA) CE./P&D 2/1/15

(A.V.MITTAL) DY.CE./P&D 01/01/15

(RAJEEV SAXENA) XEN/P&D 01/01/15

NORTHERN RAILWAY

GUIDANCE PLAN FOR DISPLAYING YEAR OF CONSTRUCTION ON ALL BUILDINGS & STRUCTURES

GENERAL ARRANGEMENT PLAN

K.P.DANGI (SSE/DOE) AJAY KUMAR (SSE/ARCH) M. SHARIF (JE/ARCH)

SCALE:- 1:5

CANCELS PLAN No:

HQ. CASE NO:

N.R.H.Q.E. PLAN No. HQ/13/12-2014