[*Name of the Station*] STATION YARD

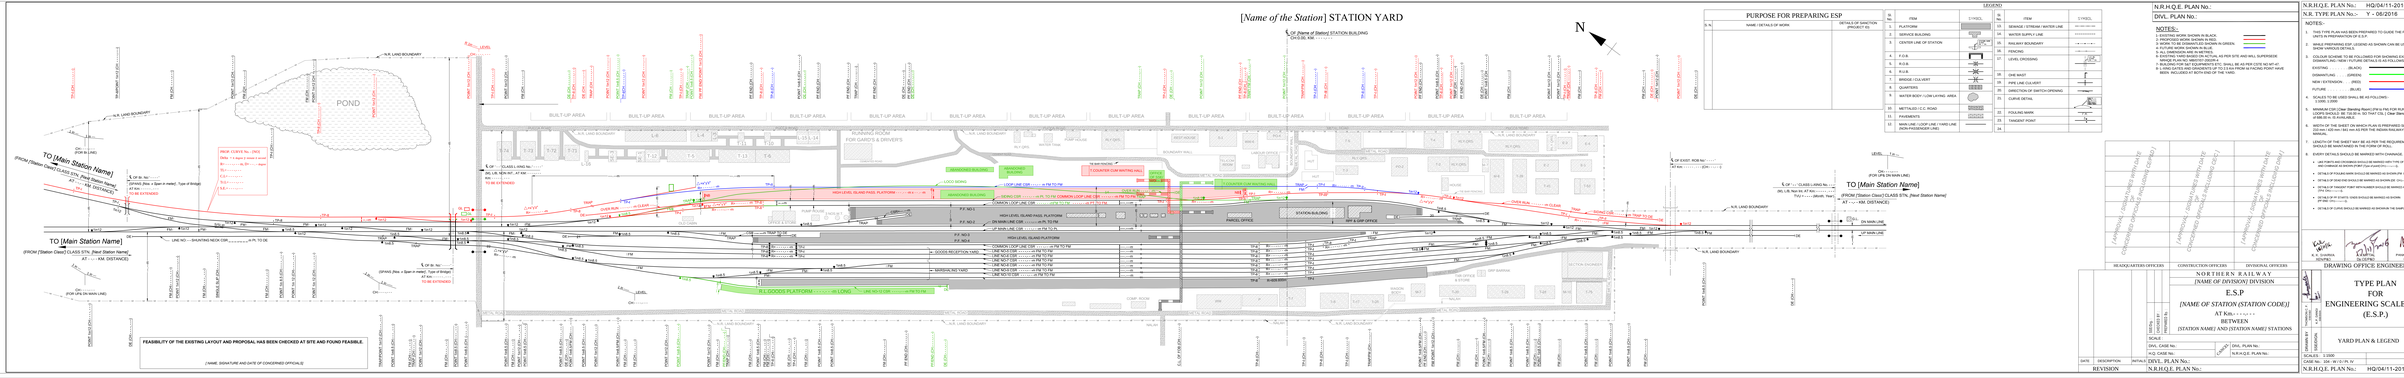

PURPOSE FOR PREPARING ESP

SL No.	NAME / DETAILS OF WORK	DETAILS OF SANCTION (PROJECT IN)

LEGEND

SL	ITEM	SYMBOL	SL	ITEM	SYMBOL
1	PLATFORM		10	SEWAGE / STREAM / WATER LINE	
2	SERVICE BUILDING		11	WATER SUPPLY LINE	
3	CENTRE LINE OF STATION		12	RAILWAY BOUNDARY	
4	F.O.B.		13	FENCING	
5	R.O.B.		14	LEVEL CROSSING	
6	R.U.B.		15	LINE MAST	
7	BRIDGE / CULVERT		16	PIPE LINE CULVERT	
8	QUARTERS		17	DIRECTION OF SWITCH OPENING	
9	WATER BODY / LOW LAYING AREA		18	CURVE DETAIL	
10	METTALED / C.C. ROAD		19	FOOLING MARK	
11	PAVEMENTS		20	TANGENT POINT	
12	MAIN LINE / LOOP LINE / YARD LINE (NON-PASSENGER LINE)		21		

N.R.H.Q.E. PLAN No.: HQ/04/11-2016

N.R. TYPE PLAN No.:- Y - 06/2016

DIVL. PLAN No.:

NOTES:-

1. EXISTING WORK SHOWN IN BLACK.
2. PROPOSED WORK SHOWN IN RED.
3. WORK TO BE EXAMINED SHOWN IN GREEN.
4. FUTURE WORK SHOWN IN BLUE.
5. ALL DIMENSIONS ARE IN METRES.
6. EXISTING YARD DRAWN ON ACTUAL AS PER SITE AND WILL SUPERSEDE ALL PREVIOUS PLANS / TRACINGS / DETAILS PLAN FOLLOWED.
7. BUILDING FOR SET EQUIPMENTS ETC. SHALL BE AS PER CSTE NO MT-47. ALL BUILDINGS SHOWN IN THE PLAN AS WELL AS FACING POINT HAVE BEEN INCLUDED AT BOTH END OF THE YARD.

NOTES:-

1. THIS TYPE PLAN HAS BEEN PREPARED TO GUIDE THE FIELD UNITS IN PREPARATION OF E.S.P.
2. WHILE PREPARING ESP, LEGEND AS SHOWN CAN BE USED TO SHOW VARIOUS DETAILS.
3. COLOUR SCHEME TO BE STRICTLY USED FOR SHOWING EXISTING / PROPOSED / FUTURE / DETAILS AS ALREADY FOLLOWED.

EXISTING	(BLACK)
DEMOLISHED	(YELLOW)
NEW / EXTENSION	(RED)
FUTURE	(BLUE)

4. PLAN TO BE USED SHALL BE AS FOLLOWS:-
   1:2000, 1:500.
5. MINIMUM CDI (Clear Standing Room) 2.74 m FOR TOP RUNNING LOOPS SHOULD BE 720.00 m. SO THAT CSL (Clear Standing Length) of 600.00 m. MAY BE MAINTAINED.
6. LENGTH OF THE SHEET MAY BE AS PER THE REQUIREMENT BUT SHOULD BE MAINTAINED IN TWO TYPES OF ROLL.
7. EVERY DETAILS SHOULD BE MARKED WITH CHAINAGE.
   - (40 FOOT) MG CROSSING SHOULD BE MARKED WITH TYPE OF CROSSING AND CHAINAGE AS SHOWN IN PART (Typ) CHAINAGE (----.----).
   - DETAILS OF FOOLING MAN SHOULD BE MARKED AS SHOWN (FM-----m.).
   - DETAILS OF WHEEL STOPPER SHOULD BE MARKED AS SHOWN (WS -----m.).
   - DETAILS OF TANGENT POINT WITH NUMBER SHOULD BE MARKED AS SHOWN (TP-----m.).
   - DETAILS OF TP START'S SHOULD BE MARKED AS SHOWN (TP START-----m.).
   - DETAILS OF CURVE SHOULD BE MARKED AS SHOWN IN THE SHAPES (DRAWN).

APPROVAL UNDER RDSO LETTER NO. ---------- DATED ----------
APPROVAL UNDER RDSO LETTER NO. ---------- DATED ----------
APPROVAL UNDER RDSO LETTER NO. ---------- DATED ----------
DRAWING OFFICE ENGINEERING

HEADQUARTERS OFFICERS	CONSTRUCTION OFFICERS	DIVISIONAL OFFICERS
A. K. SHARMA, ADEN(TC)	Dr.GEORGE, CTE(TC)	A.K.JAIN, DEN(TC)

NORTHERN RAILWAY
[*NAME OF DIVISION*] DIVISION

E.S.P
[*NAME OF STATION (STATION CODE)*]
AT Rly. ---.---
BETWEEN
[*STATION NAME*] AND [*STATION NAME*] STATIONS

TYPE PLAN FOR ENGINEERING SCALE PLAN (E.S.P.)

YARD PLAN & LEGEND

SCALE	
DRAWN BY	
TRACED BY	
CHECKED BY	
SANCTIONED BY	

DIVL. PLAN No.:
H.Q. CASE No.:
N.R.H.Q.E. PLAN No.:

DATE	DESCRIPTION.	INITIALS
REVISION		

N.R.H.Q.E. PLAN No.: HQ/04/11-2016