

FIROZPUR TO SAIDAN WALA

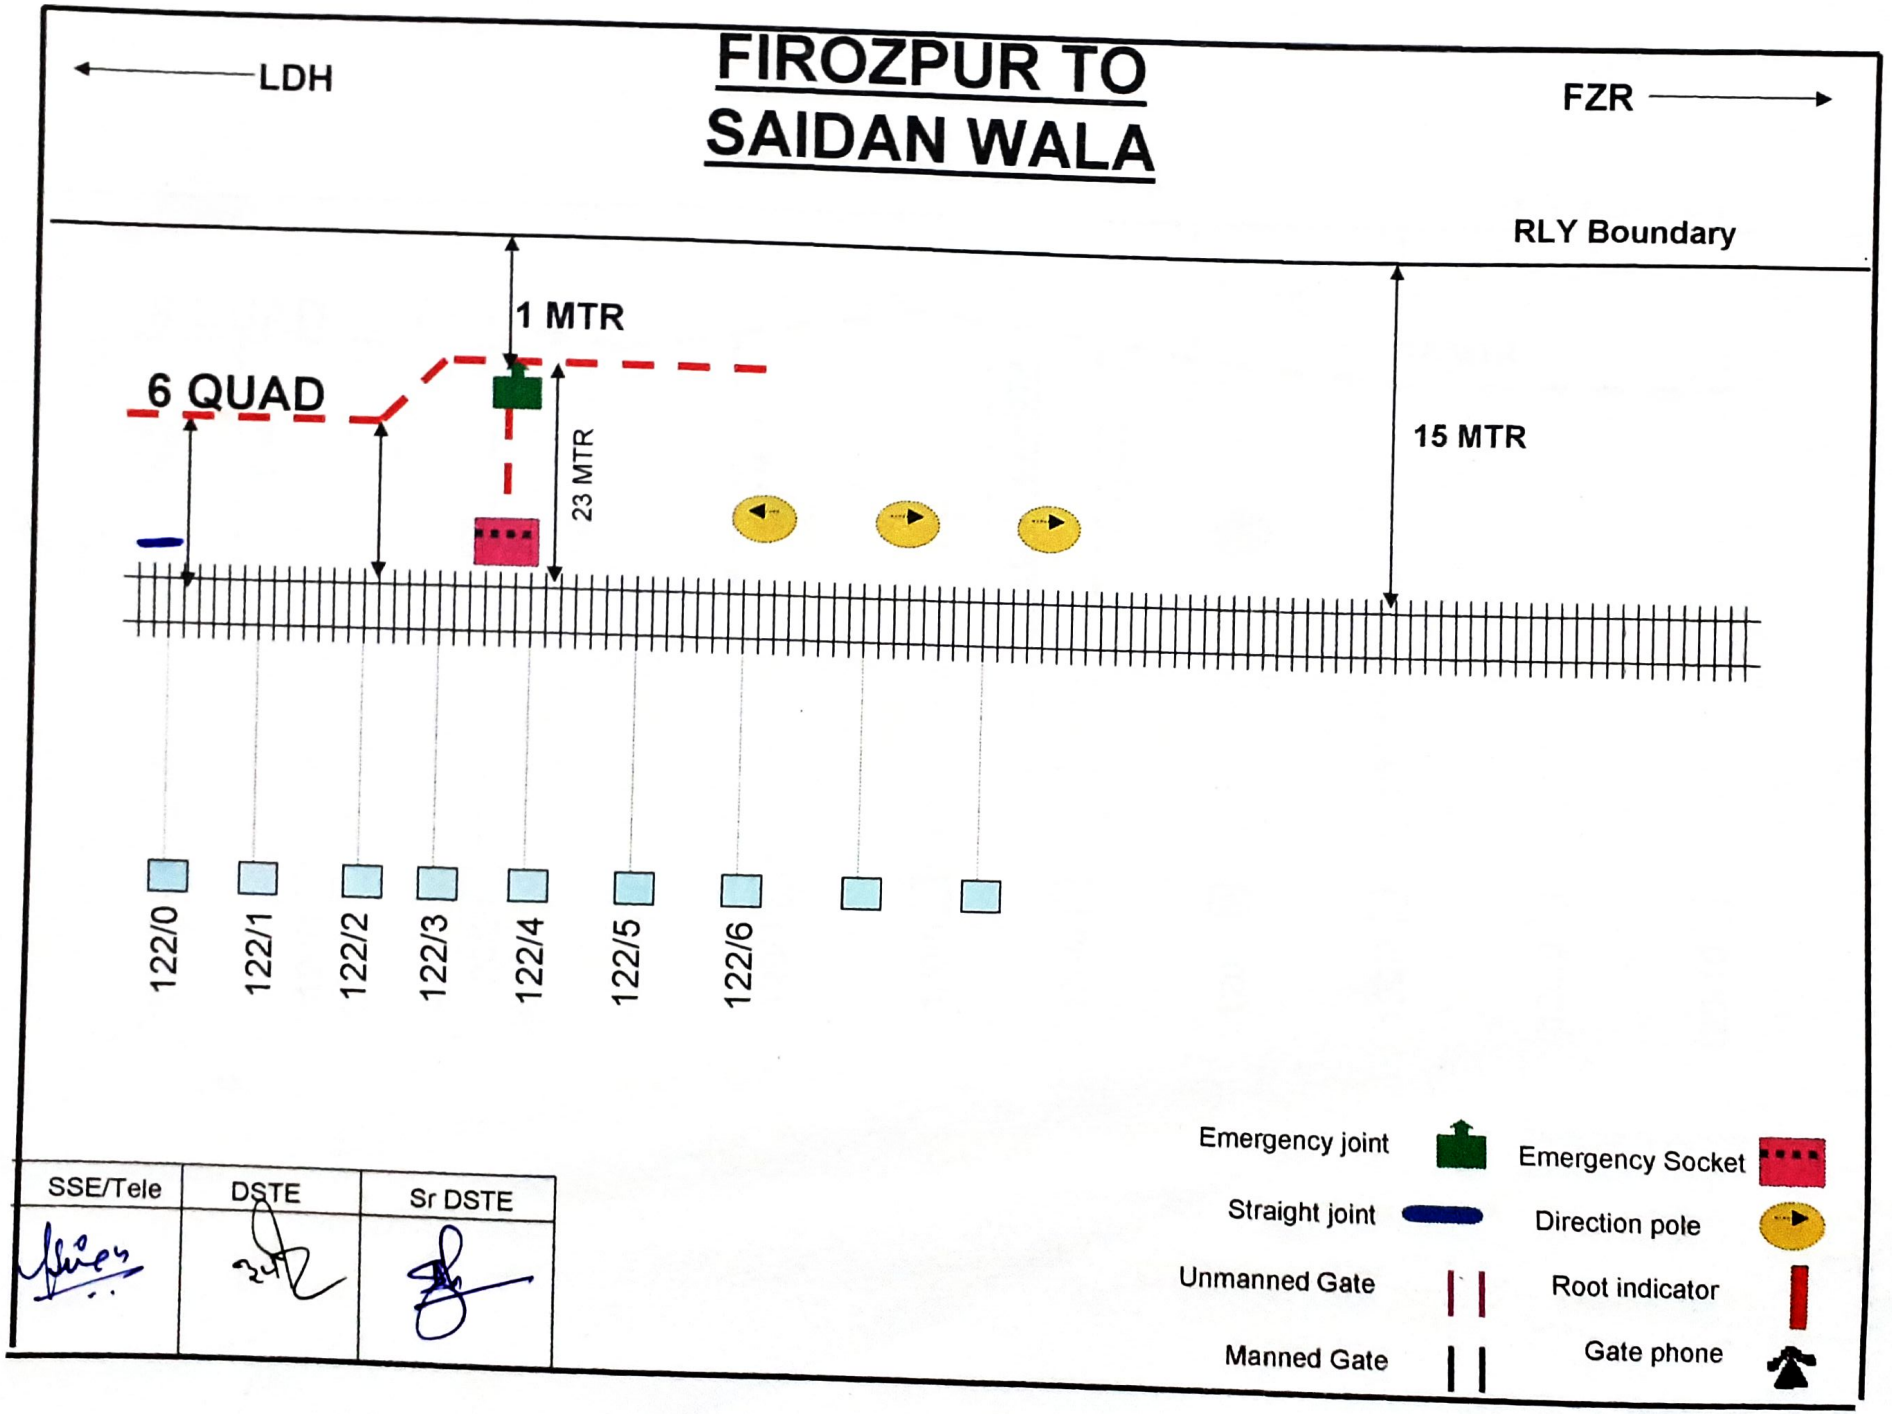


SSE/Tele	DSTE	Sr DSTE

FIROZPUR TO SAIDAN WALA

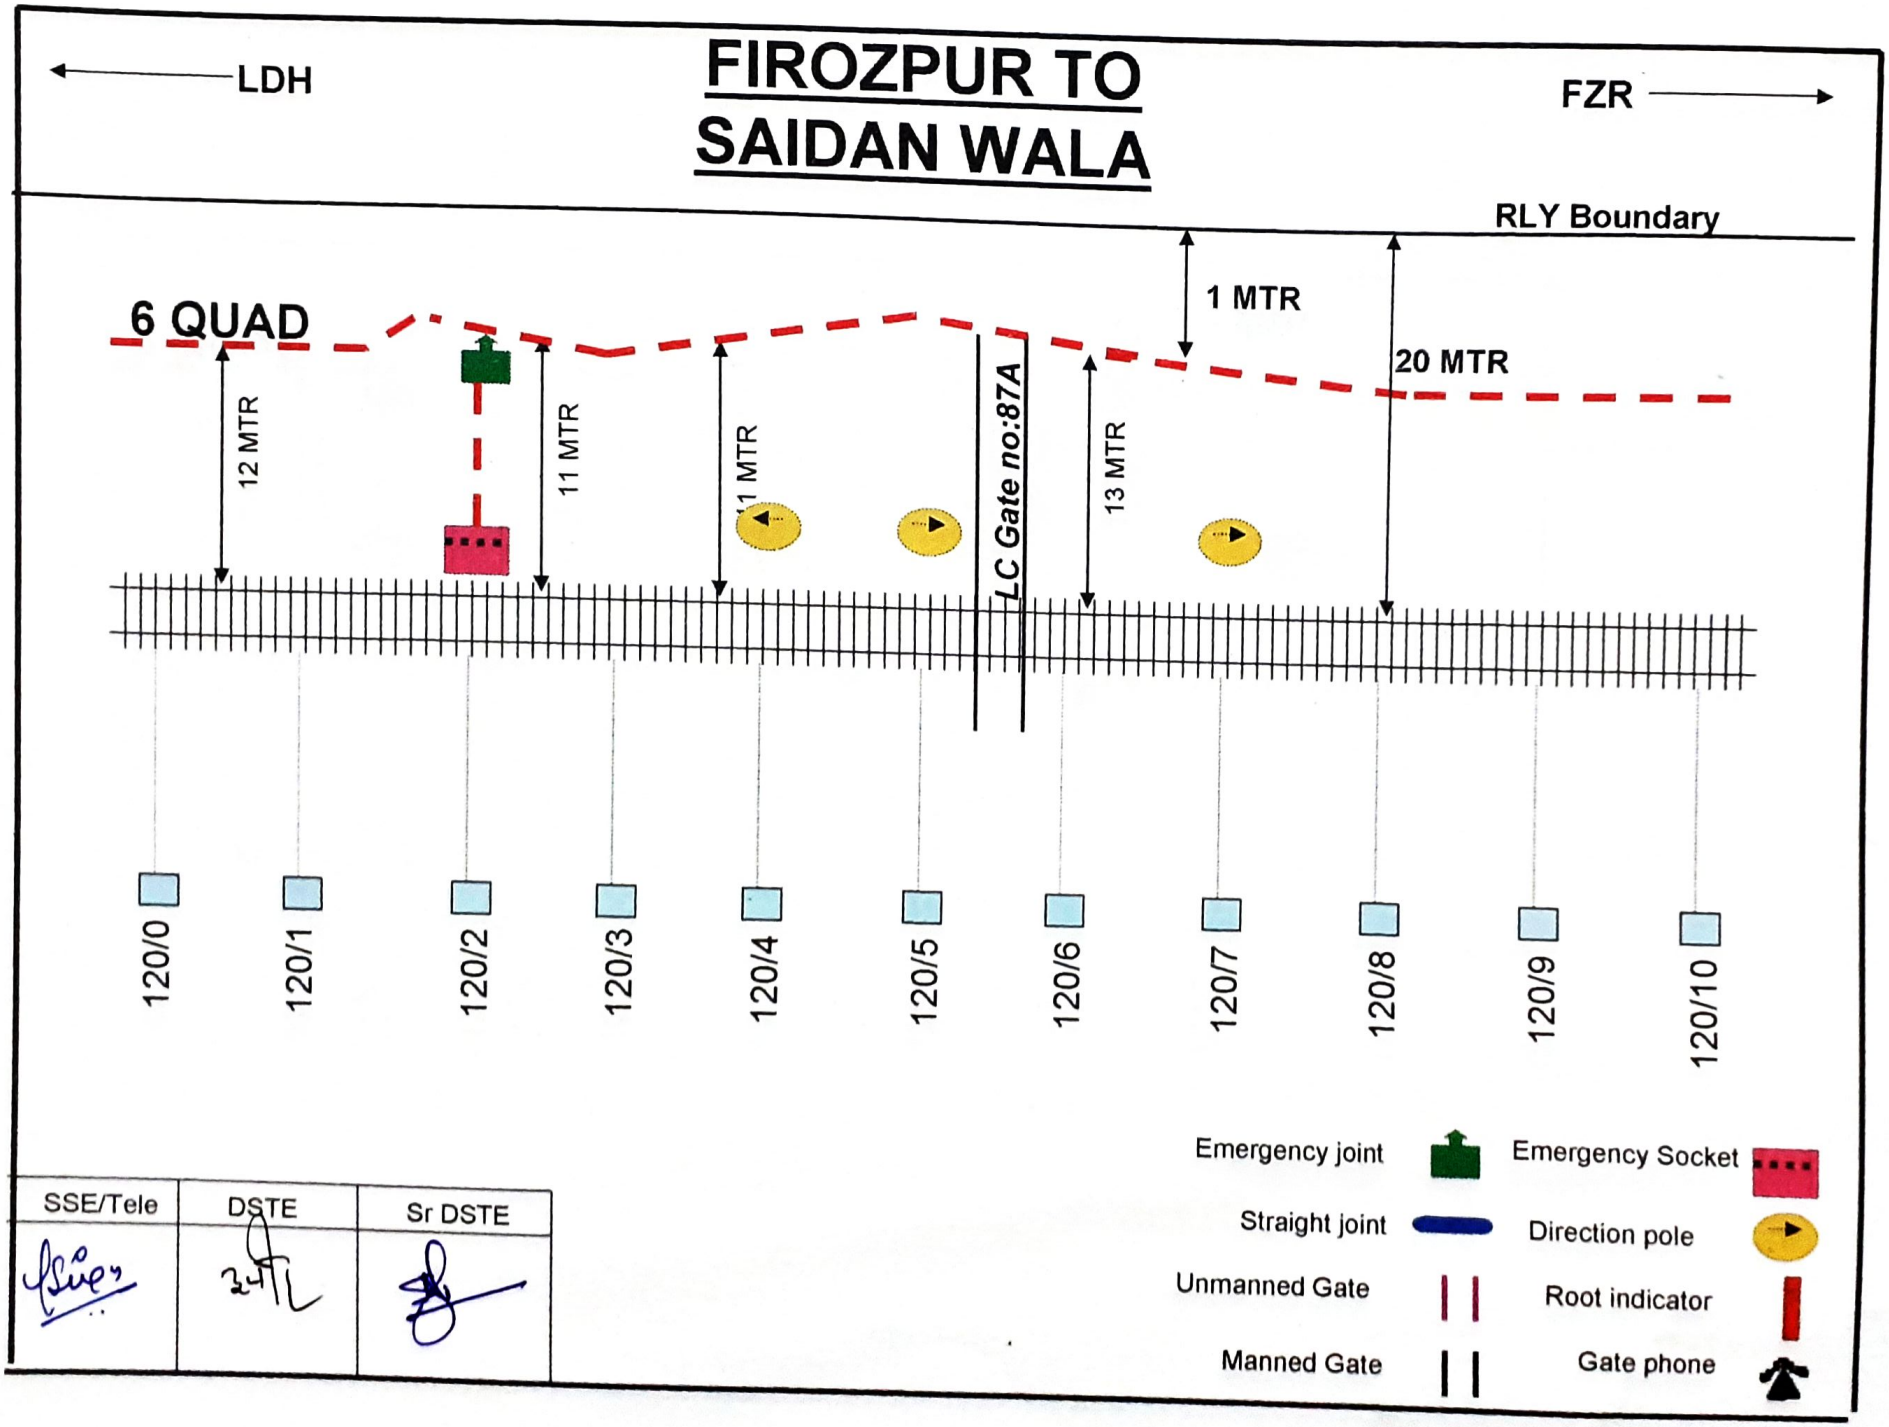


SSE/Tele	DSTE	Sr DSTE

FIROZPUR TO SAIDAN WALA

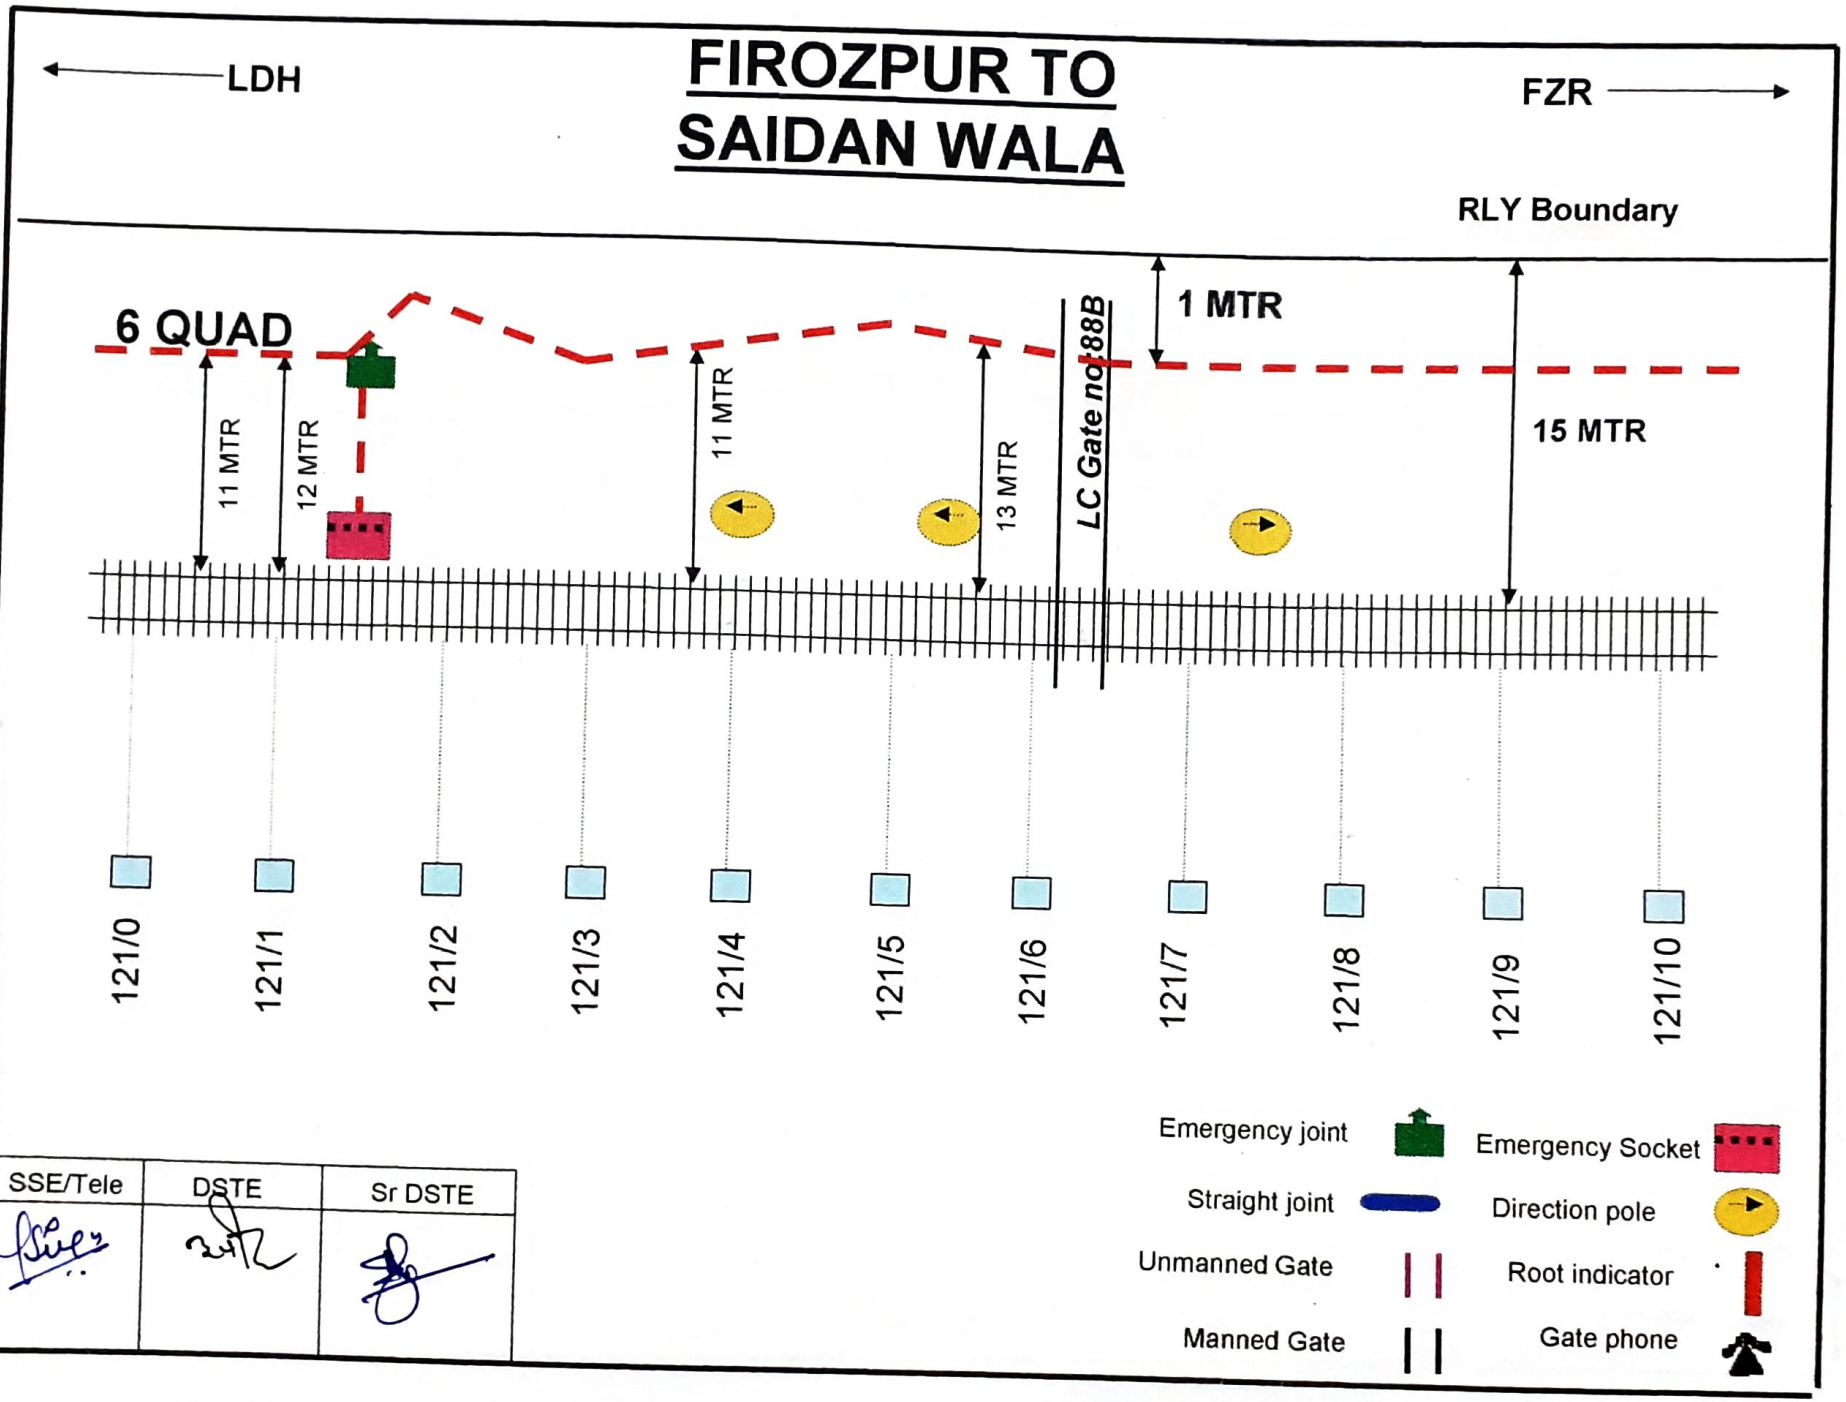


SSE/Tele	DSTE	Sr DSTE

FIROZPUR TO SAIDAN WALA

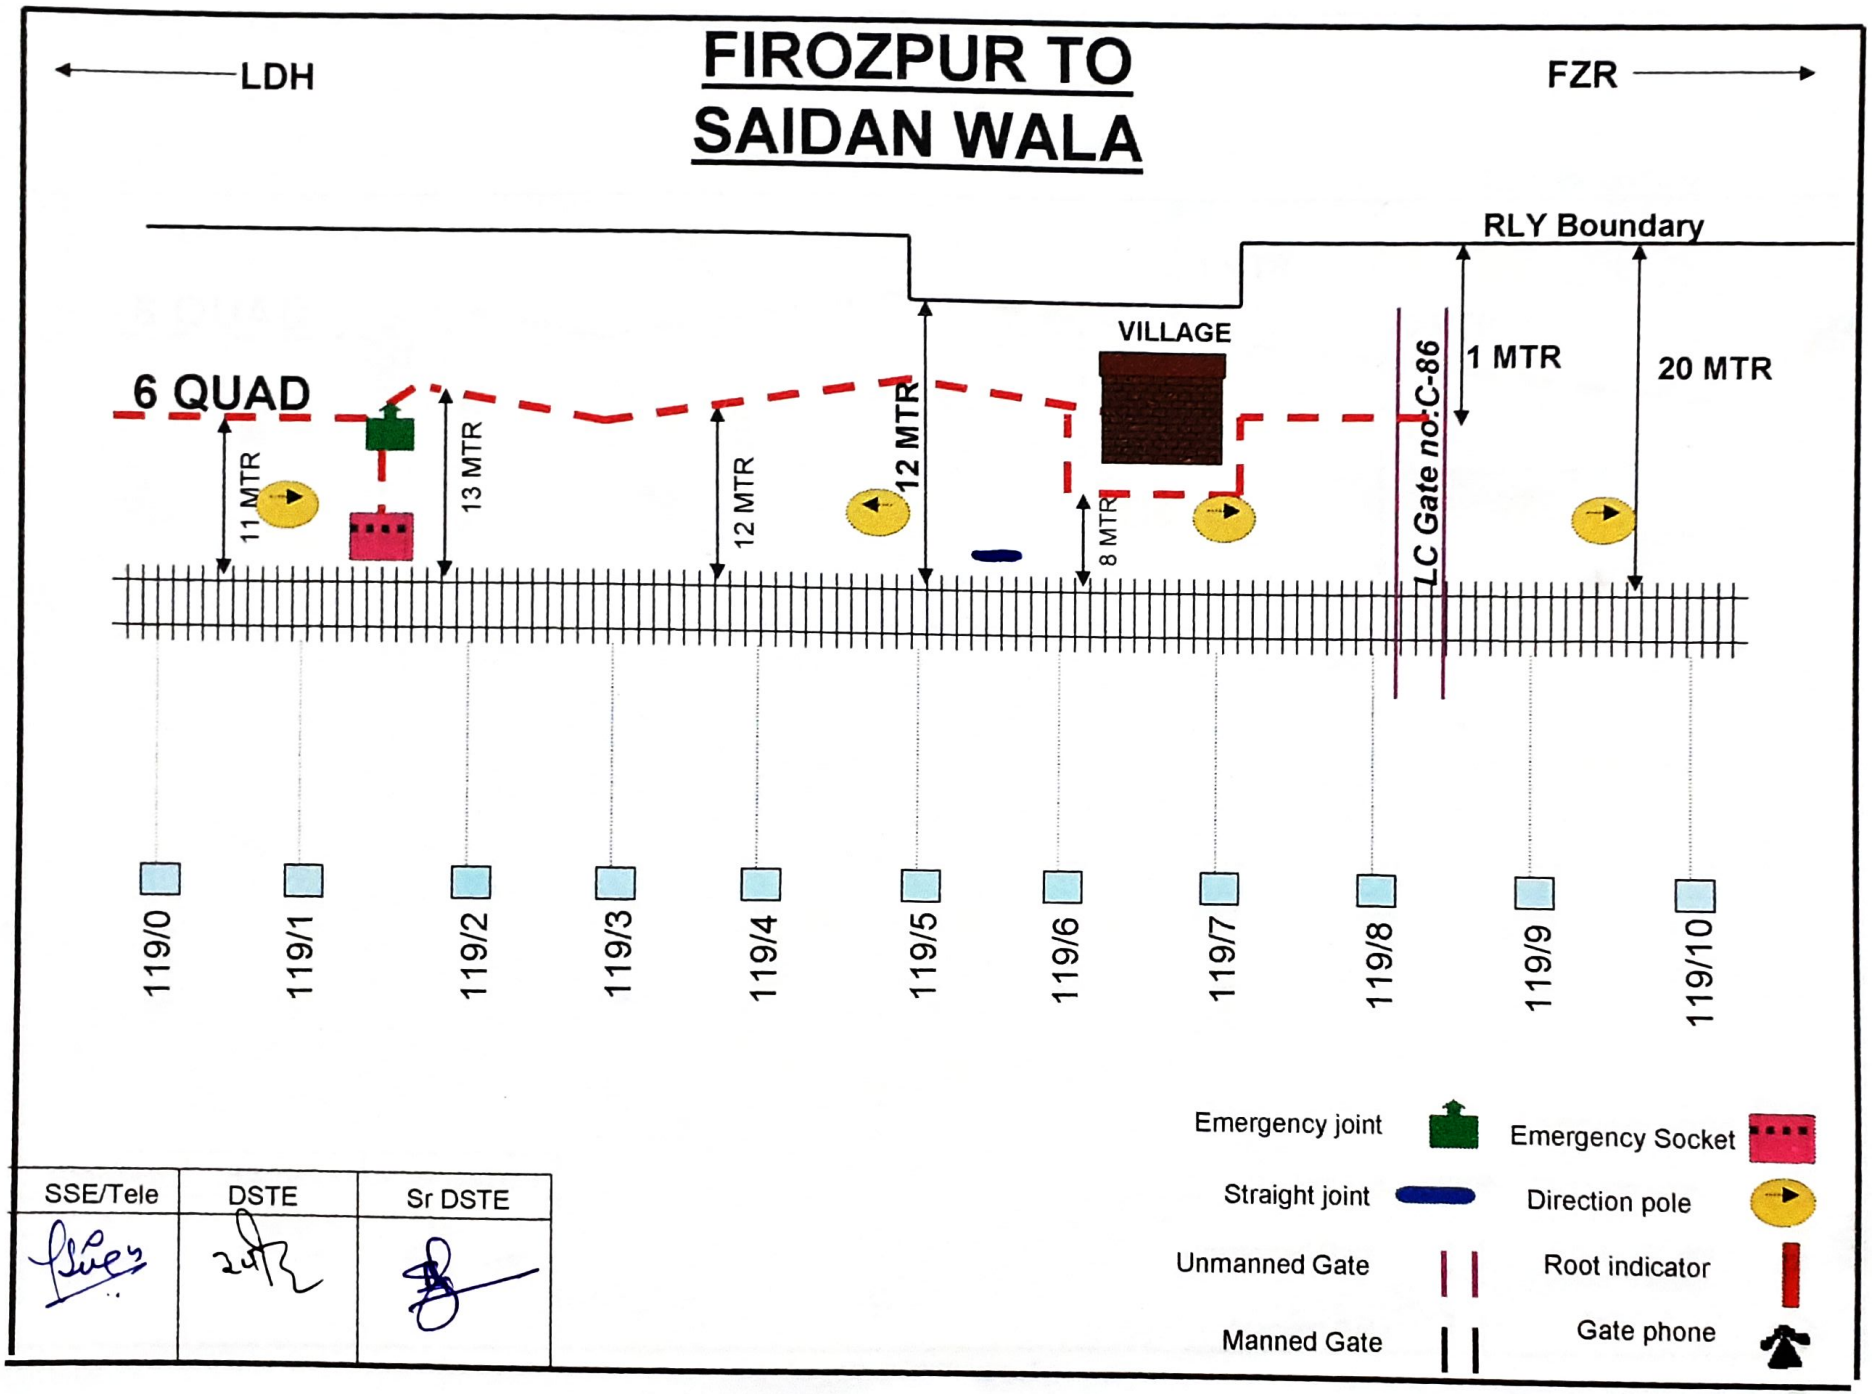


SSE/Tele	DSTE	Sr DSTE

FIROZPUR TO SAIDAN WALA

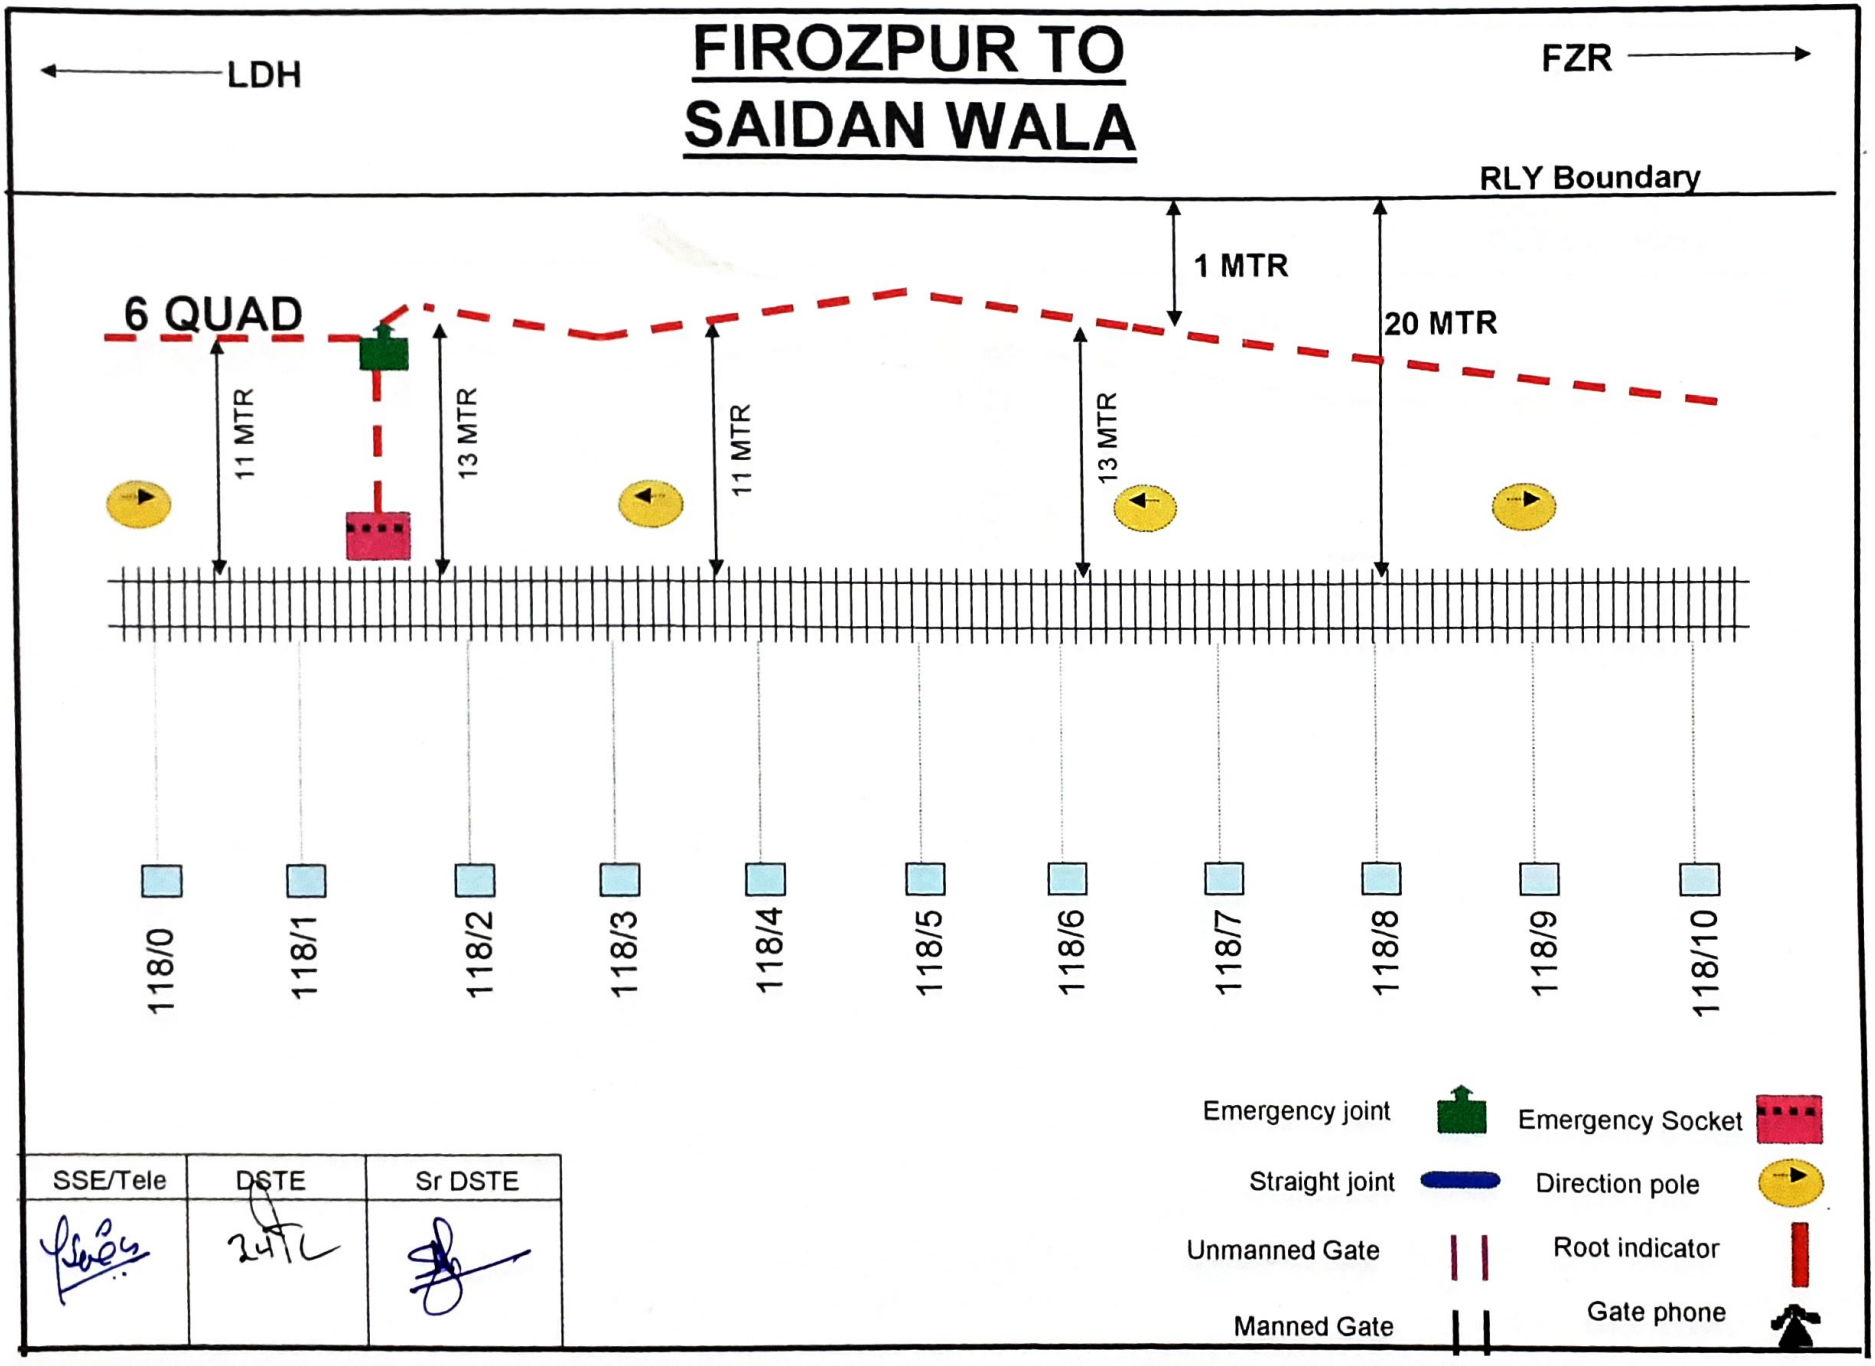


SSE/Tele	DSTE	Sr DSTE

FIROZPUR TO SAIDAN WALA

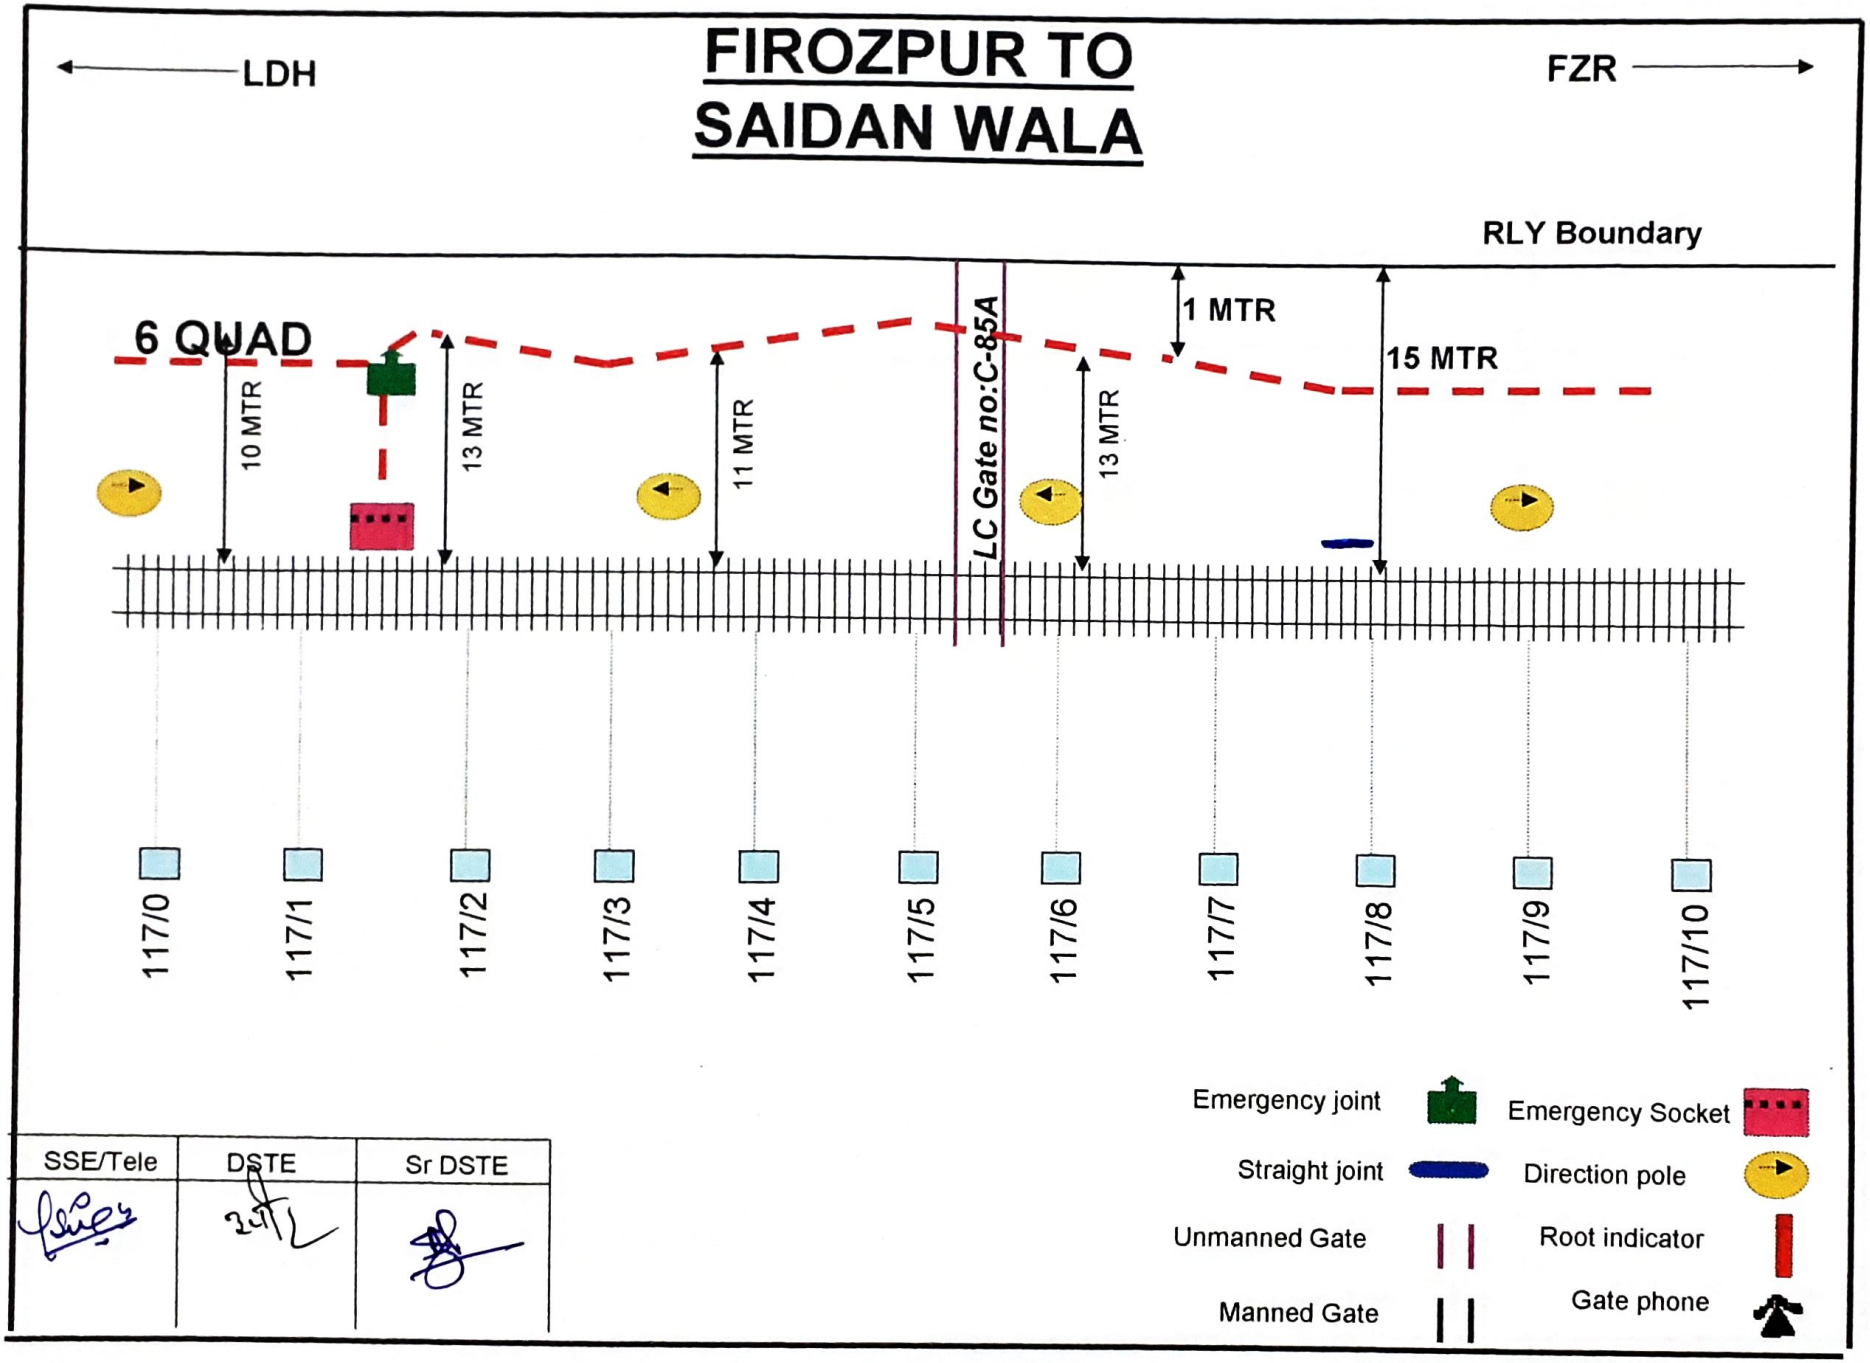


SSE/Tele	DSTE	Sr DSTE

FIROZPUR TO SAIDAN WALA

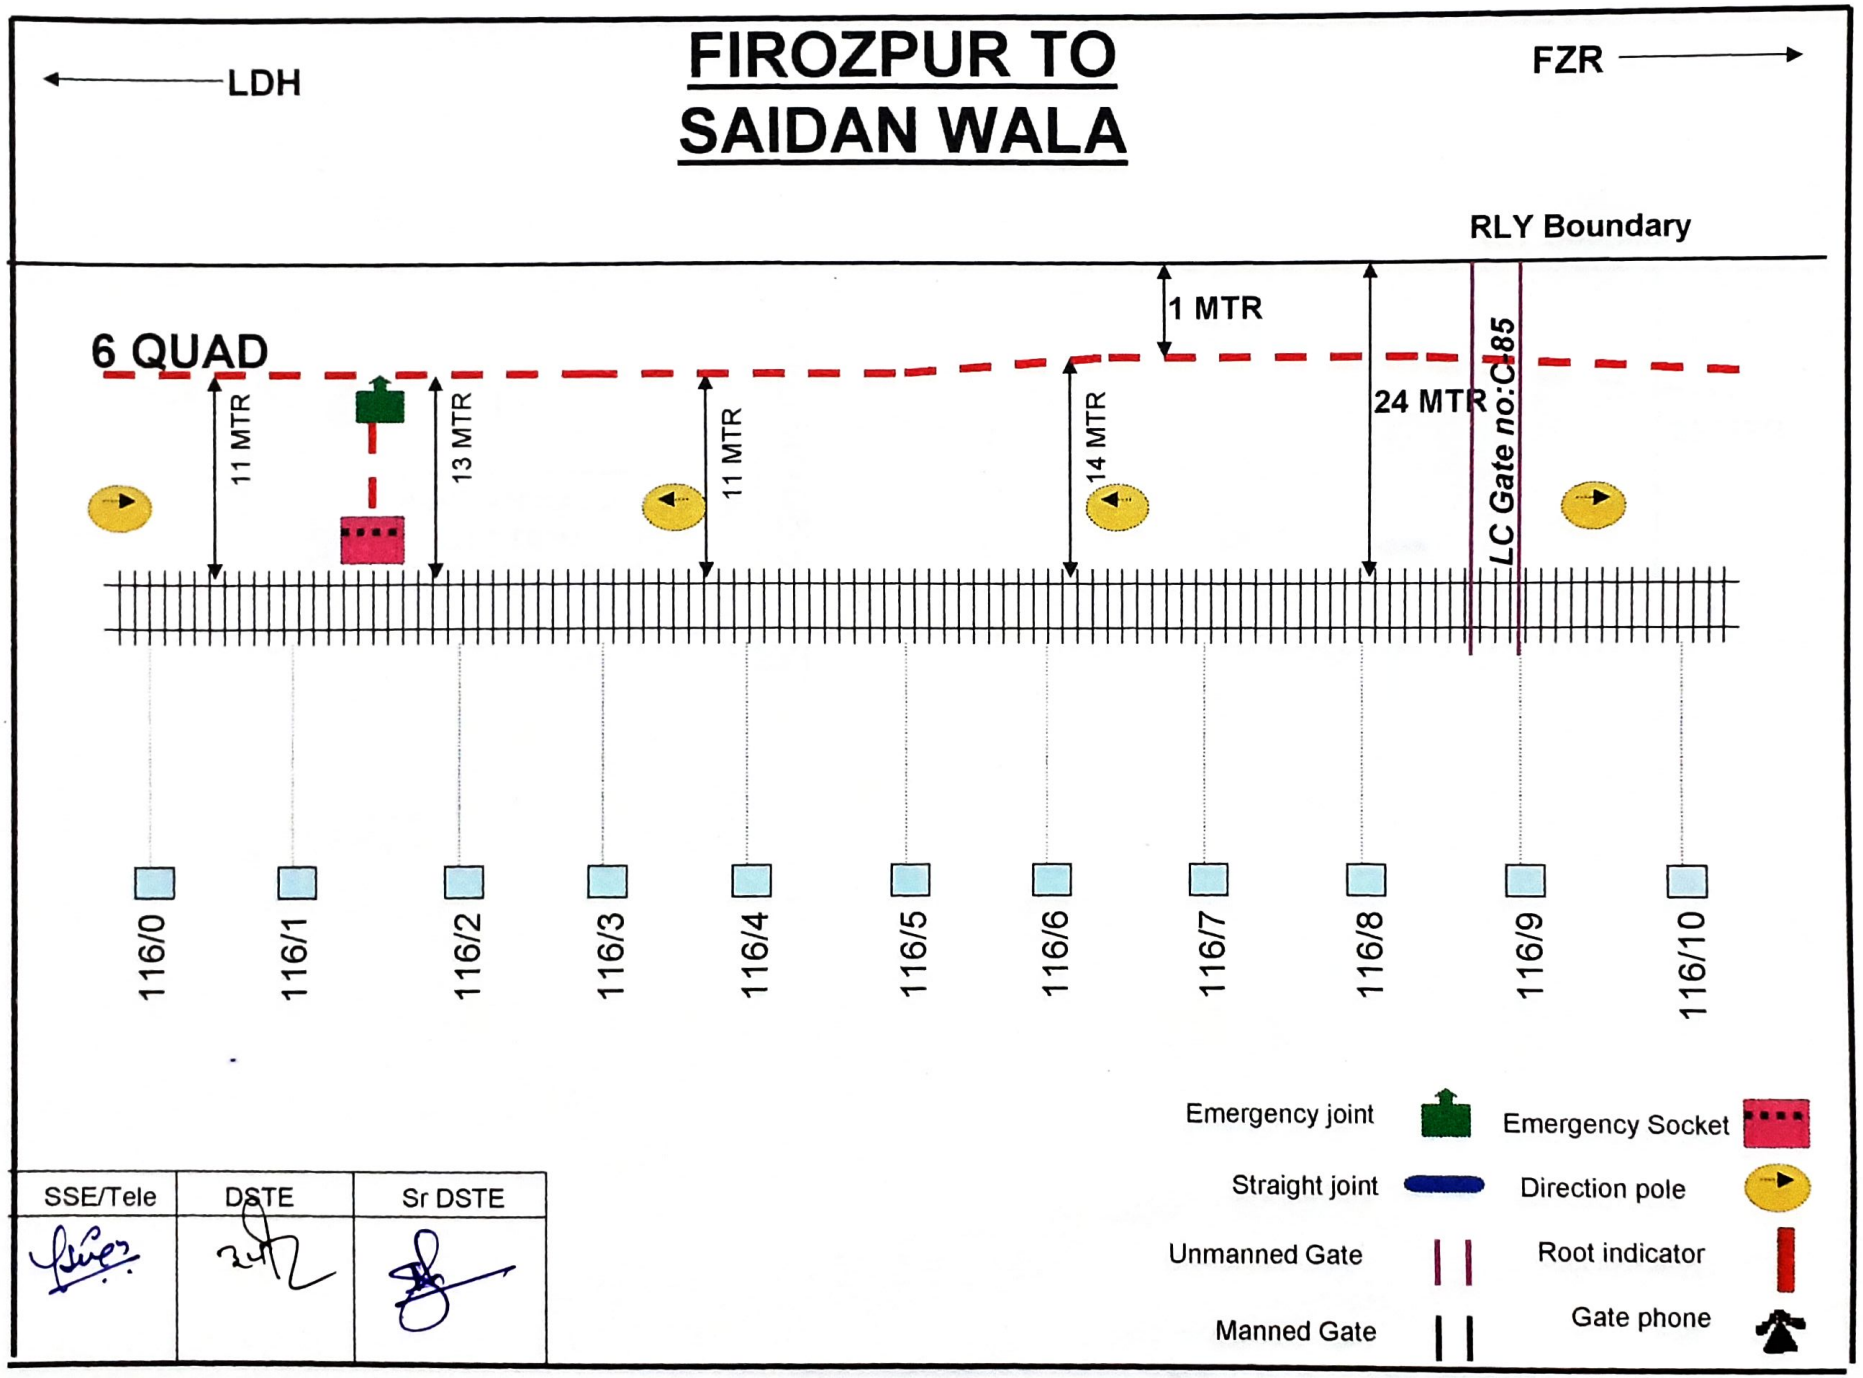

SSE/Tele	DSTE	Sr DSTE

FIROZPUR TO SAIDAN WALA

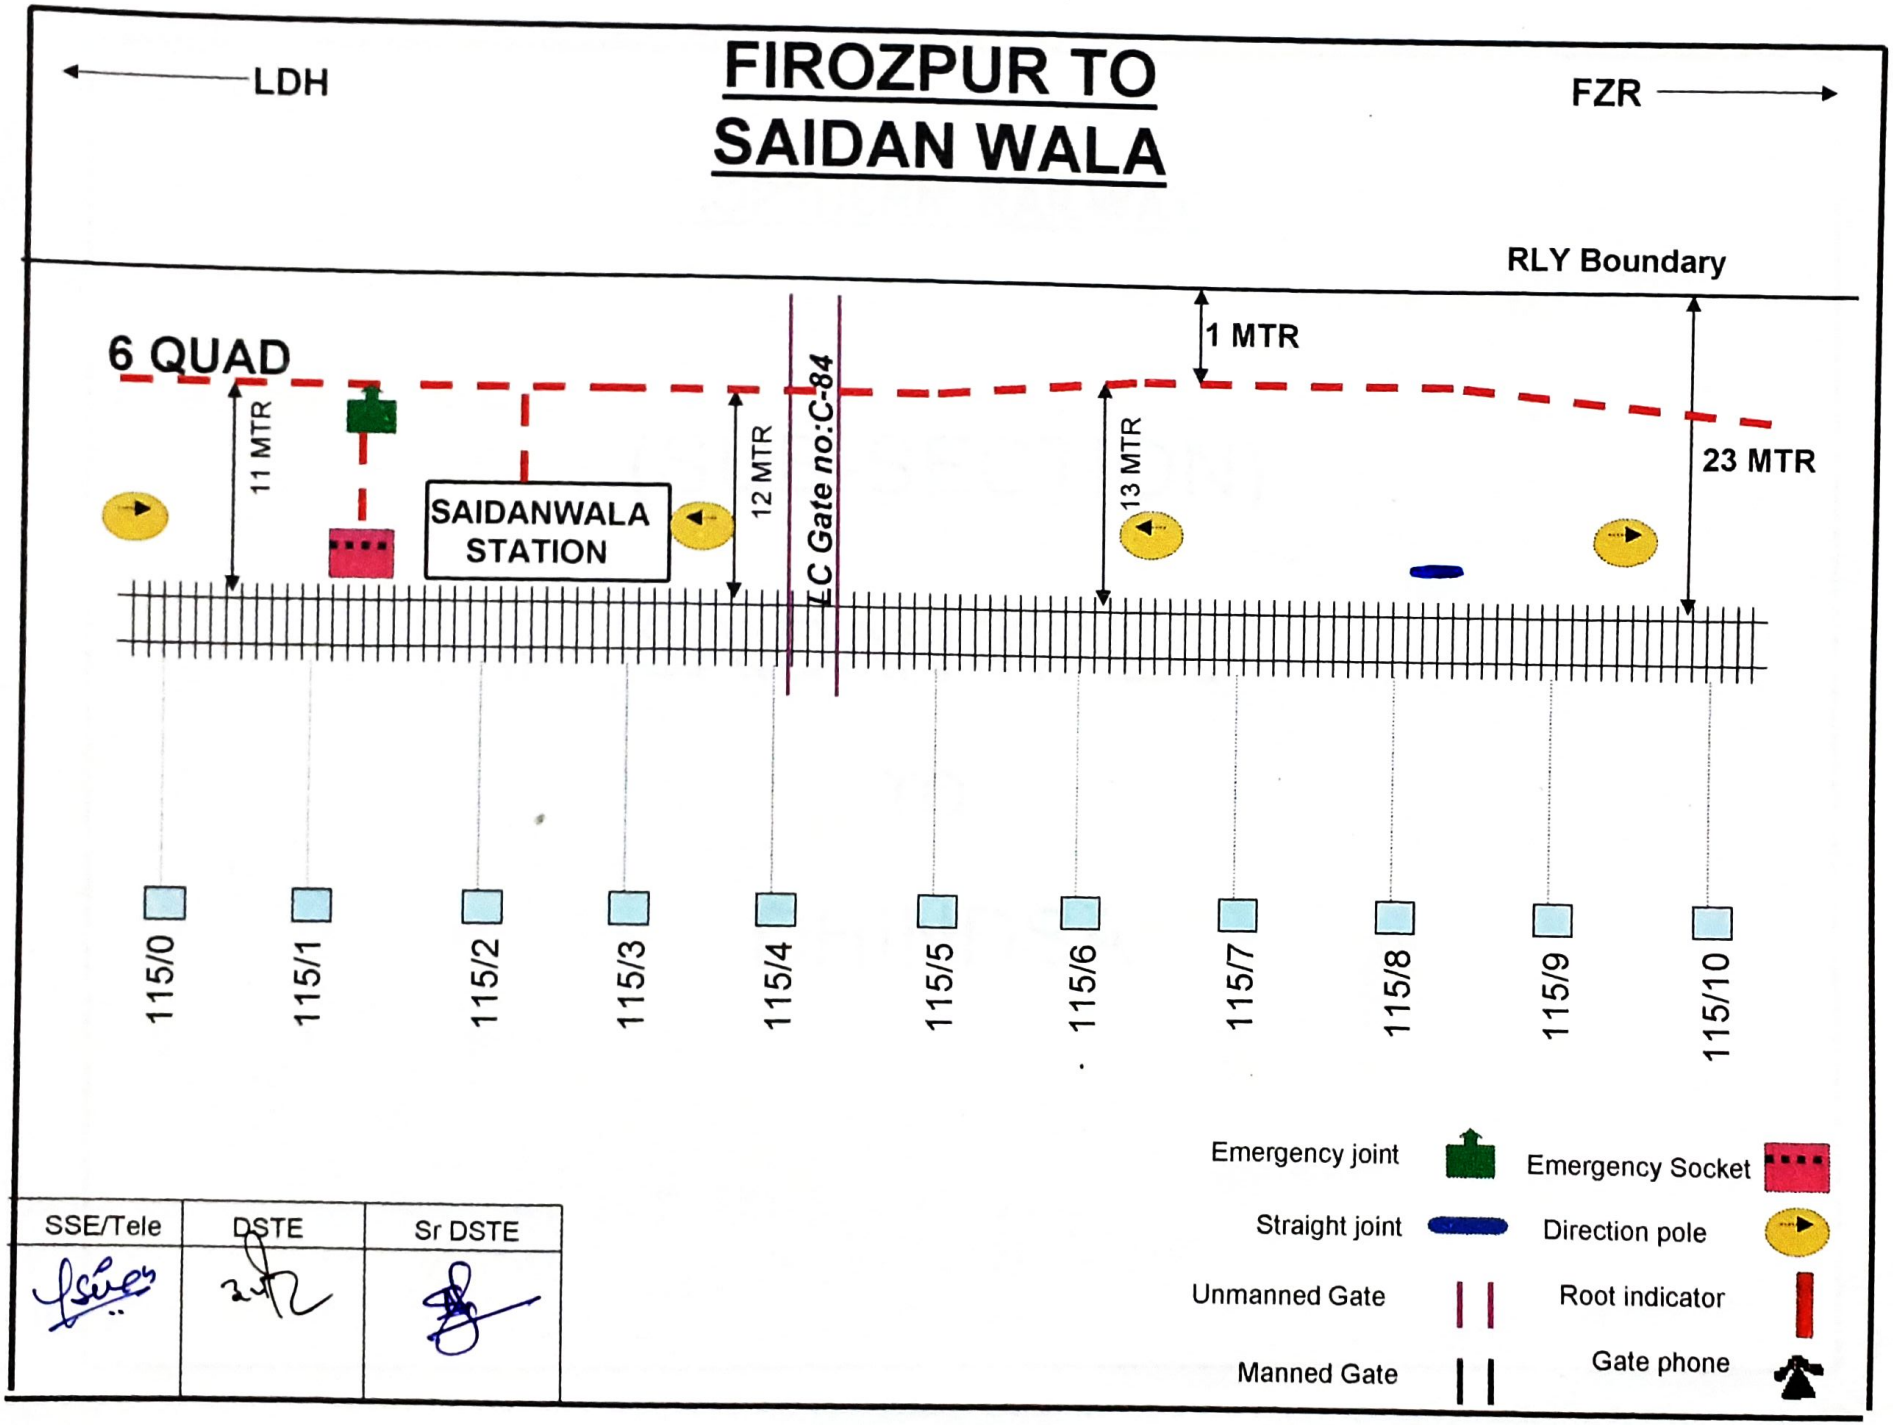

SSE/Tele	DSTE	Sr DSTE

NORTHERN RAILWAY


(SUB-SECTION)

SAIDAN WALA

TO


DHINDSA

SAIDAN WALA TO DHINDSA

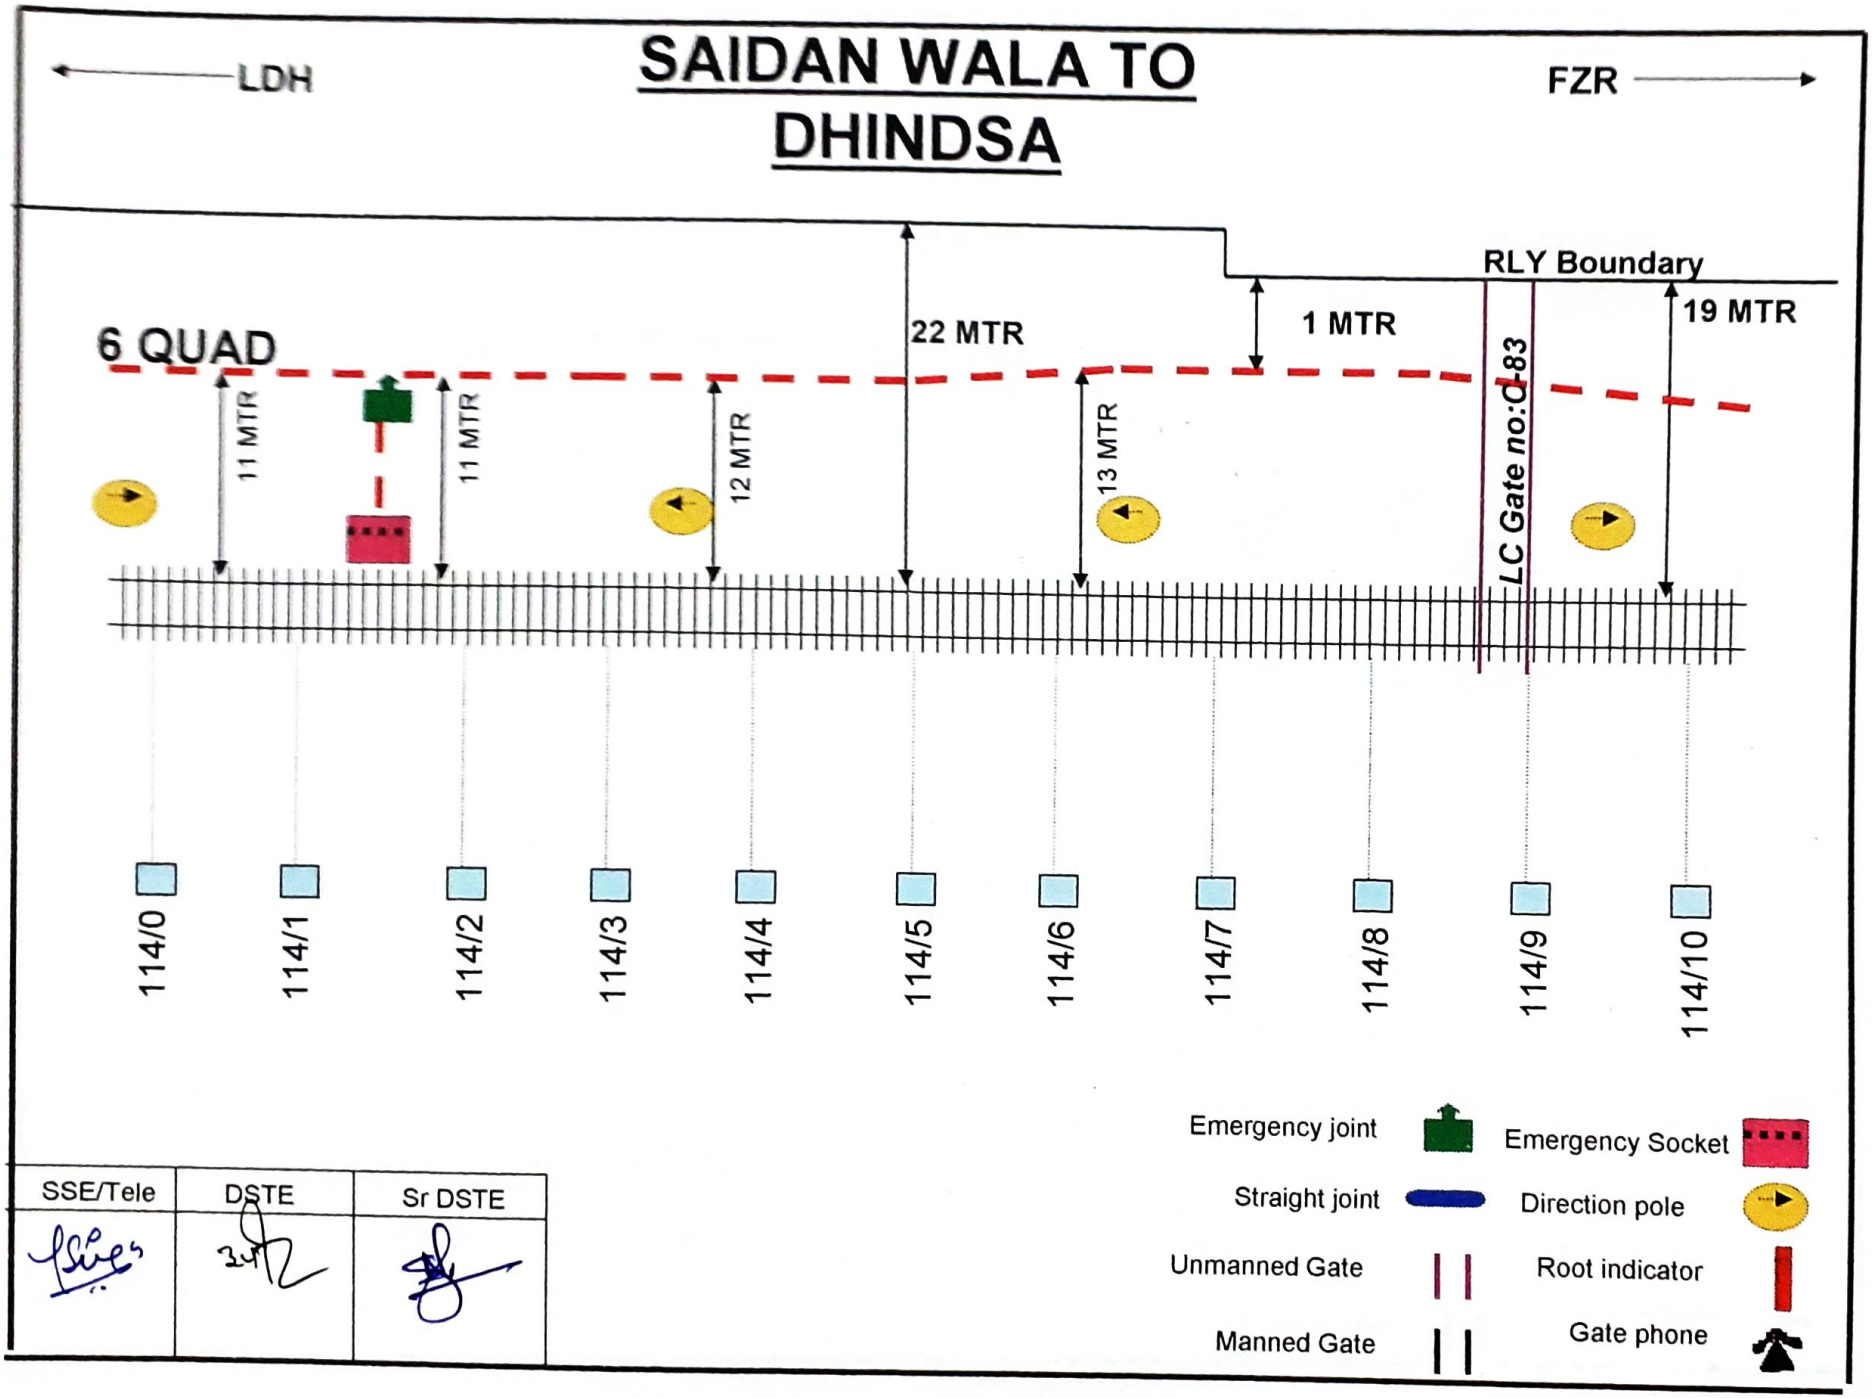


SSE/Tele	DSTE	Sr DSTE

SAIDAN WALA TO DHINDSA

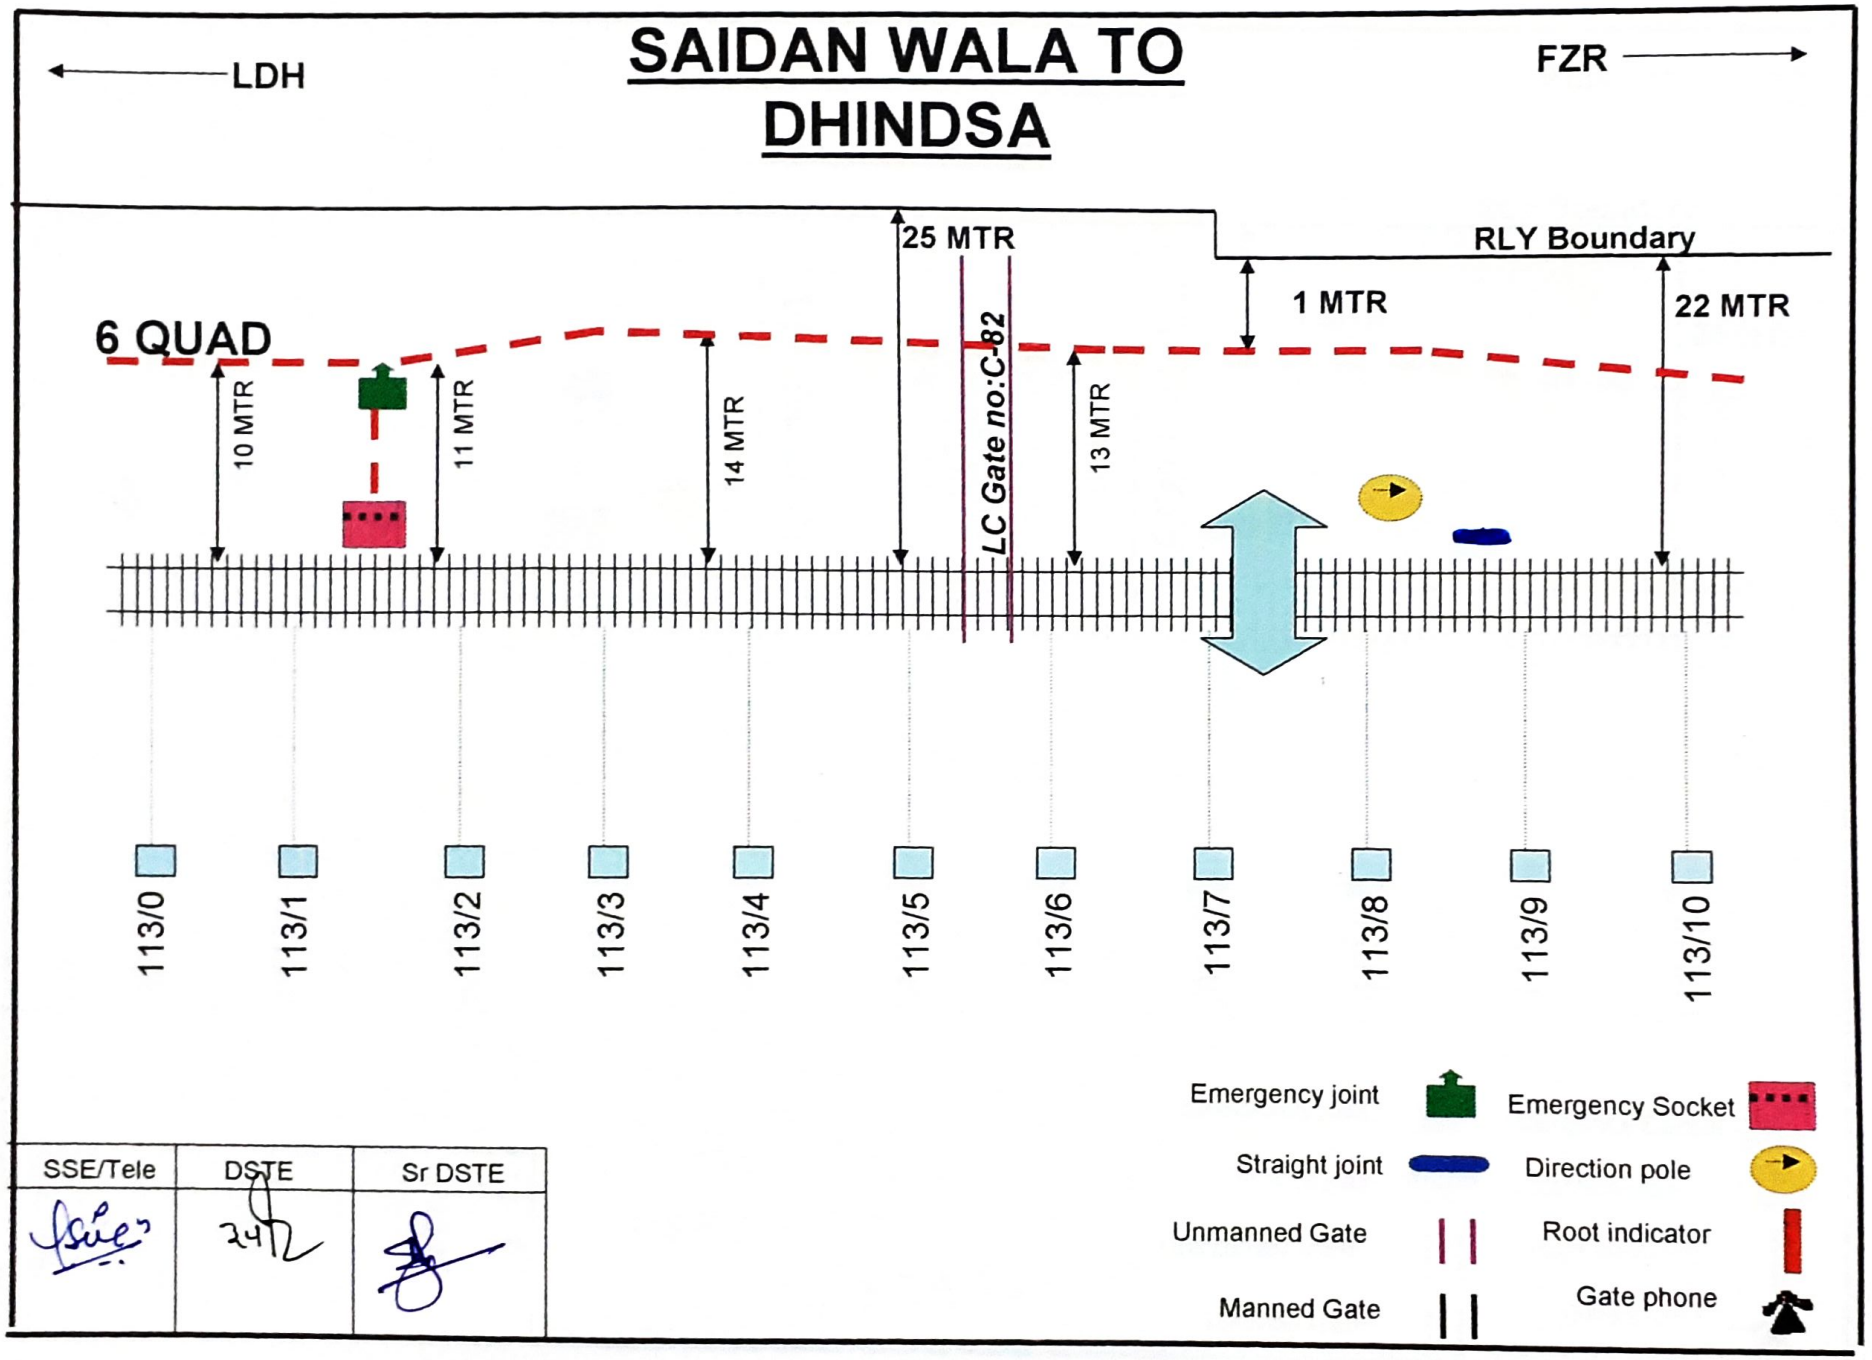


SSE/Tele	DSTE	Sr DSTE

SAIDAN WALA TO DHINDSA

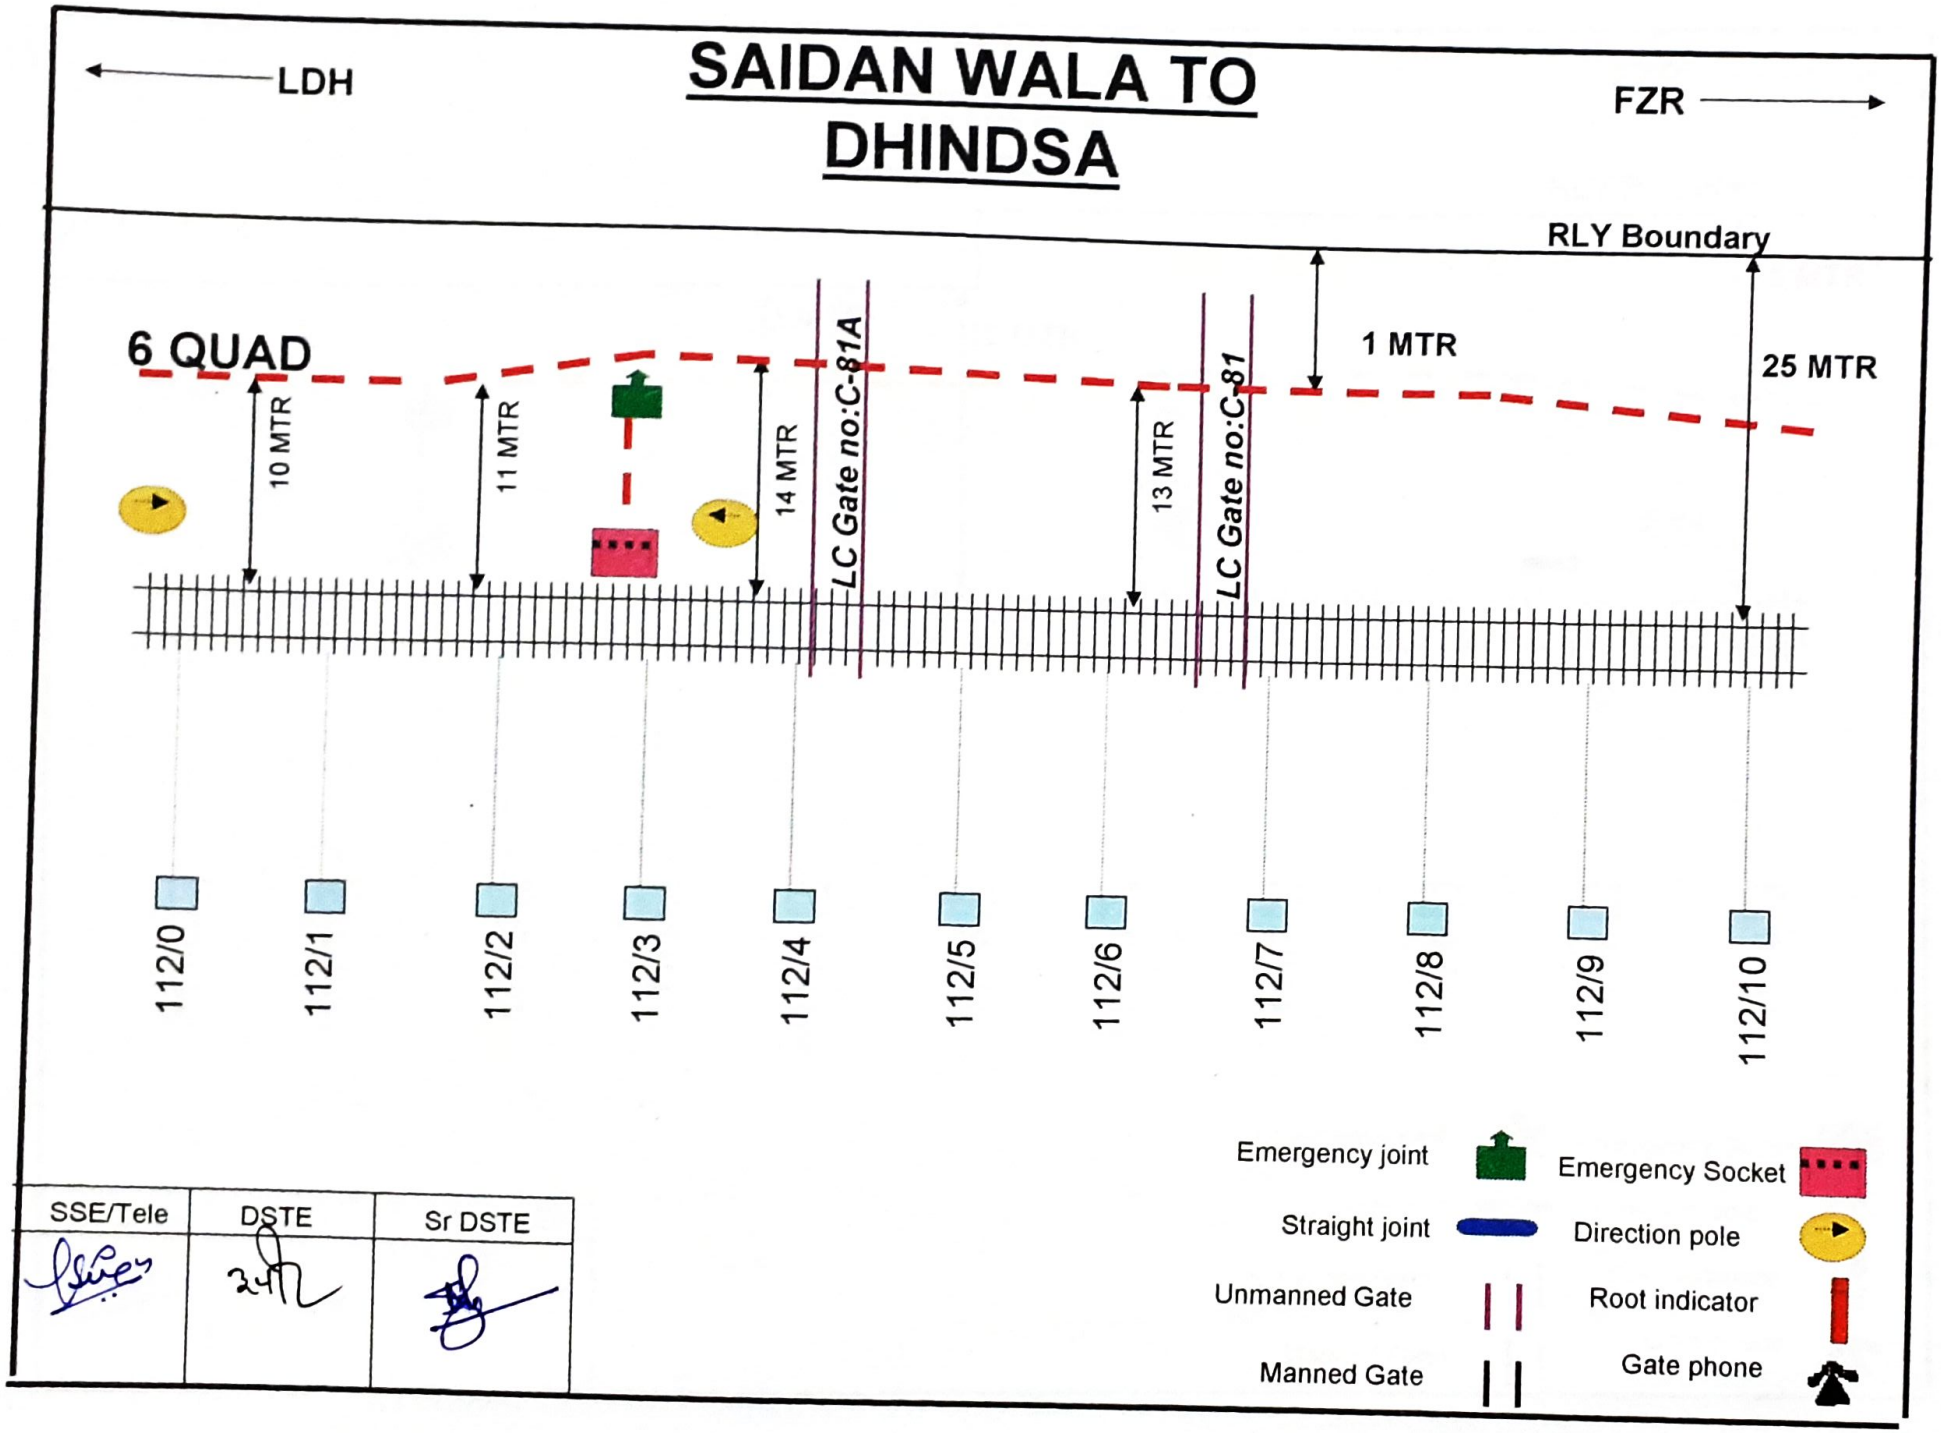


SSE/Tele	DSTE	Sr DSTE

SAIDAN WALA TO DHINDSA

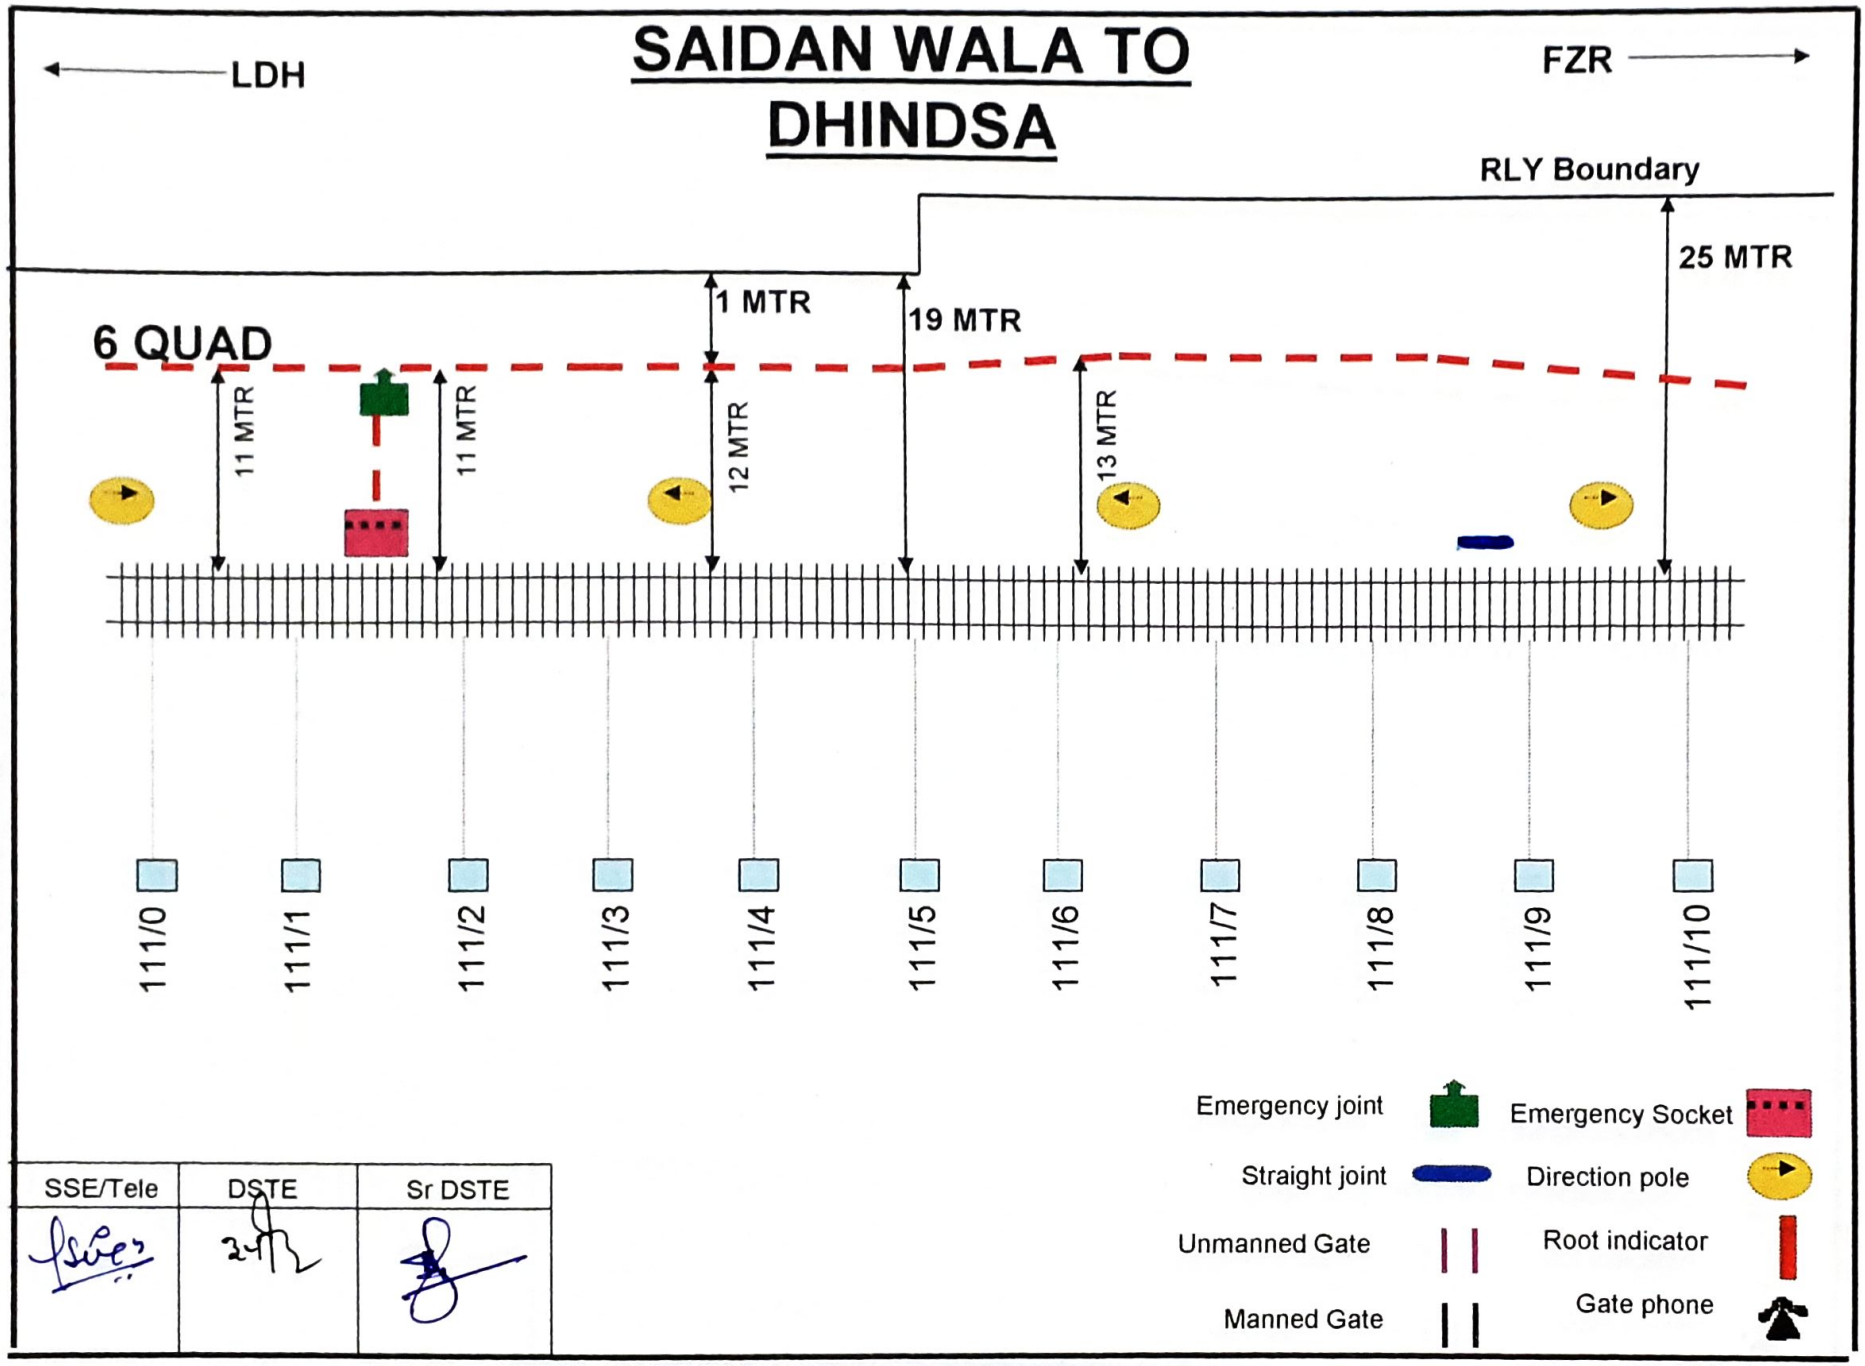

SSE/Tele	DSTE	Sr DSTE

SAIDAN WALA TO DHINDSA

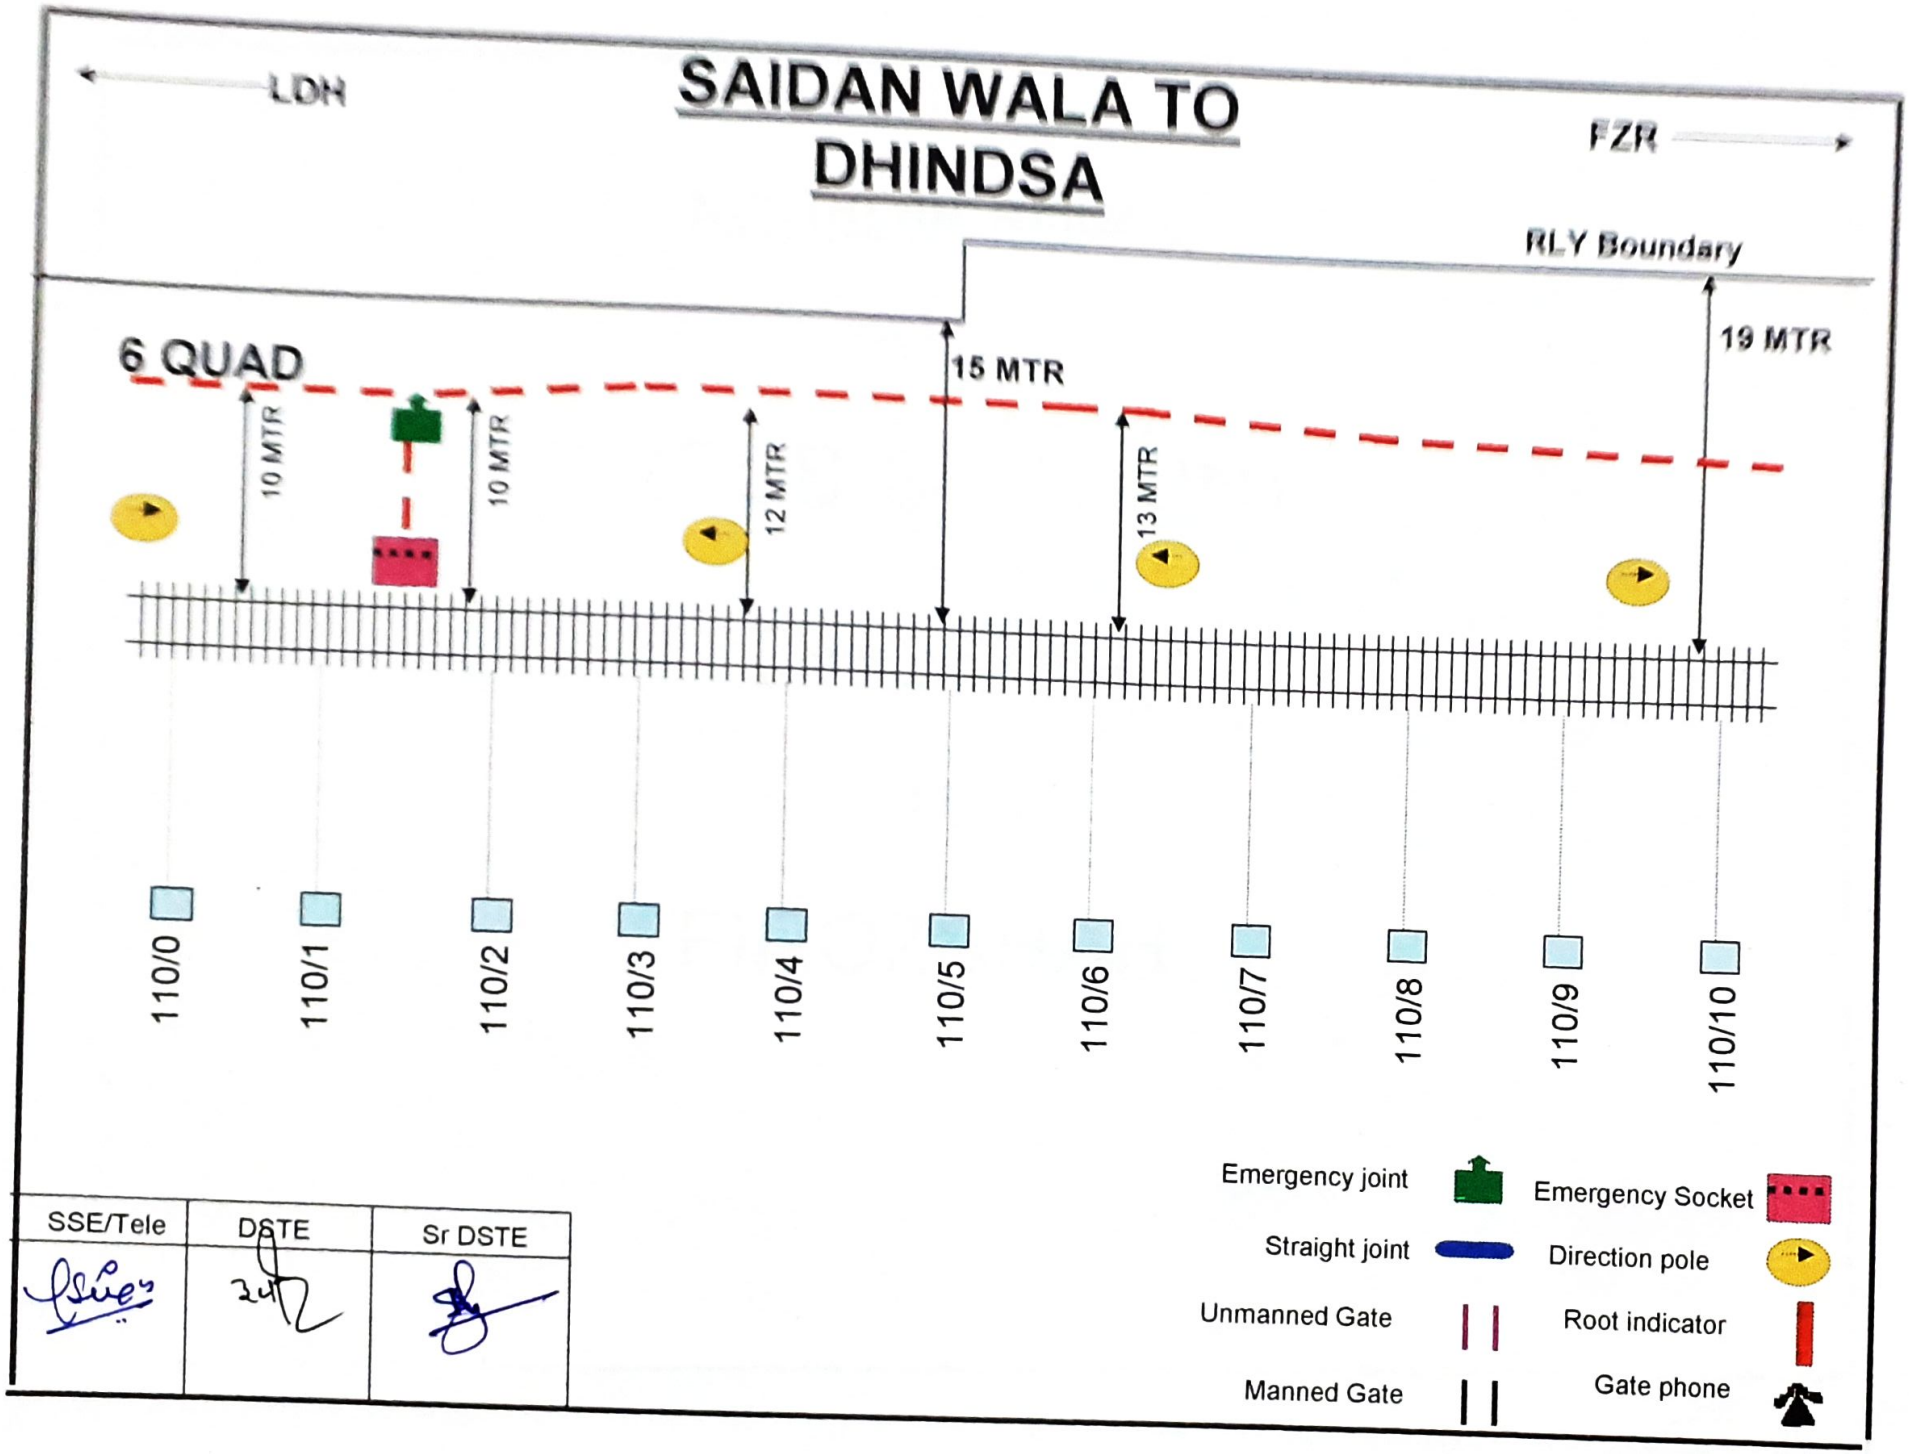

SSE/Tele	DSTE	Sr DSTE

NORTHERN RAILWAY


(SUB-SECTION)

DHINDSA

TO


FIROZSHAH

DHINDSA TO FIROZSHAH

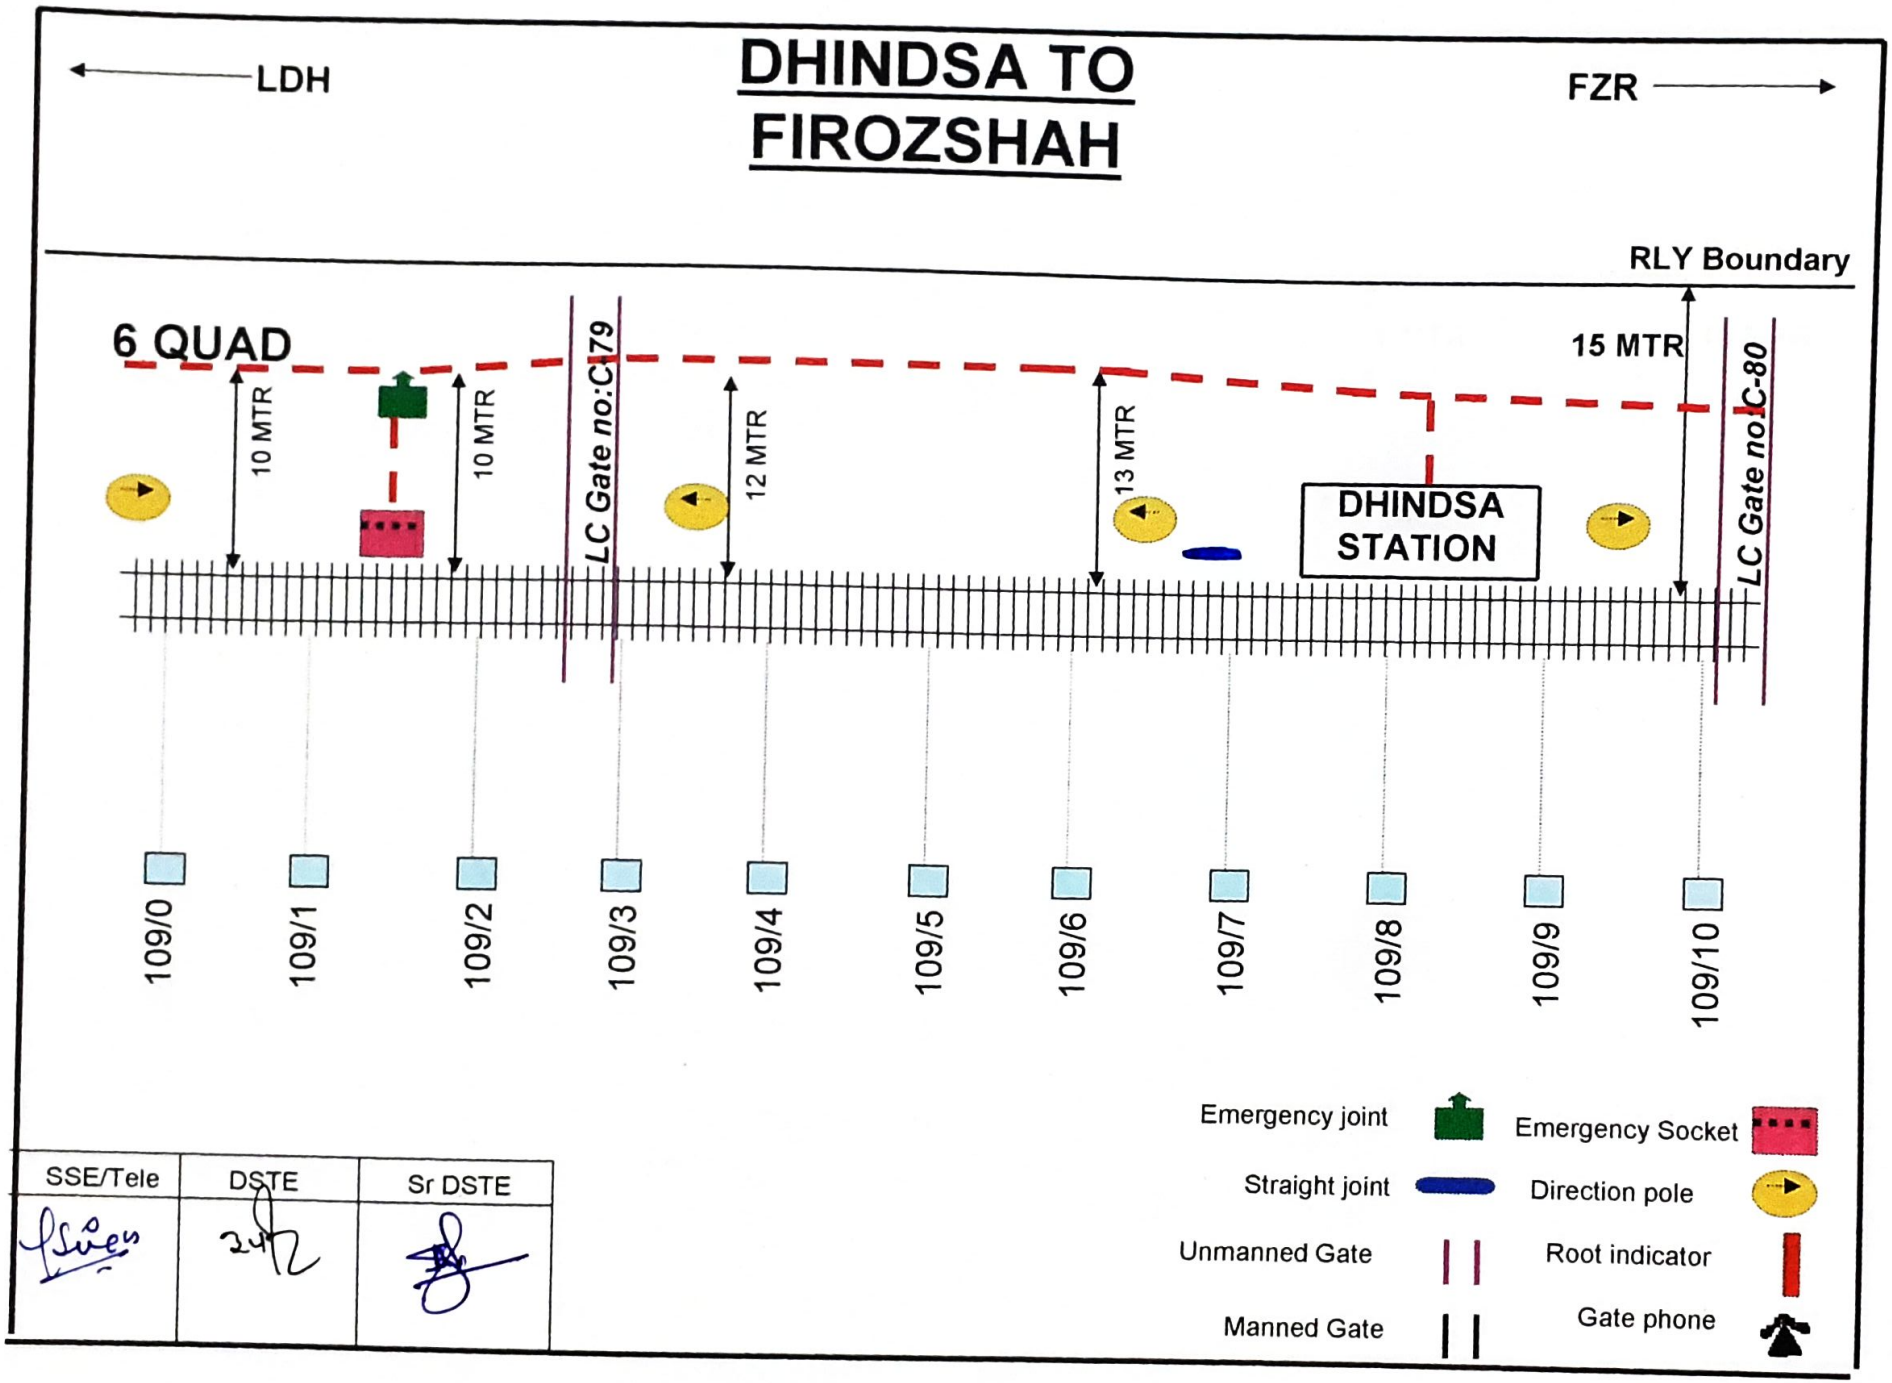


SSE/Tele	DSTE	Sr DSTE

DHINDSA TO FIROZSHAH

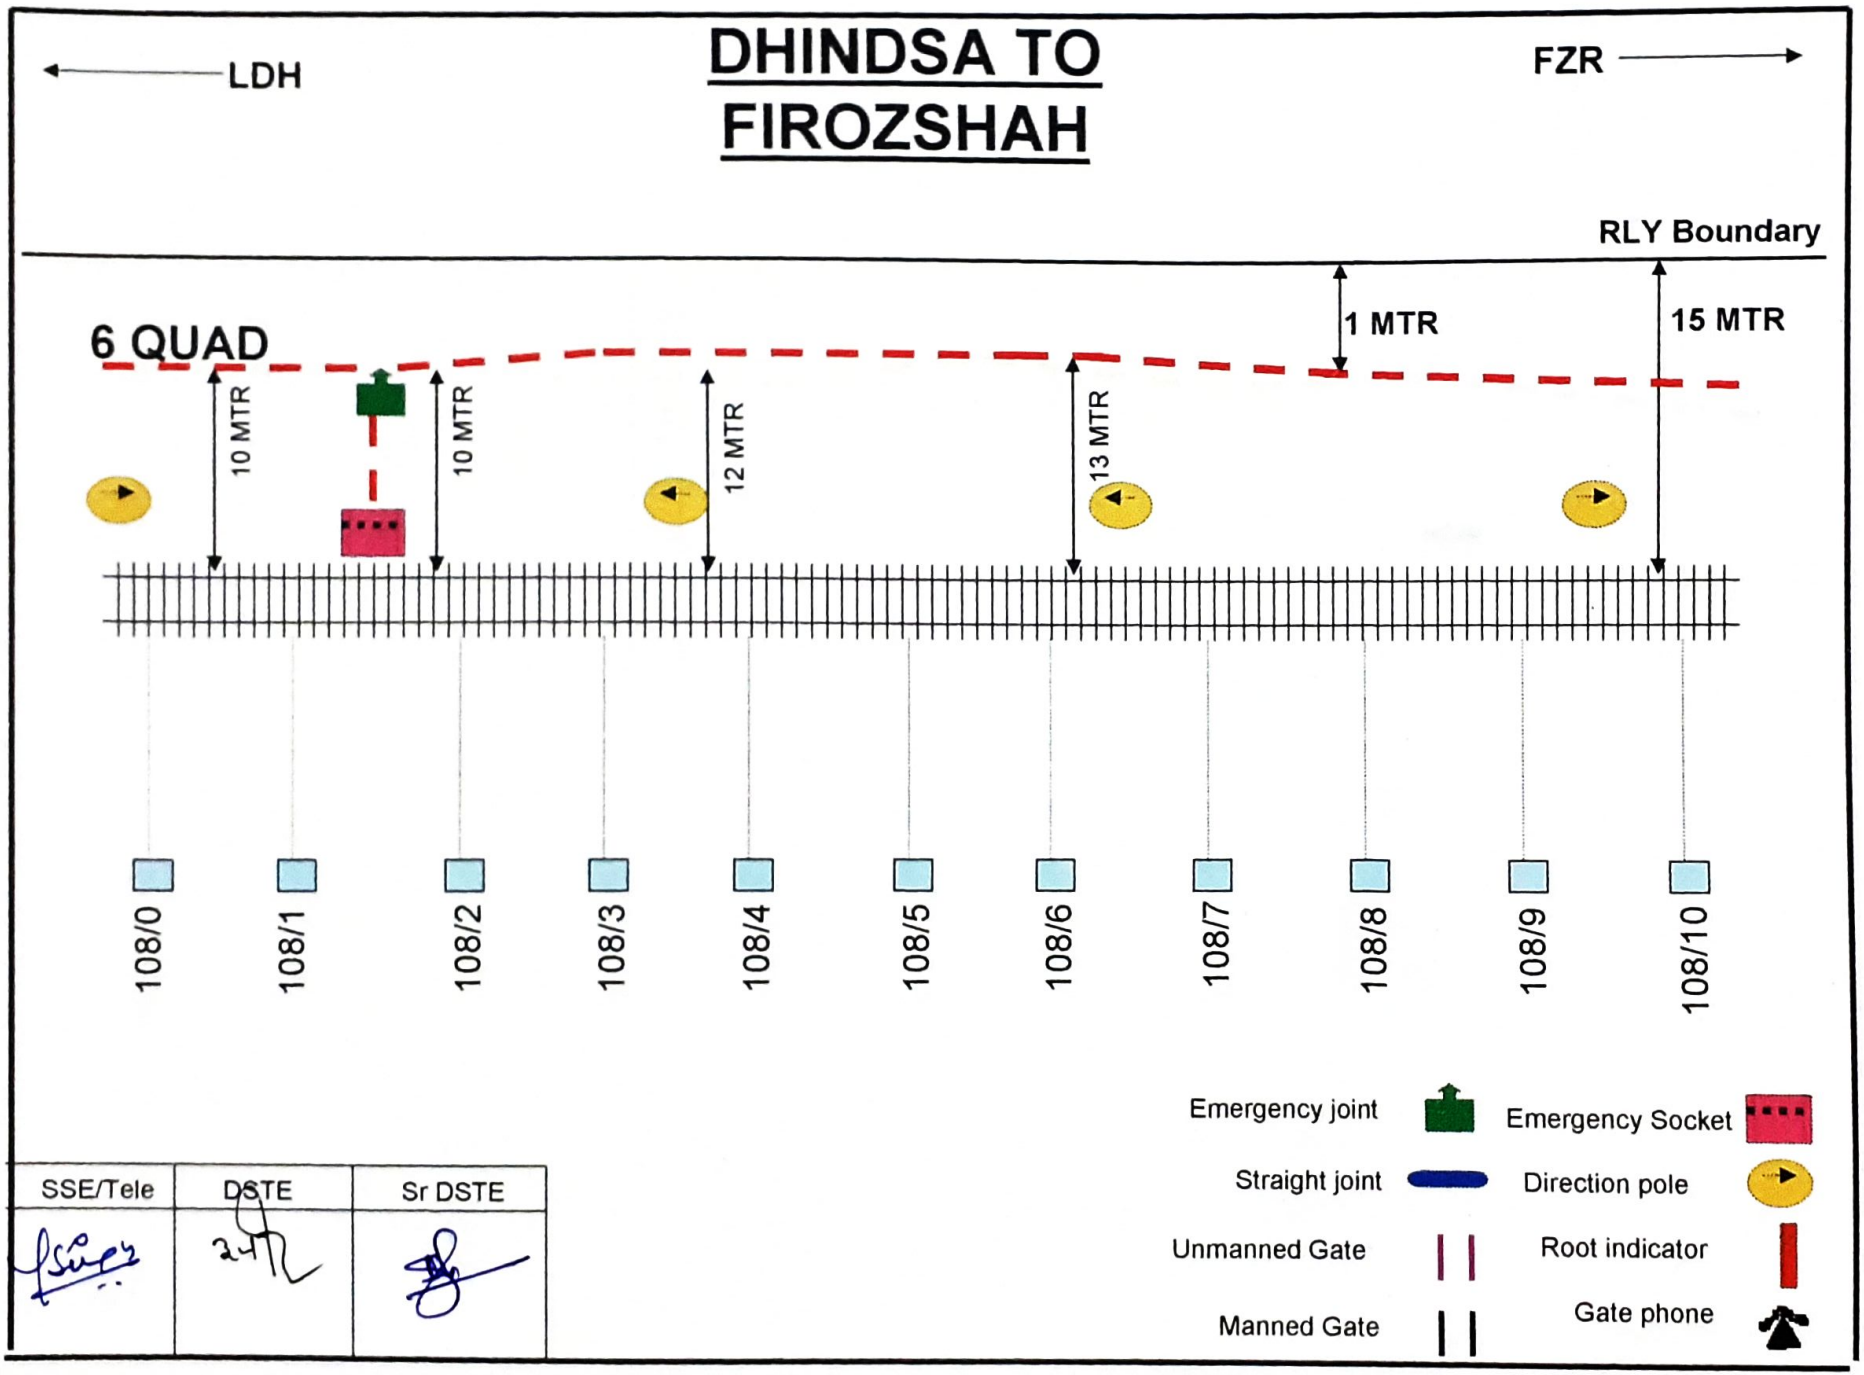


SSE/Tele	DSTE	Sr DSTE

DHINDSA TO FIROZSHAH

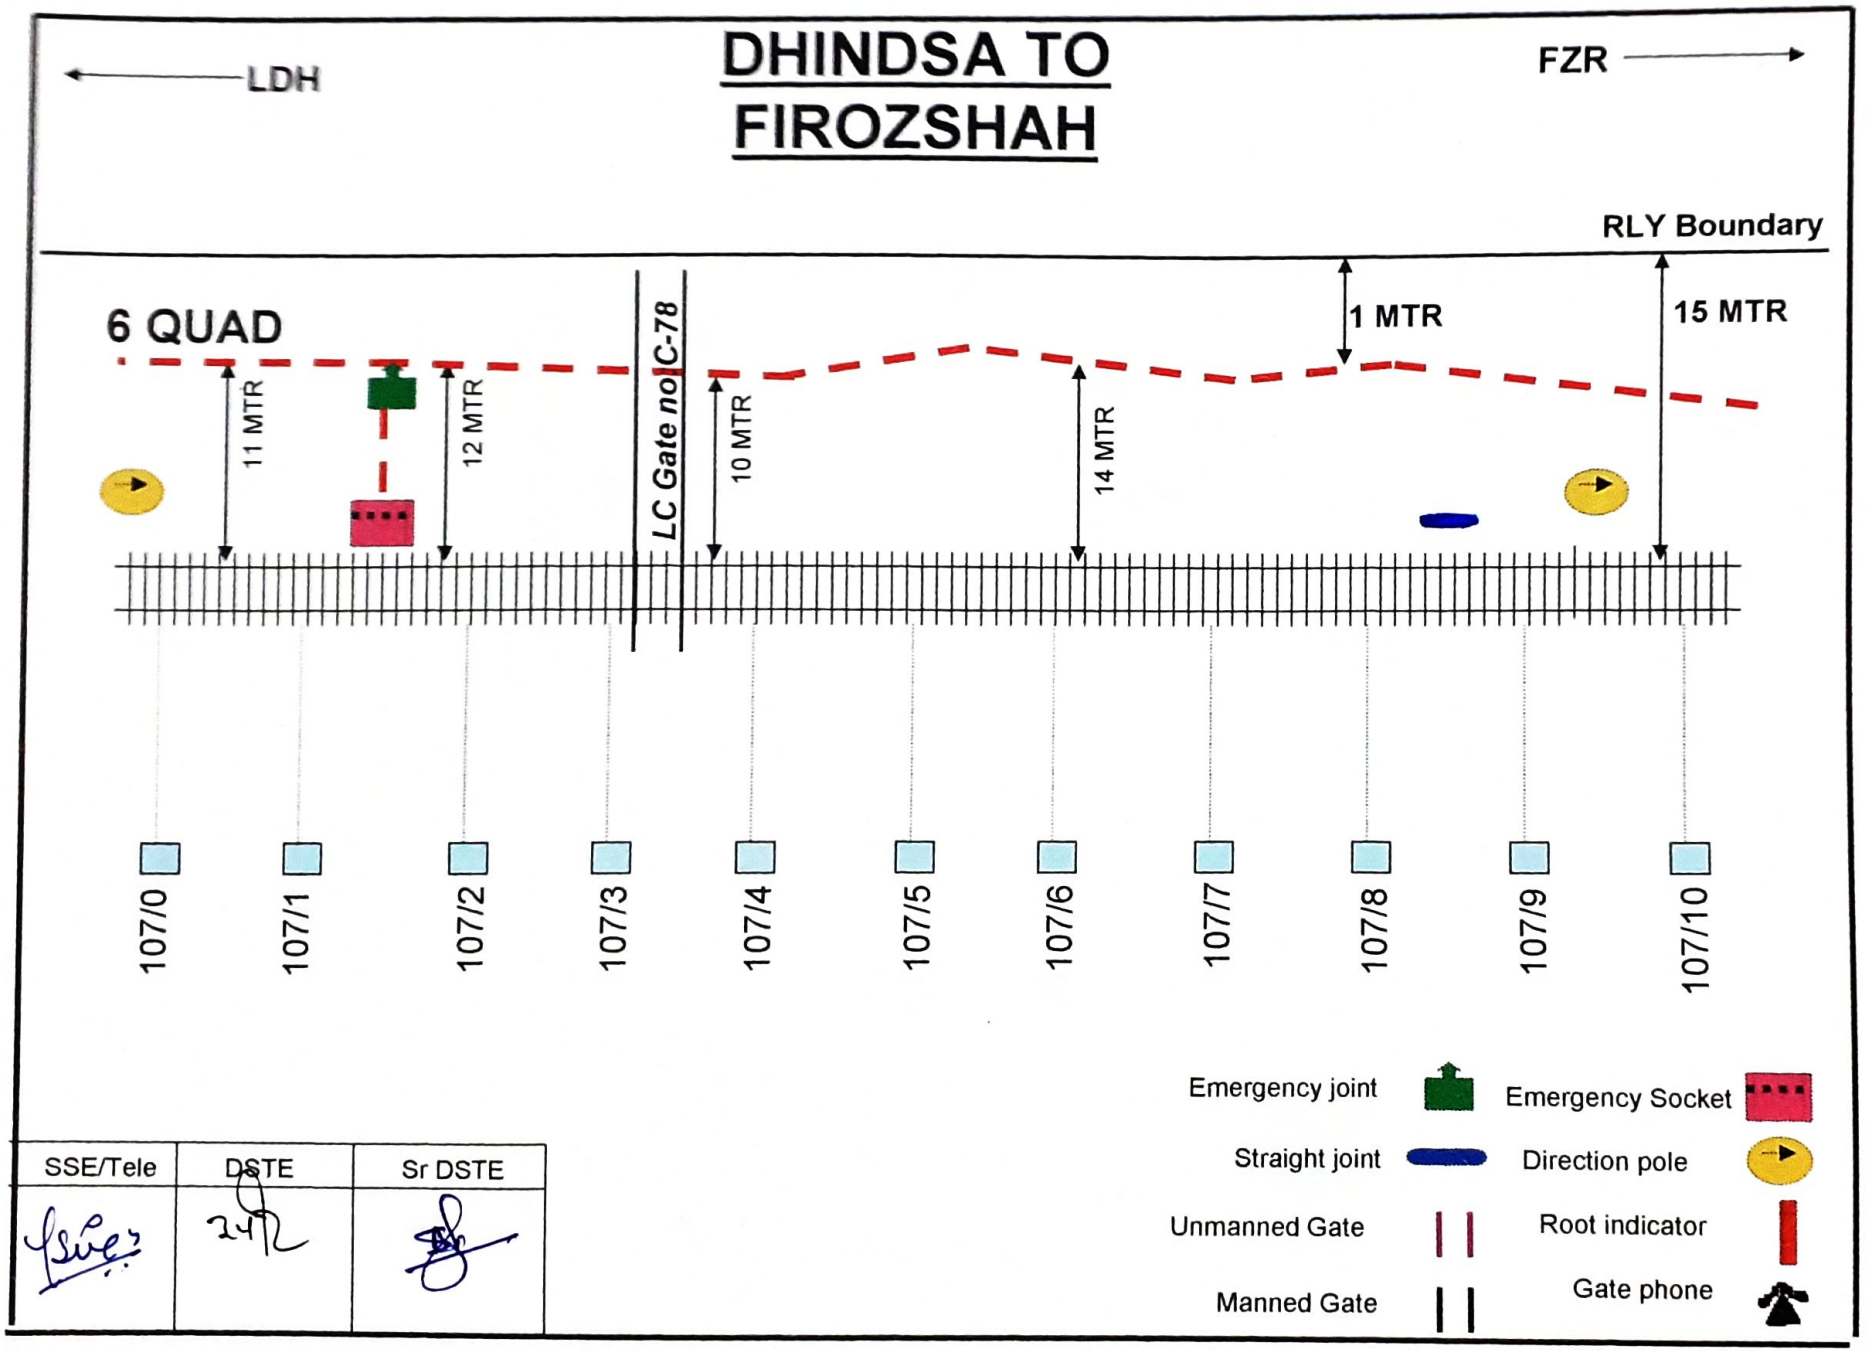


SSE/Tele	DSTE	Sr DSTE
	24/2	

DHINDSA TO FIROZSHAH

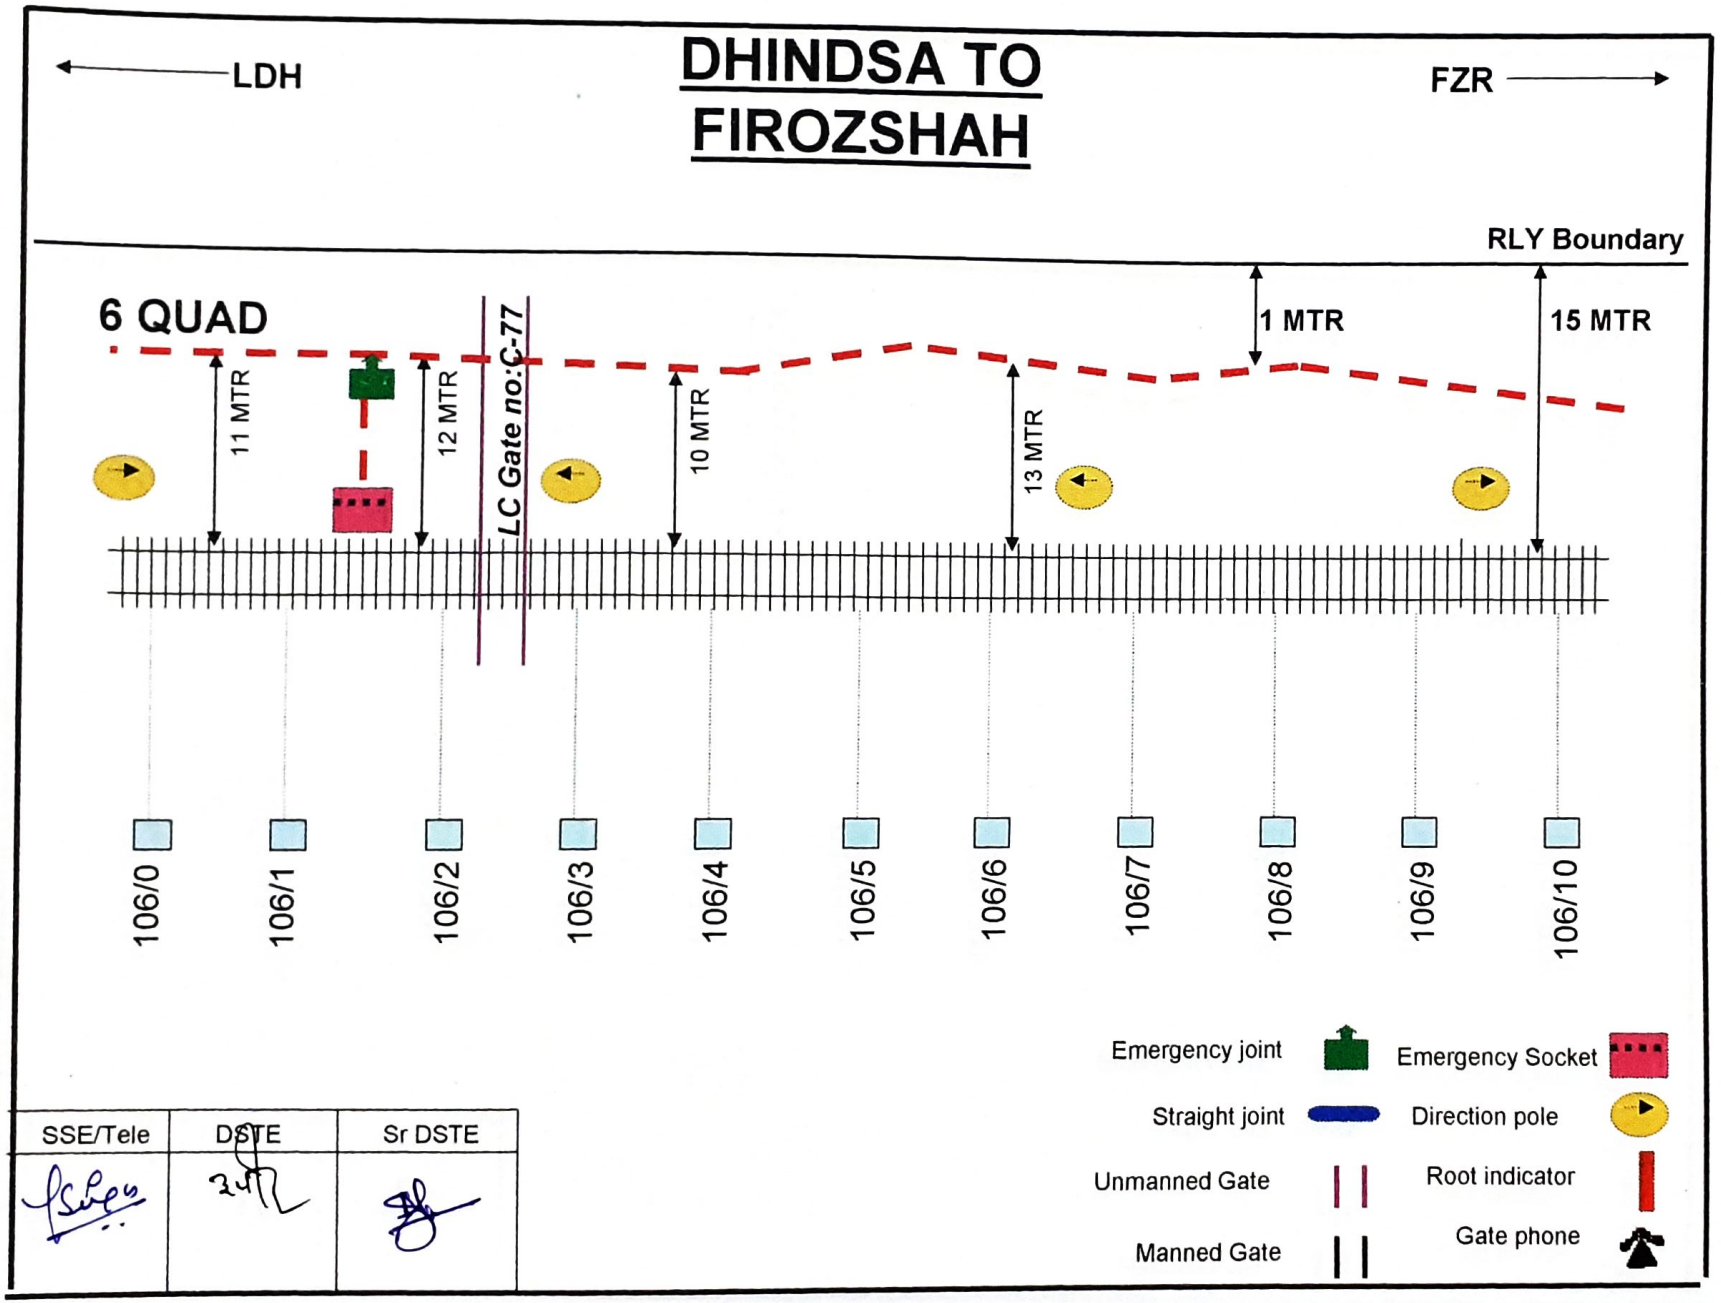


SSE/Tele	DSTE	Sr DSTE

DHINDSA TO FIROZSHAH

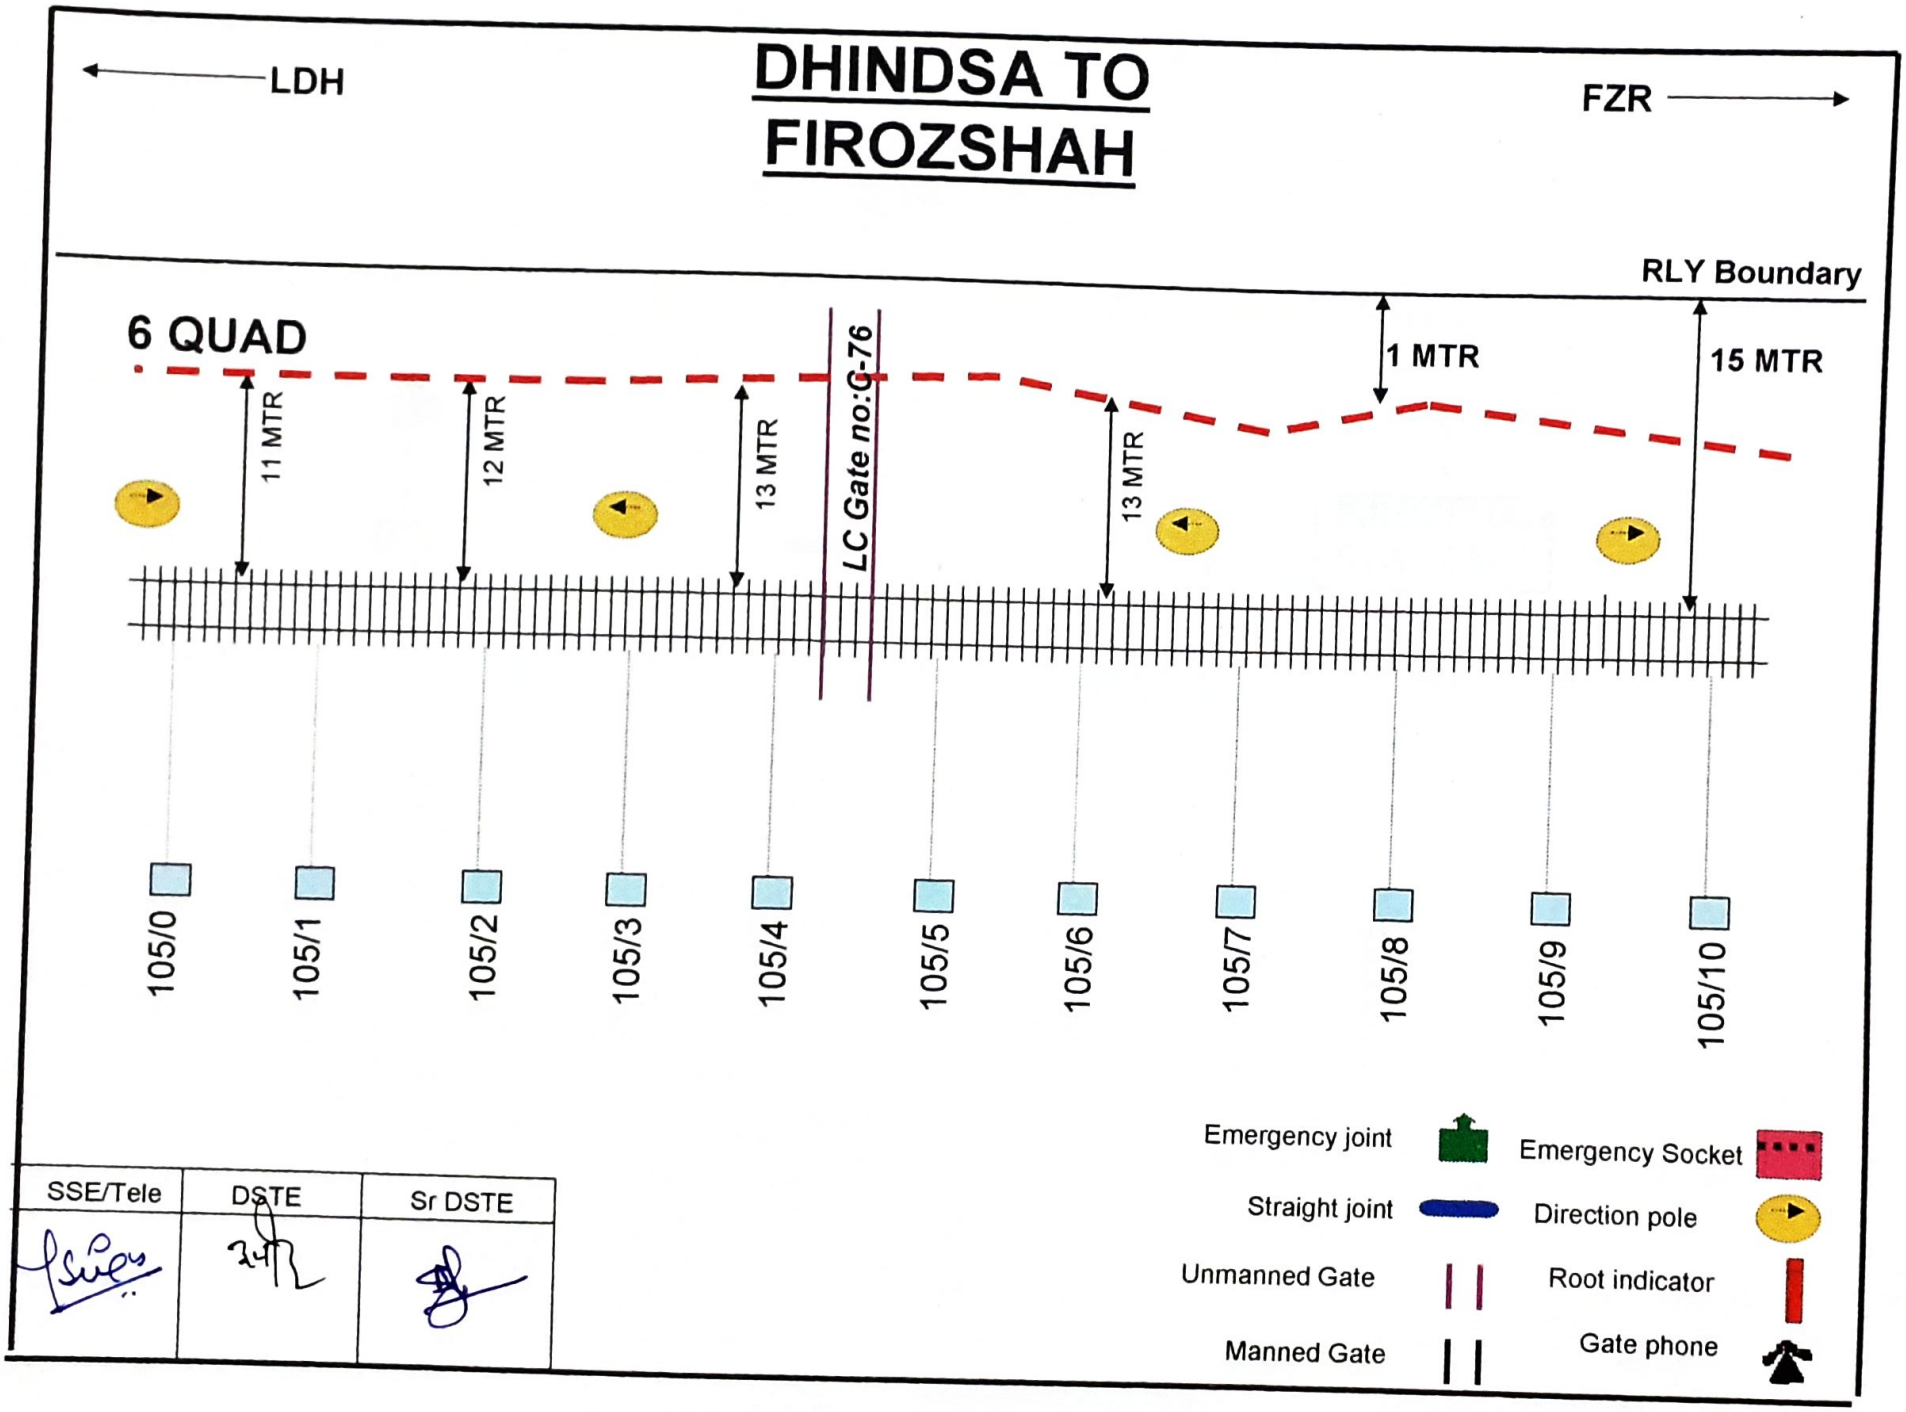

SSE/Tele	DSTE	Sr DSTE

DHINDSA TO FIROZSHAH

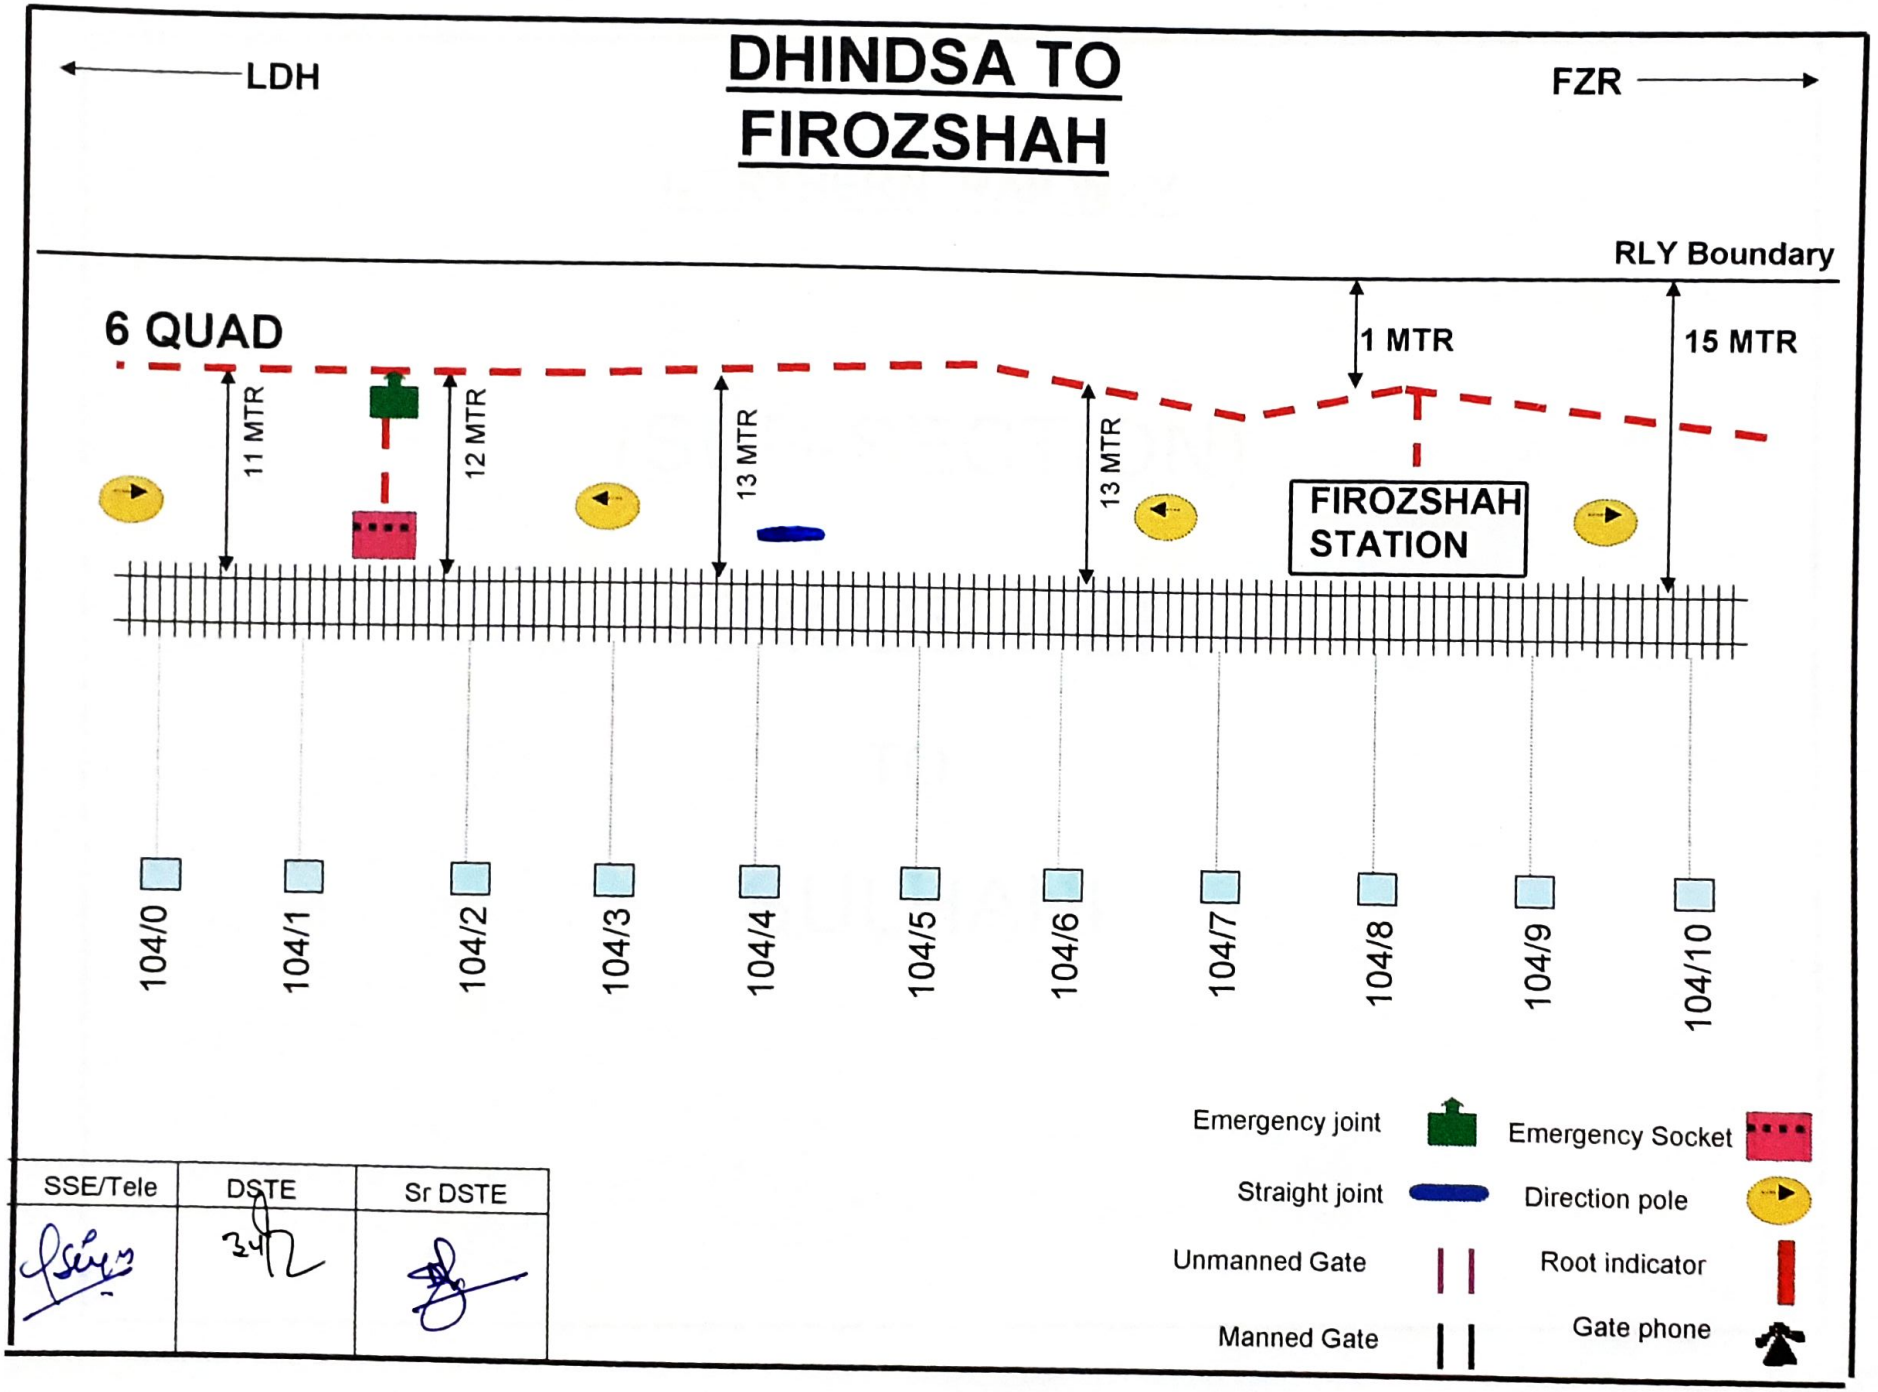

SSE/Tele	DSTE	Sr DSTE
	3472	

NORTHERN RAILWAY


(SUB-SECTION)

FIROZSHAH


TO


SULHANI

FIROZSHAH TO SULHANI

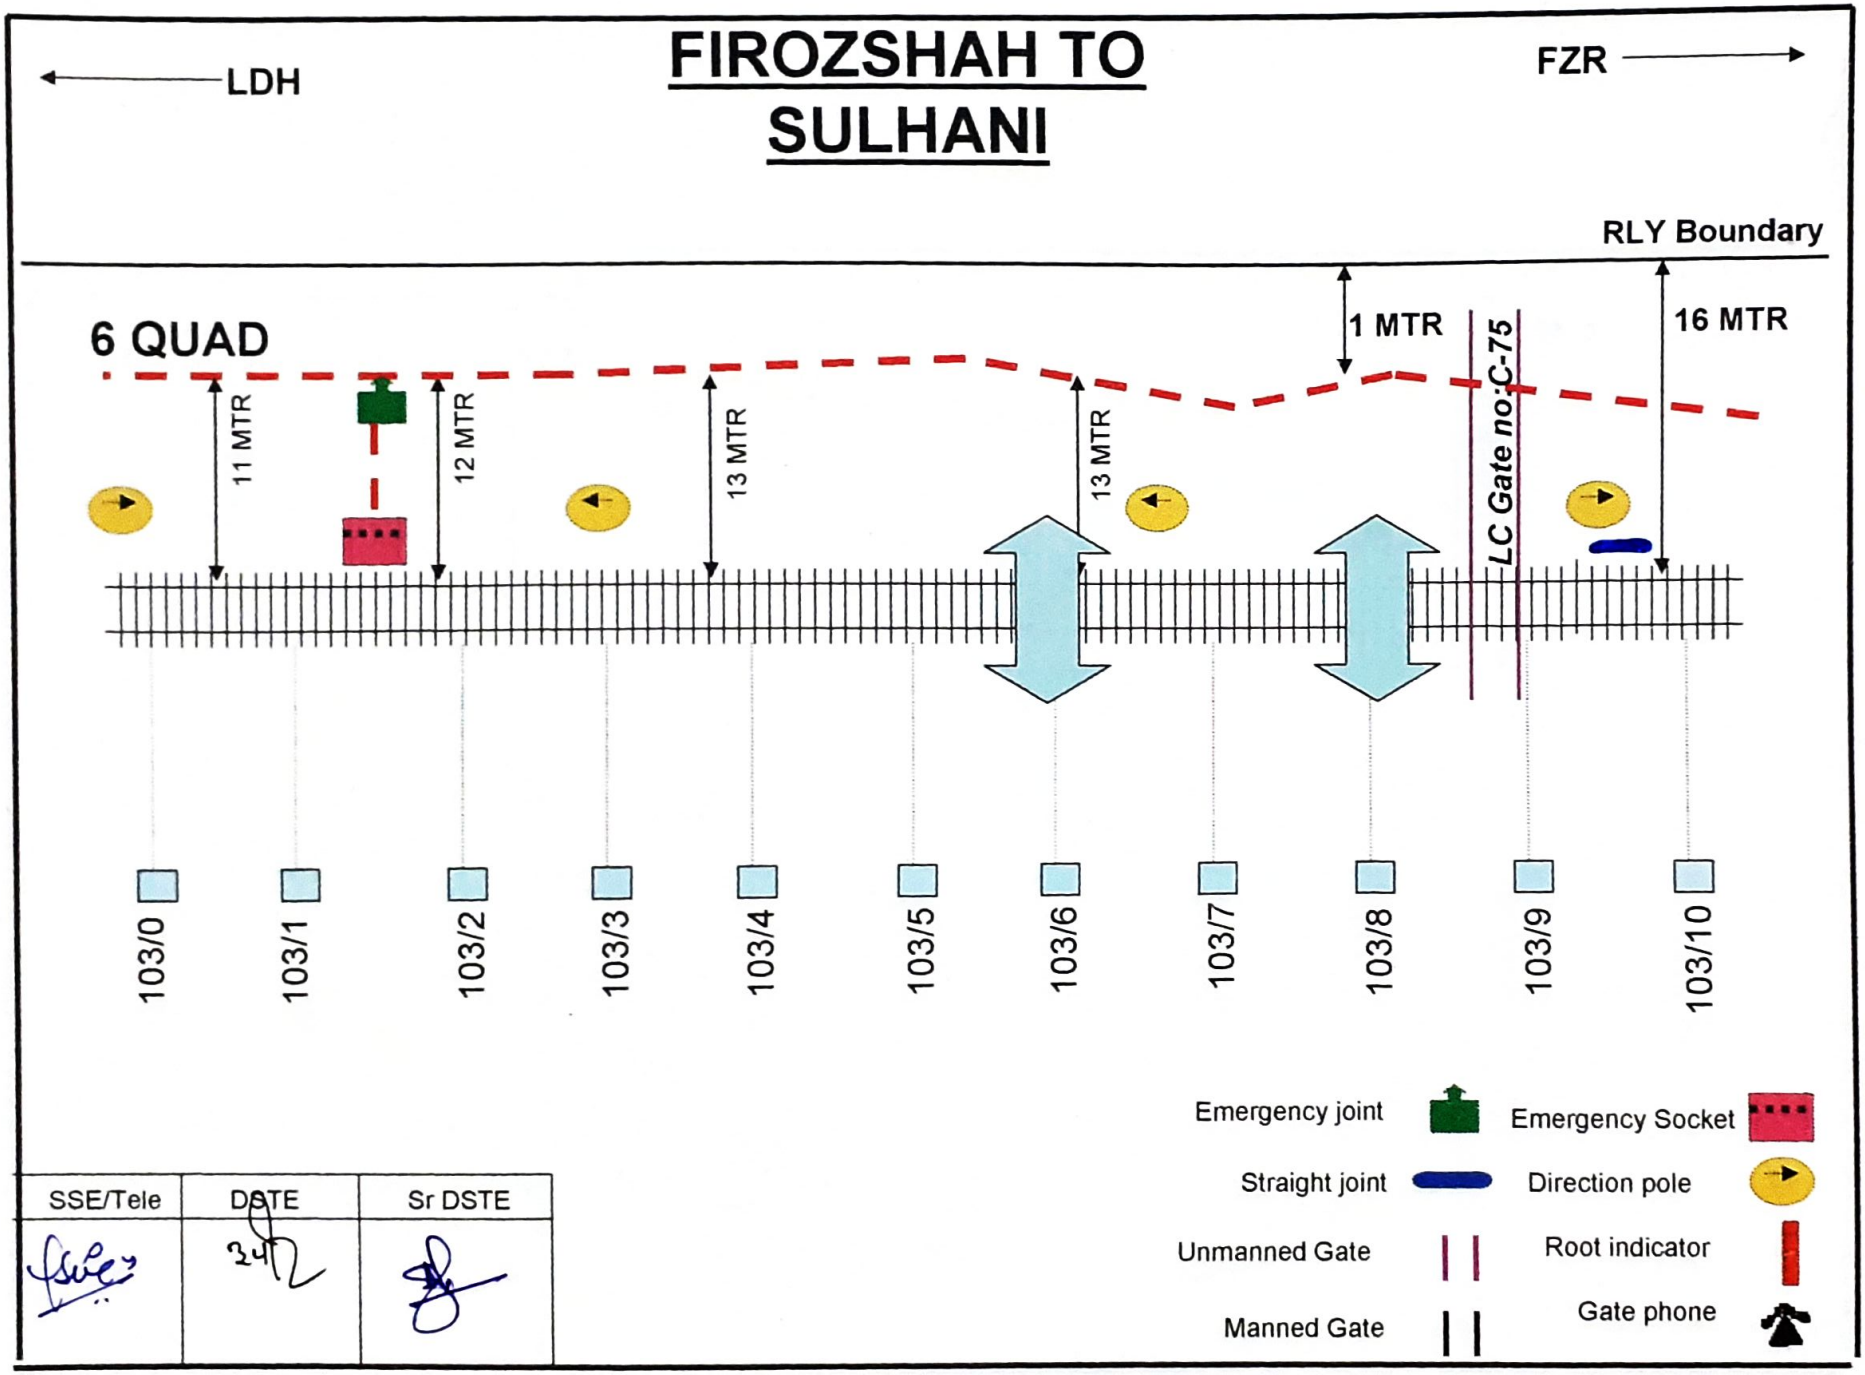

SSE/Tele	DSTE	Sr DSTE
	3412	

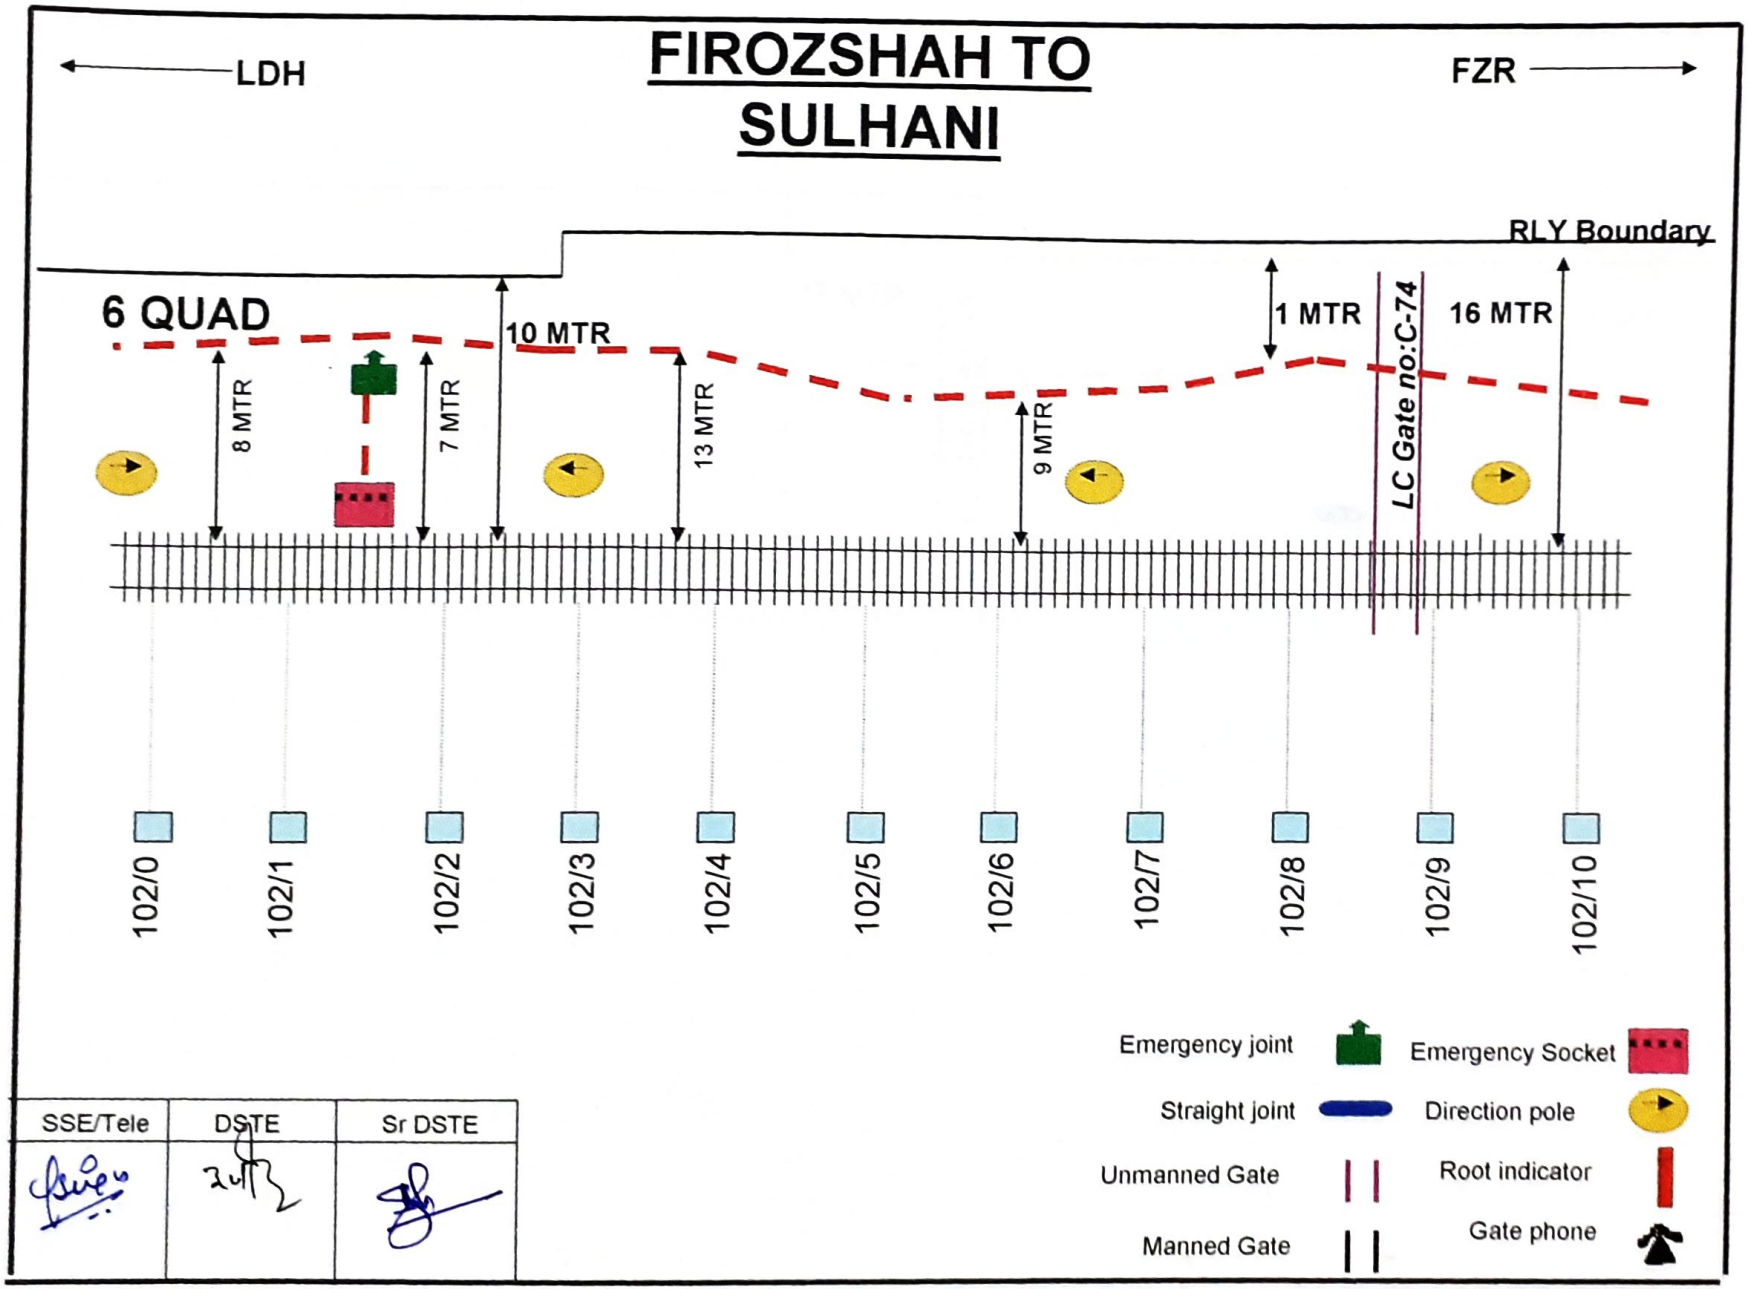
LDH
FIROZSHAH TO SULHANI
FZR
RLY Boundary
6 QUAD
8 MTR
7 MTR
10 MTR
13 MTR
9 MTR
1 MTR
16 MTR
LC Gate no:C-74
102/0
102/1
102/2
102/3
102/4
102/5
102/6
102/7
102/8
102/9
102/10
Emergency joint
Emergency Socket
Straight joint
Direction pole
Unmanned Gate
Root indicator
Manned Gate
Gate phone
SSE/Tele
DSTE
Sr DSTE

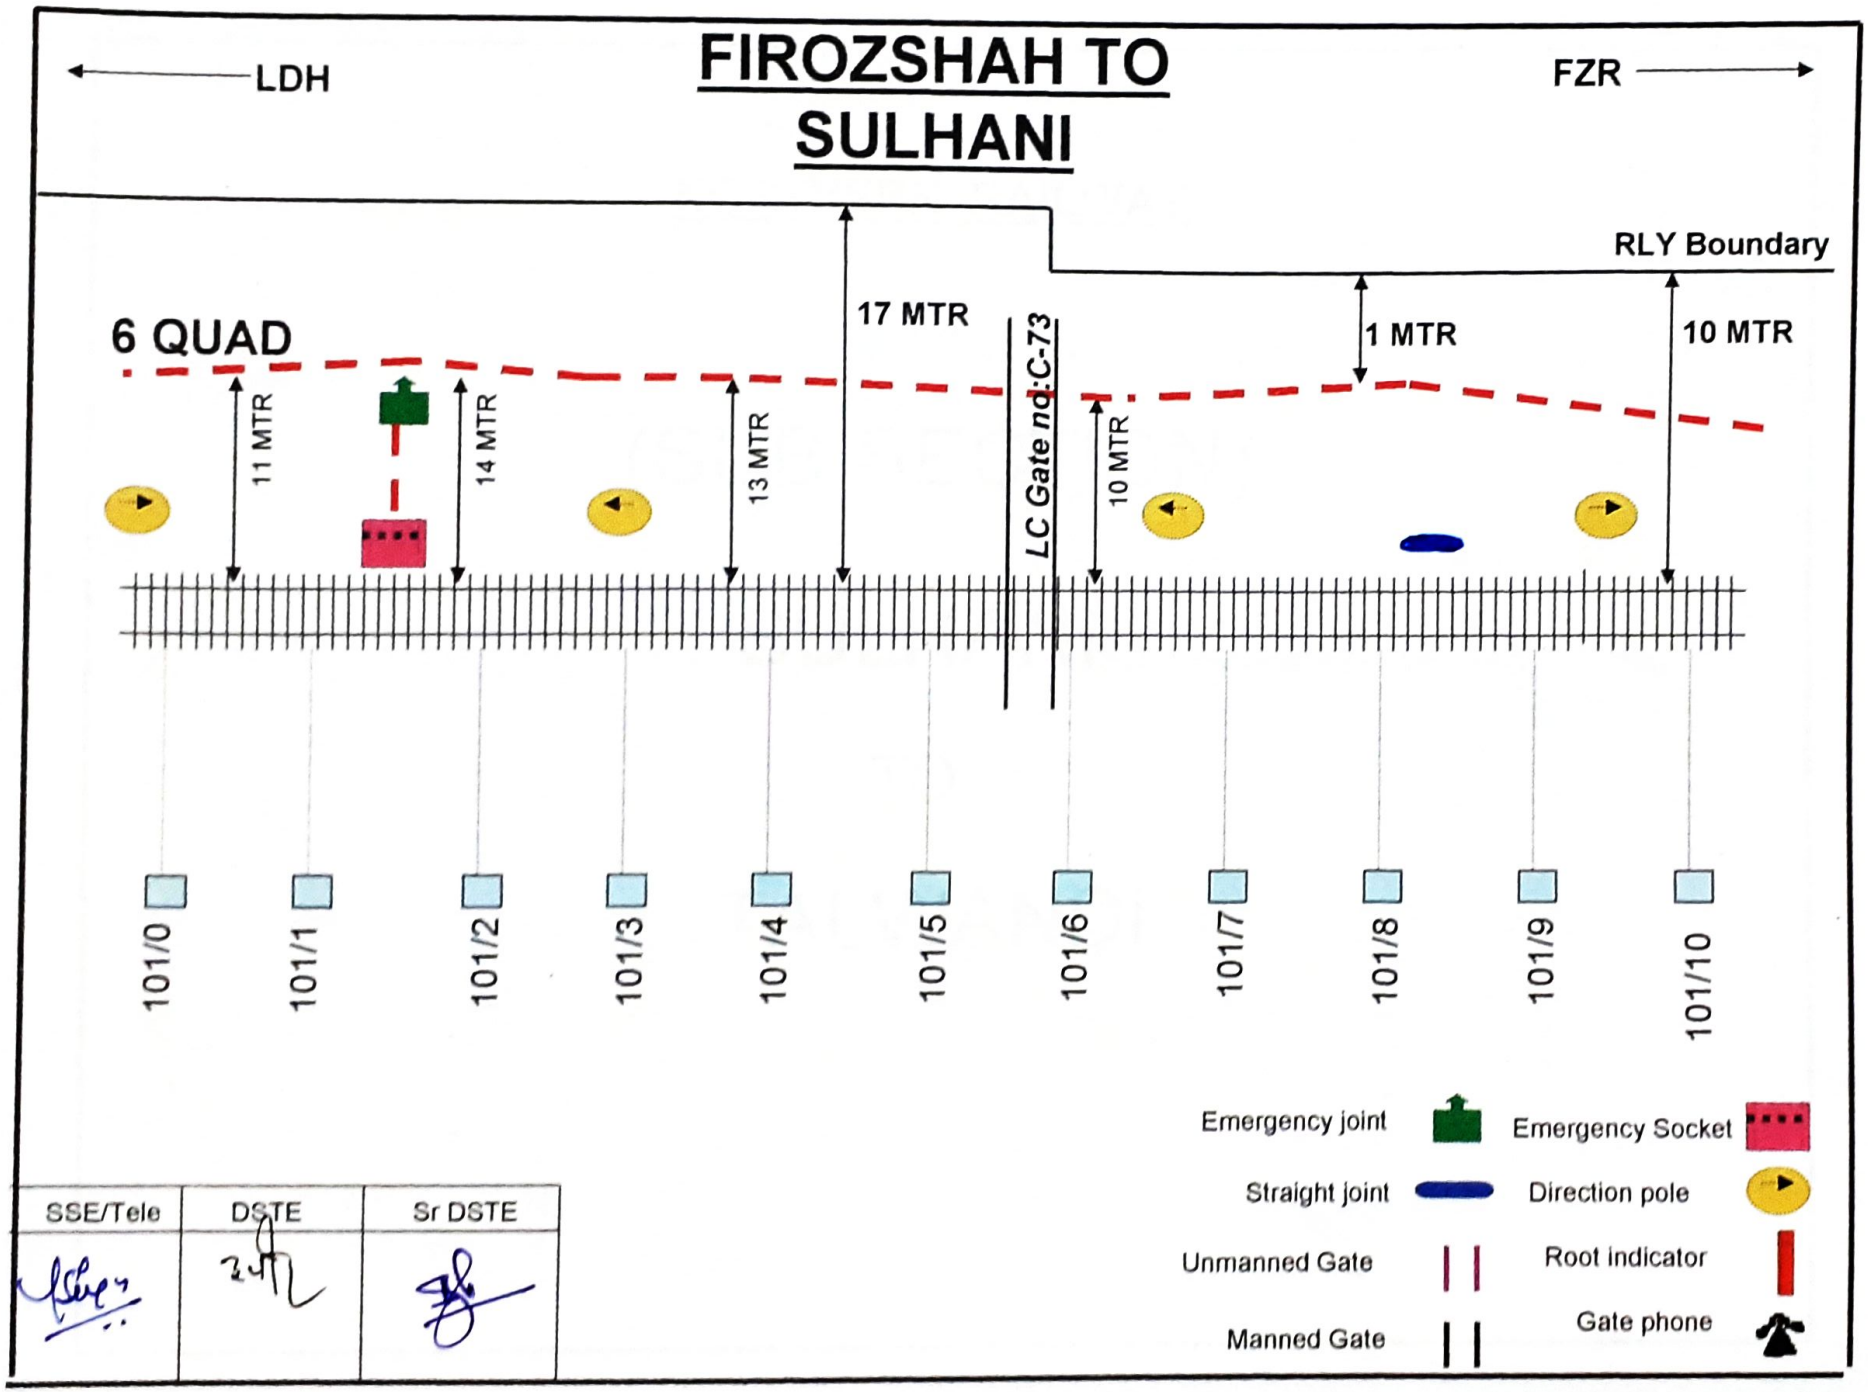
FIROZSHAH TO SULHANI
LDH
FZR
RLY Boundary
6 QUAD
11 MTR
14 MTR
13 MTR
17 MTR
LC Gate no:C-73
10 MTR
1 MTR
10 MTR
101/0
101/1
101/2
101/3
101/4
101/5
101/6
101/7
101/8
101/9
101/10
Emergency joint
Emergency Socket
Straight joint
Direction pole
Unmanned Gate
Root indicator
Manned Gate
Gate phone
SSE/Tele
DSTE
Sr DSTE

NORTHERN RAILWAY


(SUB-SECTION)

SULHANI


TO

TALWANDI


SULHANI TO TALWANDI

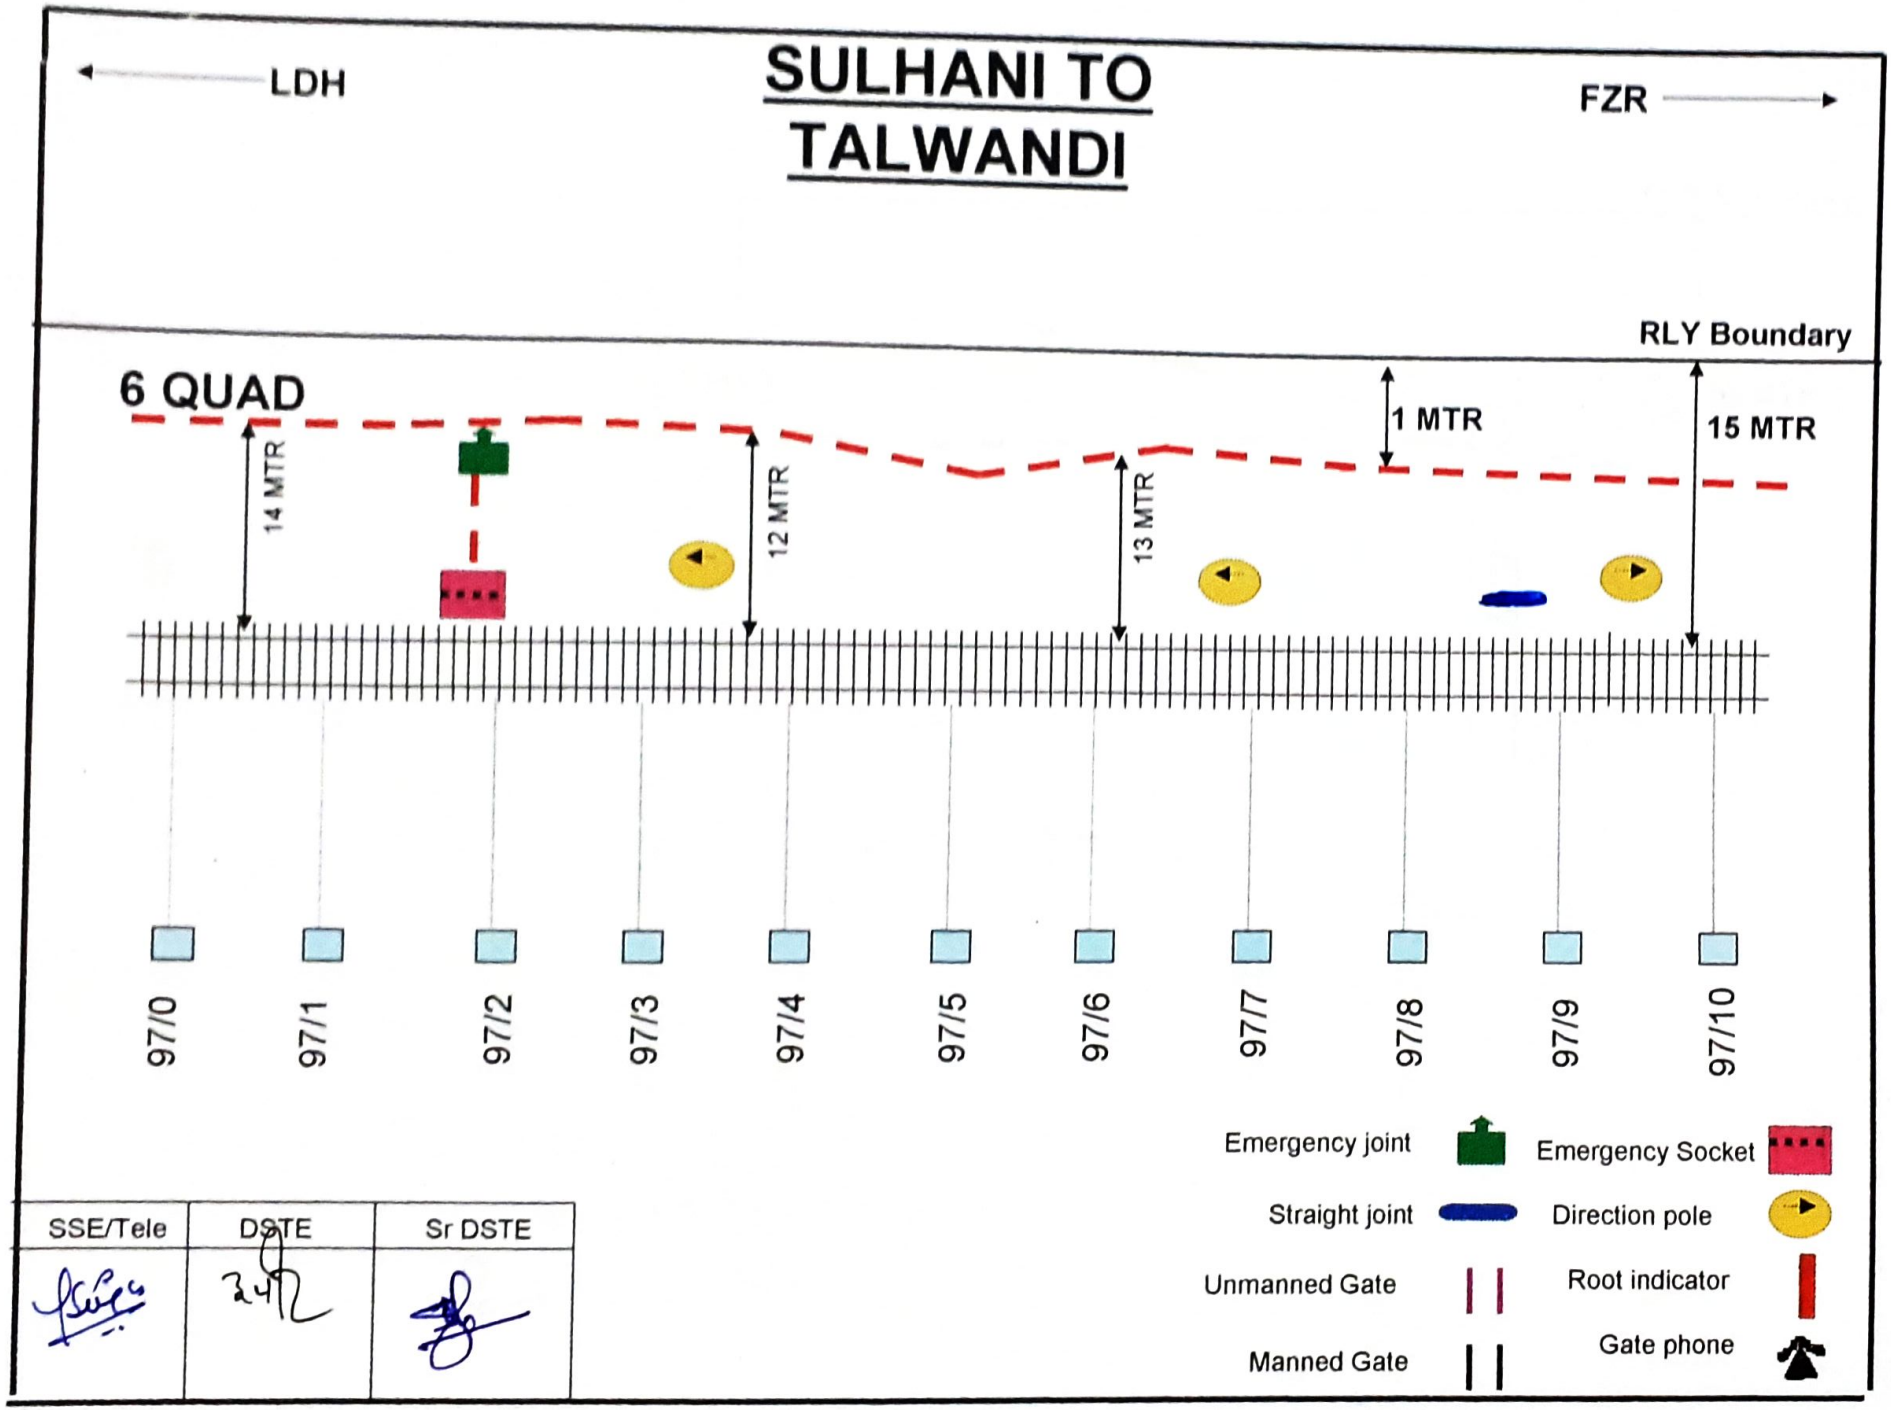

SSE/Tele	DSTE	Sr DSTE

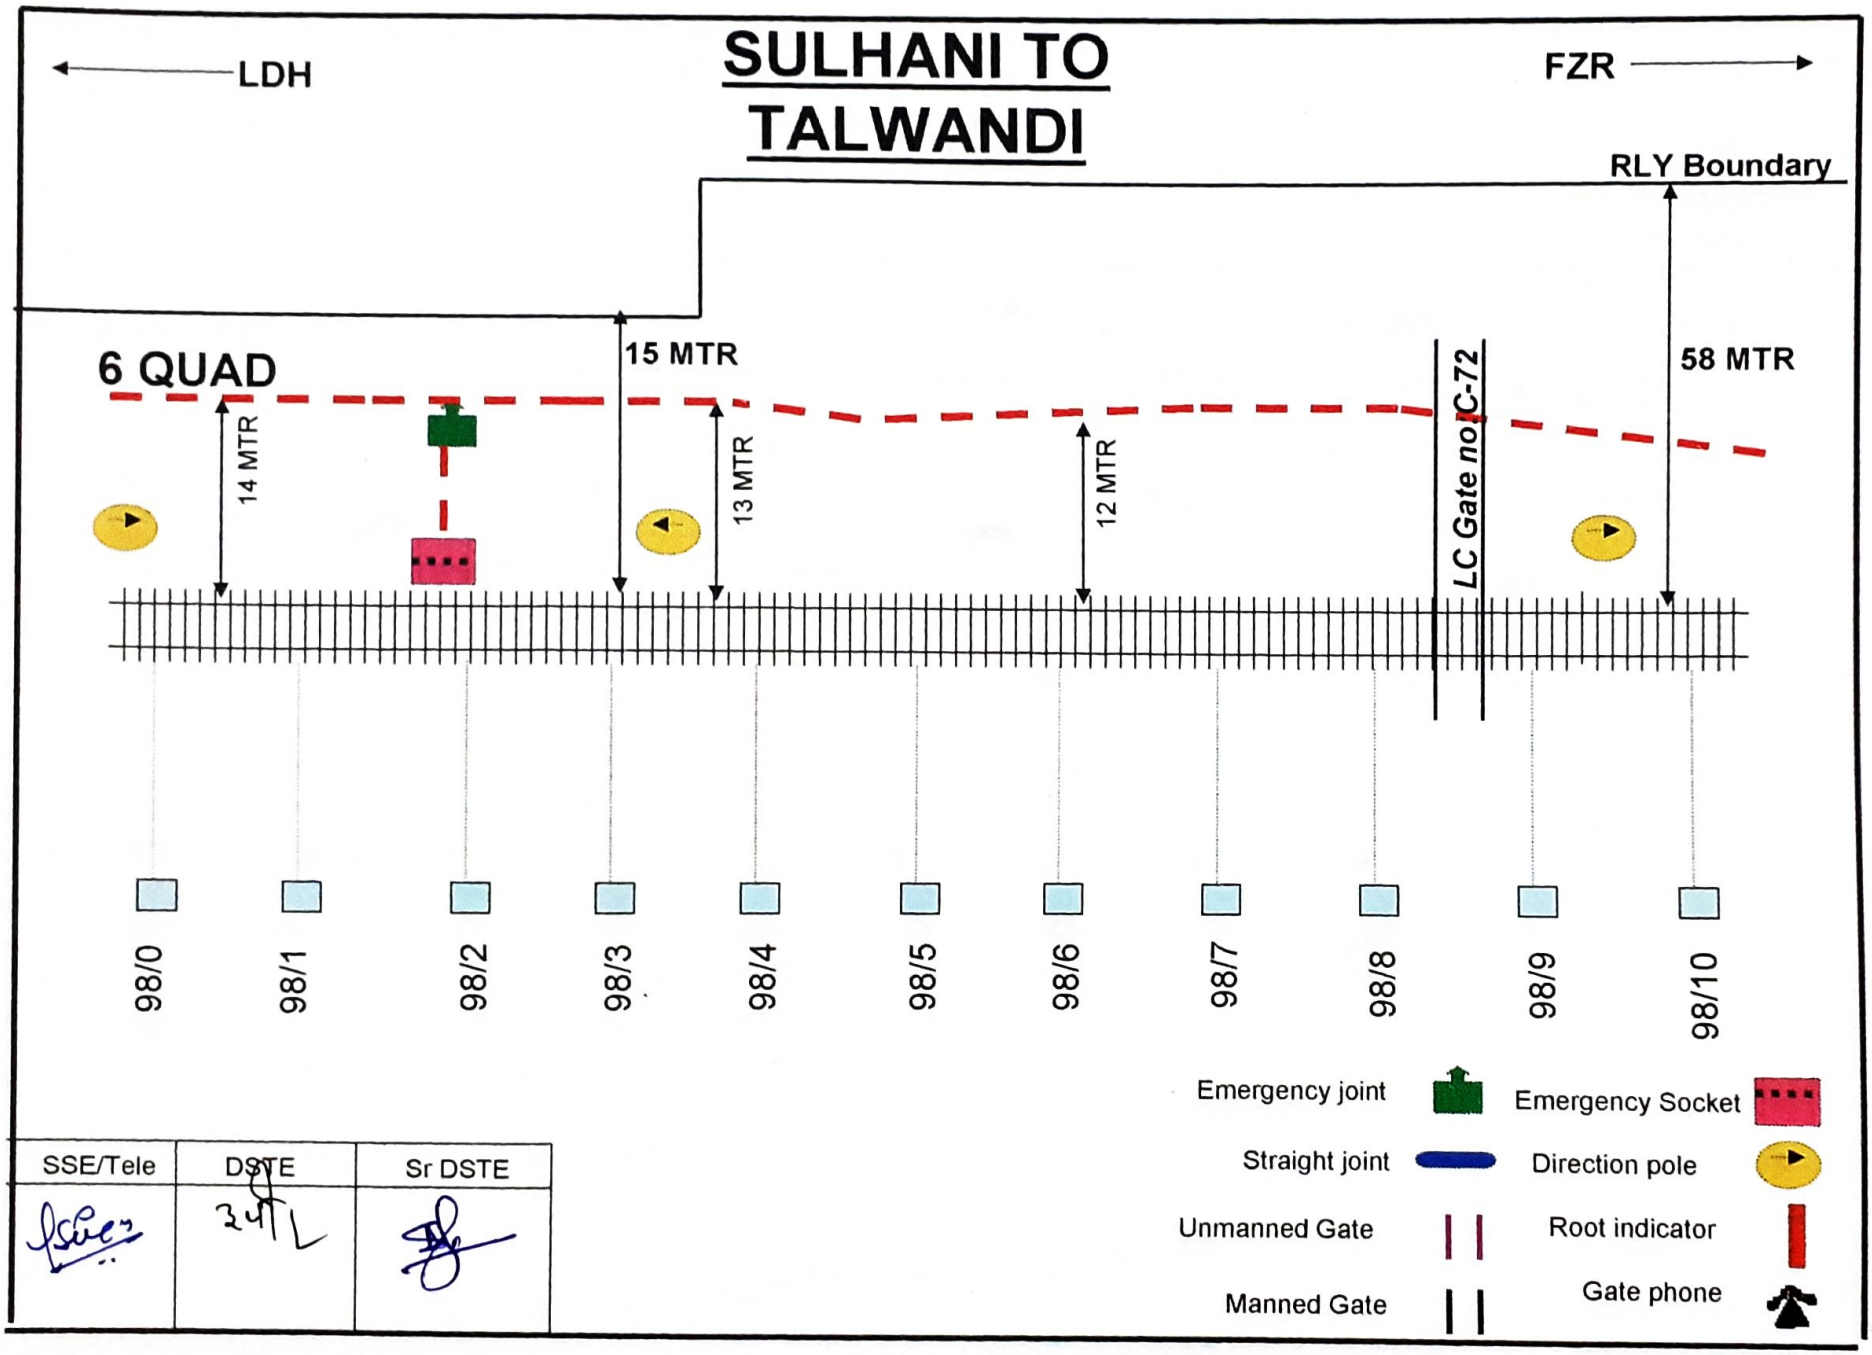

SULHANI TO
TALWANDI
LDH
FZR
RLY Boundary
6 QUAD
15 MTR
58 MTR
14 MTR
13 MTR
12 MTR
LC Gate no C-72
98/0
98/1
98/2
98/3
98/4
98/5
98/6
98/7
98/8
98/9
98/10
Emergency joint
Emergency Socket
Straight joint
Direction pole
Unmanned Gate
Root indicator
Manned Gate
Gate phone
SSE/Tele
DSTE
Sr DSTE

FIROZSHAH TO SULHANI

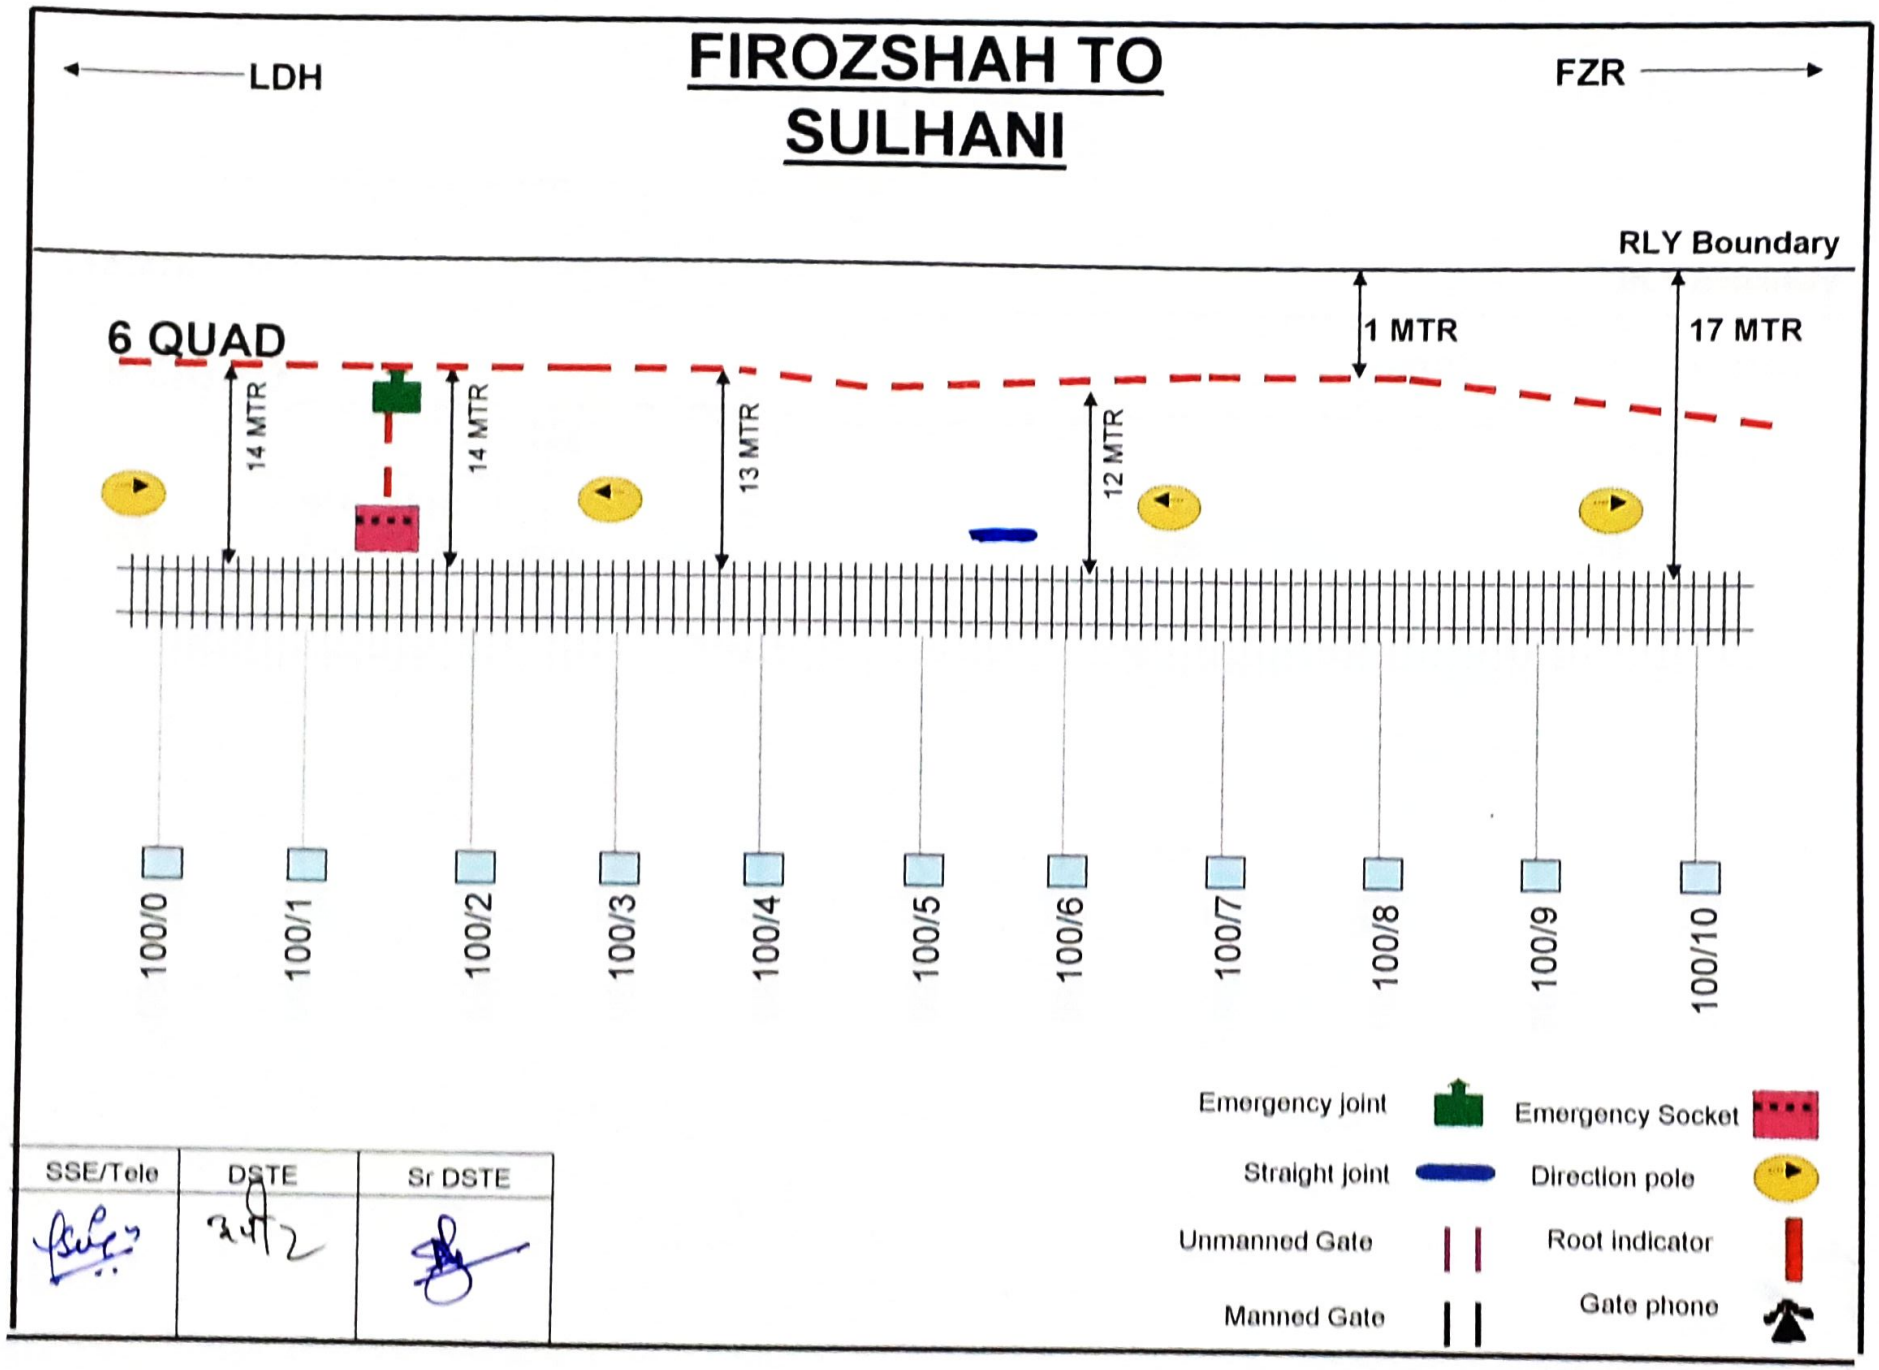


SSE/Tele	DSTE	Sr DSTE
	3/12	

FIROZSHAH TO SULHANI

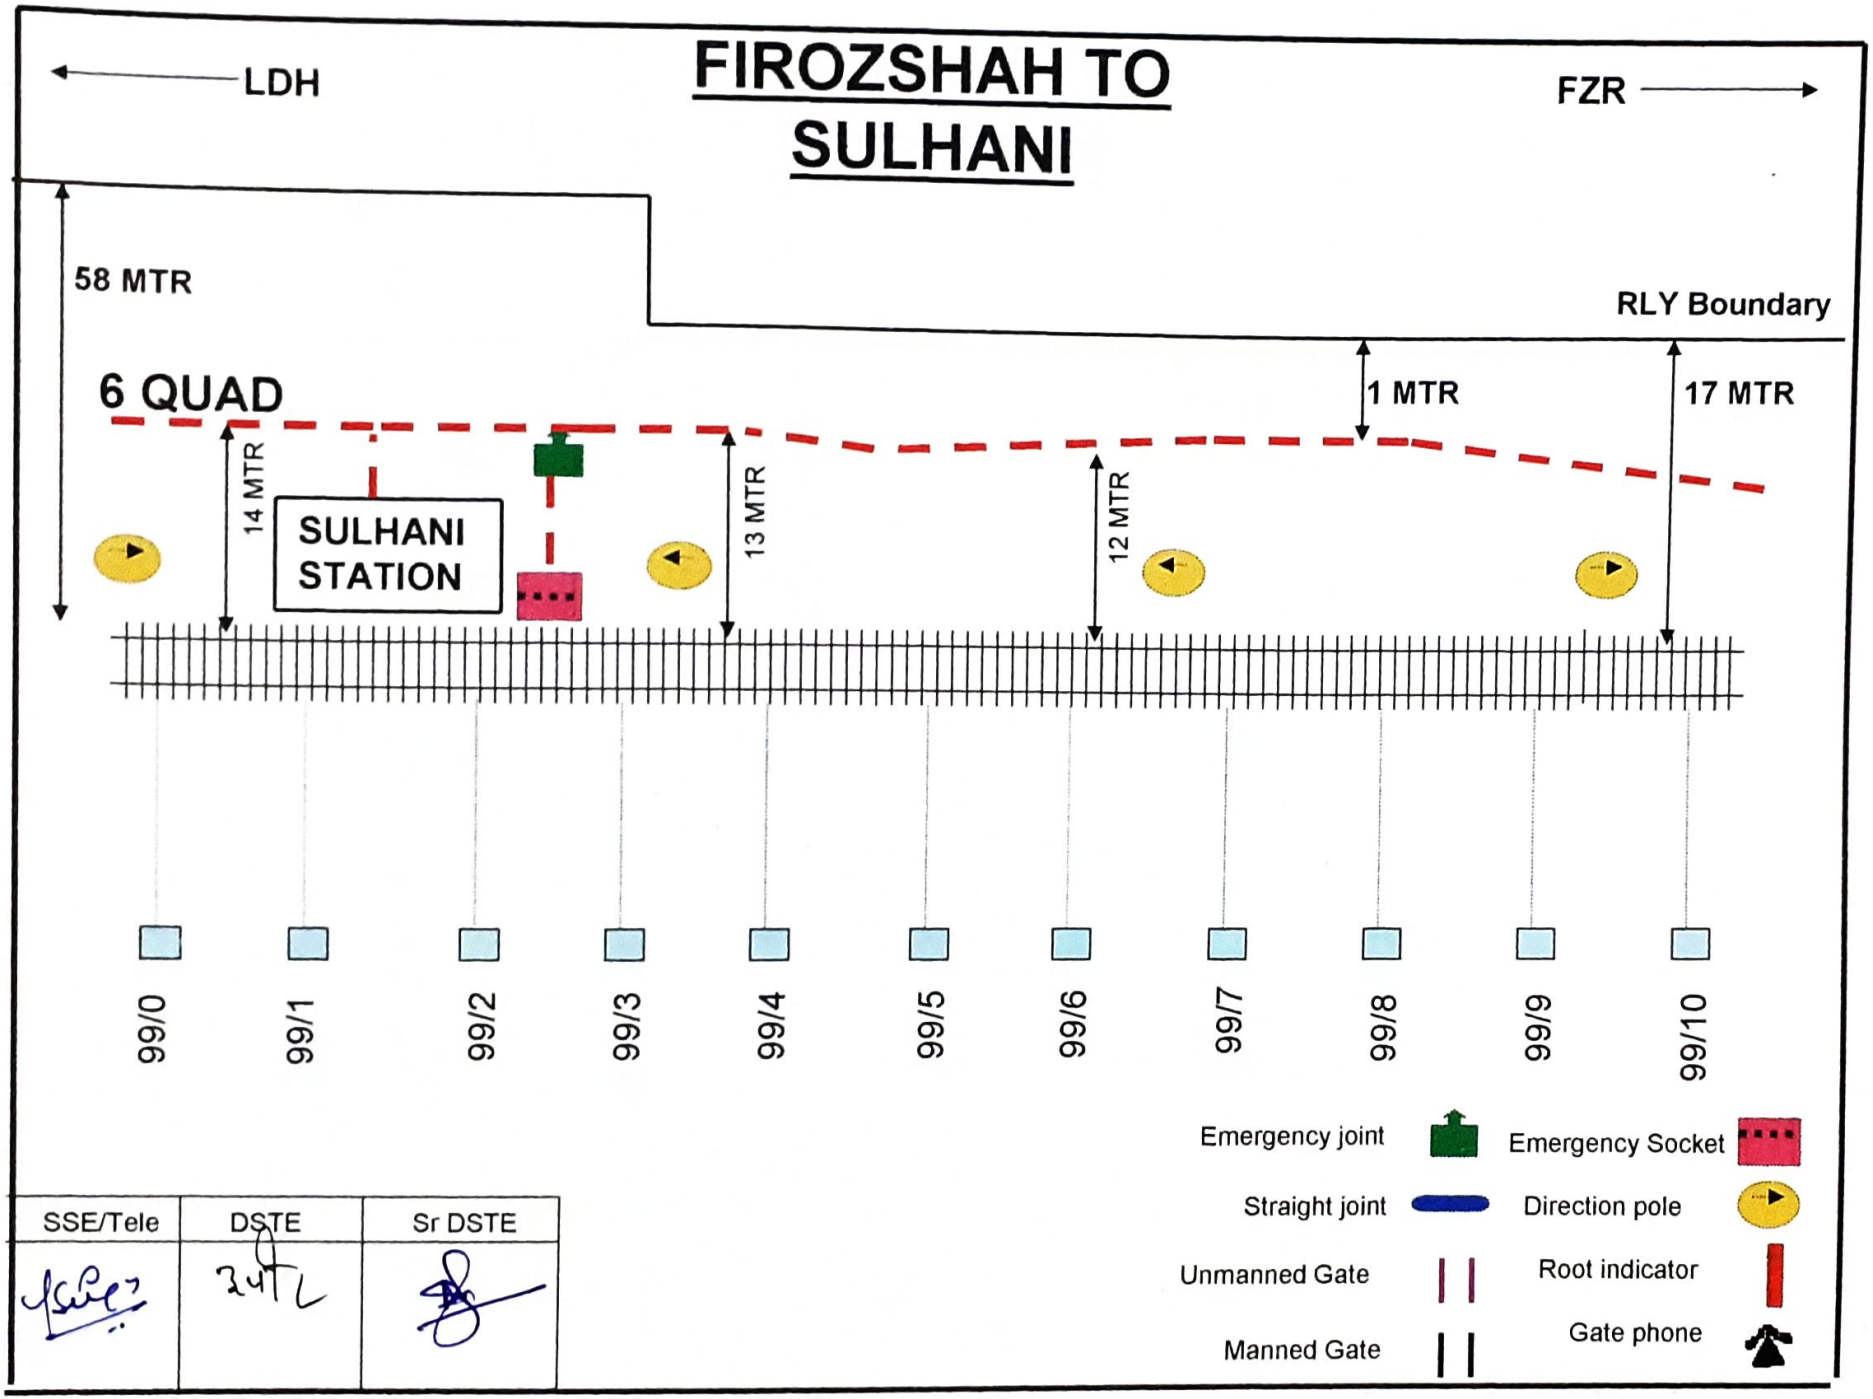


SSE/Tele	DSTE	Sr DSTE

SULHANI TO TALWANDI

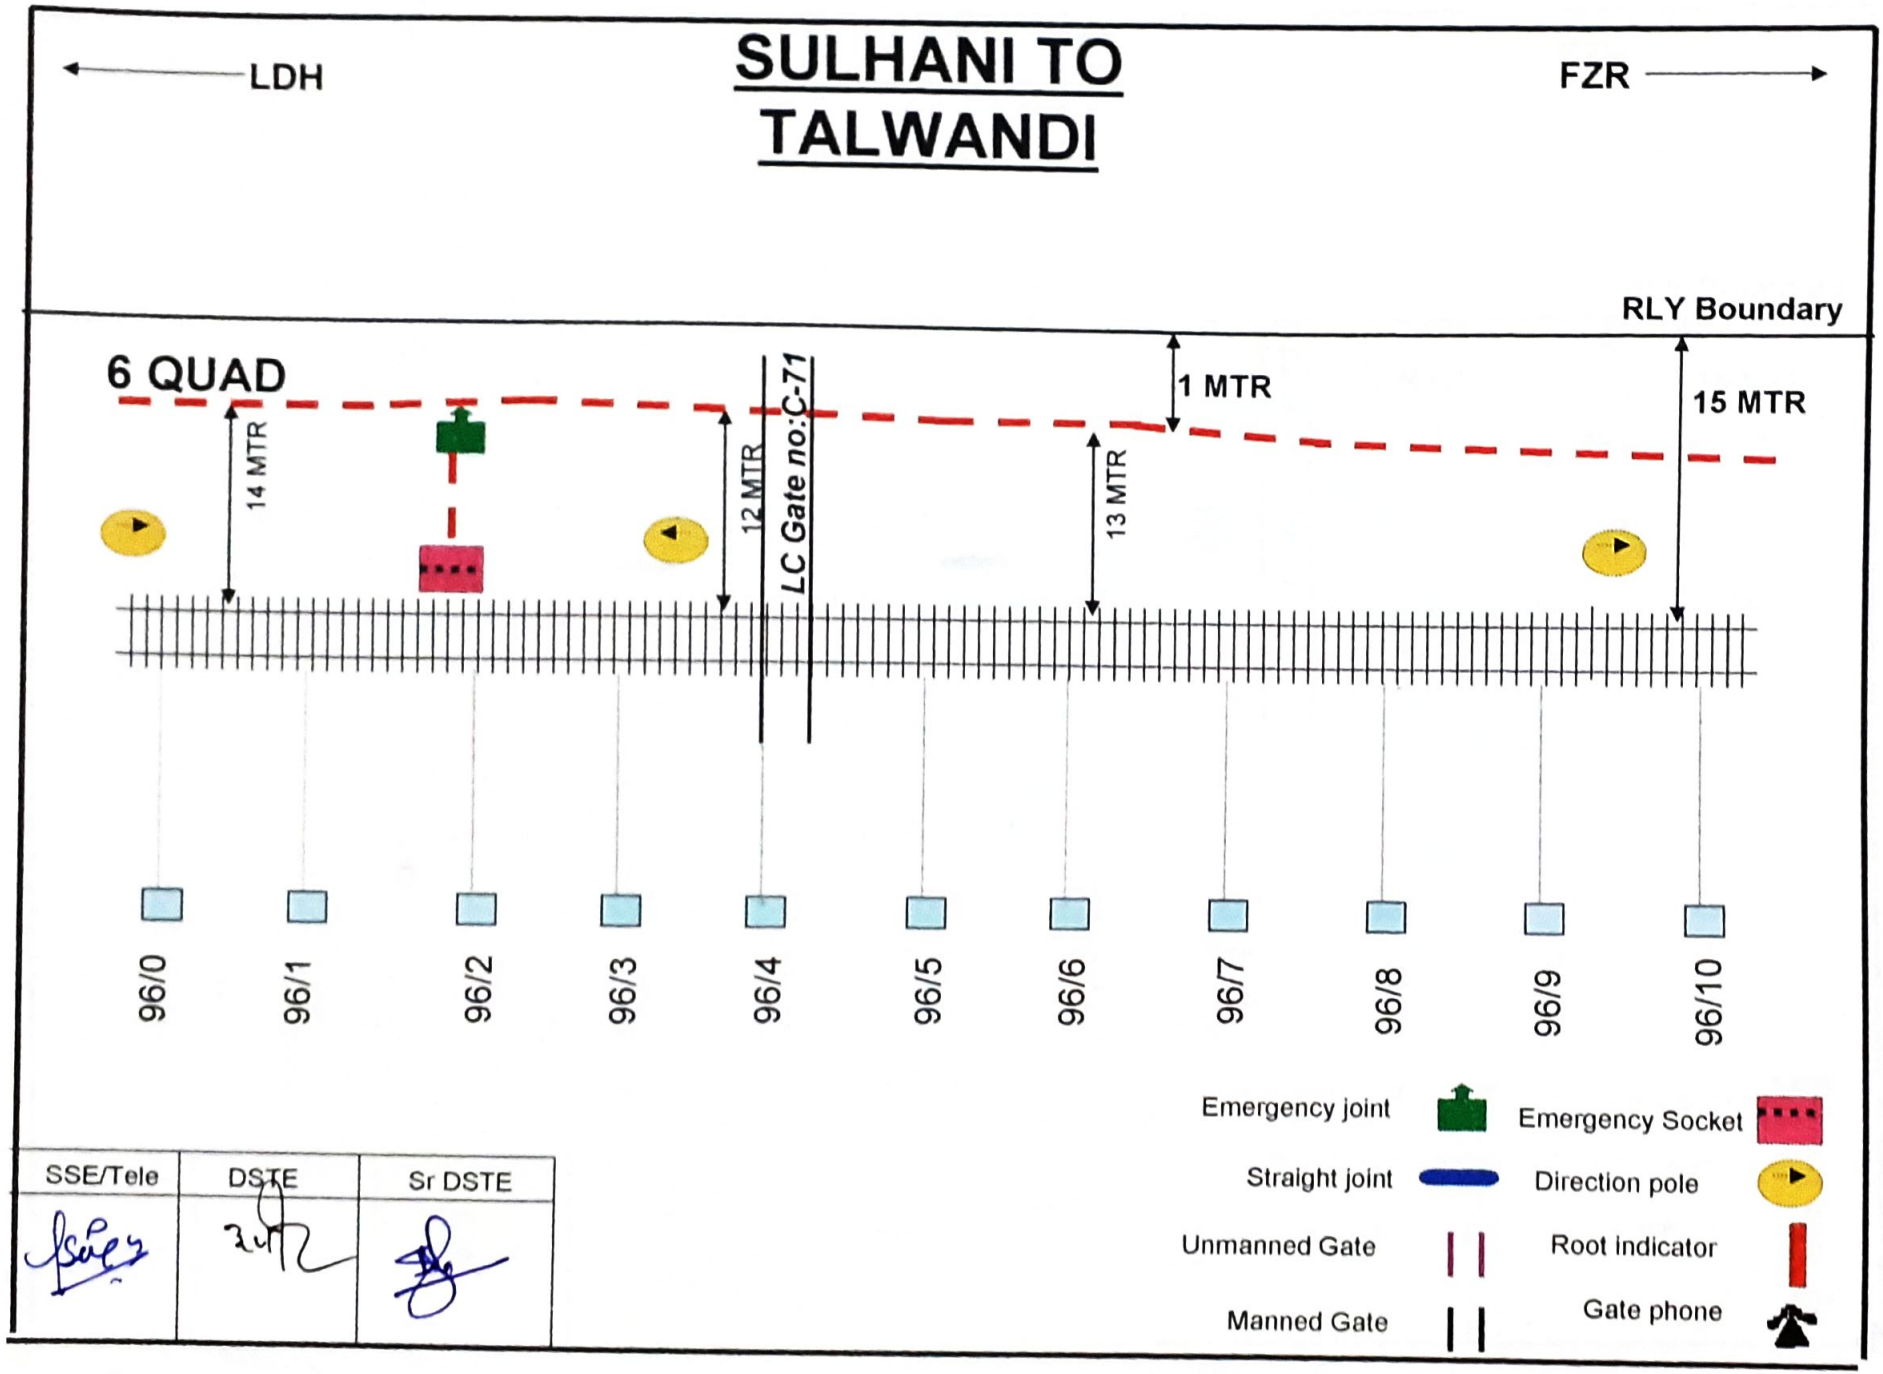


SSE/Tele	DSTE	Sr DSTE

SULHANI TO TALWANDI

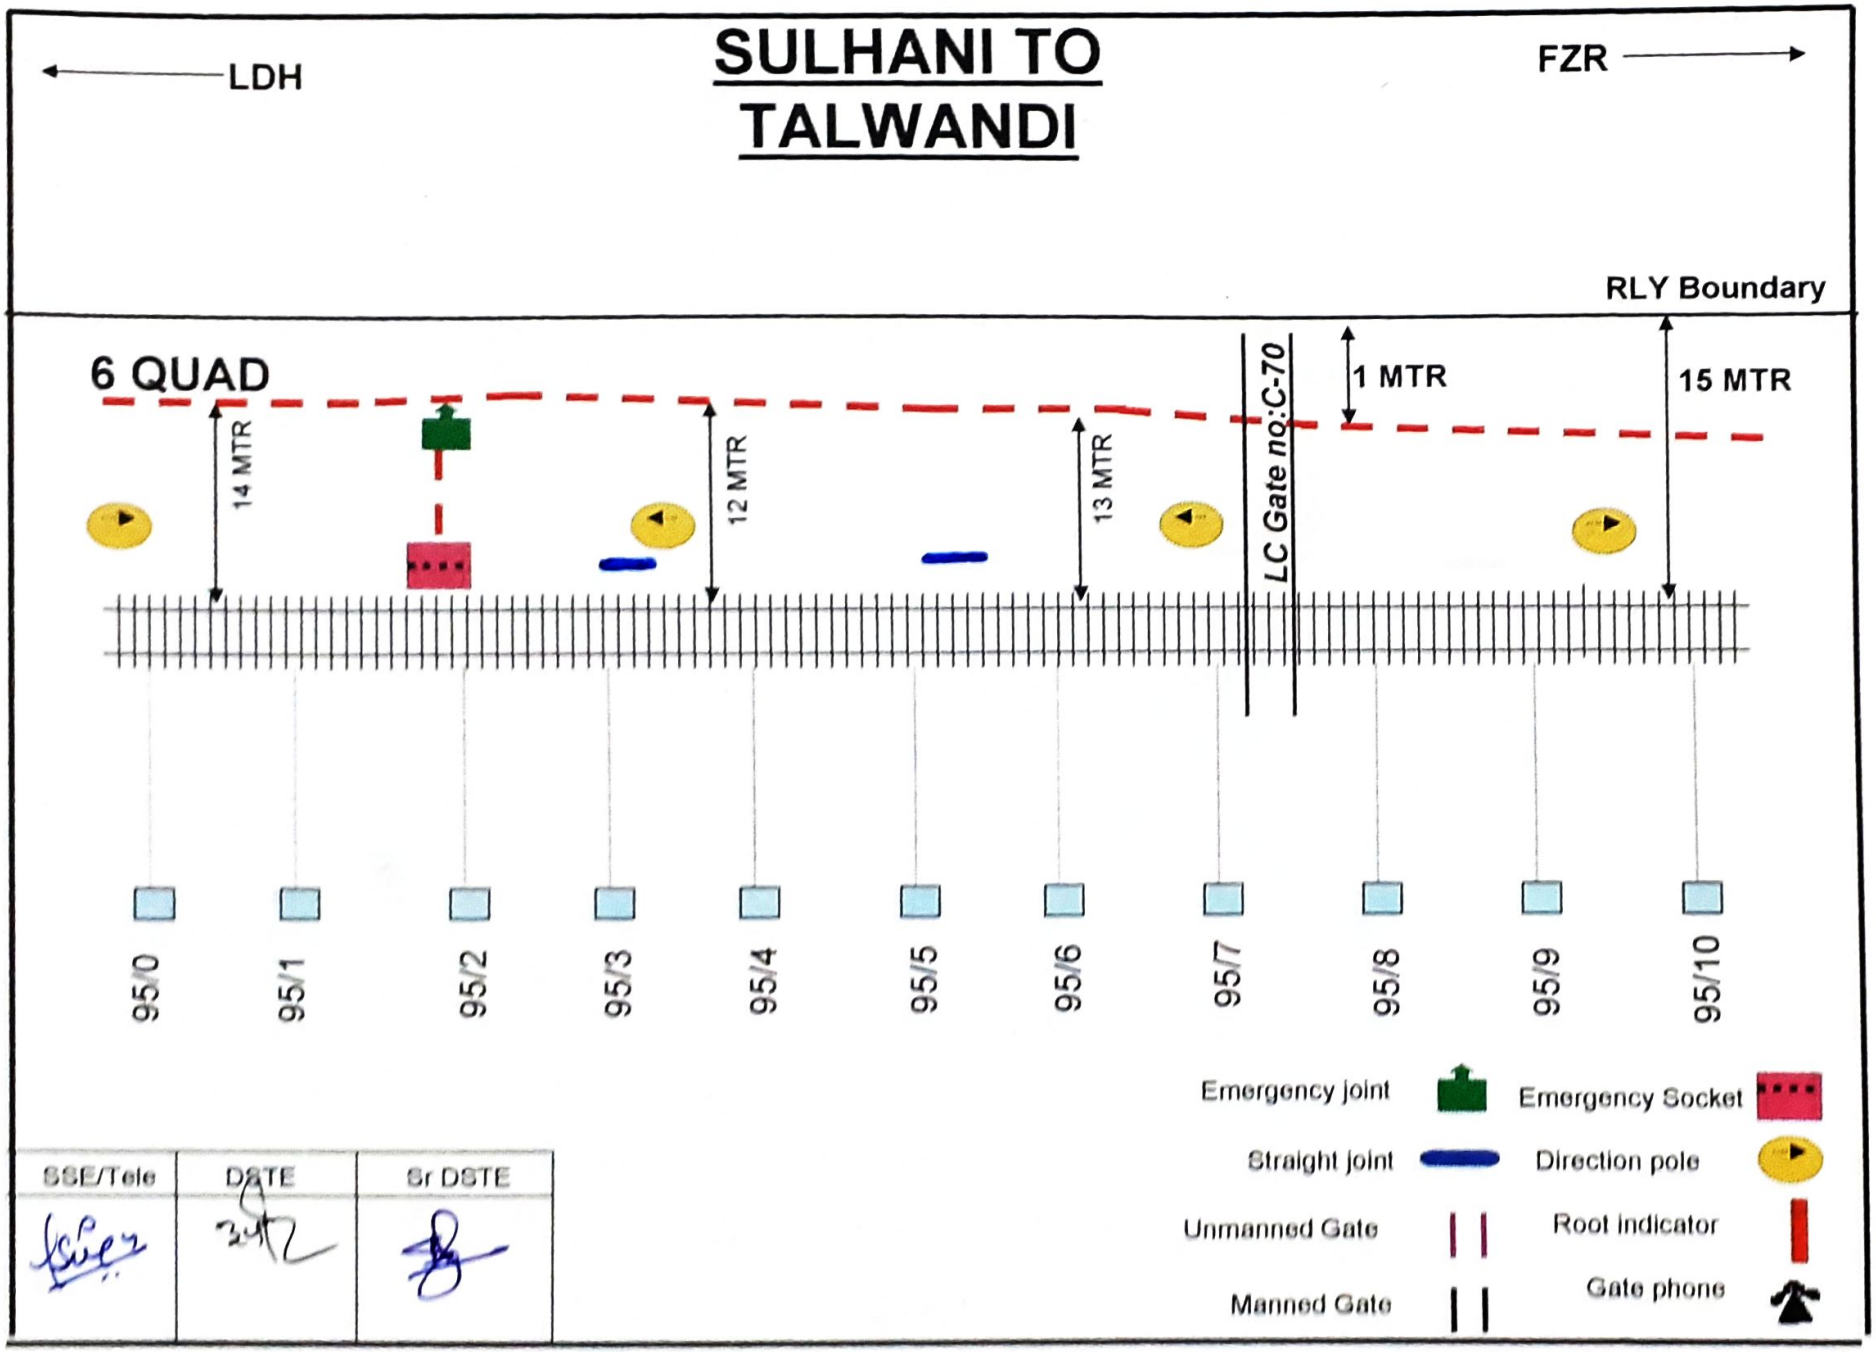


SSE/Tele	DSTE	Sr DSTE

SULHANI TO TALWANDI

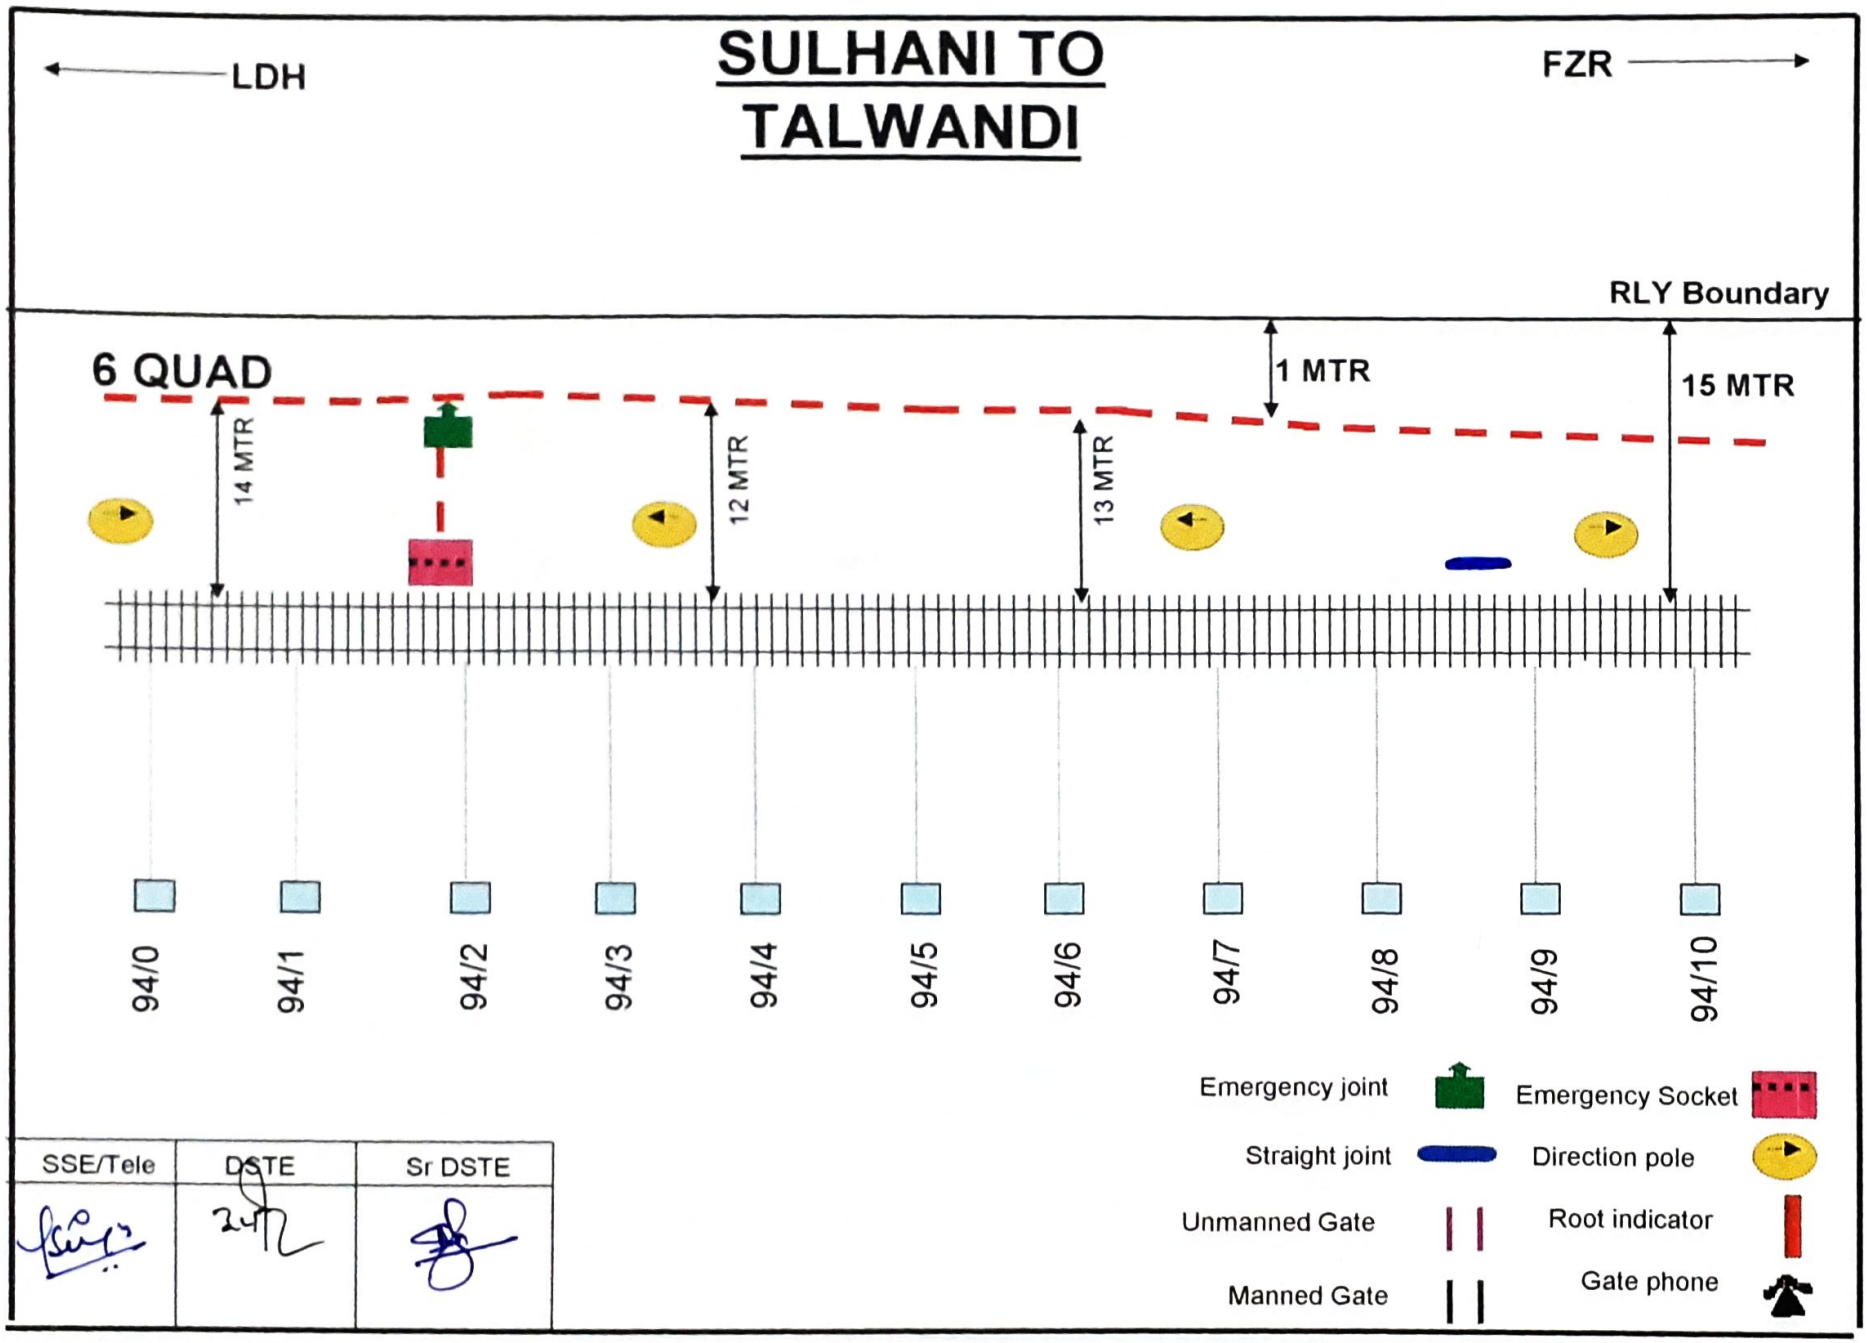

SSE/Tele	DSTE	Sr DSTE

SULHANI TO TALWANDI

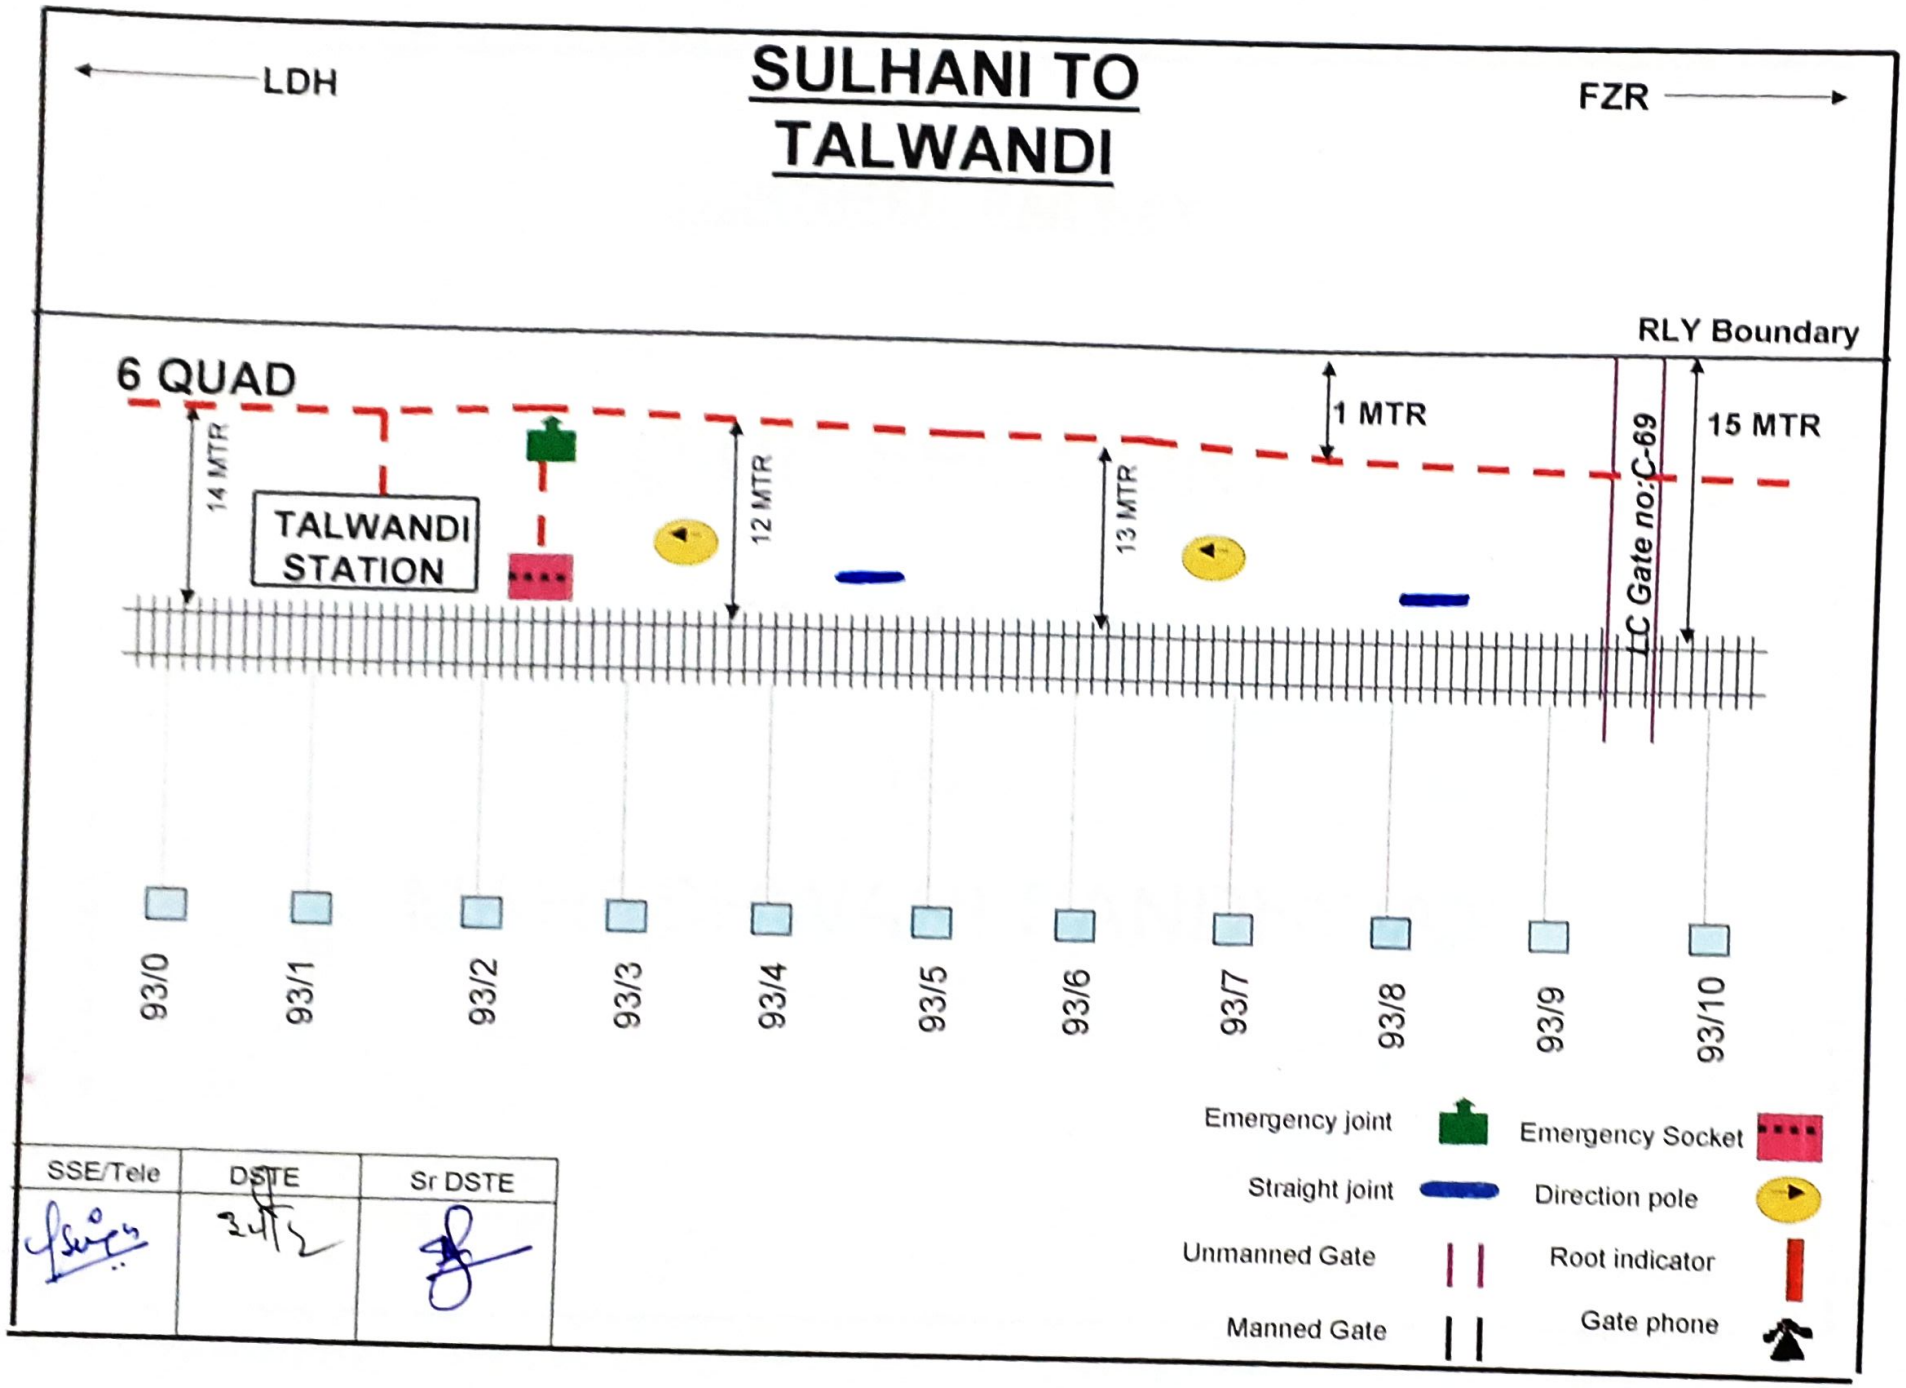

SSE/Tele	DSTE	Sr DSTE
	3.4.12	

NORTHERN RAILWAY


(SUB-SECTION)

TALWANDI

TO


MAHESHWARI SANDHWAN

TALWANDI TO MSSD

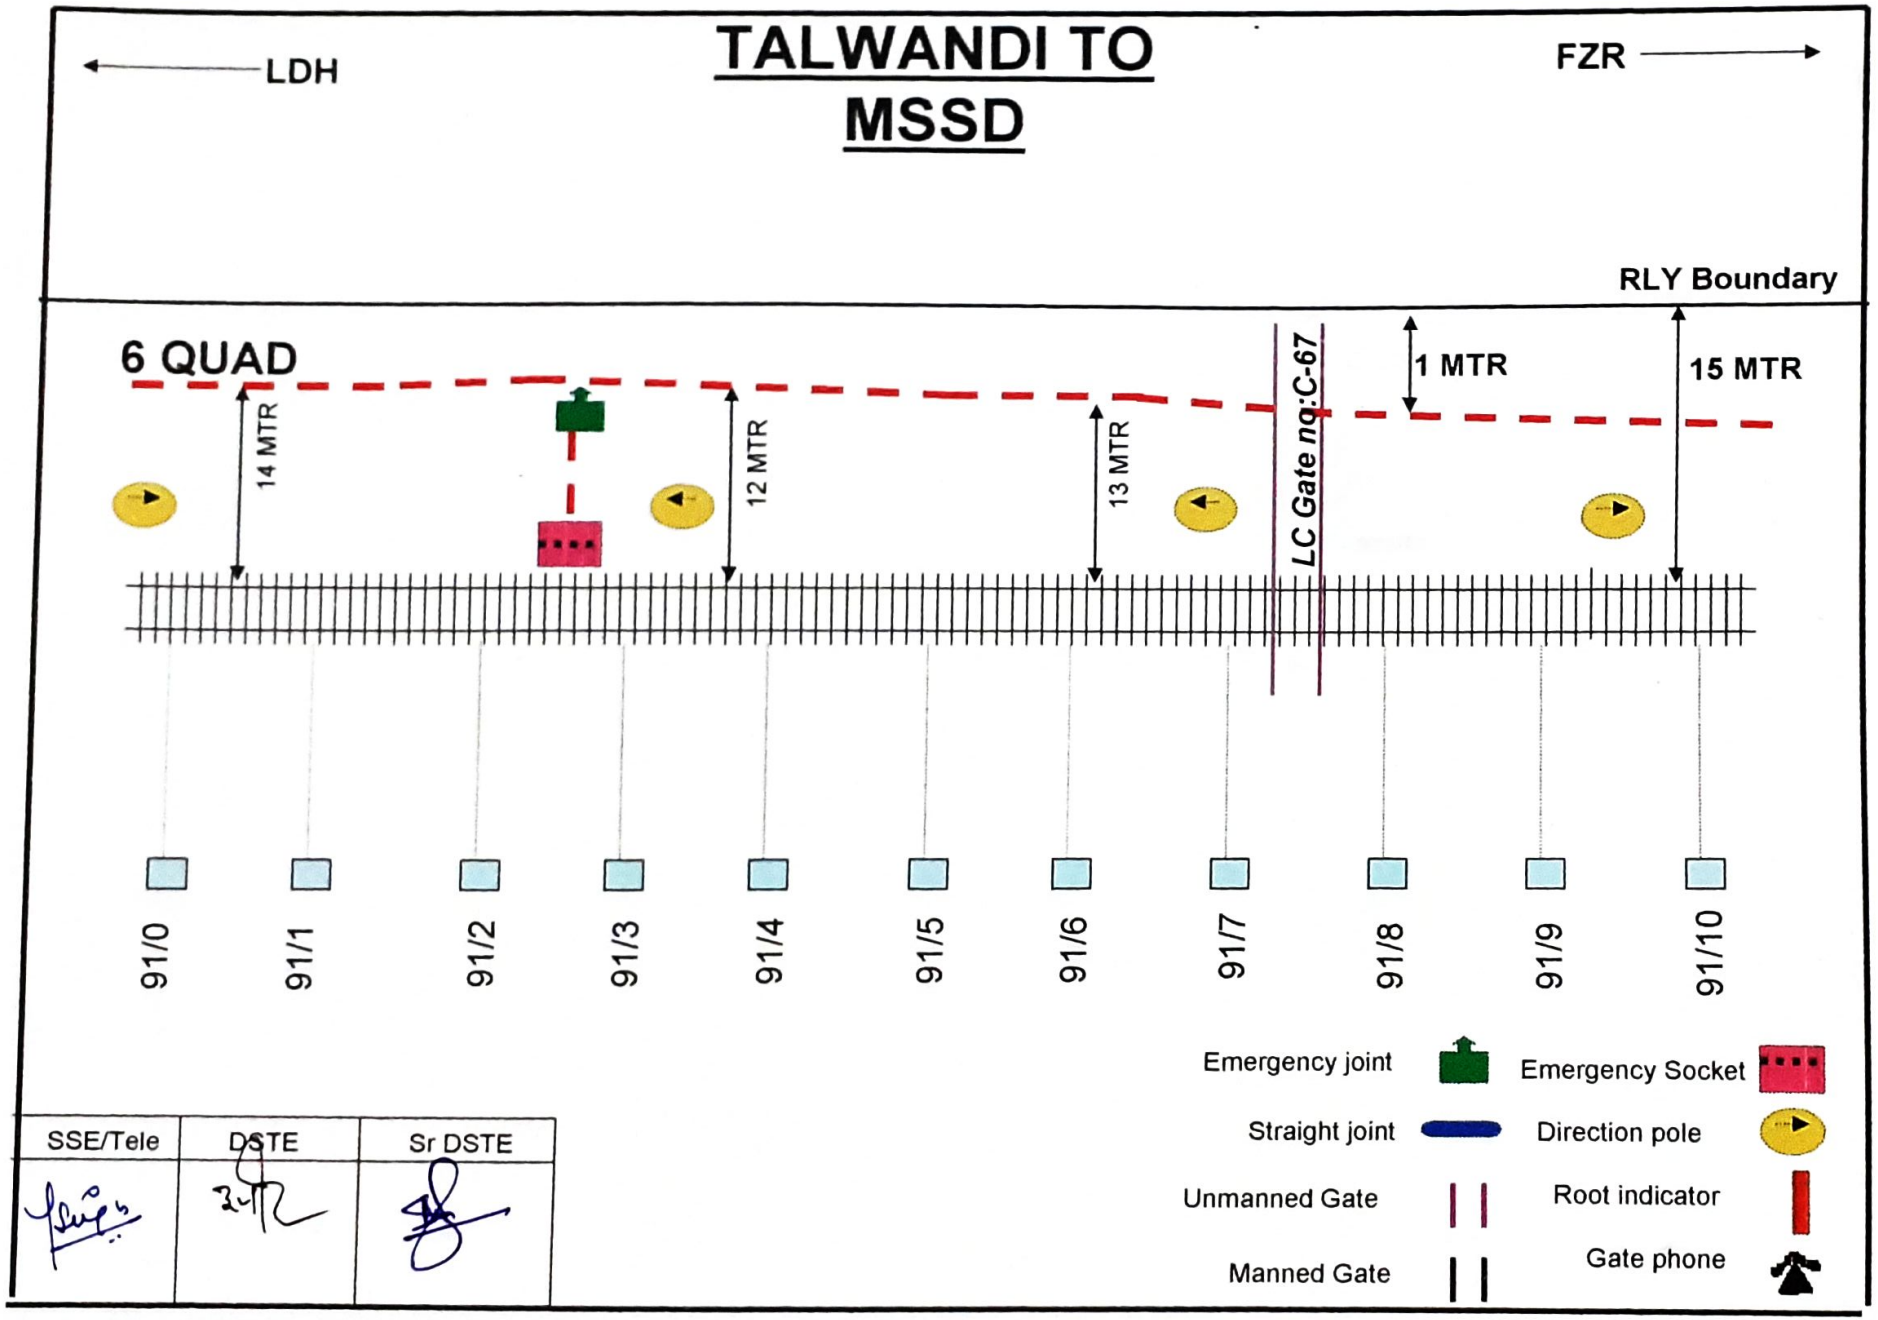


SSE/Tele	DSTE	Sr DSTE

TALWANDI TO MSSD

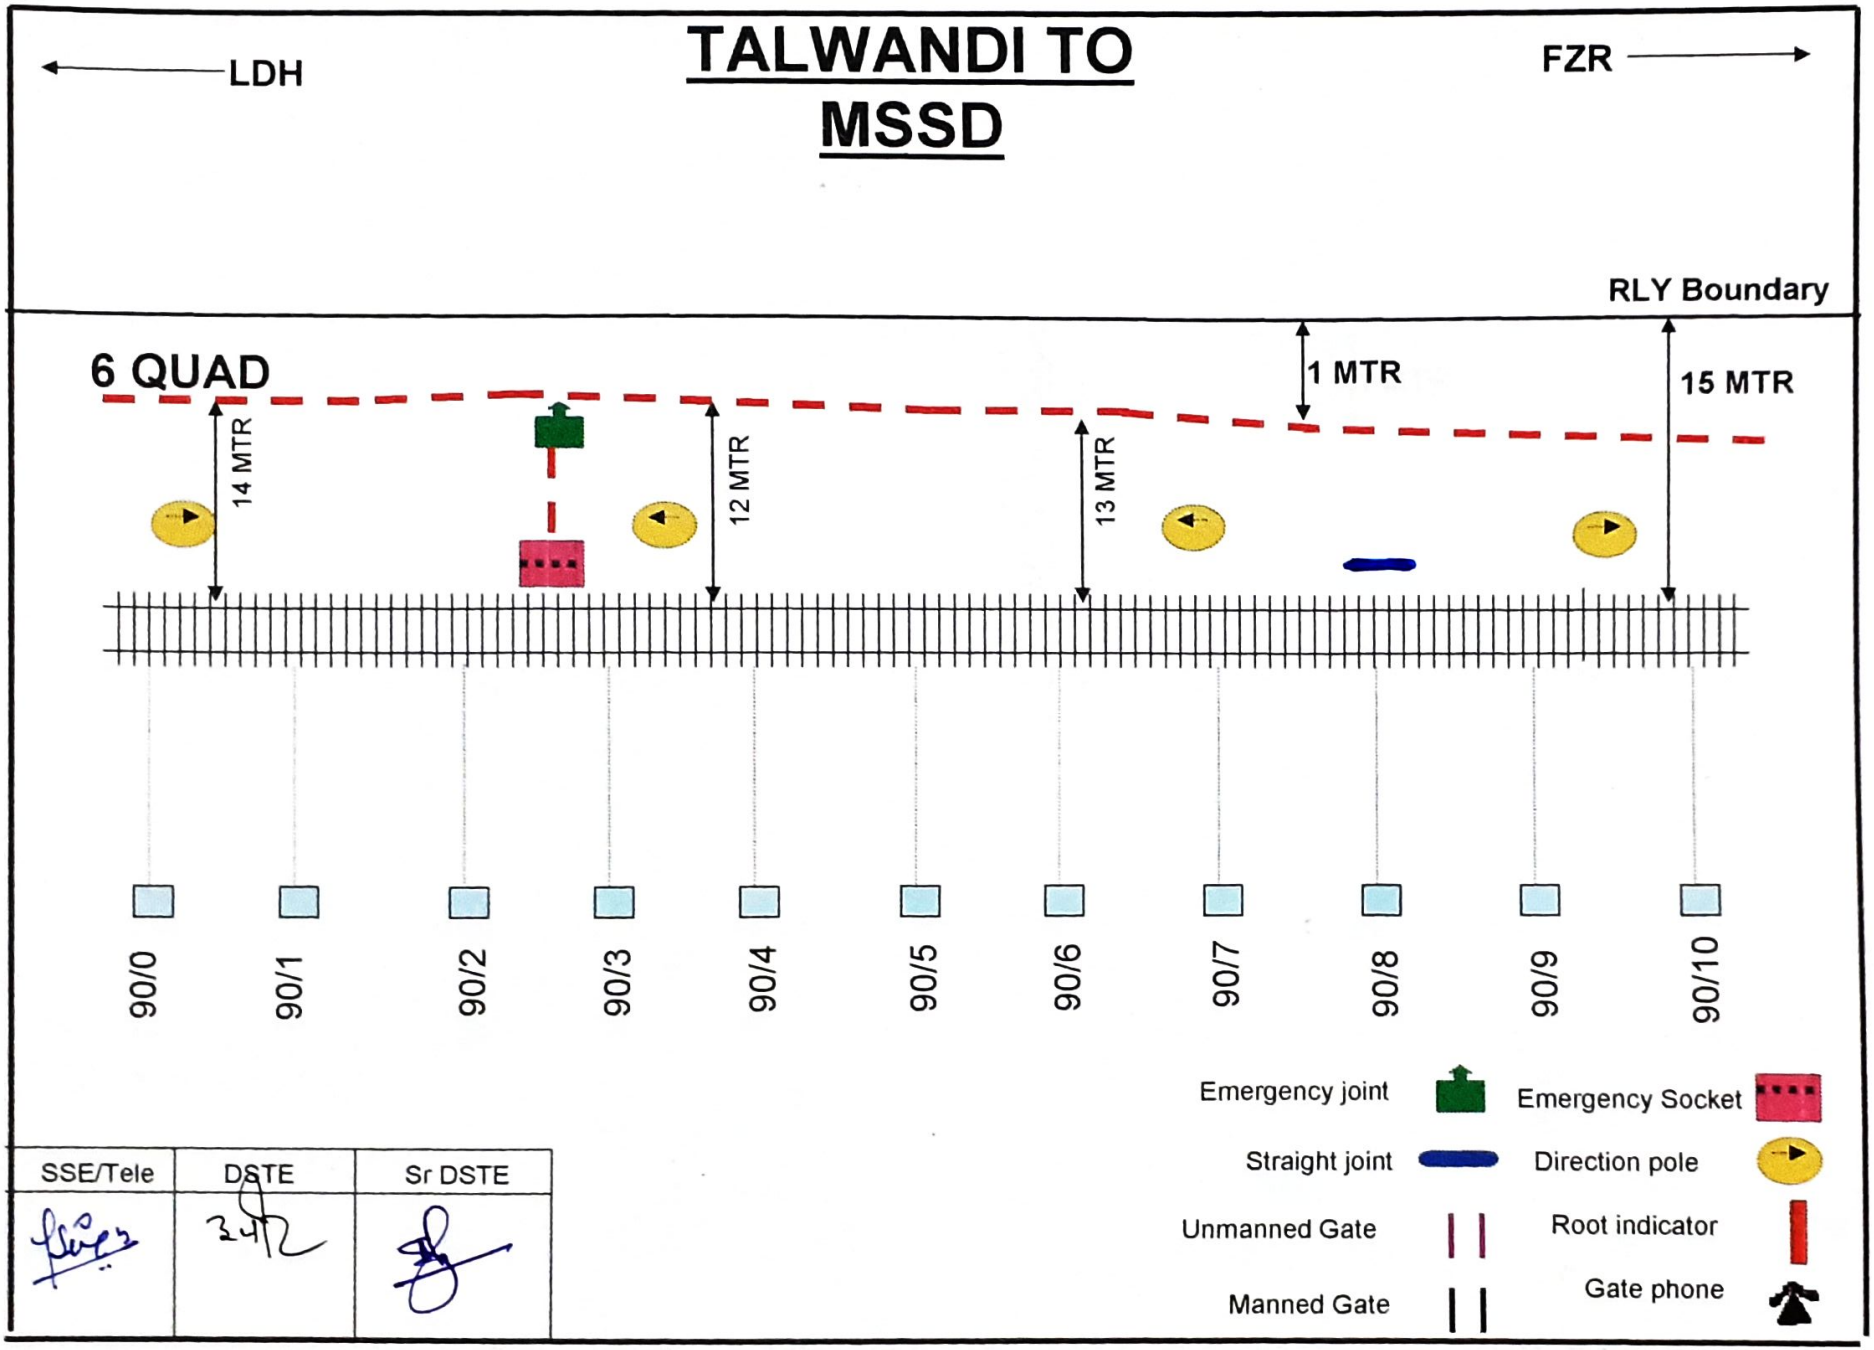


SSE/Tele	DSTE	Sr DSTE
	3/12	

TALWANDI TO MSSD

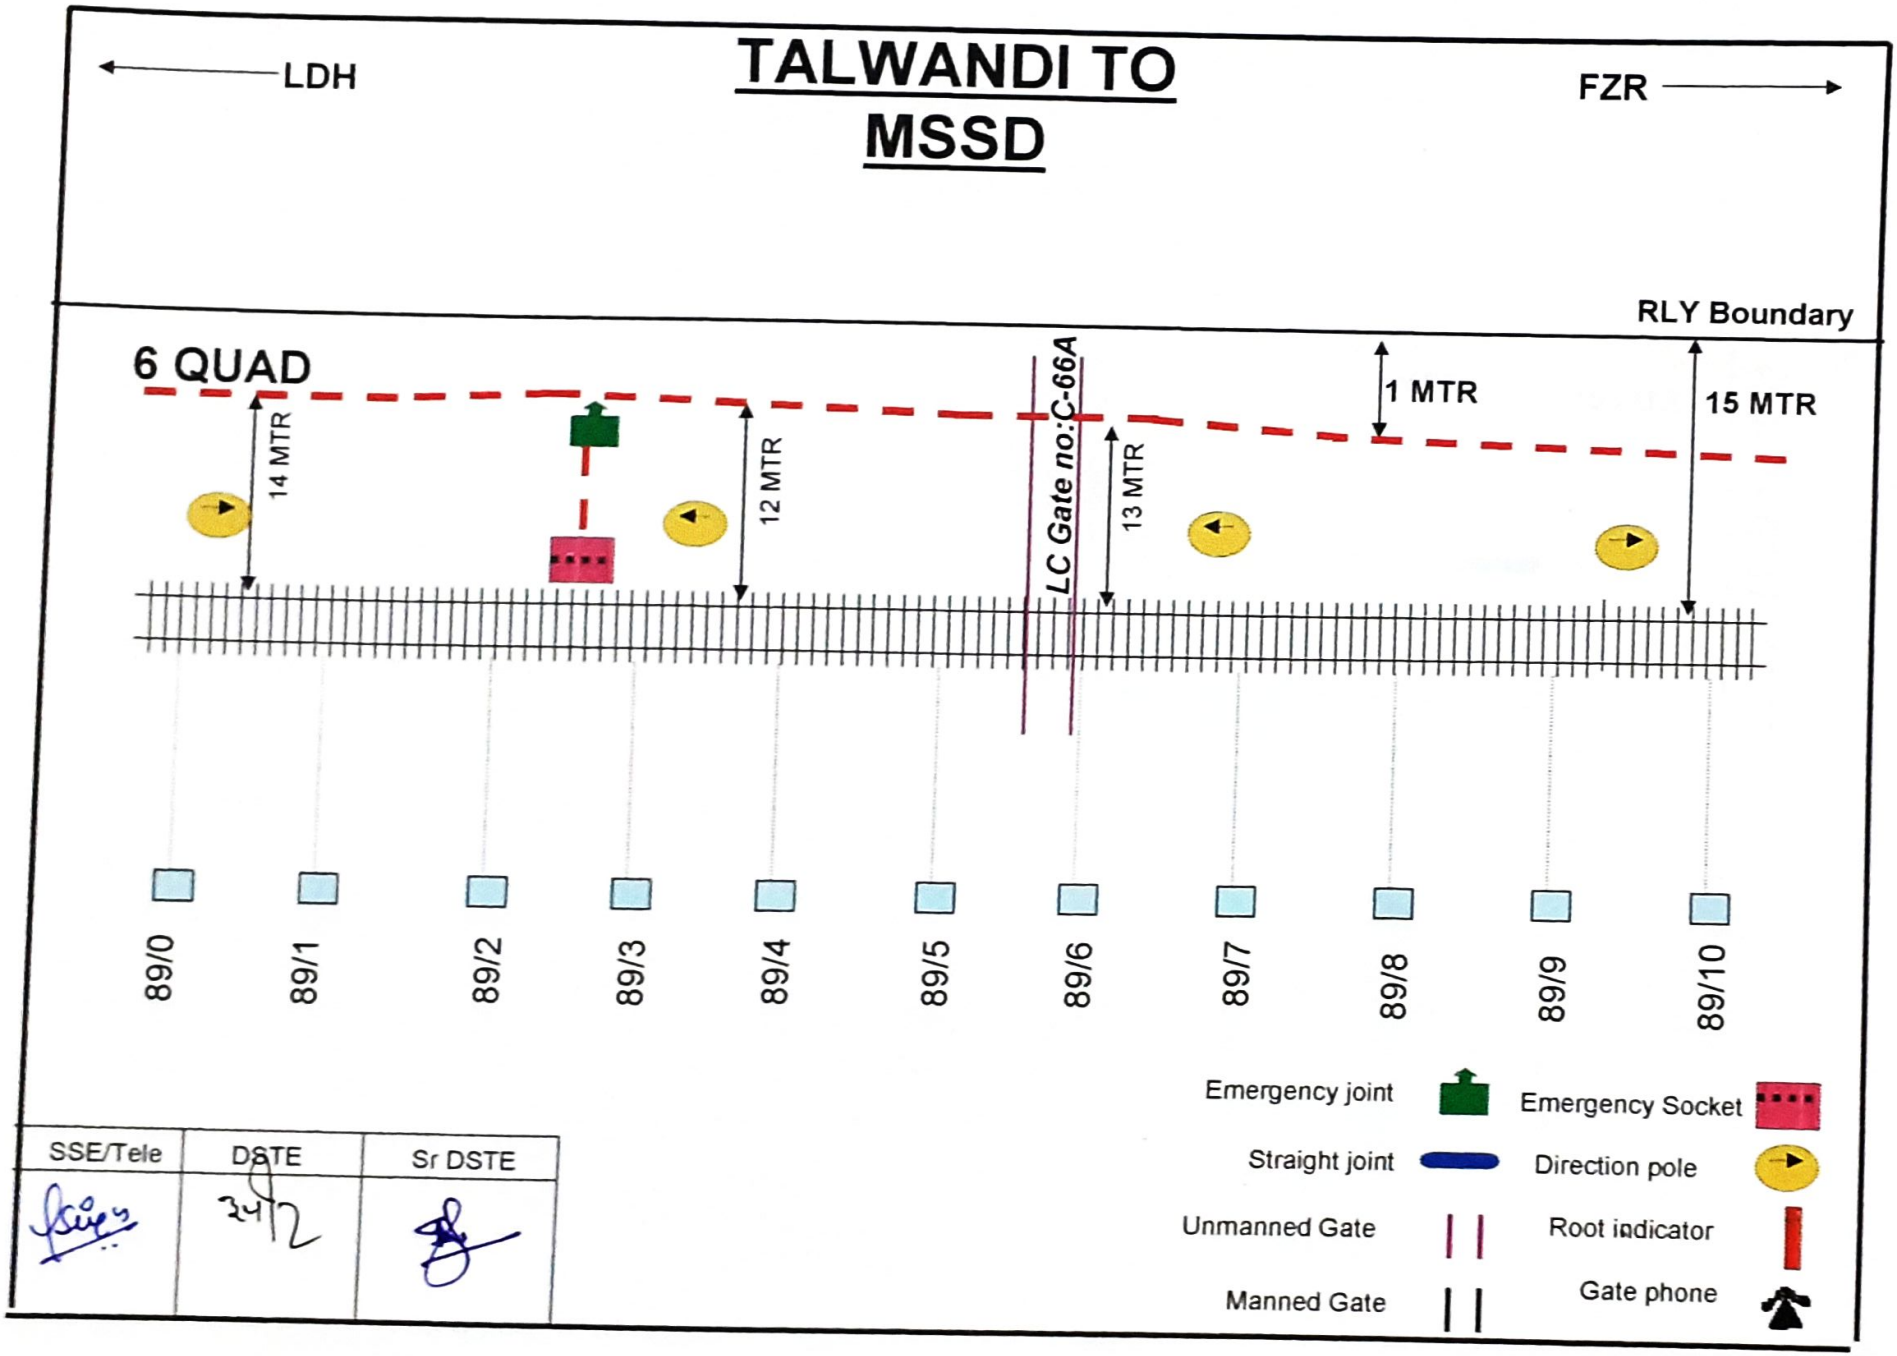


SSE/Tele	DSTE	Sr DSTE
	3/12	

TALWANDI TO MSSD

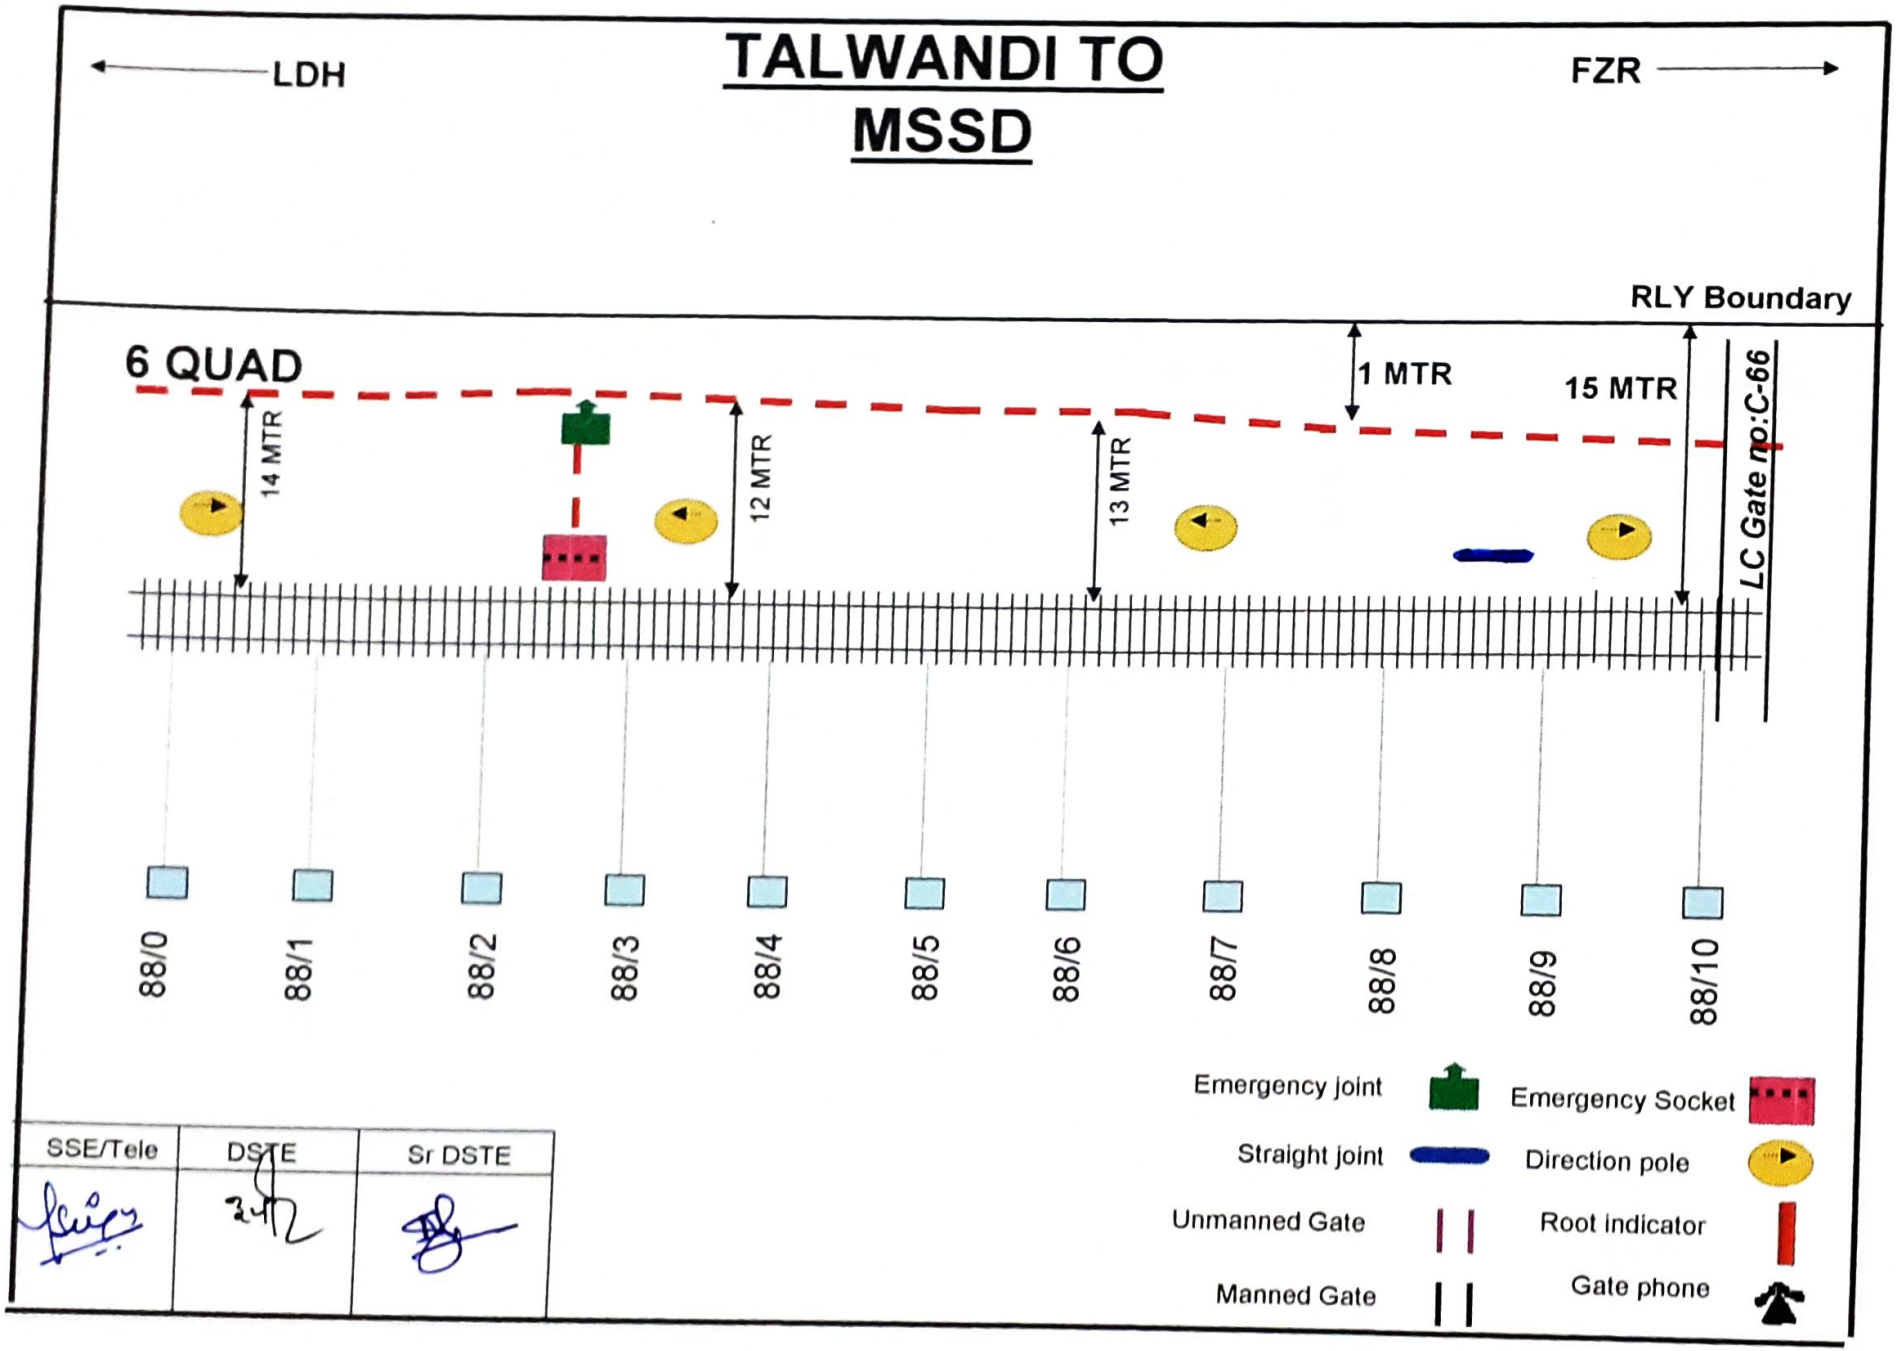


SSE/Tele	DSTE	Sr DSTE

TALWANDI TO MSSD

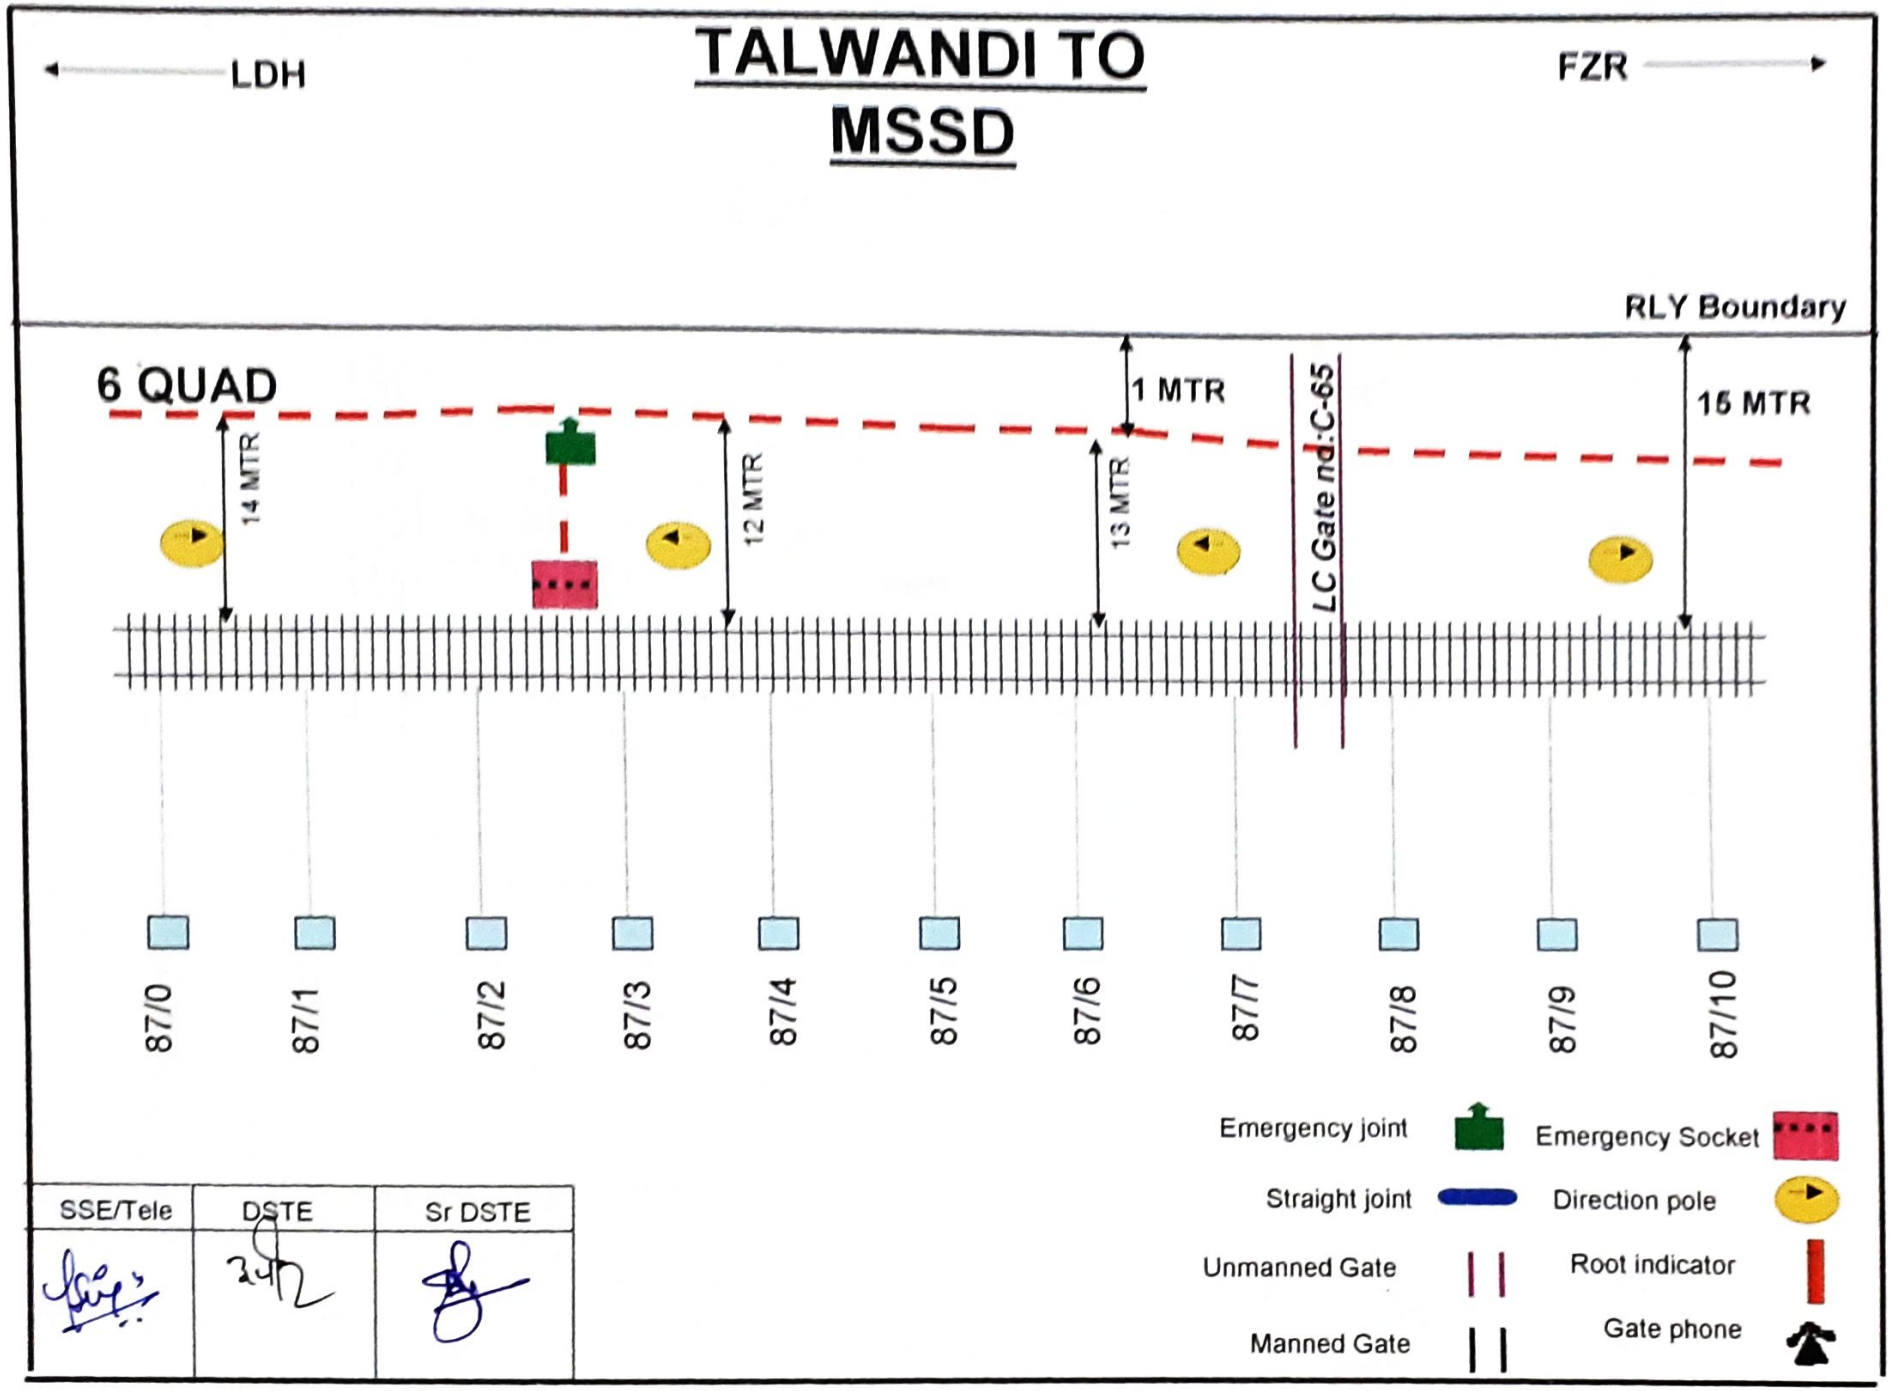

SSE/Tele	DSTE	Sr DSTE

TALWANDI TO MSSD

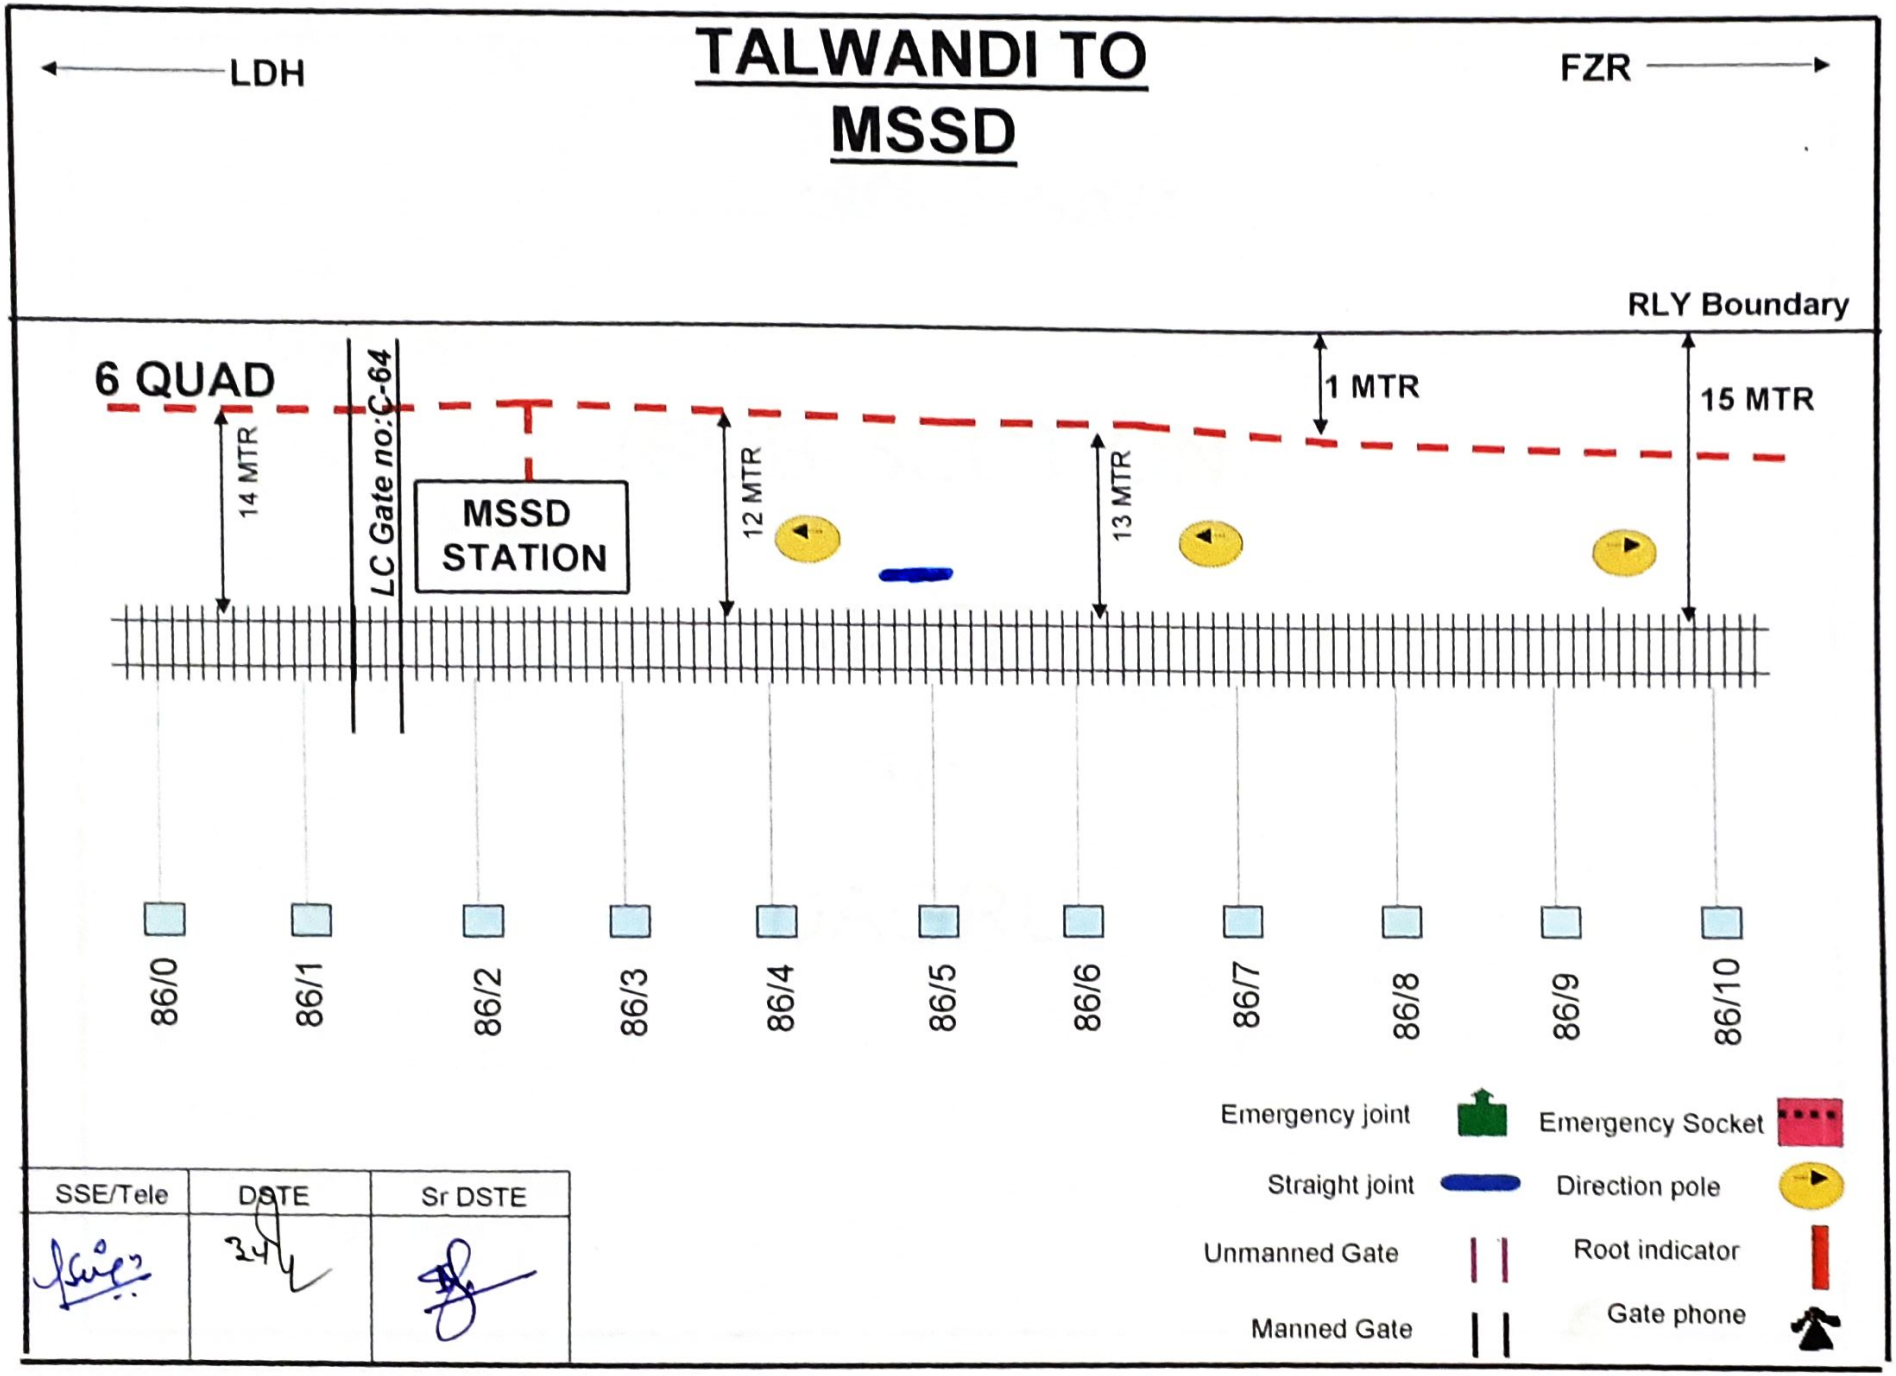

SSE/Tele	DSTE	Sr DSTE

NORTHERN RAILWAY


(SUB-SECTION)

MSSD

TO


DAGRU

MSSD TO DAGRU

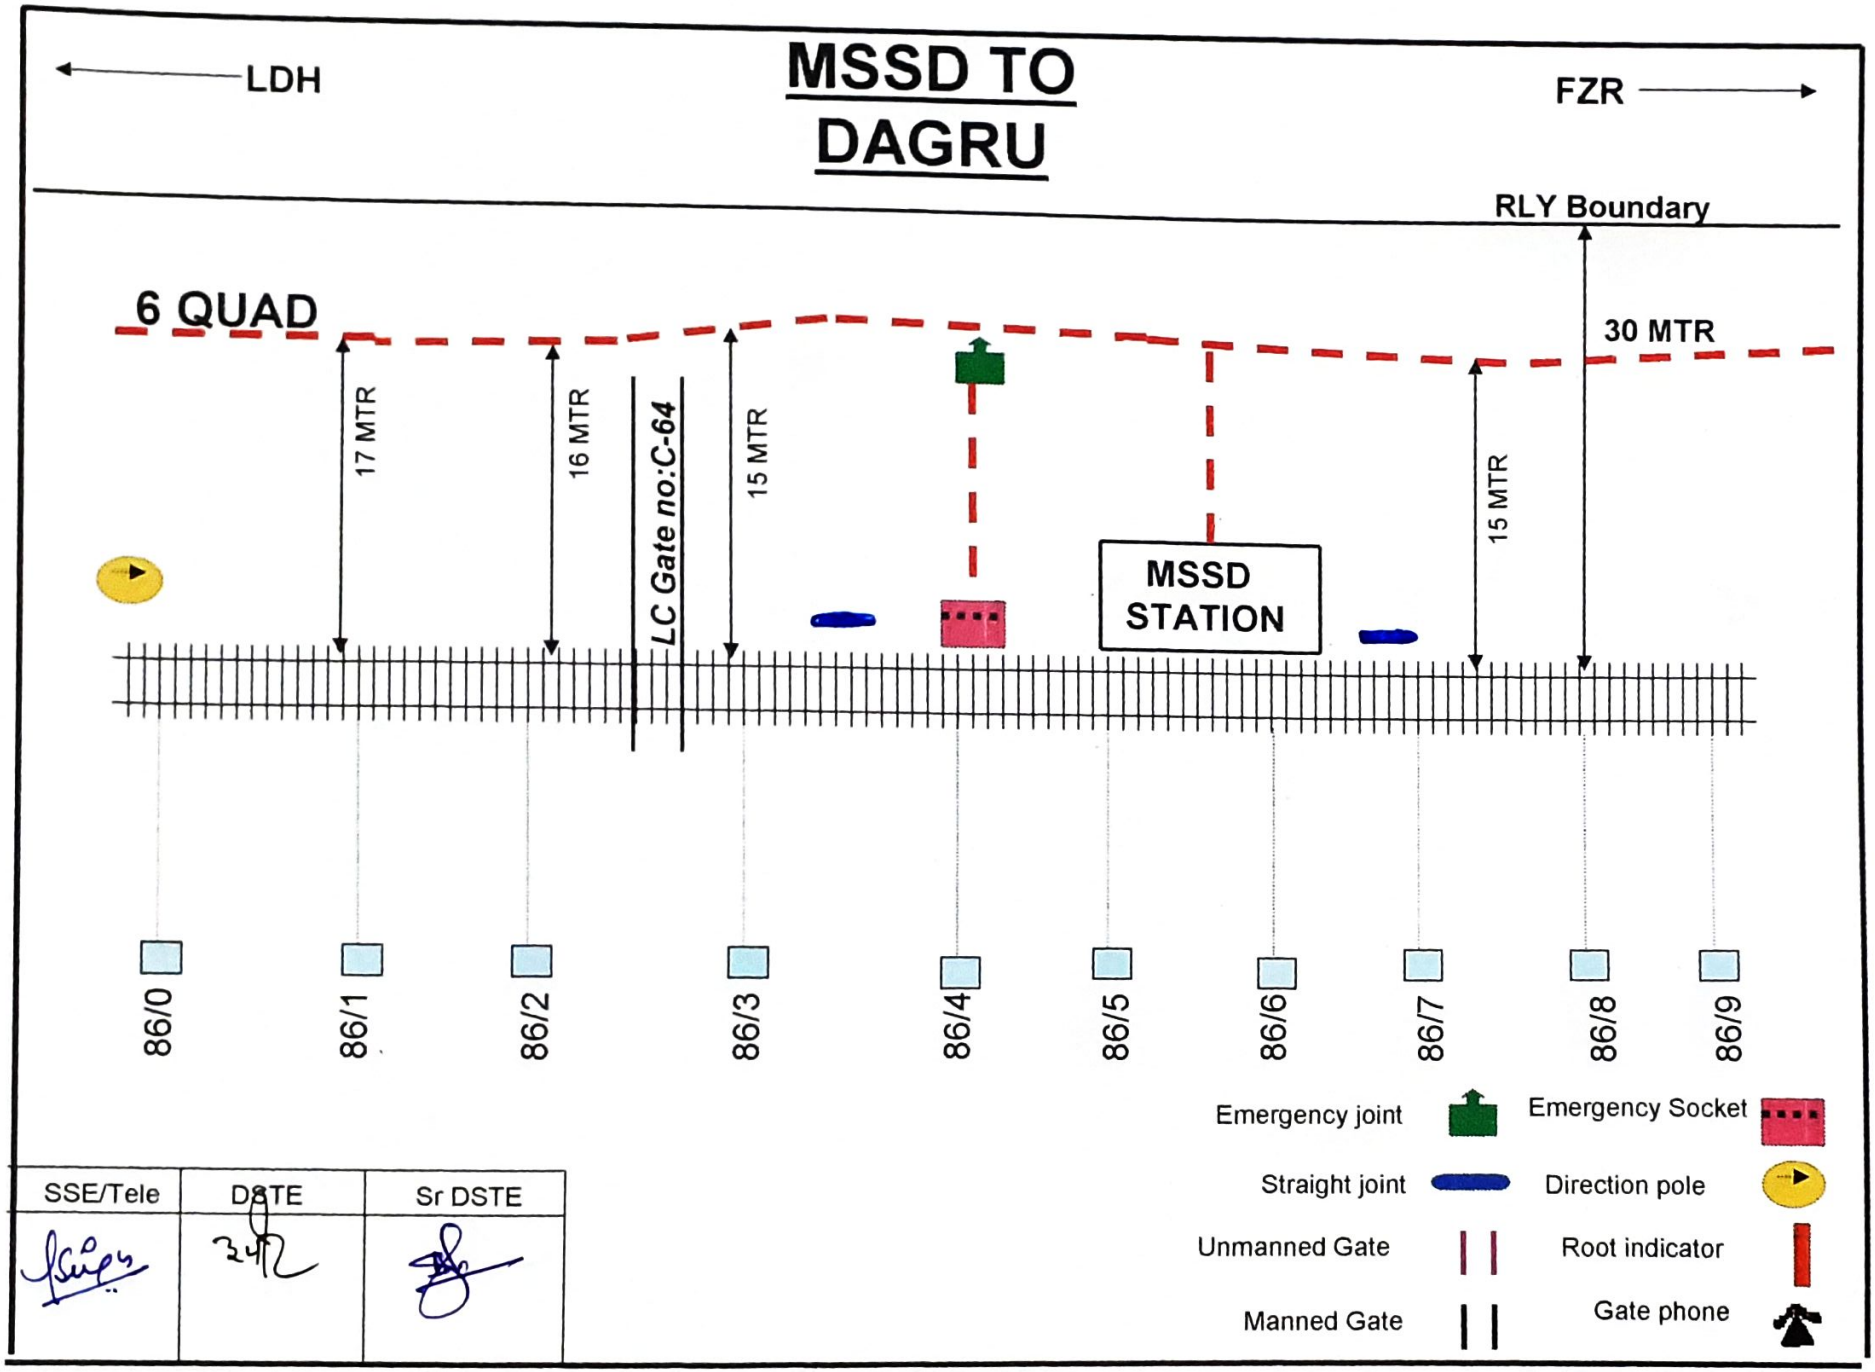


SSE/Tele	DSTE	Sr DSTE

MSSD TO DAGRU

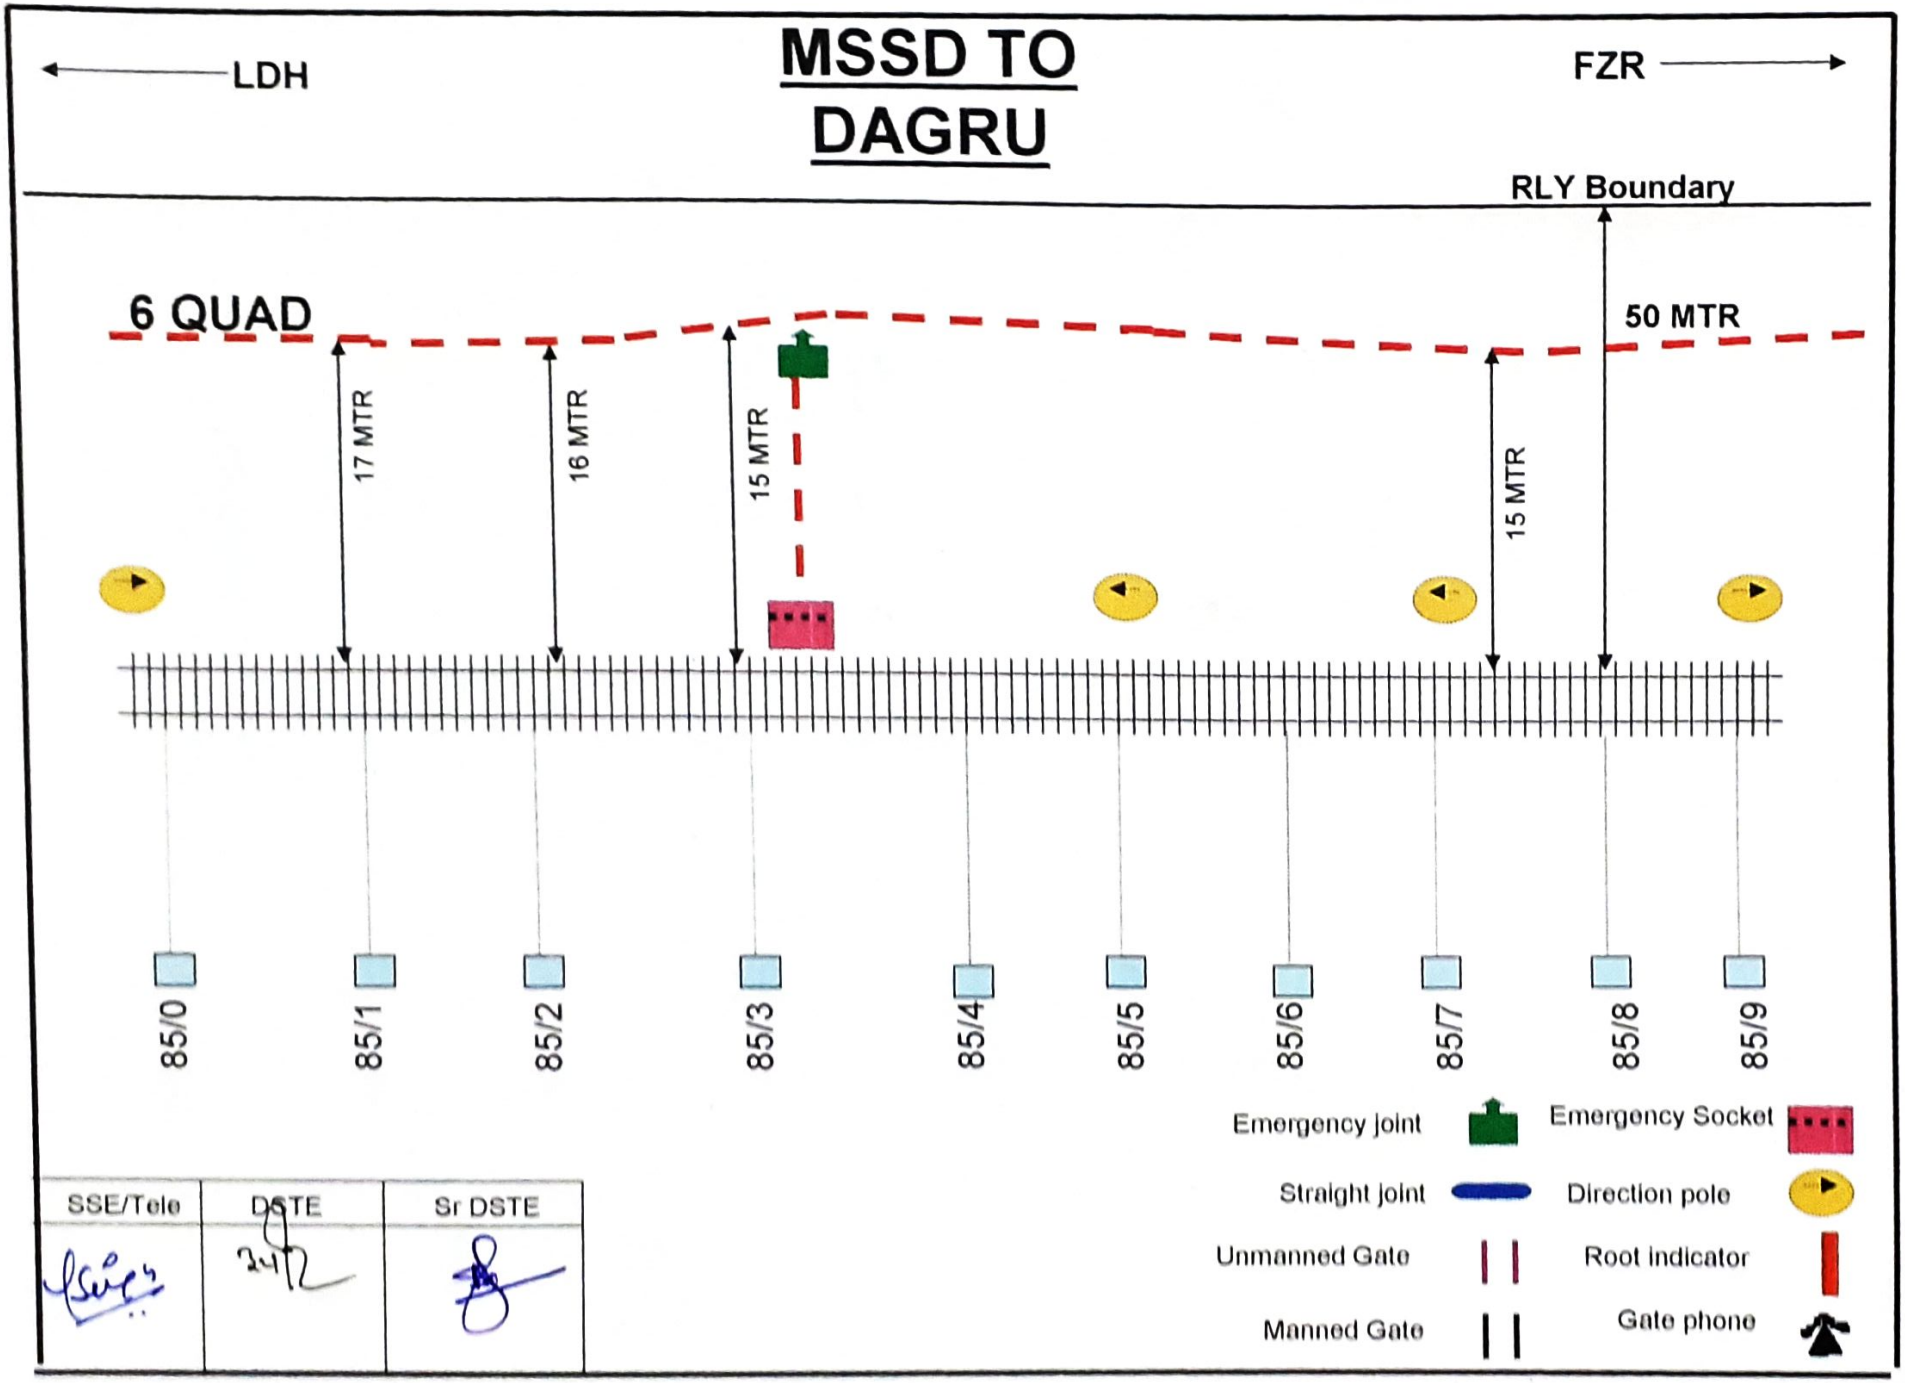


SSE/Tele	DSTE	Sr DSTE
	24/2	

MSSD TO DAGRU

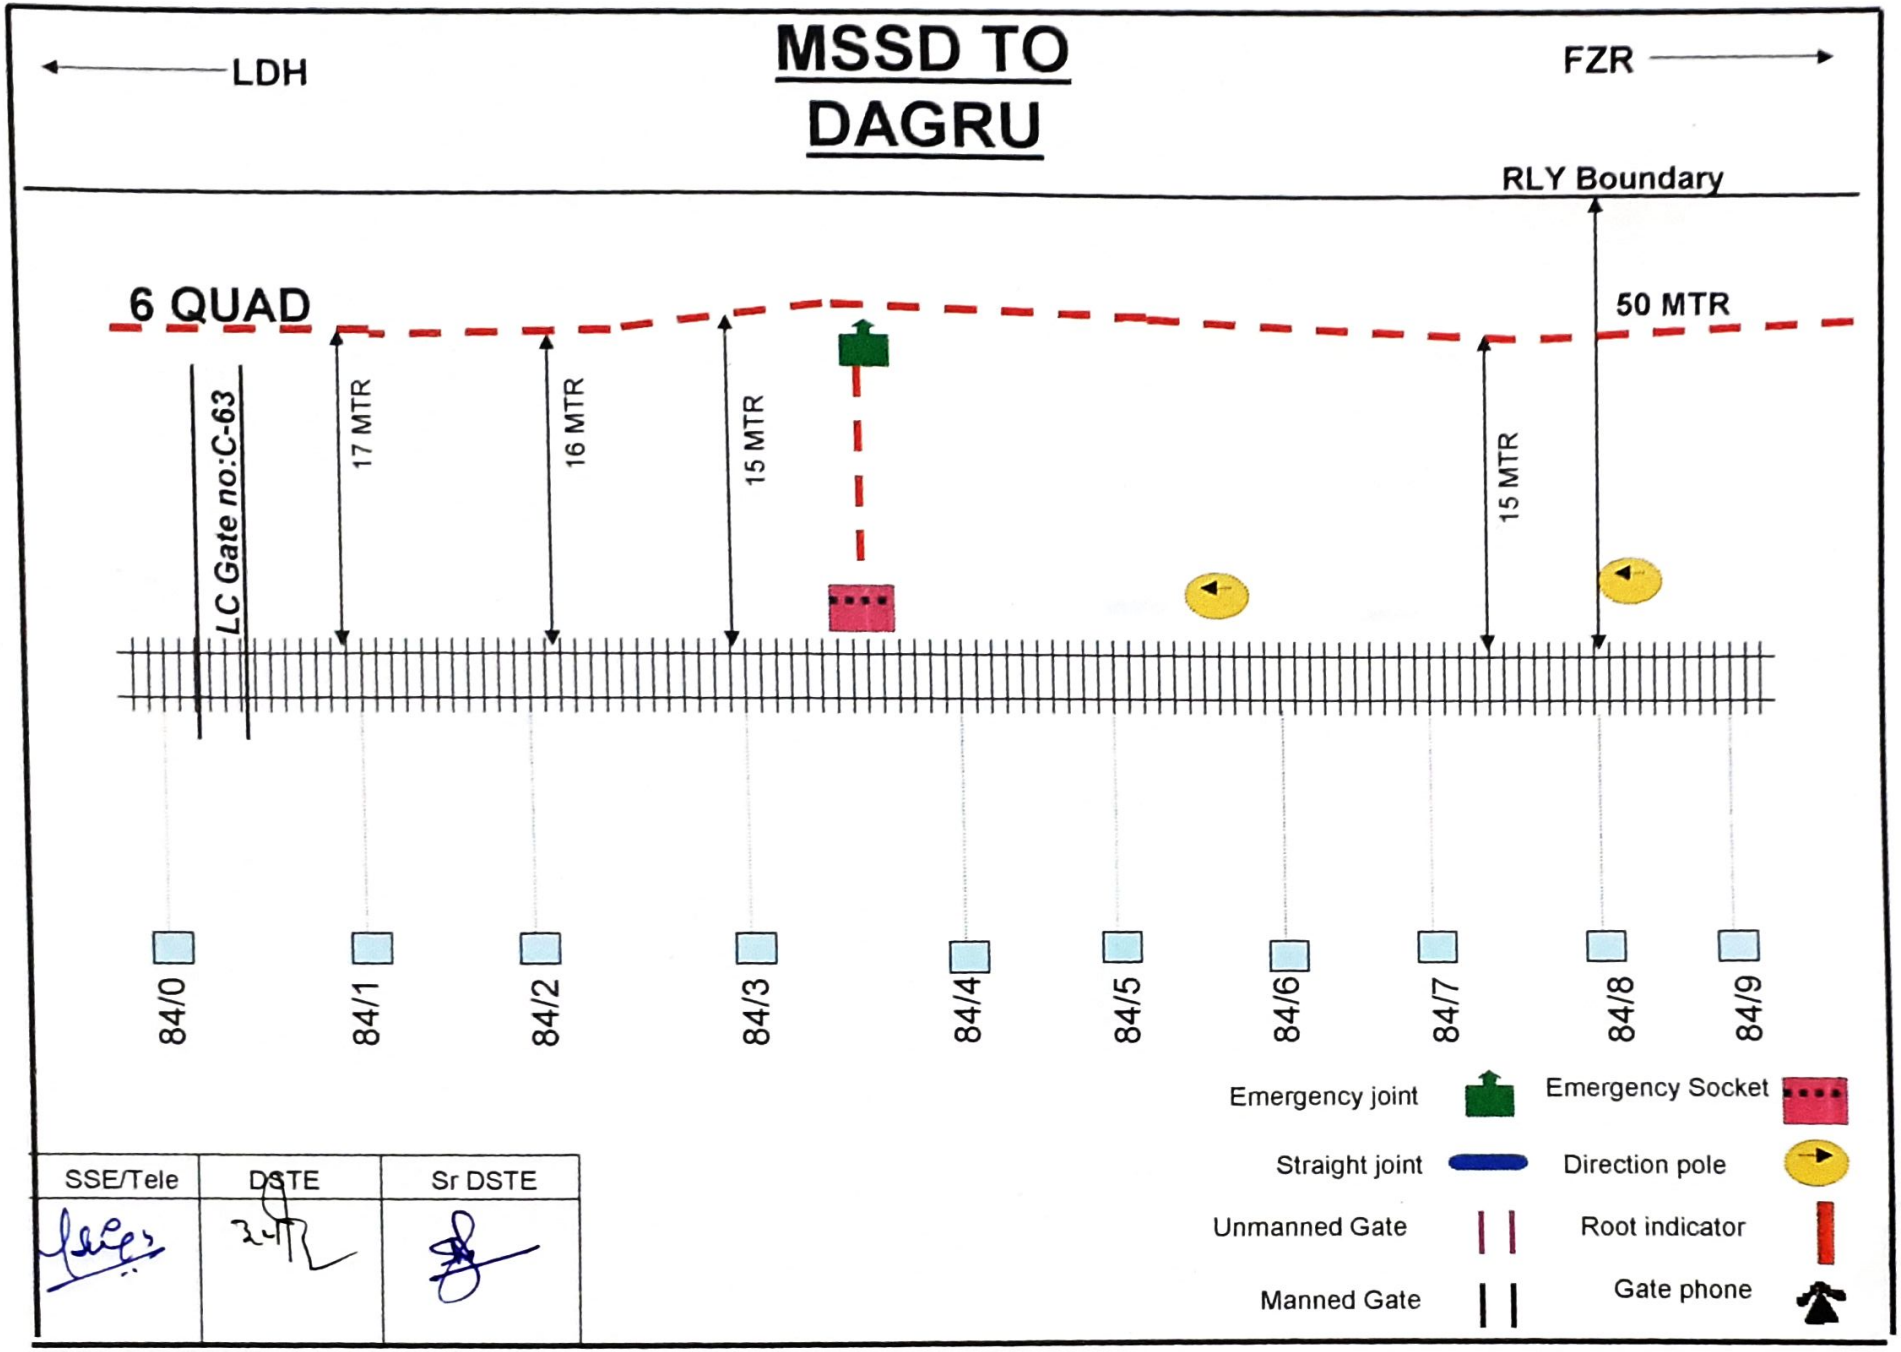


SSE/Tele	DSTE	Sr DSTE

MSSD TO DAGRU

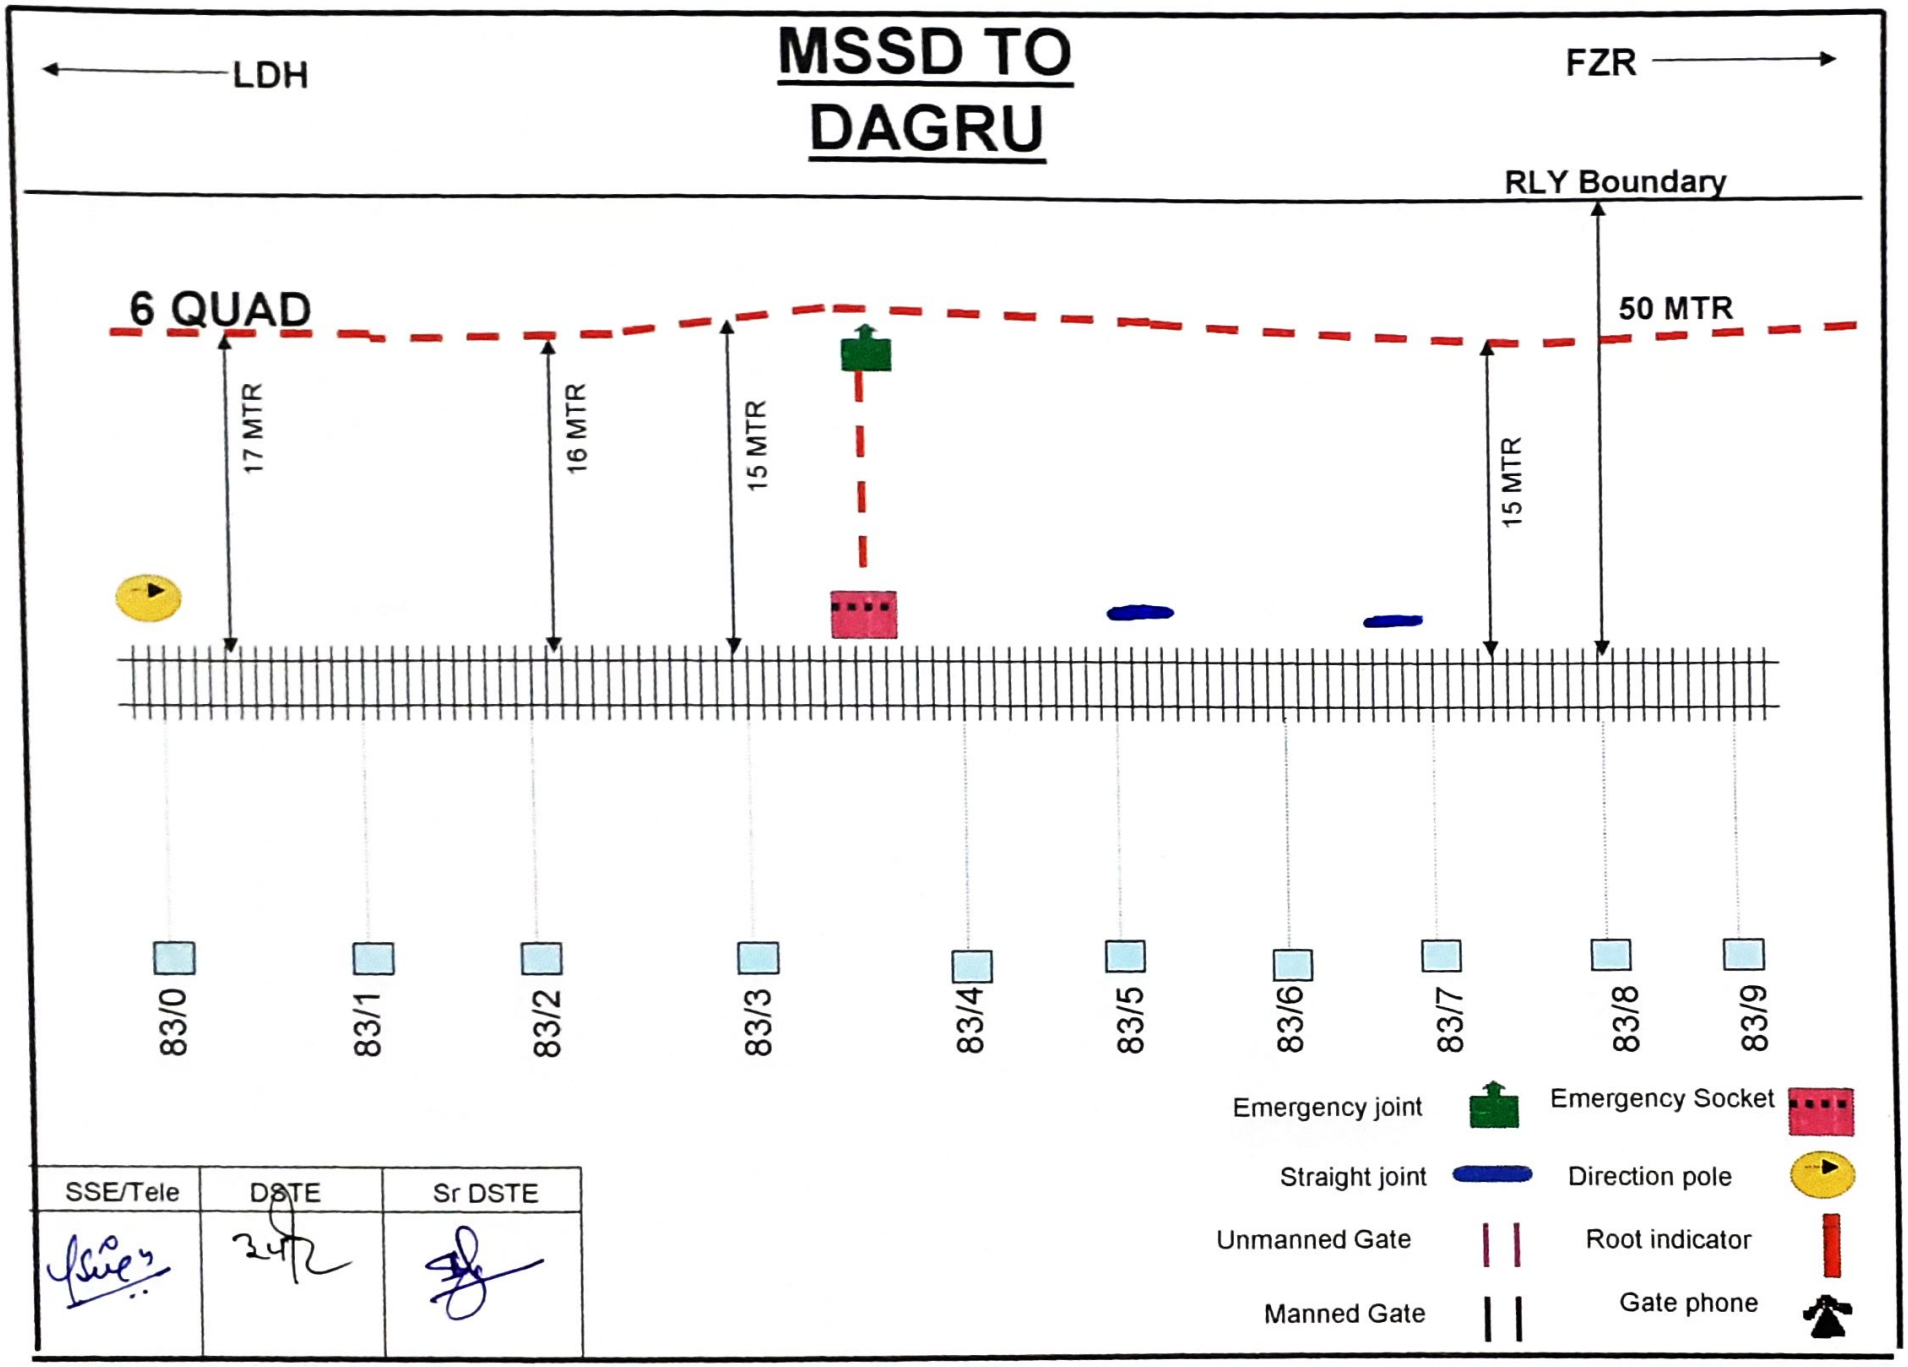


SSE/Tele	DSTE	Sr DSTE

MSSD TO DAGRU

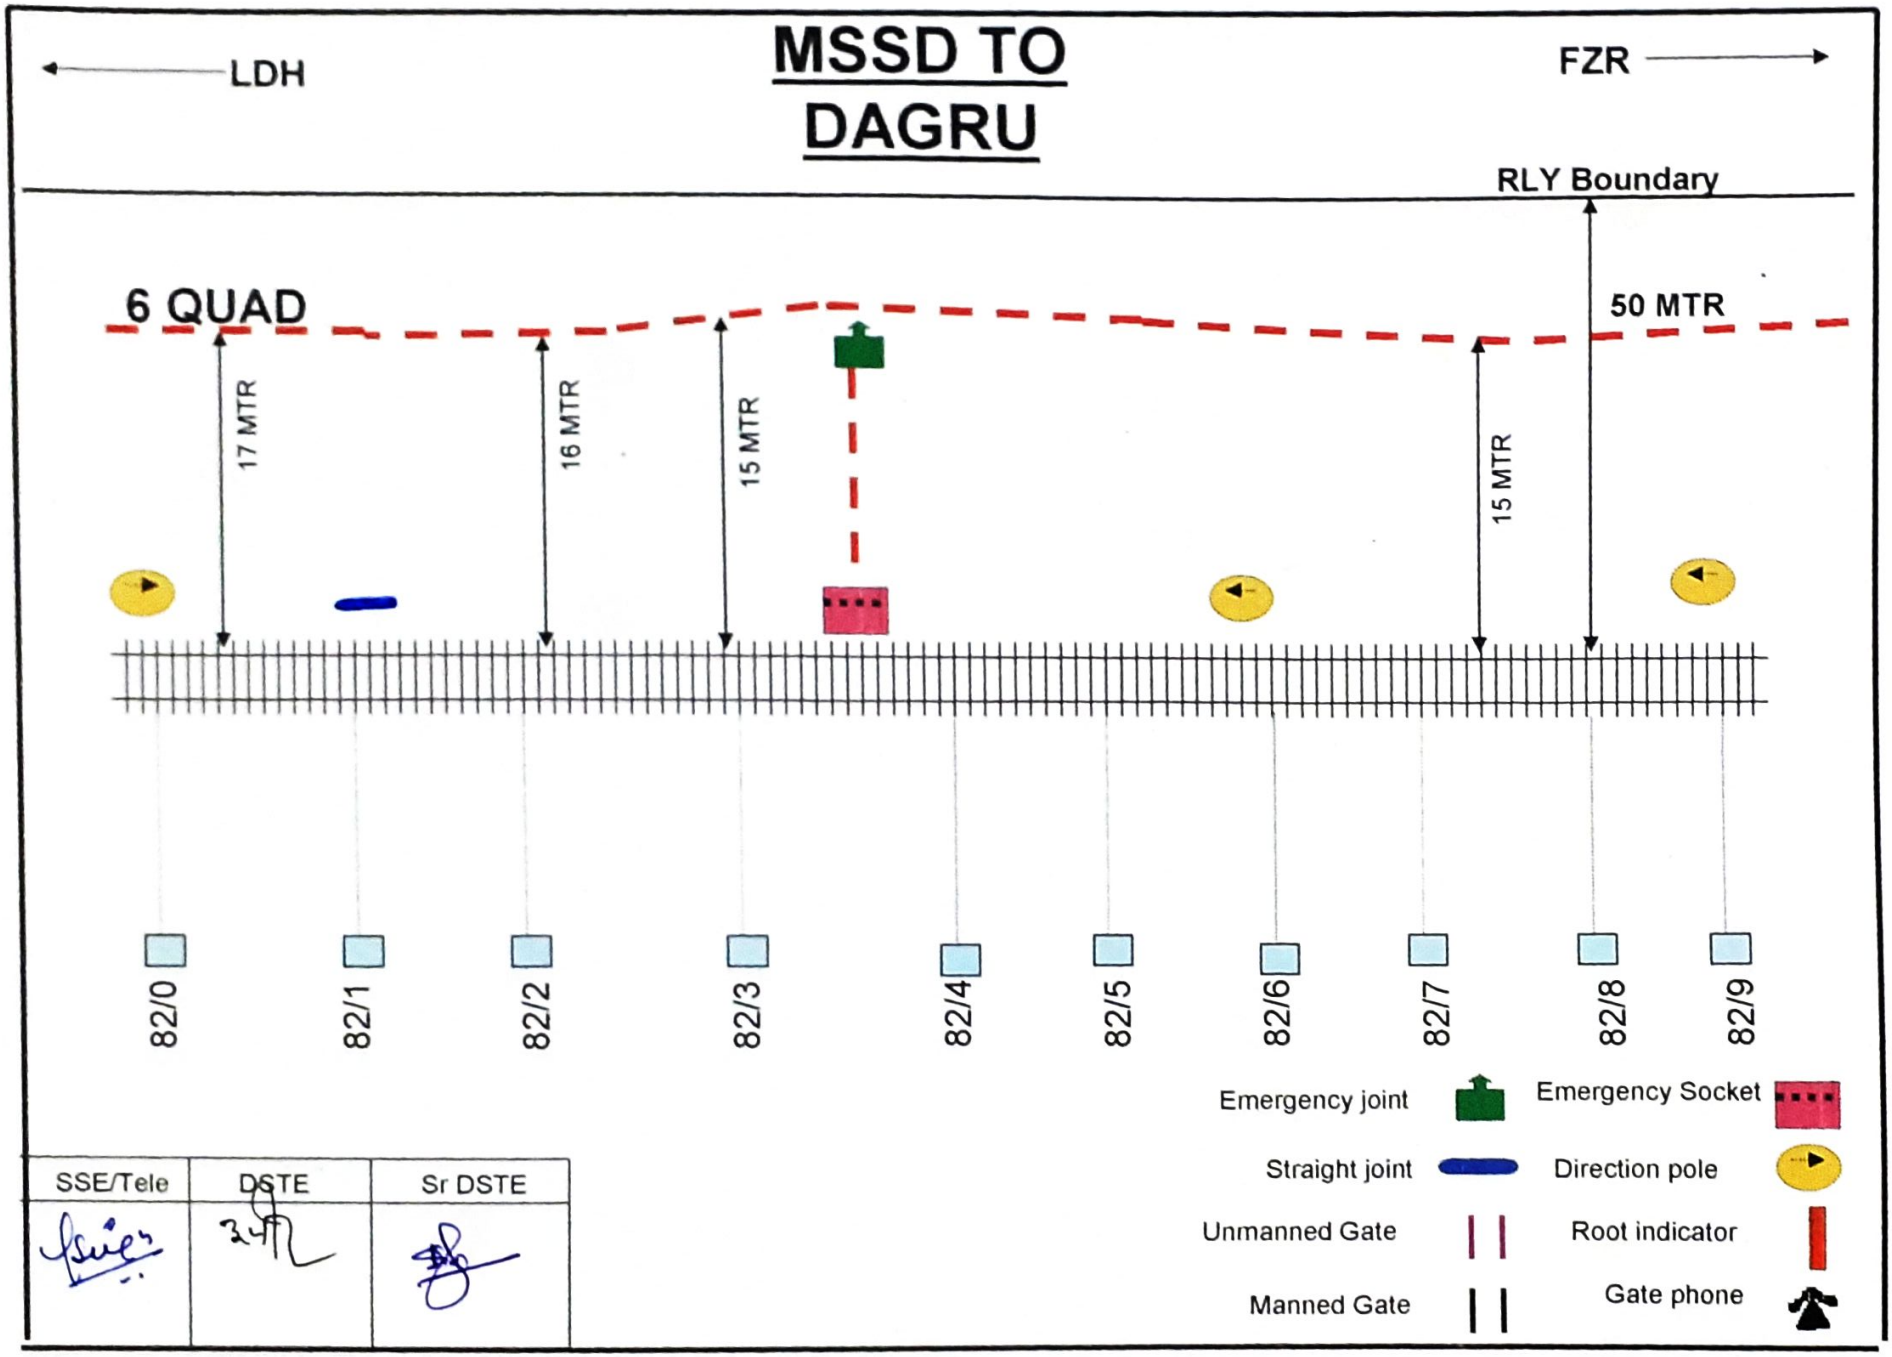


SSE/Tele	DSTE	Sr DSTE


MSSD TO DAGRU

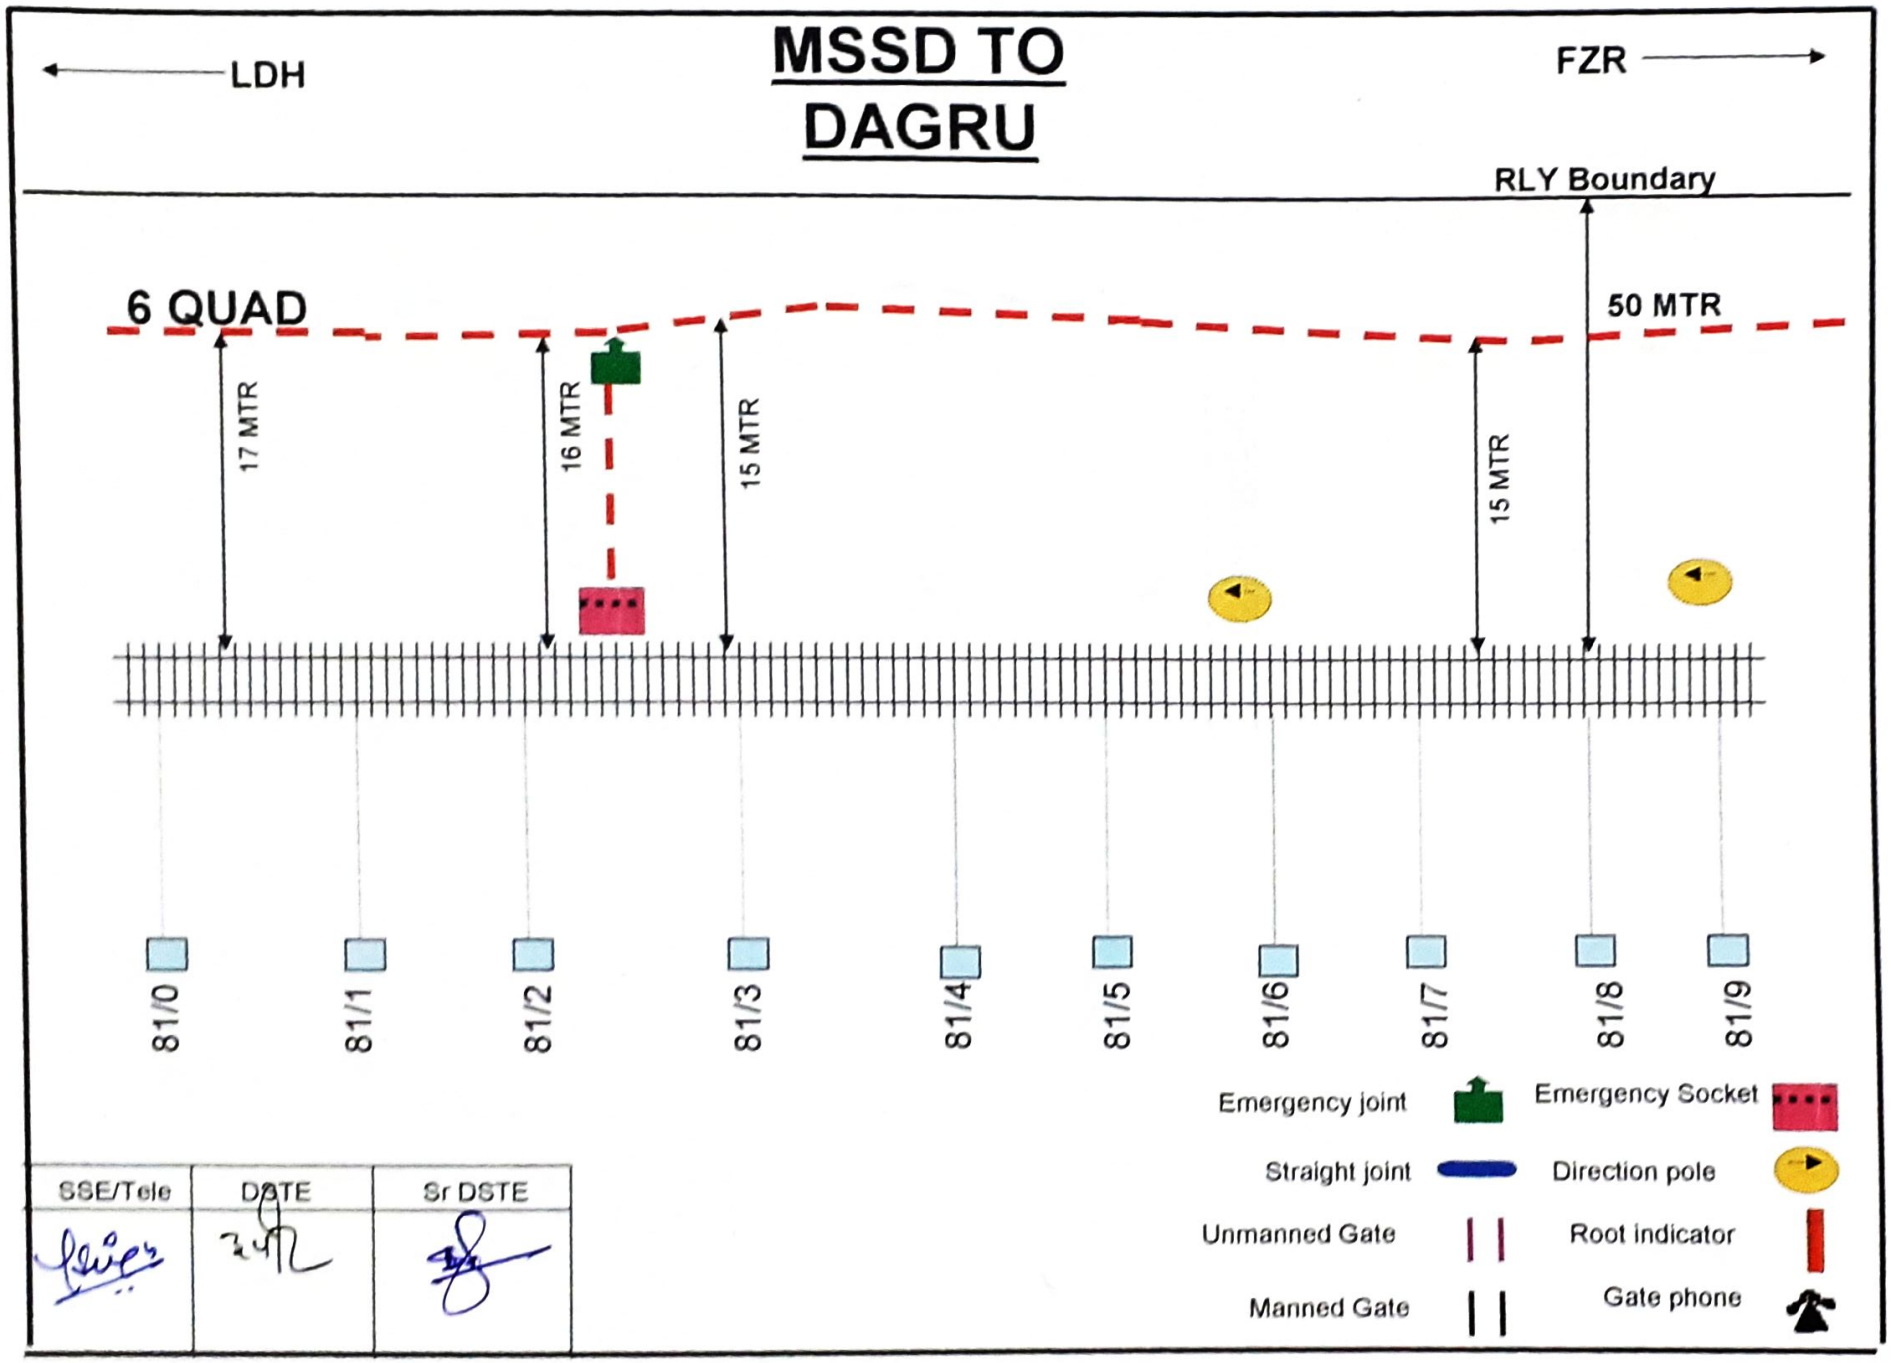

SSE/Tele	DSTE	Sr DSTE
	3/12	

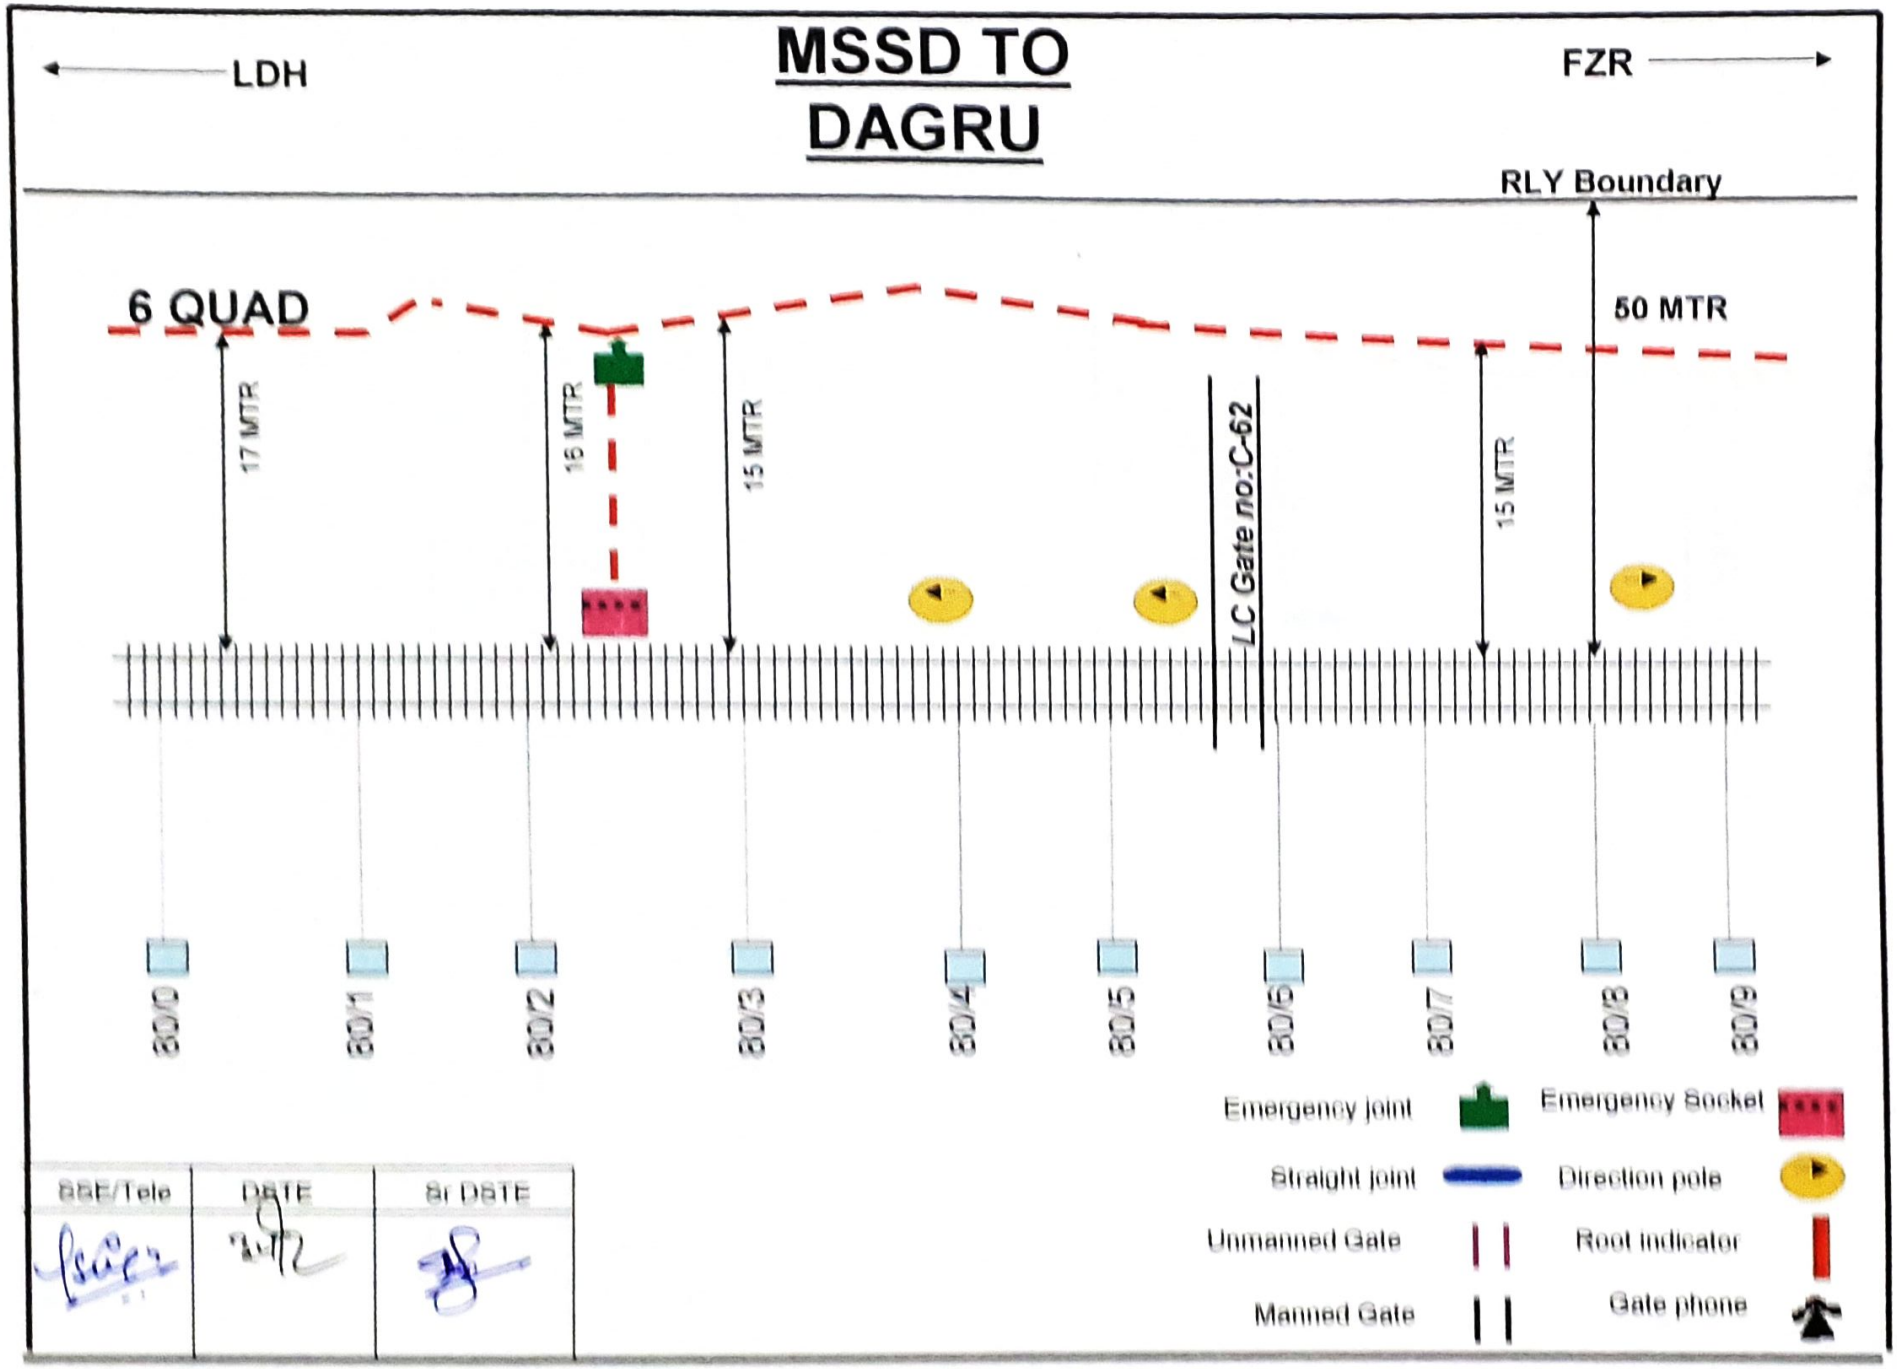
MSSD TO
DAGRU
LDH
FZR
RLY Boundary
6 QUAD
50 MTR
17 MTR
16 MTR
15 MTR
LC Gate no:C-62
15 MTR
BD/0
BD/1
BD/2
BD/3
BD/4
BD/5
BD/6
BD/7
BD/8
BD/9
Emergency joint
Emergency Socket
Straight joint
Direction pole
Unmanned Gate
Root indicator
Manned Gate
Gate phone
SSE/Tele
DBTE
Sr DBTE

MSSD TO DAGRU

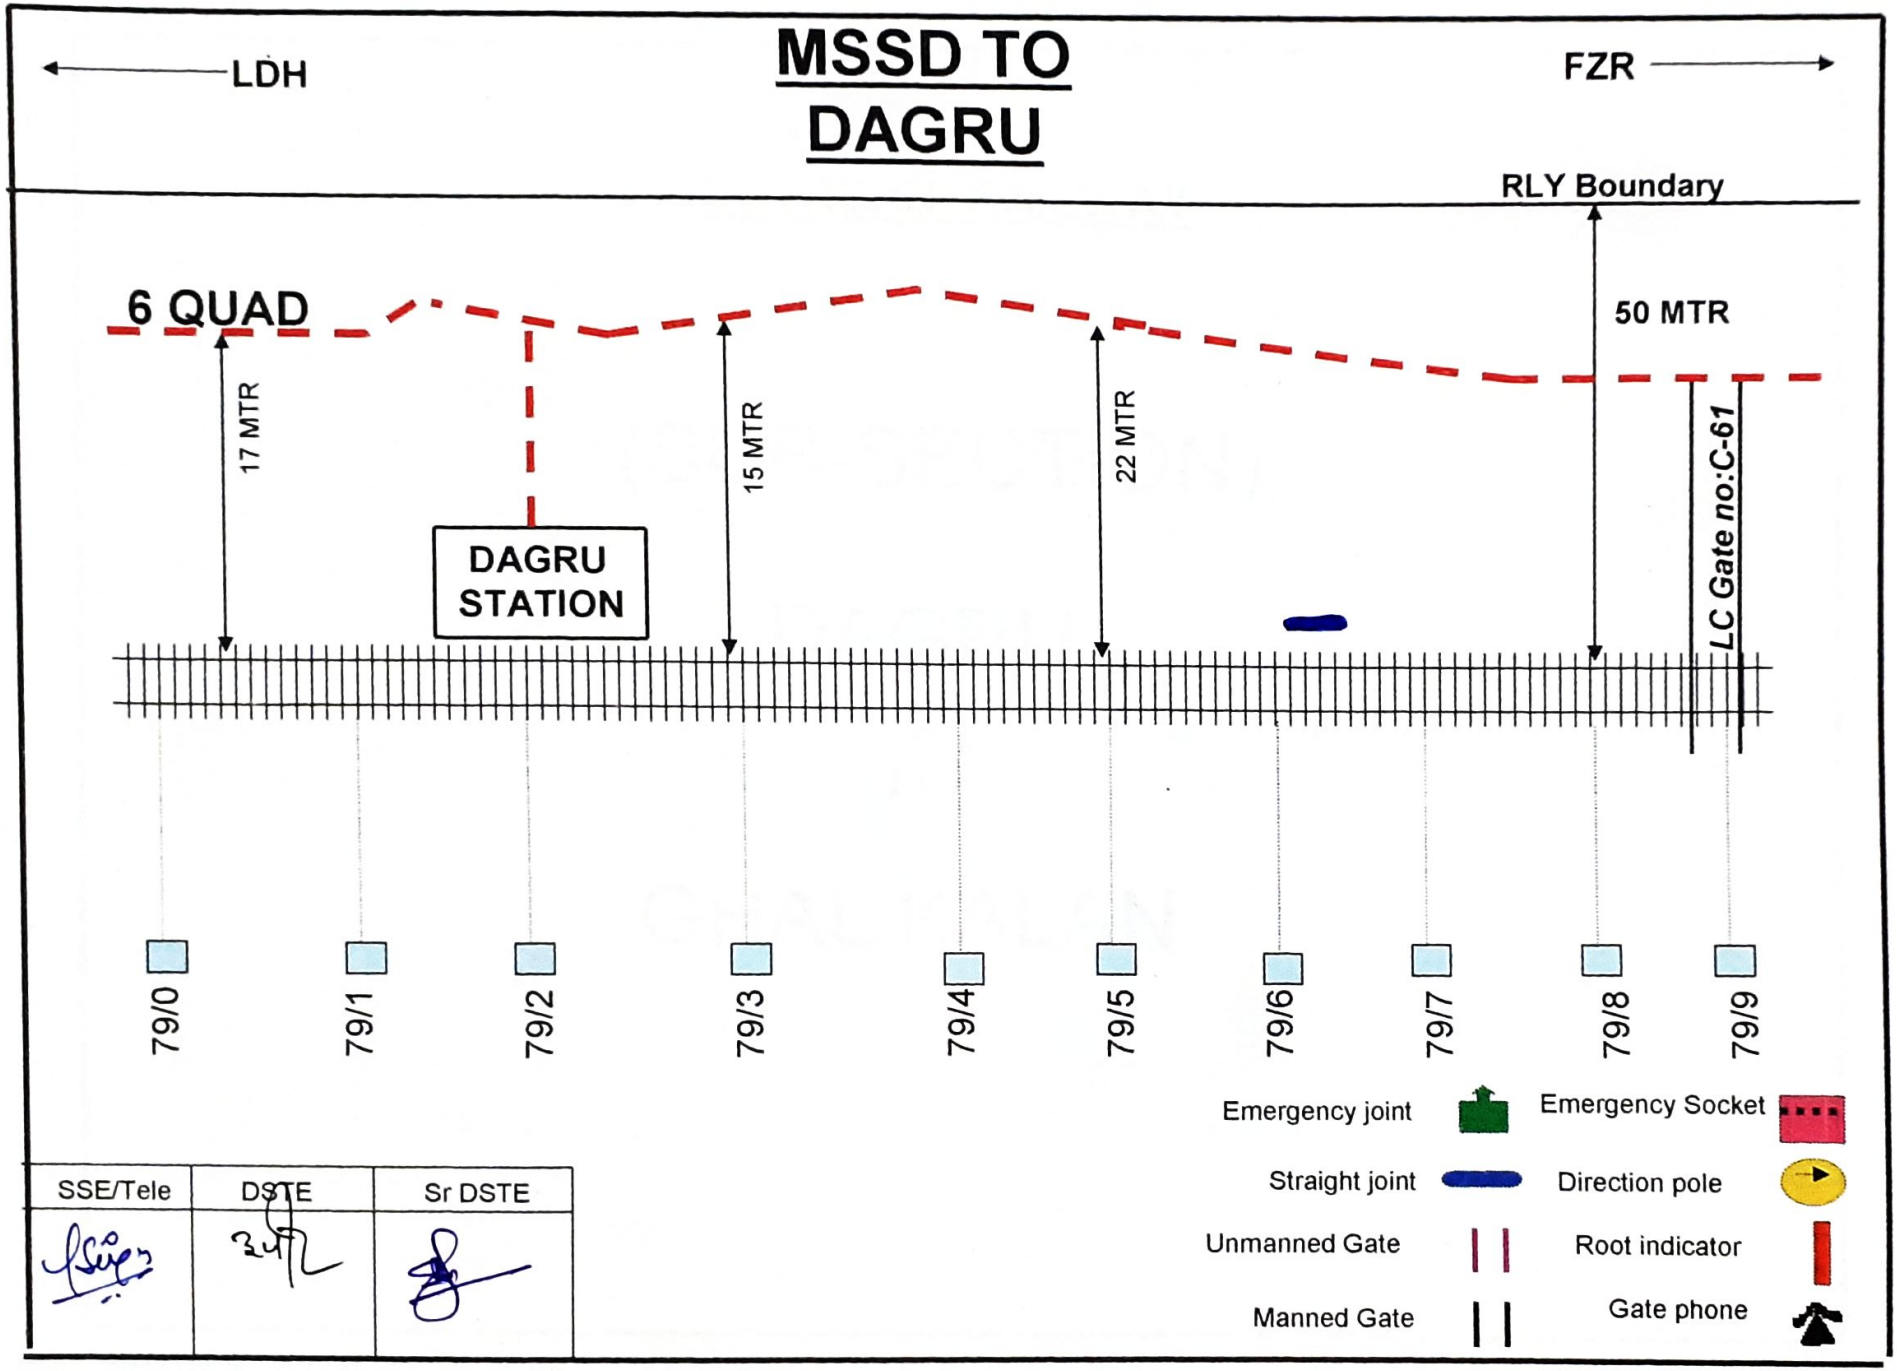

SSE/Tele	DSTE	Sr DSTE

NORTHERN RAILWAY


(SUB-SECTION)

DAGRU

TO


GHAL KALAN

DAGRU TO GHAL KALAN

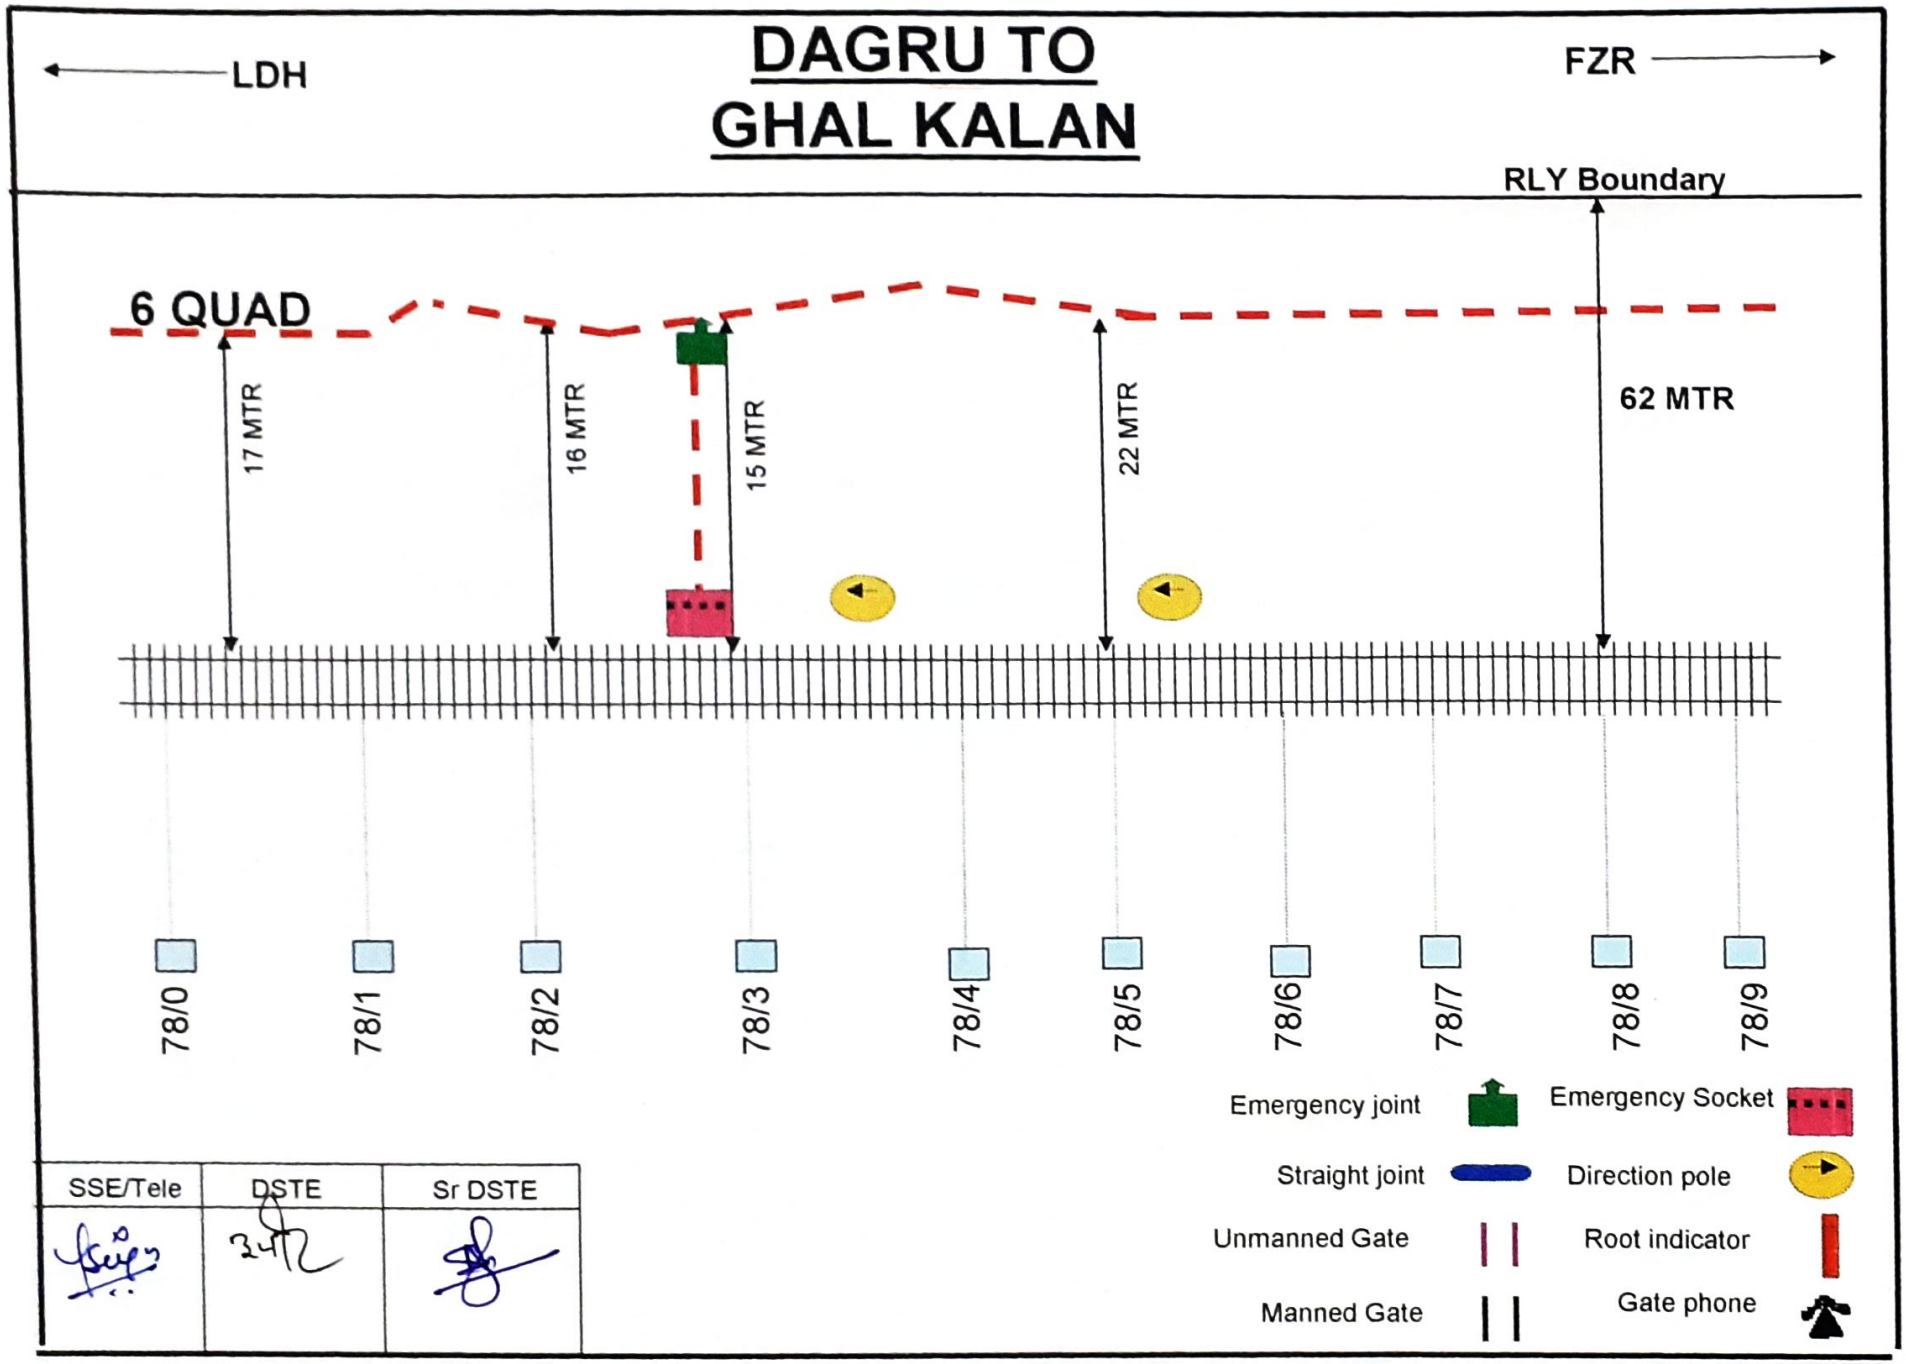


SSE/Tele	DSTE	Sr DSTE

DAGRU TO GHAL KALAN

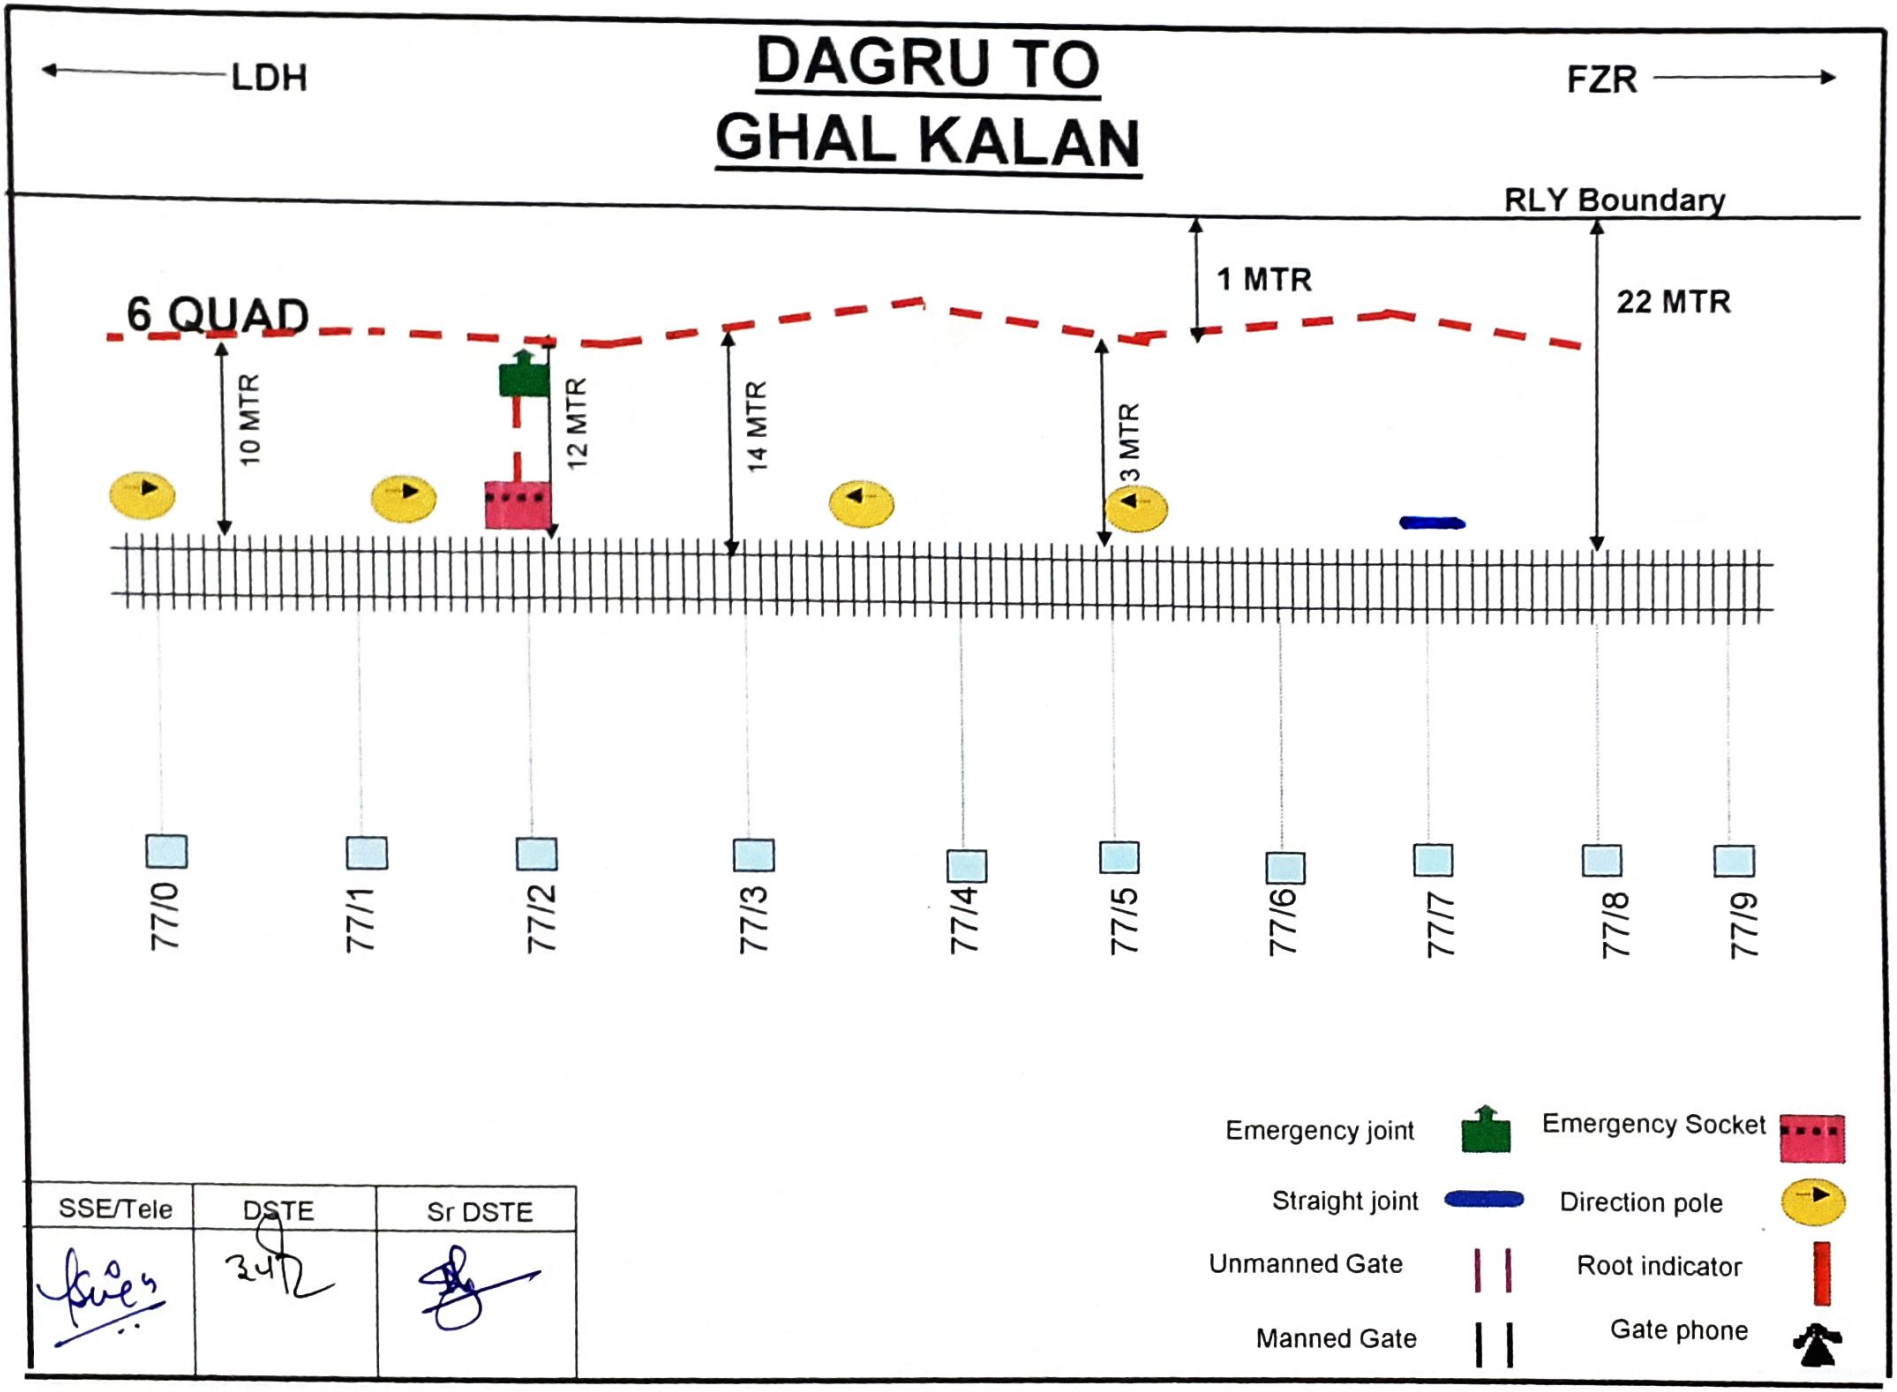


SSE/Tele	DSTE	Sr DSTE
	3472	

DAGRU TO GHAL KALAN

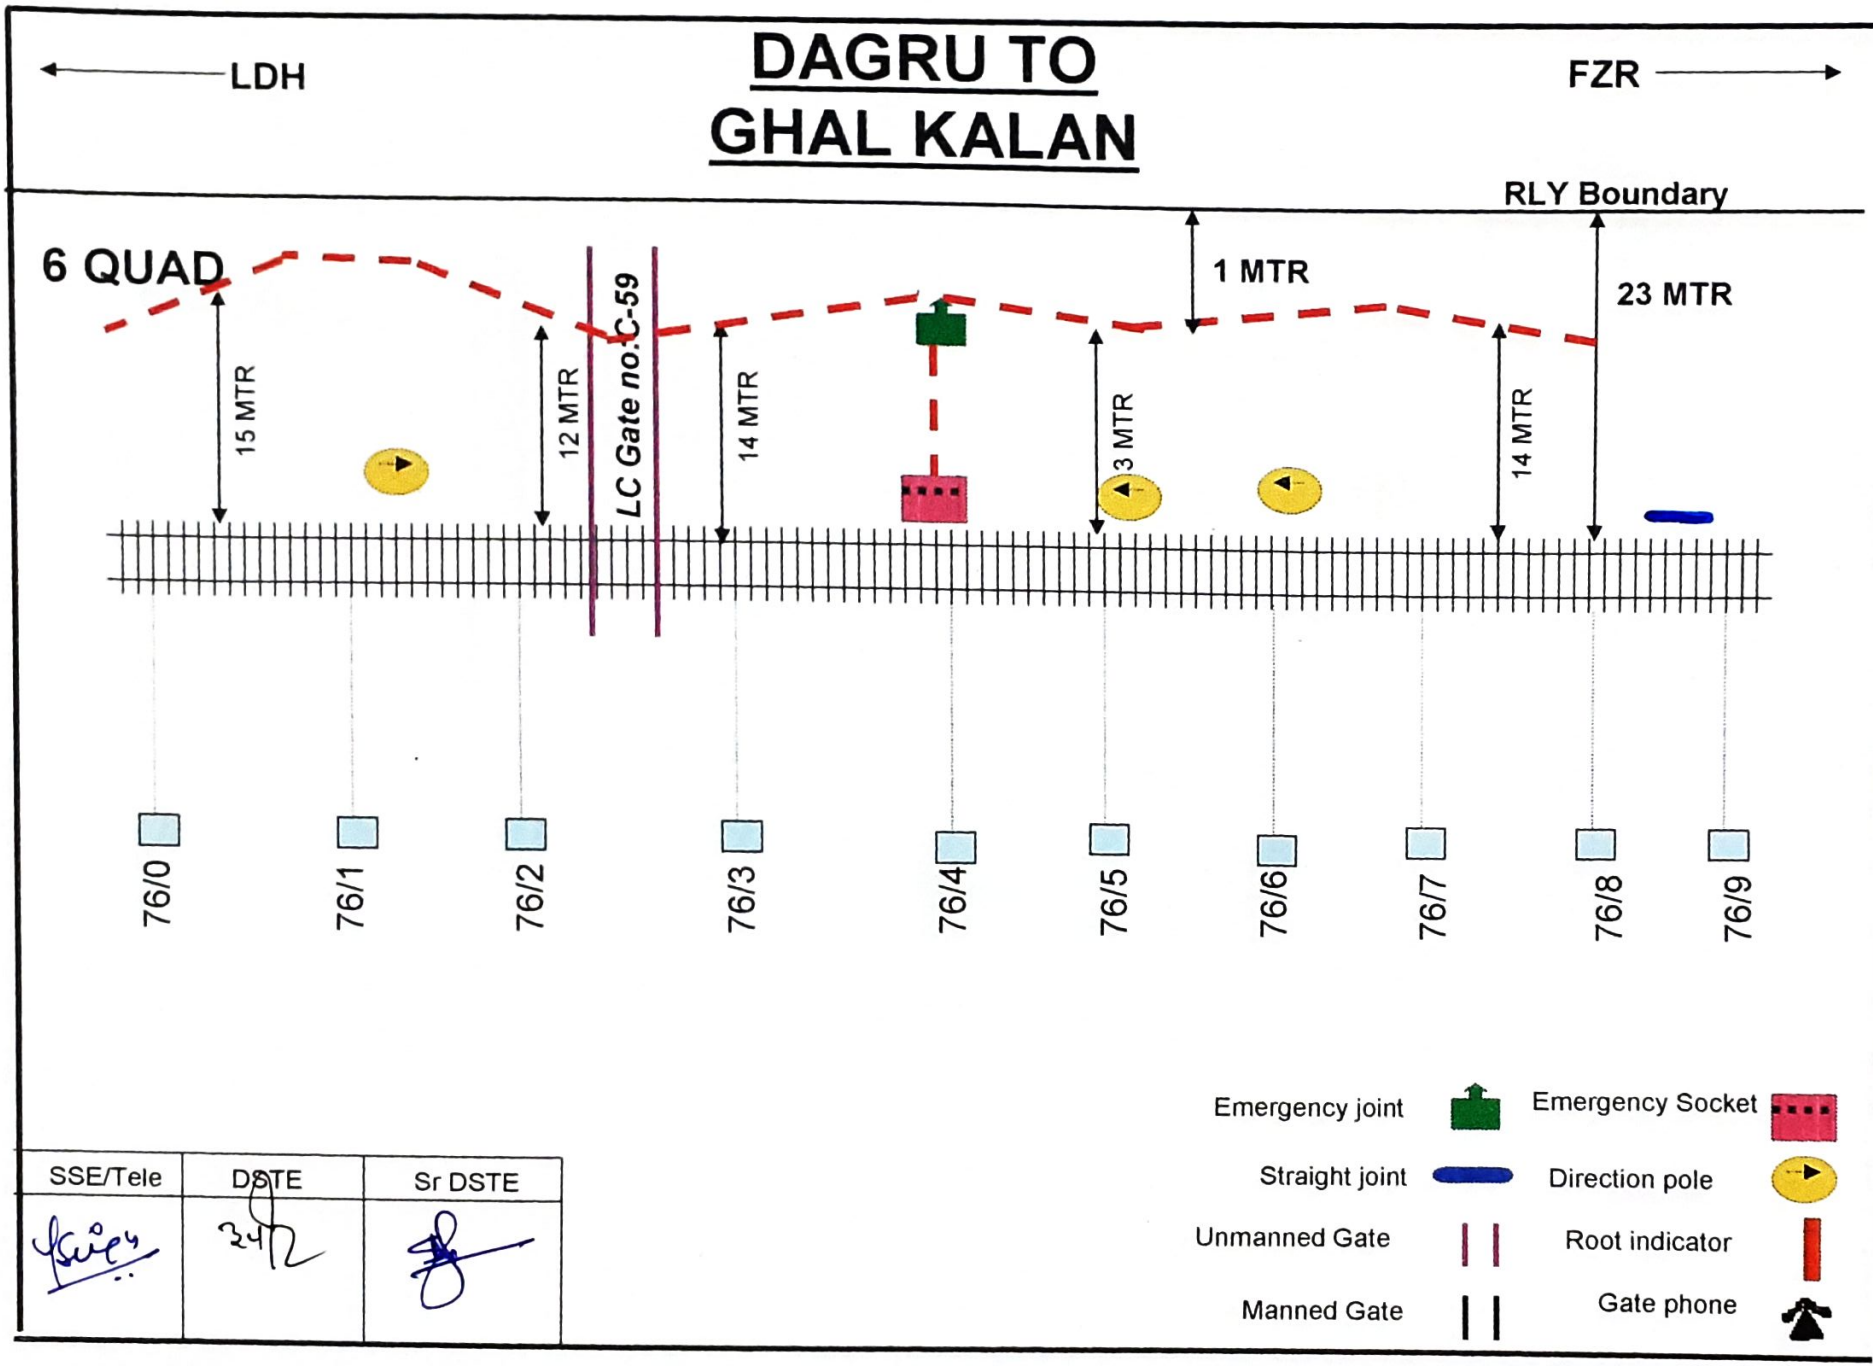


SSE/Tele	DSTE	Sr DSTE
	24/2	

DAGRU TO GHAL KALAN

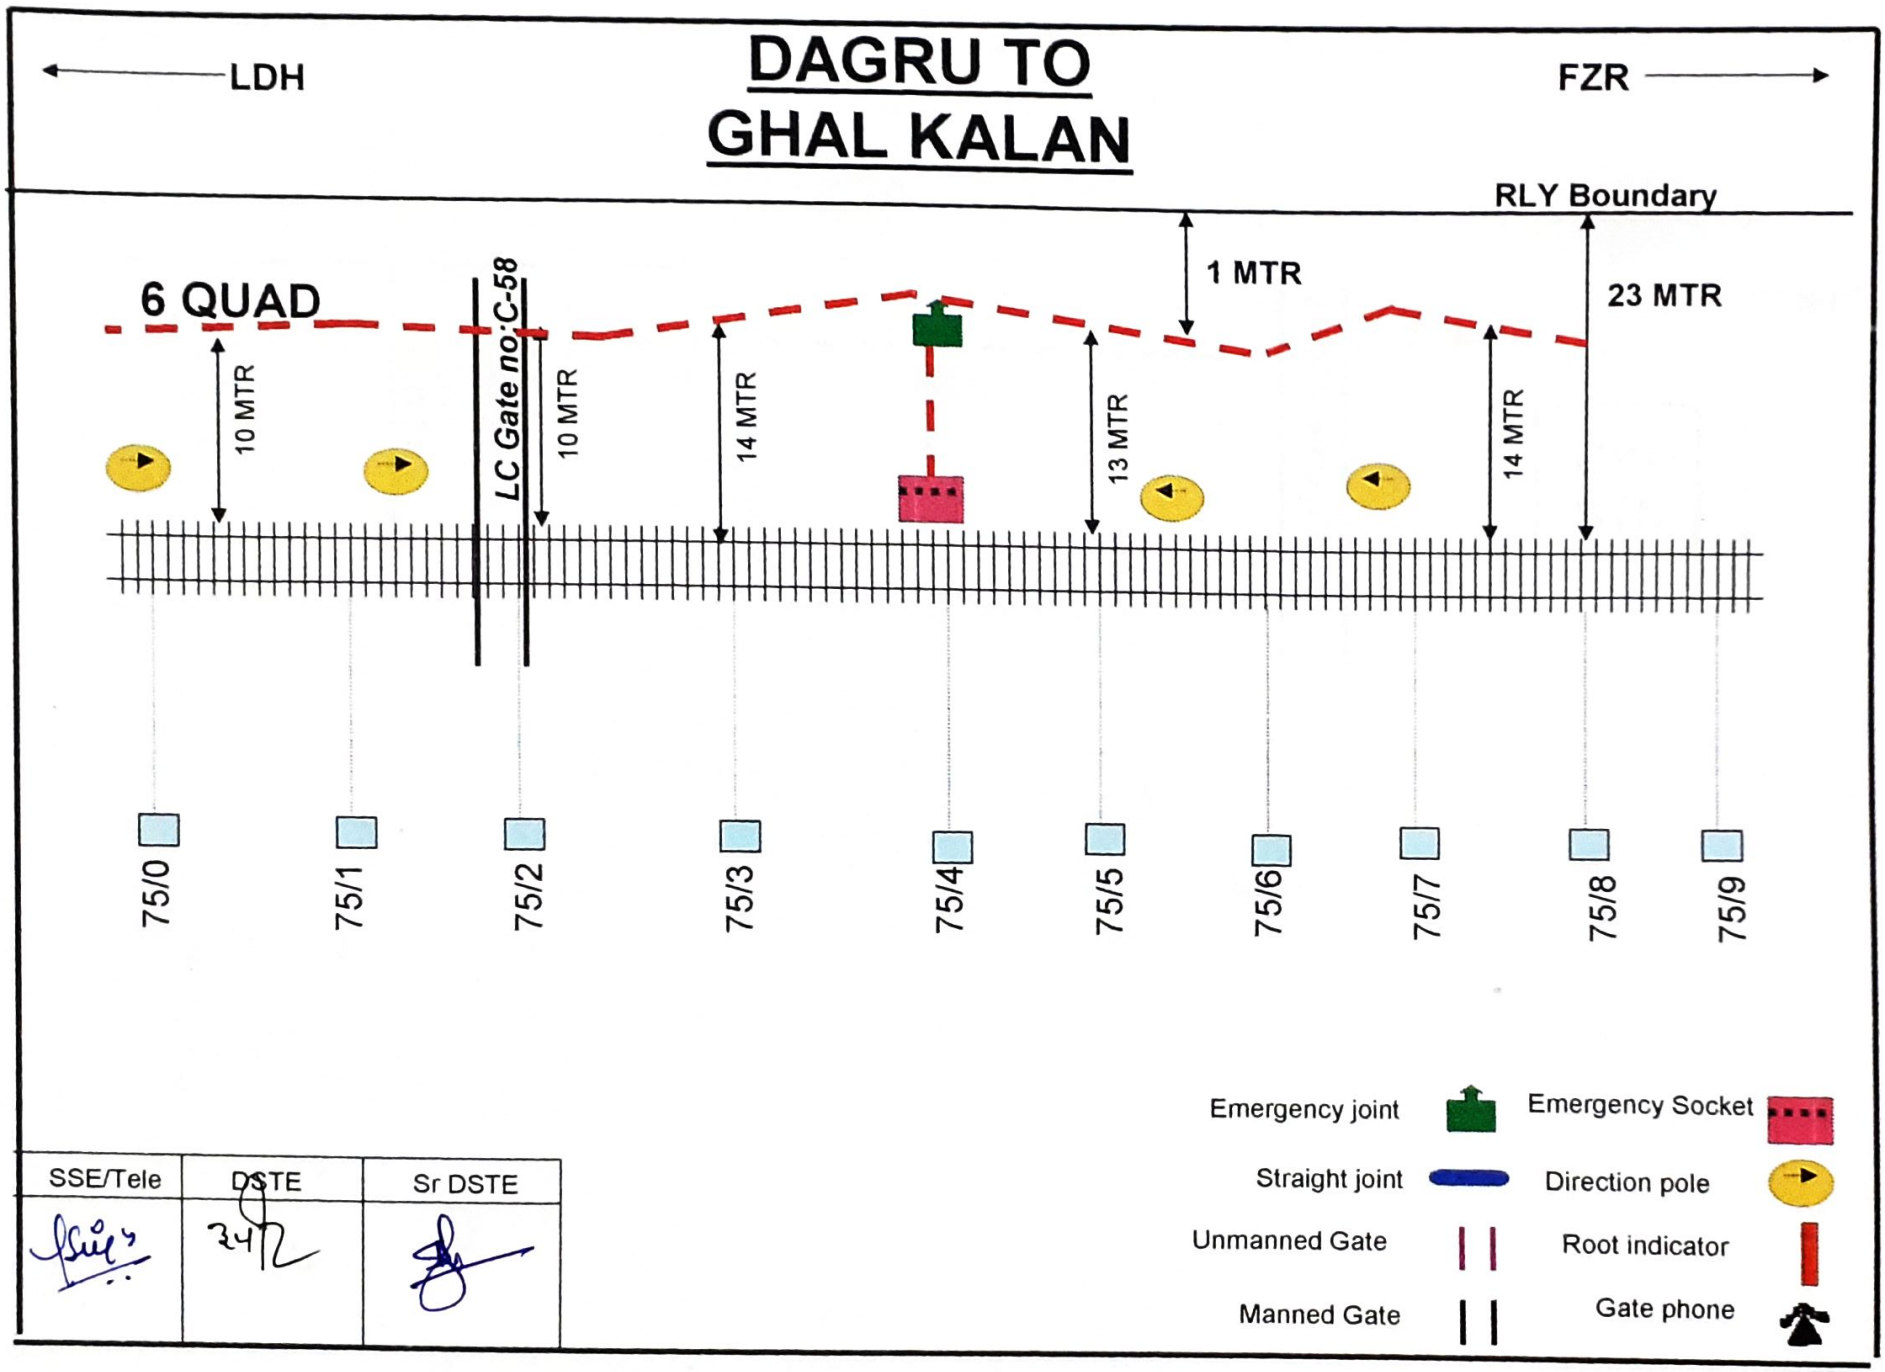

SSE/Tele	DSTE	Sr DSTE
	3472	

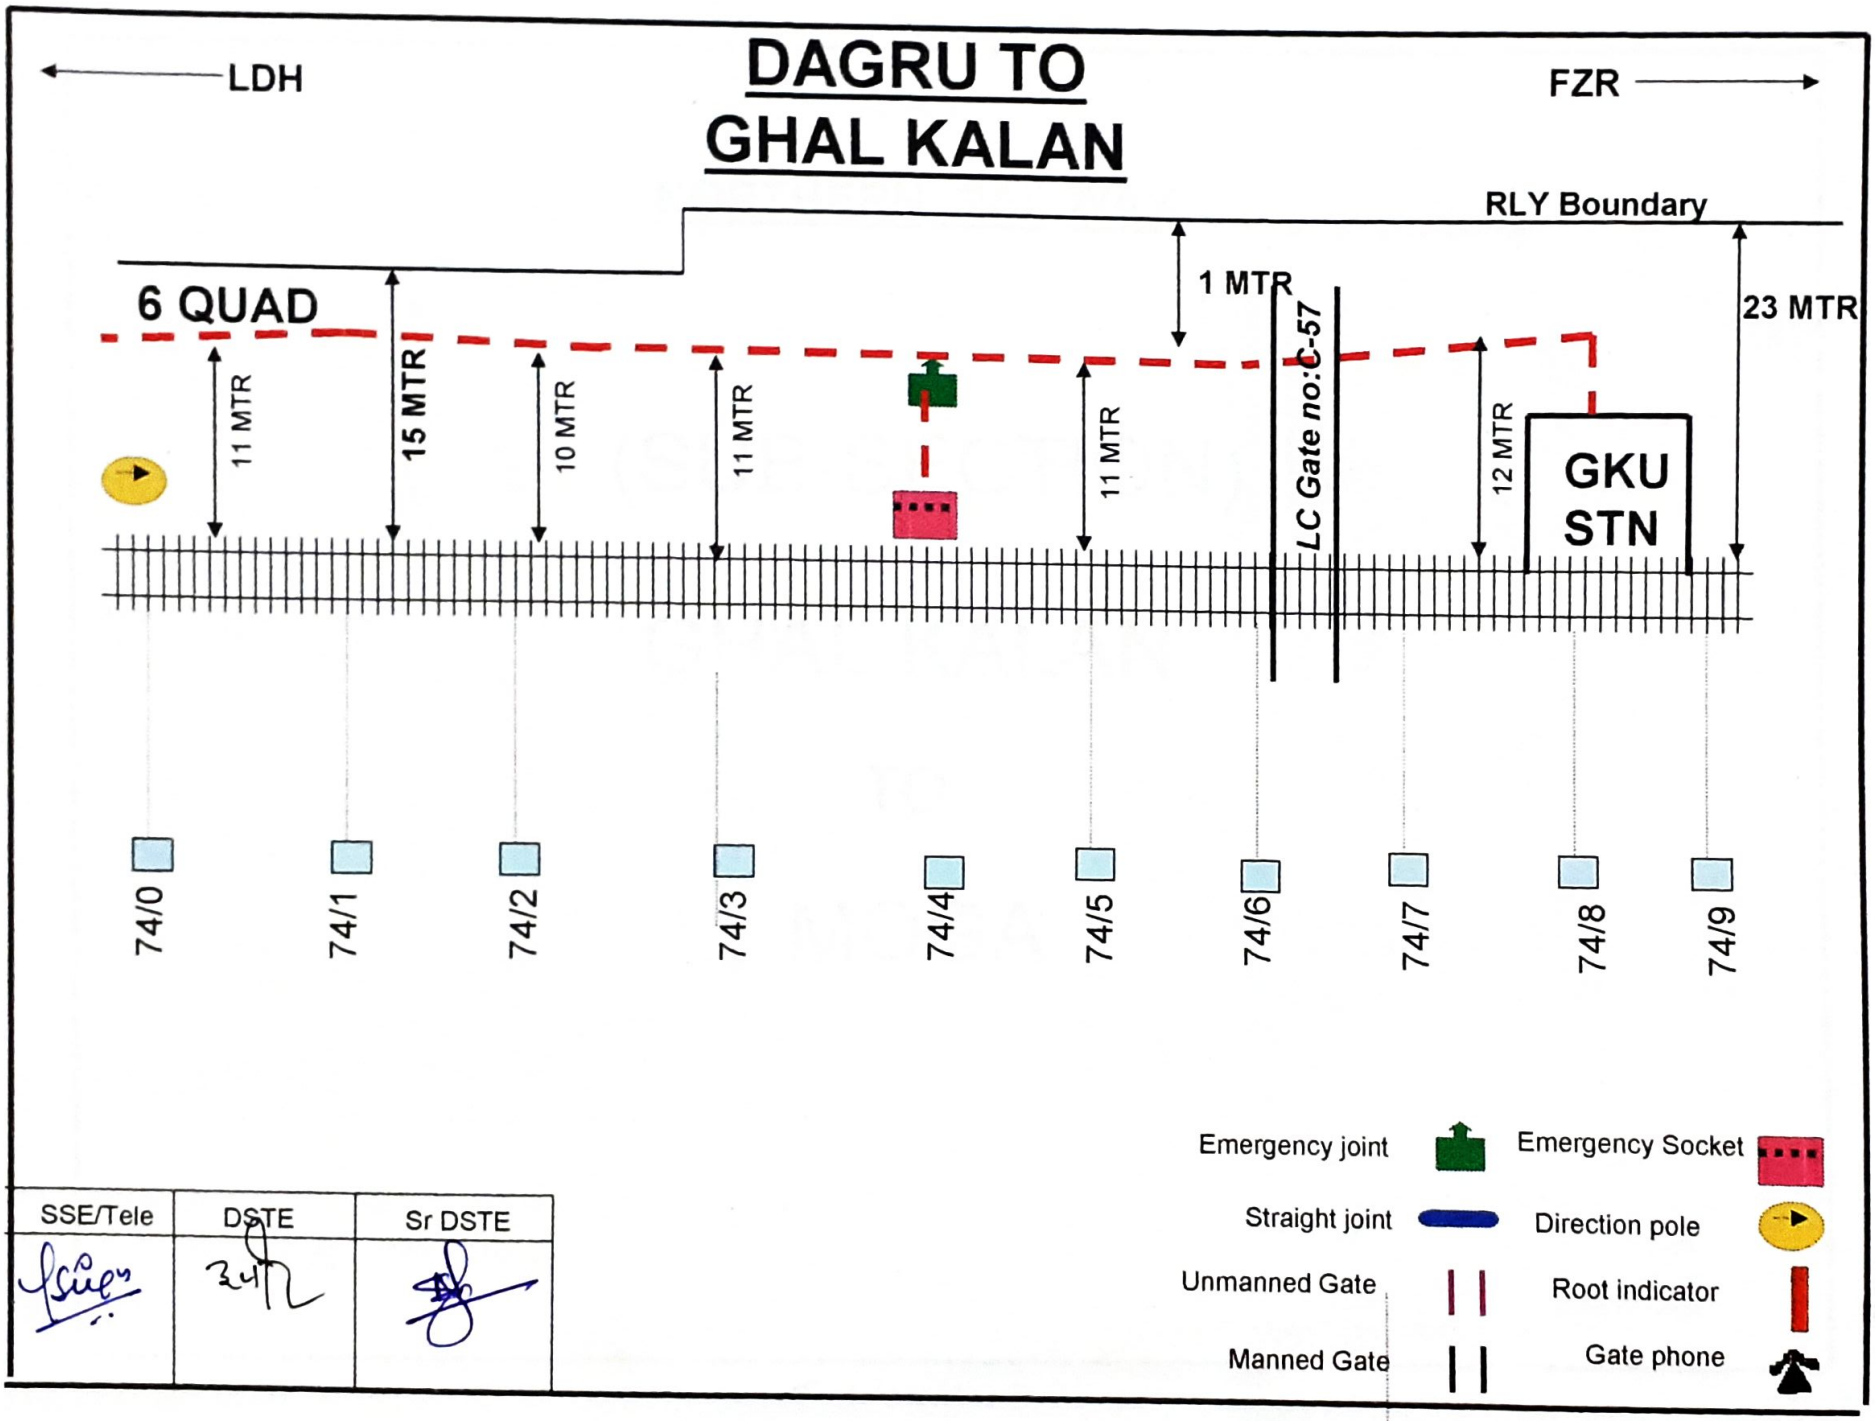
DAGRU TO
GHAL KALAN
LDH
FZR
RLY Boundary
6 QUAD
1 MTR
23 MTR
11 MTR
15 MTR
10 MTR
11 MTR
11 MTR
LC Gate no:C-57
12 MTR
GKU
STN
74/0
74/1
74/2
74/3
74/4
74/5
74/6
74/7
74/8
74/9
Emergency joint
Emergency Socket
Straight joint
Direction pole
Unmanned Gate
Root indicator
Manned Gate
Gate phone
SSE/Tele
DSTE
Sr DSTE

NORTHERN RAILWAY


(SUB-SECTION)

GHAL KALAN

TO


MOGA

GHAL KALAN TO MOGA

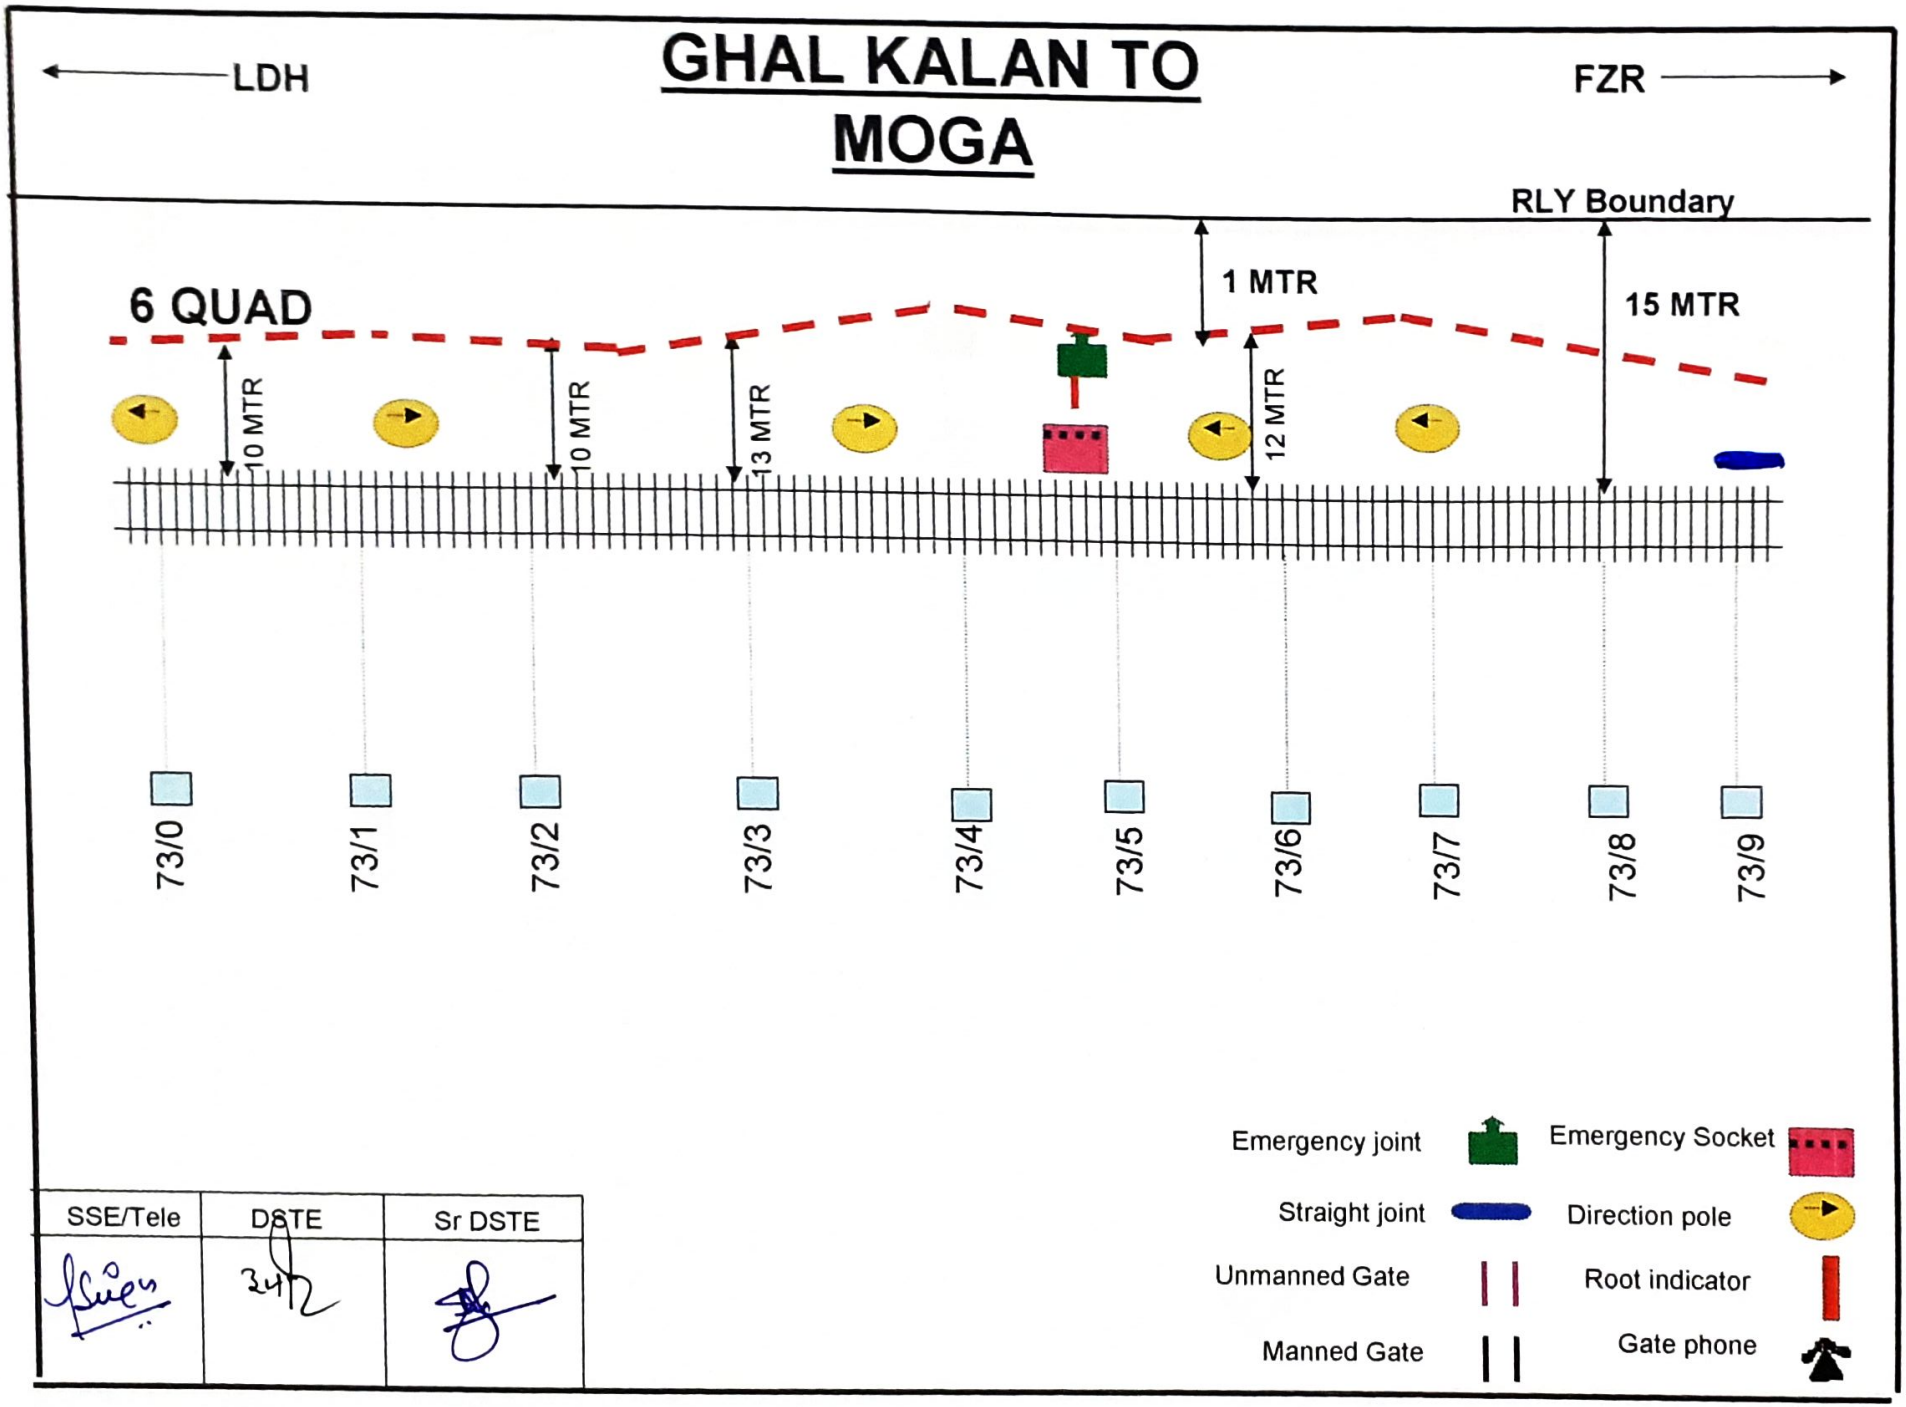


SSE/Tele	DSTE	Sr DSTE

GHAL KALAN TO MOGA

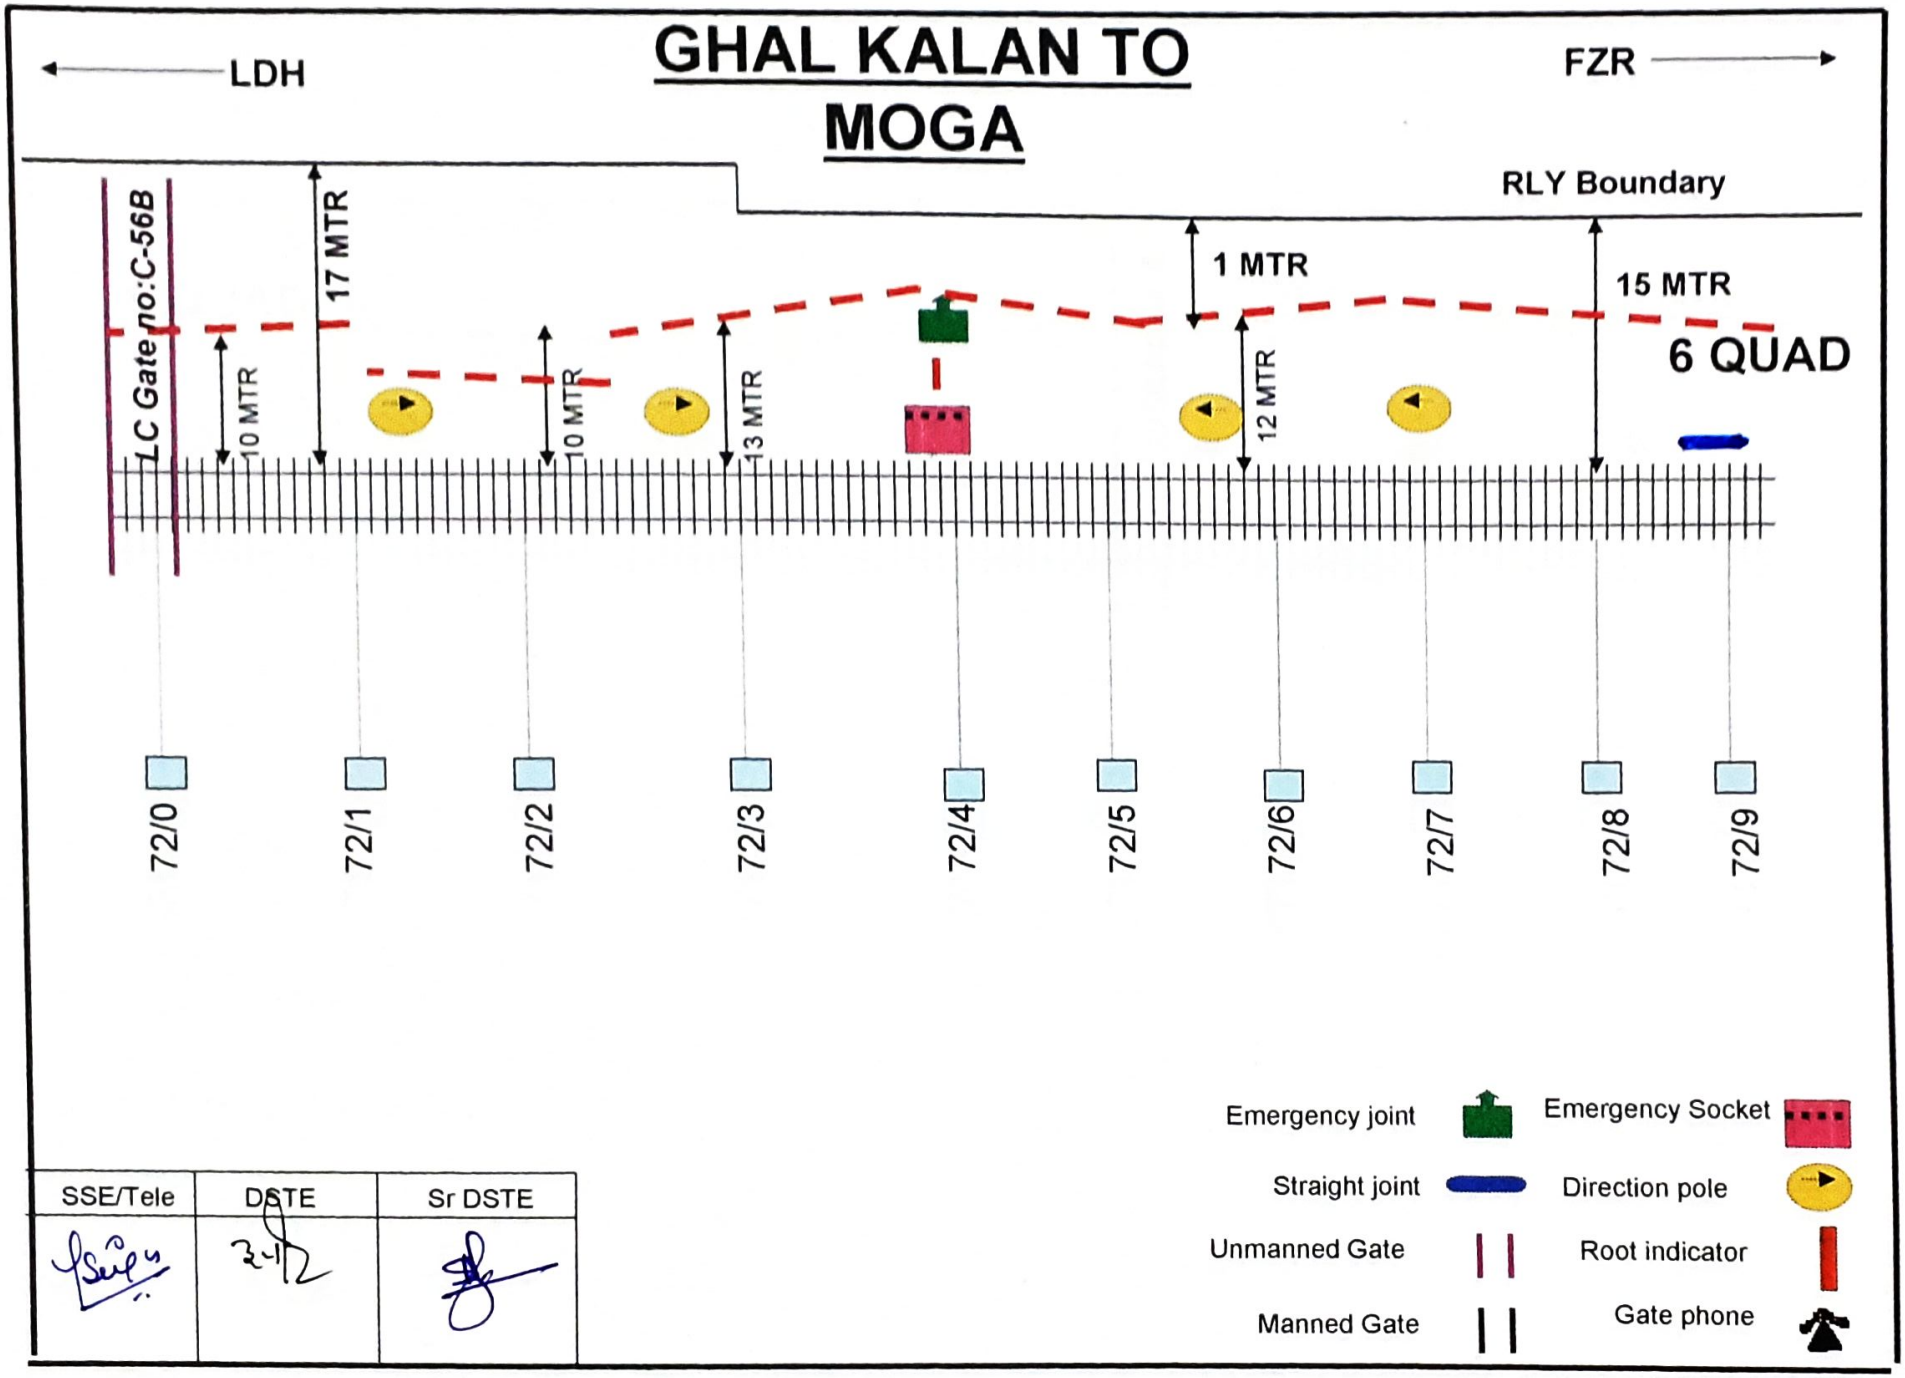


SSE/Tele	DSTE	Sr DSTE
	3-1-12	

GHAL KALAN TO MOGA

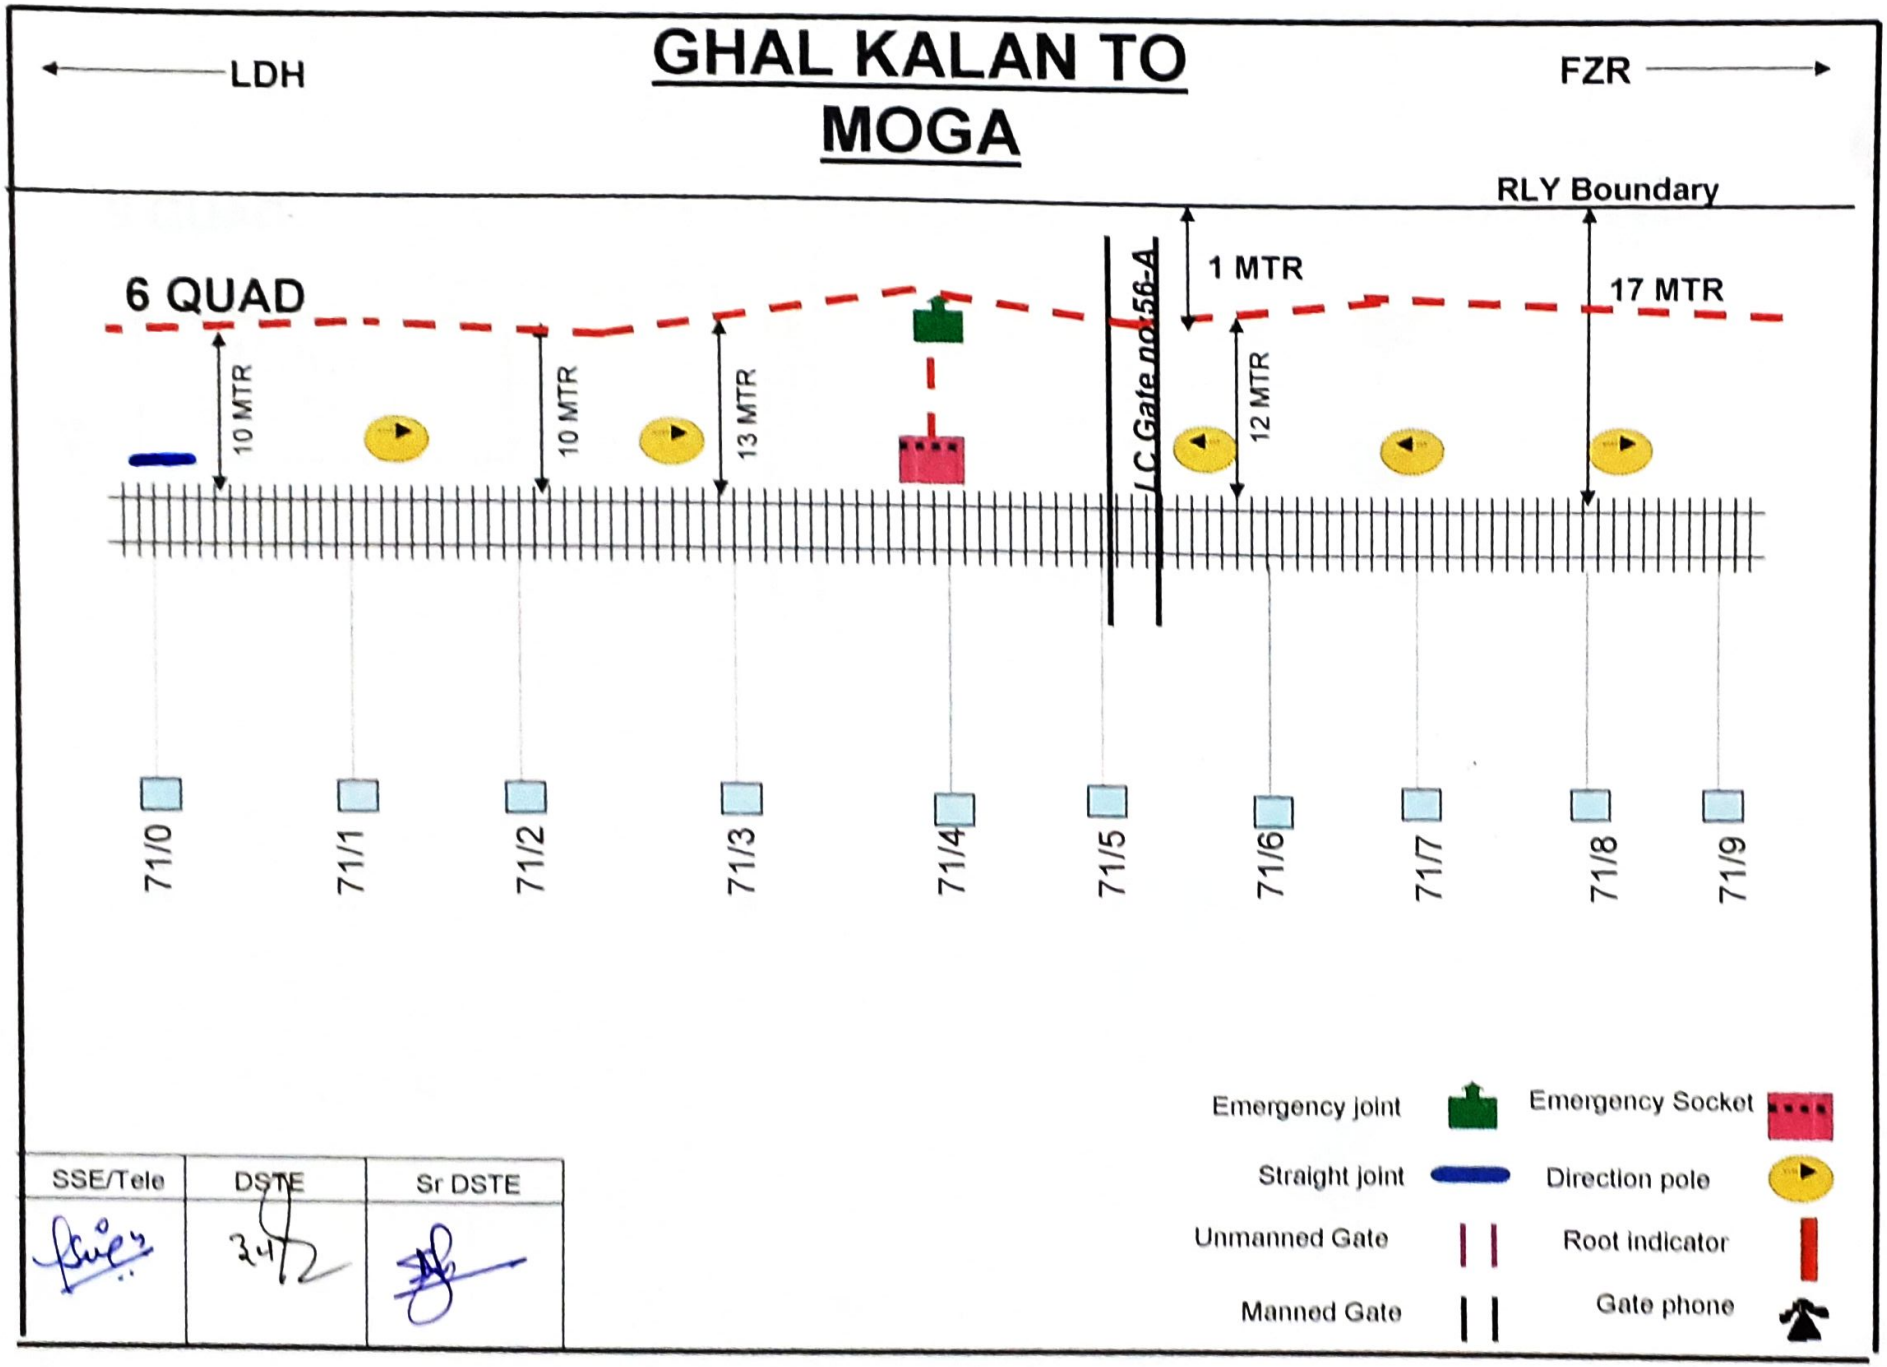

SSE/Tele	DSTE	Sr DSTE
	3/4/2	

GHAL KALAN TO MOGA

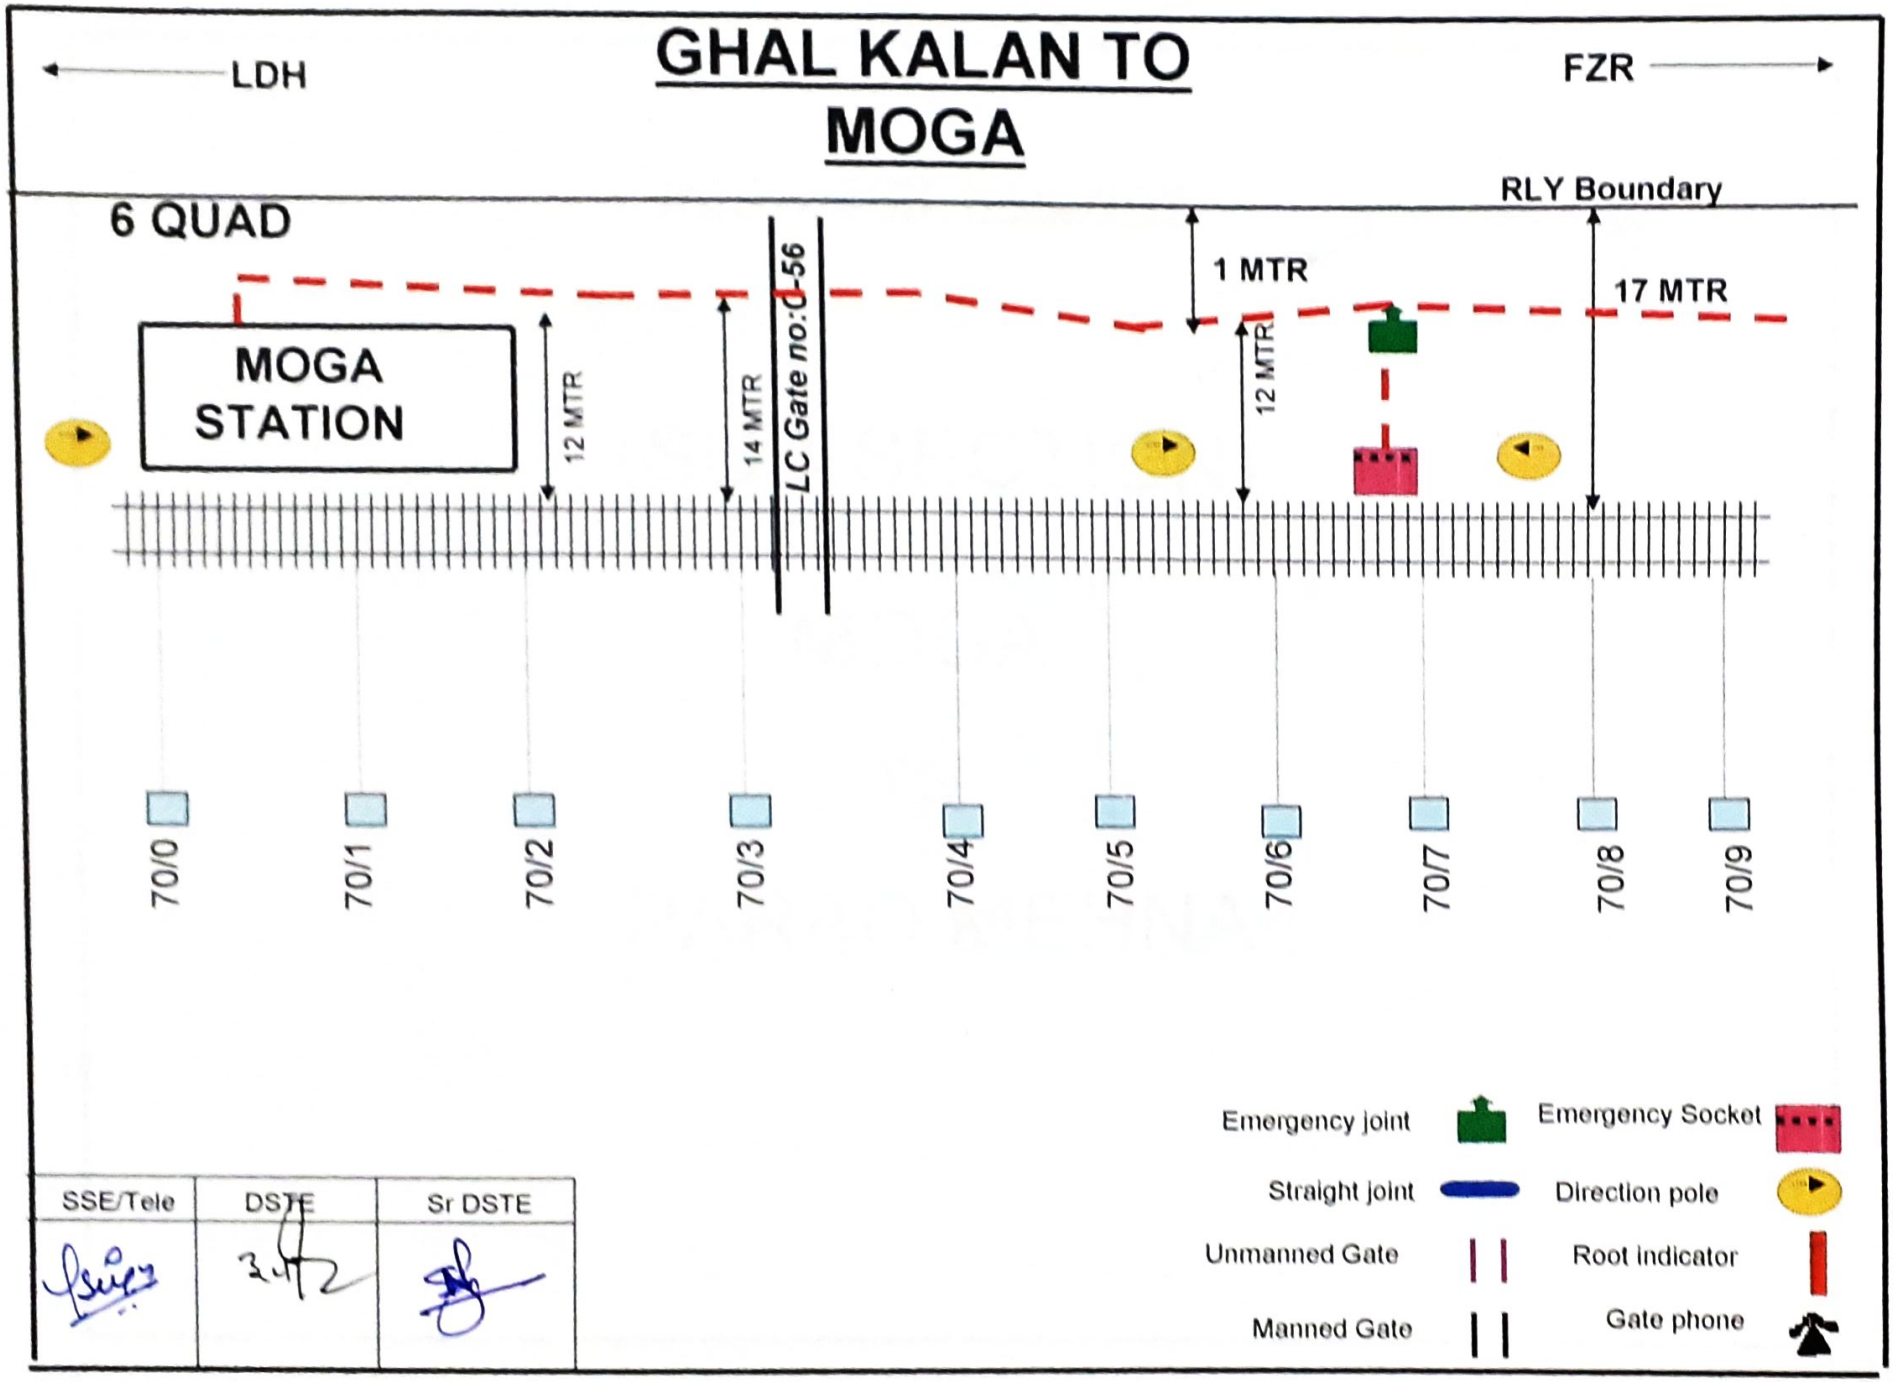

SSE/Tele	DSTE	Sr DSTE
	3.4.12	

NORTHERN RAILWAY


(SUB-SECTION)

MOGA


TO

PARAO MEHNA


MOGA TO PARAO MEHNA

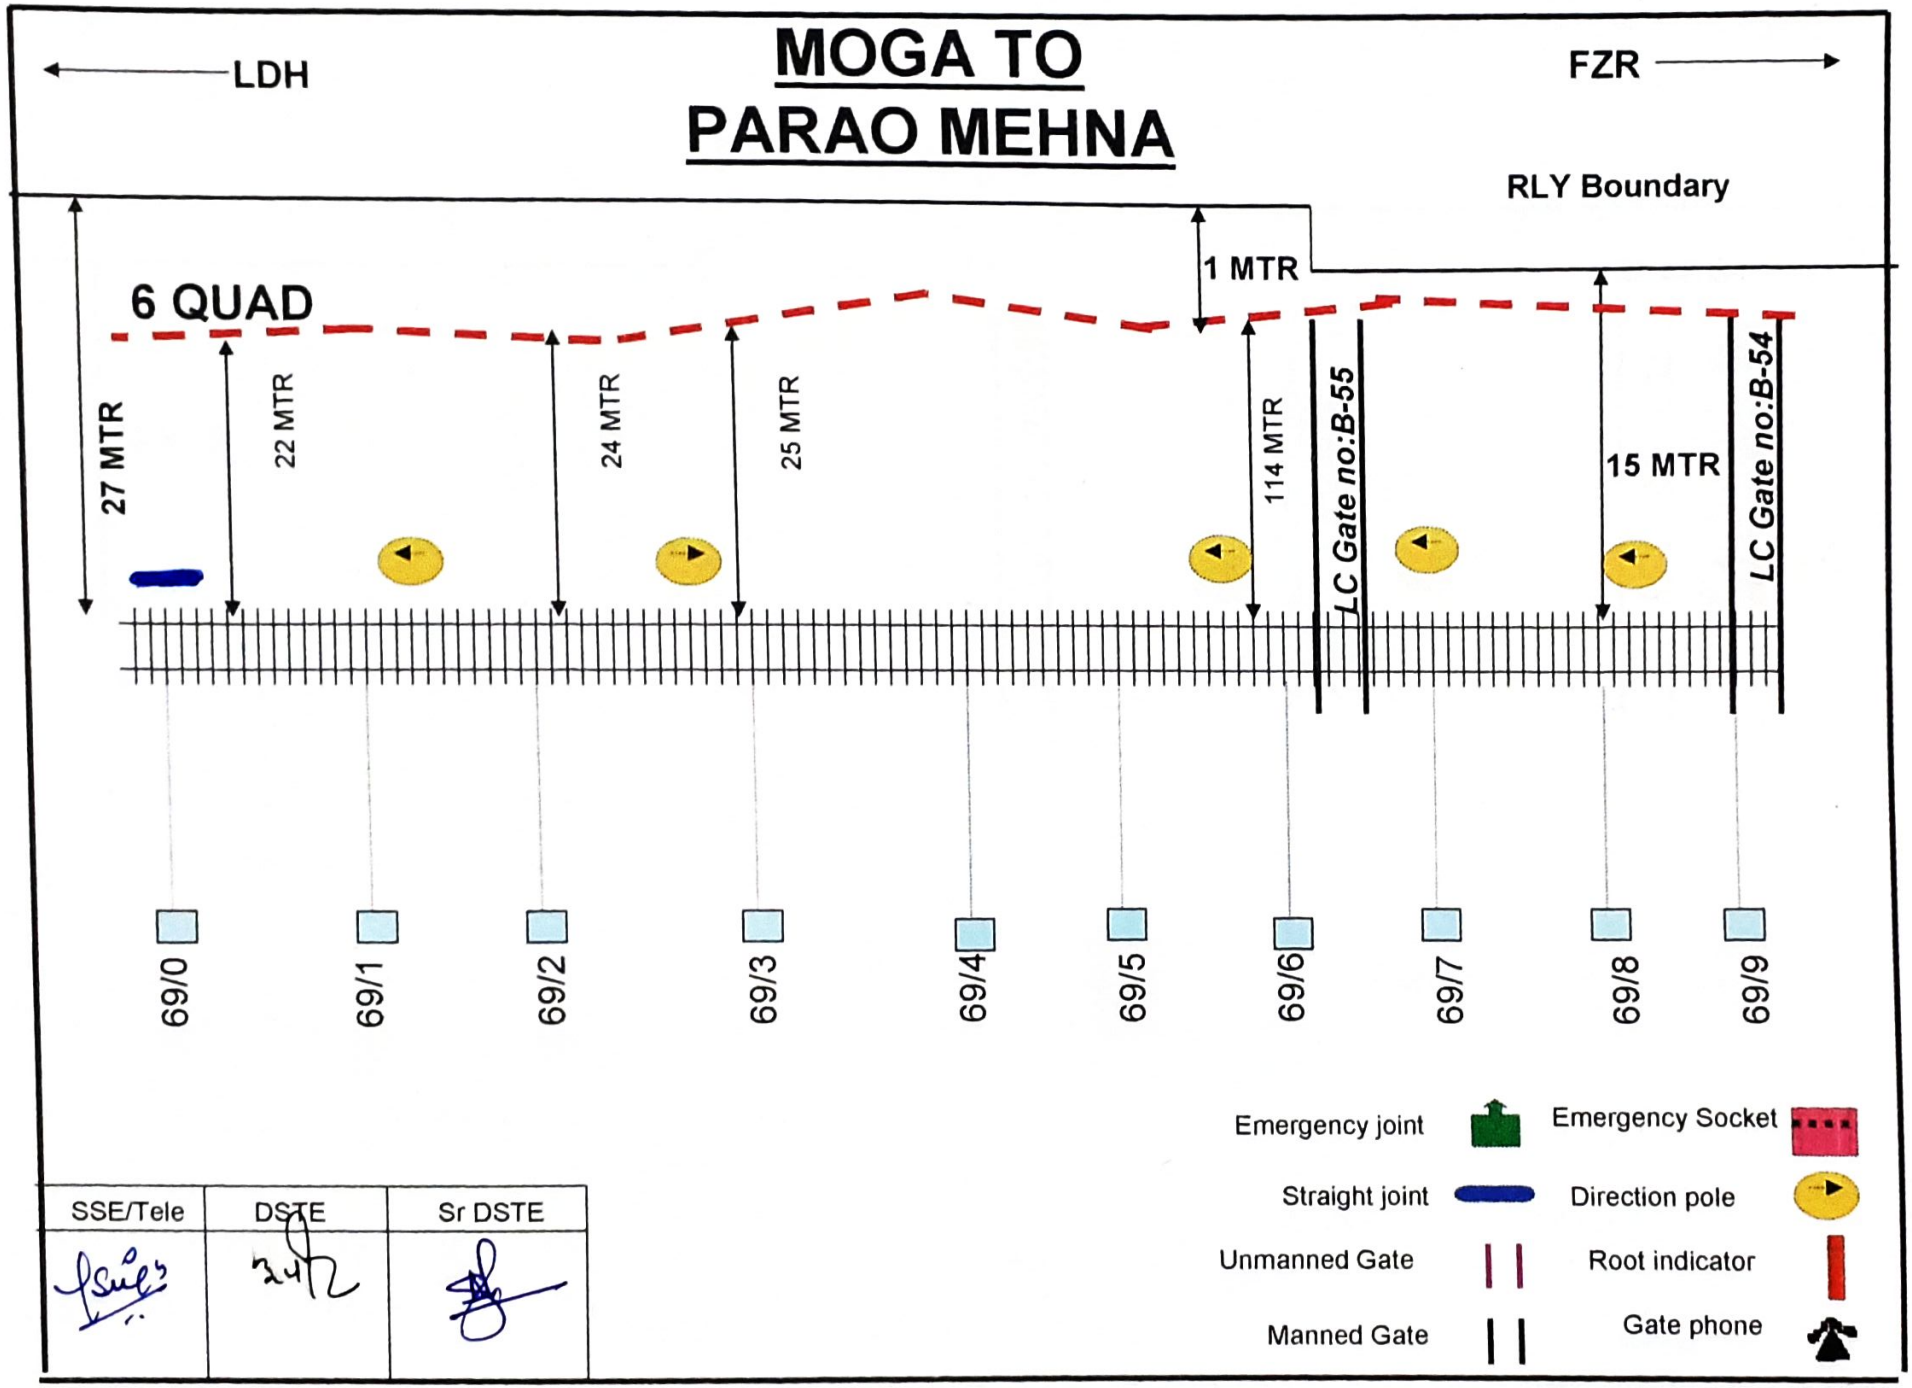

SSE/Tele	DSTE	Sr DSTE

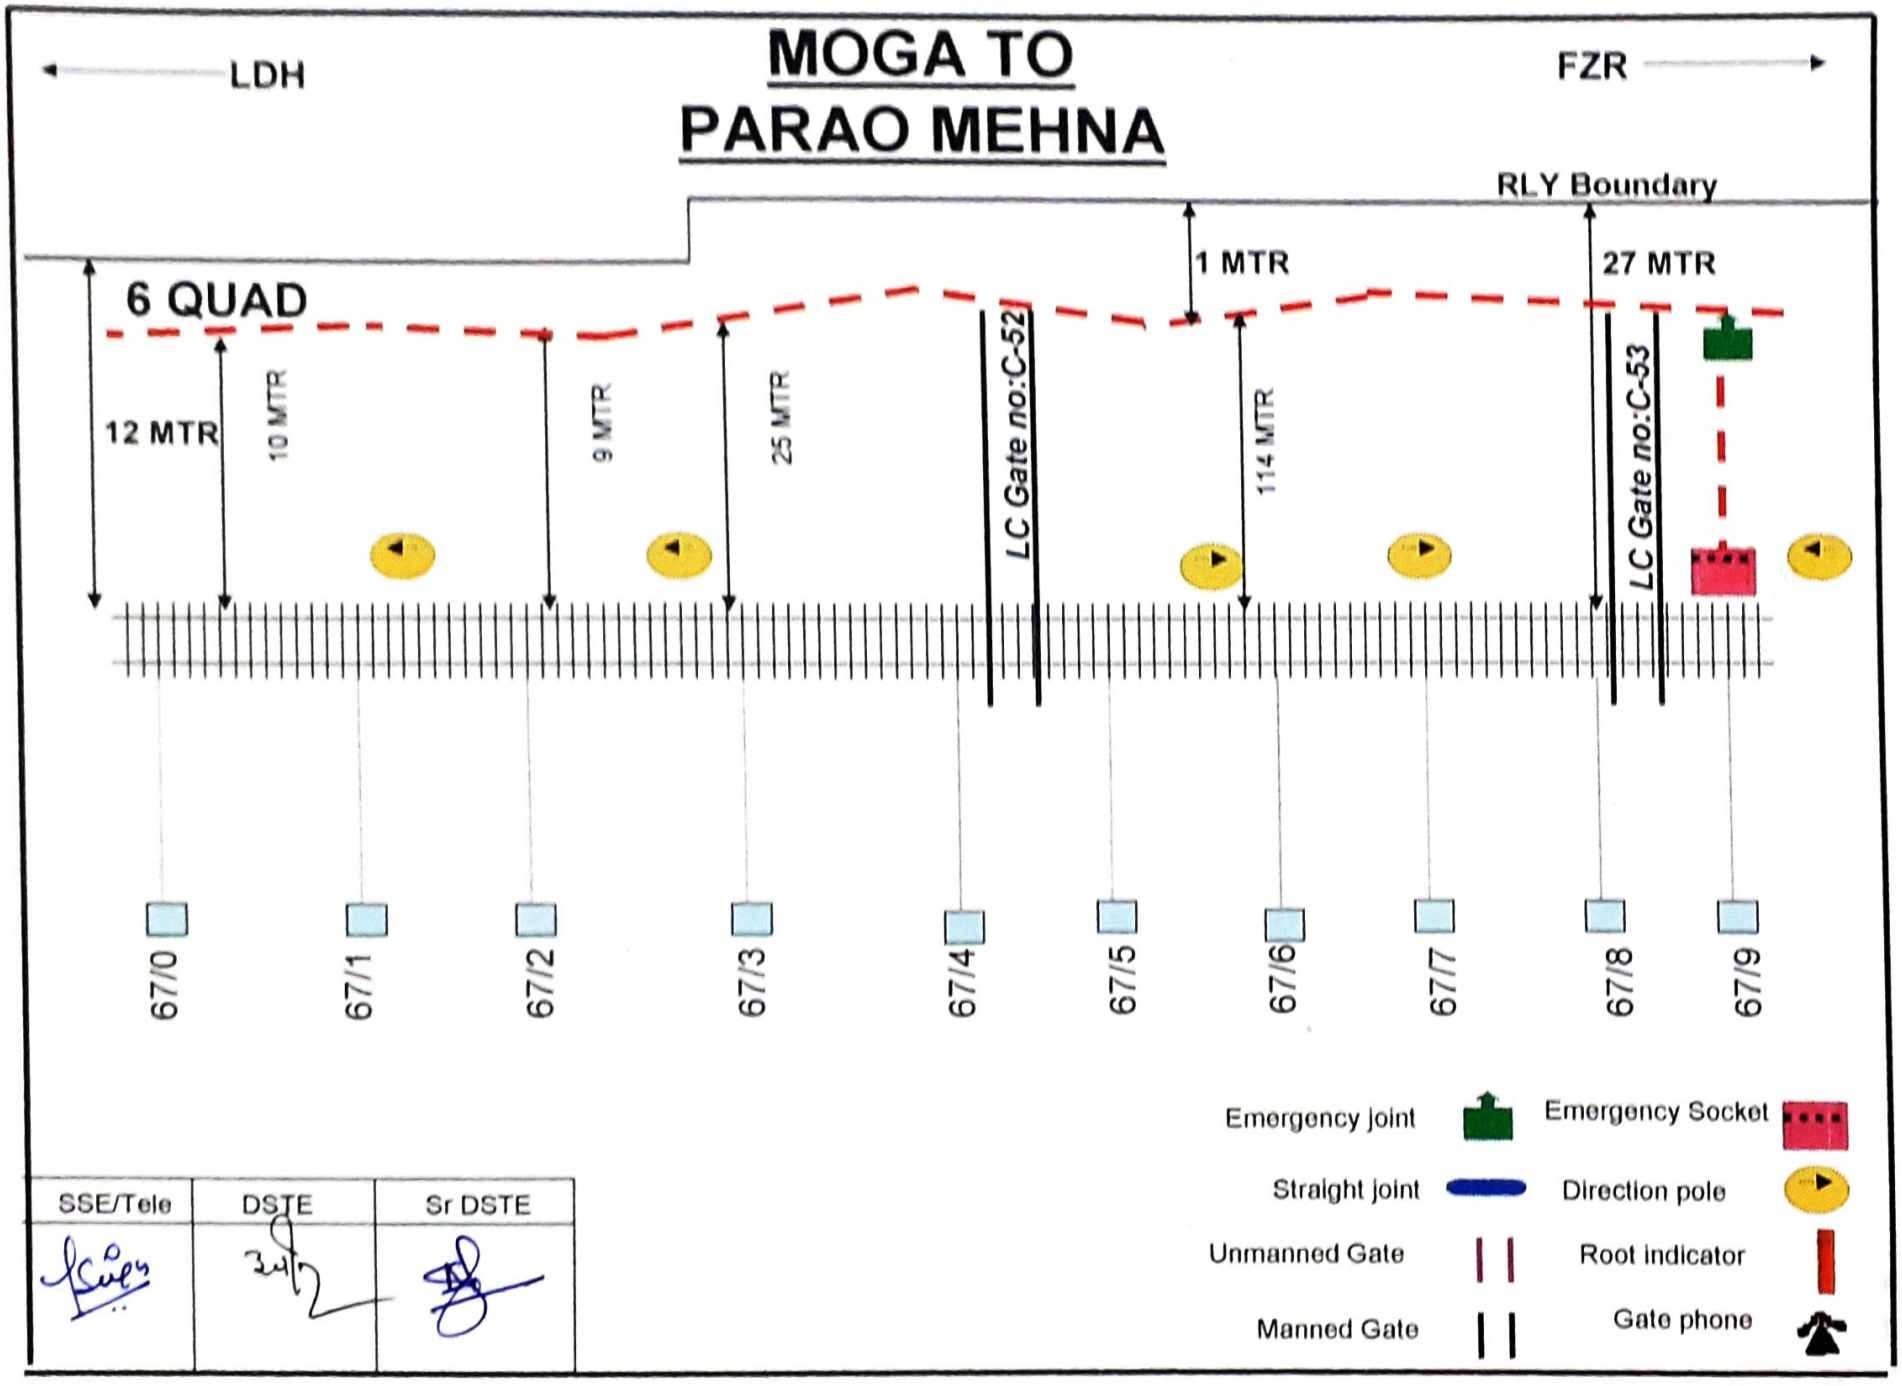

MOGA TO
PARAO MEHNA
LDH
FZR
RLY Boundary
6 QUAD
1 MTR
27 MTR
12 MTR
10 MTR
9 MTR
25 MTR
LC Gate no:C-52
114 MTR
LC Gate no:C-53
67/0
67/1
67/2
67/3
67/4
67/5
67/6
67/7
67/8
67/9
Emergency joint
Emergency Socket
Straight joint
Direction pole
Unmanned Gate
Root indicator
Manned Gate
Gate phone
SSE/Tele
DSTE
Sr DSTE

MOGA TO PARAO MEHNA

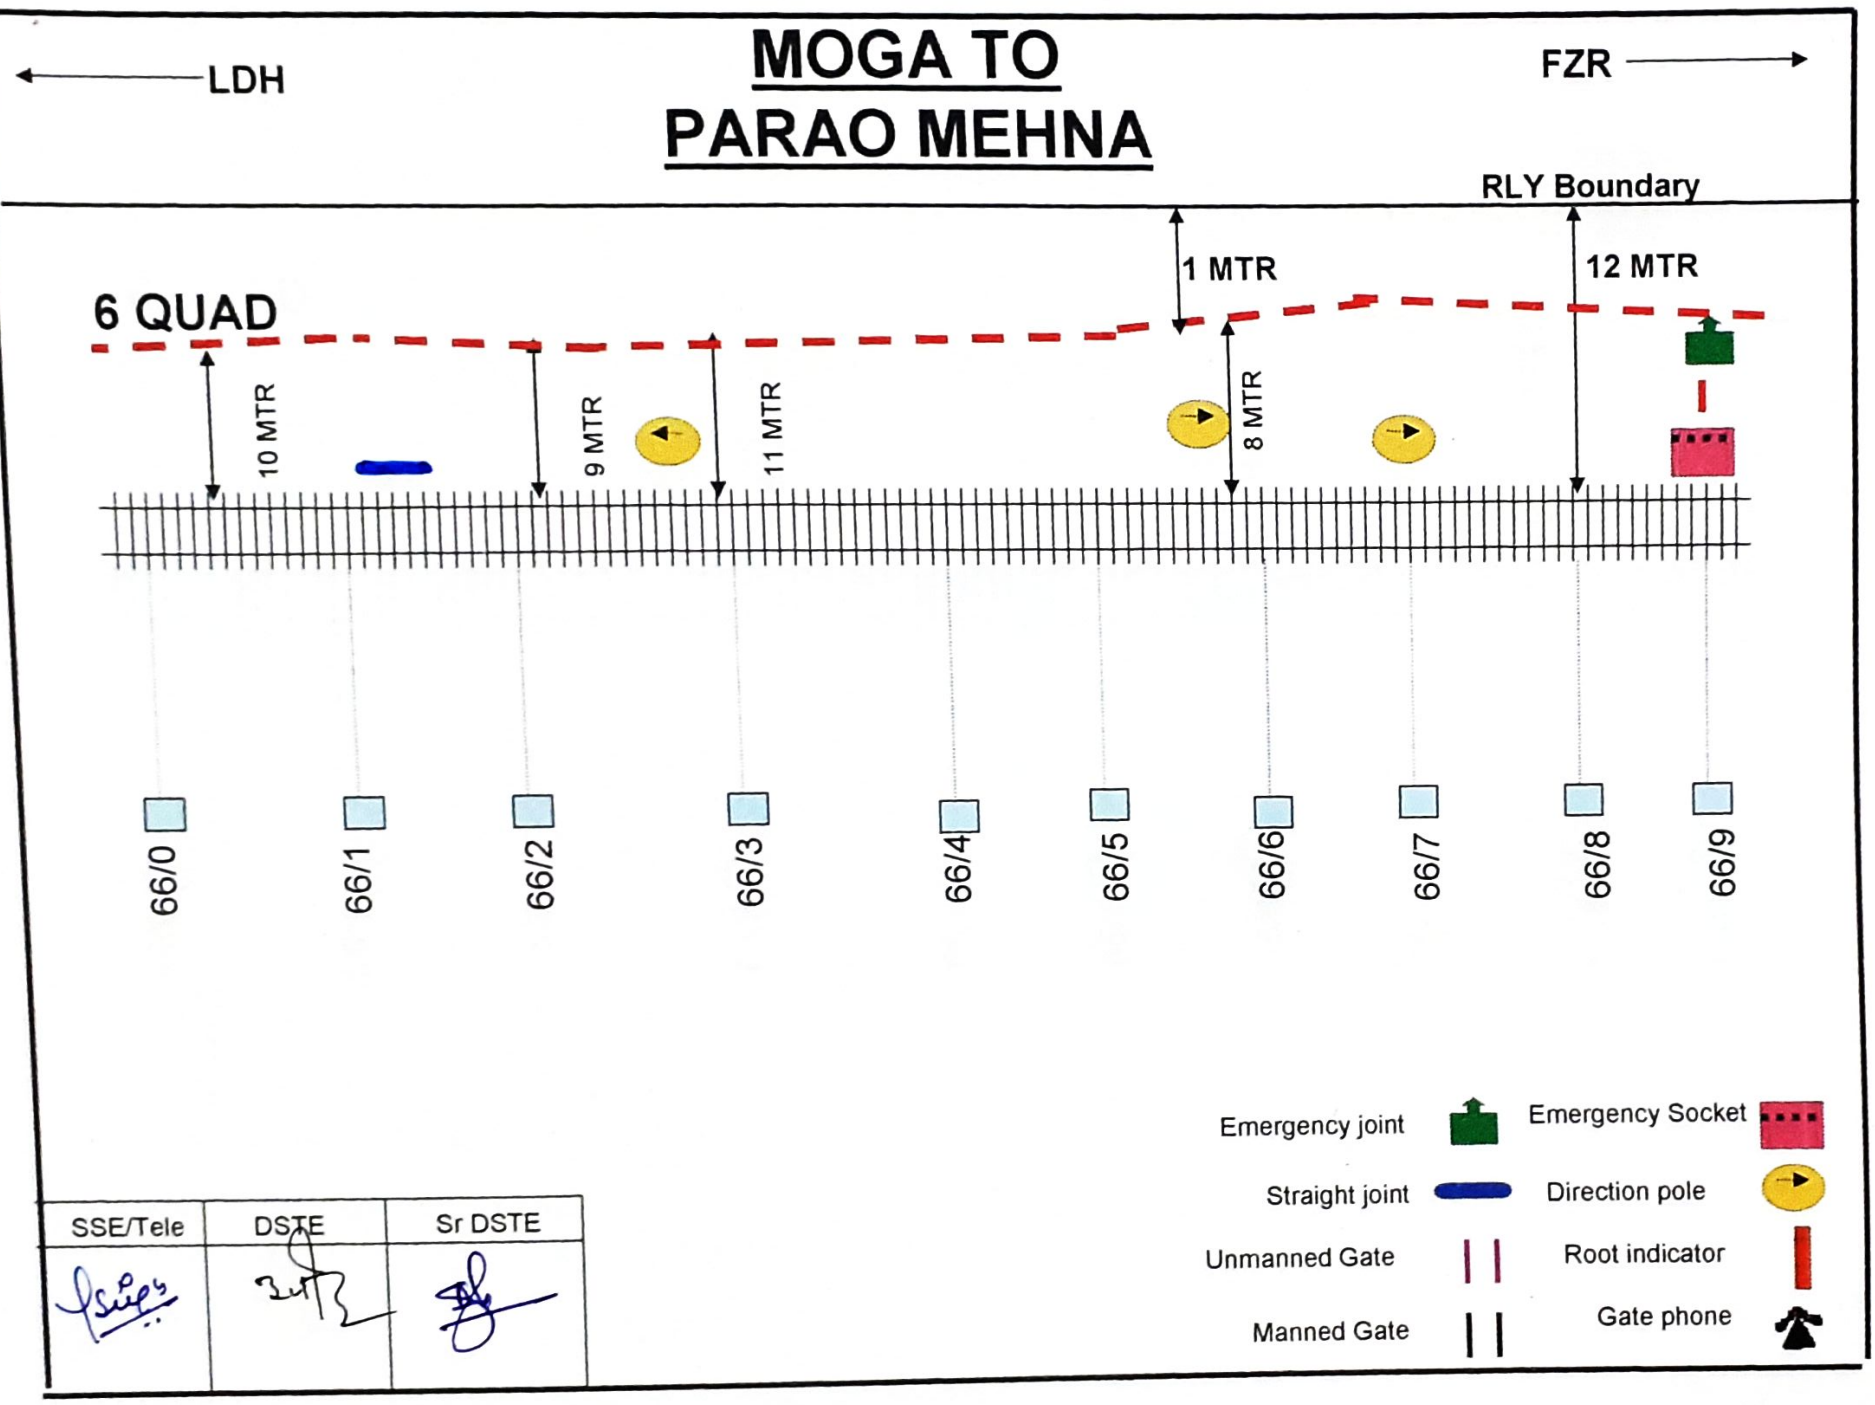


SSE/Tele	DSTE	Sr DSTE

MOGA TO PARAO MEHNA

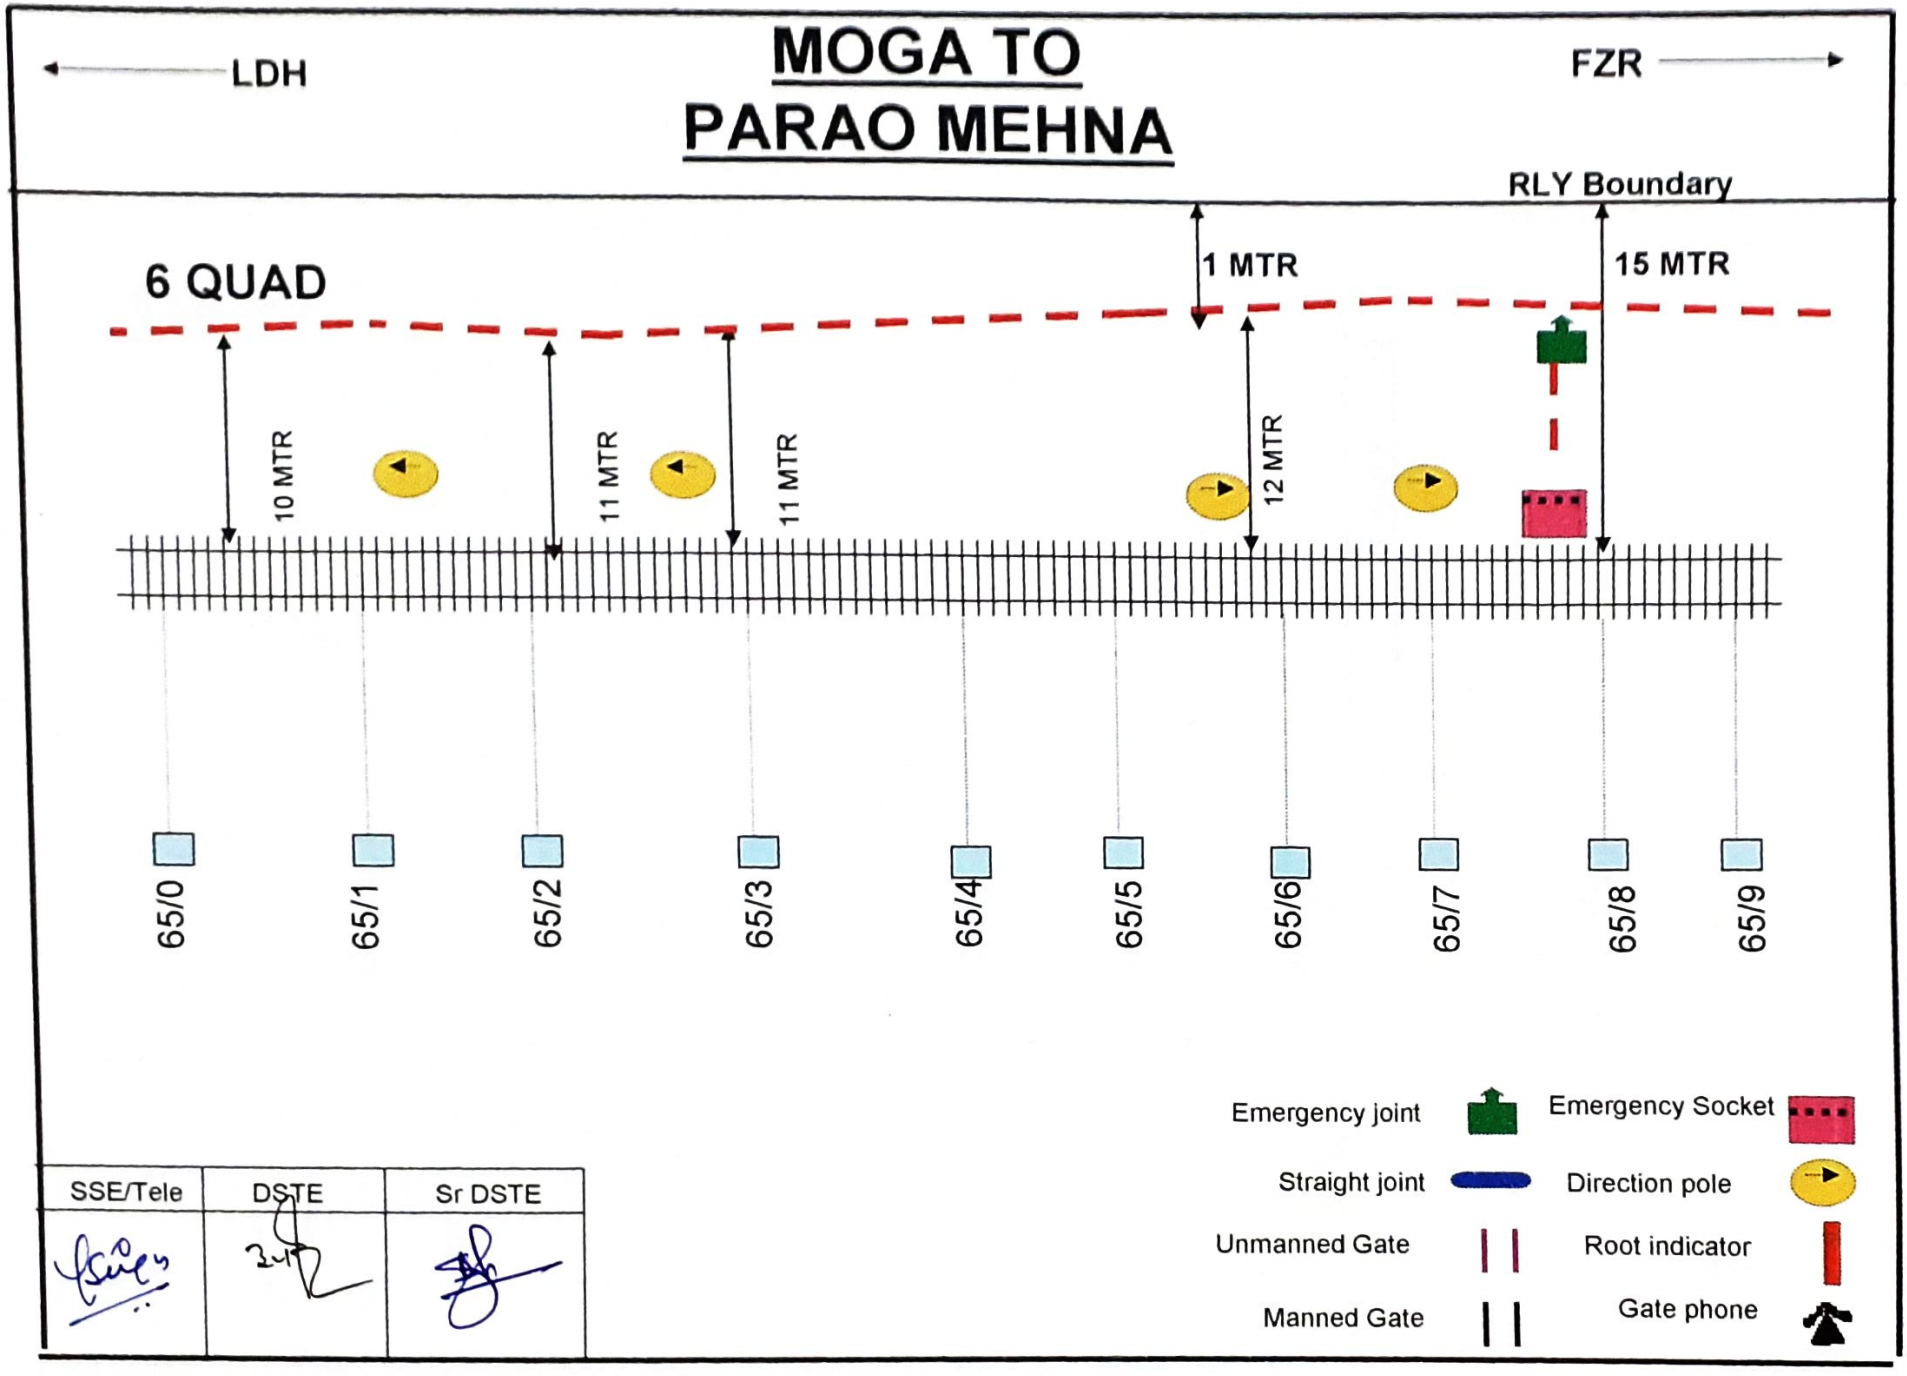


SSE/Tele	DSTE	Sr DSTE

MOGA TO PARAO MEHNA

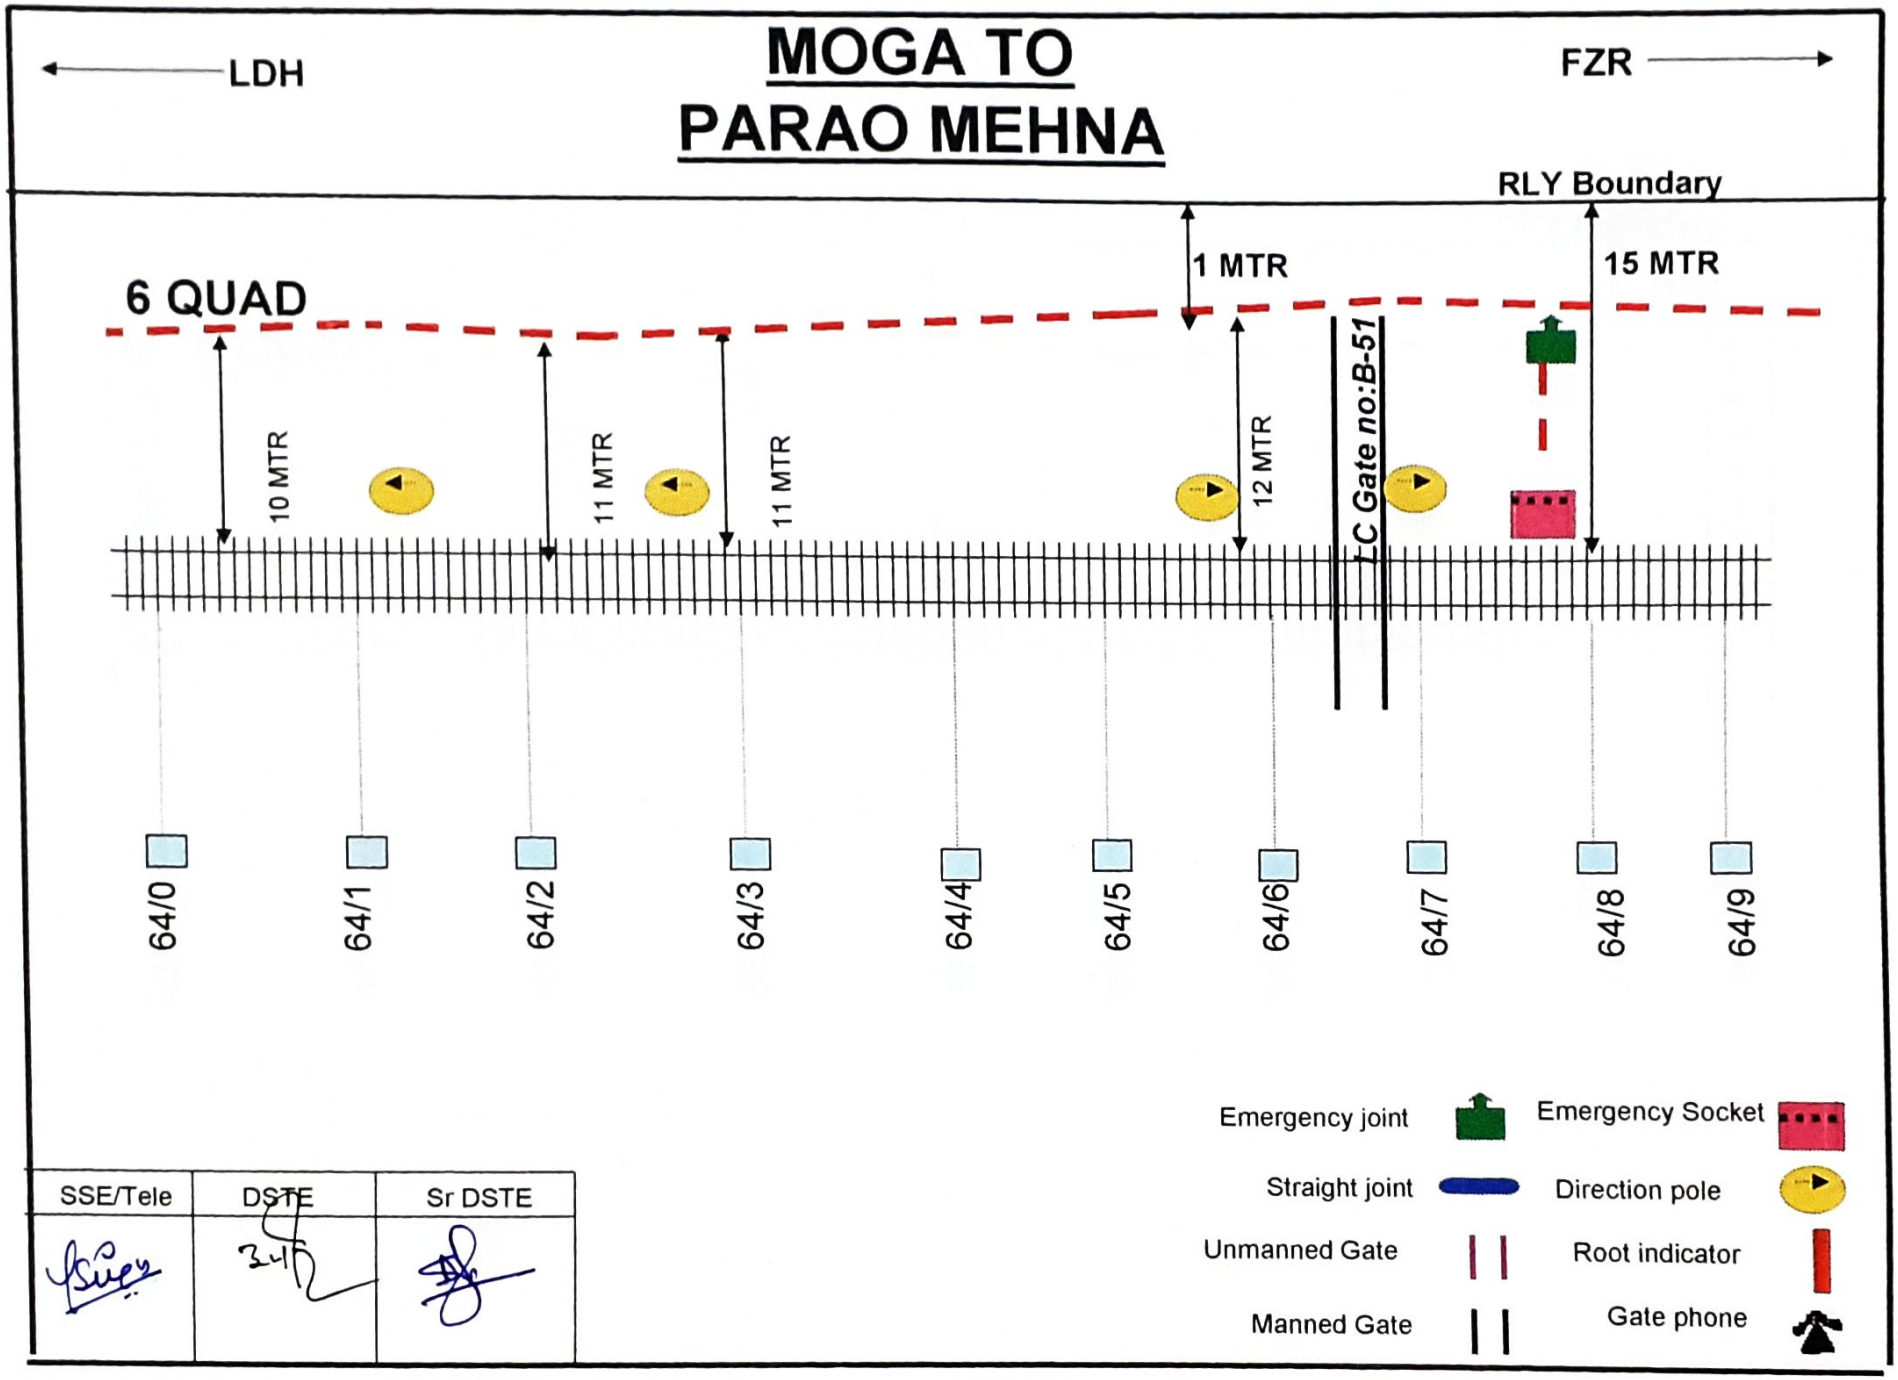


SSE/Tele	DSTE	Sr DSTE

MOGA TO PARAO MEHNA

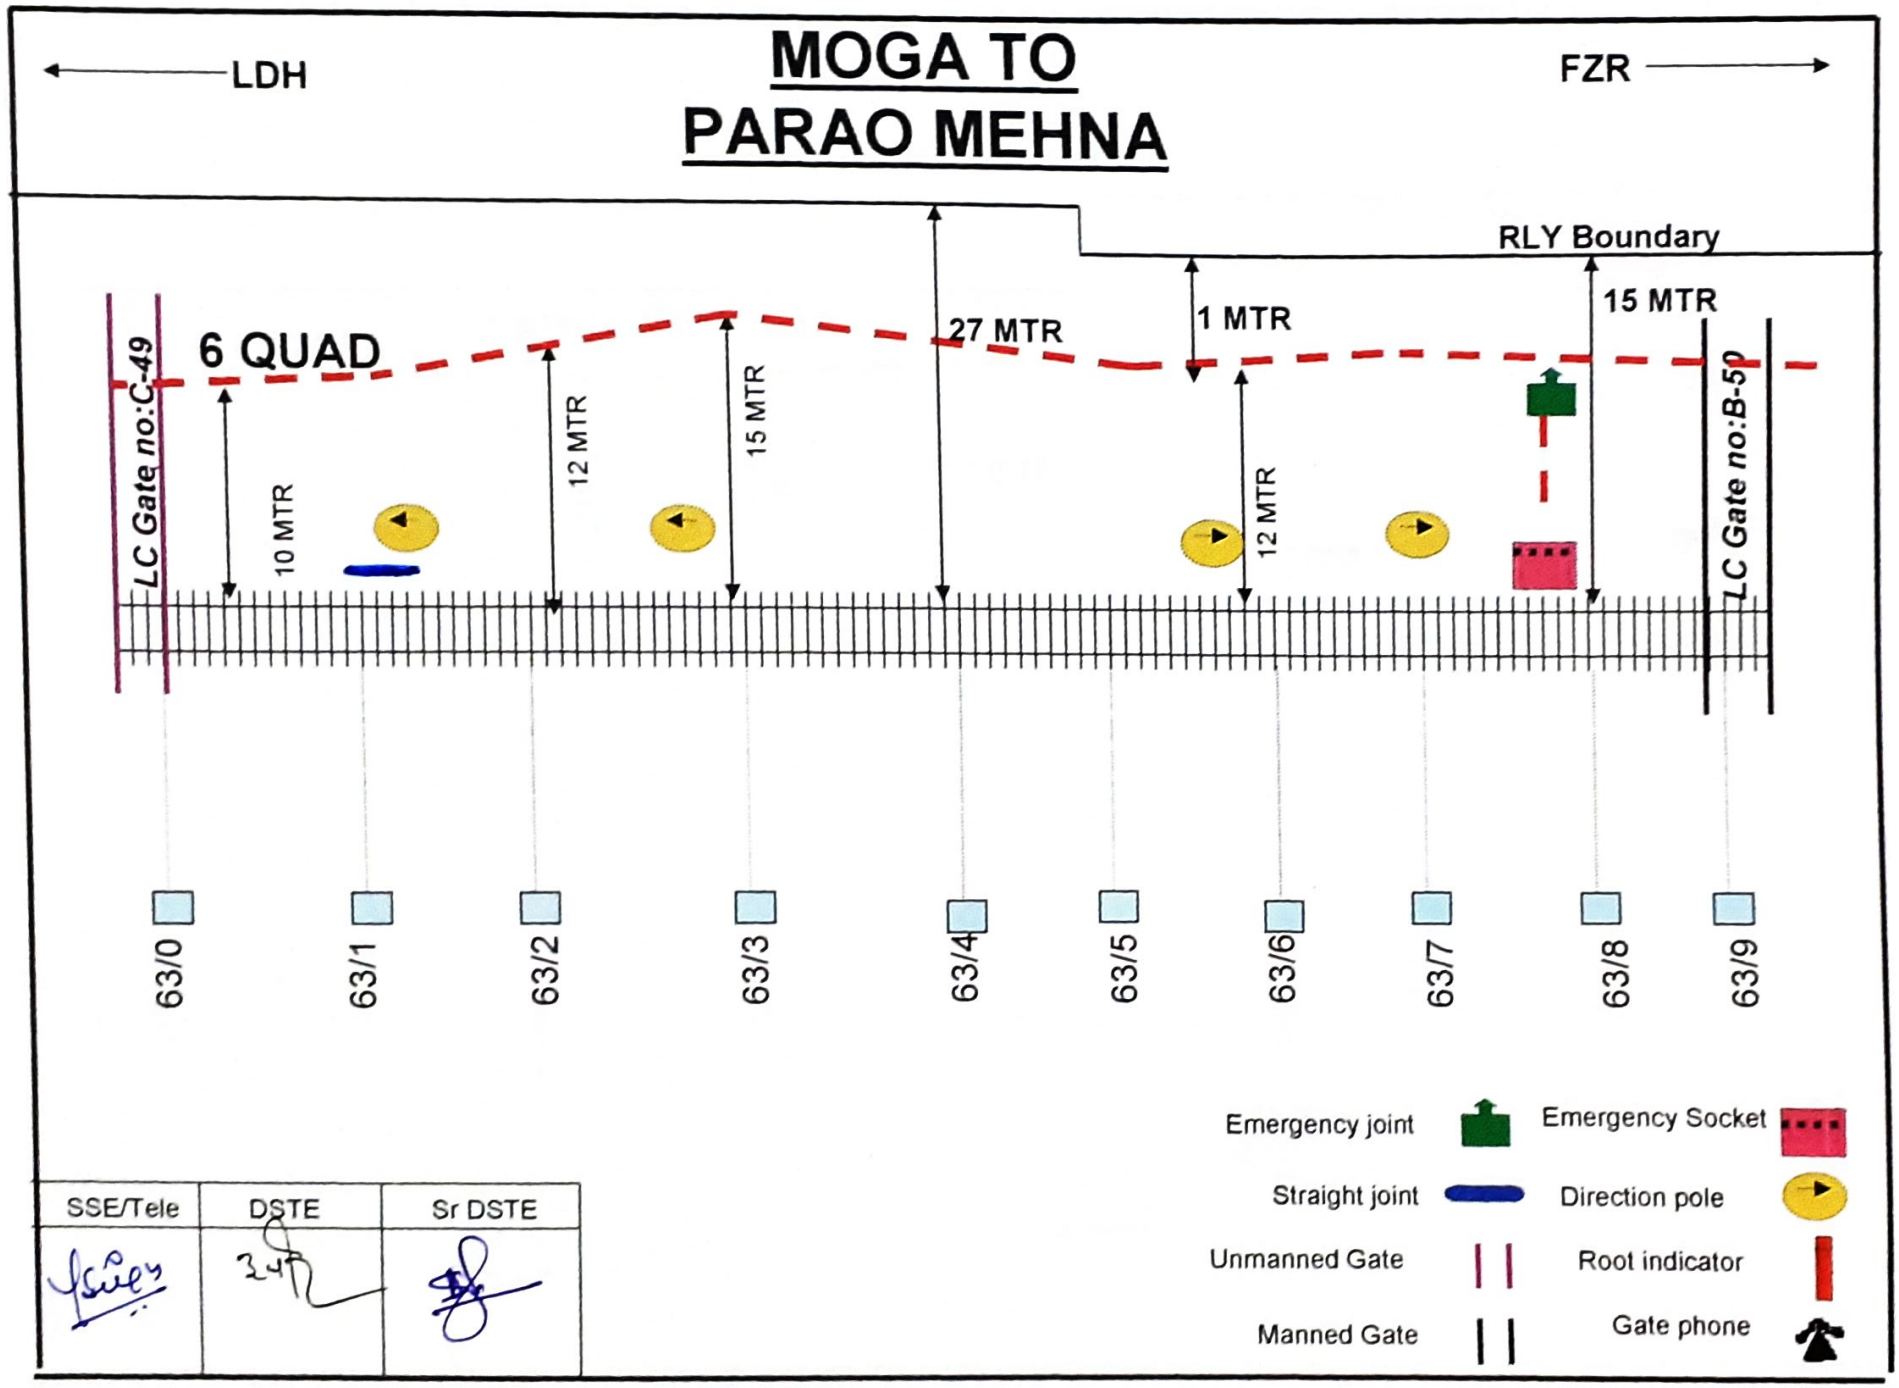


SSE/Tele	DSTE	Sr DSTE

MOGA TO PARAO MEHNA

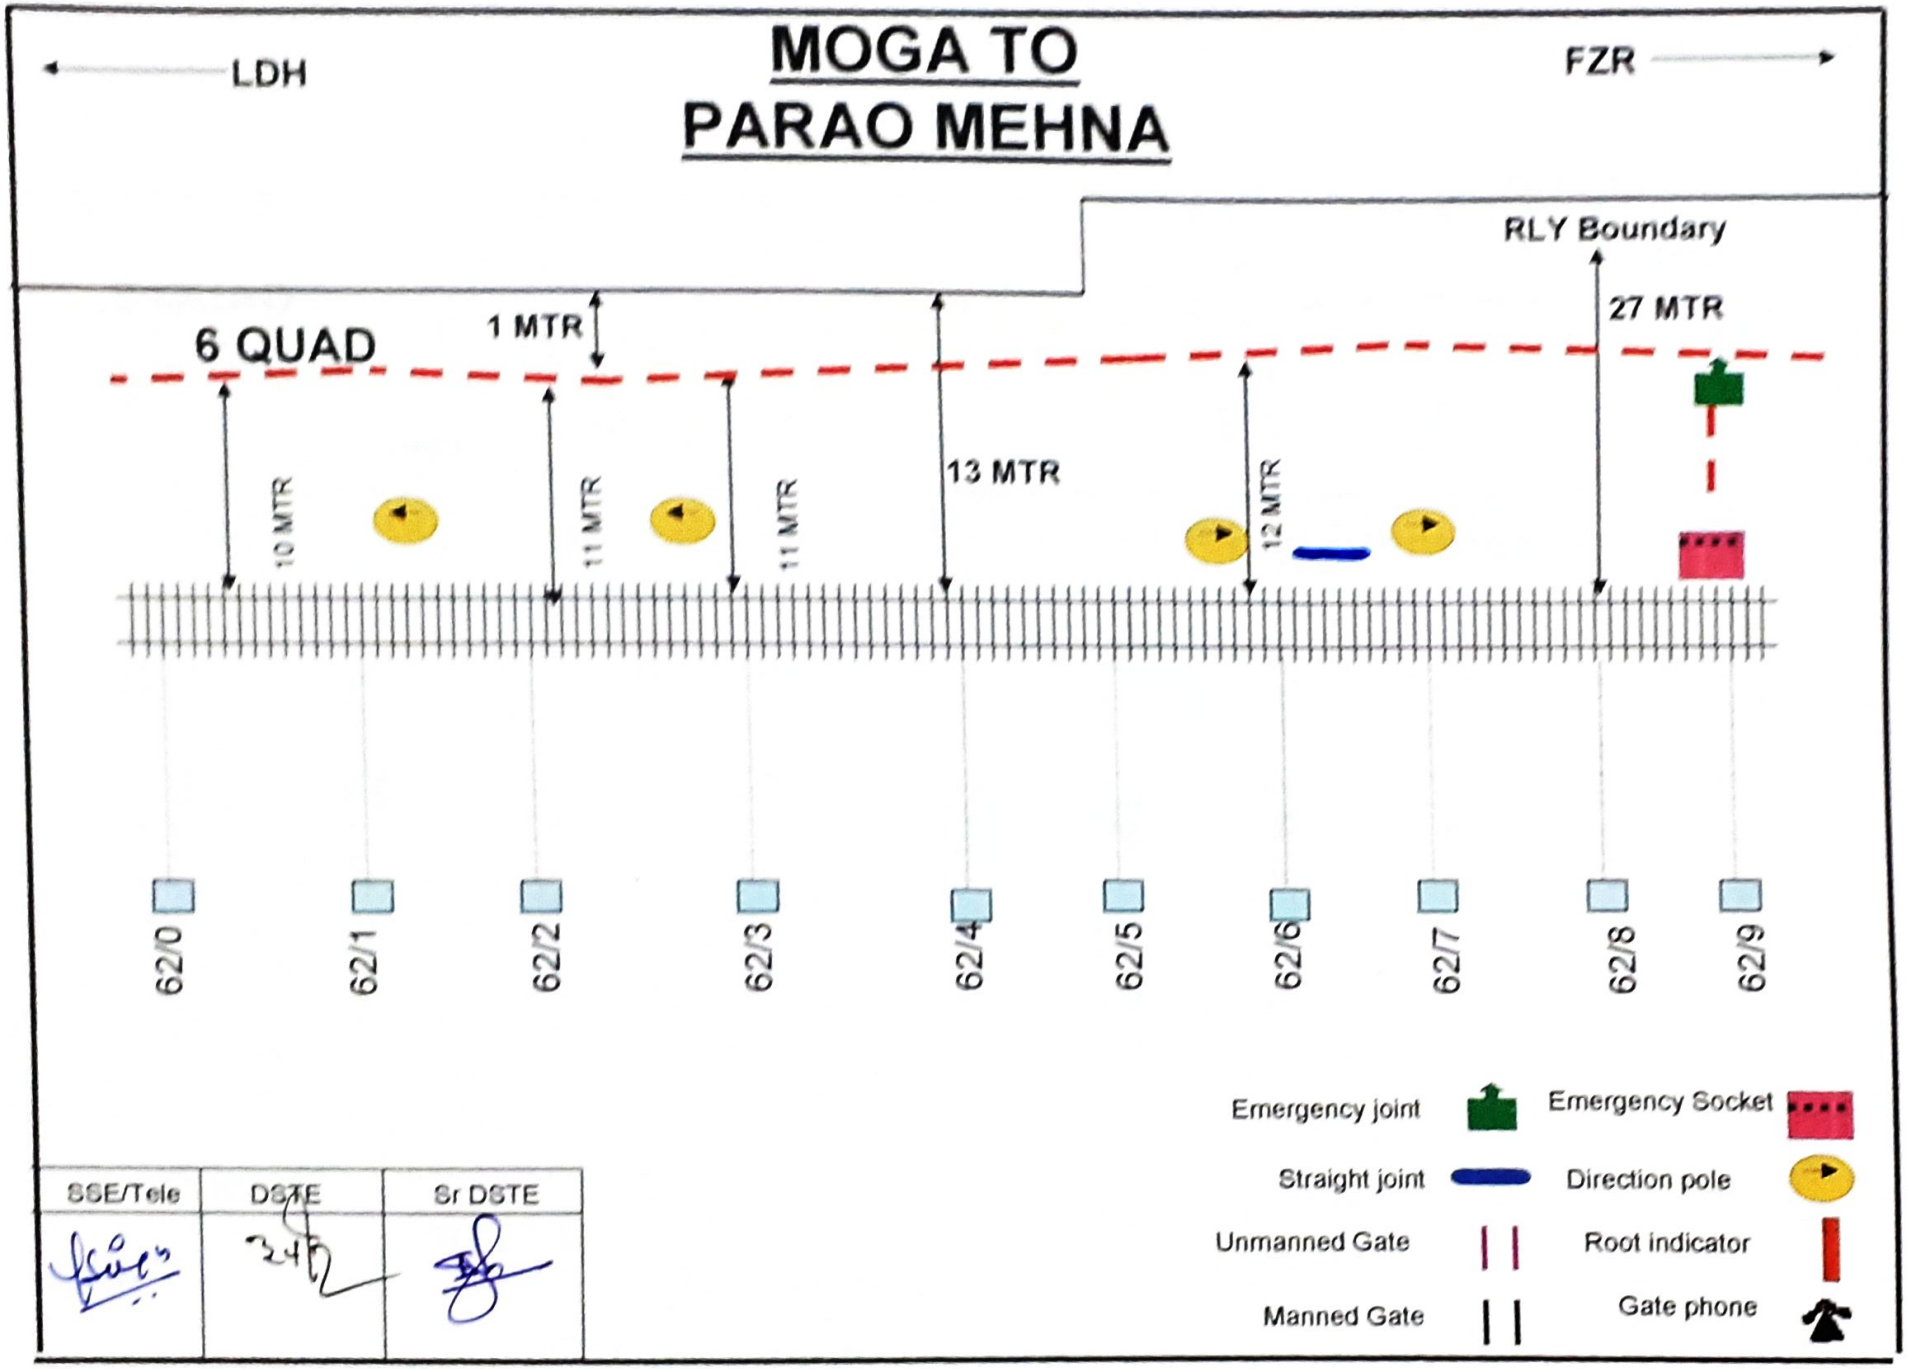


SSE/Tele	DSTE	Sr DSTE

MOGA TO PARAO MEHNA

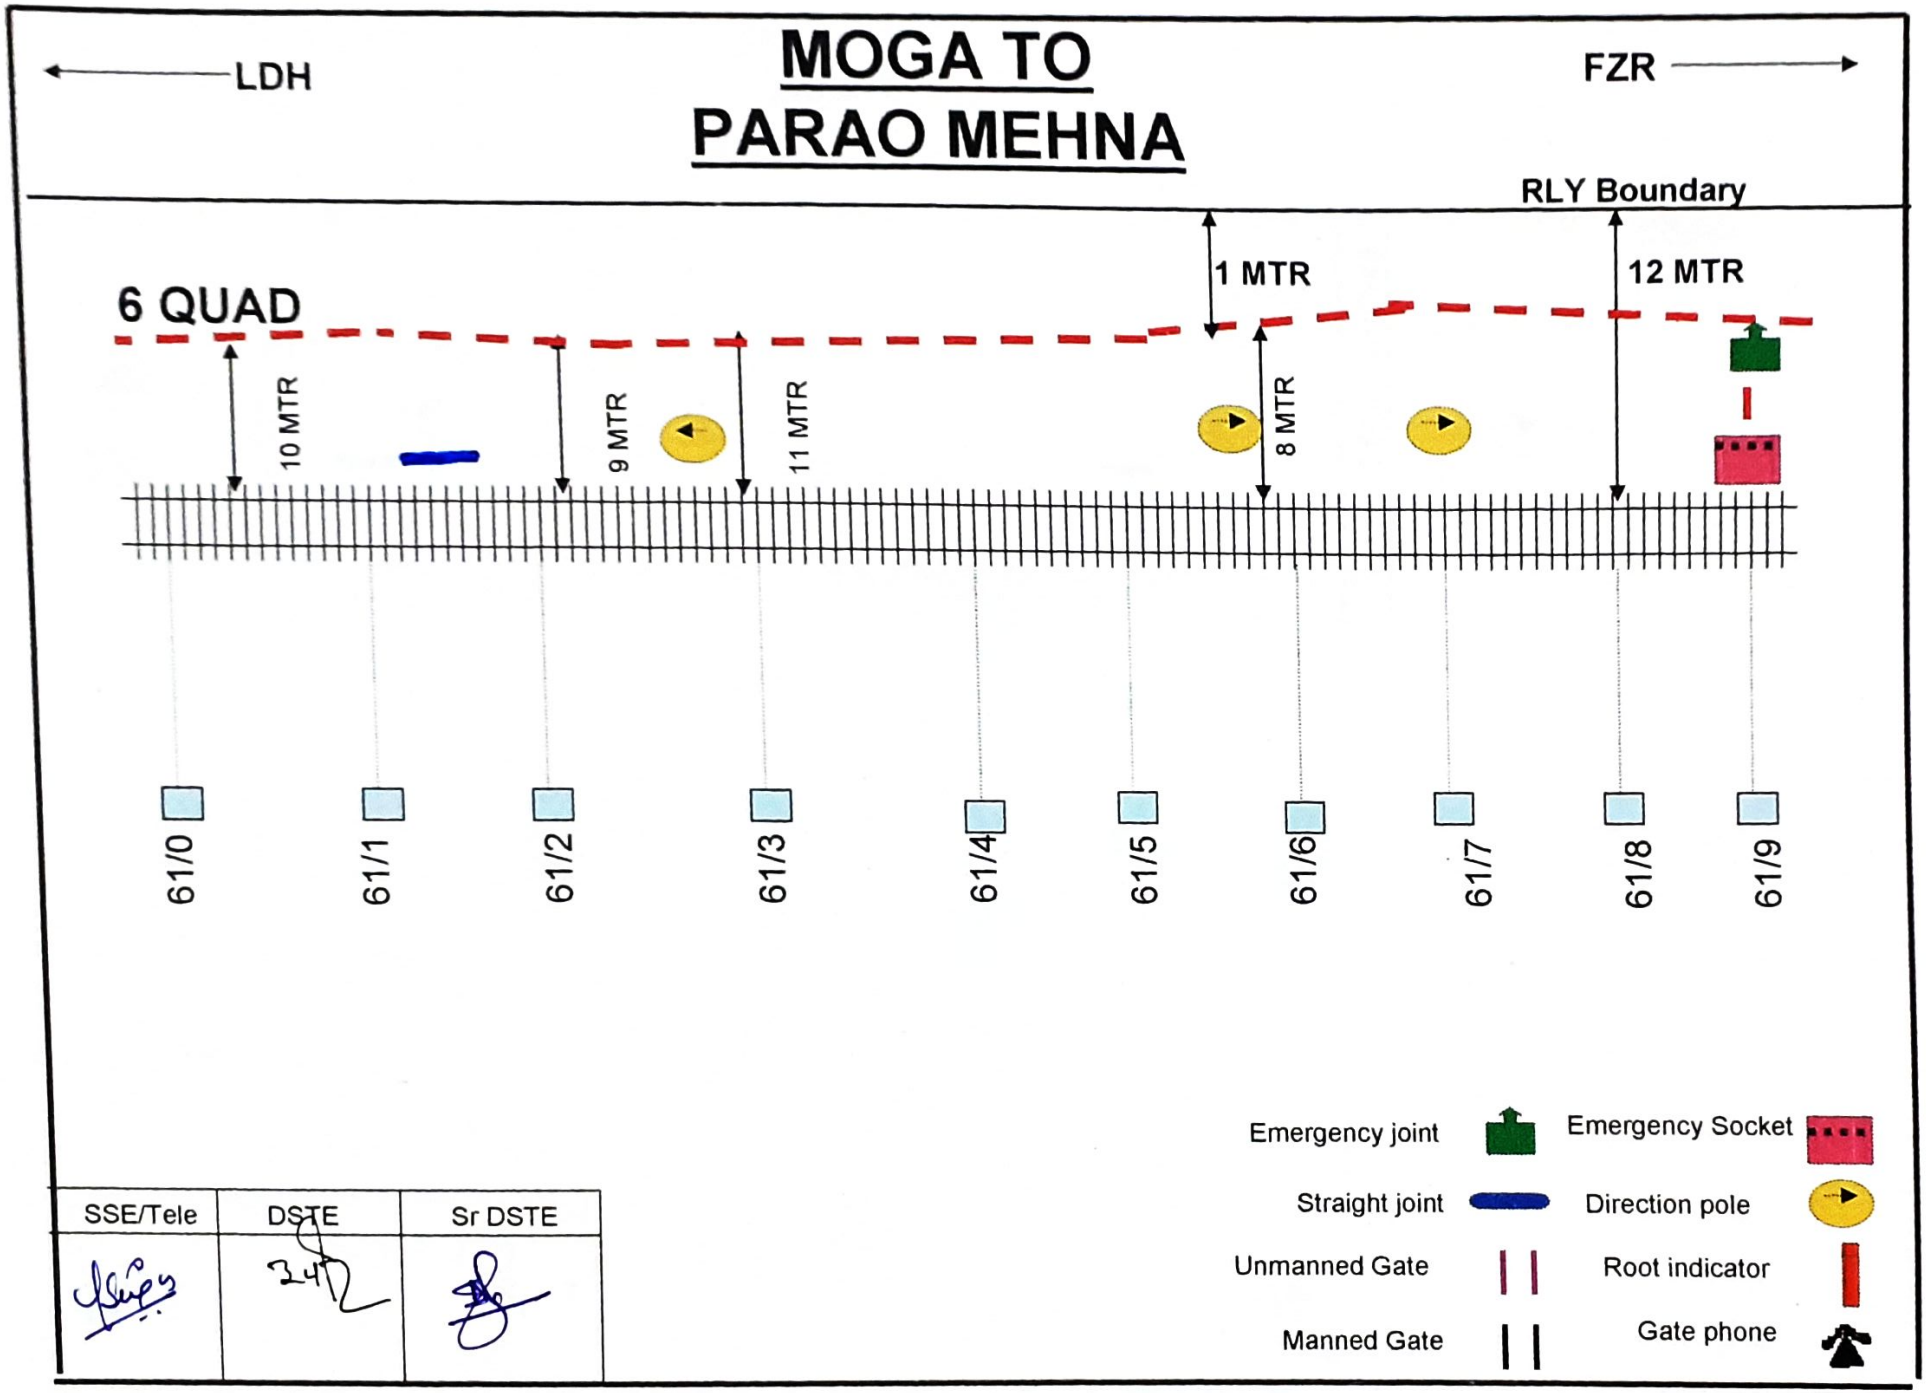

SSE/Tele	DSTE	Sr DSTE

MOGA TO PARAO MEHNA

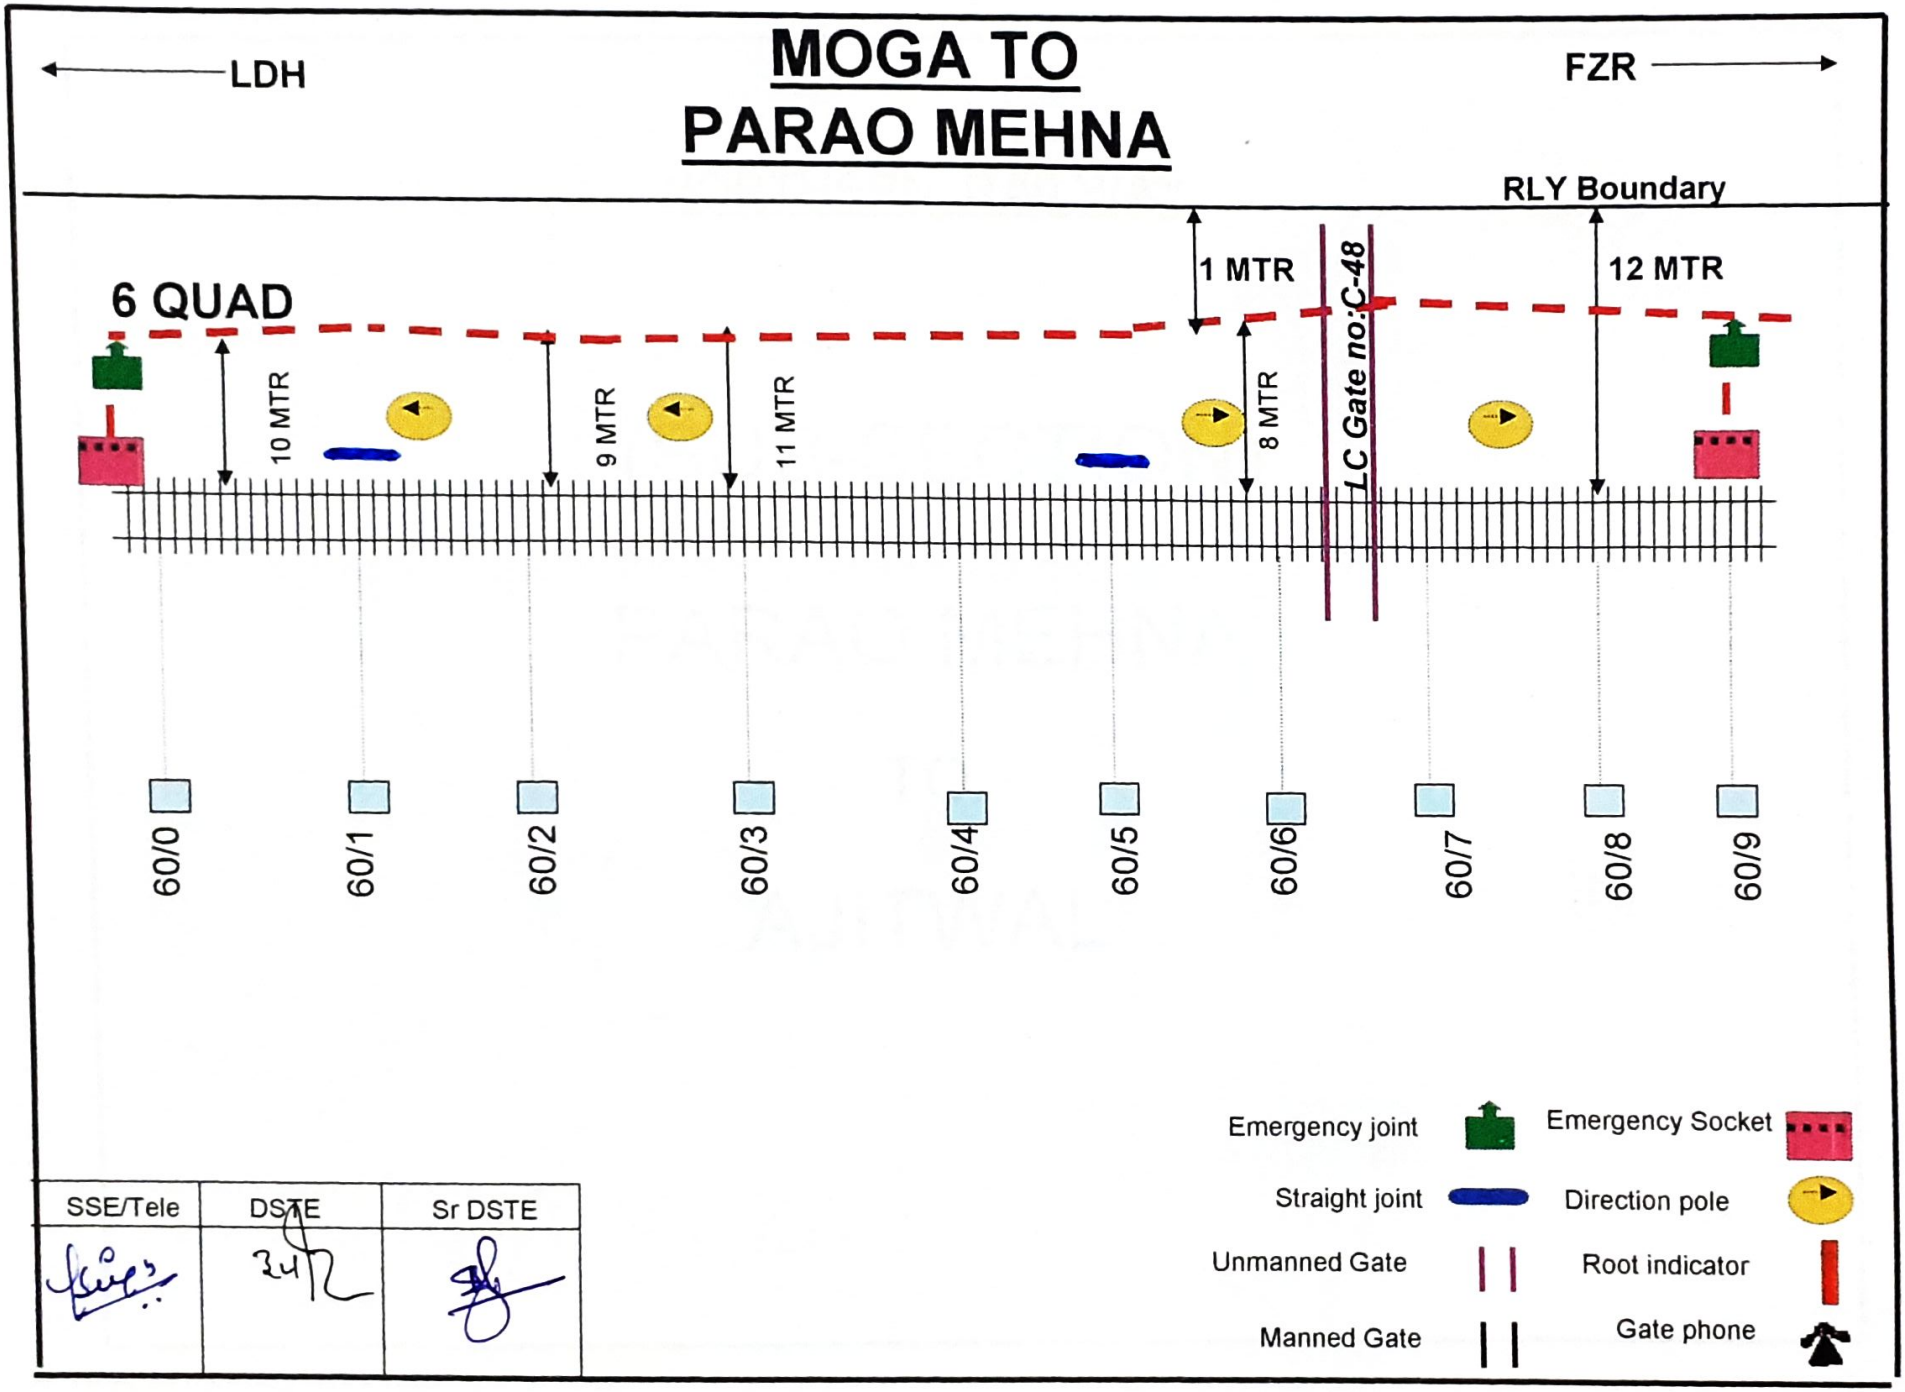

SSE/Tele	DSTE	Sr DSTE

NORTHERN RAILWAY


(SUB-SECTION)

PARAO MEHNA

TO


AJITWAL

MOGA TO PARAO MEHNA

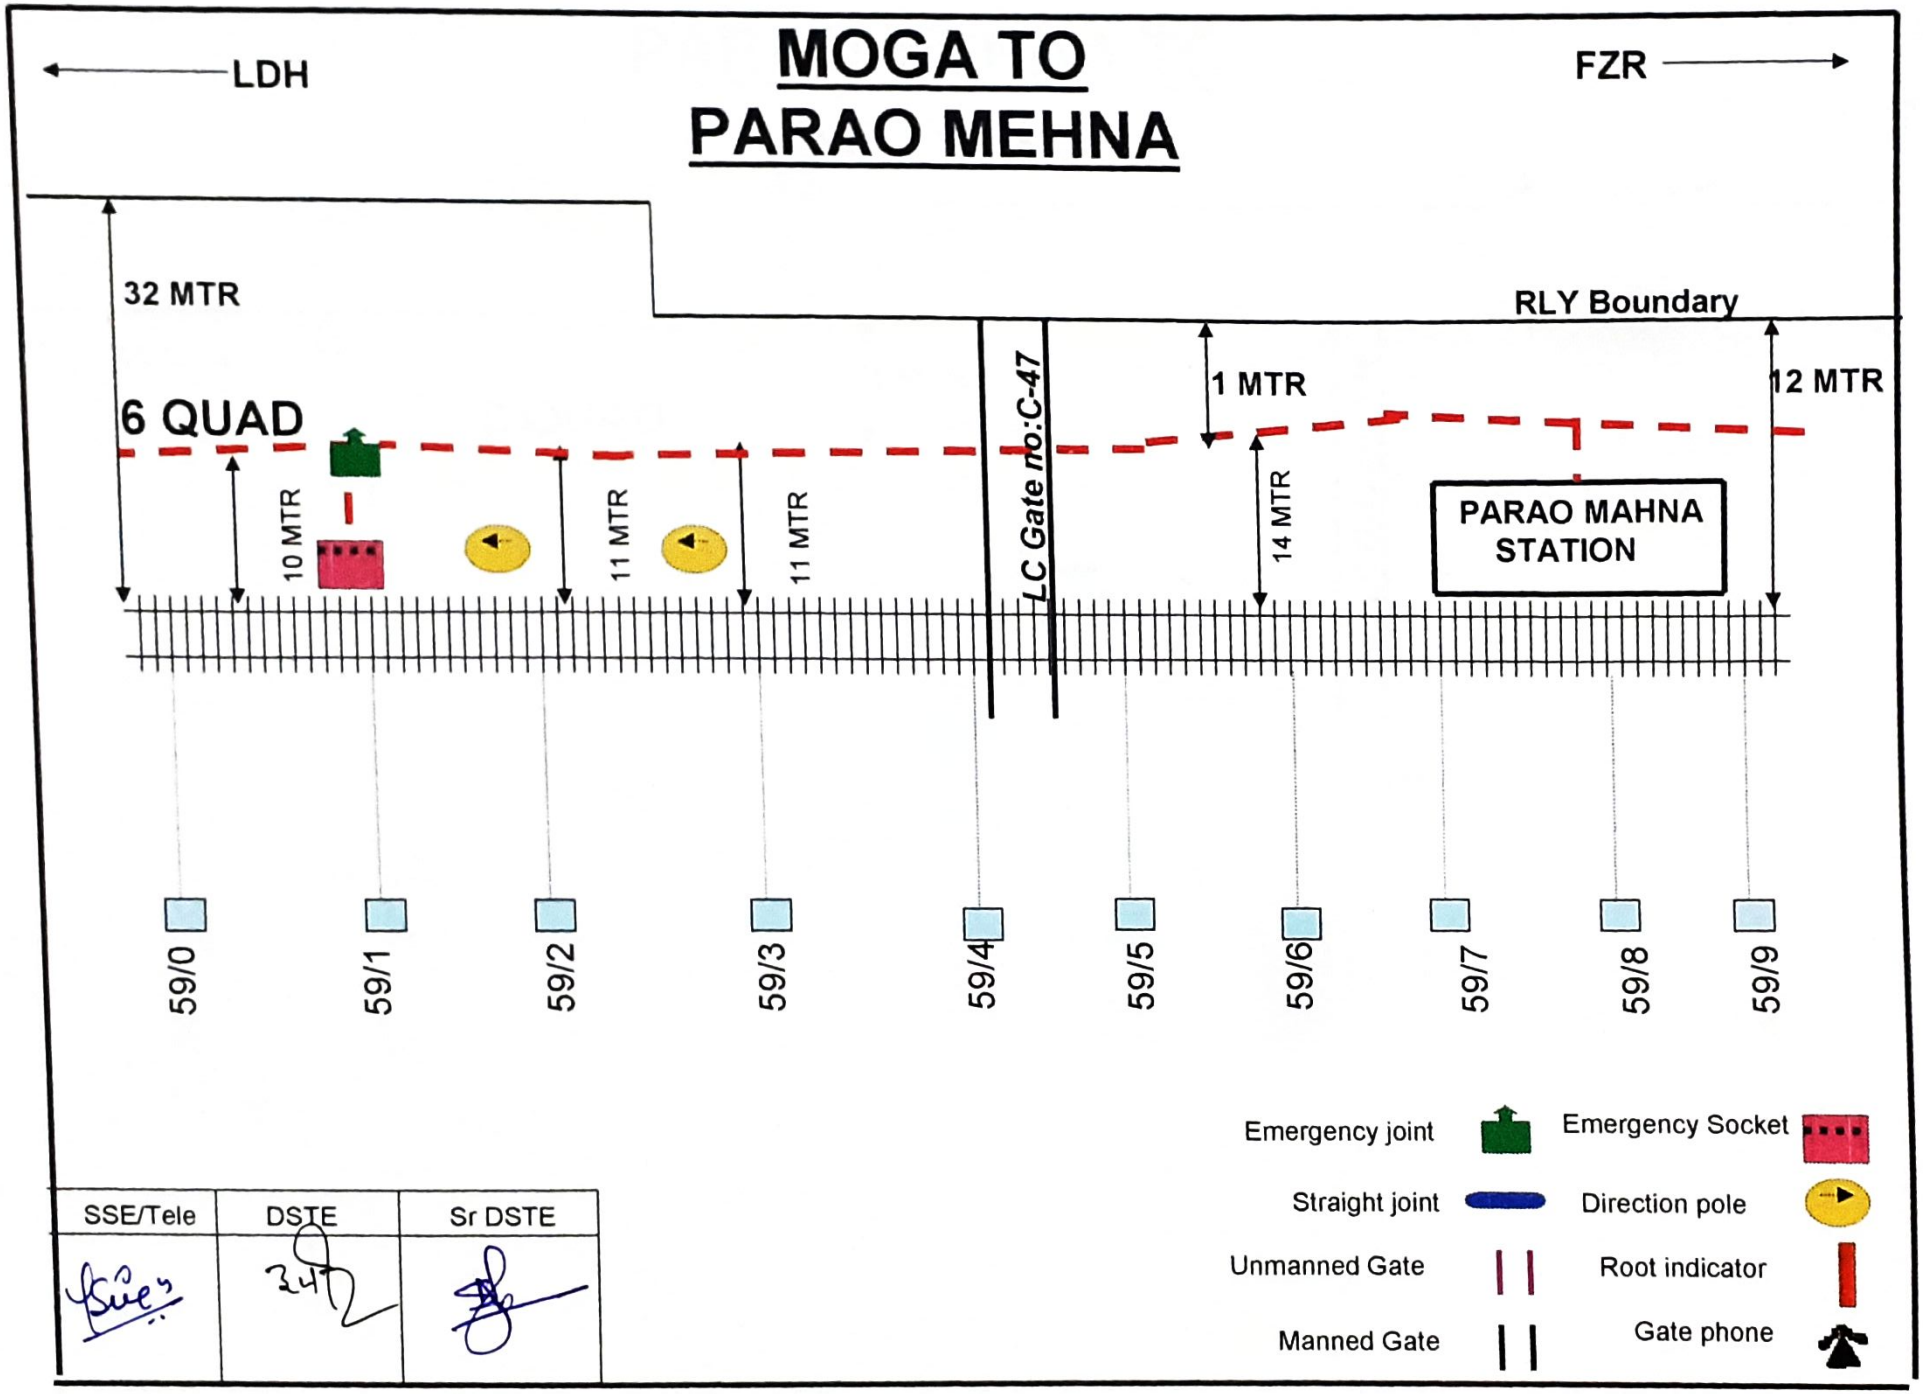


SSE/Tele	DSTE	Sr DSTE

PARAO MEHNA TO AJITWAL

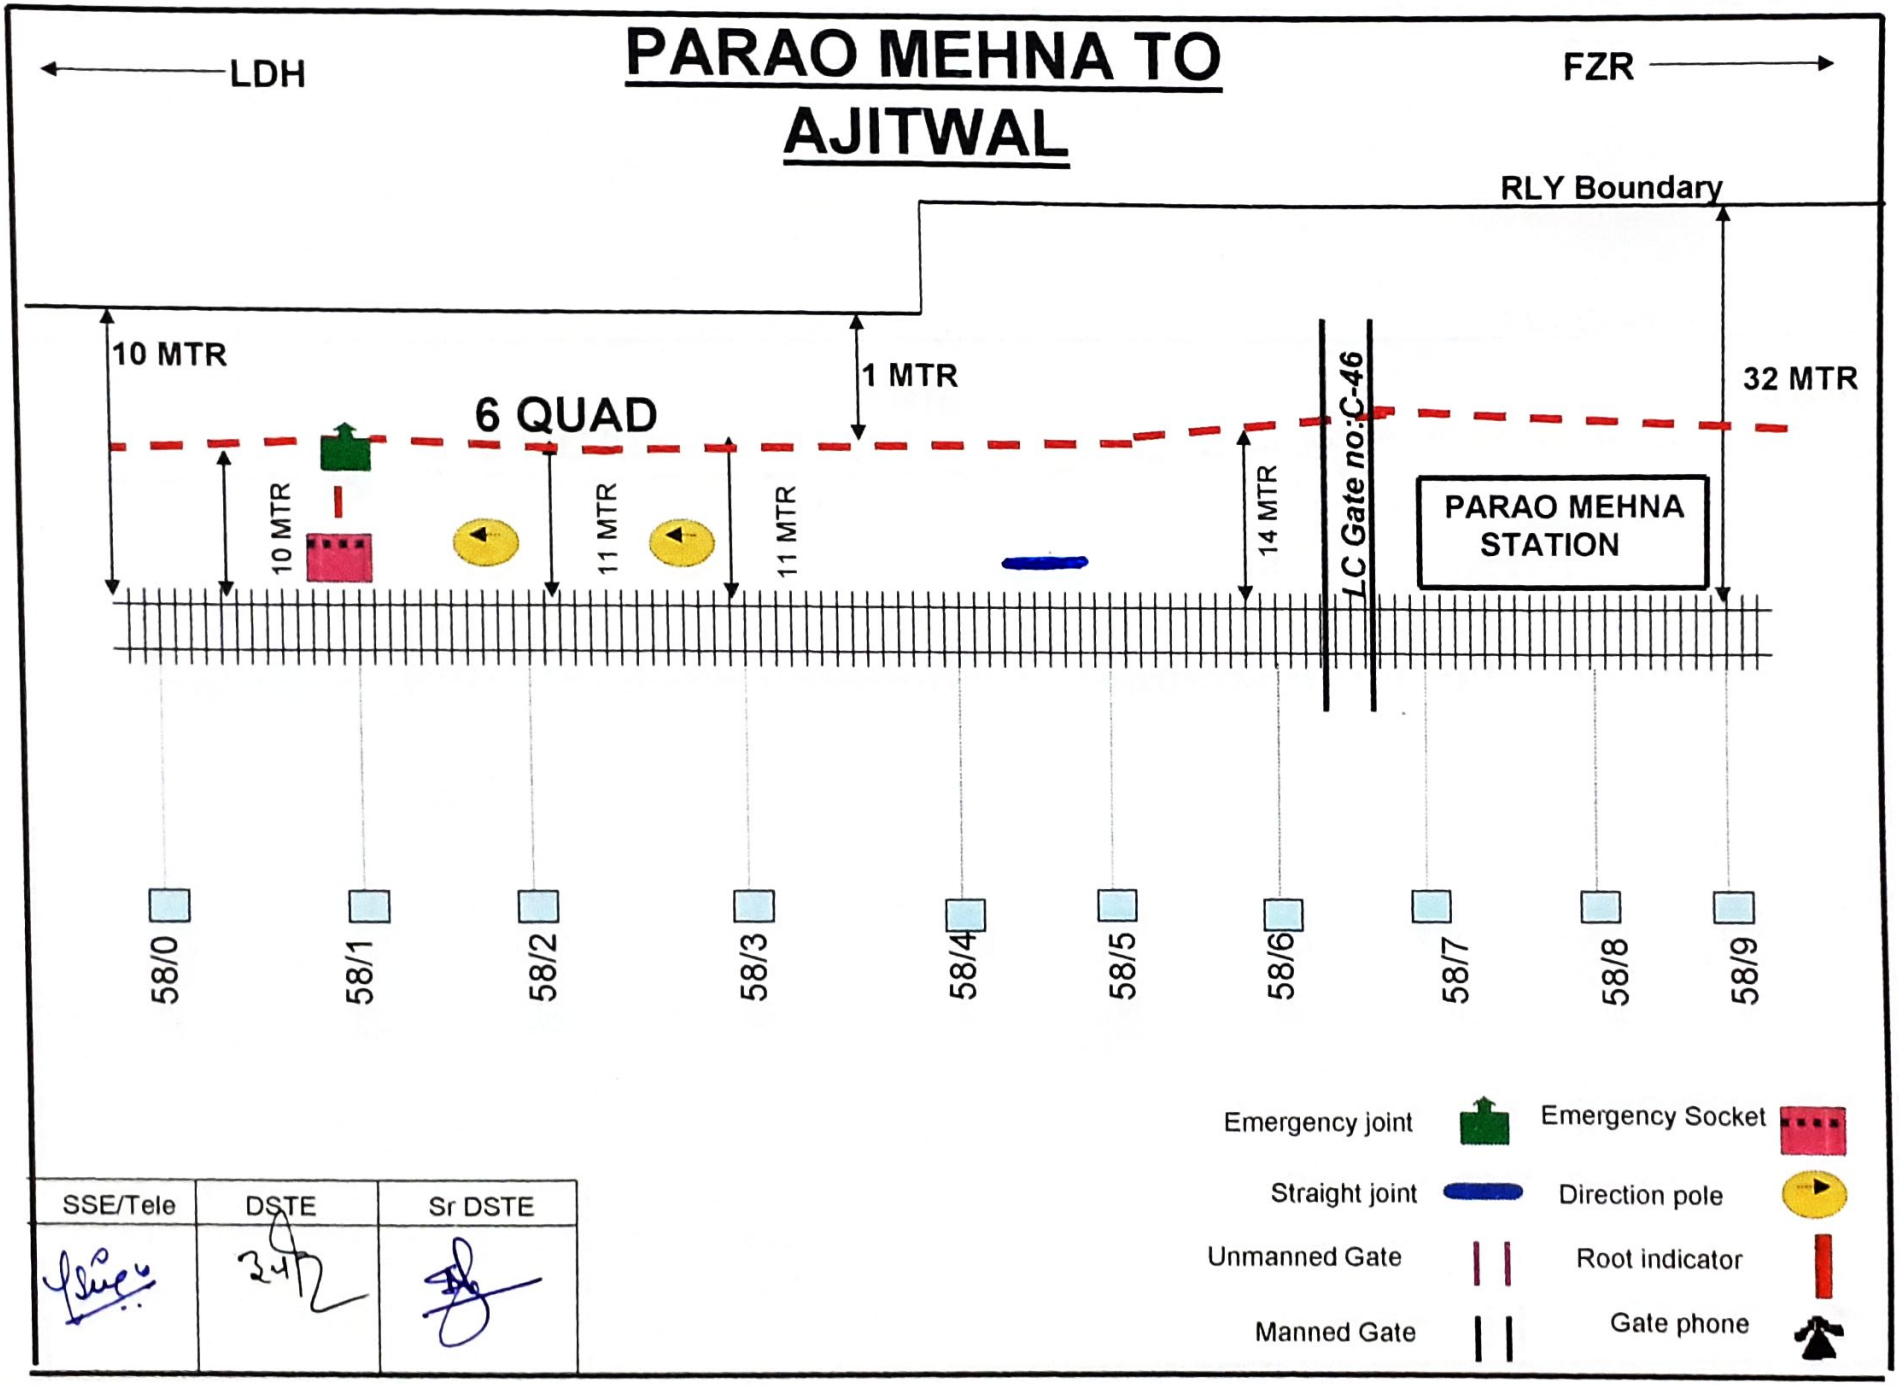


SSE/Tele	DSTE	Sr DSTE

PARAO MEHNA TO AJITWAL

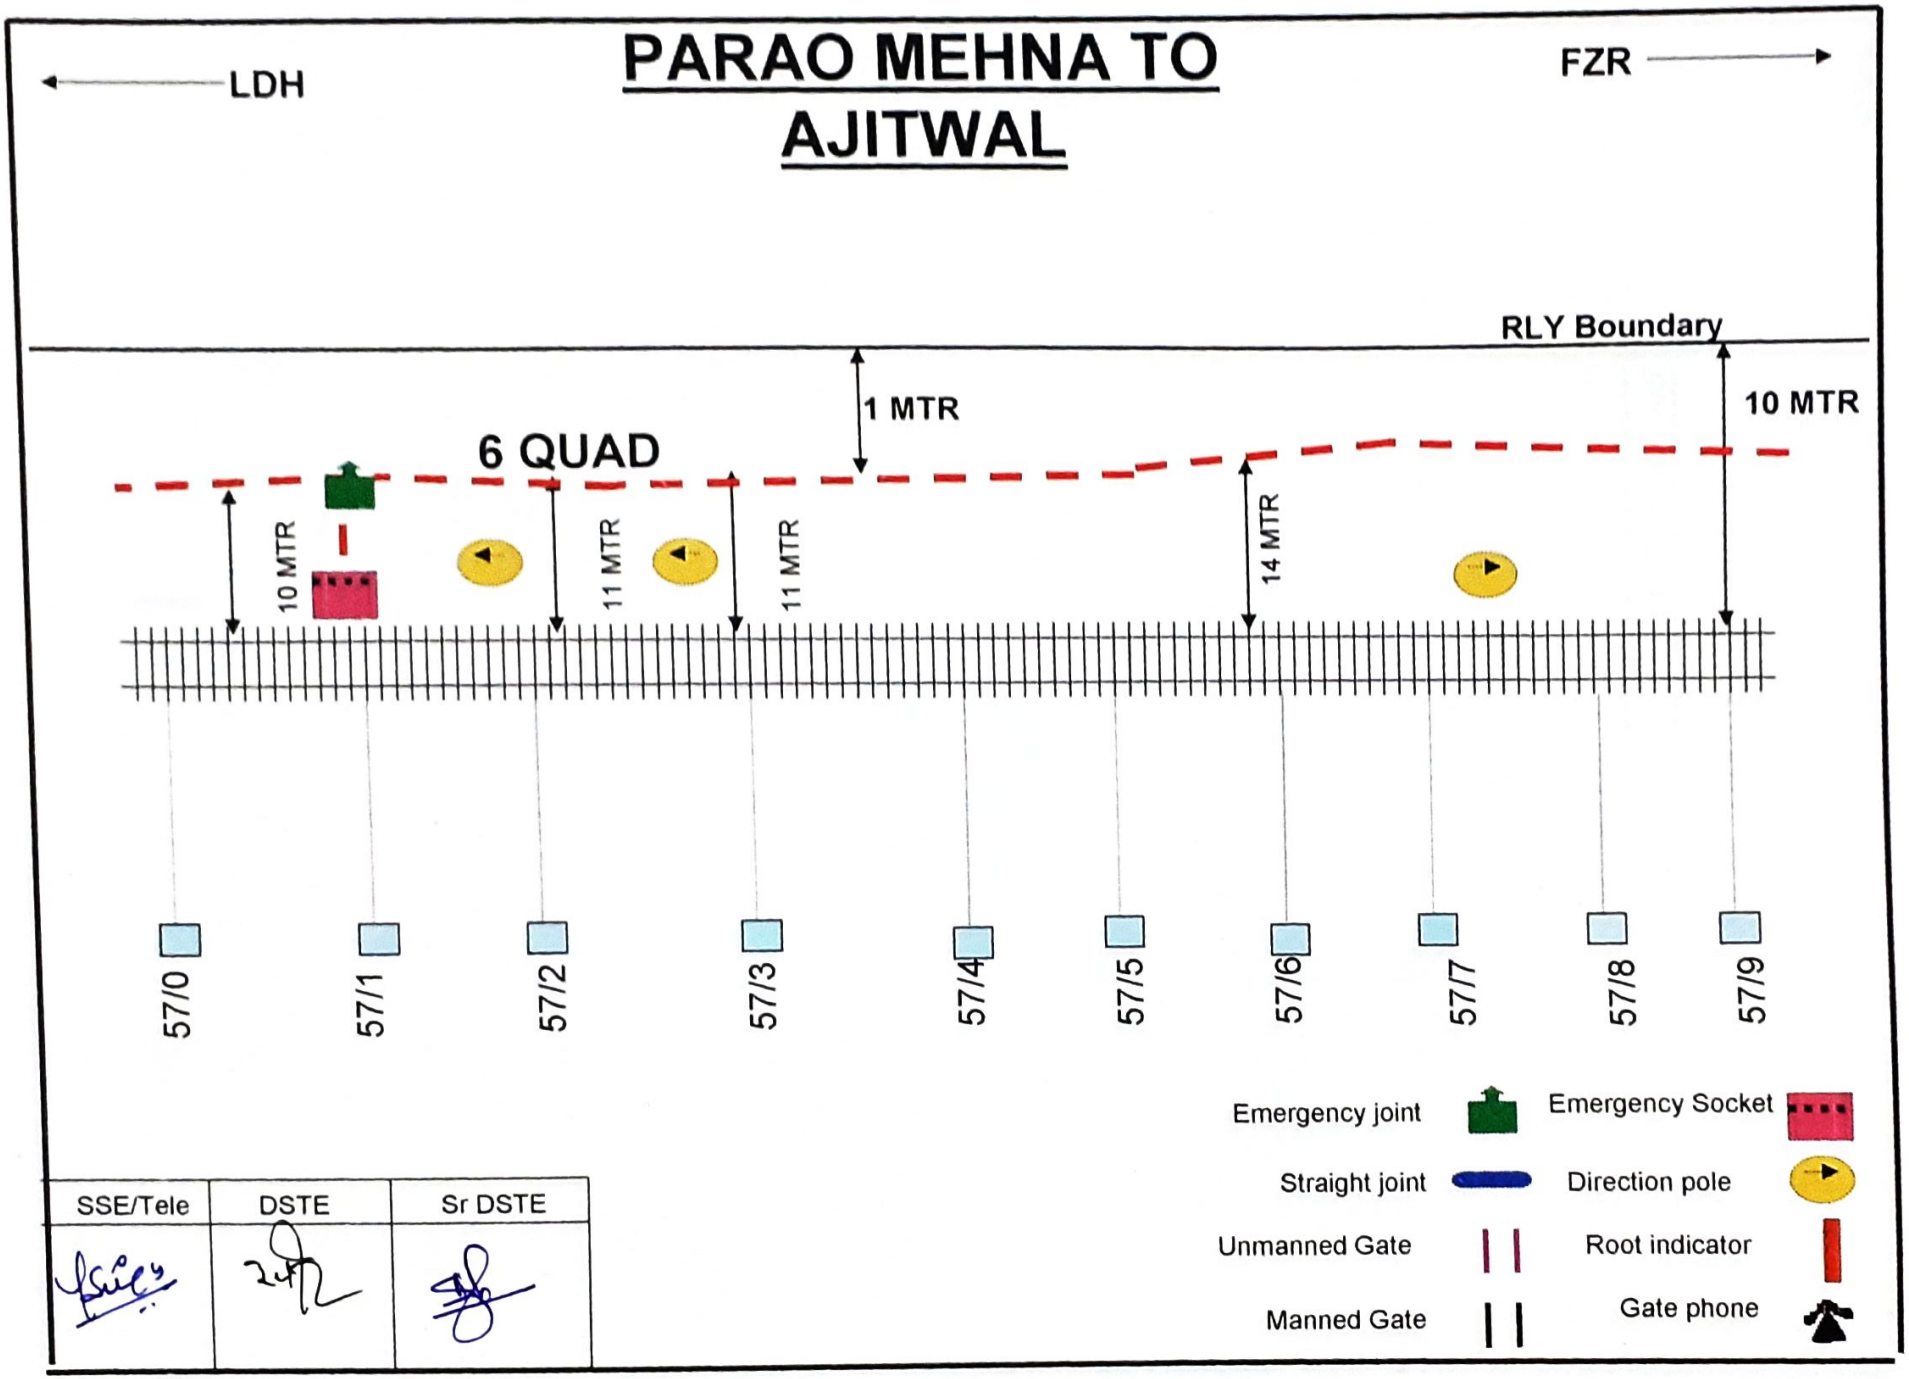

SSE/Tele	DSTE	Sr DSTE

PARAO MEHNA TO AJITWAL

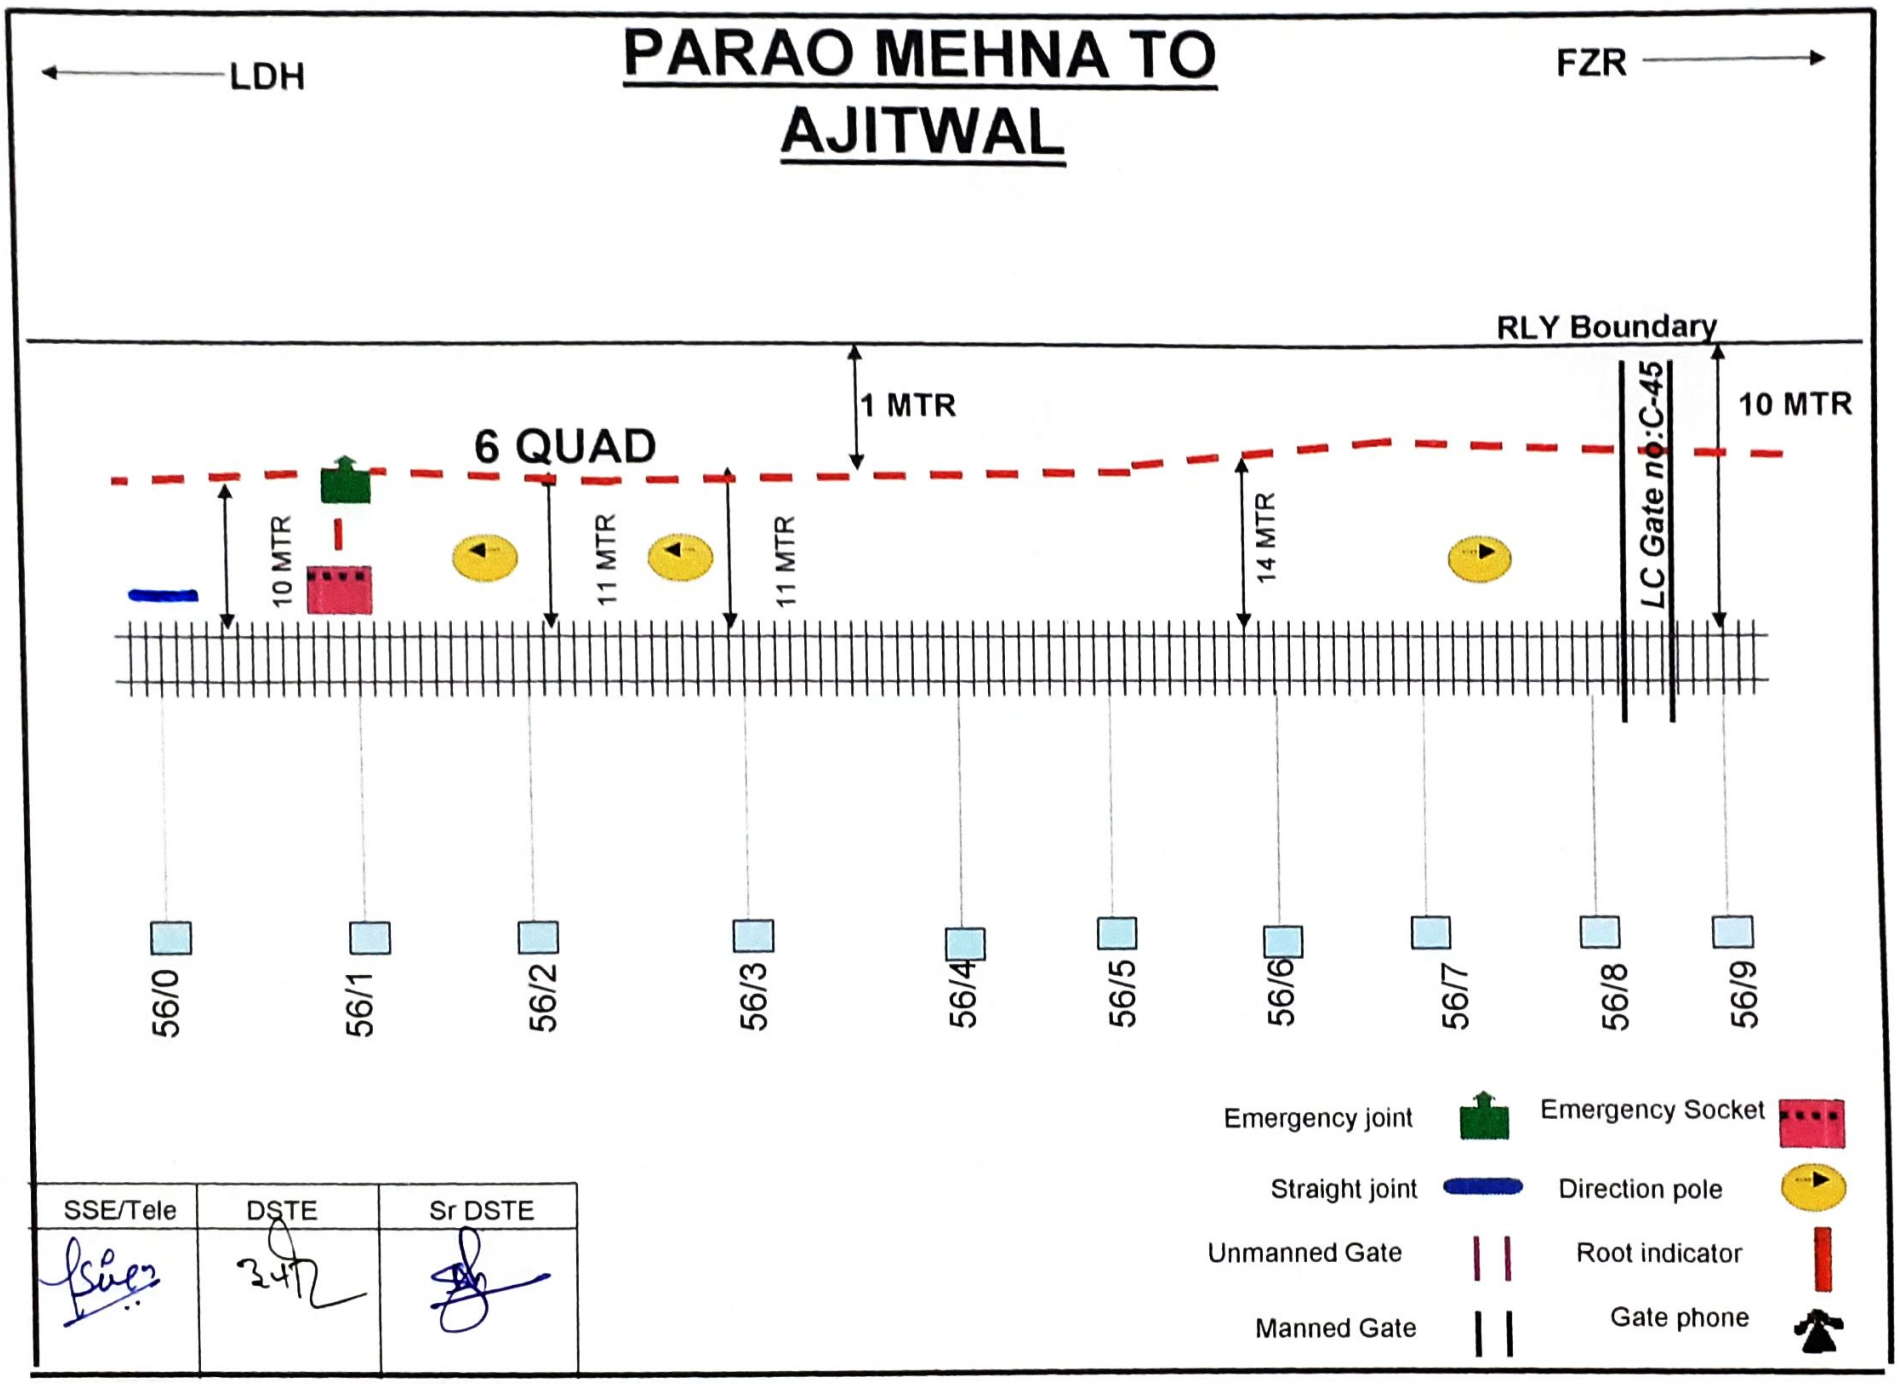


SSE/Tele	DSTE	Sr DSTE

PARAO MEHNA TO AJITWAL

LDH ←

→ FZR

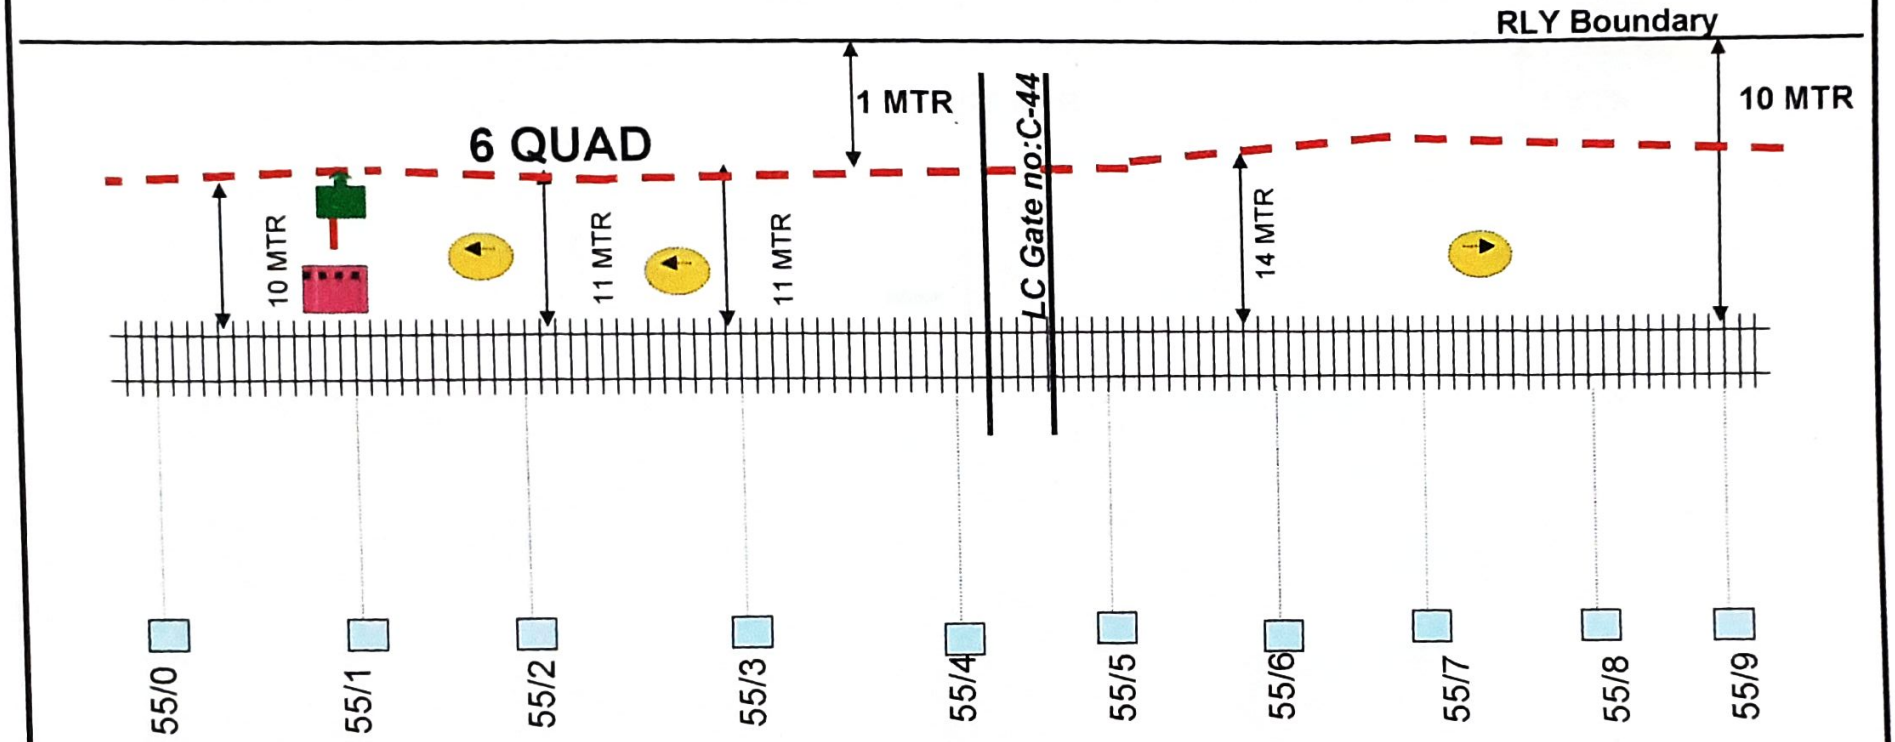

Emergency joint — Emergency Socket


Straight joint — Direction pole

Unmanned Gate — Root indicator

Manned Gate — Gate phone


SSE/Tele	DSTE	Sr DSTE
	3.4.12	

PARAO MEHNA TO AJITWAL

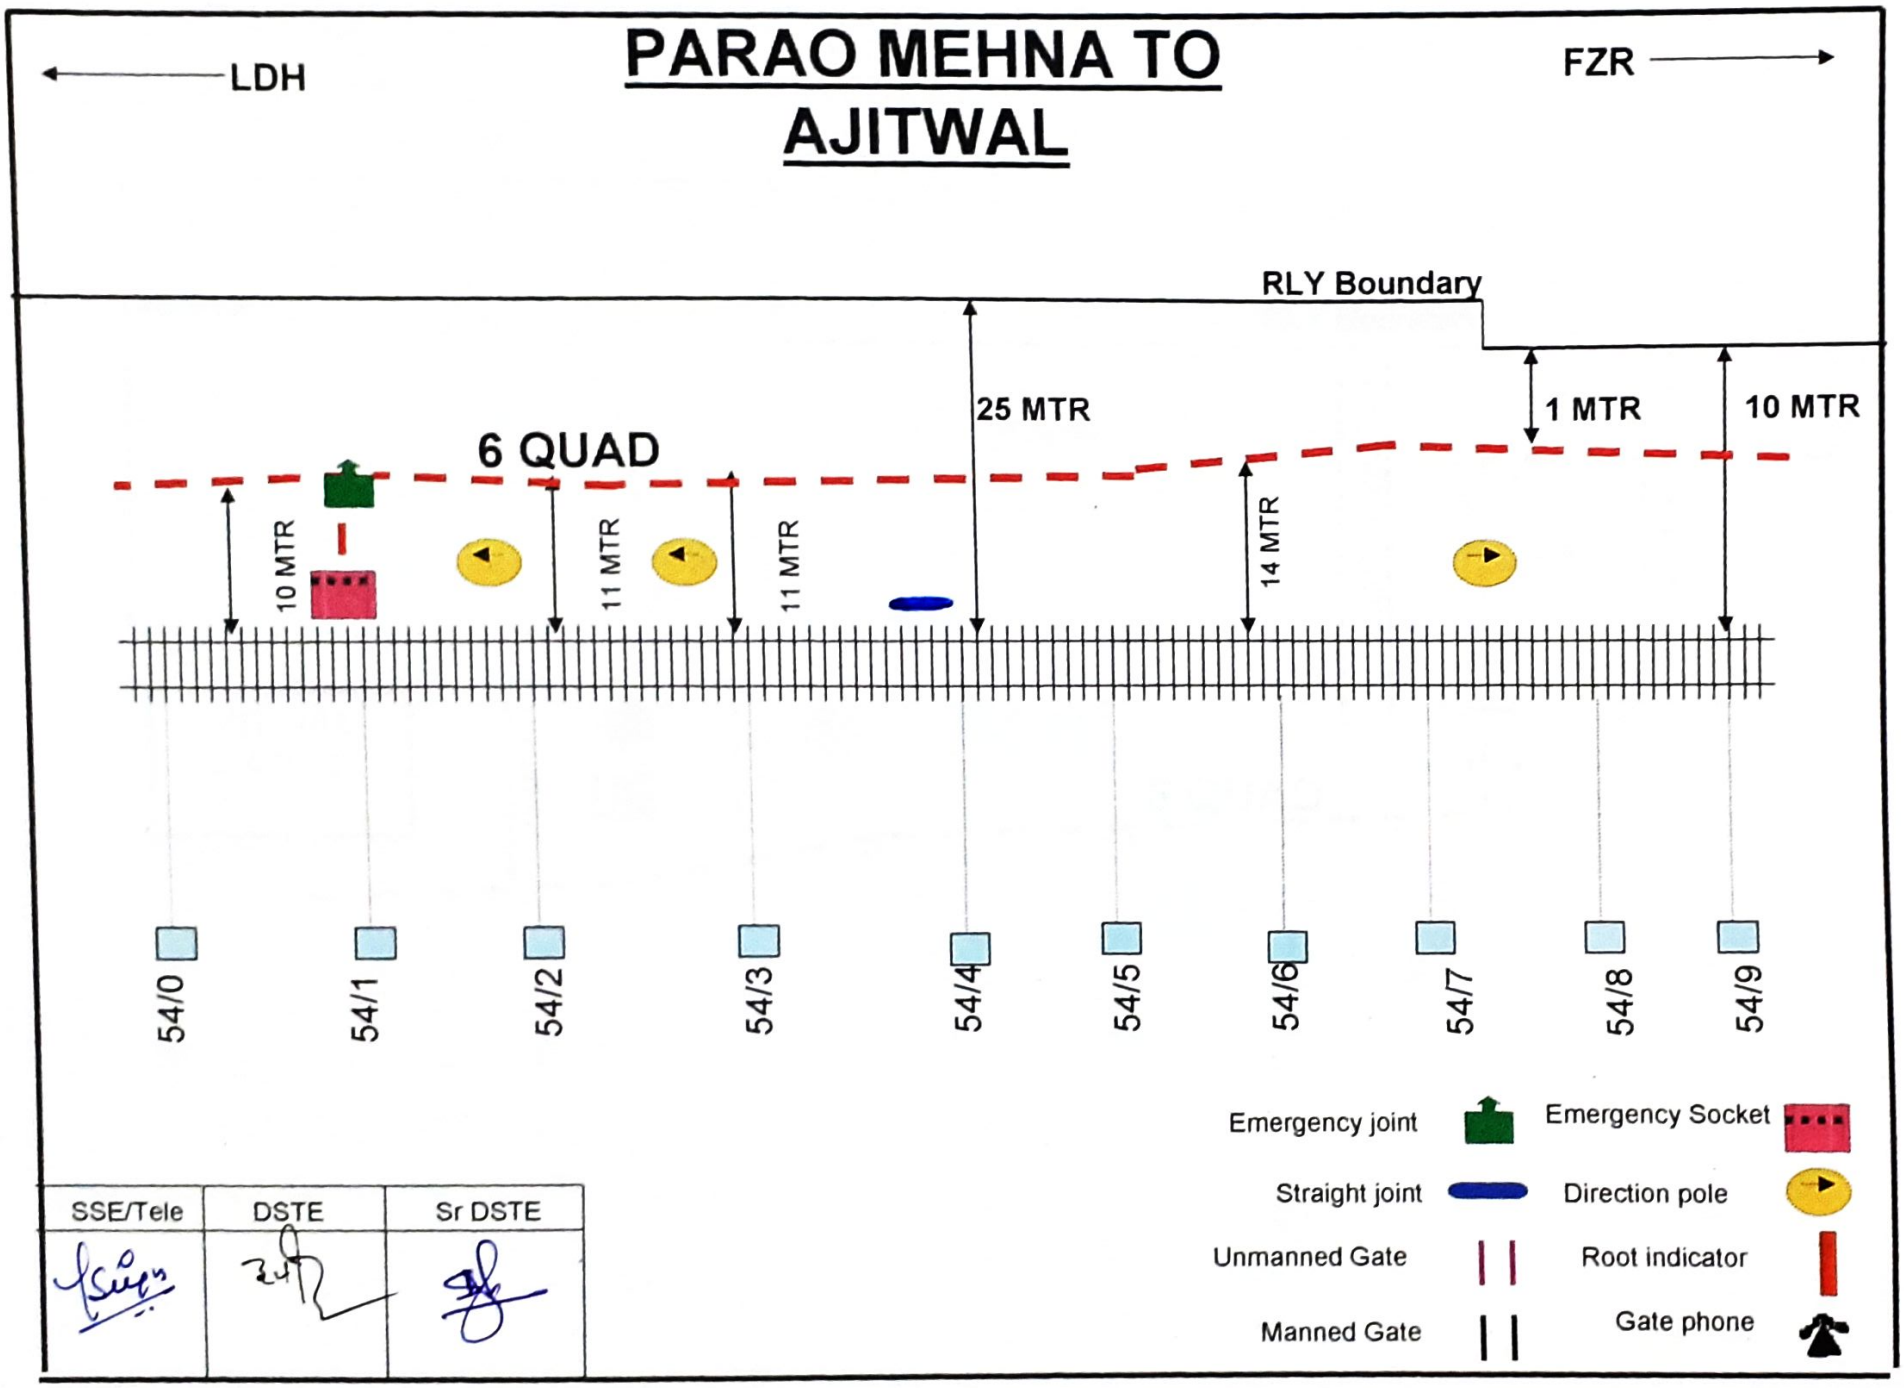

SSE/Tele	DSTE	Sr DSTE

PARAO MEHNA TO AJITWAL

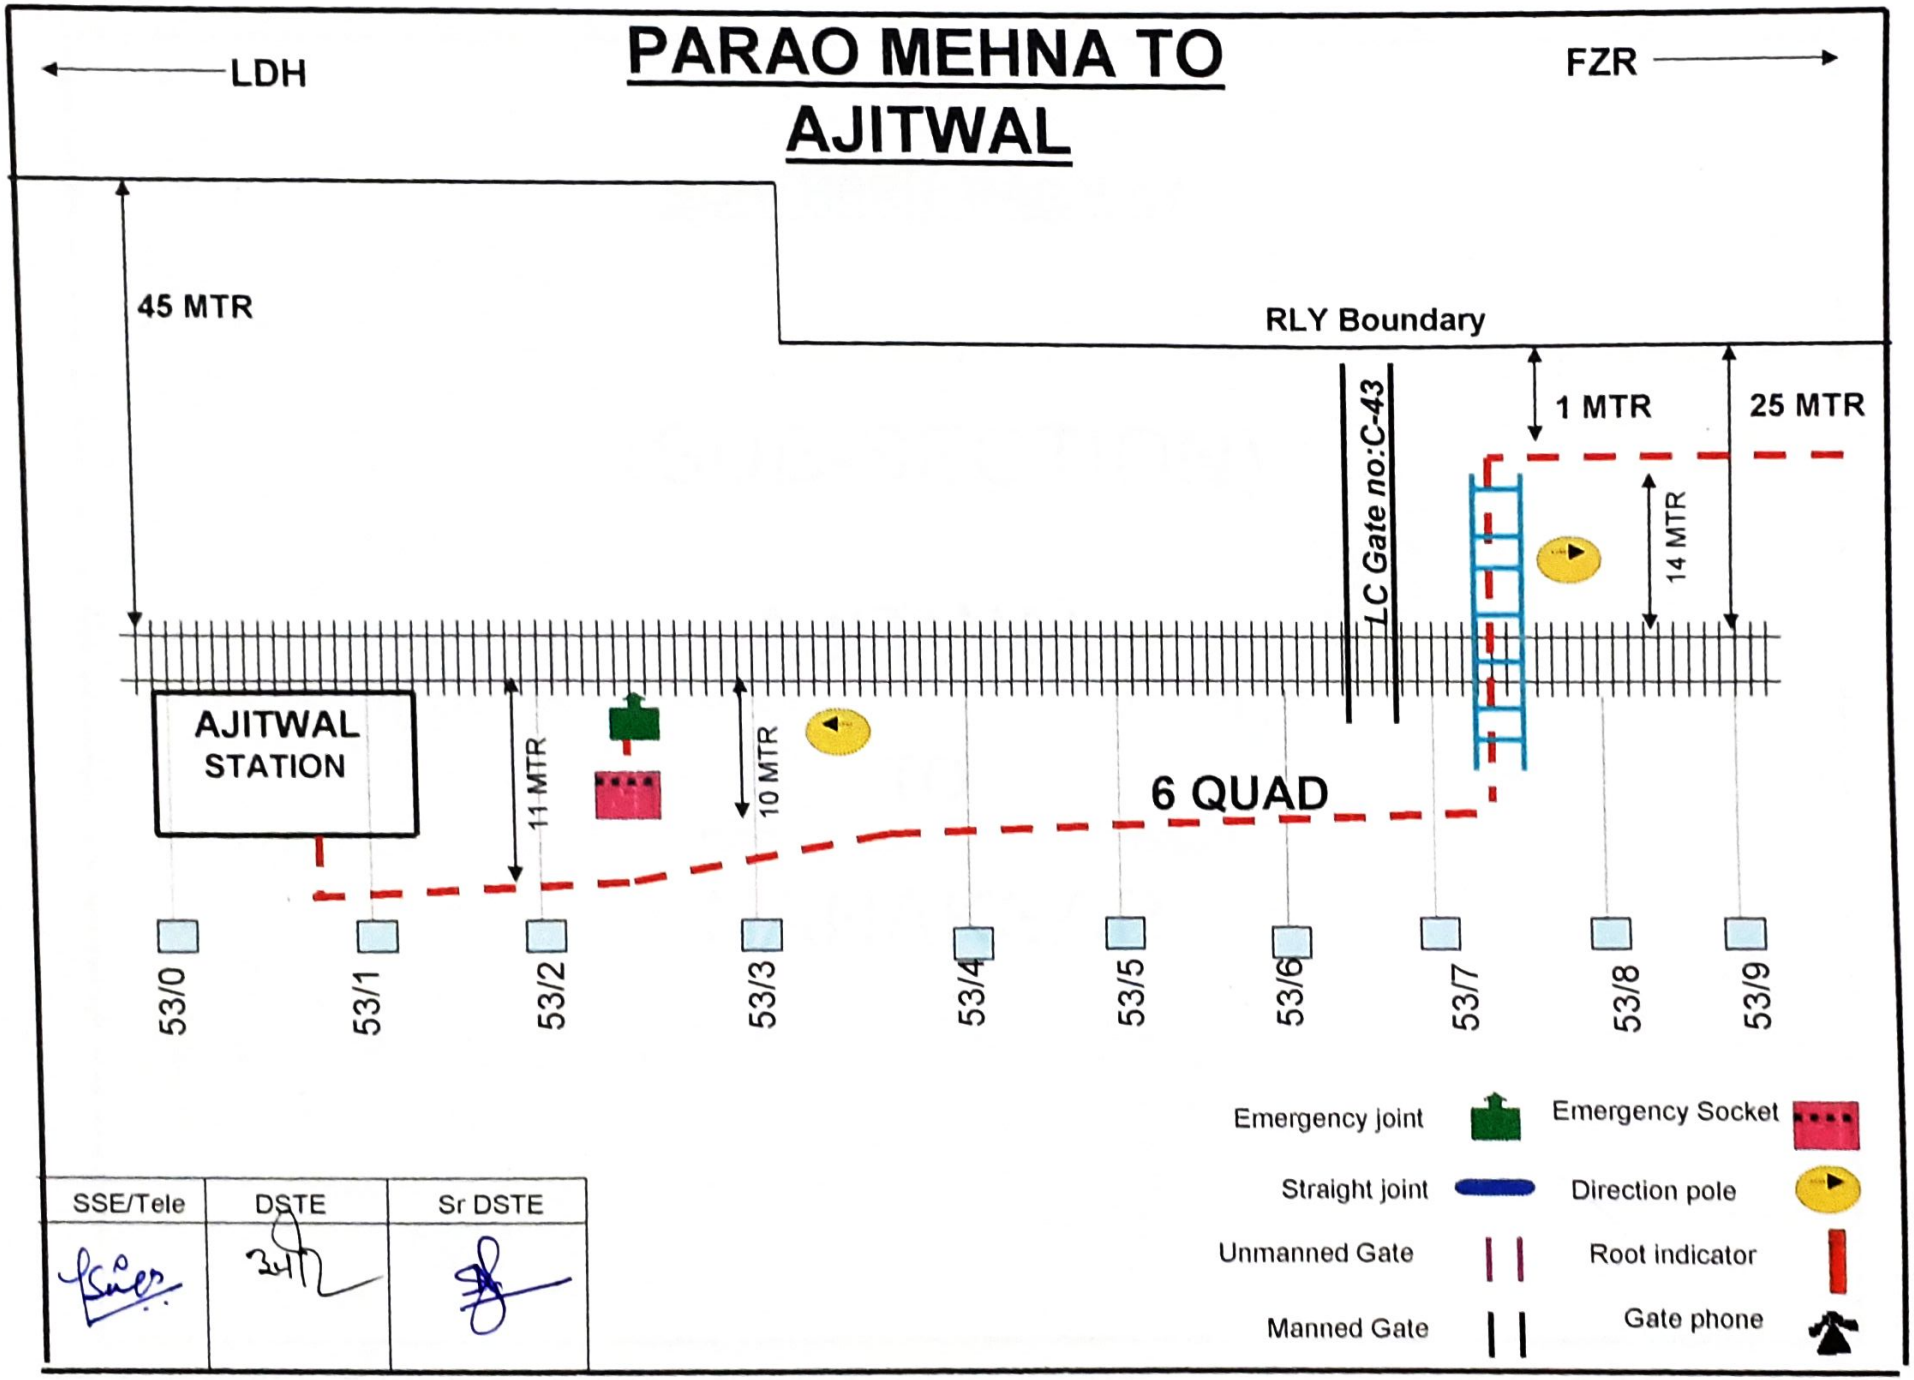

SSE/Tele	DSTE	Sr DSTE