


CABLE ROUTE PLAN FOR SNL-ASR

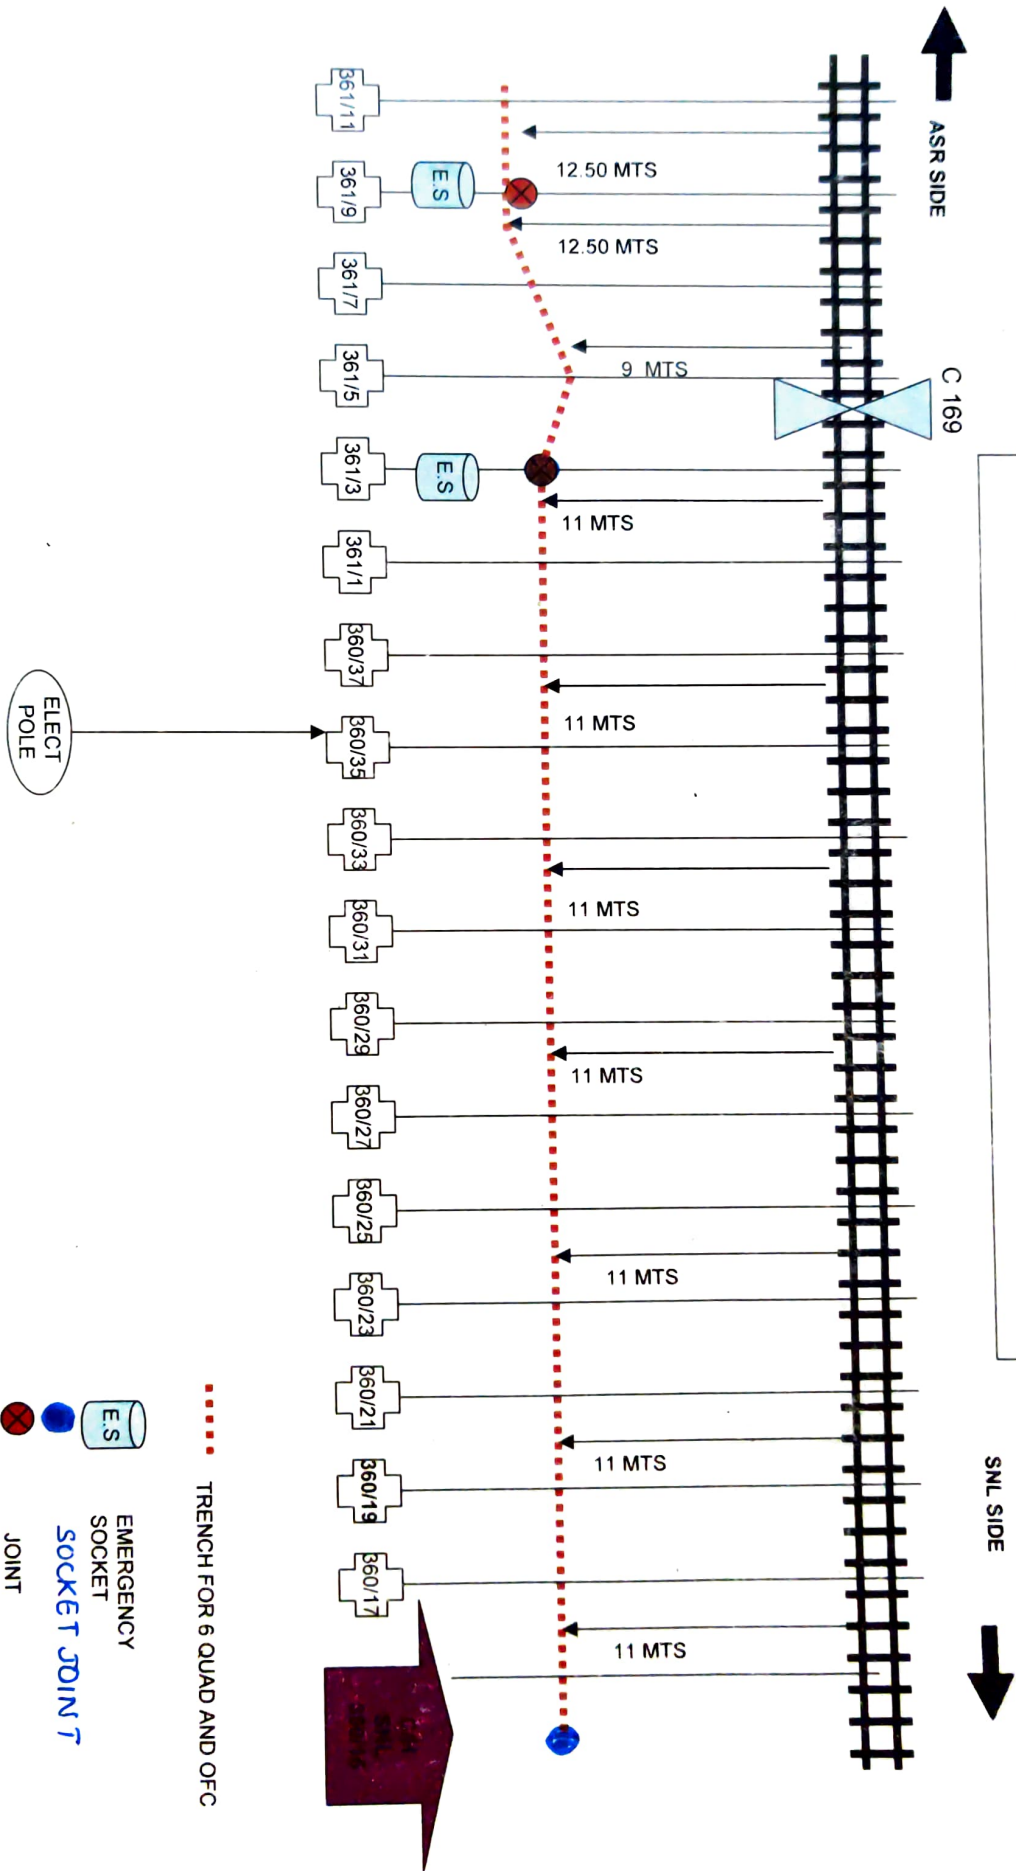


SR DSTE FZR	ADSTE LDH	SSE TELE LDH	JE TELE LDH
<i>[Signature]</i>	<i>[Signature]</i>	<i>[Signature]</i>	<i>[Signature]</i>

NEW JOINT

EMERGENCY SOCKET JOINT

TRENCH FOR 6 QUAD AND OFC

CABLE ROUTE PLAN FOR SNL-ASR

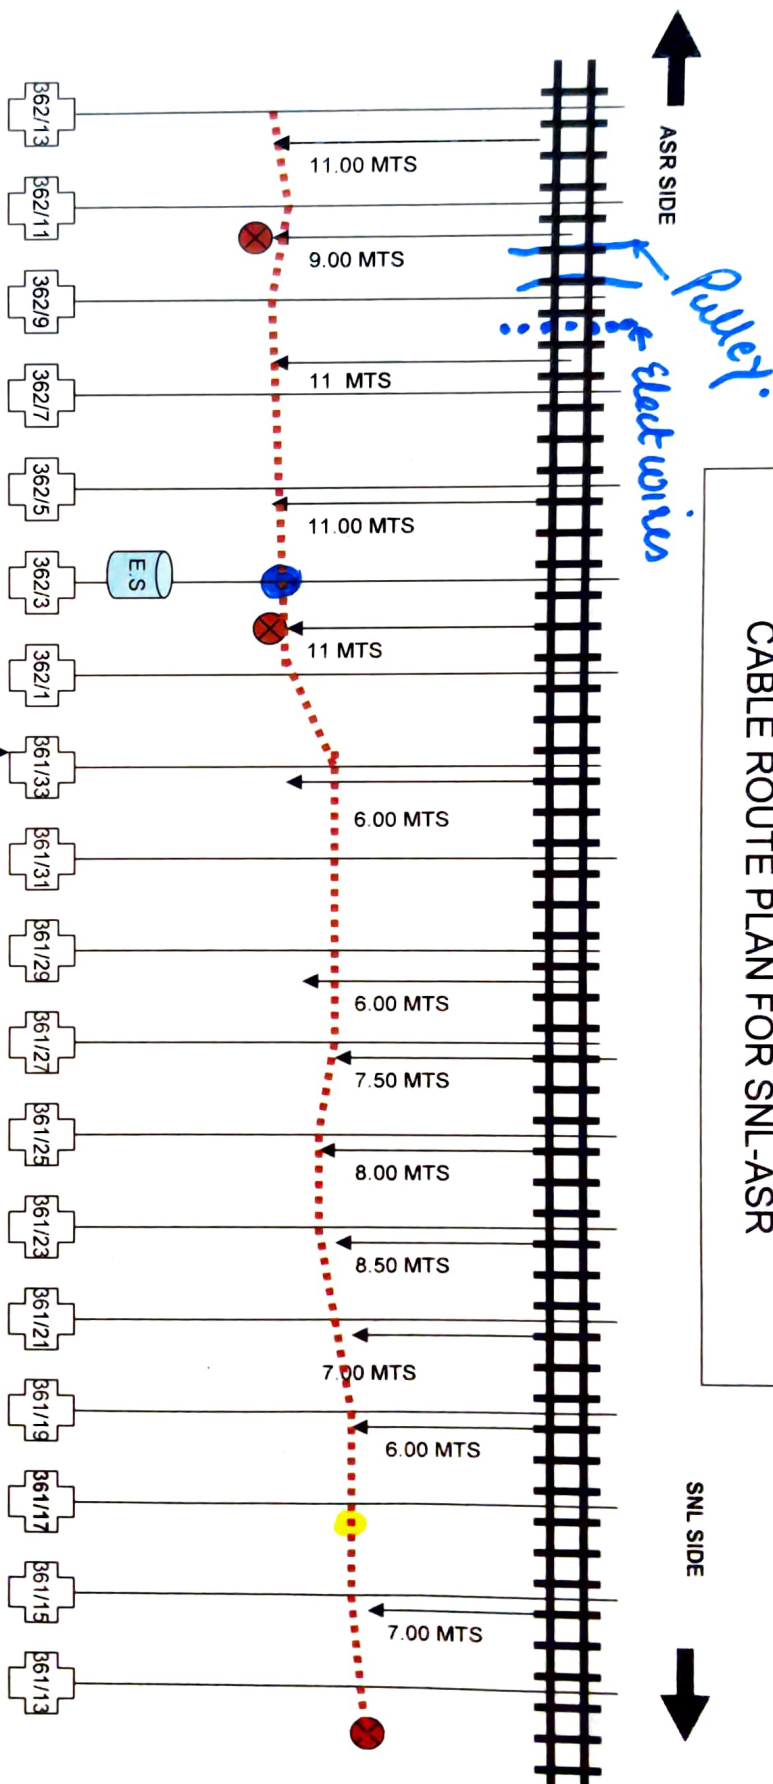


SR DSTE	ADSTE	SSE TELE	JE TELE
FZR	LDH	LDH	LDH
<i>[Signature]</i>	<i>[Signature]</i>	<i>[Signature]</i>	<i>[Signature]</i>

CABLE ROUTE PLAN FOR SNL-ASR

ASR SIDE

SNL SIDE

LC 170

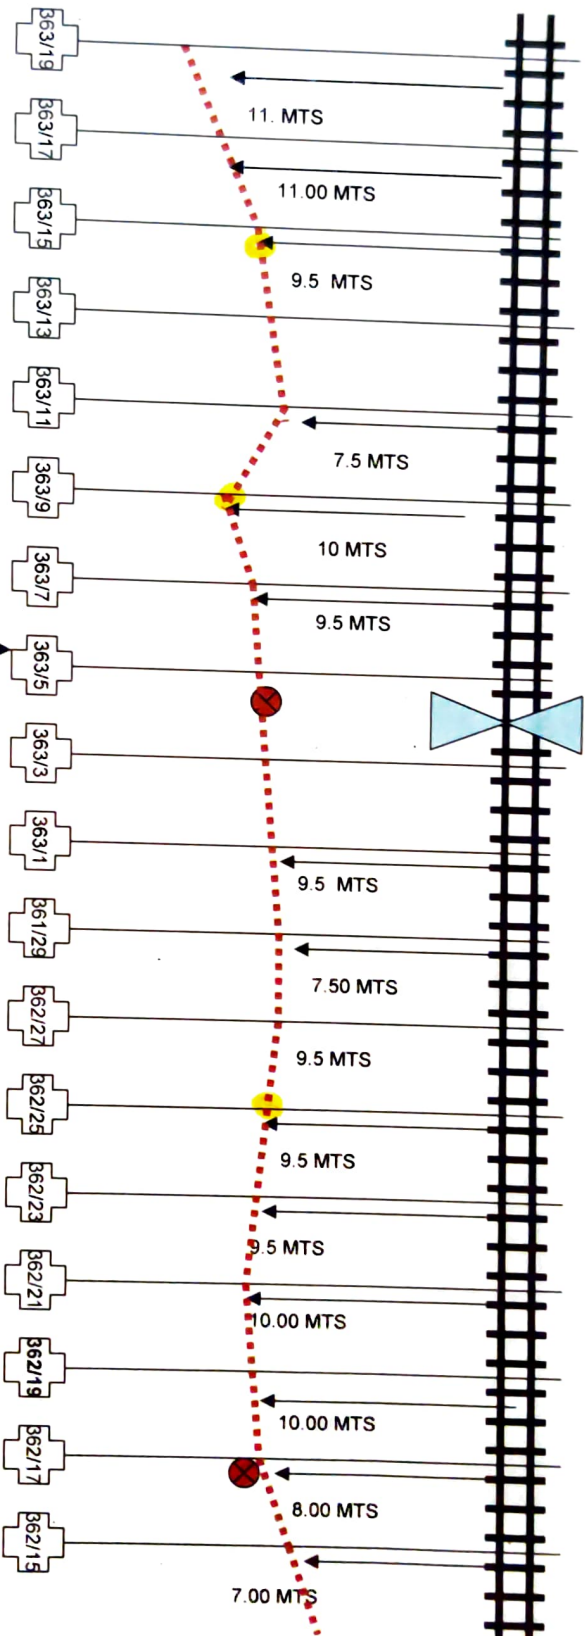

ELECT POLE

EMERGENCY SOCKET


JOINT

NEW JOINT

TRENCH FOR 6 QUAD AND OFC

SR DSTE	ADSTE	SSE TELE	JE TELE
FZR	LDH	LDH	LDH
<i>[Signature]</i>	<i>[Signature]</i>	<i>[Signature]</i>	<i>[Signature]</i>

CABLE ROUTE PLAN FOR SNL-ASR

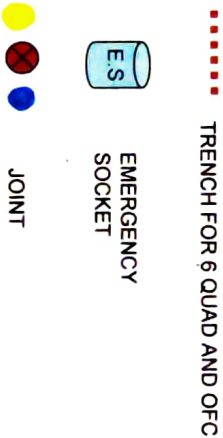


			
---	---	---	---

CABLE ROUTE PLAN FOR SNL-ASR




A vertical number line with tick marks. There are four blue dots on the line, positioned at the 1, 2, 3, and 4 tick marks from the bottom.

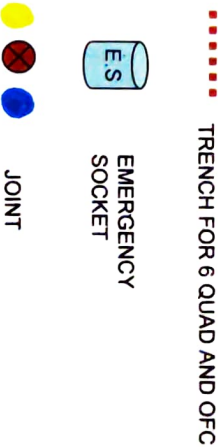


SR DSTTE FZR	ADSTTE LDH	SSE TELE LDH	JE TELE LDH
			

CABLE ROUTE PLAN FOR SNL-ASR

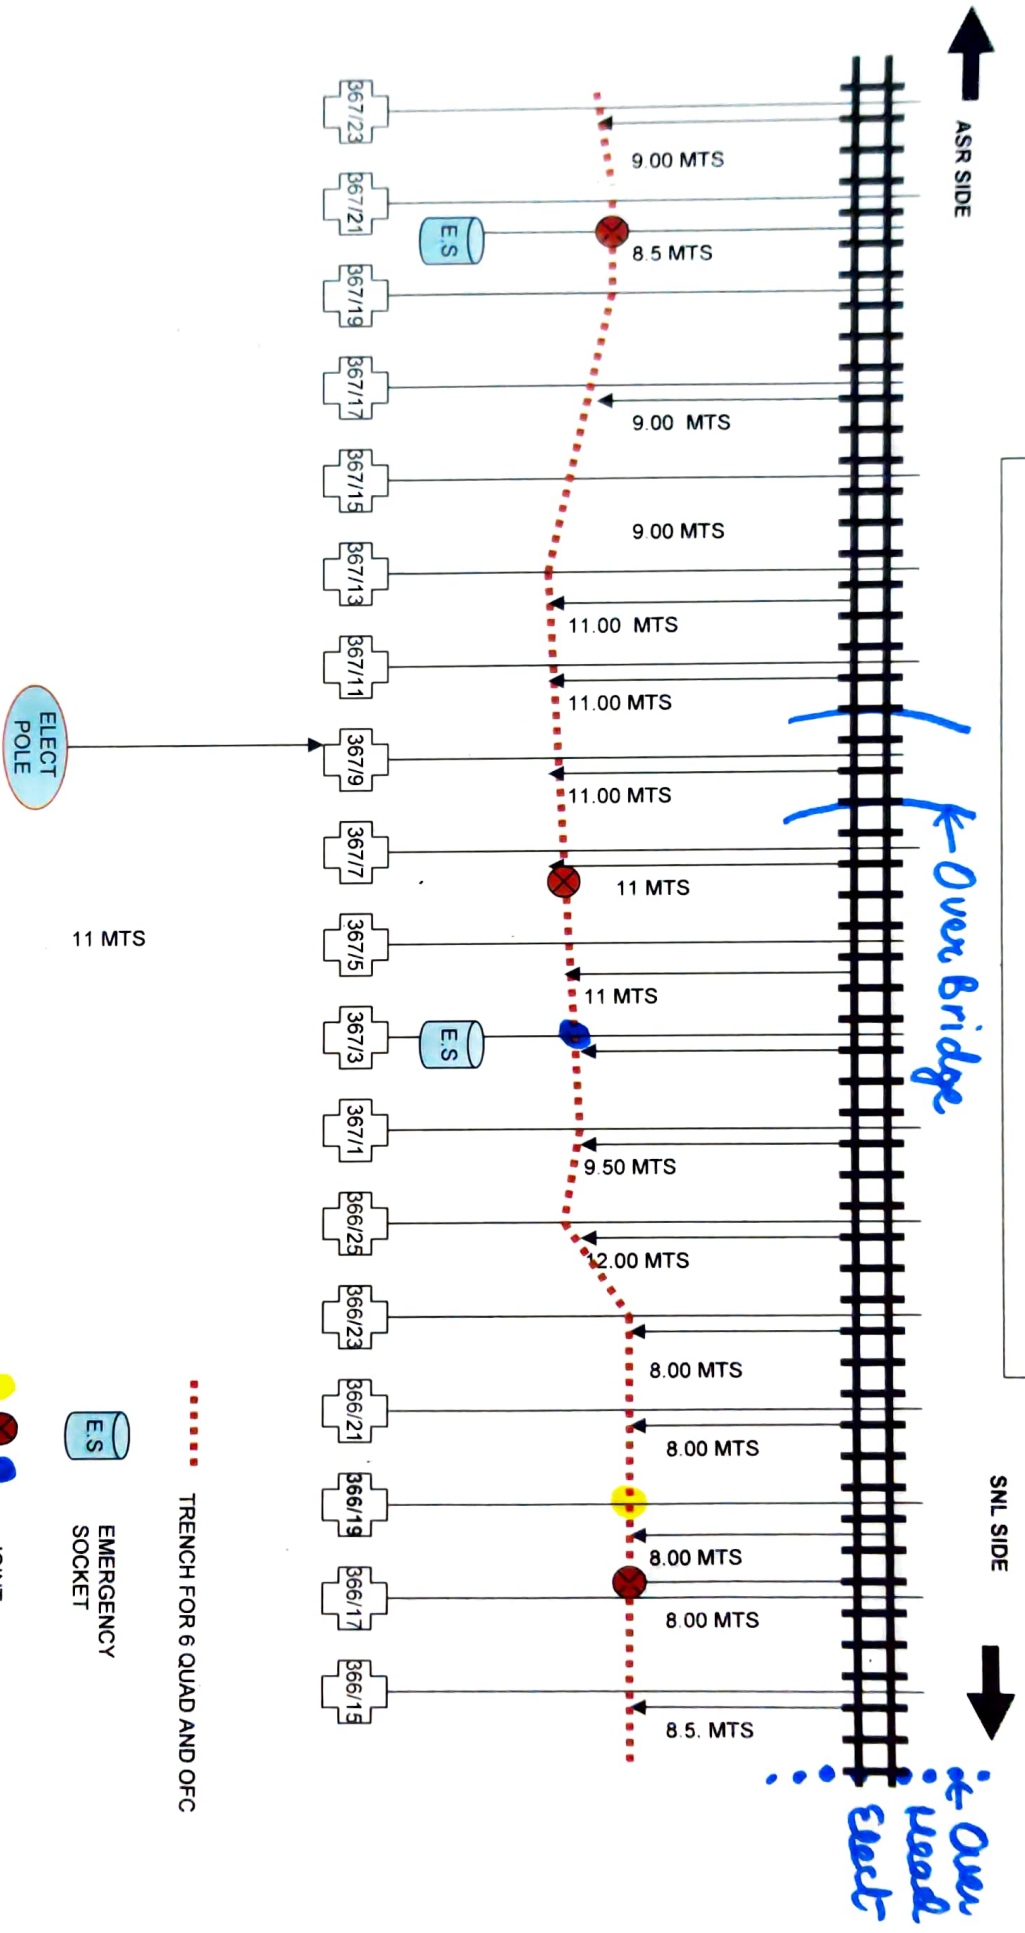


SR DSTE	ADSTE	SSE TELE	JE TELE
FZR	LDH	LDH	LDH
<i>[Signature]</i>	<i>[Signature]</i>	<i>[Signature]</i>	<i>[Signature]</i>

CABLE ROUTE PLAN FOR SNL-ASR

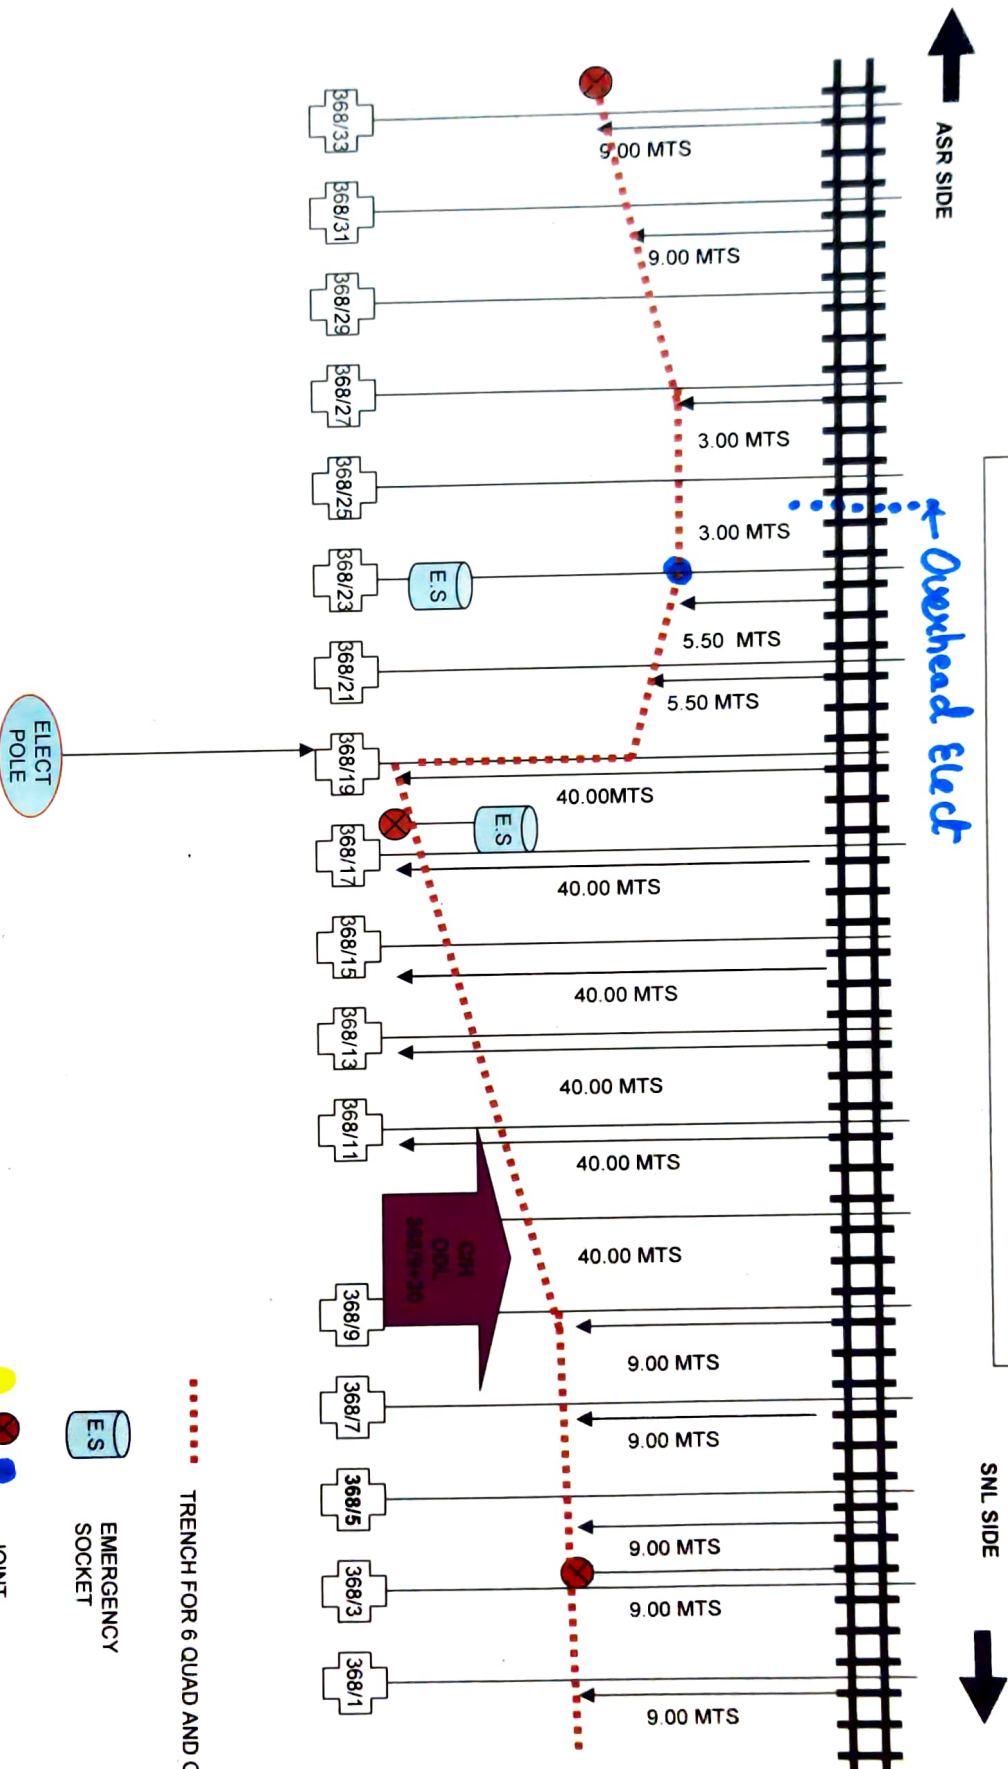

SR DSTE	ADSTE	SSE TELE	JE TELE
FZR	LDH	LDH	LDH
<i>[Signature]</i>	<i>[Signature]</i>	<i>[Signature]</i>	<i>[Signature]</i>

CABLE ROUTE PLAN FOR SNL-ASR

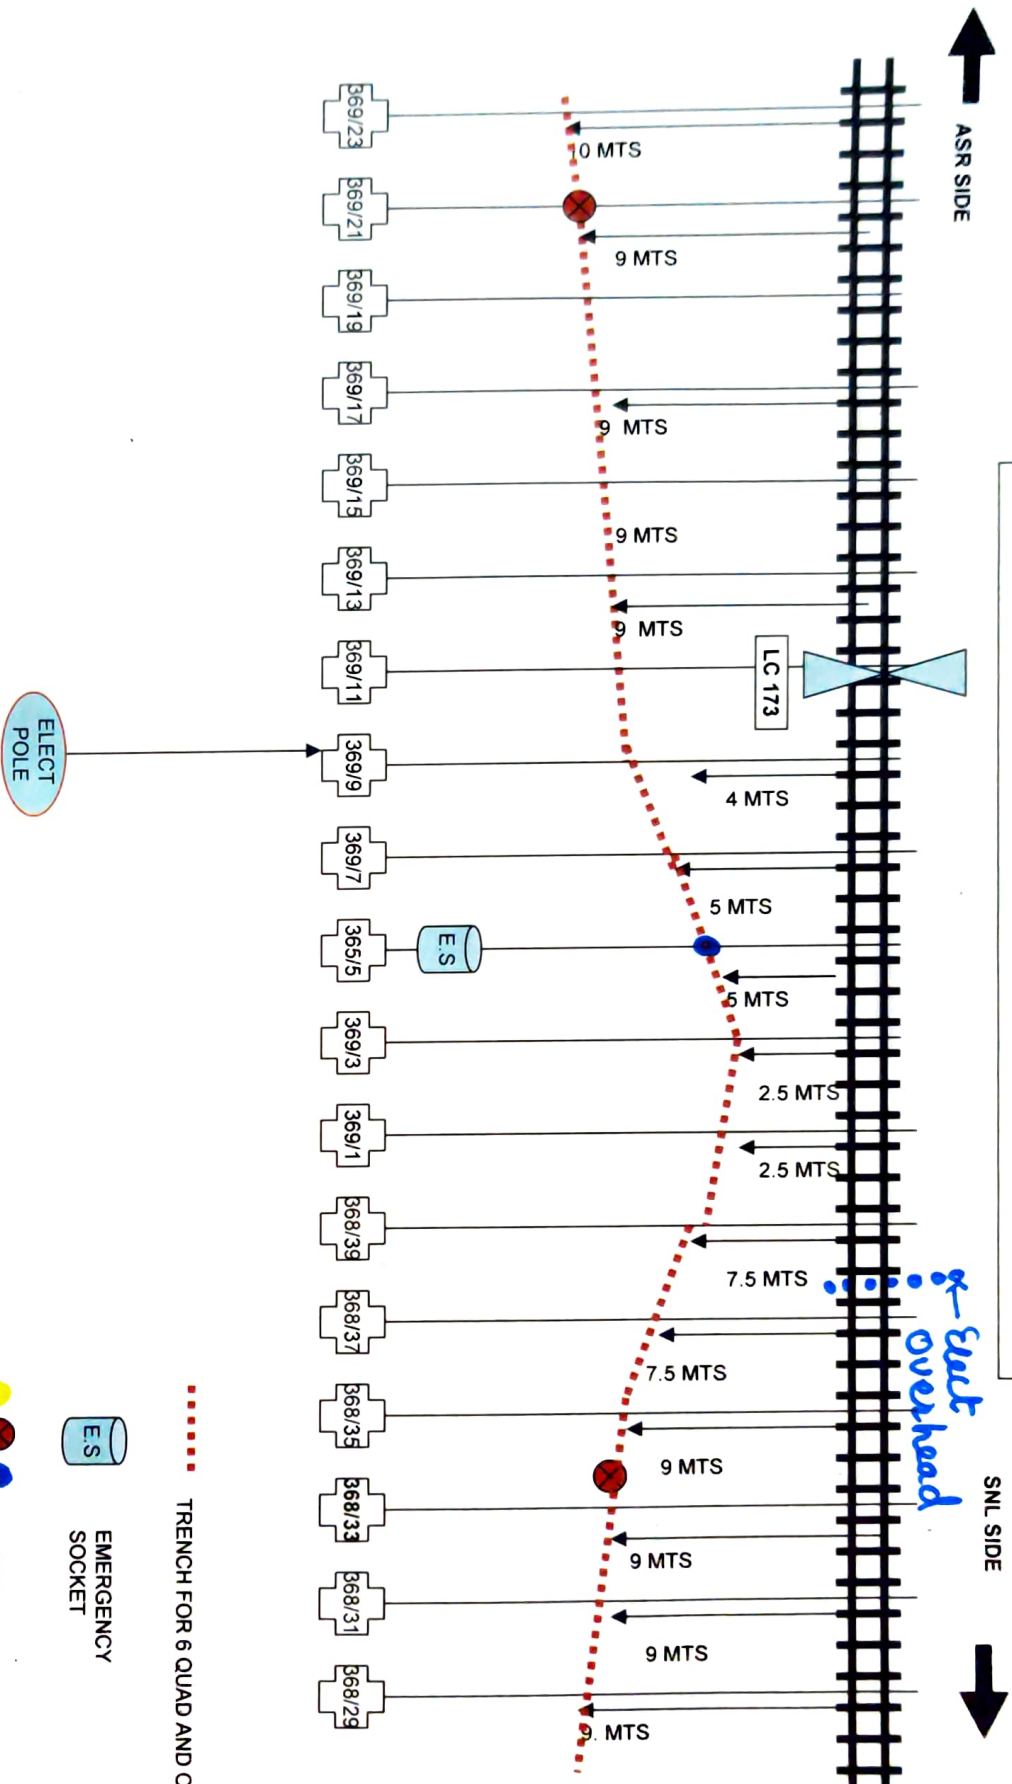


SR DSTE FZR	ADSTE LDH	SSE TELE LDH	JE TELE LDH

CABLE ROUTE PLAN FOR SNL-ASR



ASR SIDE

SNL SIDE

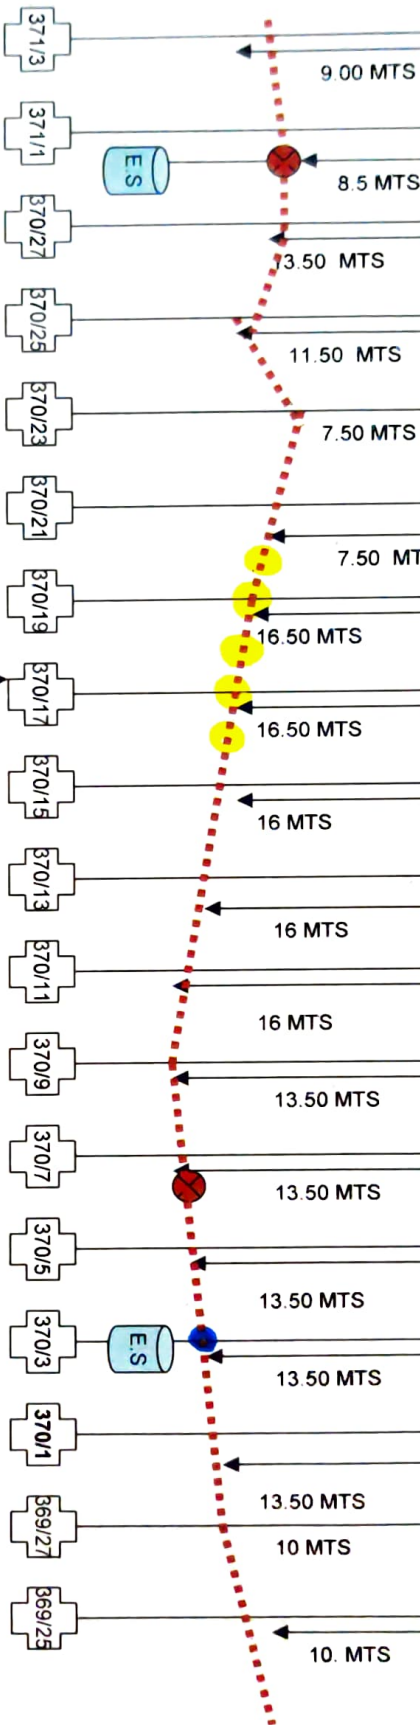


EMERGENCY
SOCKET

..... TRENCH FOR 6 QUAD AND OFC


SR DSTE FZR	ADSTE LDH	SSE TELE LDH	JE TELE LDH

CABLE ROUTE PLAN FOR SNL-ASR

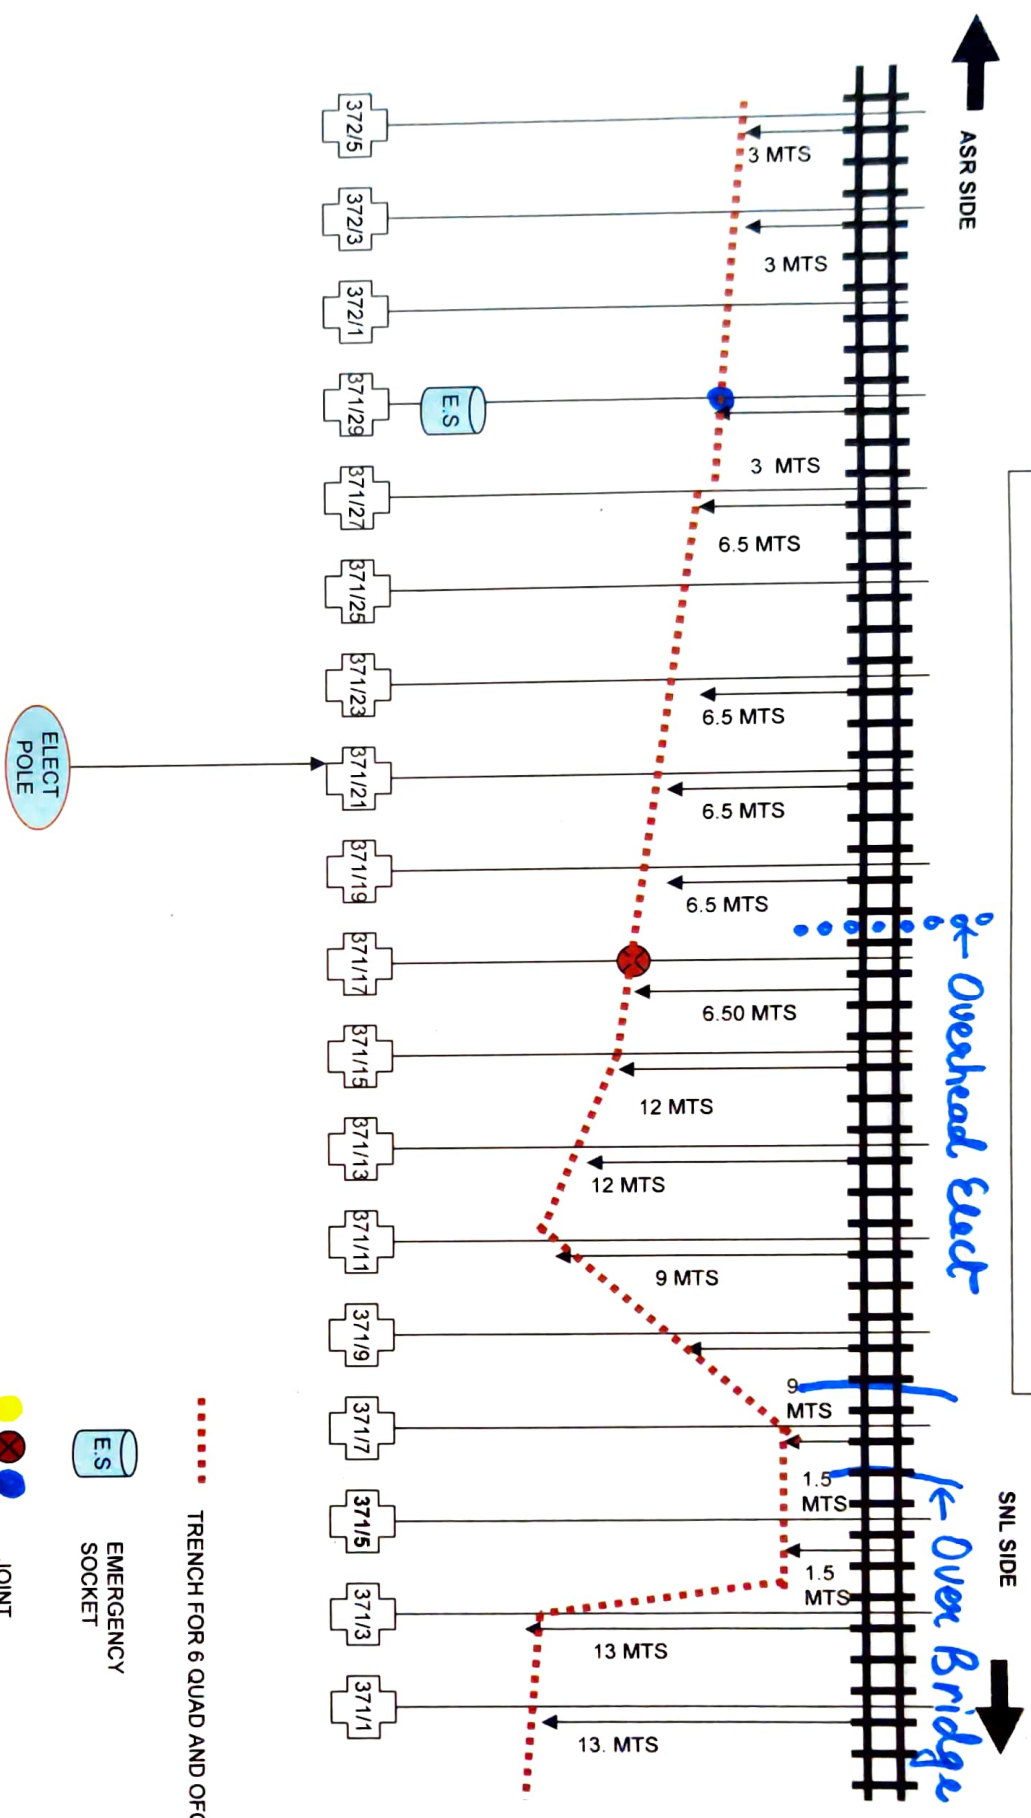

SR DSTE	ADSTE	SSE TELE	JE TELE
FZR	LDH	LDH	LDH
<i>[Signature]</i>	<i>[Signature]</i>	<i>[Signature]</i>	<i>[Signature]</i>

CABLE ROUTE PLAN FOR SNL-ASR

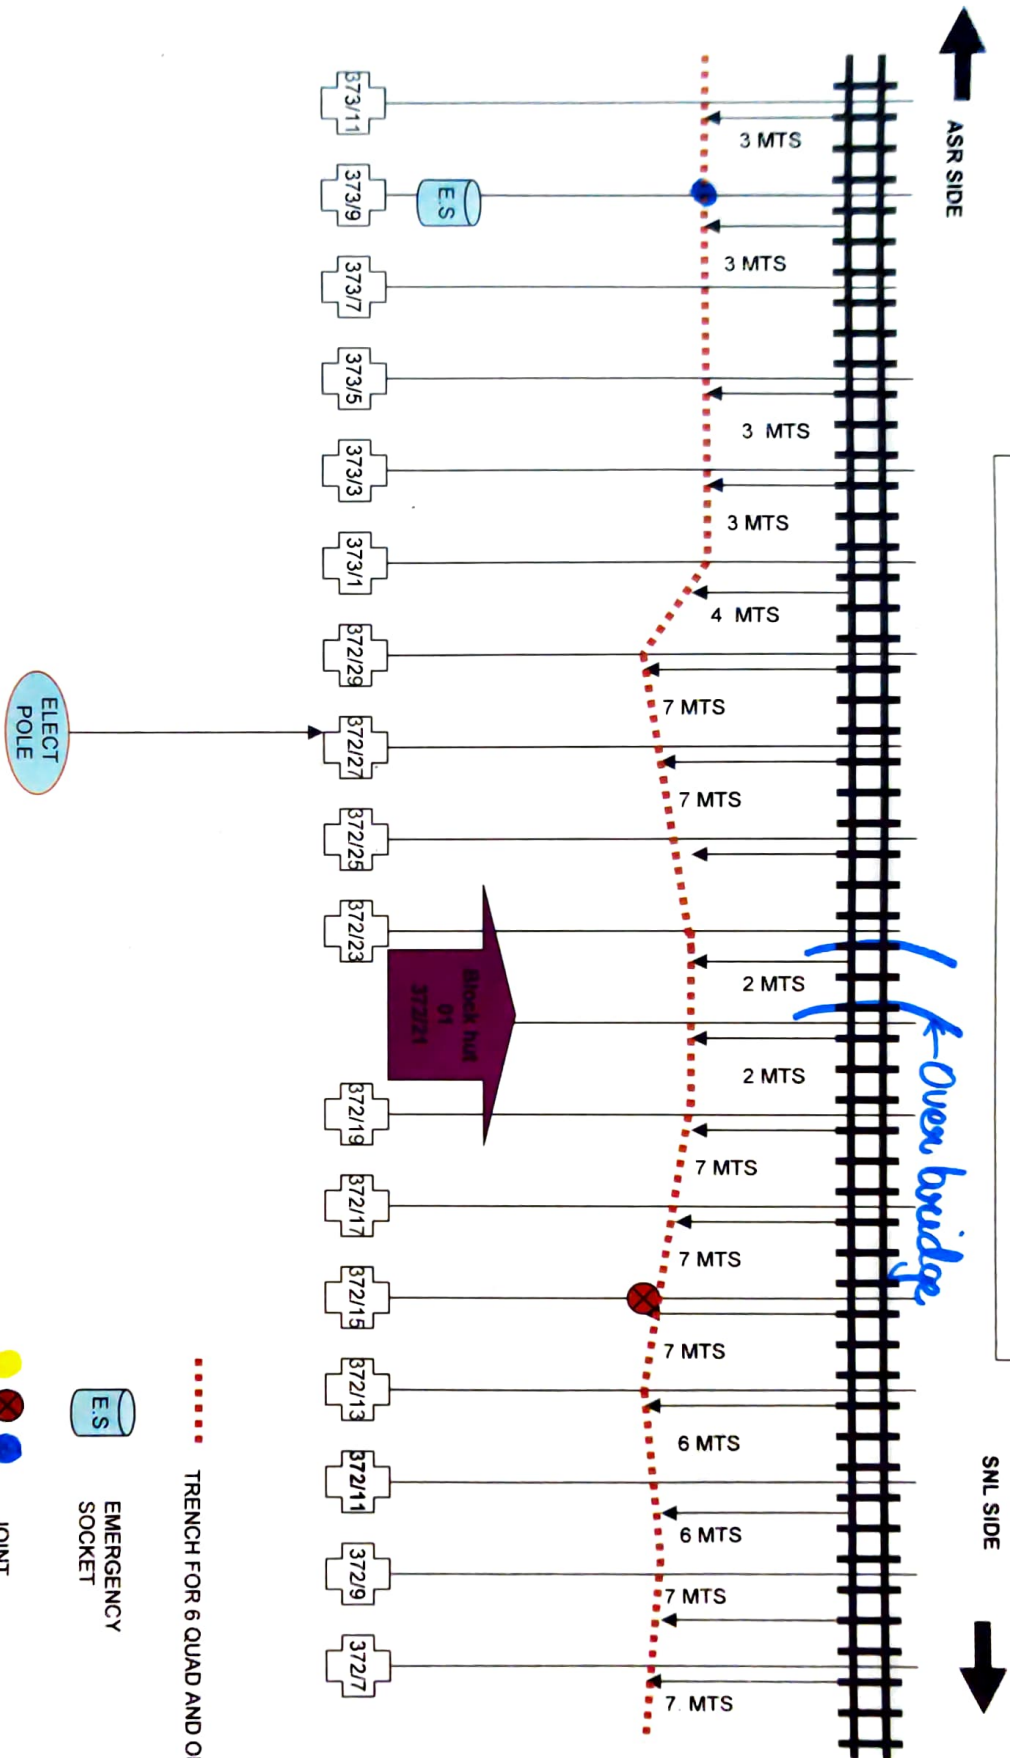


SR DSTE FZR	ADSTE LDH	SSE TELE LDH	JE TELE LDH
<i>[Signature]</i>	<i>[Signature]</i>	<i>[Signature]</i>	<i>[Signature]</i>

CABLE ROUTE PLAN FOR SNL-ASR

ASR SIDE


SNL SIDE

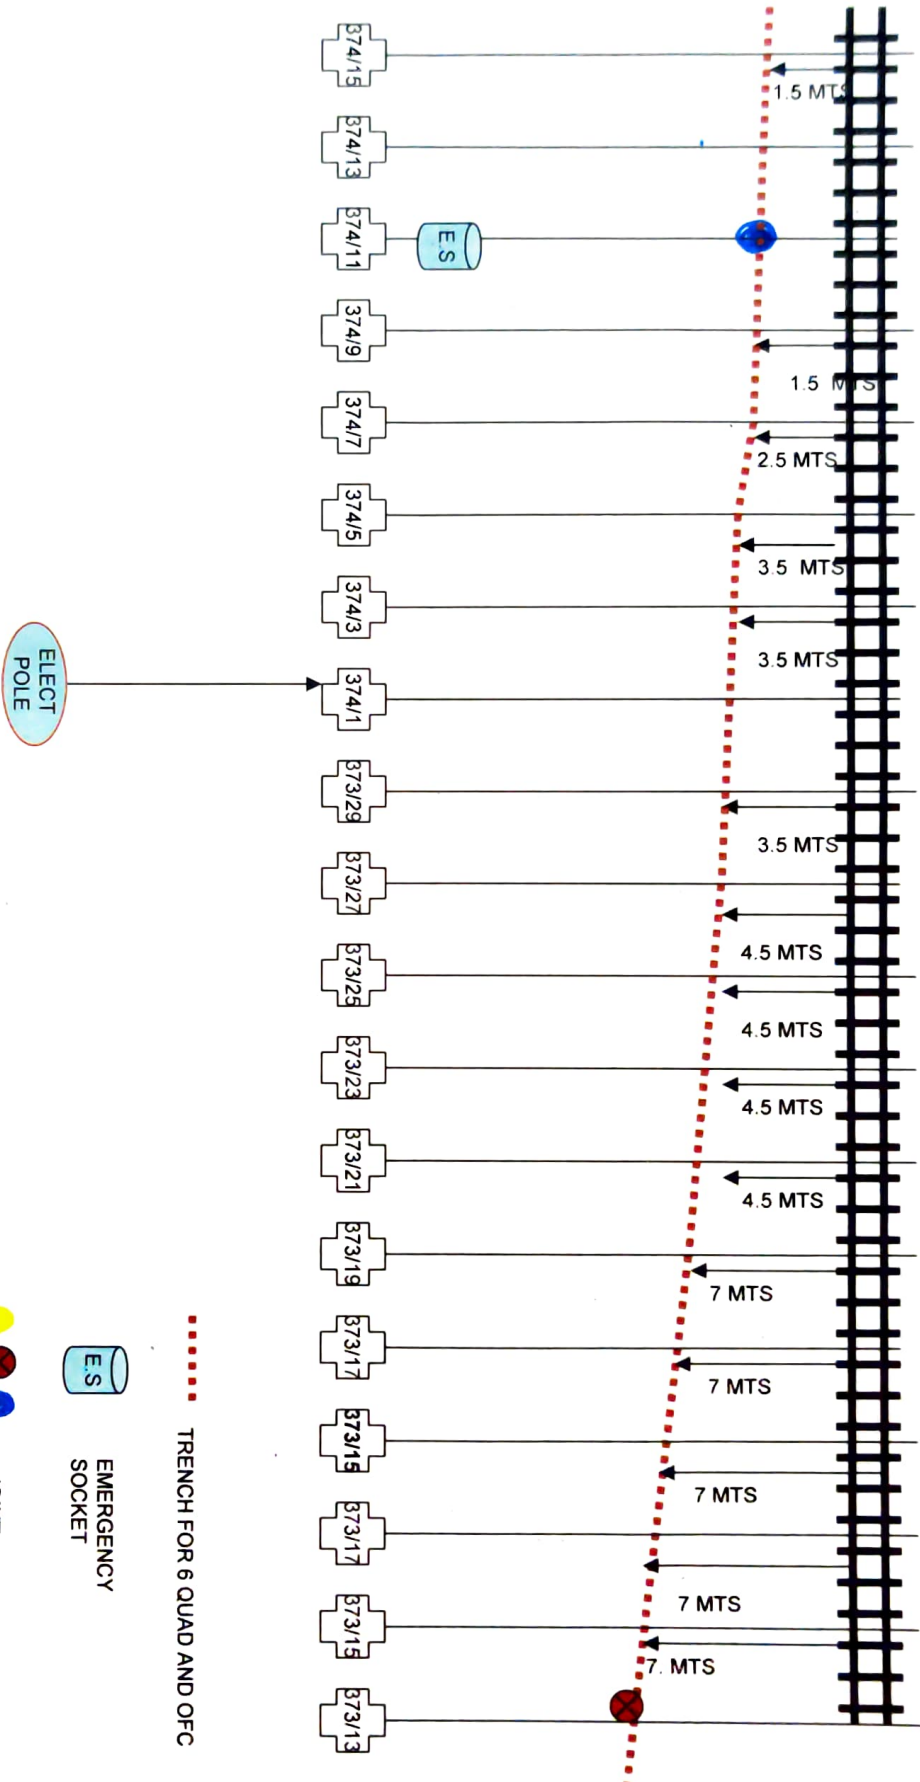

ELECT POLE


SR DSTE FZR	ADSTE LDH	SSE TELE LDH	JE TELE LDH
<i>Bh</i>	<i>AD</i>	<i>LDH</i>	<i>LDH</i>

CABLE ROUTE PLAN FOR SNL-ASR

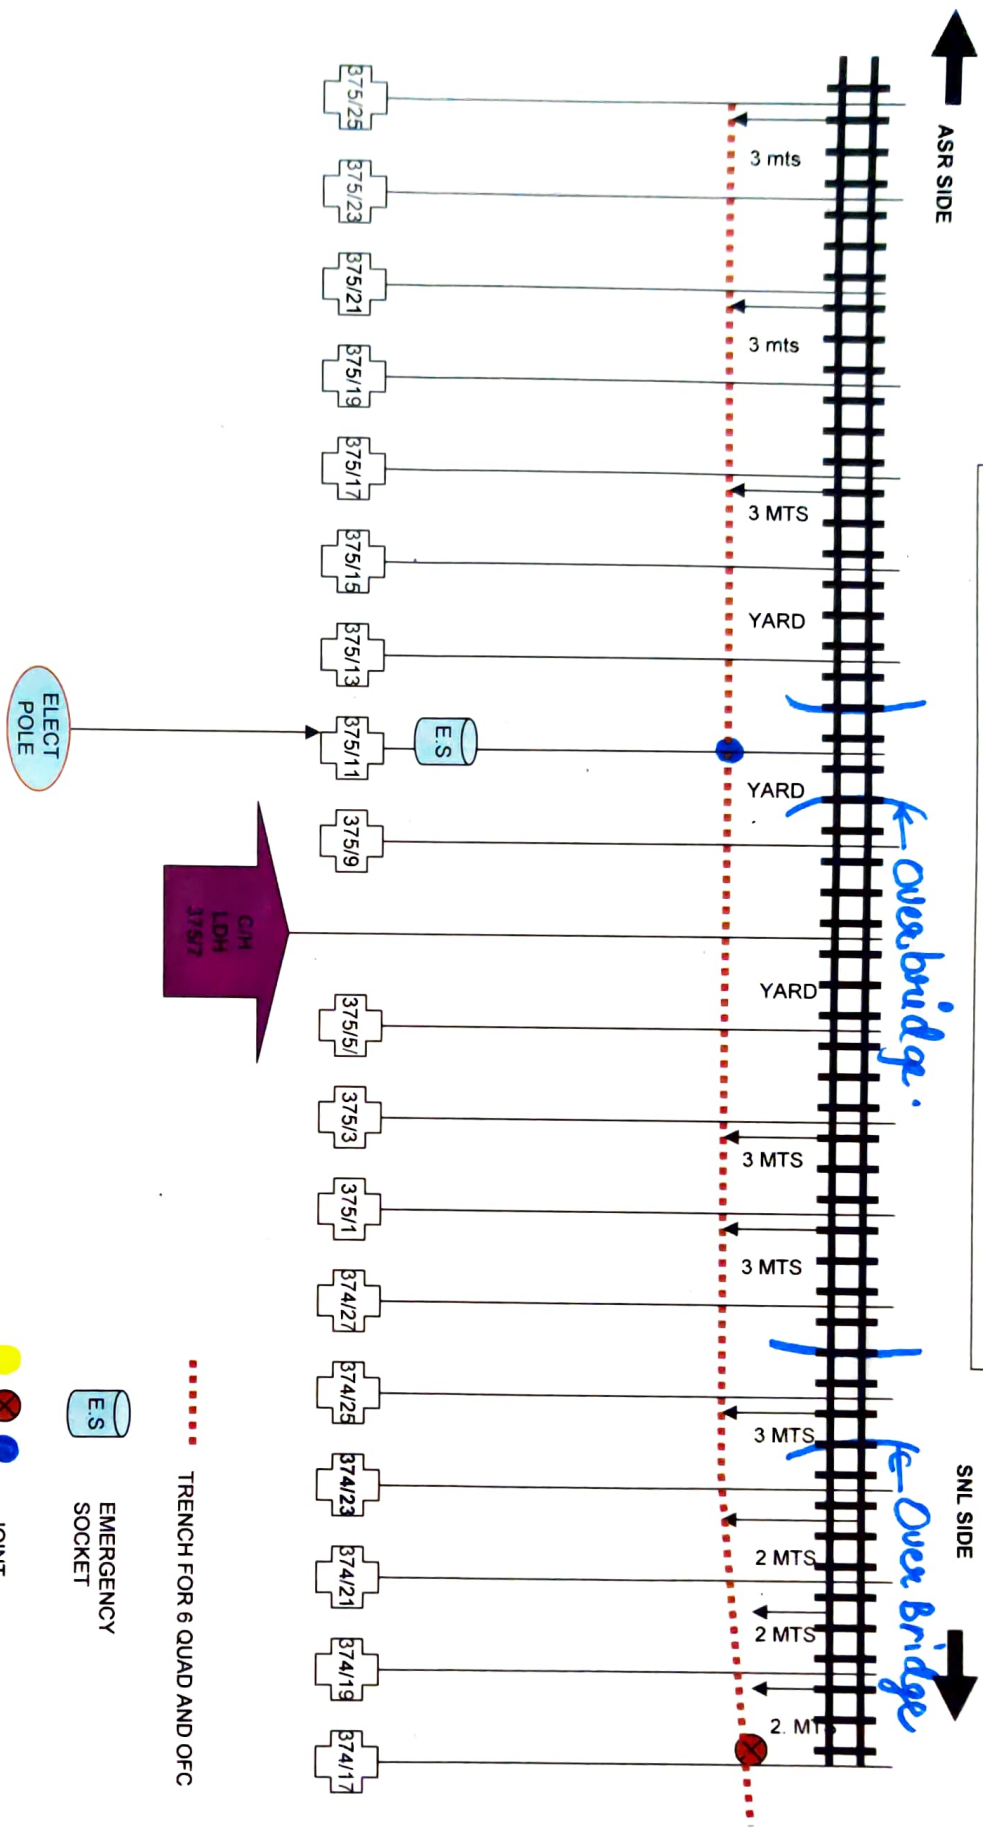


SR DSTE	ADSTE	SSE TELE	JE TELE
FZR	LDH	LDH	LDH

CABLE ROUTE PLAN FOR SNL-ASR

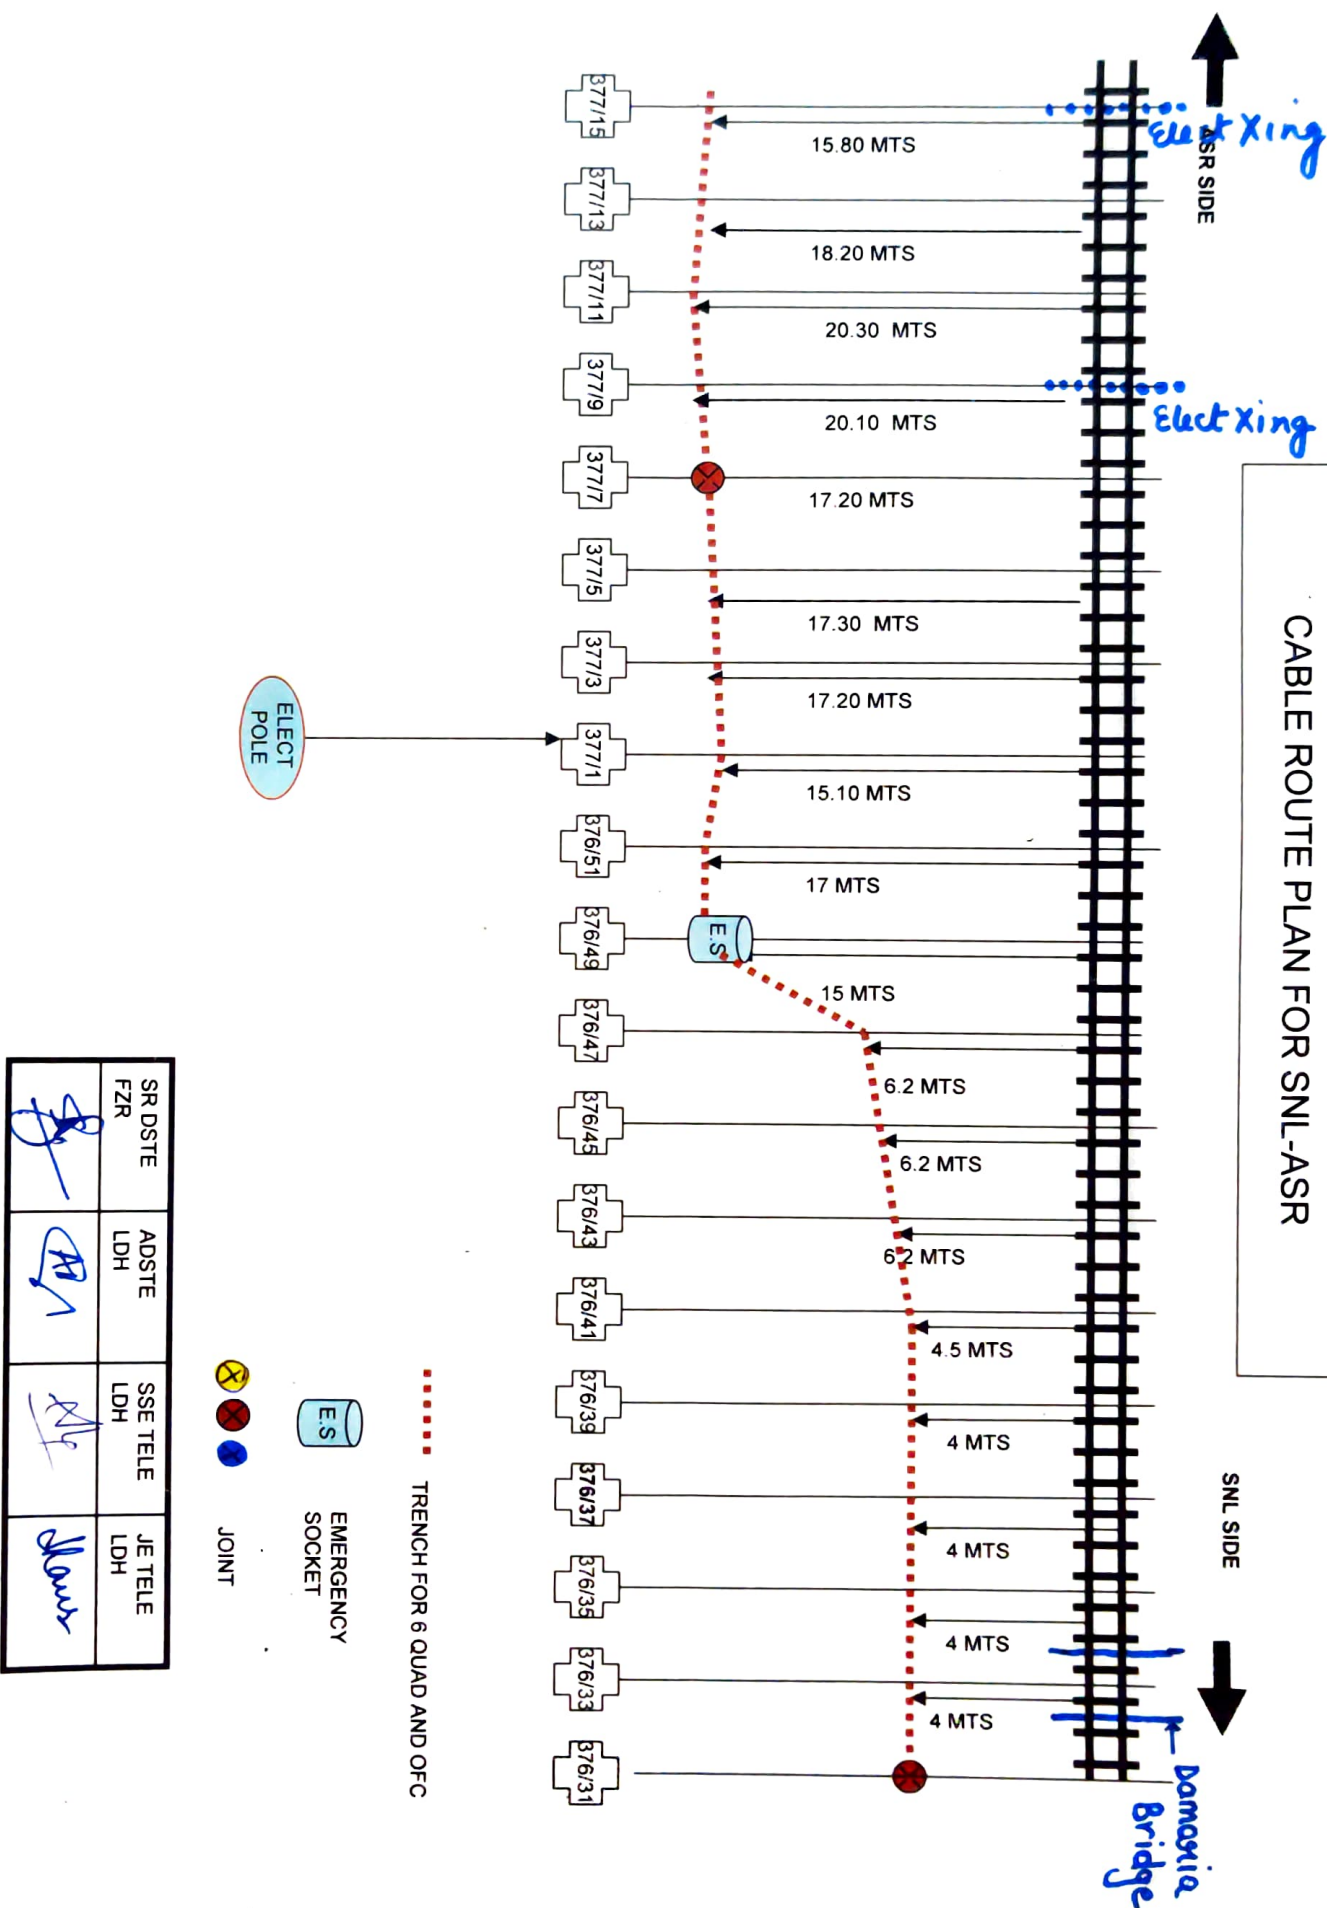

SR DSTE	ADSTE	SSE TELE	JE TELE
FZR	LDH	LDH	LDH
<i>[Signature]</i>	<i>[Signature]</i>	<i>[Signature]</i>	<i>[Signature]</i>

CABLE ROUTE PLAN FOR SNL-ASR

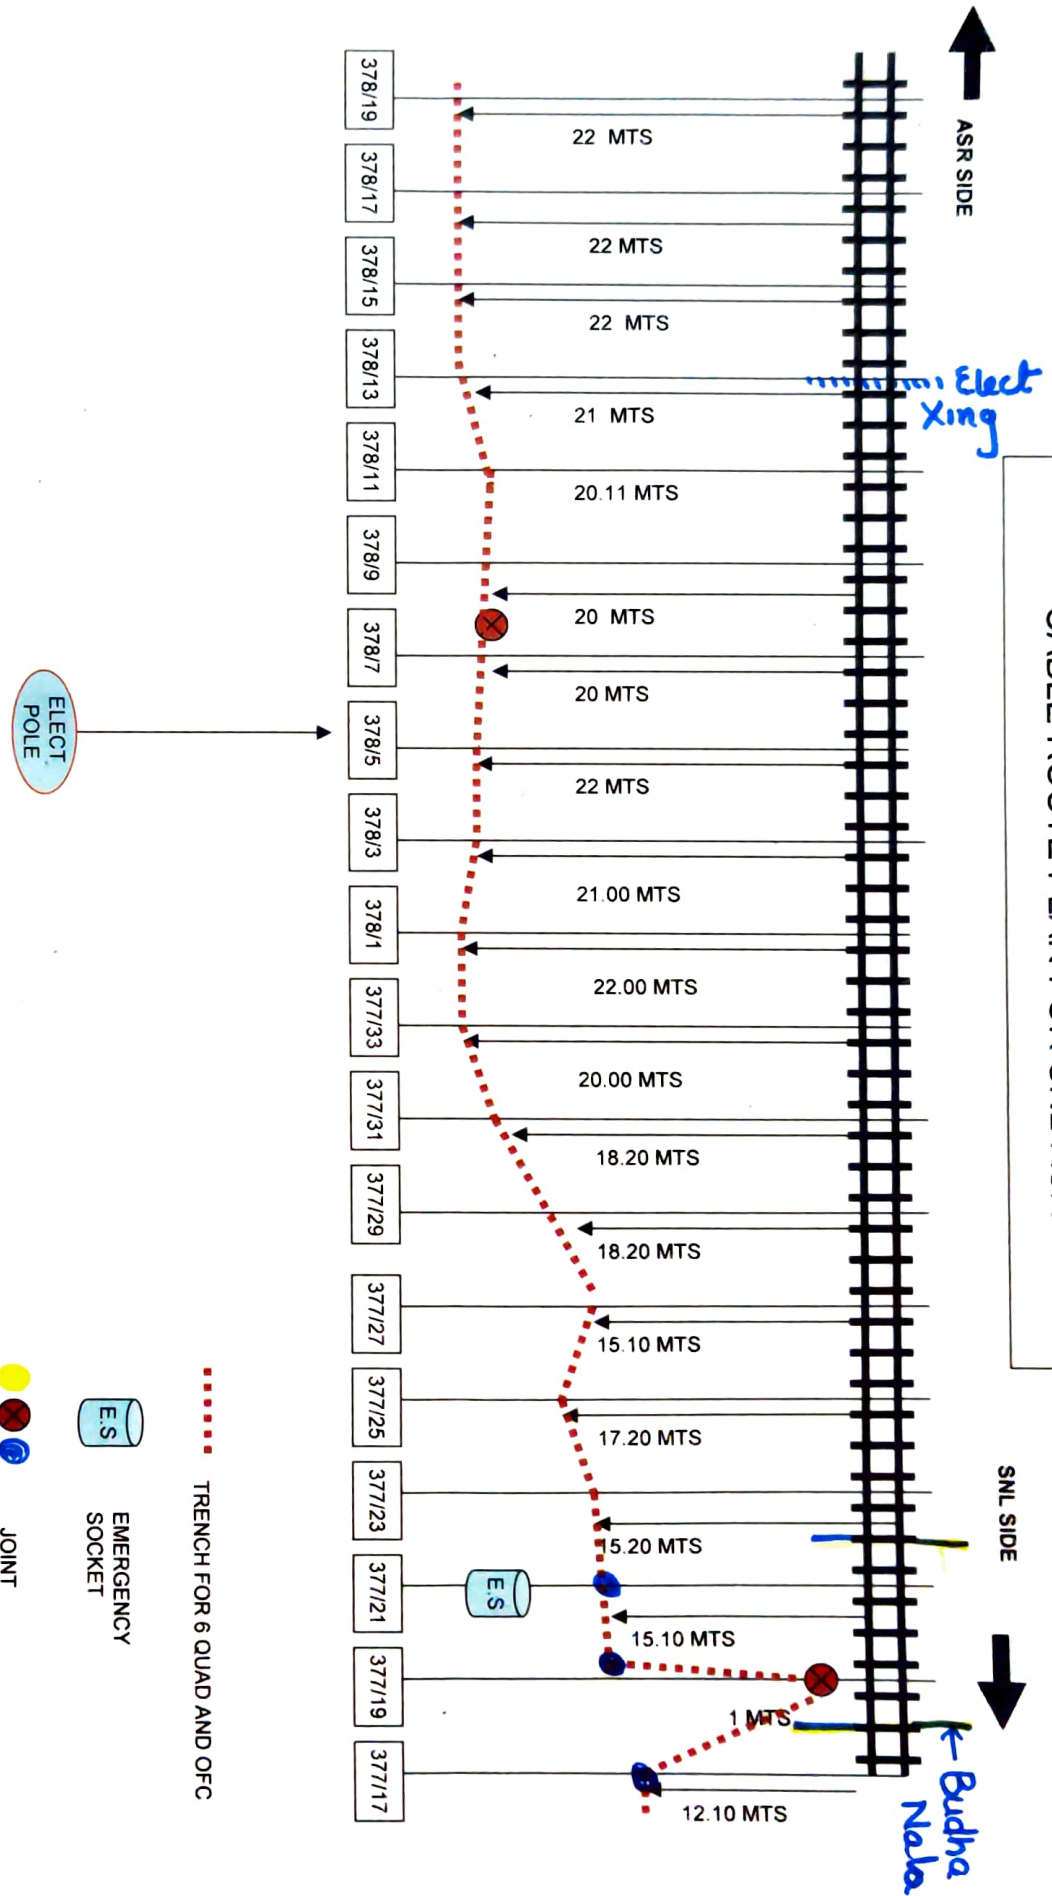

ELECT
POLE



EMERGENCY
SOCKET




JOINT

TRENCH FOR 6 QUAD AND OFC


SR DSTE FZR	ADSTE LDH	SSE TELE LDH	JE TELE LDH

CABLE ROUTE PLAN FOR SNL-ASR

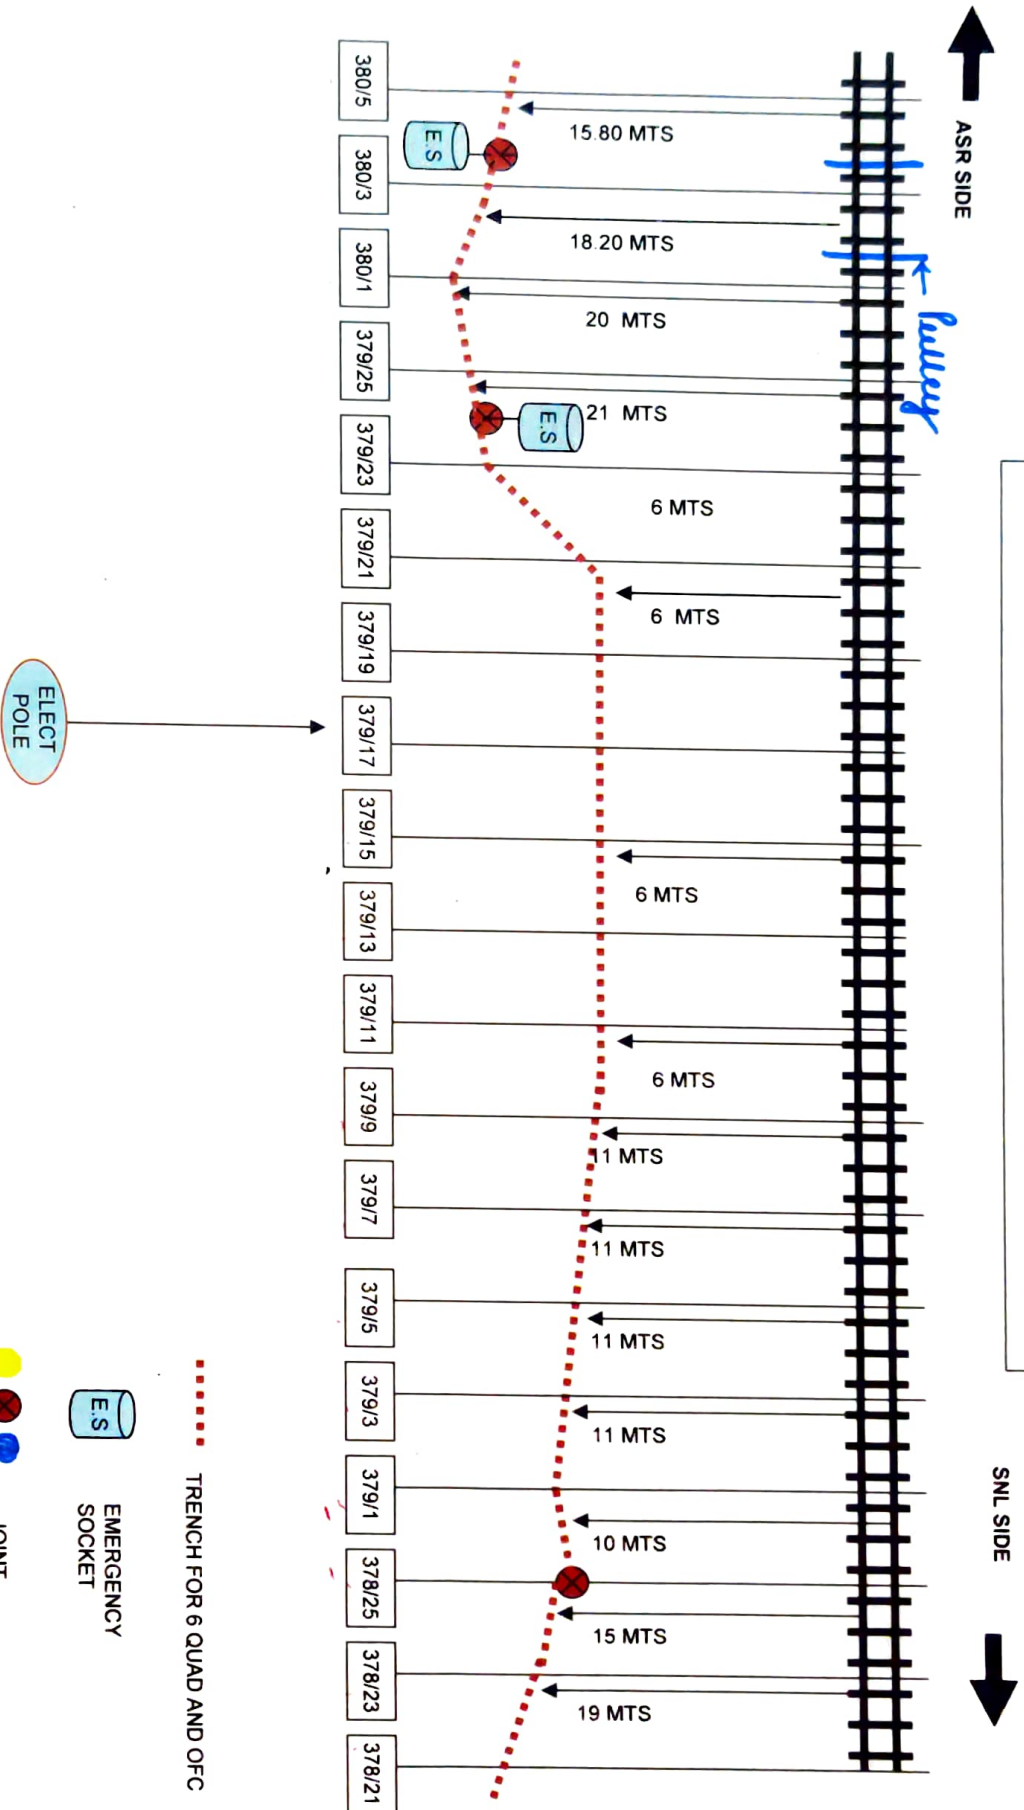

SR DSTE FZR	ADSTE LDH	SSE TELE LDH	JE TELE LDH
<i>[Signature]</i>	<i>[Signature]</i>	<i>[Signature]</i>	<i>[Signature]</i>

CABLE ROUTE PLAN FOR SNL-ASR

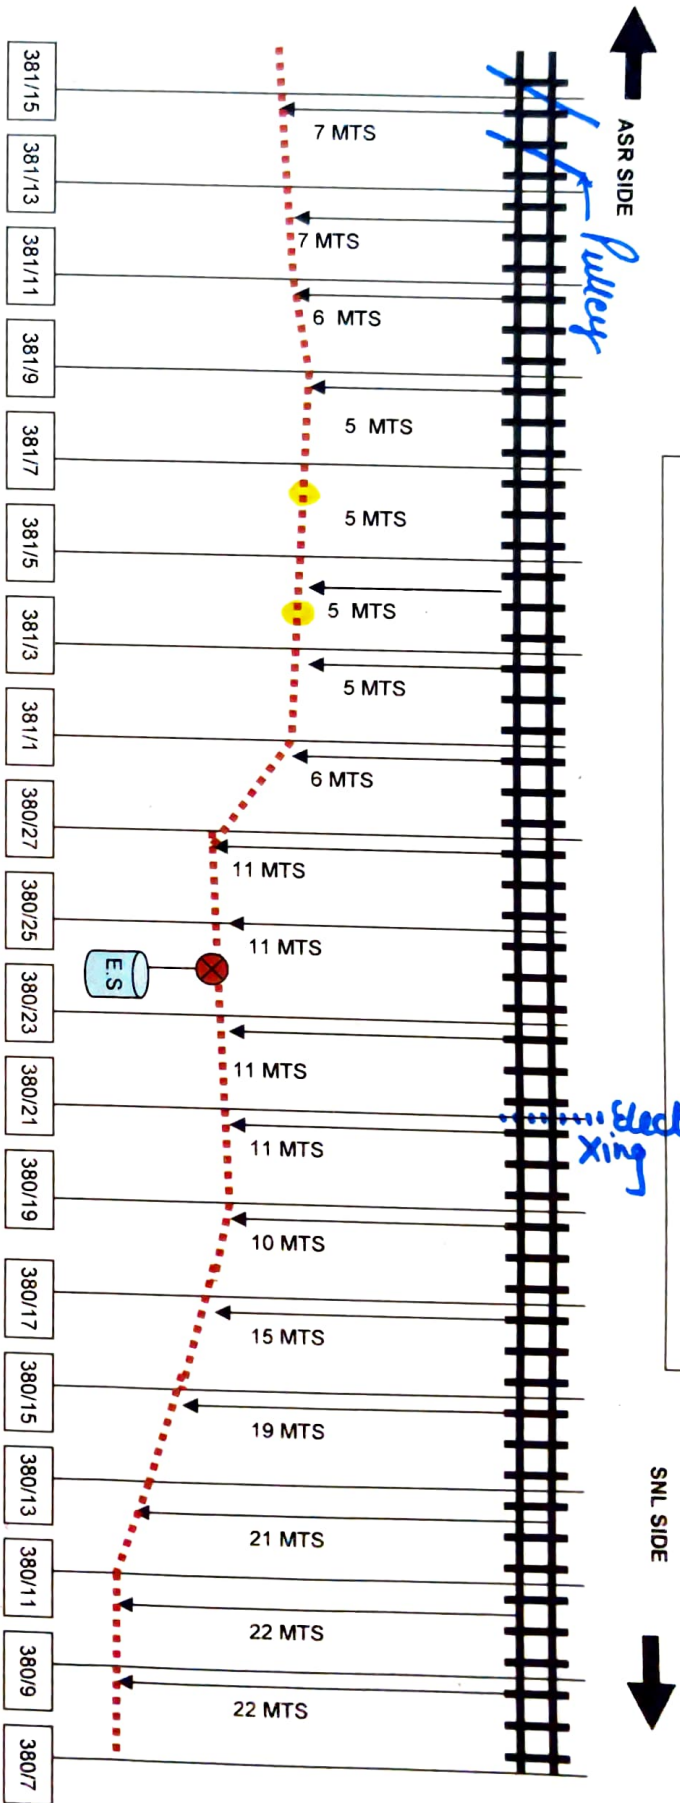


SR DSTE	ADSTE	SSE TELE	JE TELE
FZR	LDH	LDH	LDH
<i>[Signature]</i>	<i>[Signature]</i>	<i>[Signature]</i>	<i>[Signature]</i>

CABLE ROUTE PLAN FOR SNL-ASR

ASR SIDE

SNL SIDE

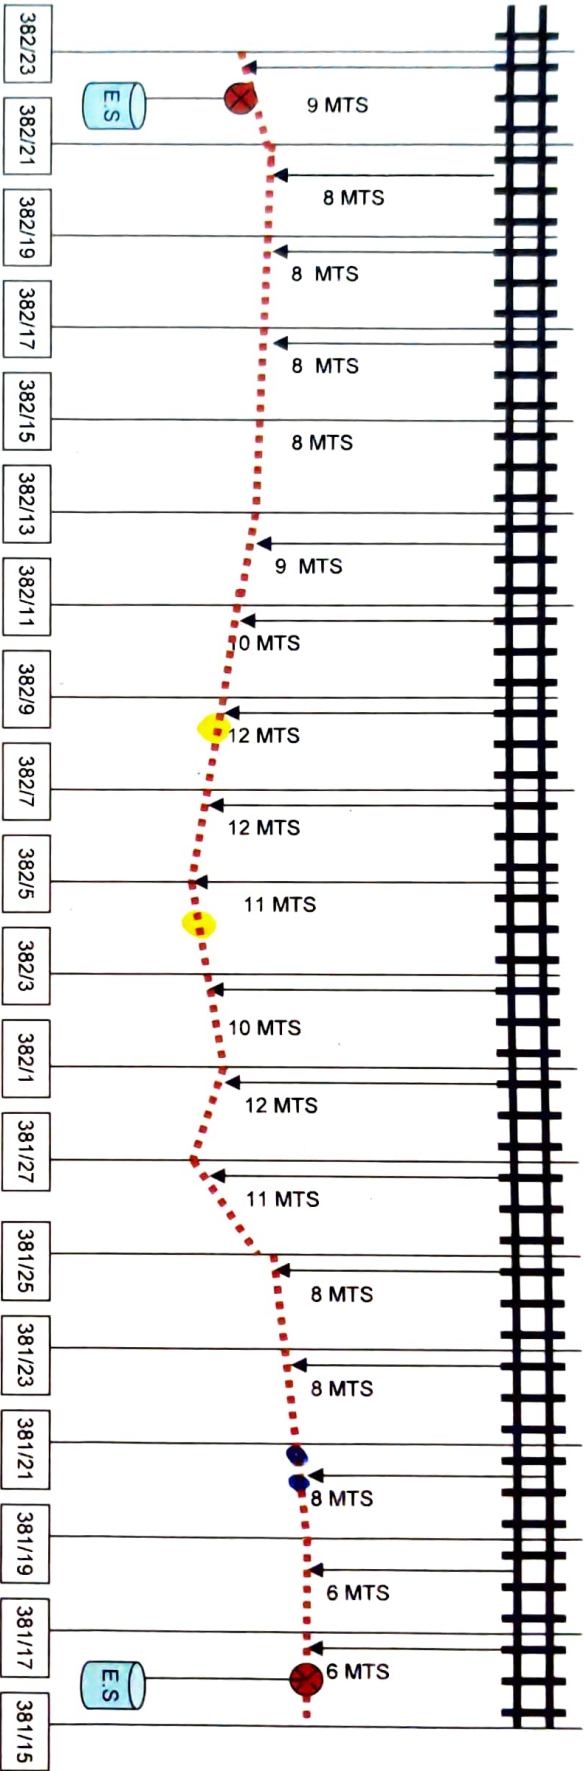

ELECT
POLE


JOINT

EMERGENCY
SOCKET

TRENCH FOR 6 QUAD AND OFC

SR DSTE	ADSTE	SSE TELE	JE TELE
FZR	LDH	LDH	LDH
<i>[Signature]</i>	<i>[Signature]</i>	<i>[Signature]</i>	<i>[Signature]</i>

CABLE ROUTE PLAN FOR SNL-ASR

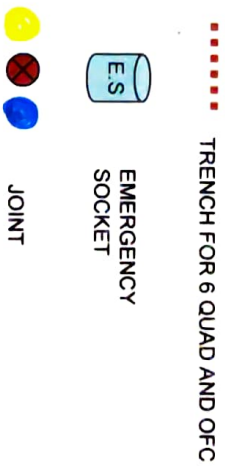

JOINT

CABLE ROUTE PLAN FOR SNL-ASR



15

12

12




CABLE ROUTE PLAN FOR SNL-ASR



ASR SIDE

SNL SIDE

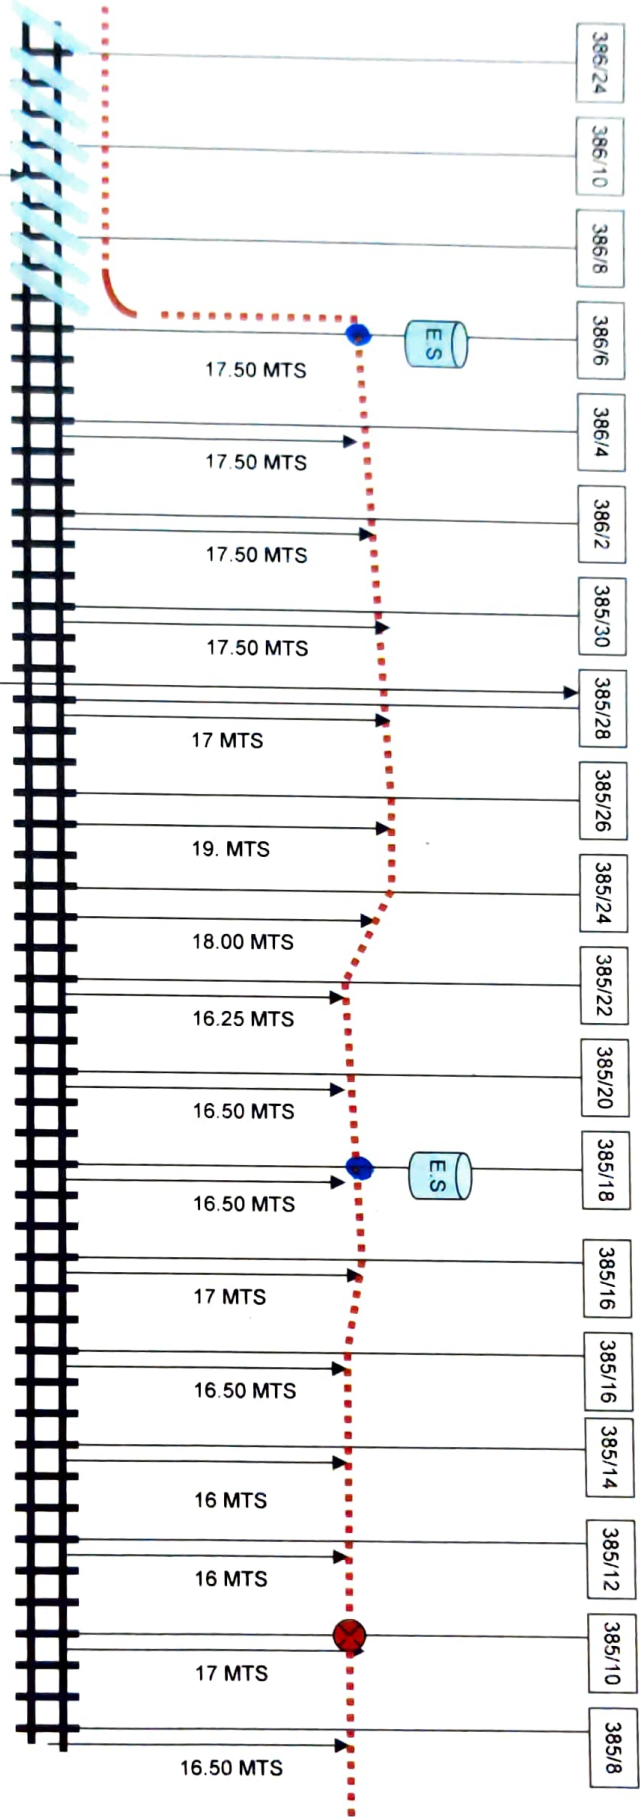

SATLUI BRIDGE

ELECT POLE



EMERGENCY SOCKET



JOINT


TRENCH FOR 6 QUAD AND OFC

SR DSTE FZR	ADSTE LDH	SSE TELE LDH	JE TELE LDH

CABLE ROUTE PLAN FOR SNL-ASR

ASR SIDE

SNL SIDE

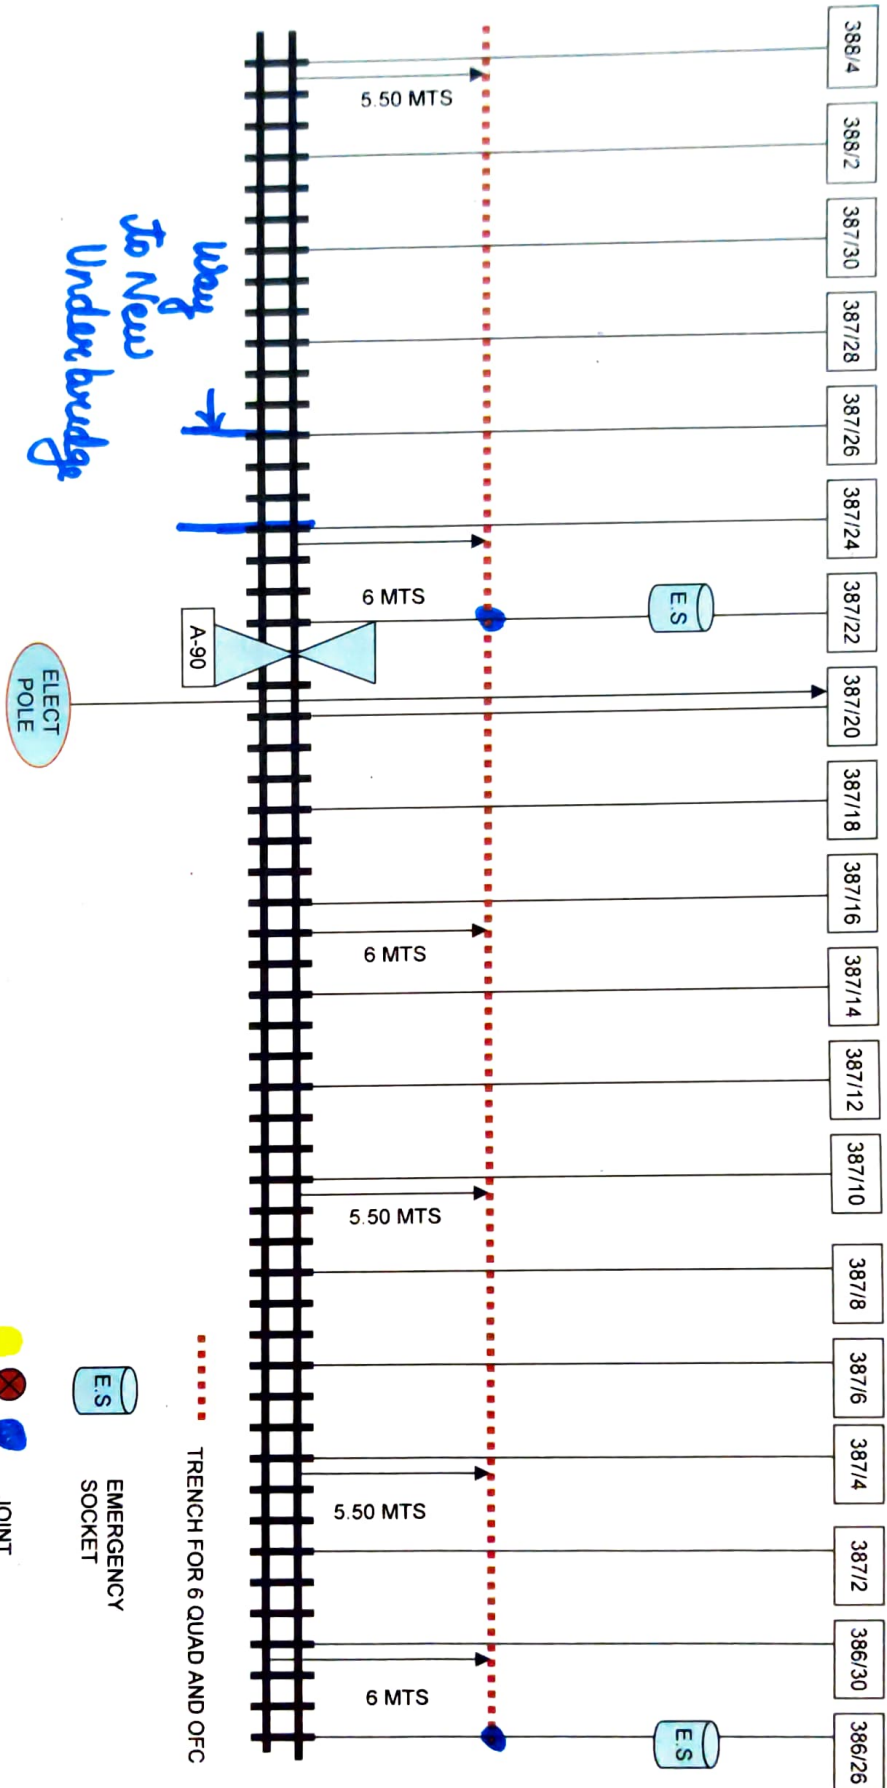

JOINT

EMERGENCY SOCKET

SR DSTE FZR	ADSTE LDH	SSE TELE LDH	JE TELE LDH
<i>[Signature]</i>	<i>[Signature]</i>	<i>[Signature]</i>	<i>[Signature]</i>

CABLE ROUTE PLAN FOR SNL-ASR



TRENCH FOR 6 QUAD AND OFC



**EMERGENCY
SOCKET**


JOINT

SR DSTTE FZR	ADSTTE LDH	SSE TELE LDH	JE TELE LDH
			

CABLE ROUTE PLAN FOR SNL-ASR

ASR SIDE

SNL SIDE

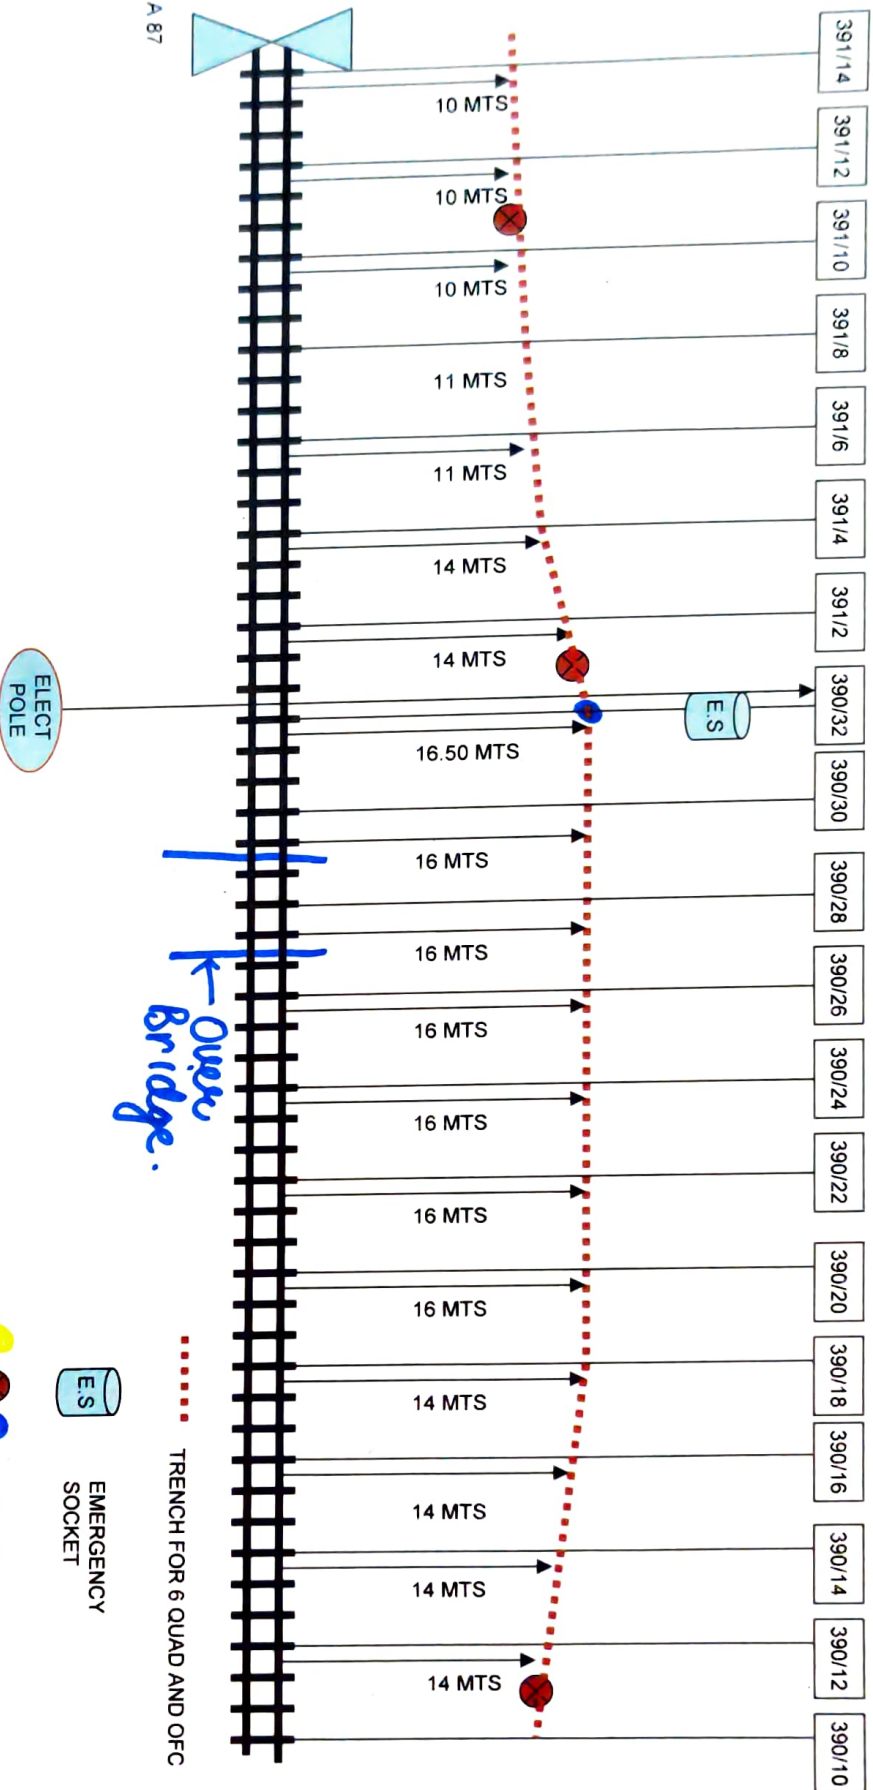


Over
bridge.

SR DSTE	ADSTE	SSE TELE	JE TELE
FZR	LDH	LDH	LDH
<i>[Signature]</i>	<i>[Signature]</i>	<i>[Signature]</i>	<i>[Signature]</i>

CABLE ROUTE PLAN FOR SNL-ASR

ASR SIDE

SNL SIDE

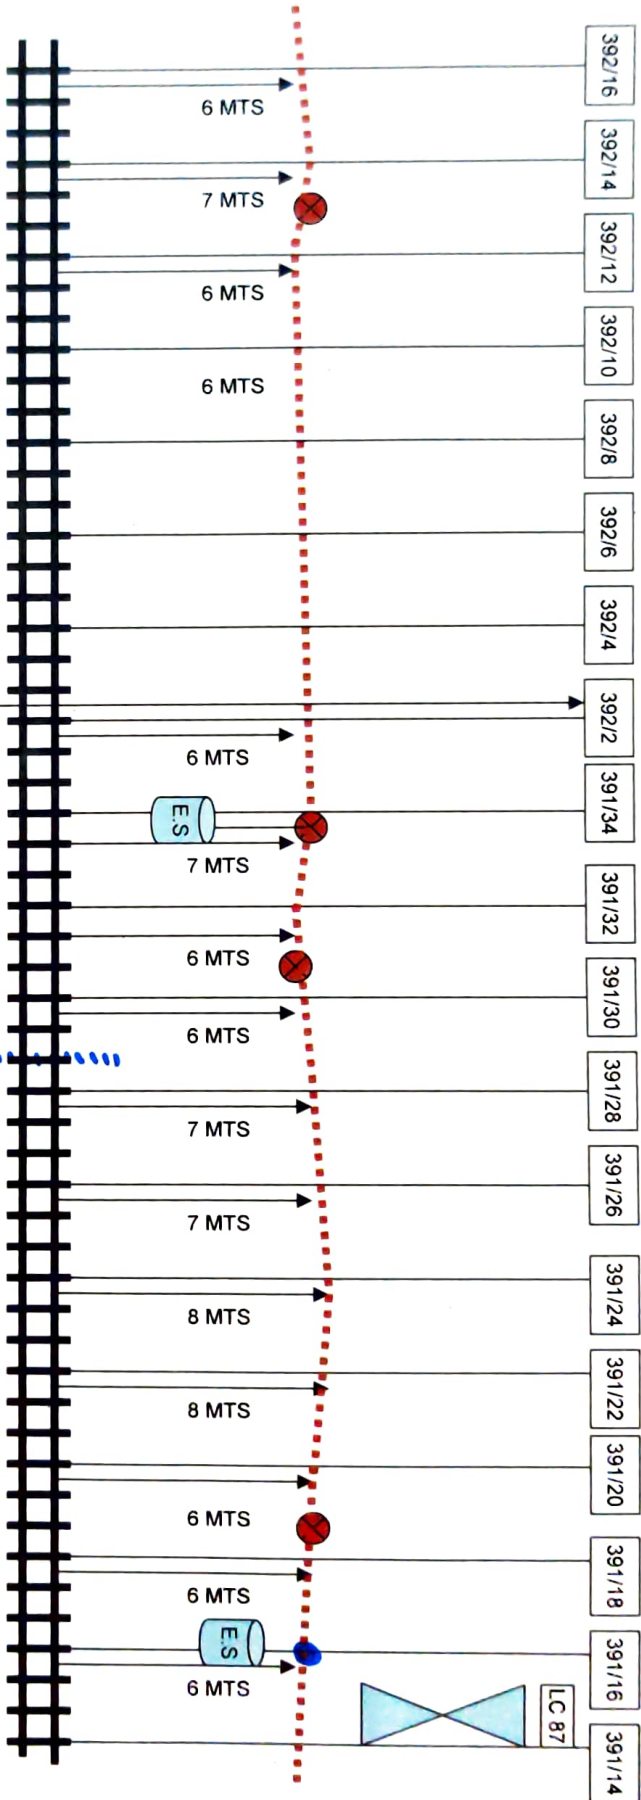

ELECT POLE

Elect xing

TRENCH FOR 6 QUAD AND OFC


ES

EMERGENCY SOCKET

JOINT

SR DSTE	ADSTE	SSE TELE	JE TELE
FZR	LDH	LDH	LDH
<i>[Signature]</i>	<i>[Signature]</i>	<i>[Signature]</i>	<i>[Signature]</i>

CABLE ROUTE PLAN FOR SNL-ASR

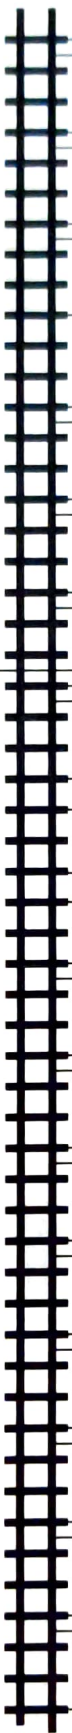

□
□
□
□
□
□



JOINT

**ELECT
POLE**


SR DSTTE FZR	ADSTTE LDH	SSE TELE LDH	JE TELE LDH
			

CABLE ROUTE PLAN FOR SNL-ASR



ASR SIDE

SNL SIDE

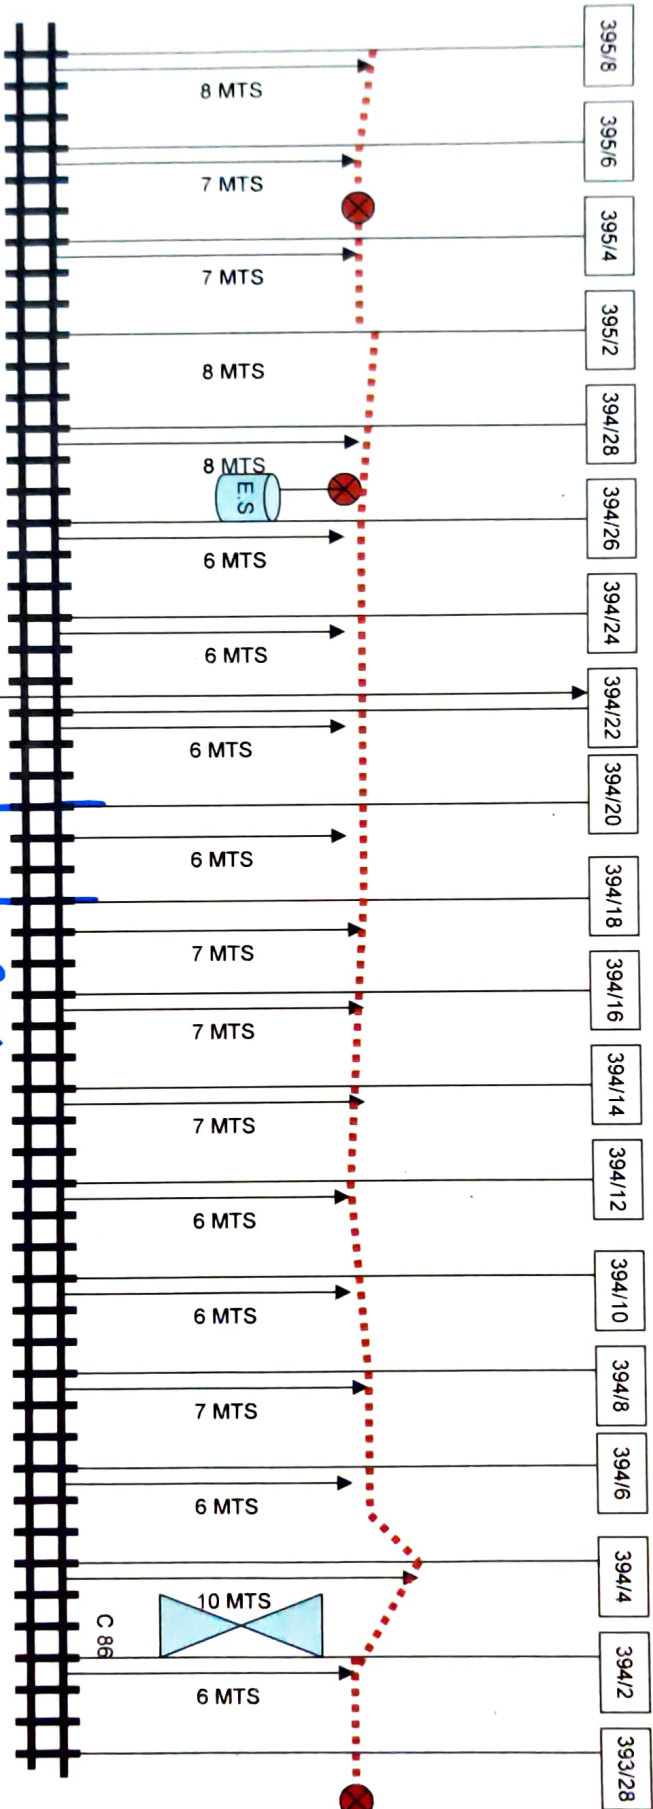

Pulley


SR DSTE FZR	ADSTE LDH	SSE TELE LDH	JE TELE LDH
<i>[Signature]</i>	<i>[Signature]</i>	<i>[Signature]</i>	<i>[Signature]</i>

CABLE ROUTE PLAN FOR SNL-ASR



ASR SIDE

SNL SIDE

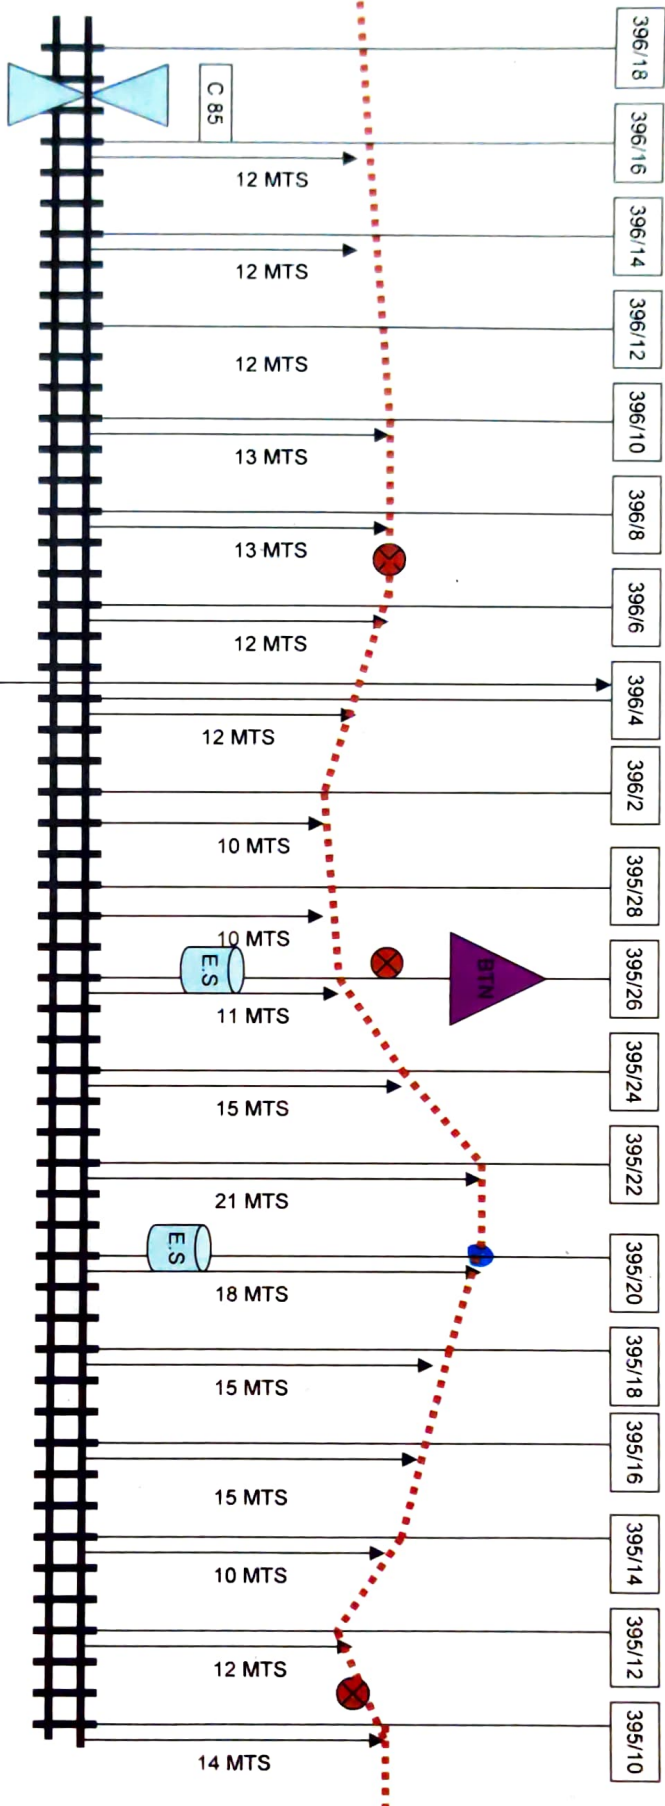


SR DSTE FZR	ADSTE LDH	SSE TELE LDH	JE TELE LDH
<i>[Signature]</i>	<i>[Signature]</i>	<i>[Signature]</i>	<i>[Signature]</i>

CABLE ROUTE PLAN FOR SNL-ASR

ASR SIDE

SNL SIDE

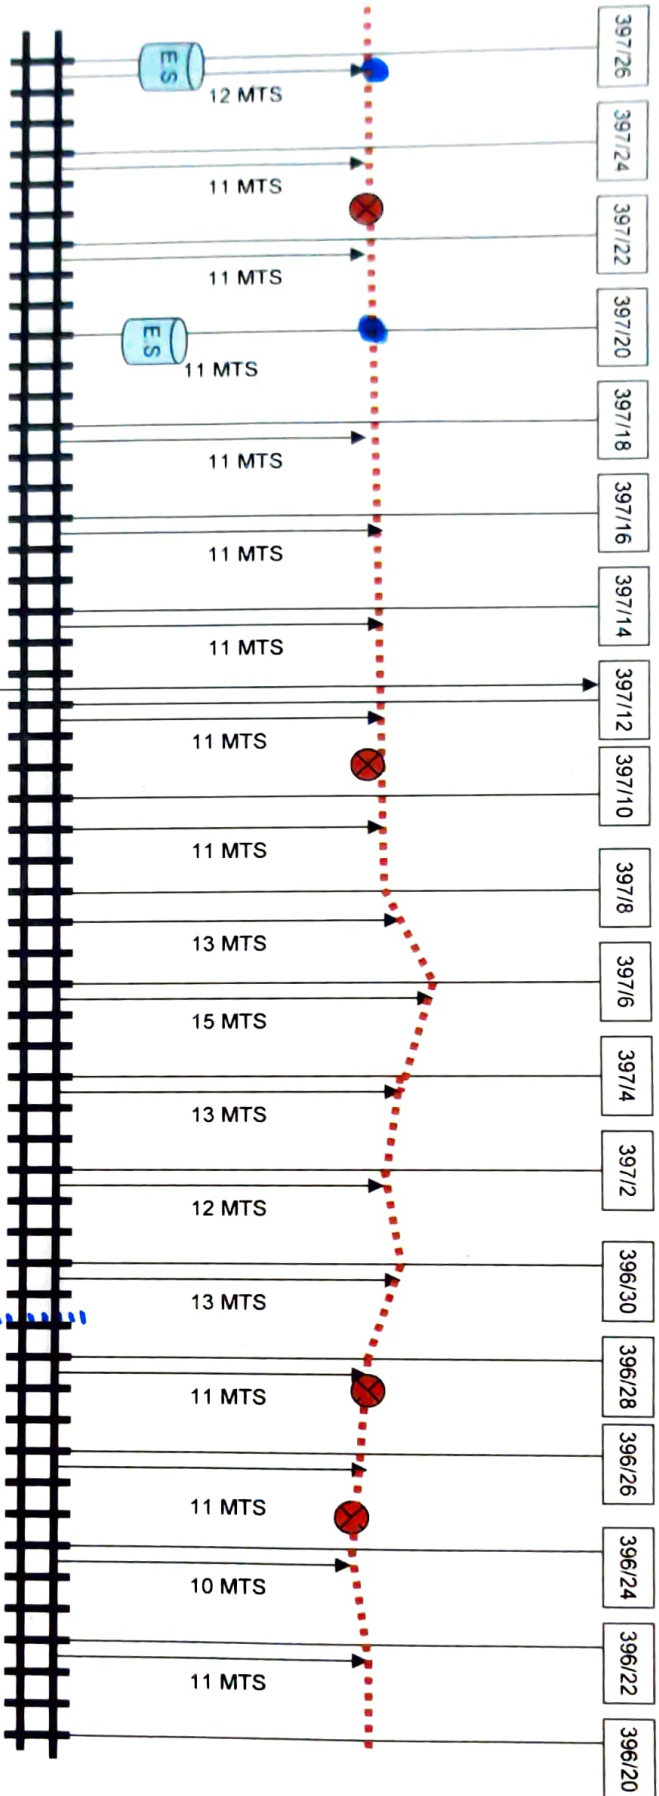


SR DSTE	ADSTE	SSE TELE	JE TELE
FZR	LDH	LDH	LDH
<i>[Signature]</i>	<i>[Signature]</i>	<i>[Signature]</i>	<i>[Signature]</i>

CABLE ROUTE PLAN FOR SNL-ASR



ASR SIDE

SNL SIDE

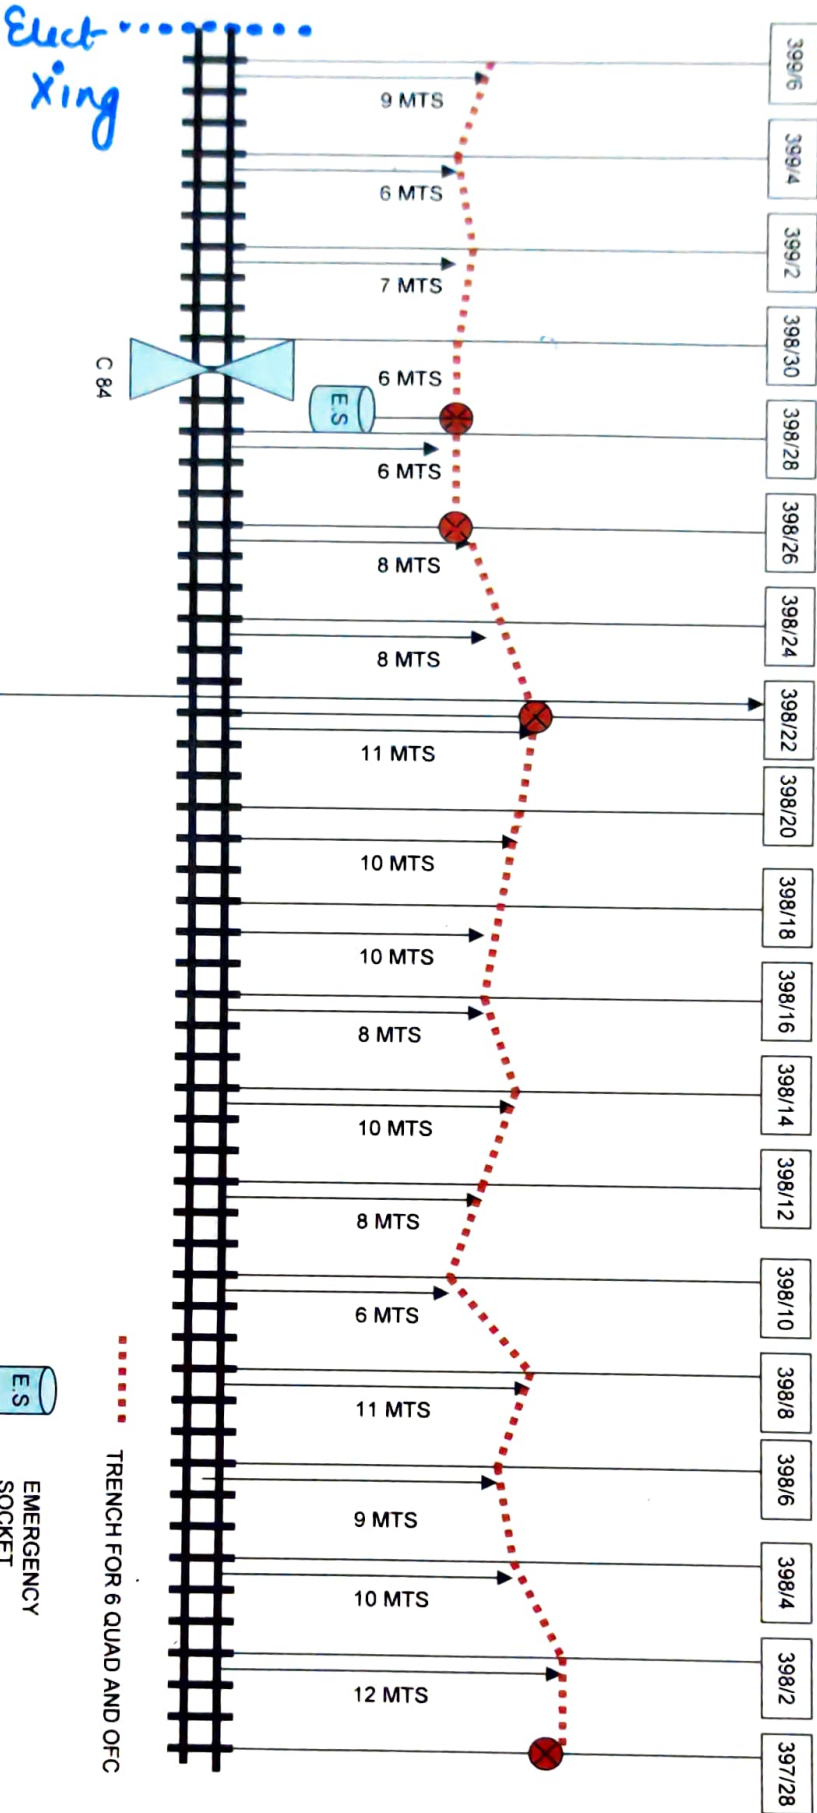

SR DSTE	ADSTE	SSE TELE	JE TELE
FZR	LDH	LDH	LDH
<i>[Signature]</i>	<i>[Signature]</i>	<i>[Signature]</i>	<i>[Signature]</i>

JOINT


EMERGENCY SOCKET

TRENCH FOR 6 QUAD AND OFC

CABLE ROUTE PLAN FOR SNL-ASR

ASR SIDE

SNL SIDE

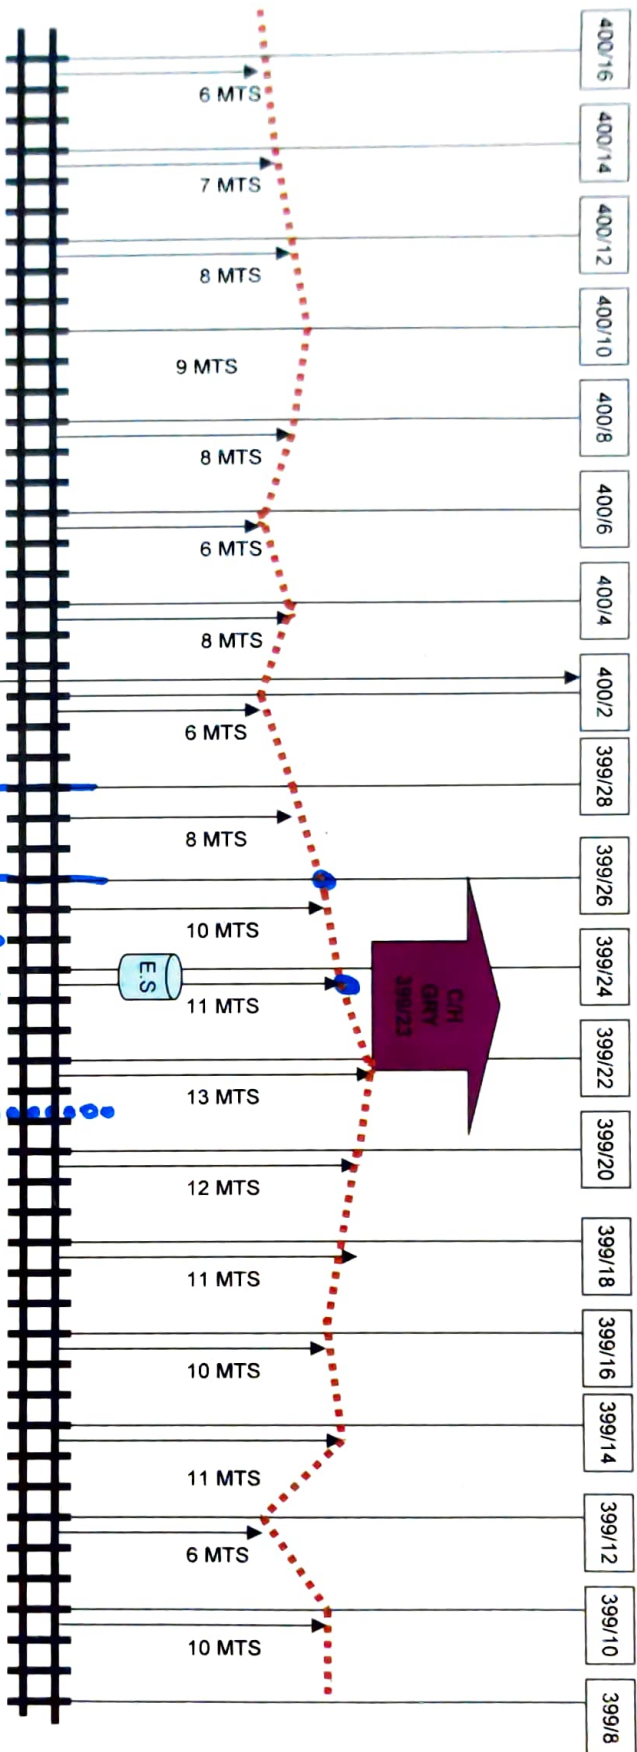

TRENCH FOR 6 QUAD AND OFC



EMERGENCY SOCKET



JOINT

SR DSTE FZR	ADSTE LDH	SSE TELE LDH	JE TELE LDH

CABLE ROUTE PLAN FOR SNL-ASR




SR DSTE FZR	ADSTE LDH	SSE TELE LDH	JE TELE LDH
			

CABLE ROUTE PLAN FOR SNL-ASR

ASR SIDE

SNL SIDE

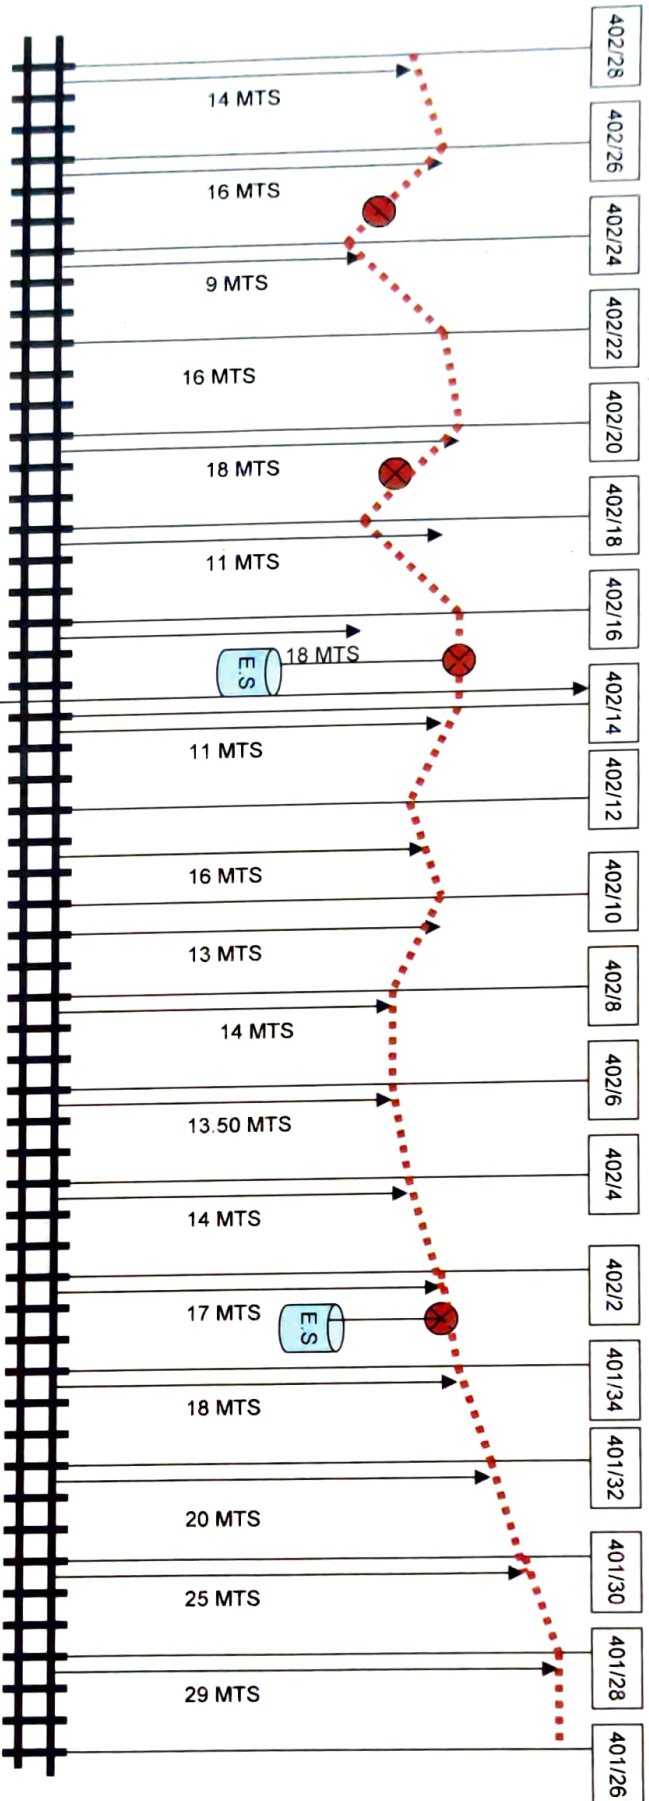

ELECT POLE

JOINT

EMERGENCY SOCKET

TRENCH FOR 6 QUAD AND OFC

SR DSTE FZR	ADSTE LDH	SSE TELE LDH	JE TELE LDH
<i>[Signature]</i>	<i>[Signature]</i>	<i>[Signature]</i>	<i>[Signature]</i>

CABLE ROUTE PLAN FOR SNL-ASR




SR DSTE FZR	ADSTE LDH	SSE TELE LDH	JE TELE LDH
			

CABLE ROUTE PLAN FOR SNL-ASR

ASR SIDE

SNL SIDE

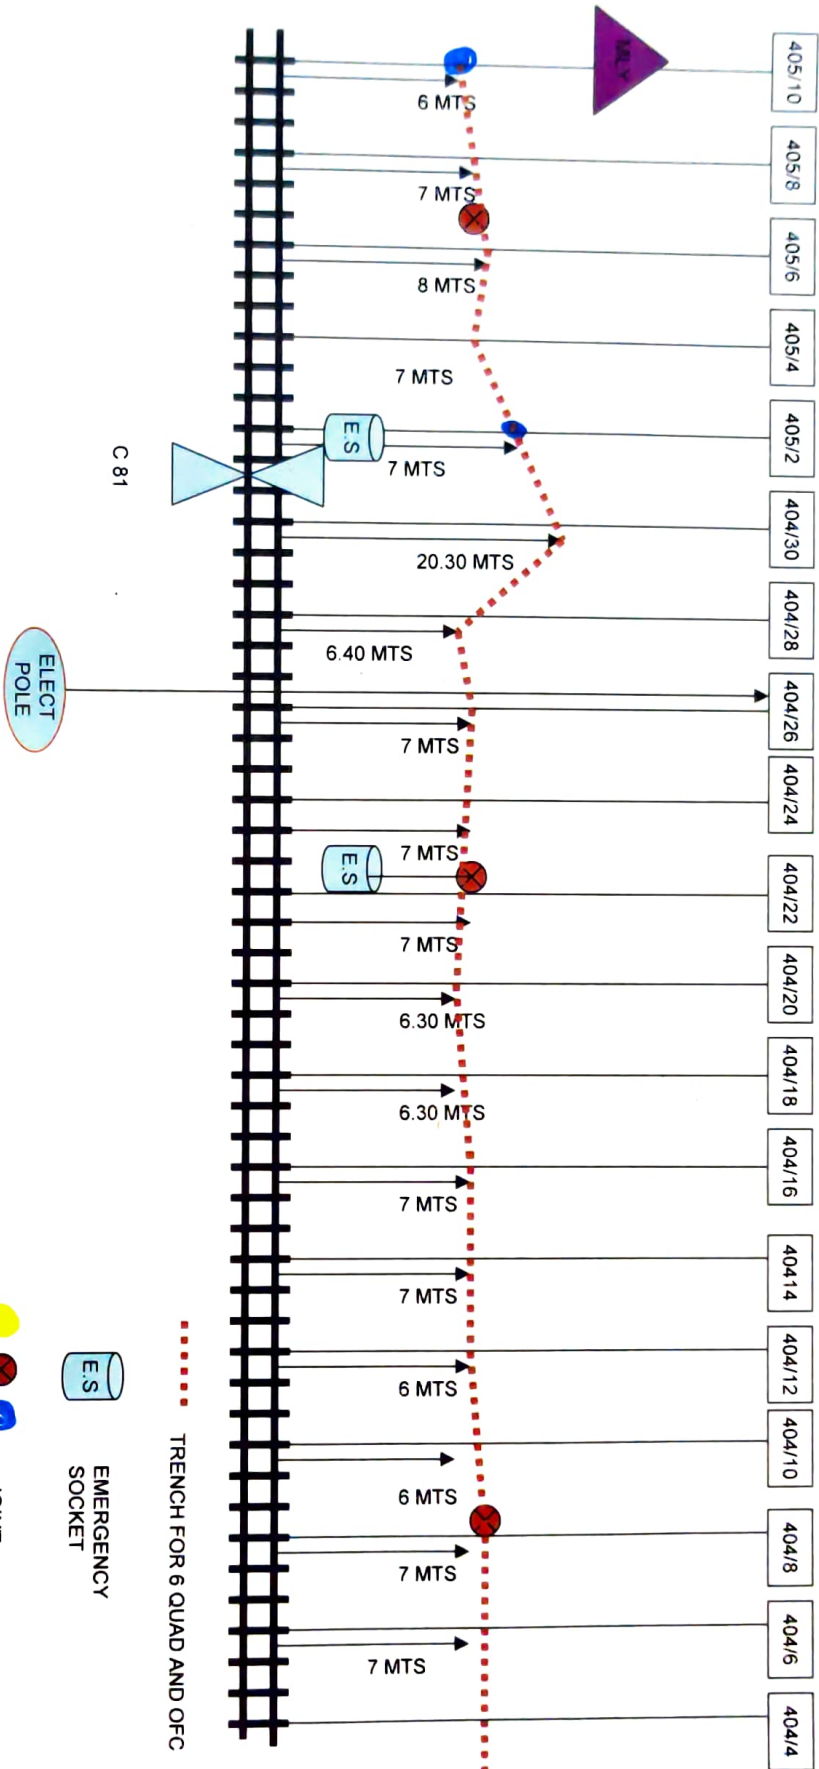

SR DSTE FZR	ADSTE LDH	SSE TELE LDH	JE TELE LDH

CABLE ROUTE PLAN FOR SNL-ASR




SR DSTE FZR	ADSTE LDH	SSE TELE LDH	JIE TELE LDH
			

CABLE ROUTE PLAN FOR SNL-ASR

ASR SIDE

SNL SIDE

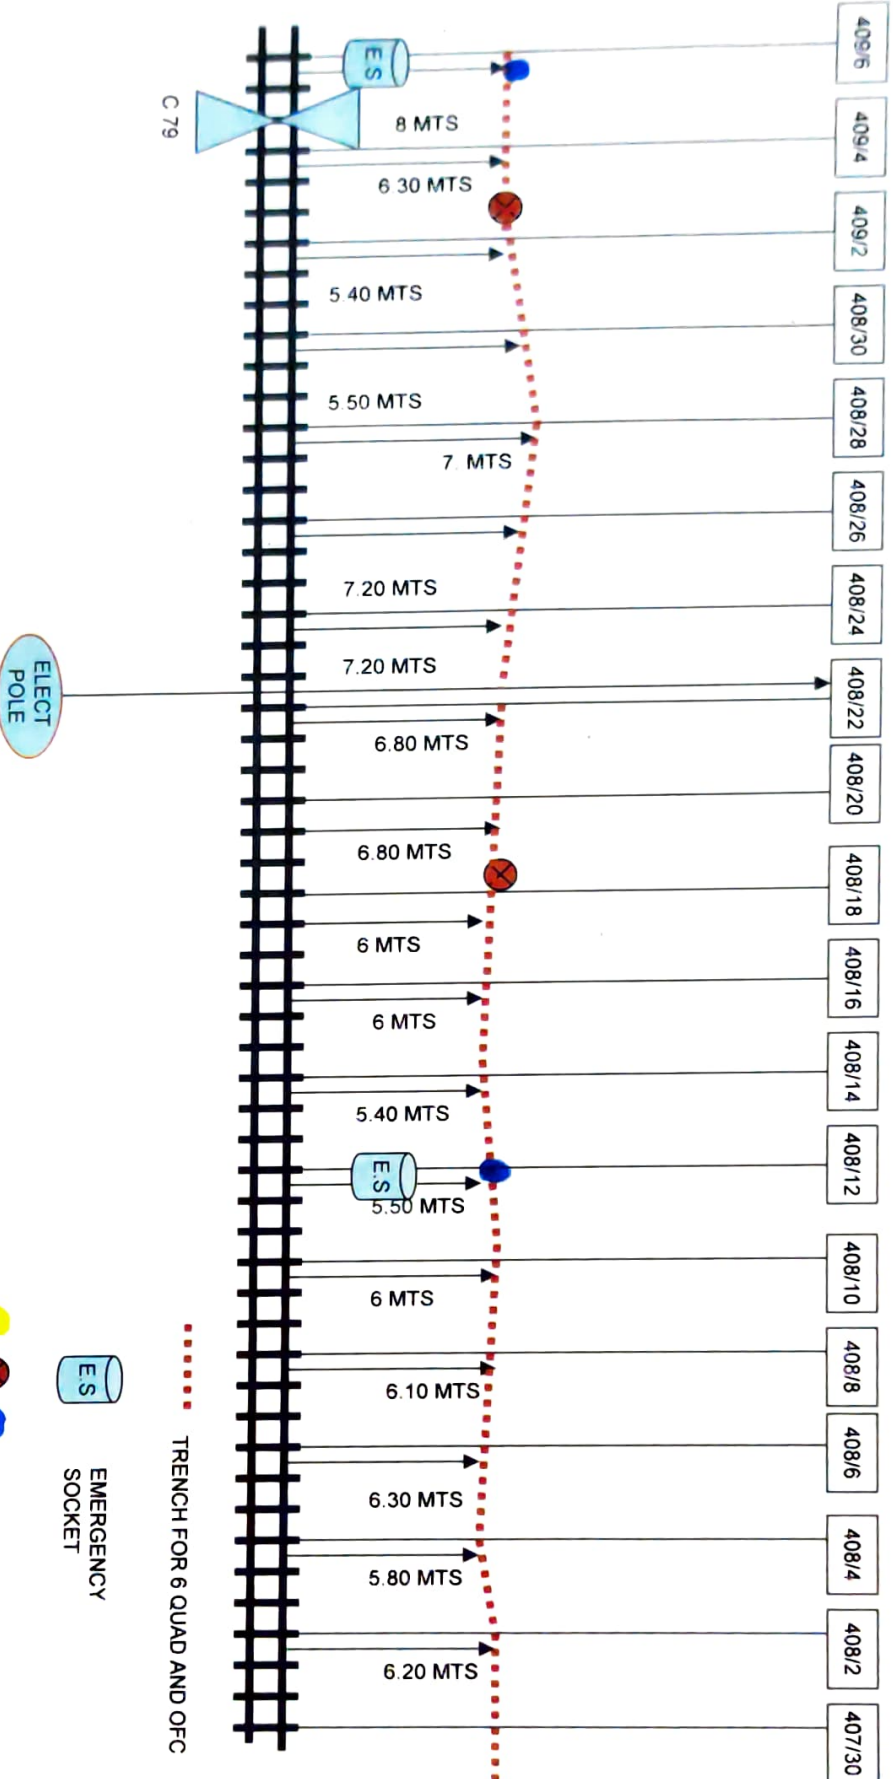


SR DSTE	ADSTE	SSE TELE	JE TELE
FZR	LDH	LDH	LDH
<i>[Signature]</i>	<i>[Signature]</i>	<i>[Signature]</i>	<i>[Signature]</i>

CABLE ROUTE PLAN FOR SNL-ASR

ASR SIDE

SNL SIDE

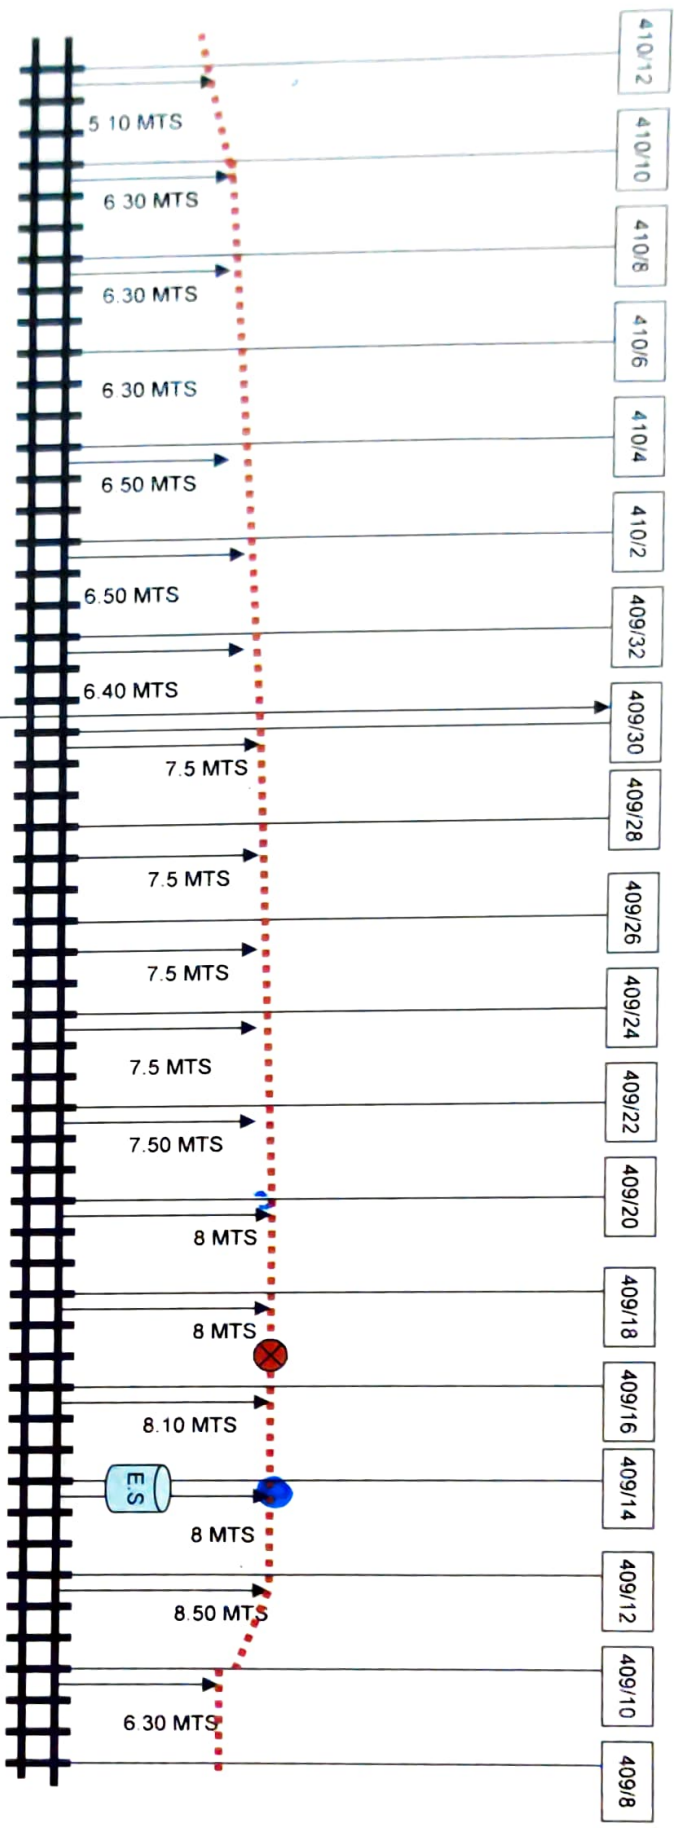

ELECT POLE

EMERGENCY SOCKET

JOINT

SR DSTE FZR	ADSTE LDH	SSE TELE LDH	JE TELE LDH
<i>[Signature]</i>	<i>[Signature]</i>	<i>[Signature]</i>	<i>[Signature]</i>