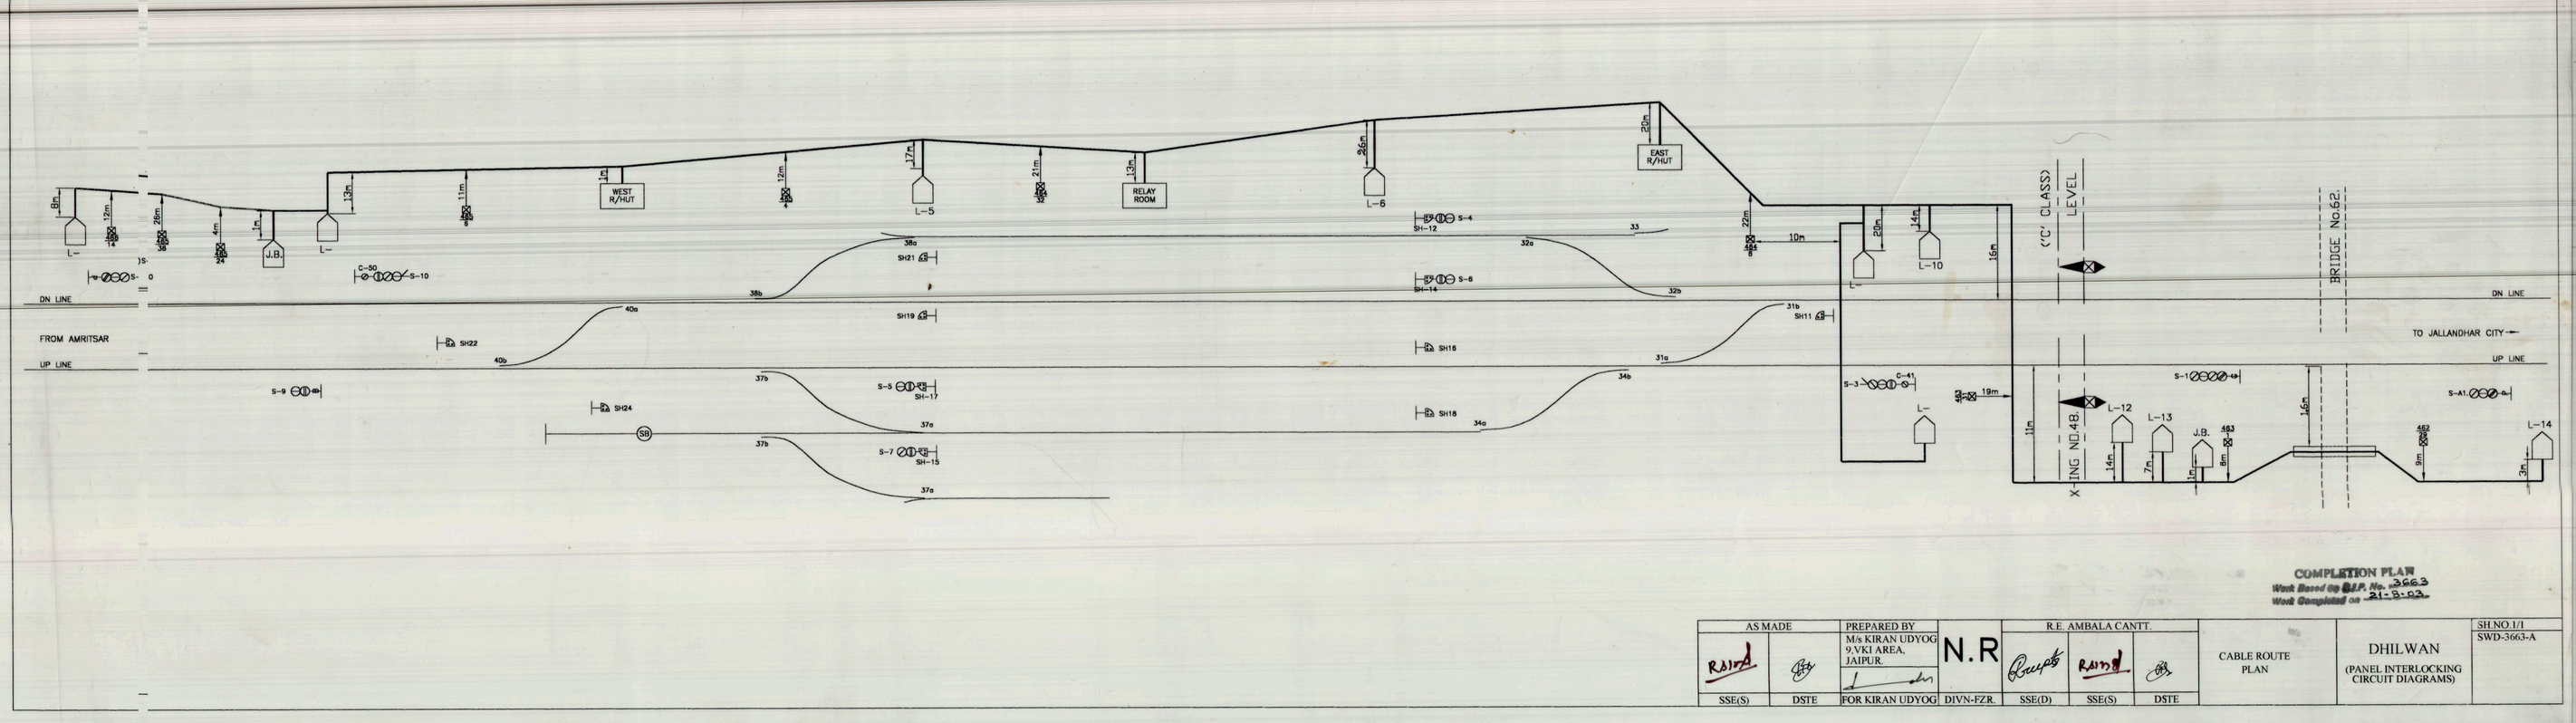

COMPLETION PLAN
Work Based on S.I.P. No. 3663
Work Completed on 21-9-03

AS MADE		PREPARED BY		R.E. AMBALA CANTT.				SH.NO.1/1
		M/s KIRAN UDYOG 9,VKI AREA, JAIPUR.	N.R				CABLE ROUTE PLAN	DHILWAN (PANEL INTERLOCKING CIRCUIT DIAGRAMS)	SWD-3663-A
SSE(S)	DSTE	FOR KIRAN UDYOG	DIVN-FZR.	SSE(D)	SSE(S)	DSTE			