CABLE ROUTE PLAN (GOLEHWALA)

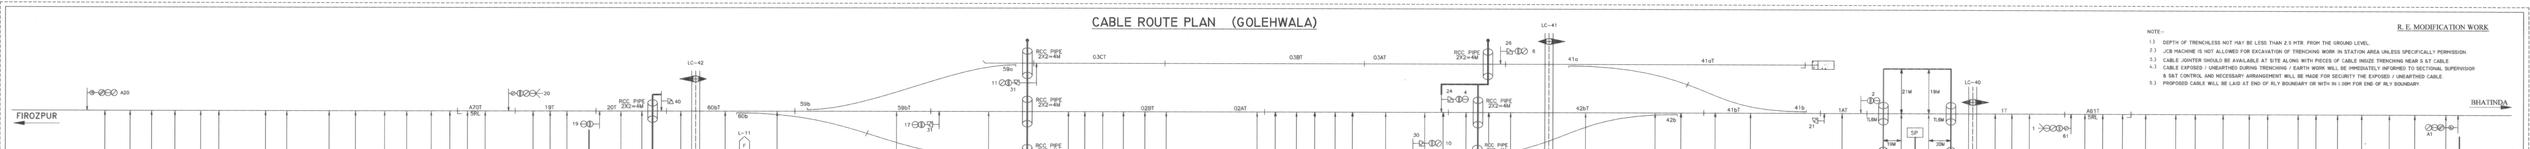

NOTE:-

1.) OFFSETS SHOWN FROM THE CENTRE OF THE TRENCH TO CENTRE OF THE TRACK.
2.) ALL DIMENSIONS ARE IN METERS.
3.) RCC PIPE 150 MM DIA 2M LONG USED FOR TRACK CROSSING = 112 MTR.
4.) RCC PIPE 150 MM DIA 2M LONG USED FOR ROAD CROSSING = 40 MTR.
5.) G.I. PIPE 75 MM DIA. USED AT GATE, C-40, C-41, C-42 FOR POSITIVE BOOM LOCKING= 18MTR.
6.) G.I. PIPE 50 MM DIA. USED IN SM'S ROOM = 1.4 MTR
7.) TRACK CROSSING WILL BE DONE BY HORIZONTAL BOURING MINIMUM 1.2 MTR. BELOW OF GROUND LEVEL.
8.) CABLE WILL BE LAID OR CULVERT & BRIDGE THOURGH GI PIPE AS SHOW BELOW DIAGRAM.

R. E. MODIFICATION WORK

NOTE:-

1.) DEPTH OF TRENCHLESS NOT MAY BE LESS THAN 2.5 MTR. FROM THE GROUND LEVEL.
2.) JCB MACHINE IS NOT ALLOWED FOR EXCAVATION OF TRENCHING WORK IN STATION AREA UNLESS SPECIFICALLY PERMISSION.
3.) CABLE JOINTER SHOULD BE AVAILABLE AT SITE ALONG WITH PIECES OF CABLE INSIDE TRENCHING NEAR S &T CABLE.
4.) CABLE EXPOSED / UNEARTHED DURING TRENCHING / EARTH WORK WILL BE IMMEDIATELY INFORMED TO SECTIONAL SUPERVISOR & S&T CONTROL AND NECESSARY ARRANGEMENT WILL BE MADE FOR SECURITY THE EXPOSED / UNEARTHED CABLE.
5.) PROPOSED CABLE WILL BE LAID AT END OF R/Y BOUNDARY OR WITH IN 1.00M FOR END OF R/Y BOUNDARY.

LEGEND	
ONE MAST	
OFC /QUAD JOINT	

R.S.Infraprojects Pvt. Ltd.						COMPLETION
	RITES	N.R.			CABLE ROUTE PLAN	GOLEHWALA SOLID STATE INTERLOCKING (ROUTE SETTING TYPE)
SENIOR ENGINEER/S&T	ENGINEER/S&T	DIVN-FZR	SSE/SIG/KKP	SSE/S&D/FZR	DSTE/FZR	Sr. DSTE/FZR		TO SUIT SIP NO.5948 ALT'D CUTO:- 28.06.2022

SHT. NO.1/1