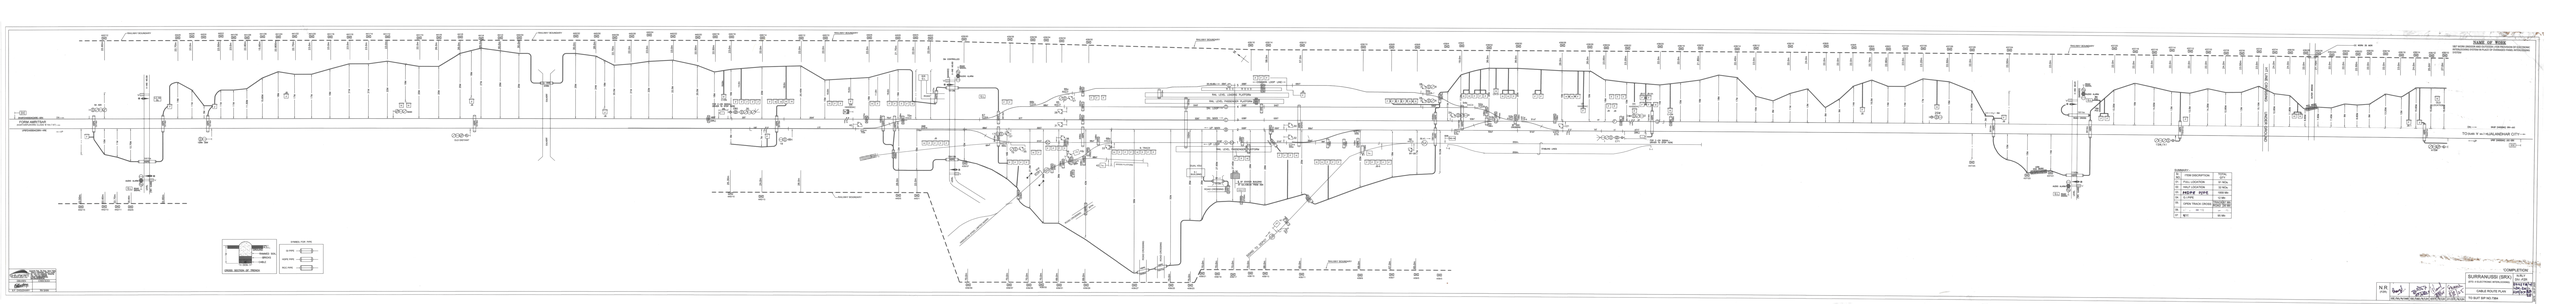

NAME OF WORK

S&T WORK (INDOOR AND OUTDOOR) FOR PROVISION OF ELECTRONIC INTERLOCKING SYSTEM IN PLACE OF OVERAGED PANEL INTERLOCKING SYSTEM

FORM AMRITSAR
(KARTARPUR/KRE CLASS 'B' Km.7.67) →
DN:BT(HASSDAC)KRE–SRX
DN:→
UPBT(HASSDAC)SRX–KRE
←UP
SA A20
X–ING NO.59
LC.59 GL
HDPE 1X14m
HDPE 1X11m
F
H
JB
10M
11M
12.70M
14M
RAILWAY BOUNDARY
CULVERT
X–ING NO.60
X–ING NO.61
LEVEL
('SPL' CLASS)
AUDIO ALARM
ROAD SIGNAL
(MANNED)
HINDUSTAN STEEL LIMITED SIDING
ROAD CROSSING
SIDING TO DEPOT
E.I. BUILDING
GOODS PLATFORM
B. TRACK
COMMON LOOP LINE
RCC ROAD
RAIL LEVEL LOADING PLATFORM
RAIL LEVEL PASSENGER PLATFORM
DN: LOOP
DN: MAIN
UP MAIN
UP LOOP
05AT
05BT
05CT
04AT
04BT
04CT
03AT
03BT
03CT
02AT
02BT
01AT
01BT
OTC
STABLING LINES
HT LINE CROSSING
UNDER GROUND
OUTER BRIDGE
RCC WORK
1SW/A1
25W
OLD LOCATION
OLD DISTANT
A1SW
JB-1
13.20M
12M
15.60M
DN:BT (HASSDAC) SRX–JUC
TO (CLASS 'B' km.7.16) JALANDHAR CITY →
UPBT (HASSDAC) JUC–SRX
CROSS SECTION OF TRENCH
N.S.L.
GROUND
RAMMED SOIL
BRICKS
CABLE
1M
30CM.
SYMBOL FOR PIPE
GI PIPE
HDPE PIPE
RCC PIPE

SUMMARY:-

Sr. NO.	ITEM DISCRIPTION	TOTAL QTY.	
01.	FULL LOCATION	91 NOs.	
02.	HALF LOCATION	32 NOs.	
03.	HDPE PIPE	1958 Mtr.	
04.	G.I.PIPE	12 Mtr.	
05.	OPEN TRACK CROSS	TRACK	87 Mtr.
		ROAD	36 Mtr.
06.	[illegible]	[illegible] Mtr.	
07.	RCC	95 Mtr.	

SHIVAKRITI INTERNATIONAL LTD.
Corporate Park, 7th Floor, Ajmer Puliya,
Jaipur–302006 (Raj.)–India
Tel: +91-141-4026342, 4040479;
Fax: +91-141-4024361
e-mail: info@shivakriti.net;
web: www.shivakriti.net

DRAWN	CHECKED
B.P. CHOUDHARY	RN SAINI

'COMPLETION'

N.R. (FZR)	Pranjl	07/08/25	8/8/25	Skans 8/8/25	SURRANUSSI (SRX) (STD.-II ELECTRONIC INTERLOCKING)	N.RLY DIV.-FZR
	SSE/SIG/W/UMB	SSE/D&D/W/LDH	ADSTE/W/LDH	.DY.CSTE/W/LDH	CABLE ROUTE PLAN	DYCSTE/W/LDH-2011-S2C/07 28 25
					TO SUIT SIP NO.7364	DATE :-29.07.2025