ADDITIONS AND ALTERATIONS TO PROVIDE LONGER LOOP LINE AT LADHOWAL YARD ON UMB-ASR SECTION

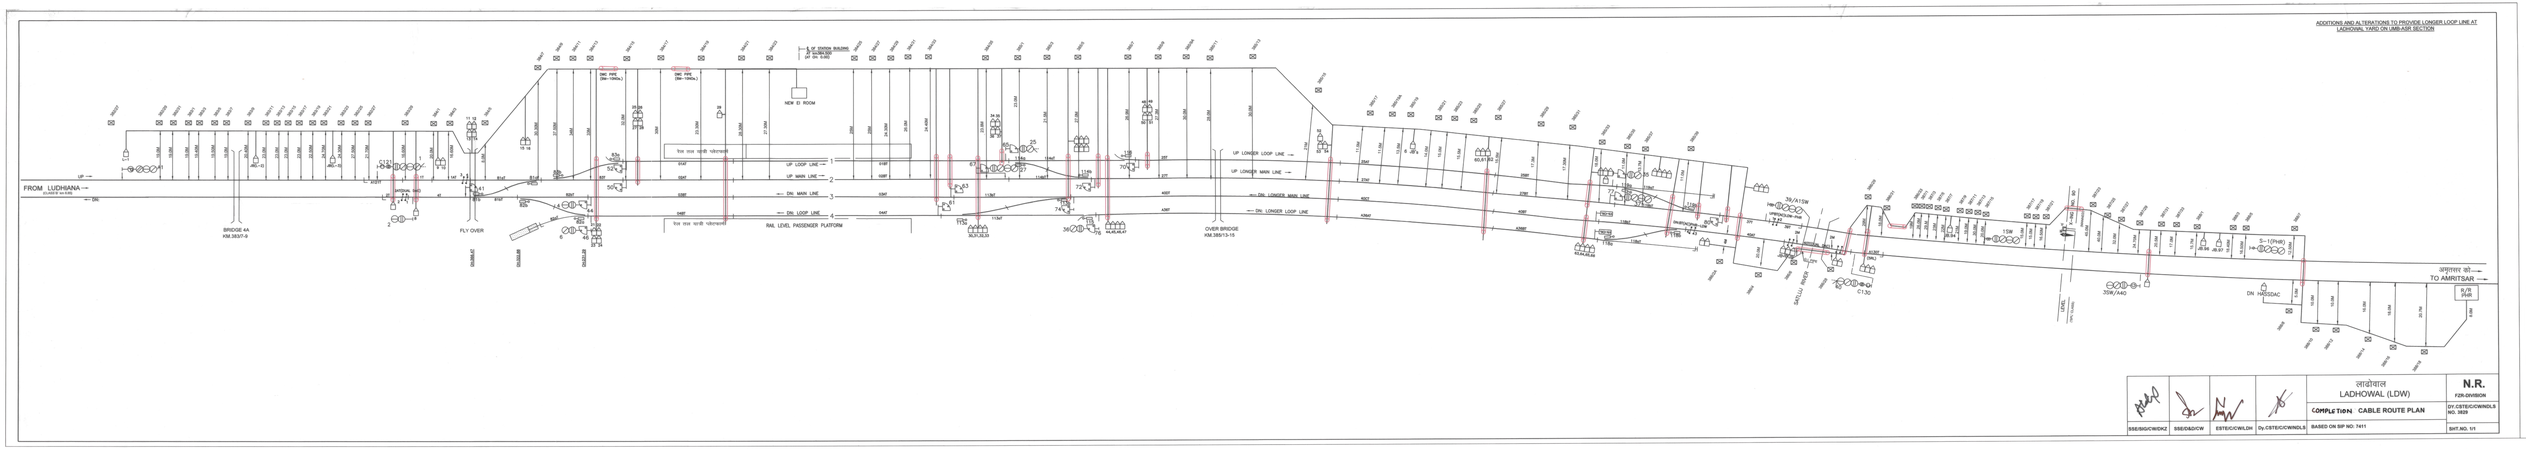

				लाडोवाल LADHOWAL (LDW)	N.R. FZR.DIVISION
				COMPLETION CABLE ROUTE PLAN	DY.CSTE/C/OWNDLS NO. 3829
SSE/SIG/C/WIDKZ	SSE/D&D/C/W	ESTE/C/CWLDH	Dy.CSTE/C/CWNDLS	BASED ON SP NO: 7411	SHT.NO. 1/1