NAME OF WORK - AMRITSAR - CHHEHARTA DOUBLING

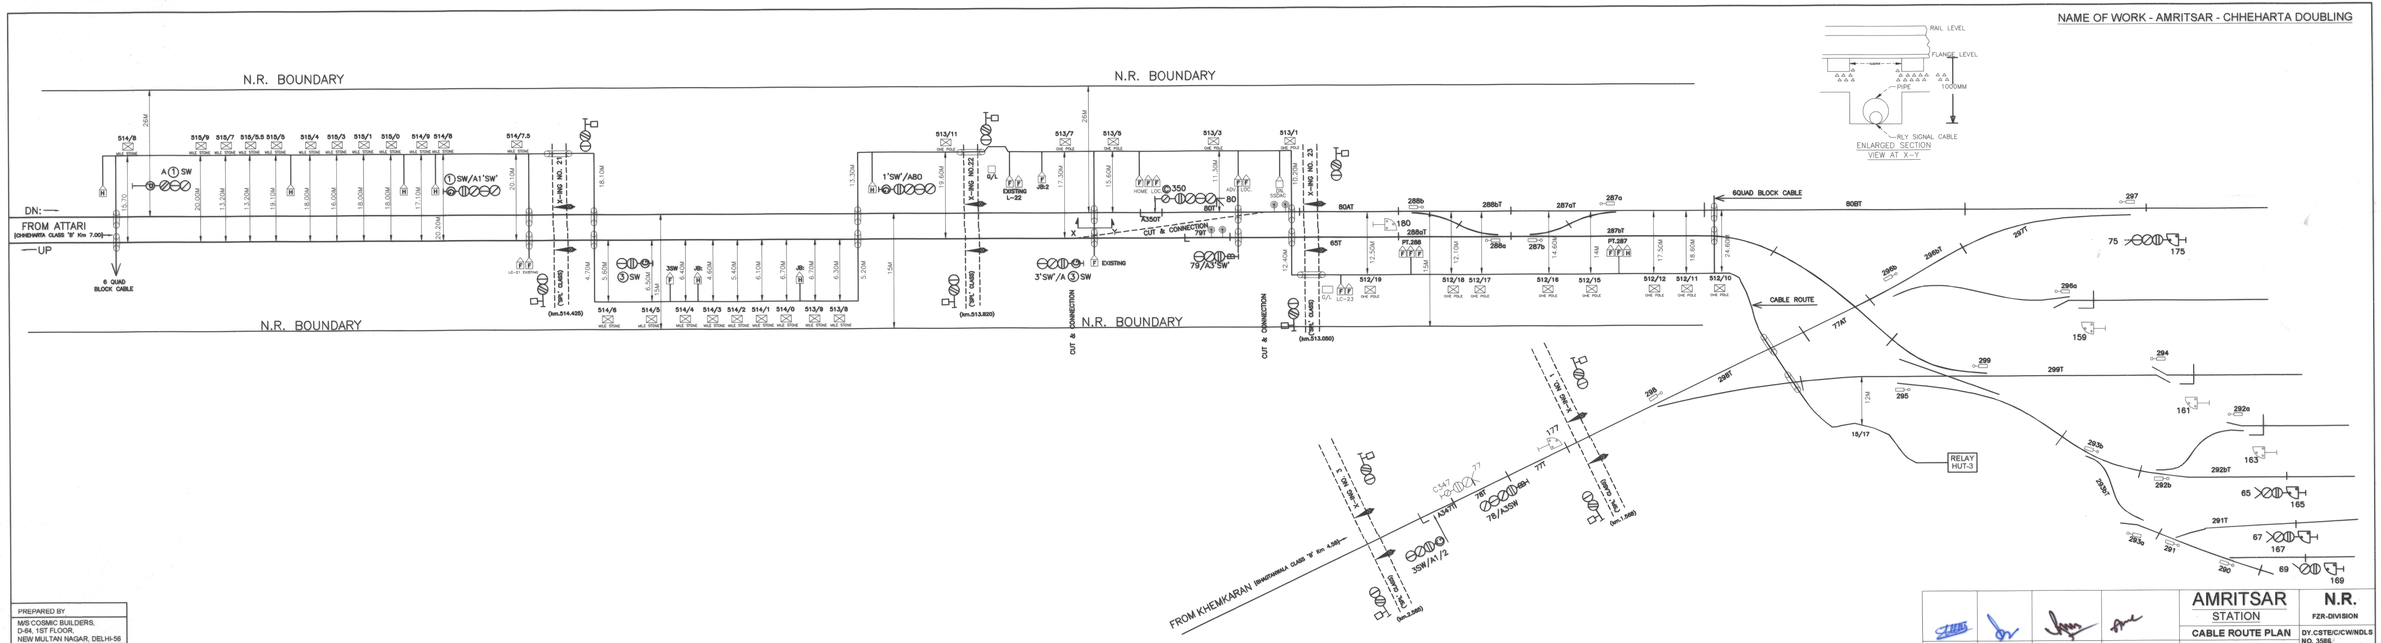

PREPARED BY:
M/S COSMIC BUILDERS,
D-64, 1ST FLOOR,
NEW MULTAN NAGAR, DELHI-56

SSE/SIG/C/DKZ	SSE/D&D/C/CW	AEE/TE/C/CW/NDLS	Dy.CSTE/C/CW/NDLS

AMRITSAR STATION	N.R. FZR-DIVISION
CABLE ROUTE PLAN	DY.CSTE/C/CW/NDLS NO. 3586
BASED ON SIP NO: 6816 ALT 'A'	