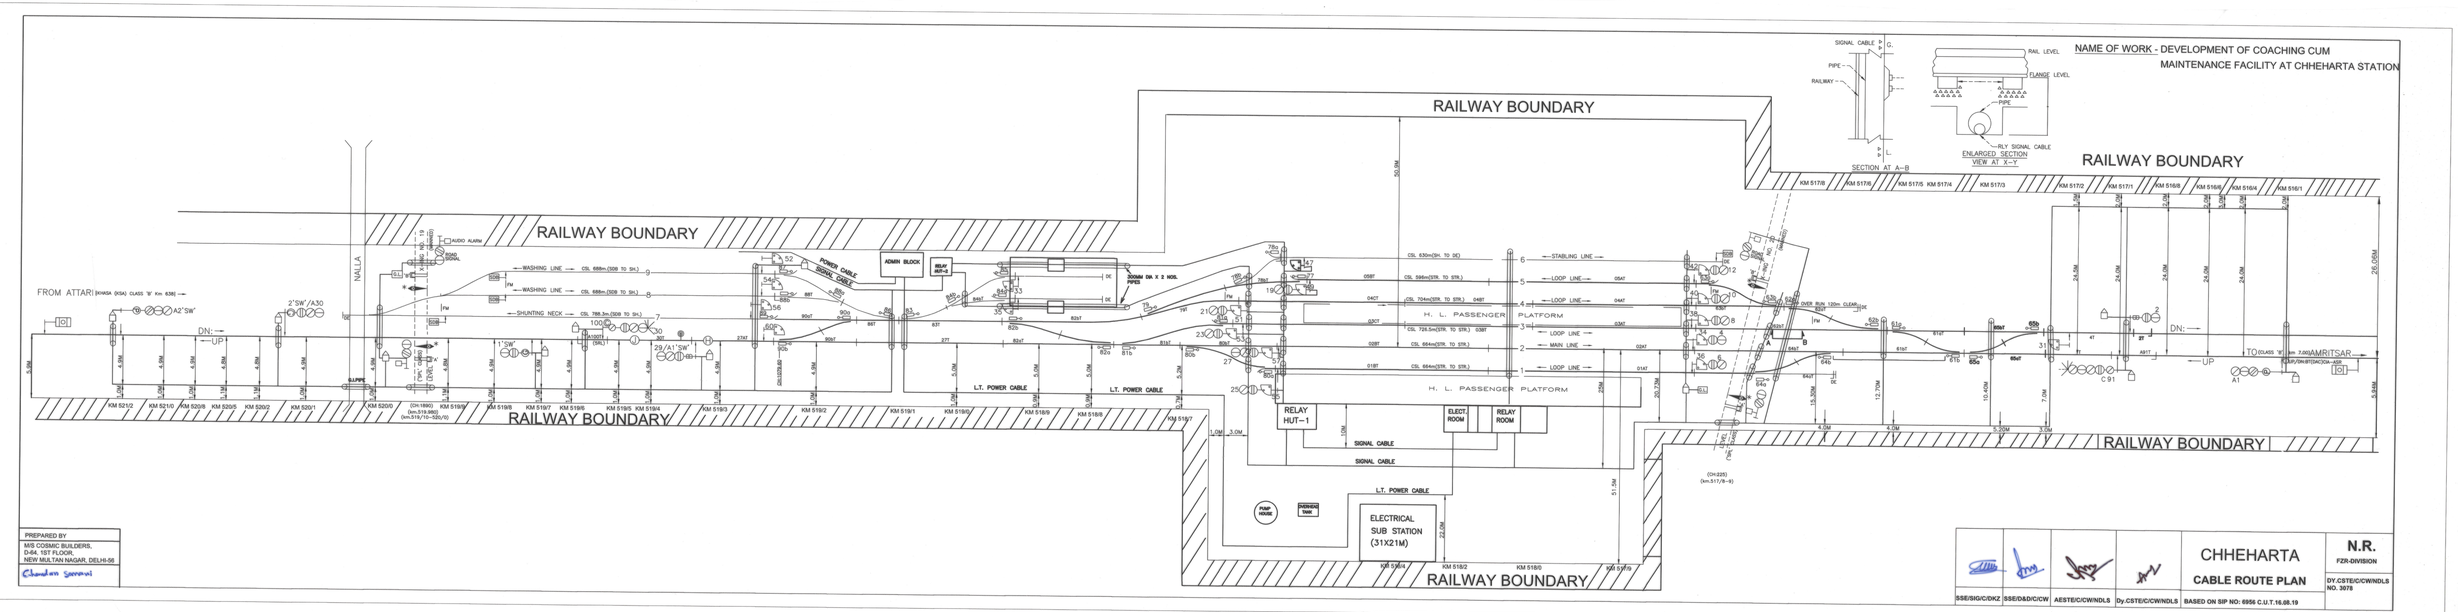

NAME OF WORK - DEVELOPMENT OF COACHING CUM MAINTENANCE FACILITY AT CHHEHARTA STATION
RAILWAY BOUNDARY
RAILWAY BOUNDARY
RAILWAY BOUNDARY
RAILWAY BOUNDARY
RAILWAY BOUNDARY
FROM ATTARI
TO AMRITSAR
UP
DN:
NALLA
ADMIN BLOCK
RELAY HUT-II
POWER CABLE SIGNAL CABLE
2000dia DR. X 2 NOS. PIPES
L.T. POWER CABLE
L.T. POWER CABLE
RELAY HUT-I
ELECT. ROOM
RELAY ROOM
SIGNAL CABLE
SIGNAL CABLE
L.T. POWER CABLE
PUMP HOUSE
UNDERHEAD TANK
ELECTRICAL SUB STATION (31X21M)
H. L. PASSENGER PLATFORM
H. L. PASSENGER PLATFORM
STABLING LINE
LOOP LINE
LOOP LINE
MAIN LINE
LOOP LINE
WASHING LINE
WASHING LINE
SHUNTING NECK
AUDIO ALARM
SIGNAL CABLE
PIPE
RAILWAY
RAIL LEVEL
FLANGE LEVEL
RLY SIGNAL CABLE
ENLARGED SECTION VIEW AT X-Y
SECTION AT A-B
PREPARED BY
M/S COSMIC BUILDERS,
D-64, 1ST FLOOR,
NEW MULTAN NAGAR, DELHI-56
CHHEHARTA
CABLE ROUTE PLAN
N.R.
FZR-DIVISION
DY.CSTE/C/CWNDLS NO. 3078
BASED ON SIP NO: 6956 C.U.T.16.08.19
SSE/SIG/C/DKZ
SSE/D&D/C/CW
AESTE/C/CWNDLS
Dy.CSTE/C/CWNDLS