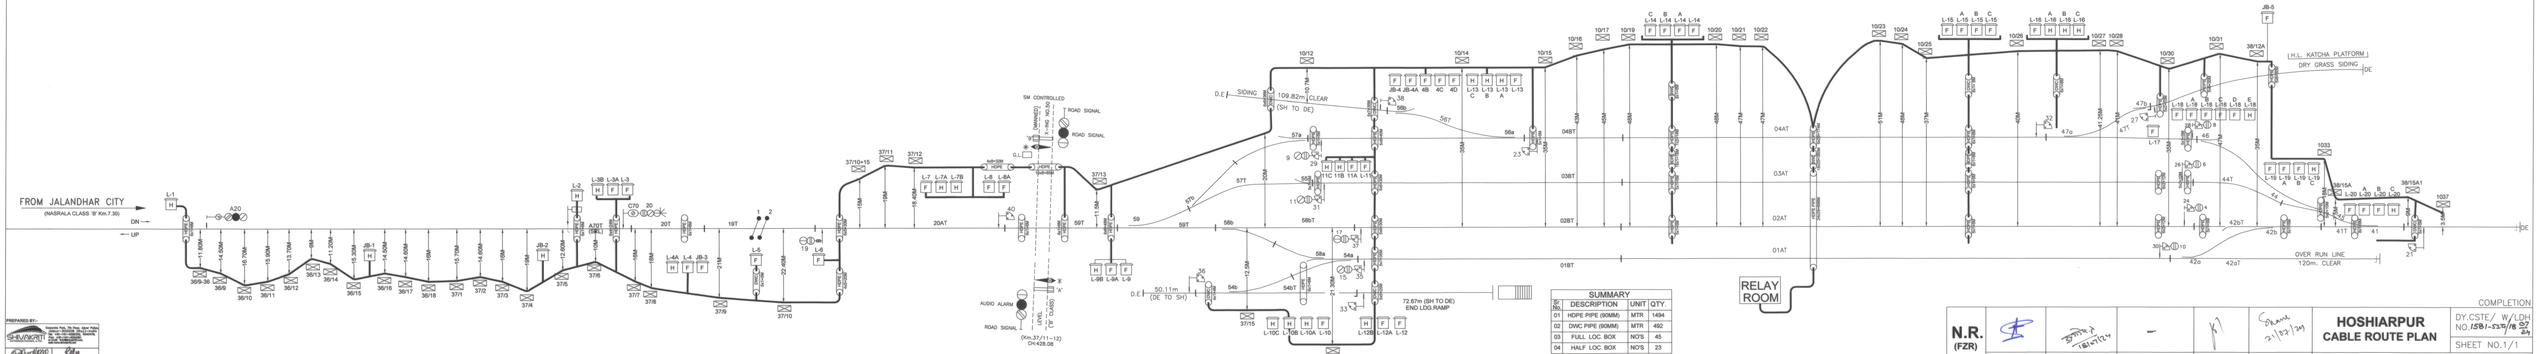

FROM JALANDHAR CITY
(NASRALA CLASS 'B' Km.7.30)
DN →
← UP
L-1
H
HDPE
6x1=6M
A20
36/9-36
11.80M
36/9
14.50M
36/10
16.70M
36/11
15.90M
36/12
13.70M
36/13
9M
36/14
11.20M
36/15
15.30M
JB-1
36/16
14.50M
36/17
14.60M
36/18
16M
37/1
15.70M
37/2
14.60M
37/3
16M
37/4
19M
JB-2
37/5
12.60M
L-2
A70T
(5RL)
37/6
10M
L-3B L-3A L-3
6x4=24M
C70
20
37/7
16M
37/8
18M
20T
L-4A L-4 JB-3
37/9
21M
19T
1
2
L-5
DWC
5x1=5M
37/10
22.40M
19
L-6
4x5=20M
6x5=30M
37/10+15
15M
37/11
19M
37/12
18.40M
L-7 L-7A L-7B
20AT
L-8 L-8A
4x8=32M
40
6x1=6M
10x8=80M
G.L.
SM CONTROLLED
(MANNED)
X-ING NO.50
LEVEL
('B' CLASS)
ROAD SIGNAL
AUDIO ALARM
(Km.37/11-12)
CH:428.08
59T
37/13
11.5M
L-9B L-9A L-9
8x6=48M
59
57b
D.E
50.11m
(DE TO SH)
36
4x1=4M
54b
37/15
12.5M
58b
57T
20M
L-10C L-10B L-10A L-10
54bT
58a
58bT
11
31
55
5x1=5M
11C 11B 11A L-11
37/16
21.30M
15
35
33
17
37
54a
L-12B L-12A L-12
5x5=25M
5x7=35M
5x6=30M
72.67m (SH TO DE)
END LDG.RAMP
D.E
SIDING
6x6=36M
109.82m CLEAR
(SH TO DE)
10/12
10.7M
9
29
57a
5x8=40M
5x7=35M
38
56b
JB-4 JB-4A 4B 4C 4D
L-13 C L-13 B L-13 A L-13
10/14
56T
35M
56a
23
10/15
01BT
02BT
03BT
04BT
43M
10/16
45M
10/17
48M
10/19
L-14 C L-14 B L-14 A L-14
18x1=18M
7x2=14M
8x1=8M
10/20
48M
10/21
47M
10/22
47M
RELAY ROOM
01AT
02AT
03AT
04AT
HDPE PIPE
24x29=696M
18x20=360M
6x29=174M
10/23
51M
10/24
48M
10/25
37M
L-15 A L-15 B L-15 C L-15
8x1=8M
6x1=6M
10/26
40M
L-16 A L-16 B L-16 C L-16
32
47a
6x1=6M
41.25M
10/27
41M
10/28
47T
27
47b
L-17
5x2=10M
10/30
35M
30
10
6x2=12M
24
4
26
6
28
8
46
5x1=5M
L-18 A L-18 B L-18 C L-18 D L-18 E L-18
5x6=30M
10/31
47M
44T
38/12A
JB-5
42b
42bT
42a
42aT
44
L-19 A L-19 B L-19 C L-19
1033
H.L. KATCHA PLATFORM
DRY GRASS SIDING
DE
OVER RUN LINE
120m. CLEAR
5x2=10M
18M
38/15A
41T
45
5M
8x1=8M
L-20 A L-20 B L-20 C L-20
41
21
9M
38/15A1
3.5M
1037
DE

Sr. No.	SUMMARY DESCRIPTION	UNIT	QTY.
01	HDPE PIPE (90MM)	MTR	1494
02	DWC PIPE (90MM)	MTR	492
03	FULL LOC. BOX	NO'S	45
04	HALF LOC. BOX	NO'S	23

PREPARED BY:-

SHIVAKRITI
INTERNATIONAL LTD.
Corporate Park, 7th Floor, Ajmer Puliya,
Jaipur-302006 (Raj.)-India
Tel: +91-141-4026342, 4040479;
Fax: +91-141-4024361
e-mail: info@shivakriti.net;
web: www.shivakriti.net

DRAWN	CHECKED

COMPLETION

N.R. (FZR)	SSE/SIG/W/JUC	18/07/24 SSE/D&D/W/LDH	SSE/SIG/TECH./LDH	AESTE/W/LDH	21/07/24 DY.CSTE/W/LDH	HOSHIARPUR CABLE ROUTE PLAN TO SUIT I/PLAN NO. S-IP-7363	DY.CSTE/ W/LDH NO.1581-S&T/18 07/24 SHEET NO.1/1