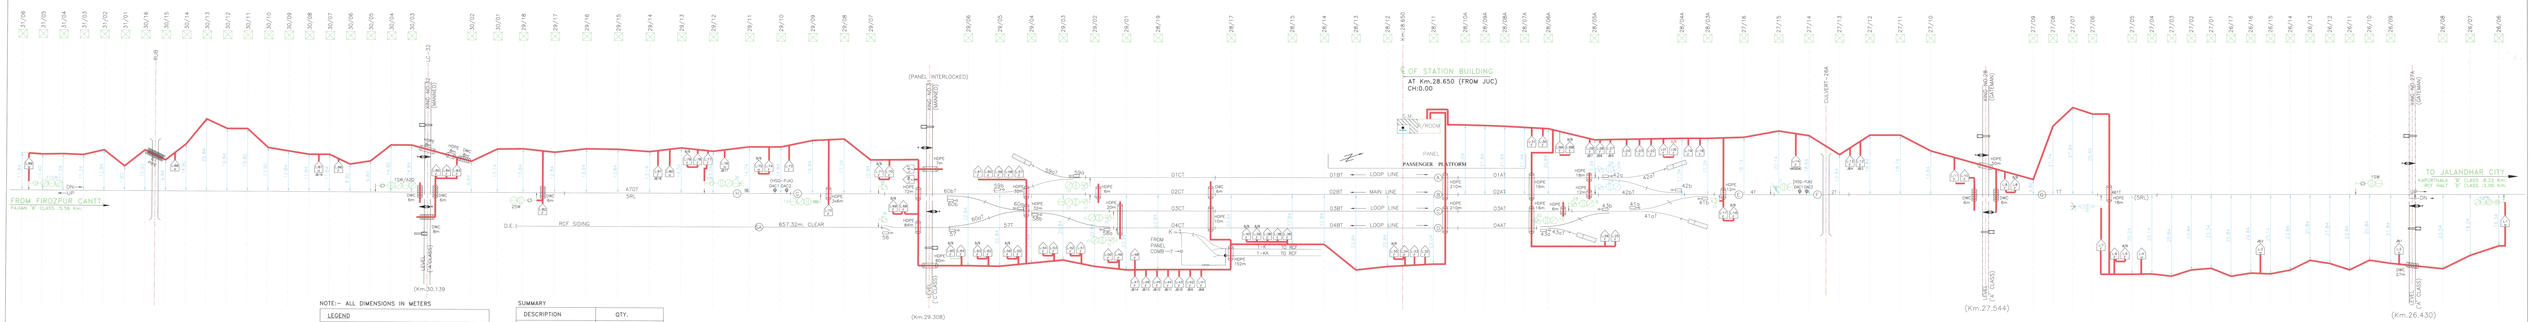

NOTE:- ALL DIMENSIONS IN METERS

LEGEND	
SIGNAL CABLE	
HDPE PIPE	
DWC PIPE	
G.I. PIPE	
OHE MAST	

SUMMARY	
DESCRIPTION	QTY.
LOCATION BOX FULL	79 NOS.
LOCATION BOX HALF	10 NOS.
HDPE 90mm	1049M
DWC PIPE 120mm	71M
G.I. PIPE	–

Angelique International Limited
PROJECT ENGINEERING, PROCUREMENT AND CONSTRUCTION COMPANY

FOR IRS

N.R. (FZR)					HUSSAINPUR (HSQ) CABLE ROUTE PLAN	DY.CSTE/ W/LDH NO./42-4-225/22.11.23
	SSE/SIG/D&D	SSE/W/JUC	ASTE/W/LDH	DY.CSTE/W/LDH	TO SUIT I/PLAN NO. S-IP-6946	SHEET NO.1/1