SANJAY SINGH 27.08.2025, 05.09.2025

NAME OF WORK:-
PROVISION OF LONGERS LOOP WITH ELECTRONIC INTERLOCKING

JANDIALA (JNL)
CABLE ROUTE PLAN

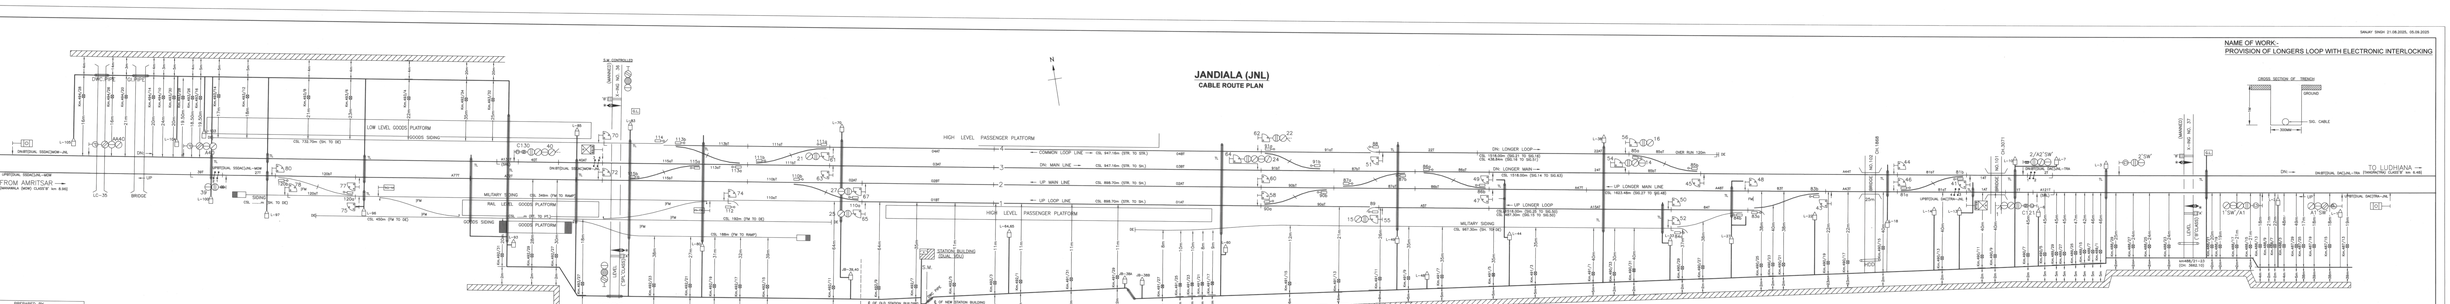

PREPARED BY
M/S. KUSHA BUILDERS & ENGINEERS (P.) LTD.
B-1/37, NEHRU VIHAR, DELHI-110 032

DRAWN BY	CHECKED BY

(COMPLETION)
(WORK OPENED ON 14.07.2023)

ST.CET/SC/DR	JANDIALA (JNL)	N.R.	
ASST/SC/DR	PROVISION OF ELECTRONIC INTERLOCKING	FIROZPUR DIVISION	
SSE/SC/DR	CABLE ROUTE PLAN	DWG. NO.	
SSE/S&T/SC/DR	TO SUIT SP NO. 1505 /ECRS-I&IS-2026	SHEET NO. 01 OF 01	