
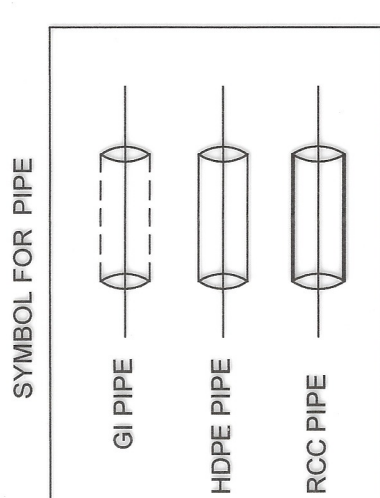


NAME OF WORK
UPGRADATION OF SIGNALLING GEARS FROM
STD-I(R) TO II(R) WITH ELECTRONIC INTERLOCKING

SUMMARY		
SR NO.	DESCRIPTION	QTY.
1.	LOCATION BOX FULL	49
2.	LOCATION BOX HALF	12
3.	HDPE PIPE 90MM	1049.50m
4.	G.I. PIPE	116m

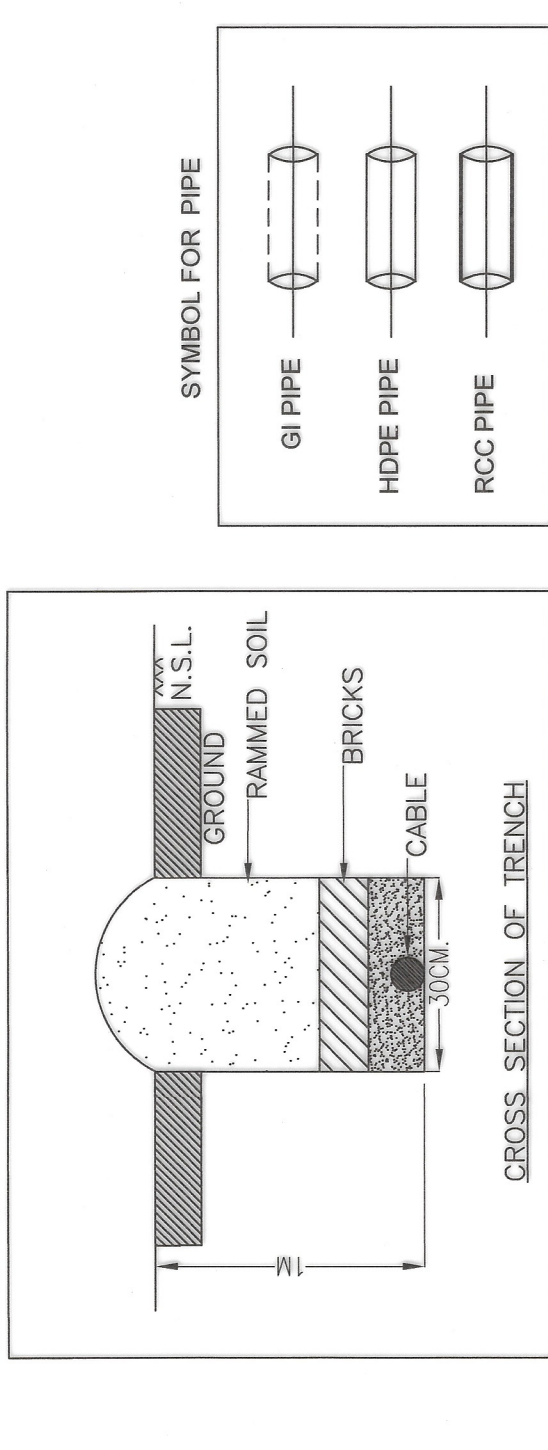

PREPARED BY: 	N.R. (FZR)	SSE /SG/ W/JUC		SSE /D&D/ W/LDH	DY.CSTE/W/LDH	TO SUIT I/PLAN NO. S-IP-7362	COMPLETION DY.CSTE / W/LDH NO.1546-016/ 18.04.24
DRAWN 		CHECKED 		SHEET NO.1/1			