

NORTHERN RAILWAY


FINAL CABLE ROUTE PLAN


FOR


FIROZEPUR


TO

FAZILKA

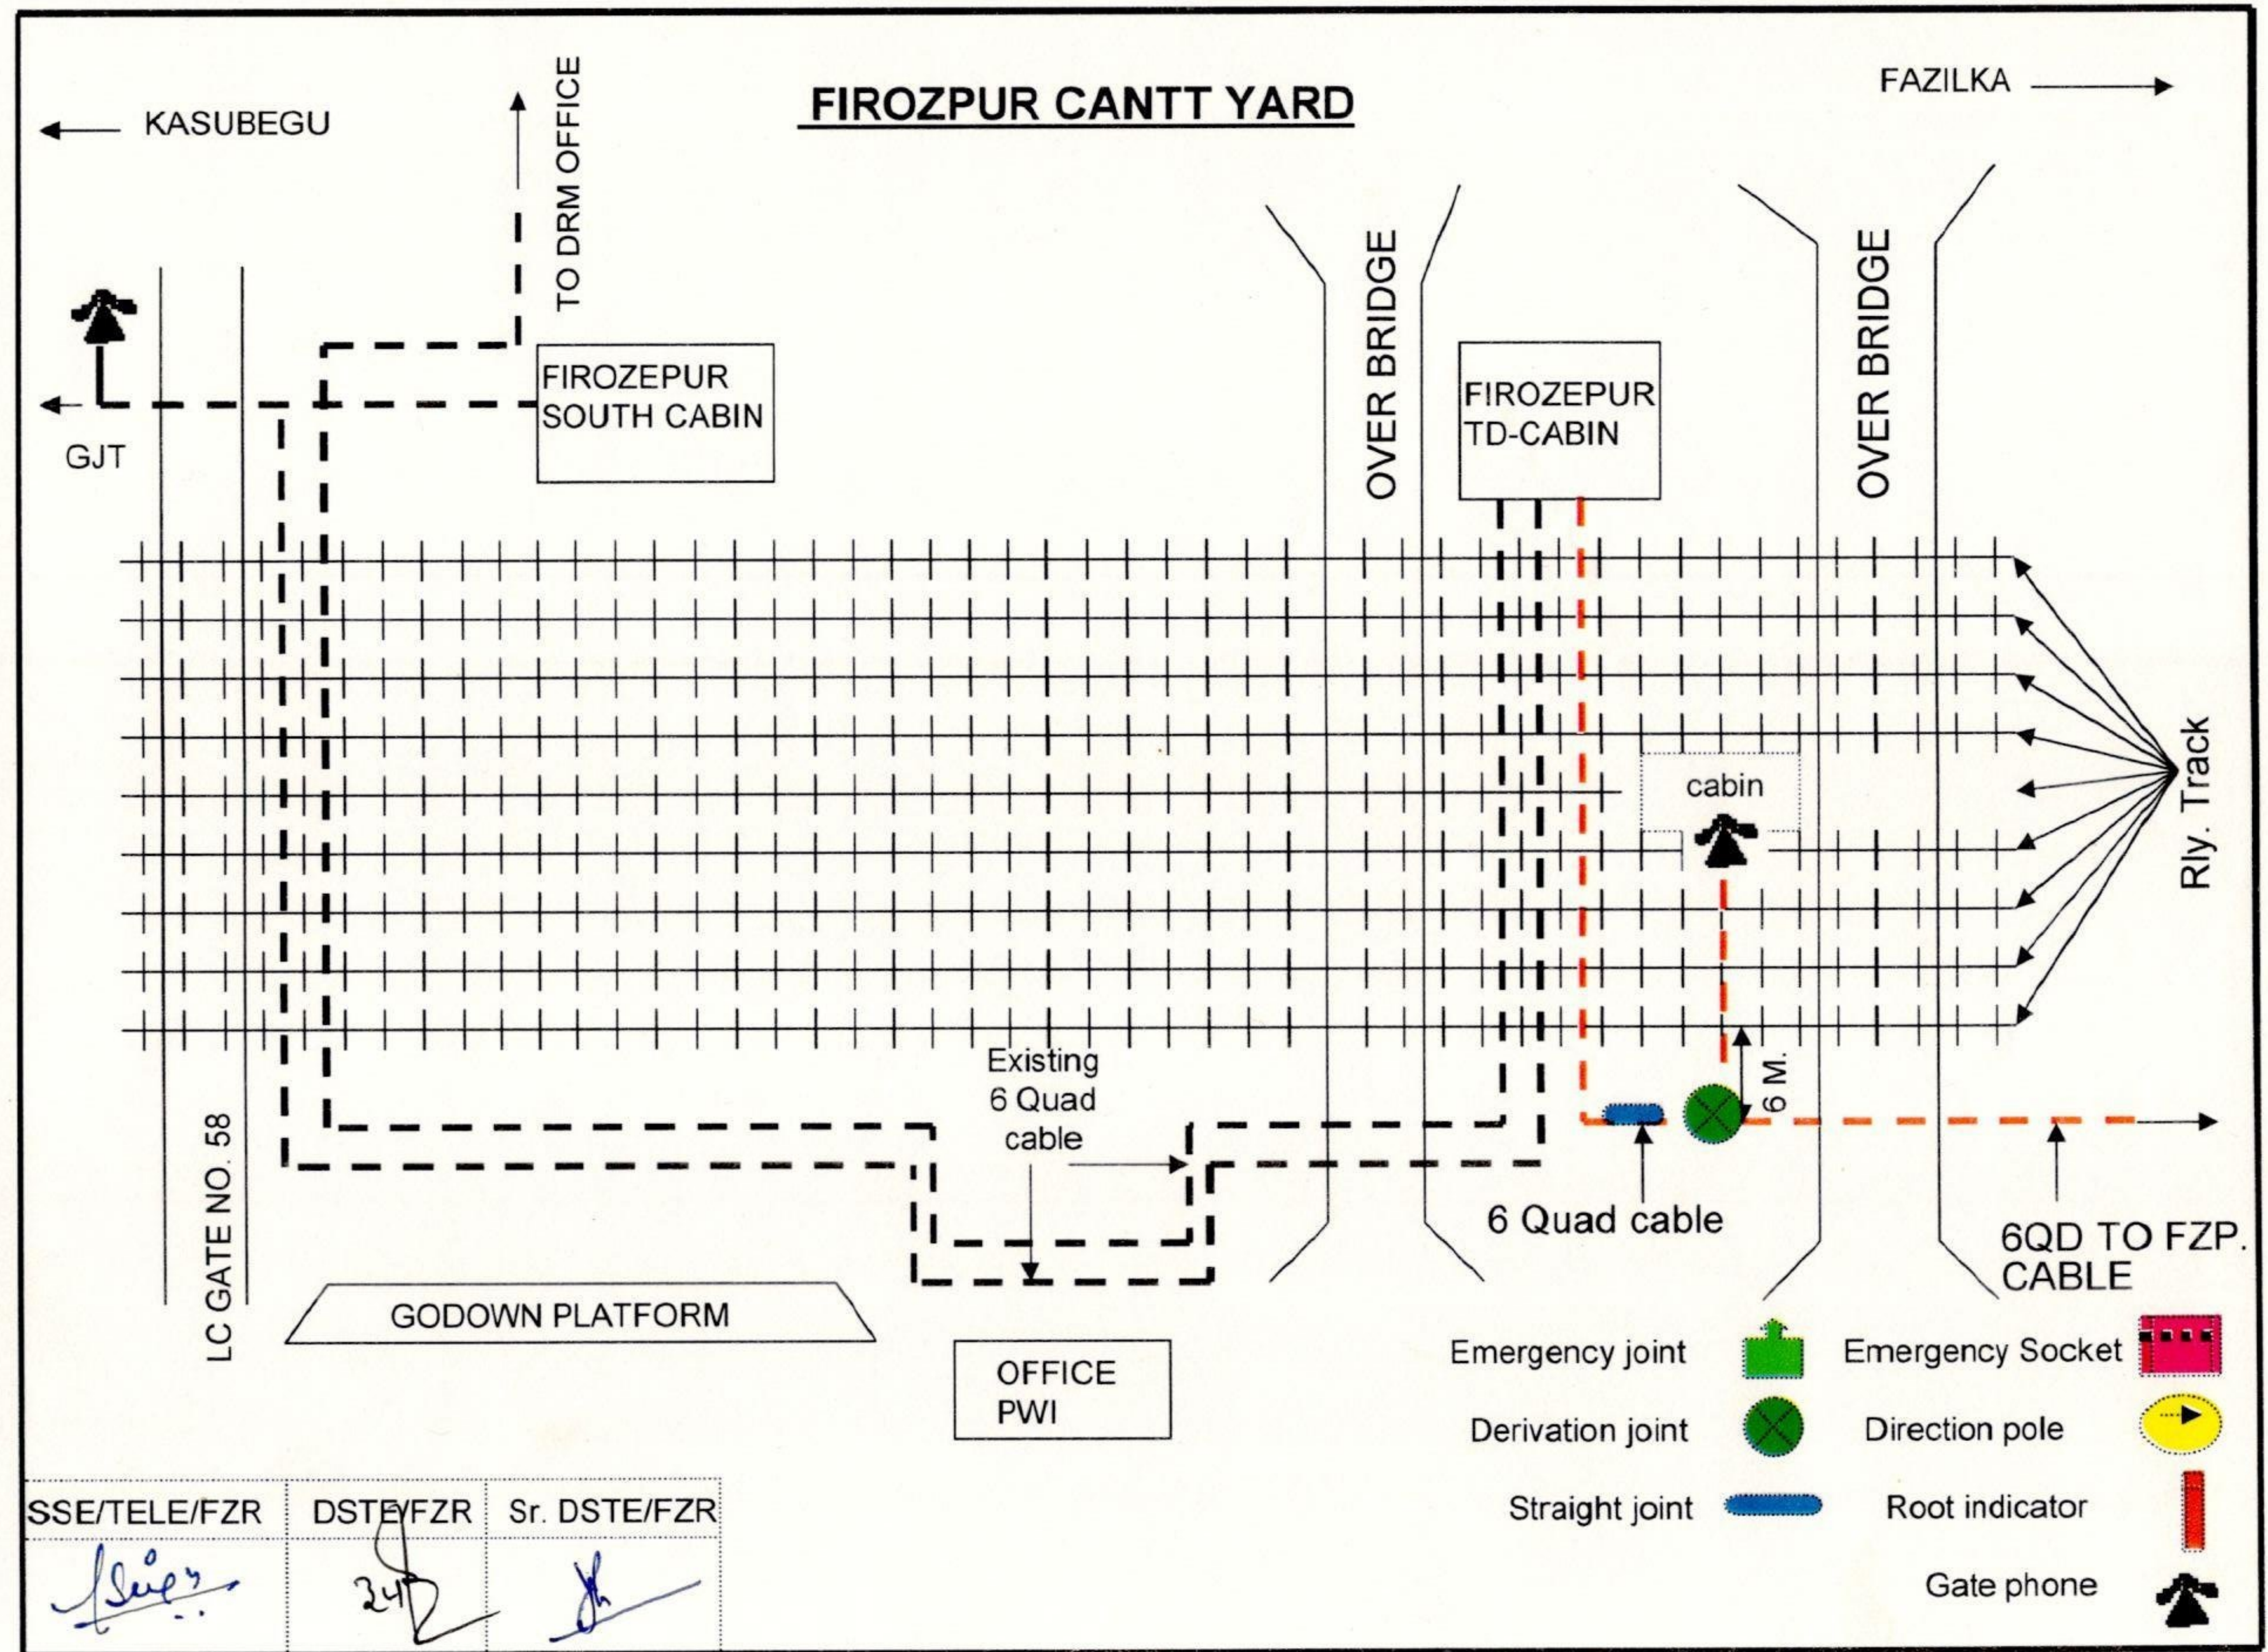

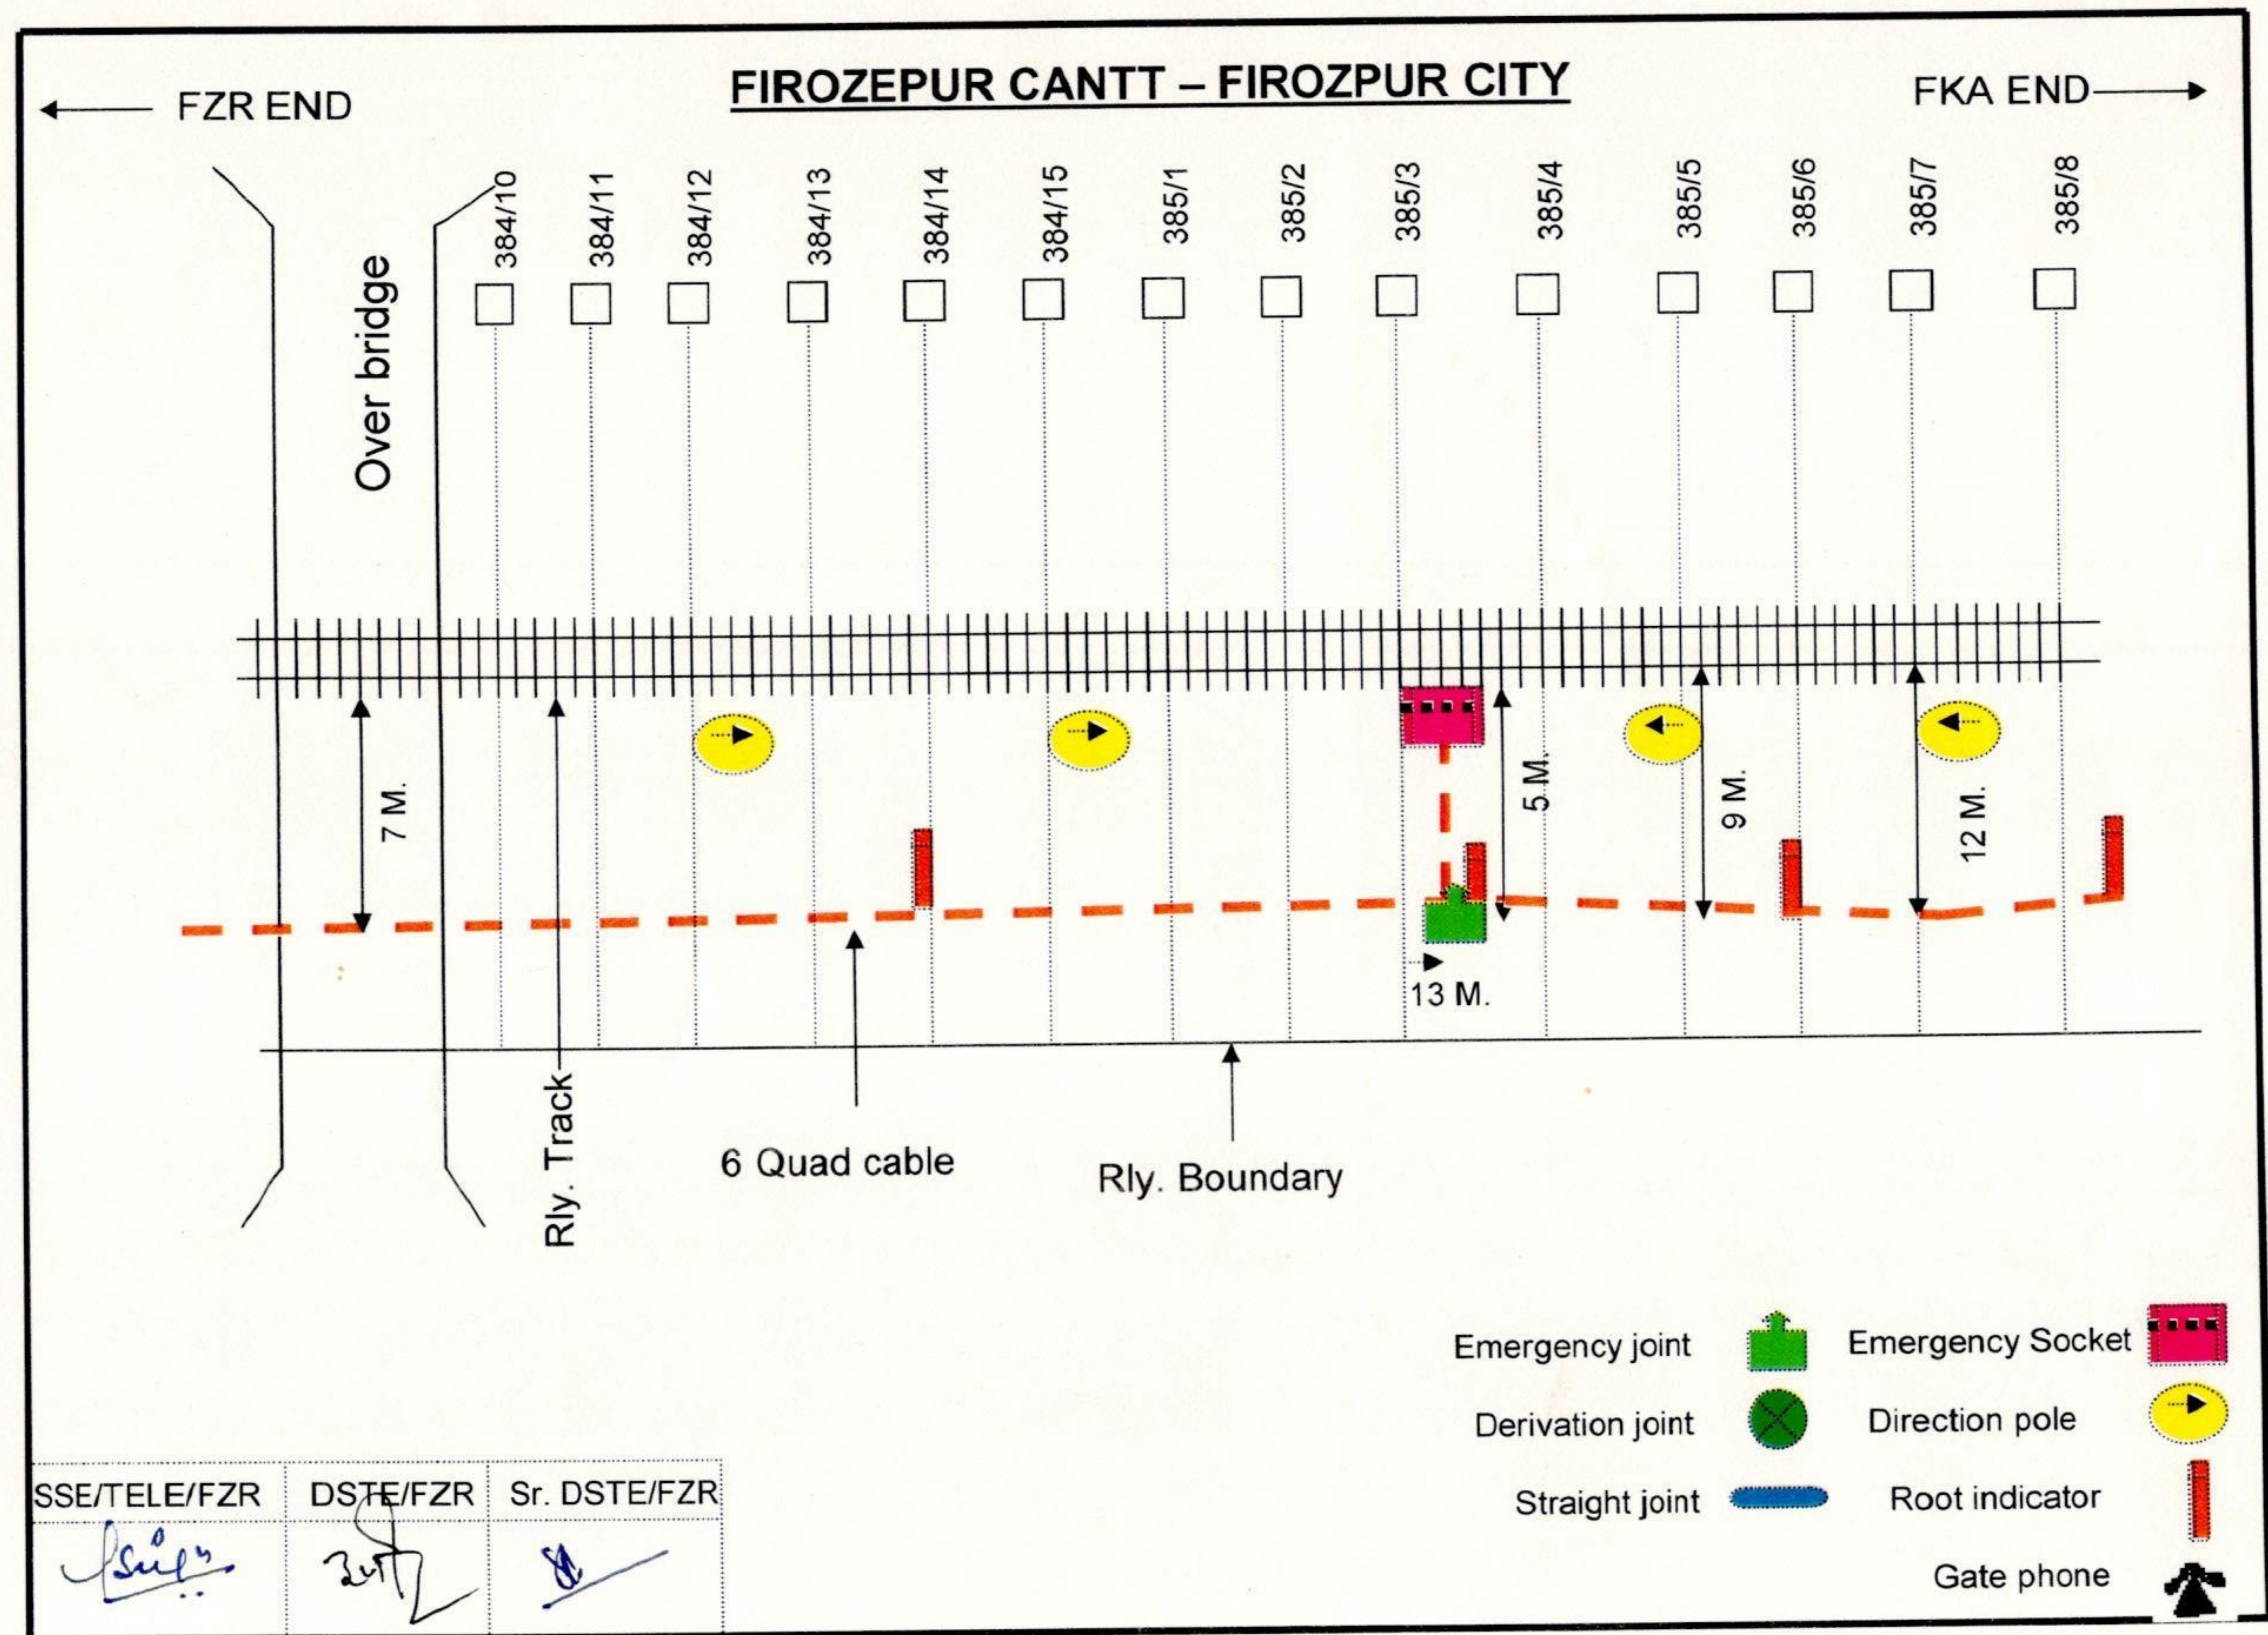

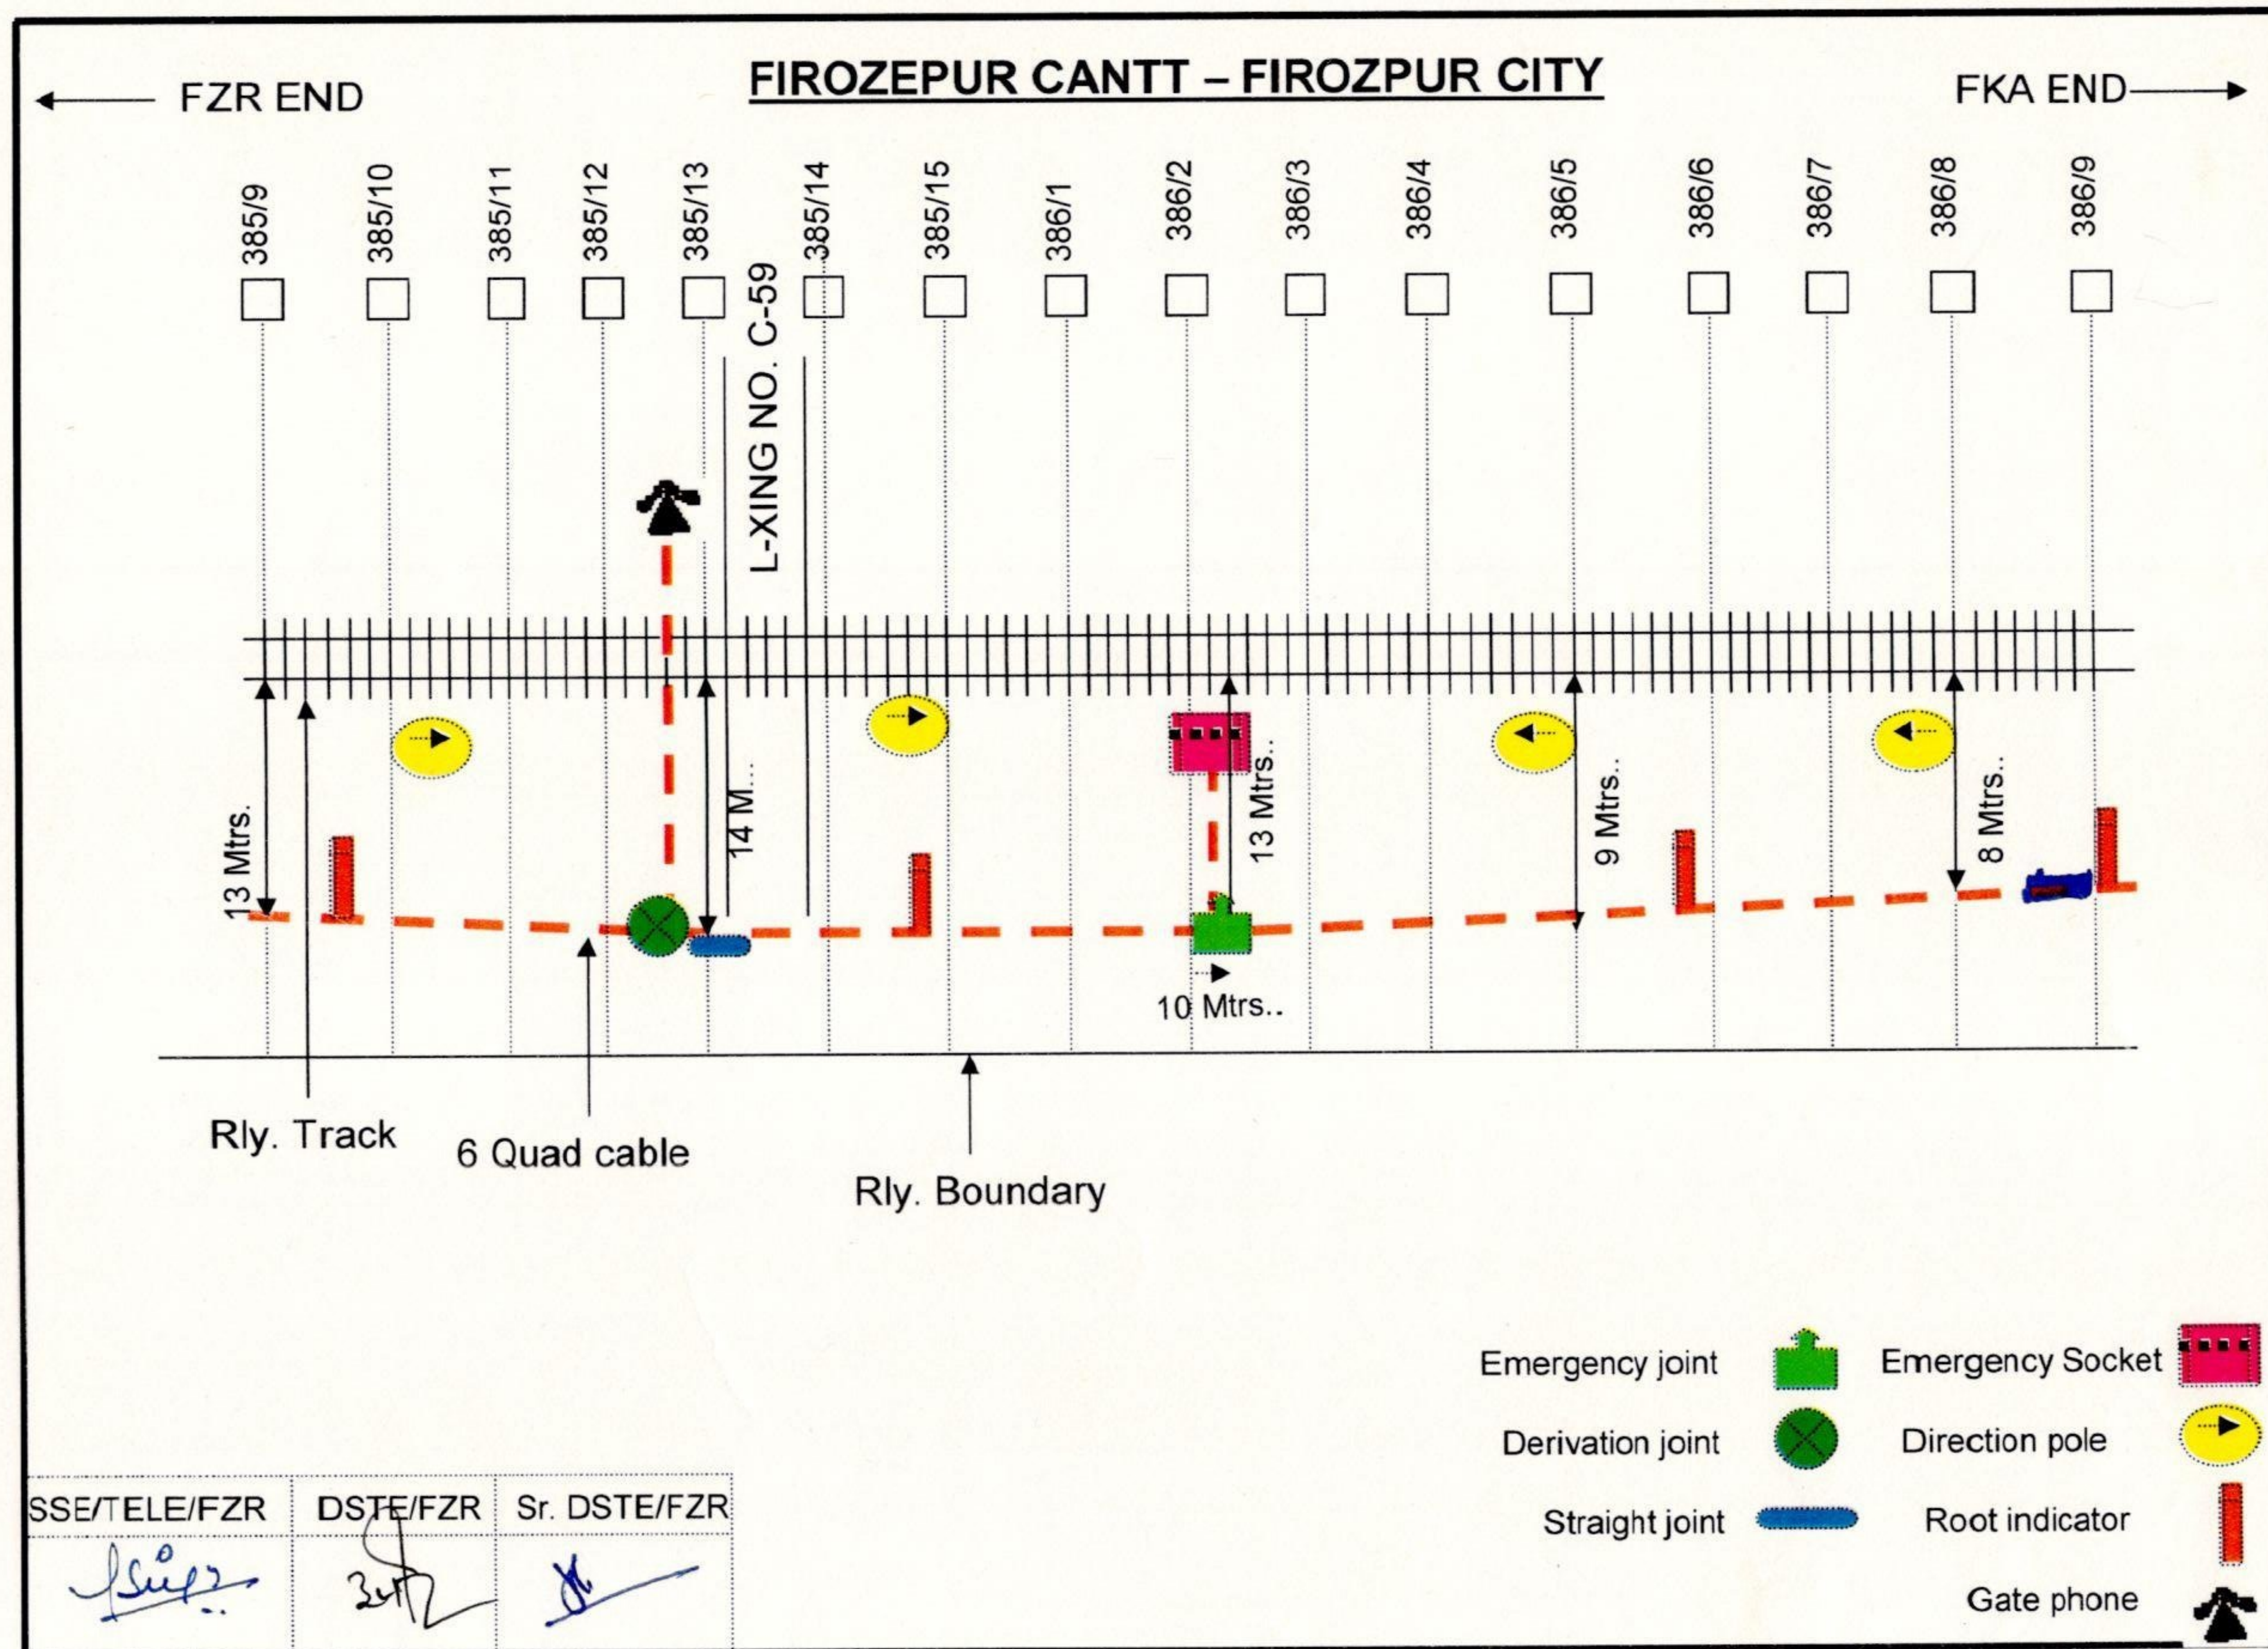

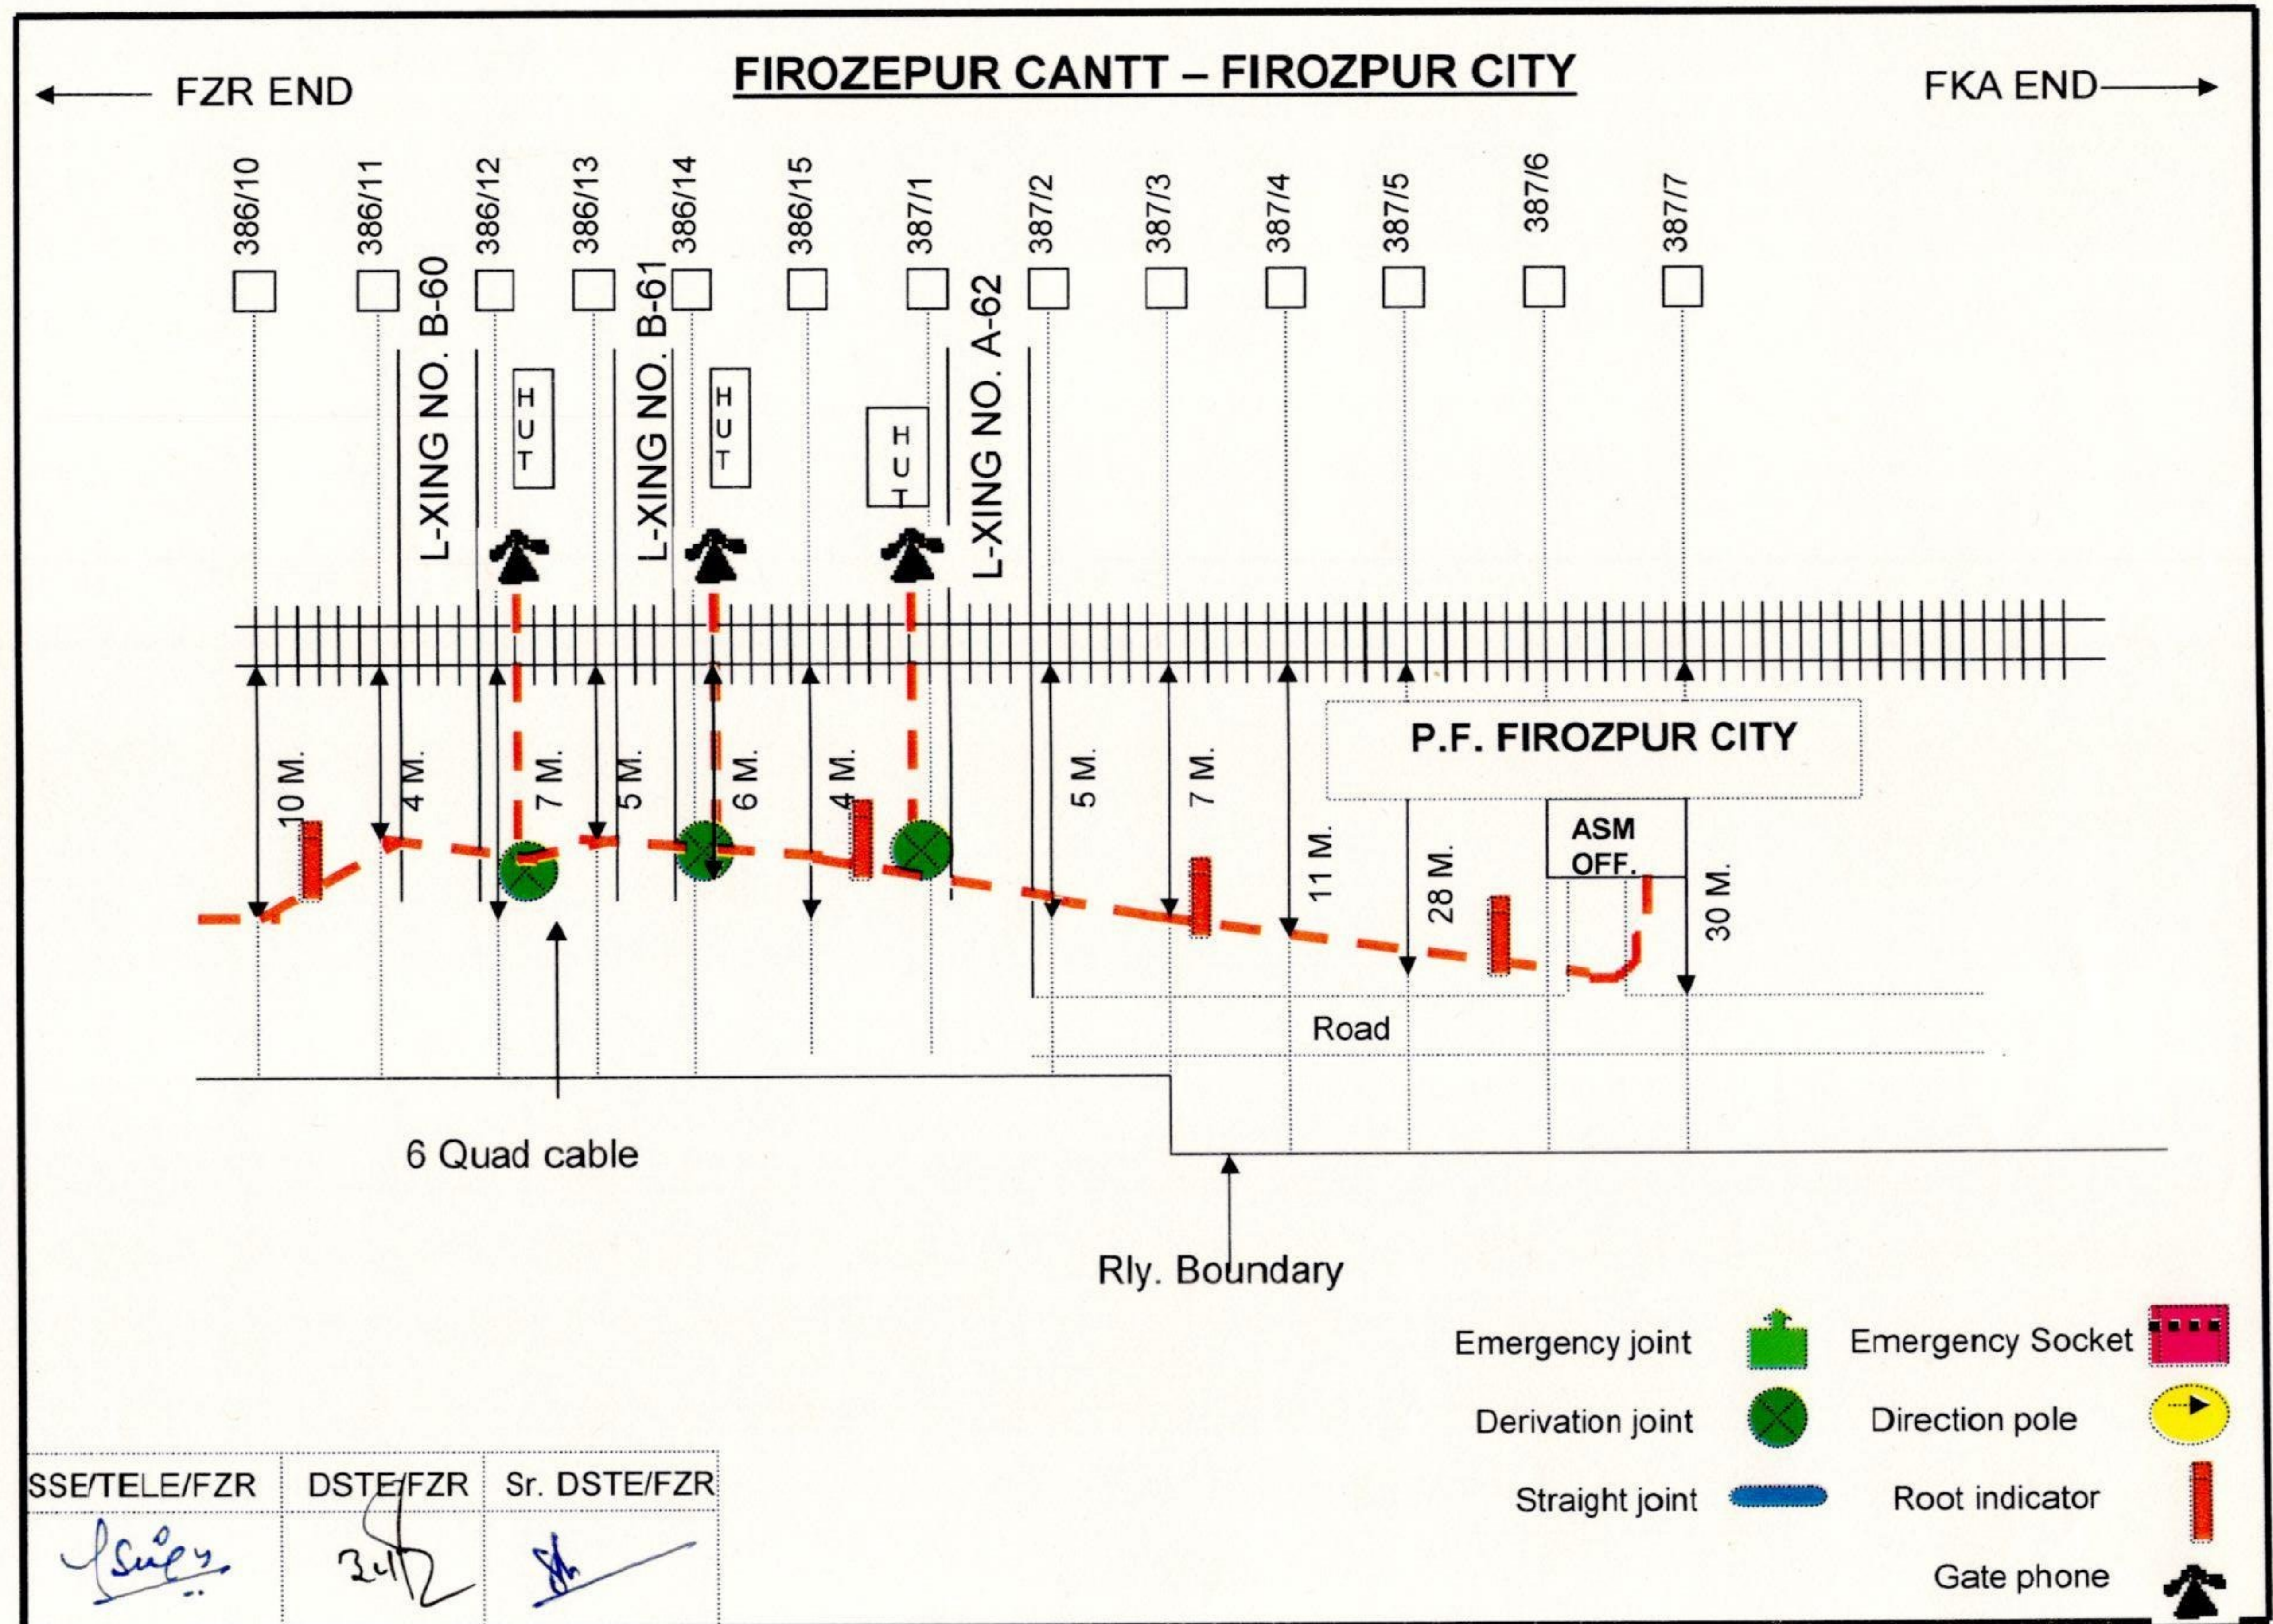

NORTHERAN RAILWAY


FINAL CABLE ROUTE PLAN


FOR


FIROZEPUR CITY


TO


JHOK TEHEL SINGH

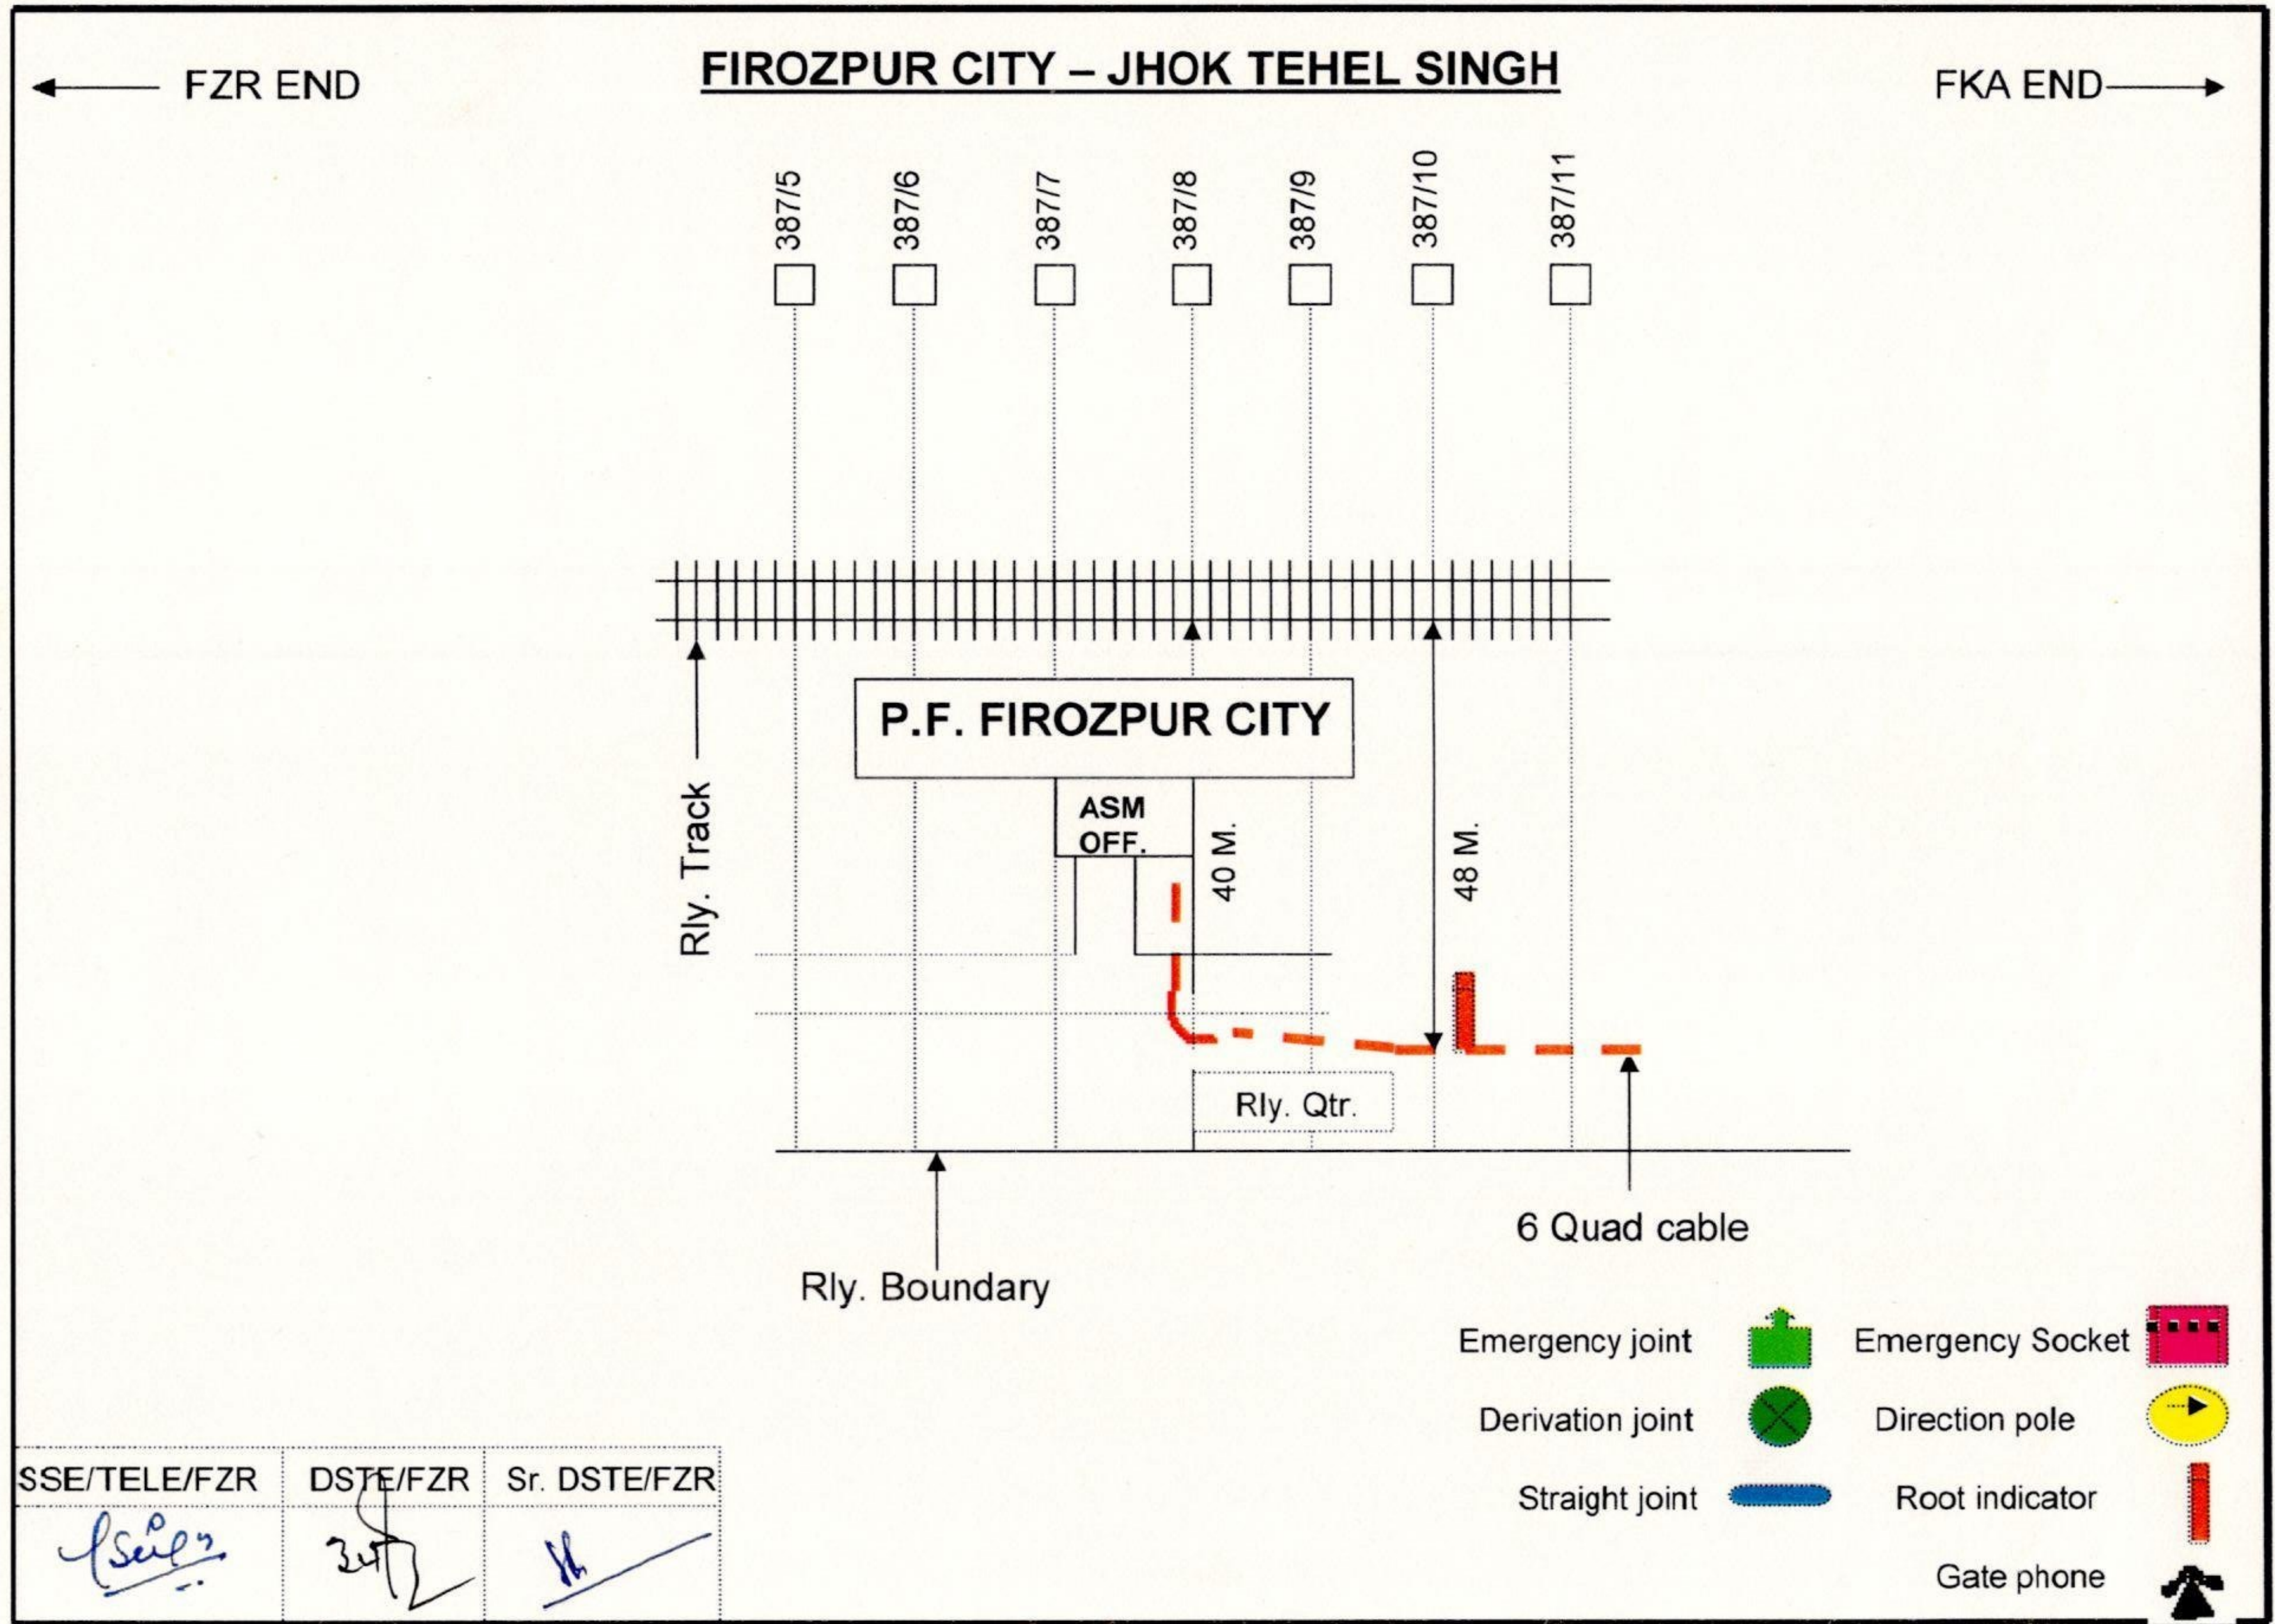

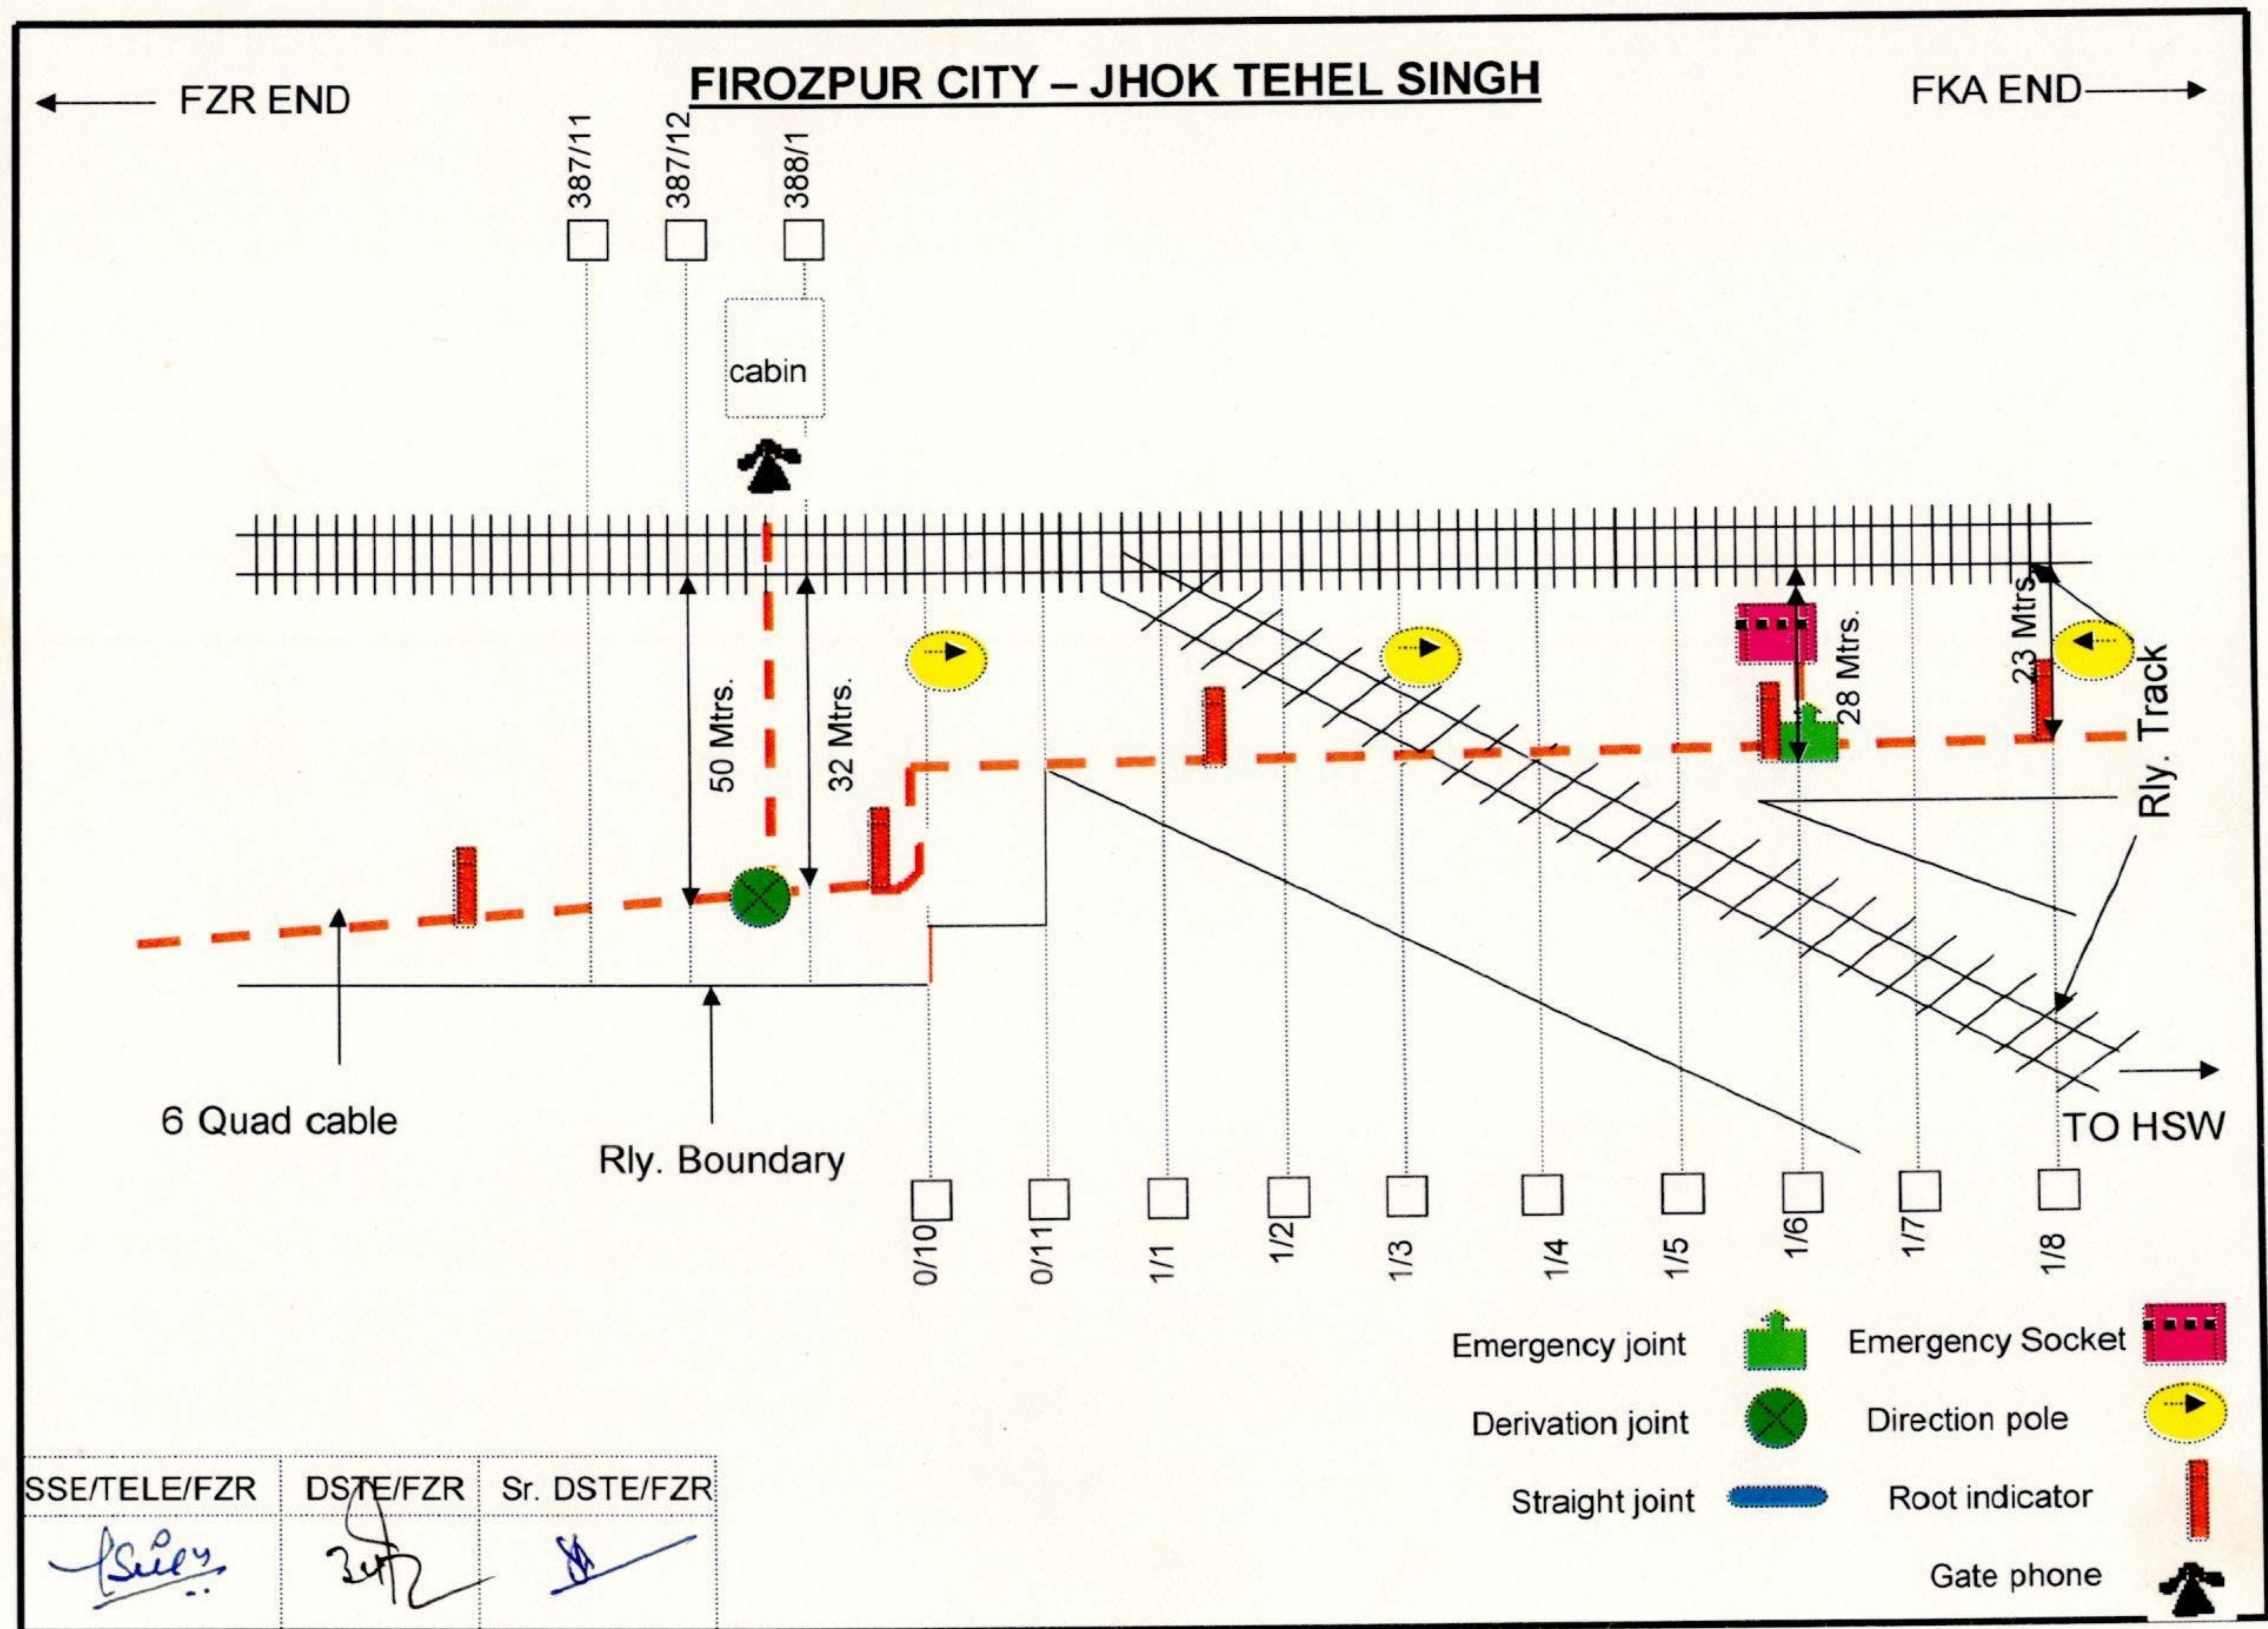

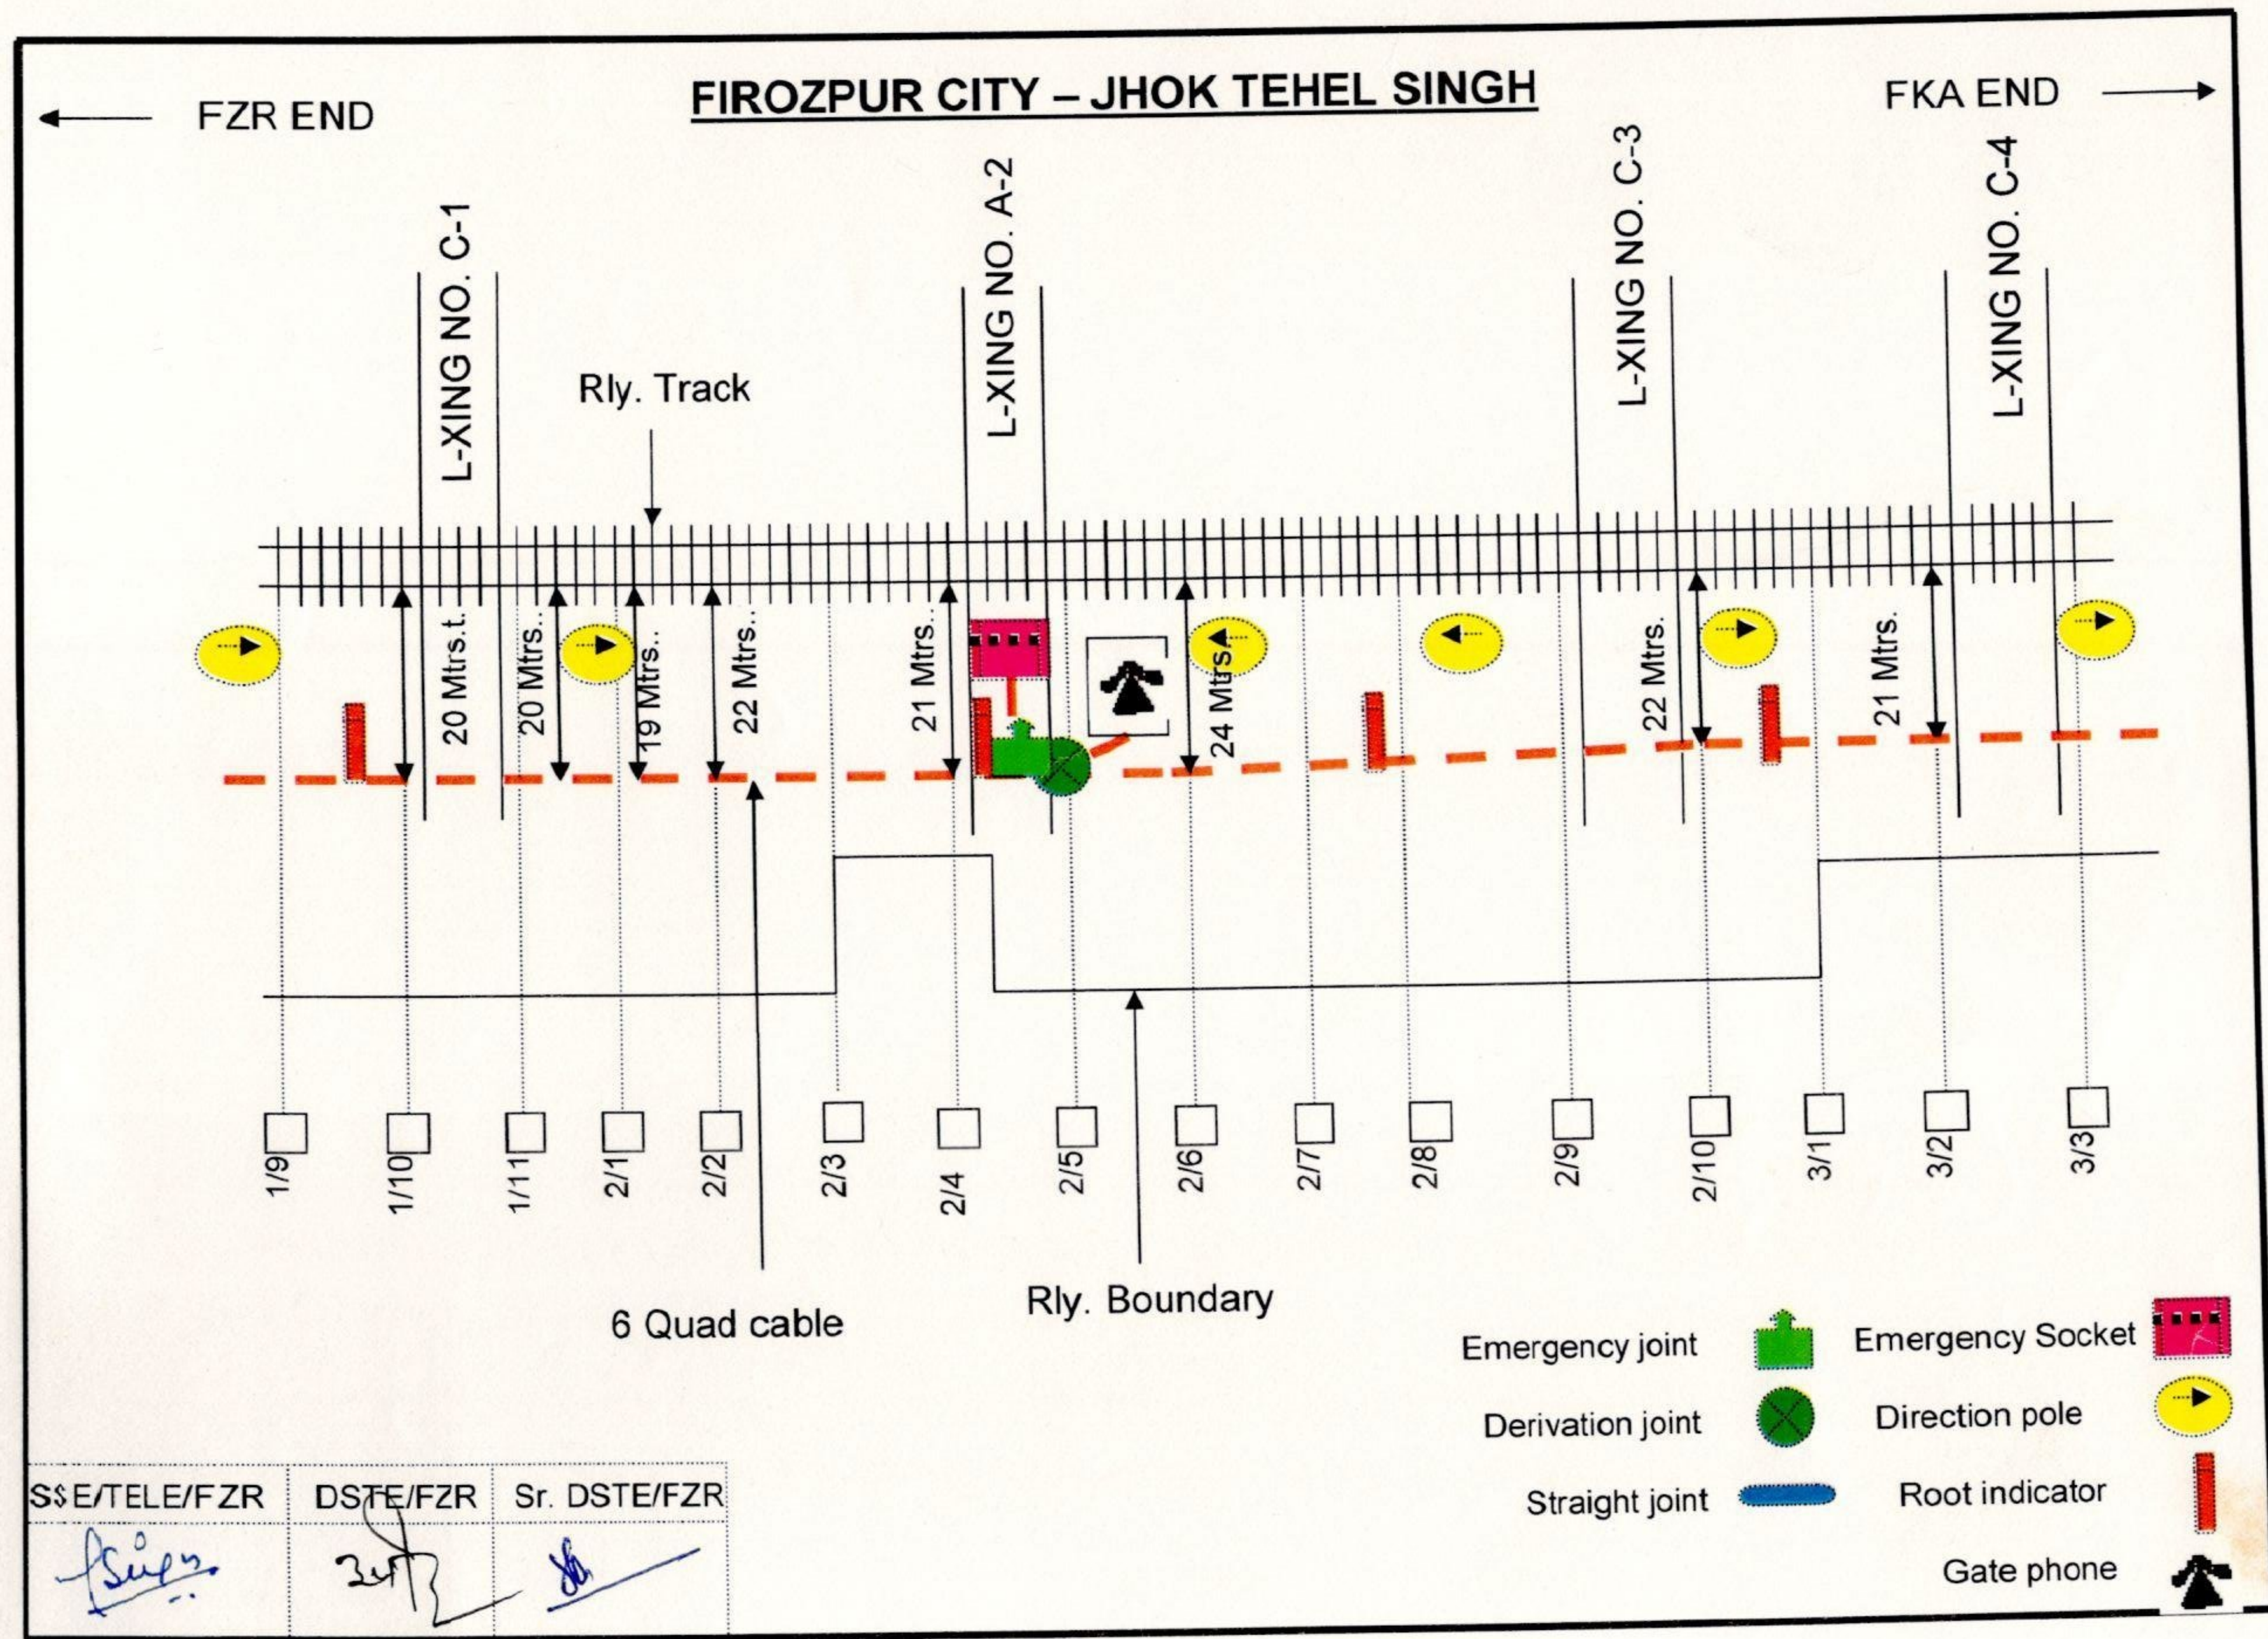

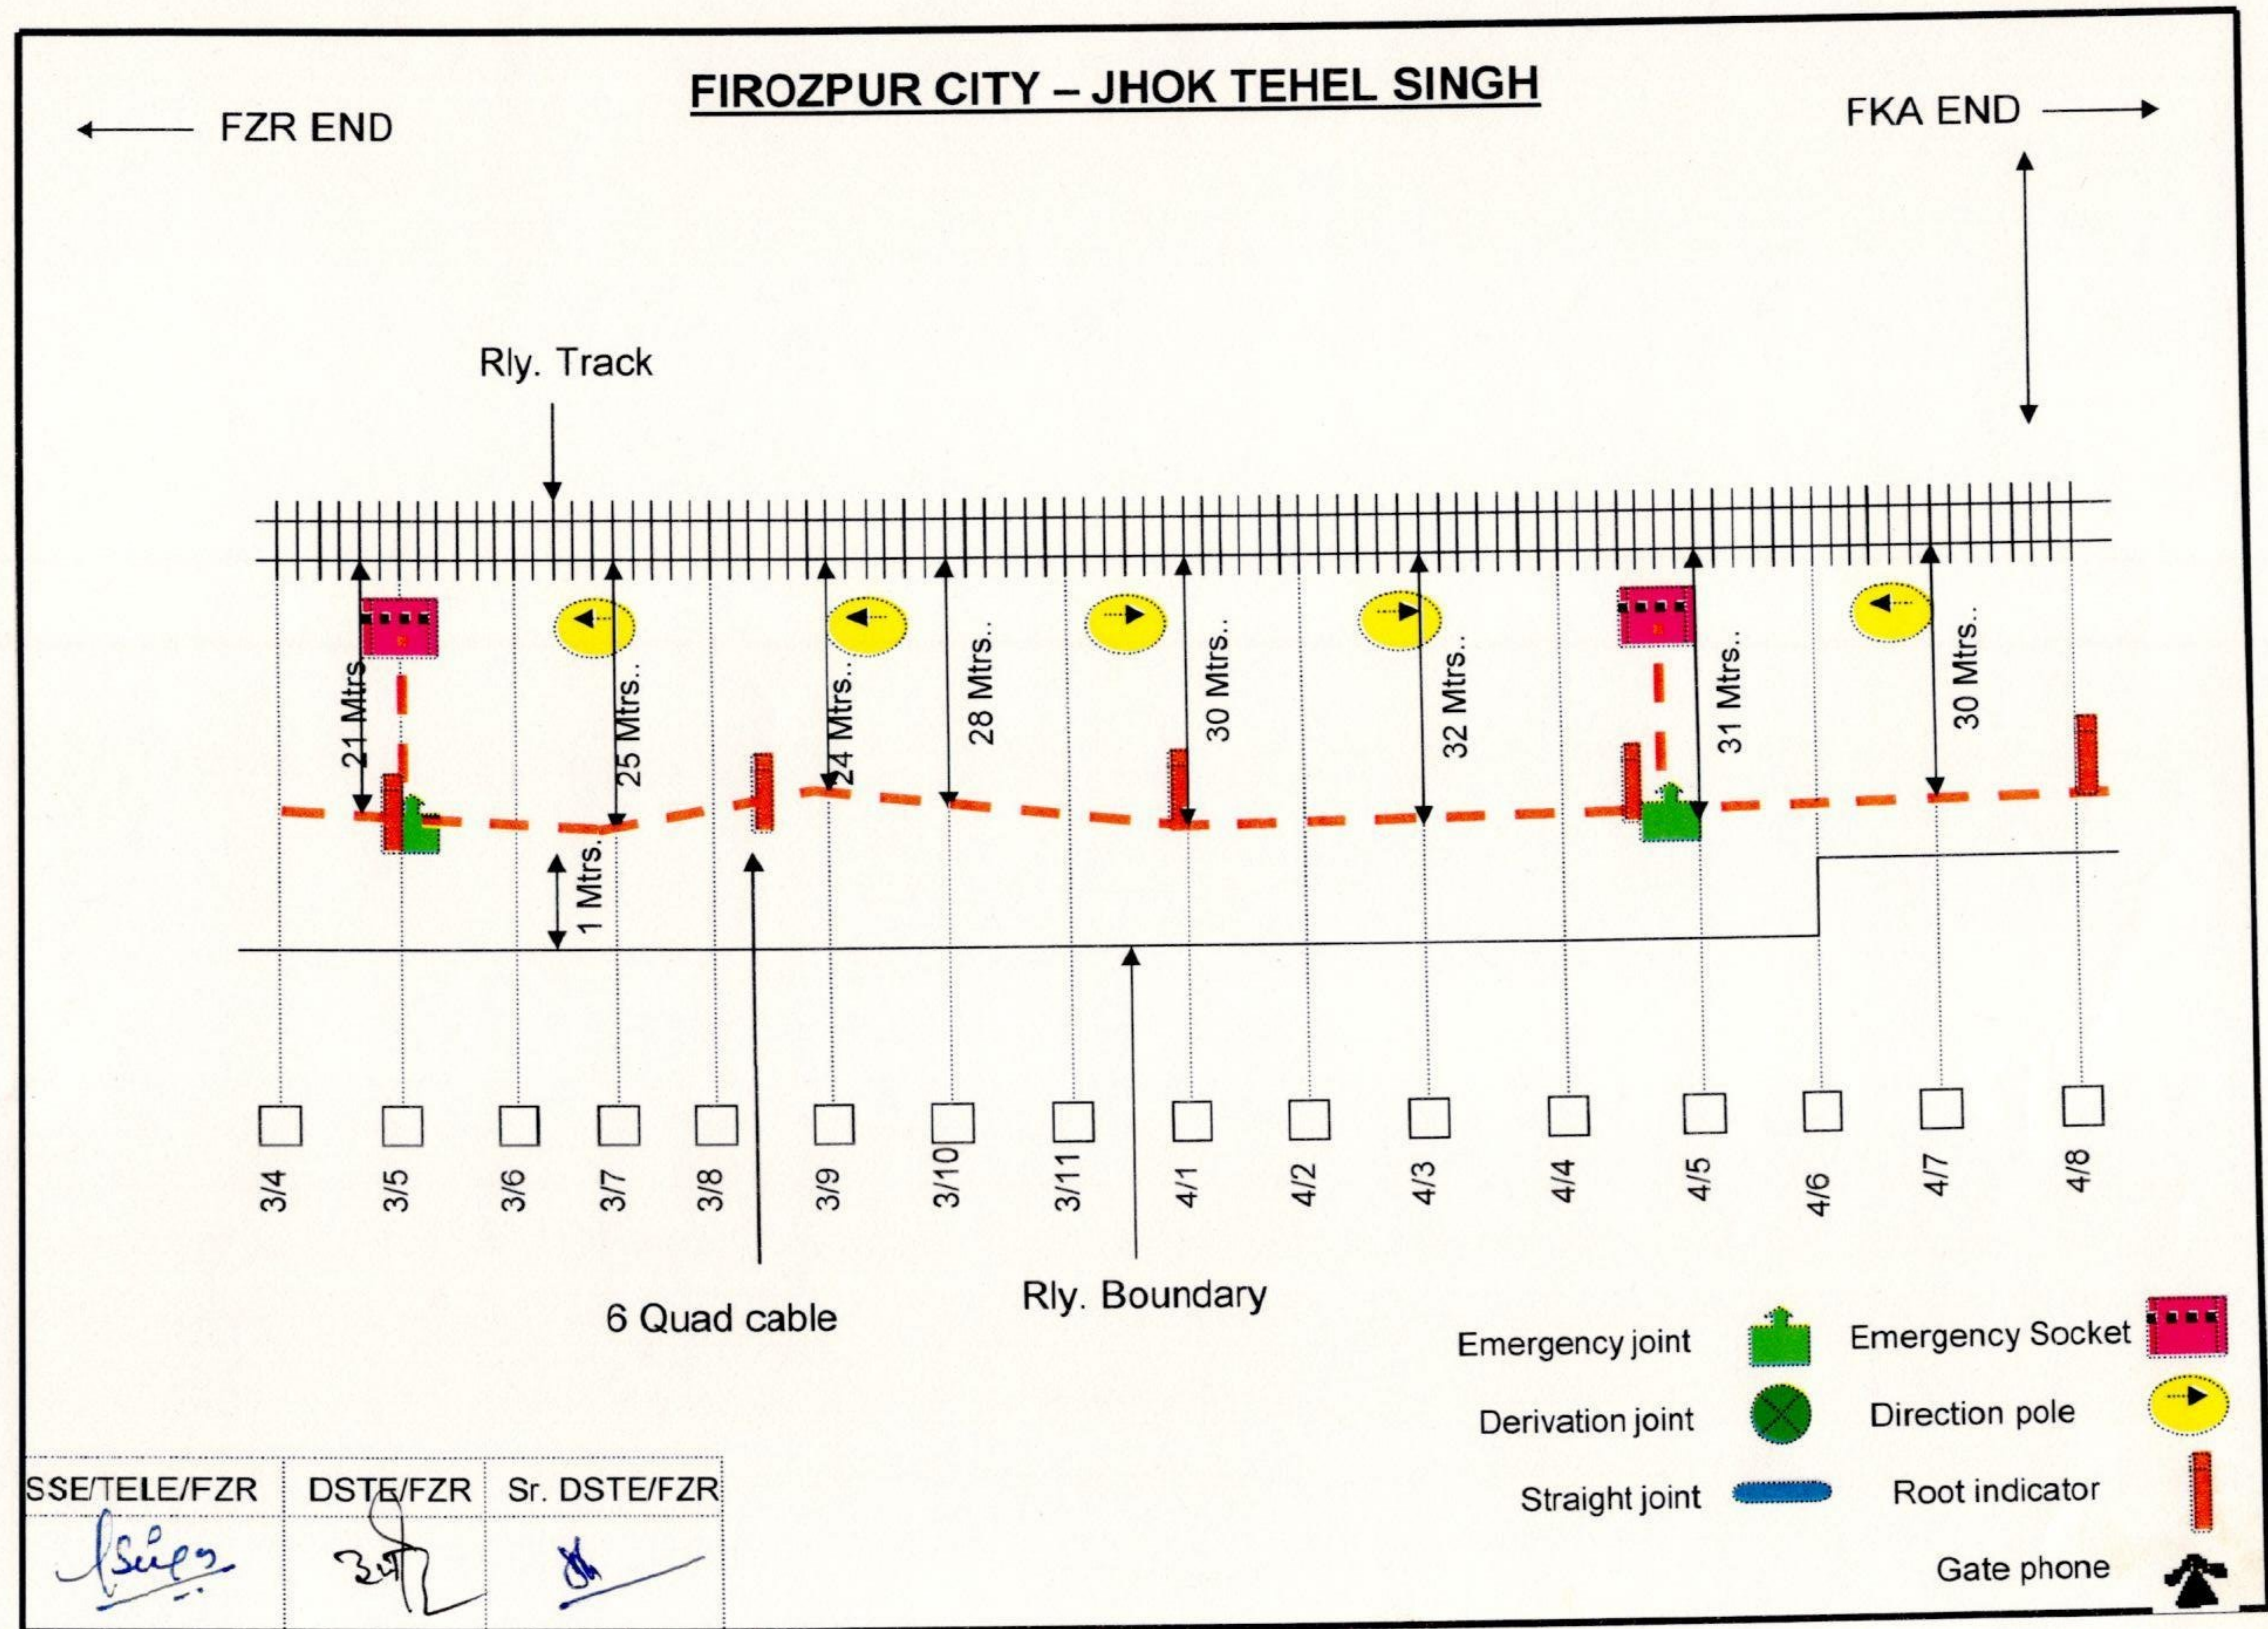

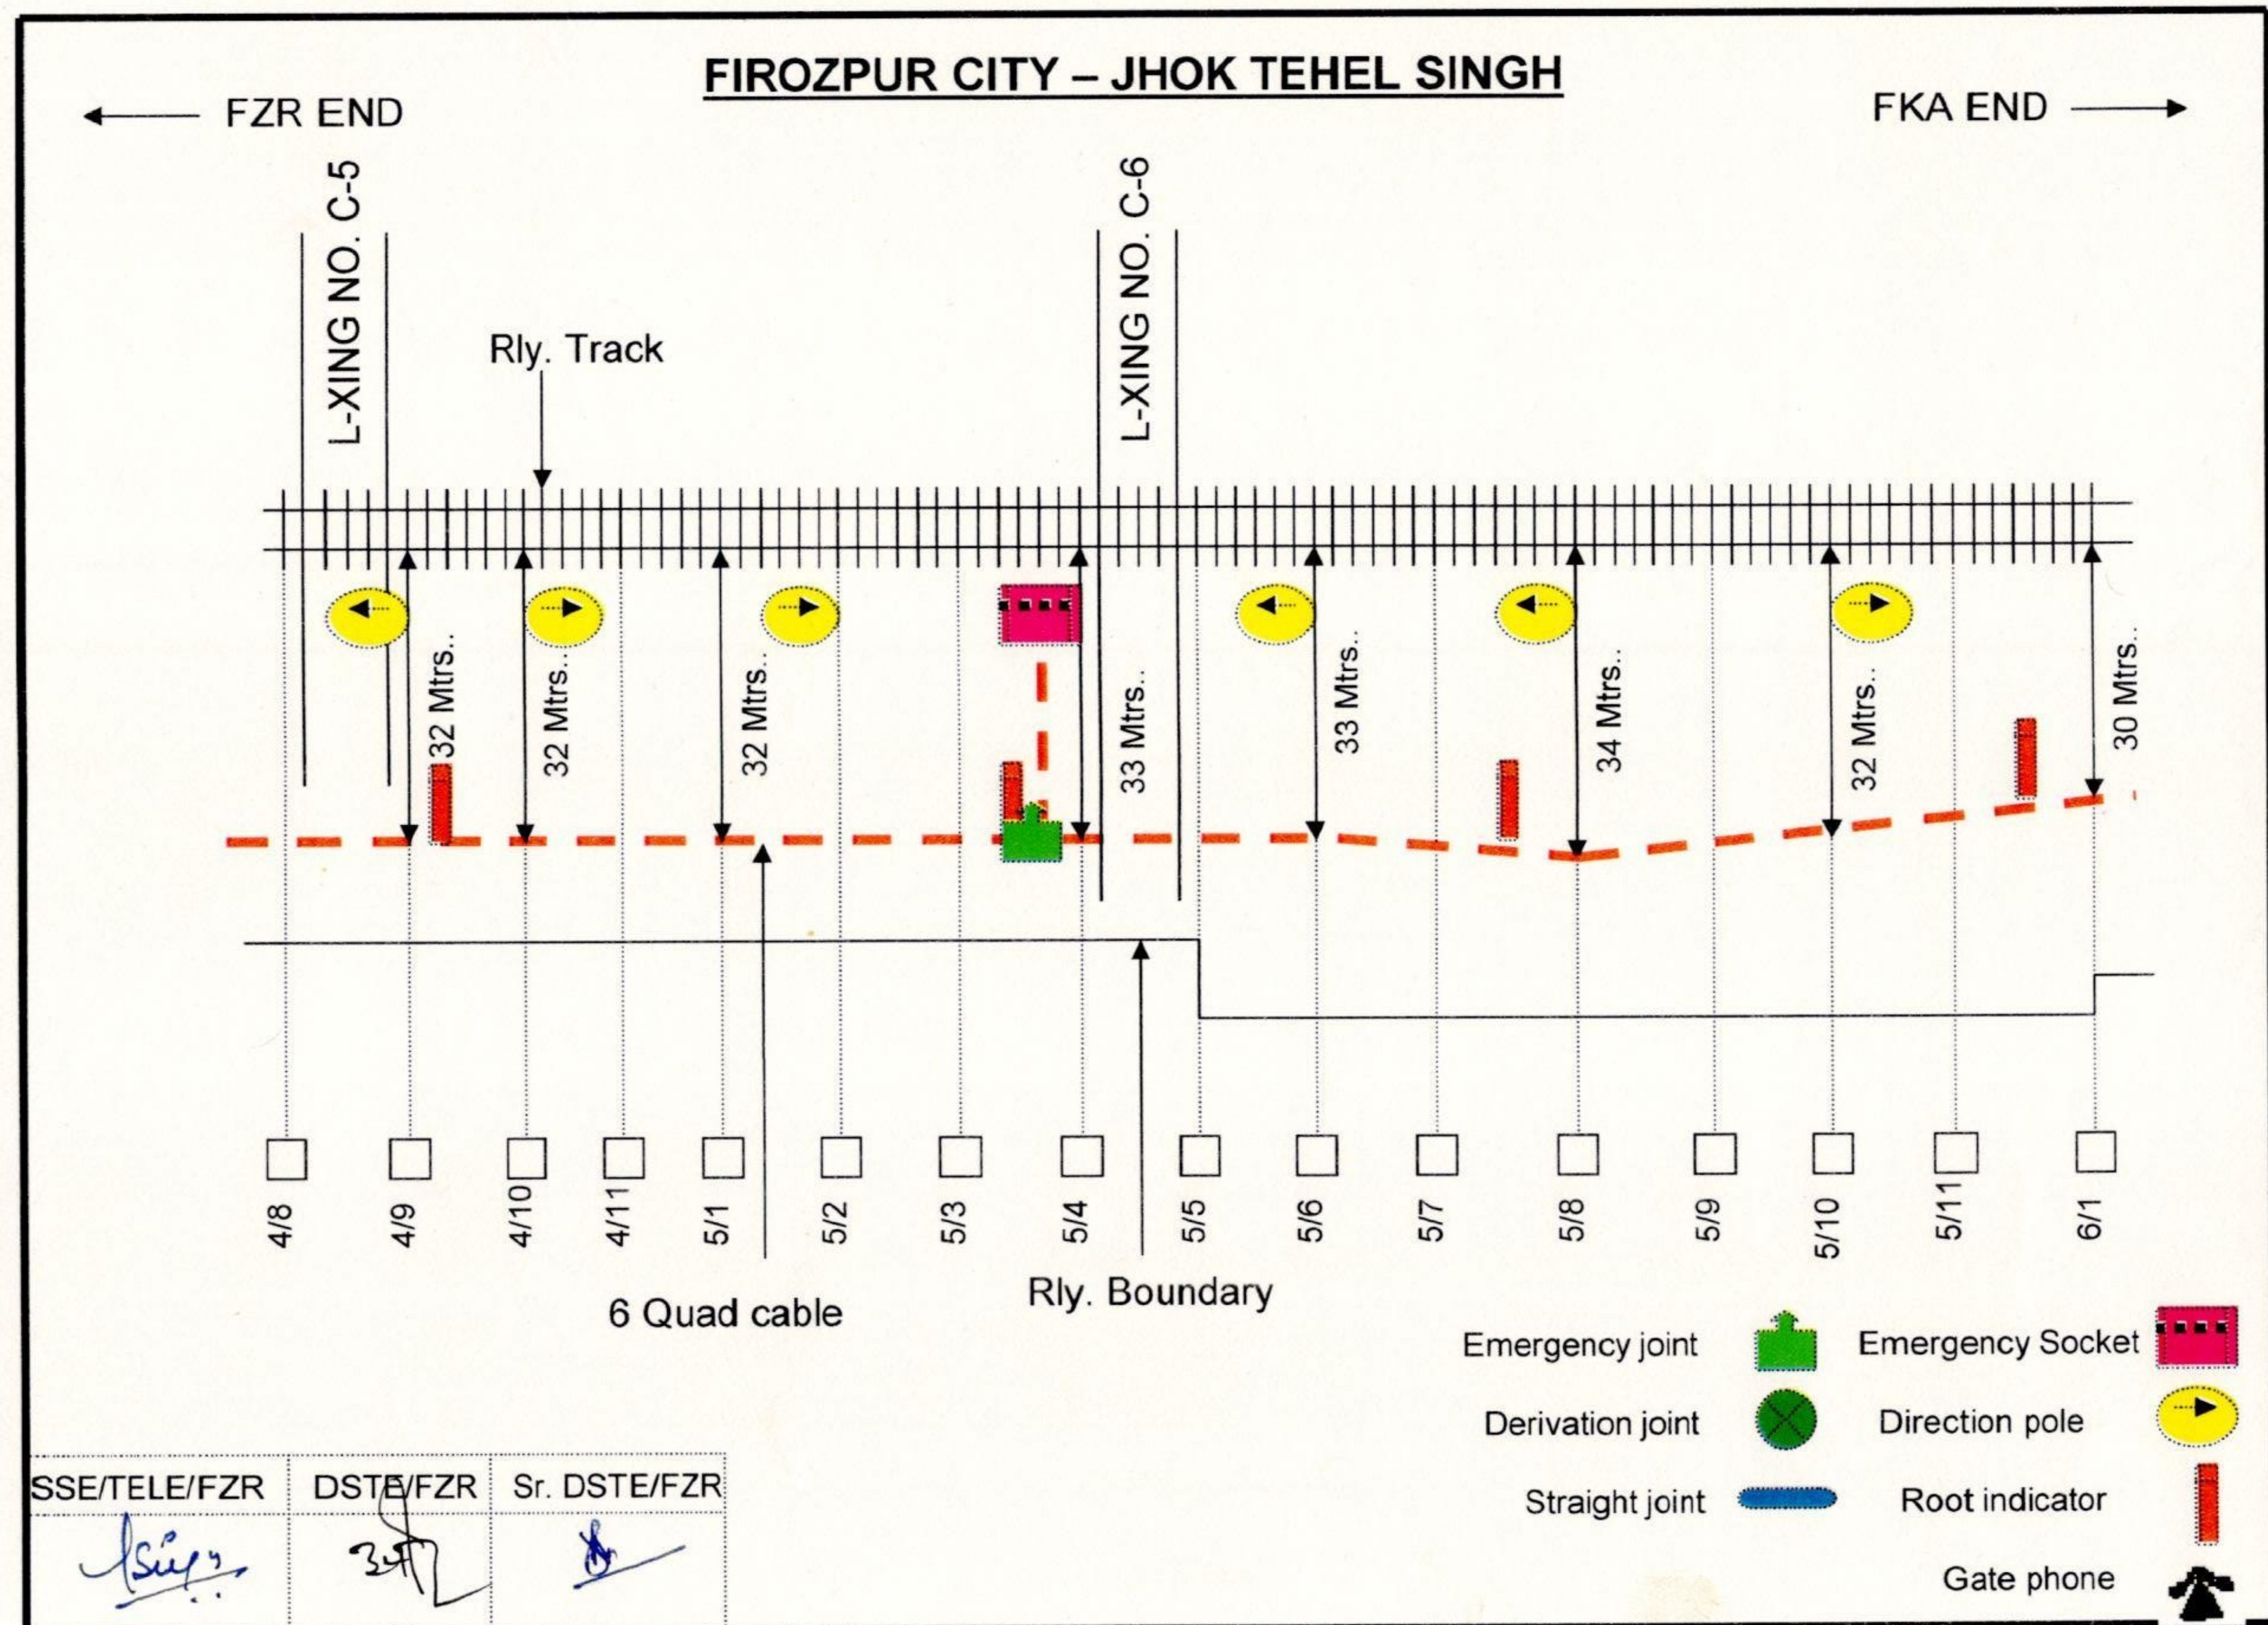


← FZR END

Rly. Track

L-XING NO. C-7

L-XING NO. C-8

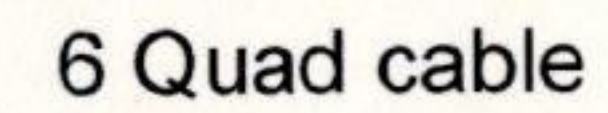

Rly. Boundary



SSE/TELE/FZR	DSTE/FZR	Sr. DSTE/FZR
<u>Smith</u>	<u>397</u>	<u>88</u>

FIROZPUR CITY – JHOK TEHEL SINGH

← FZR END
FKA END →

Two Canal bridge

Rly. Track

L-XING NO. C-9

L-XING NO. A-11

28 Mtrs..

32 Mtrs..

31 Mtrs..

32 Mtrs..

30 Mtrs..

28 Mtrs..

Gang hut

6 Quad cable

Rly. Boundary

7/5

7/6

7/7

7/8

7/9

7/10

7/11

8/1

8/2

8/3

8/4

8/5

8/6

8/7

8/8

8/9

Emergency joint

Derivation joint

Straight joint

Emergency Socket


Direction pole

Root indicator

Gate phone

SSE/TELE/FZR	DSTE/FZR	Sr. DSTE/FZR

SSE/TELE/FZR	DSTE/FZR	Sr. DSTE/FZR
		

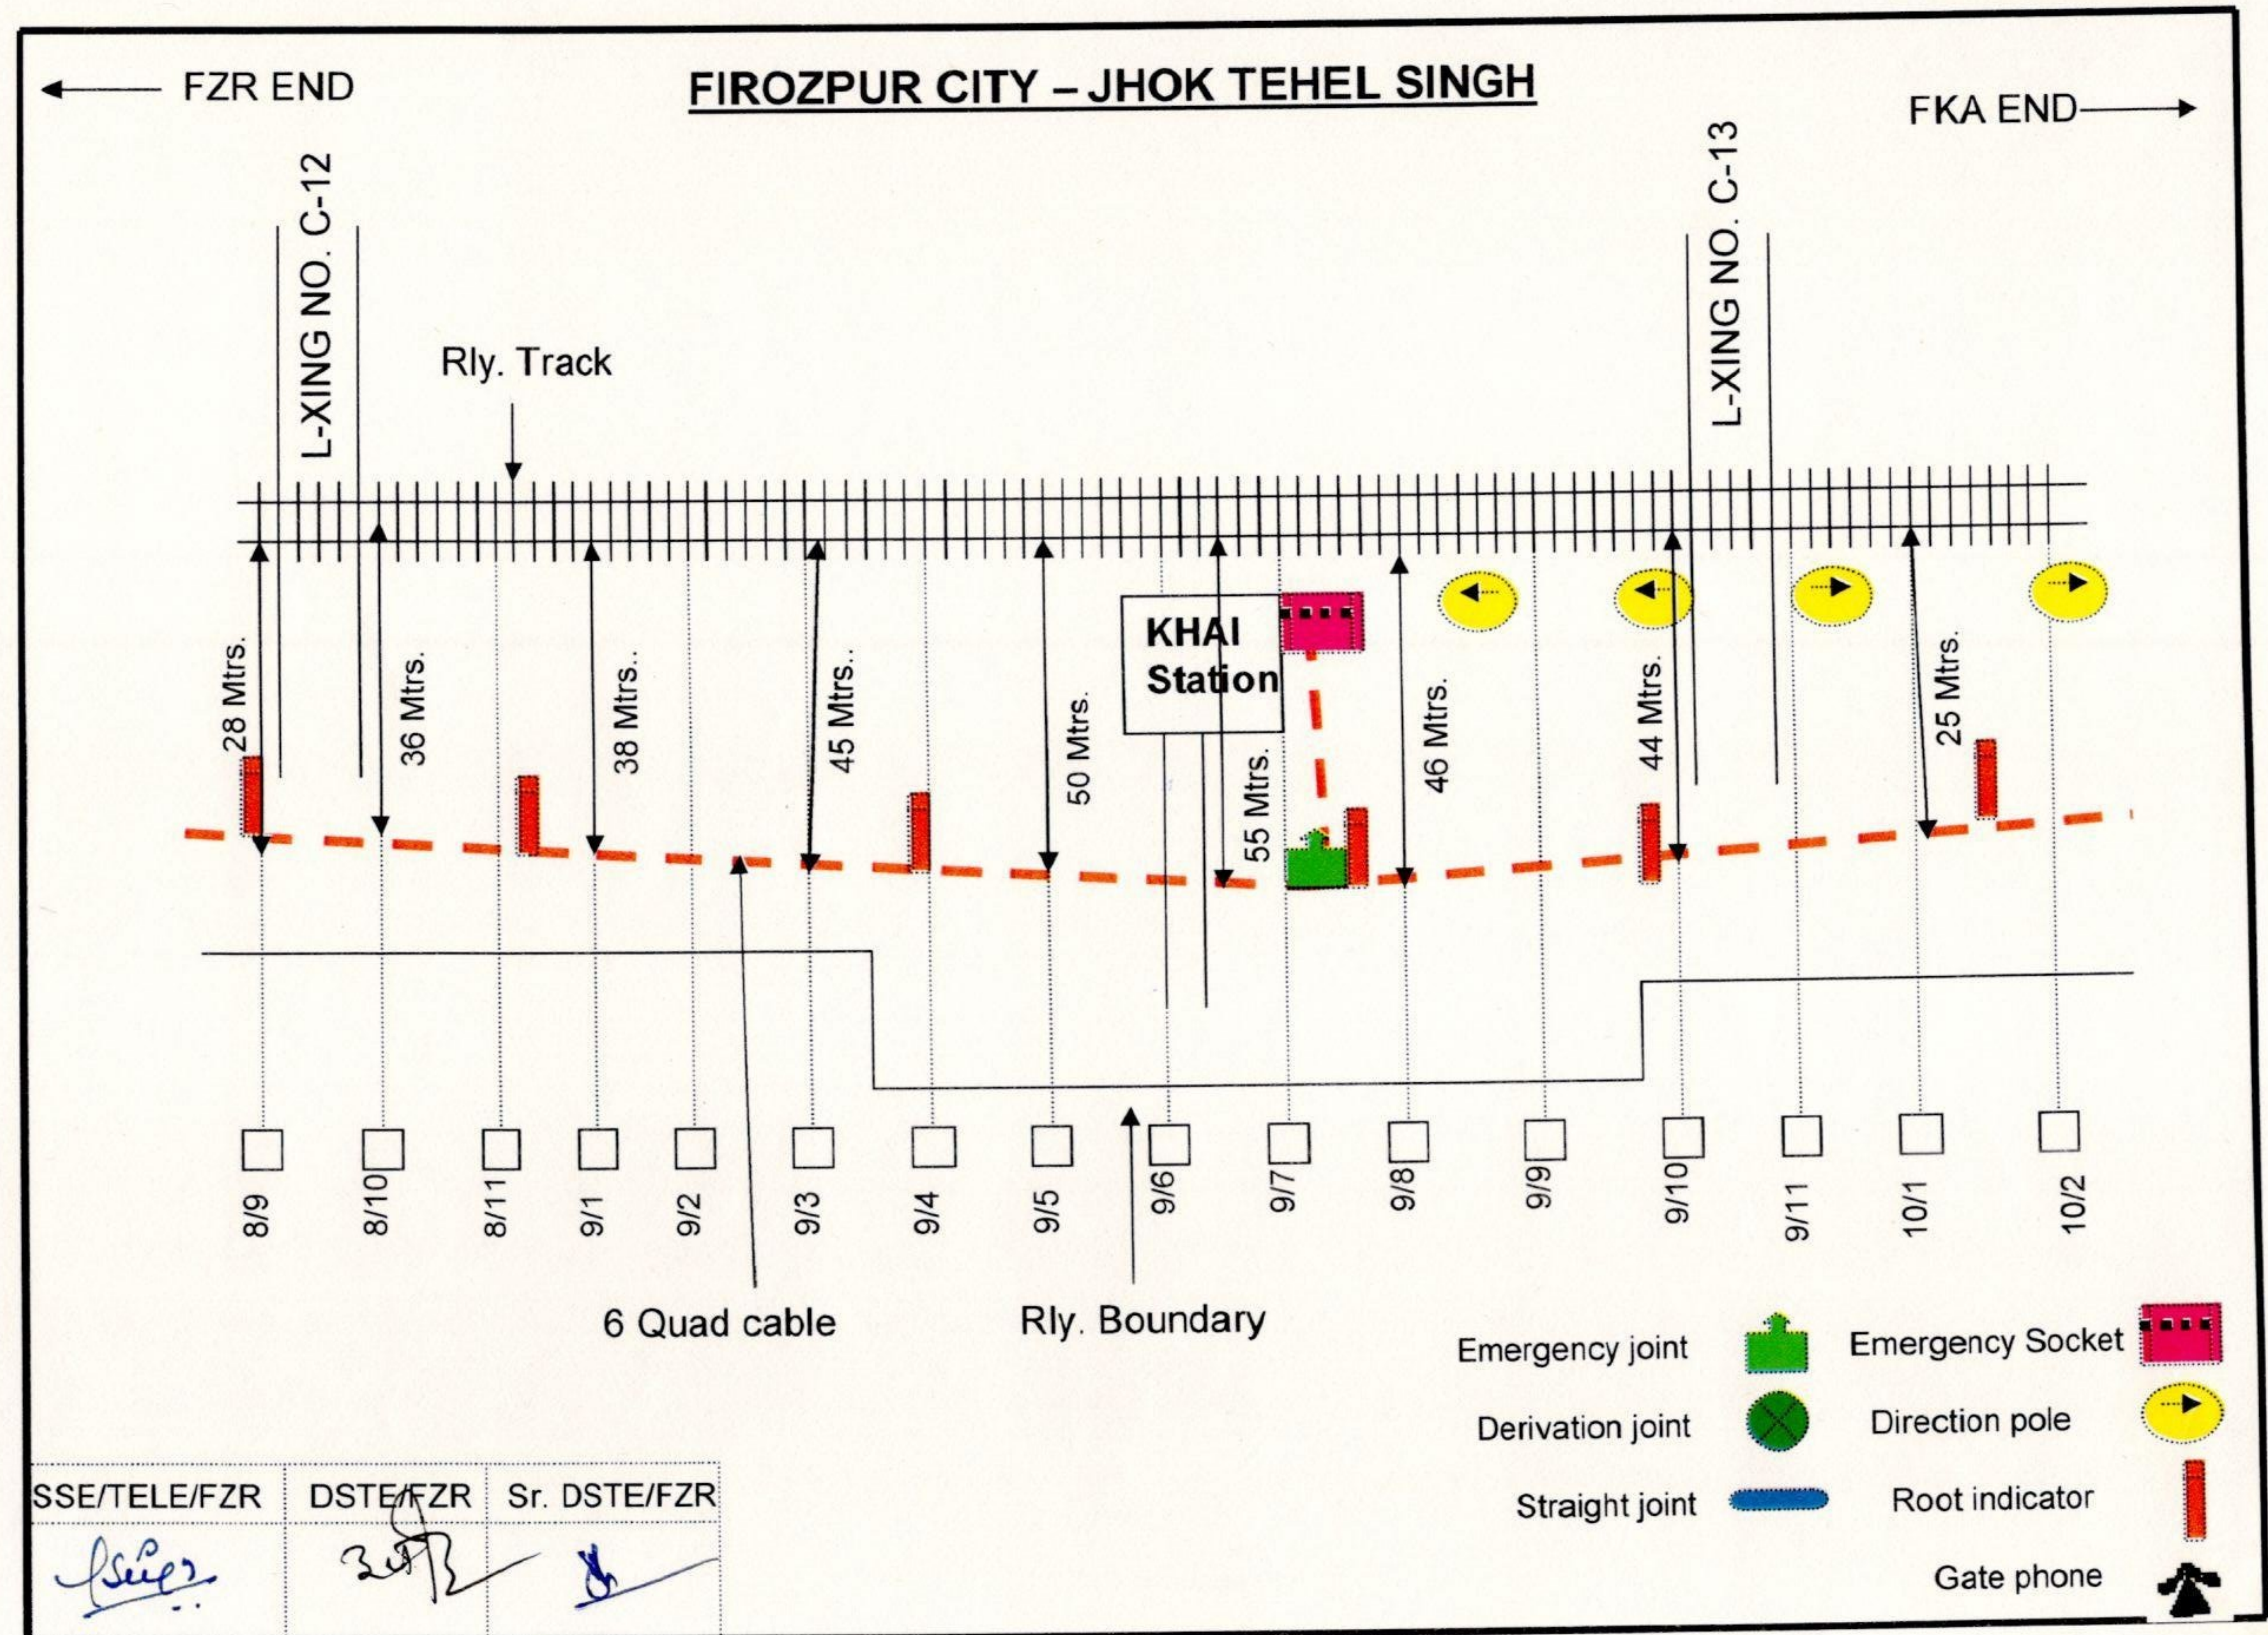

FIROZPUR CITY – JHOK TEHEL SINGH

← FZR END
FKA END →

Rly. Track

L-XING NO. C-14

6 Quad cable

Rly. Boundary

10/3

10/4

10/5

10/6

10/7

10/8

10/9

10/10

10/11

11/1

11/2

11/3

11/4

11/5

11/6

11/7

26 Mtrs.t.

21 Mtrs.t.

18 Mtrs.t.

16 Mtrs.t.

18 Mtrs.t.

17 Mtrs.t.

17 Mtrs.t.

17 Mtrs.t.

17 Mtrs.t.

17 Mtrs.t.

17 Mtrs.t.

Emergency joint

Derivation joint

Straight joint

Emergency Socket

Direction pole

Root indicator

Gate phone

SSE/TELE/FZR	DSTE/FZR	Sr. DSTE/FZR


Sr. DSTE/FZR



FIROZPUR CITY – JHOK TEHEL SINGH

FZR END ←

→ FKA END

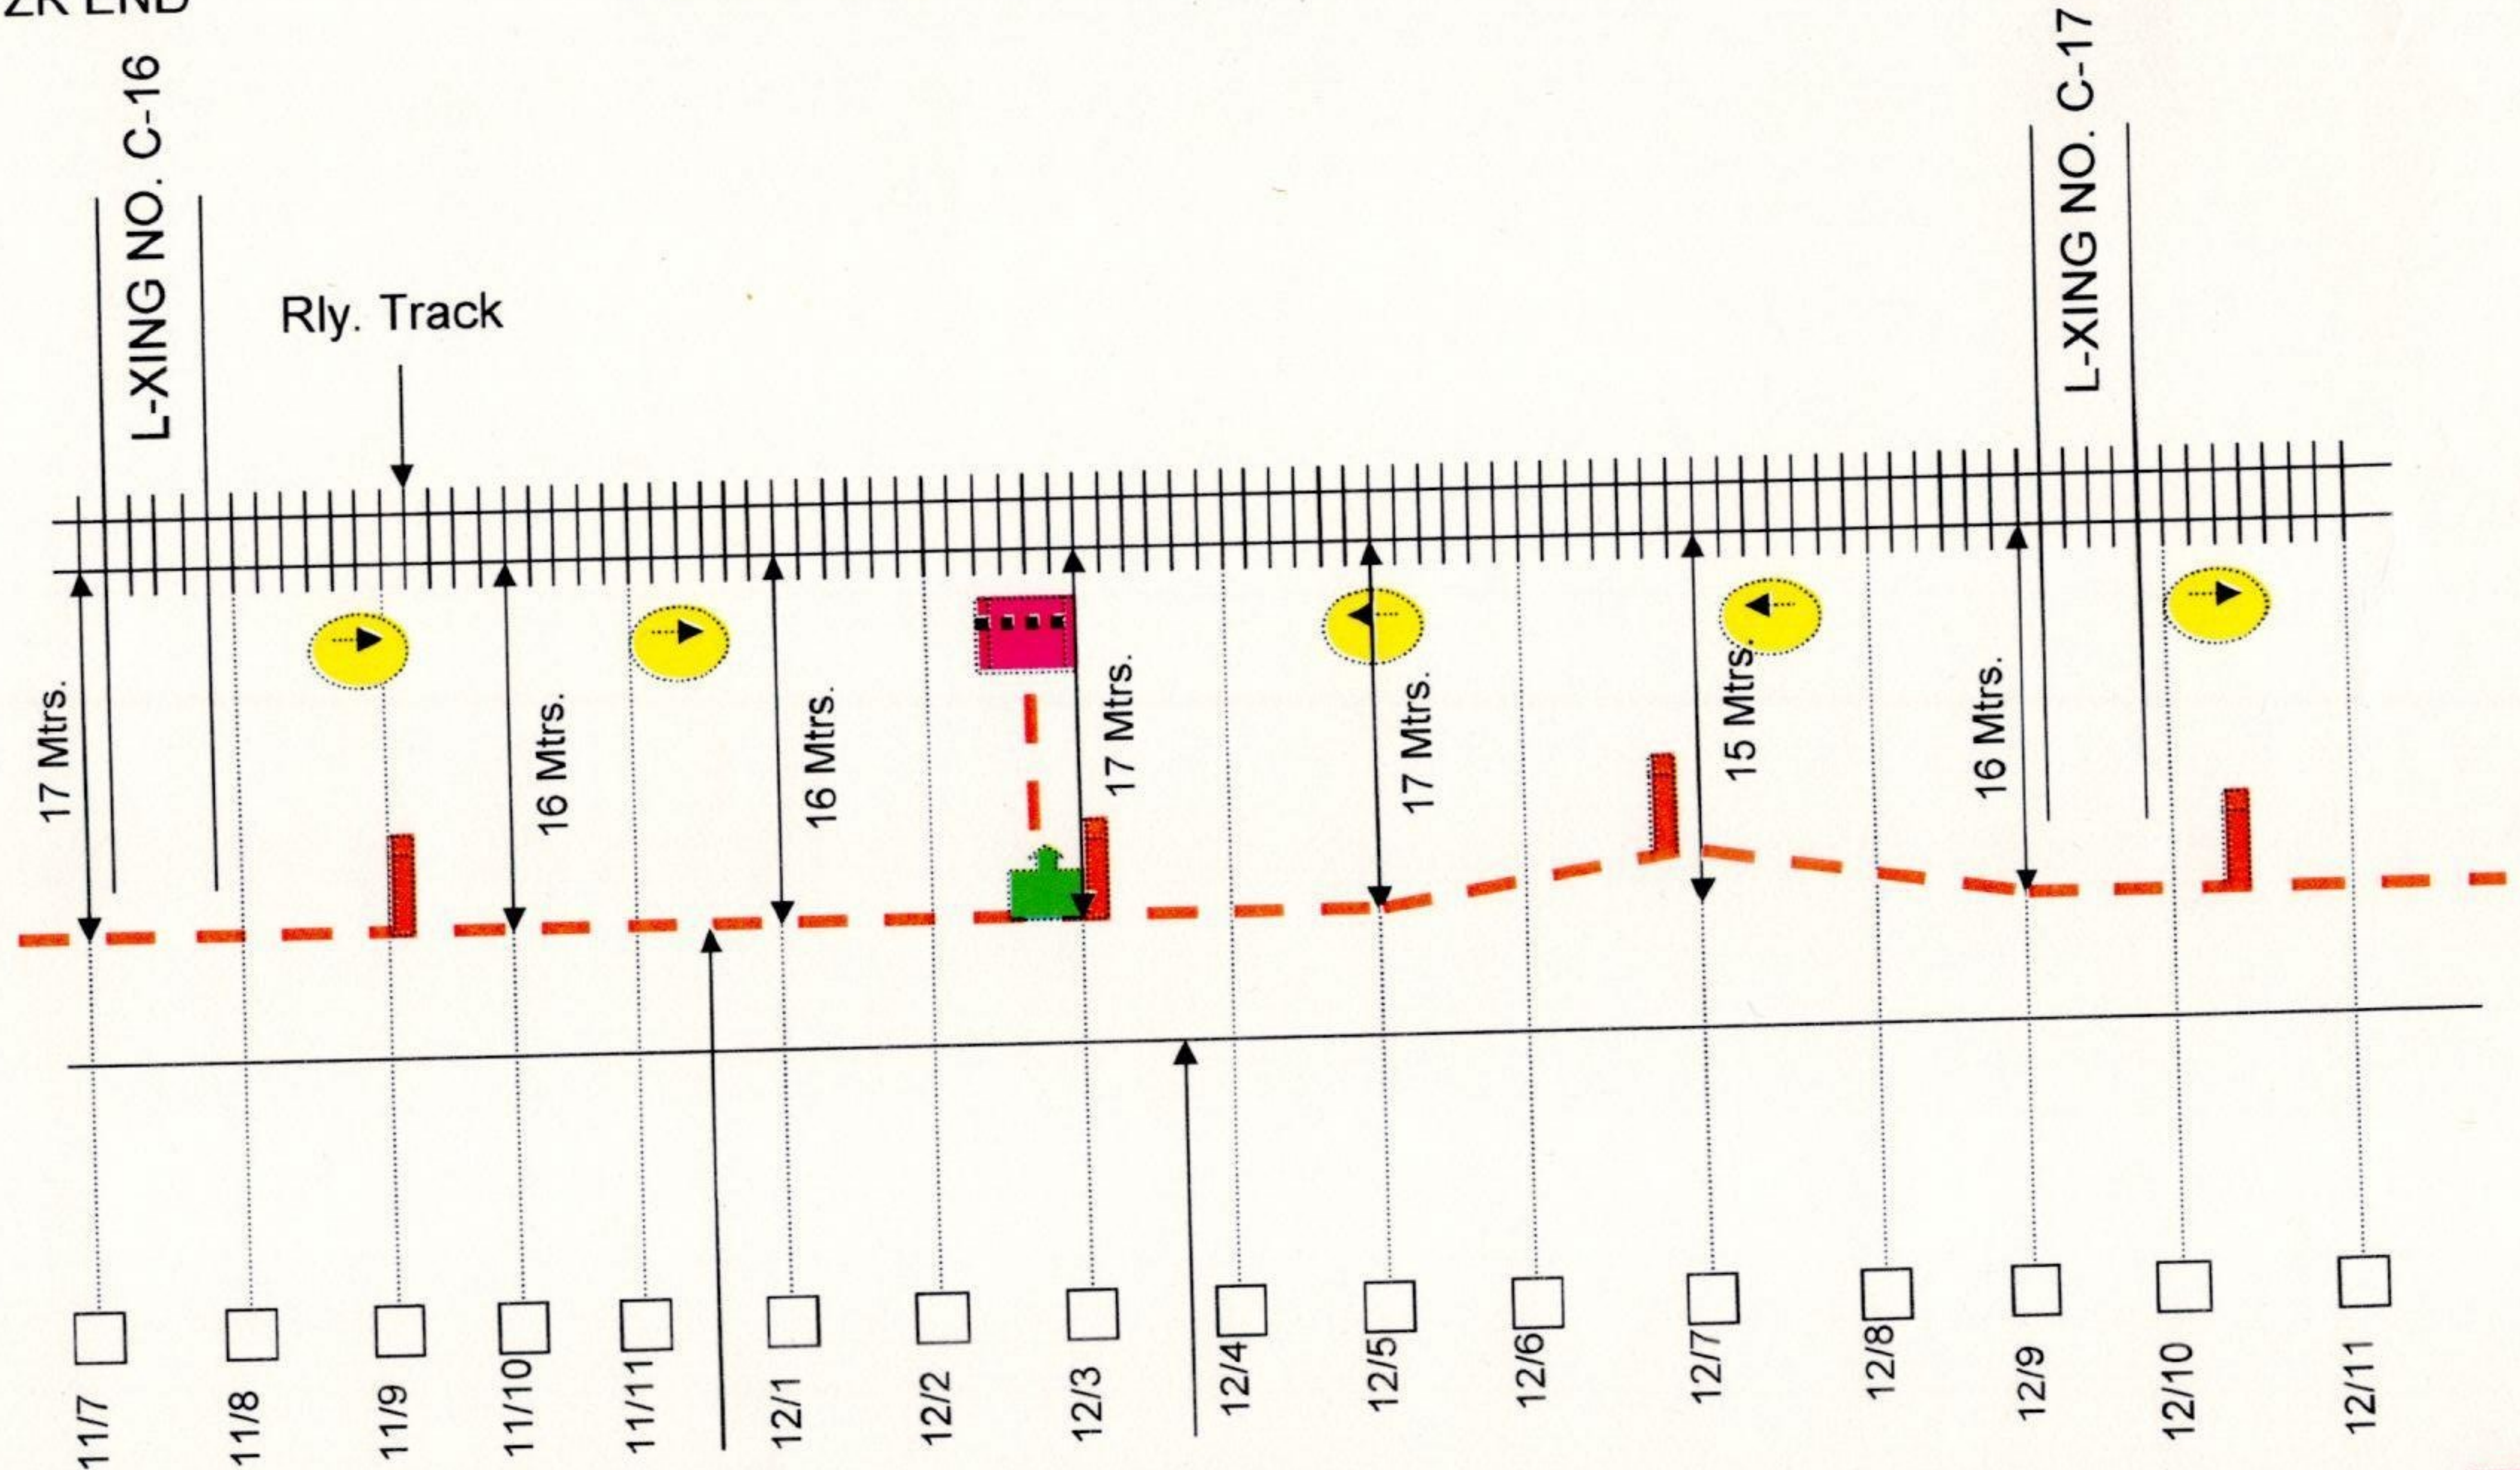

6 Quad cable

Rly. Boundary


- Emergency joint
- Derivation joint
- Straight joint
- Emergency Socket
- Direction pole
- Root indicator
- Gate phone

SSE/TELE/FZR	DSTE/FZR	Sr. DSTE/FZR
<i>[Signature]</i>	<i>[Signature]</i>	<i>[Signature]</i>

FIROZPUR CITY – JHOK TEHEL SINGH

← FZR END

FKA END →

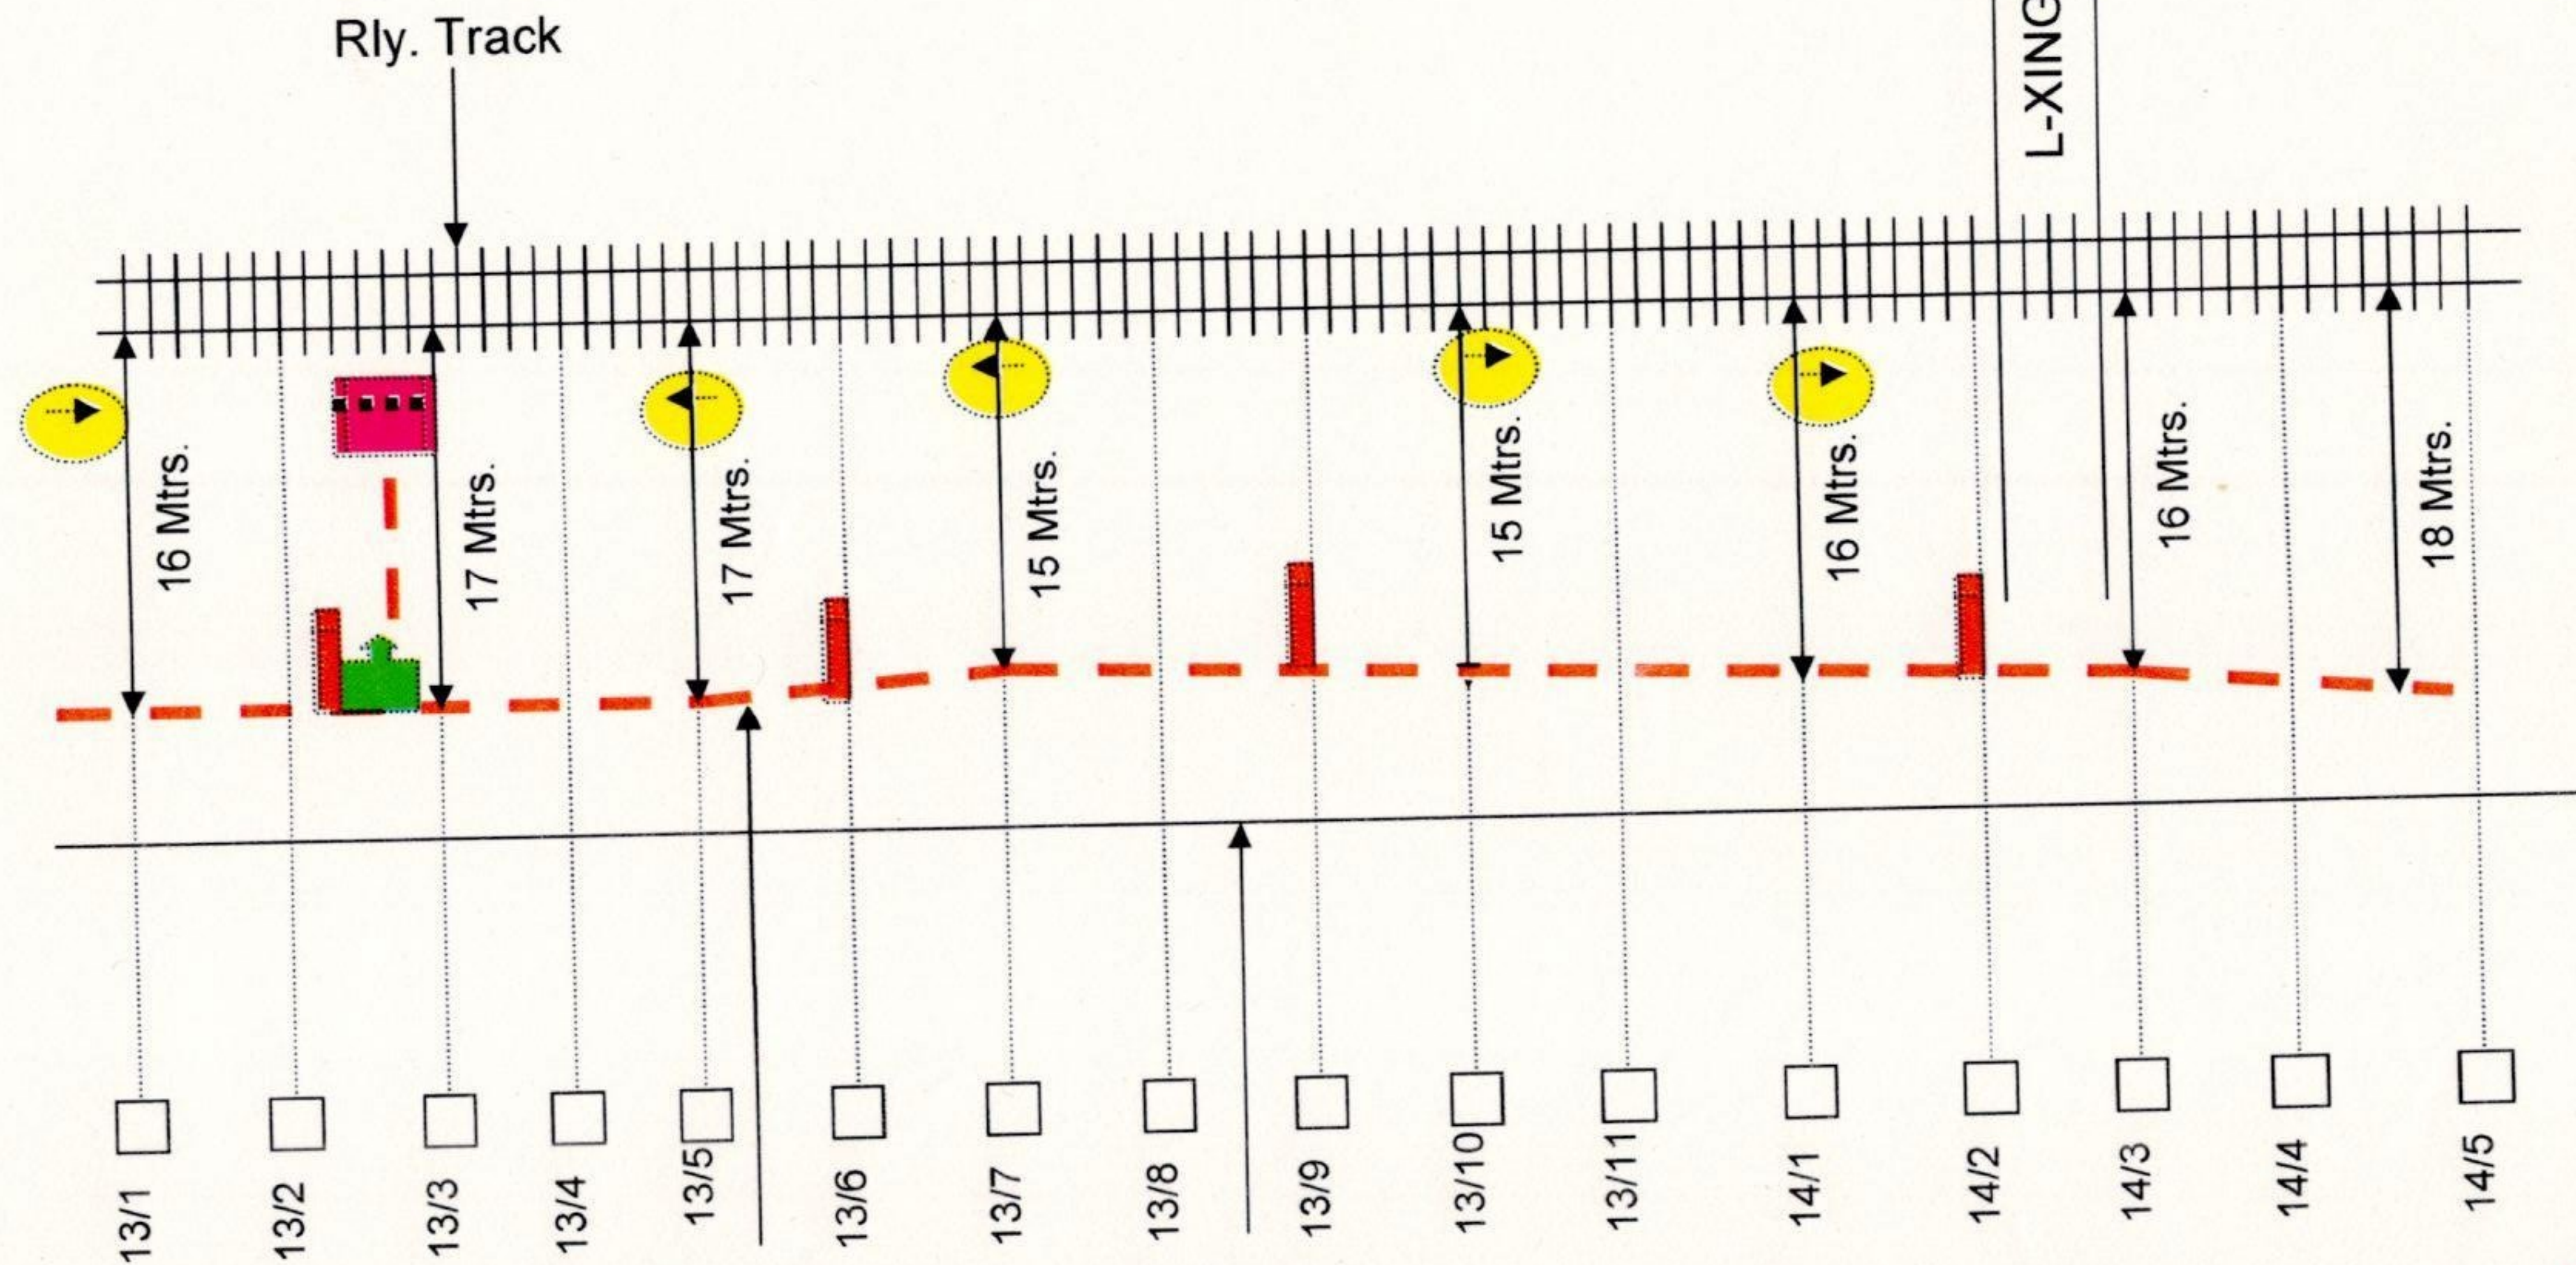

SSE/TELE/FZR	DSTE/FZR	Sr. DSTE/FZR
--------------	----------	--------------

[Signature]

[Signature]

[Signature]

Emergency joint



Emergency Socket



Derivation joint



Direction pole



Straight joint



Root indicator




Gate phone



FIROZPUR CITY – JHOK TEHEL SINGH

← FZR END

FKA END →

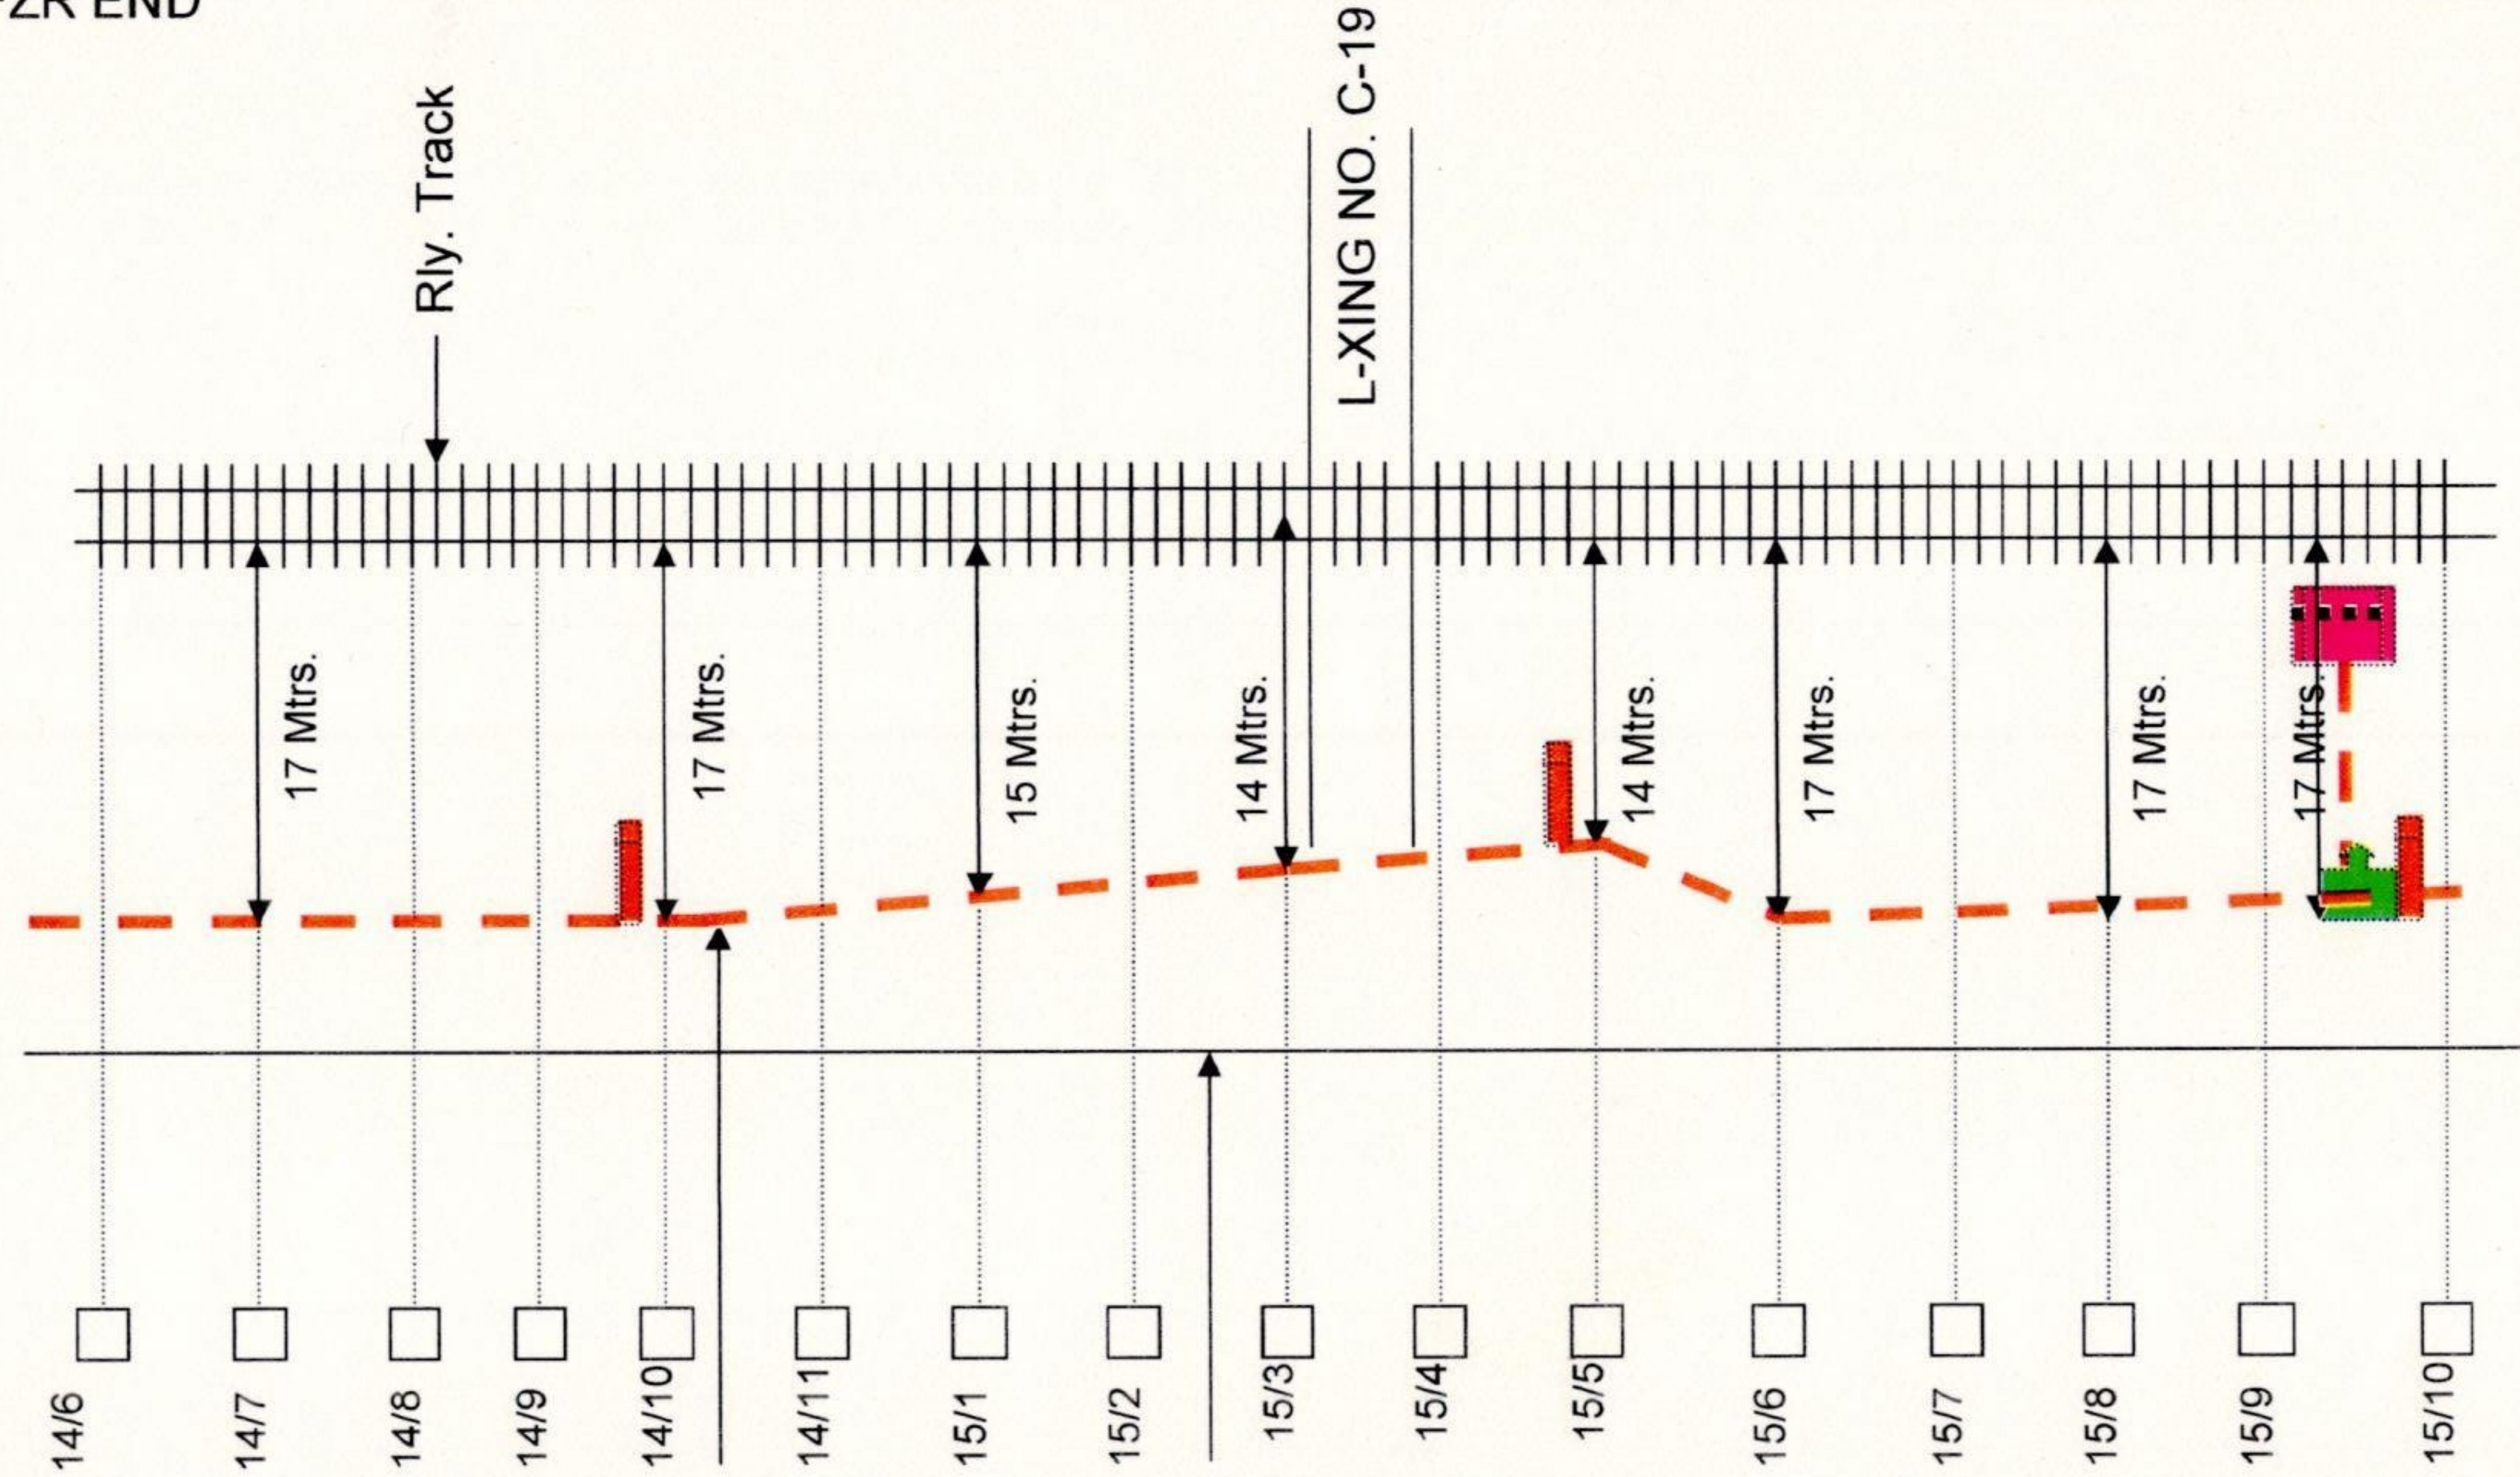

6 Quad cable

Rly. Boundary

Emergency joint



Emergency Socket



Derivation joint



Direction pole



Straight joint



Root indicator



Gate phone



SSE/TELE/FZR

DSTE/FZR

Sr. DSTE/FZR

[Signature]


[Signature]

[Signature]

FIROZPUR CITY – JHOK TEHEL SINGH


← FZR END

FKA END →

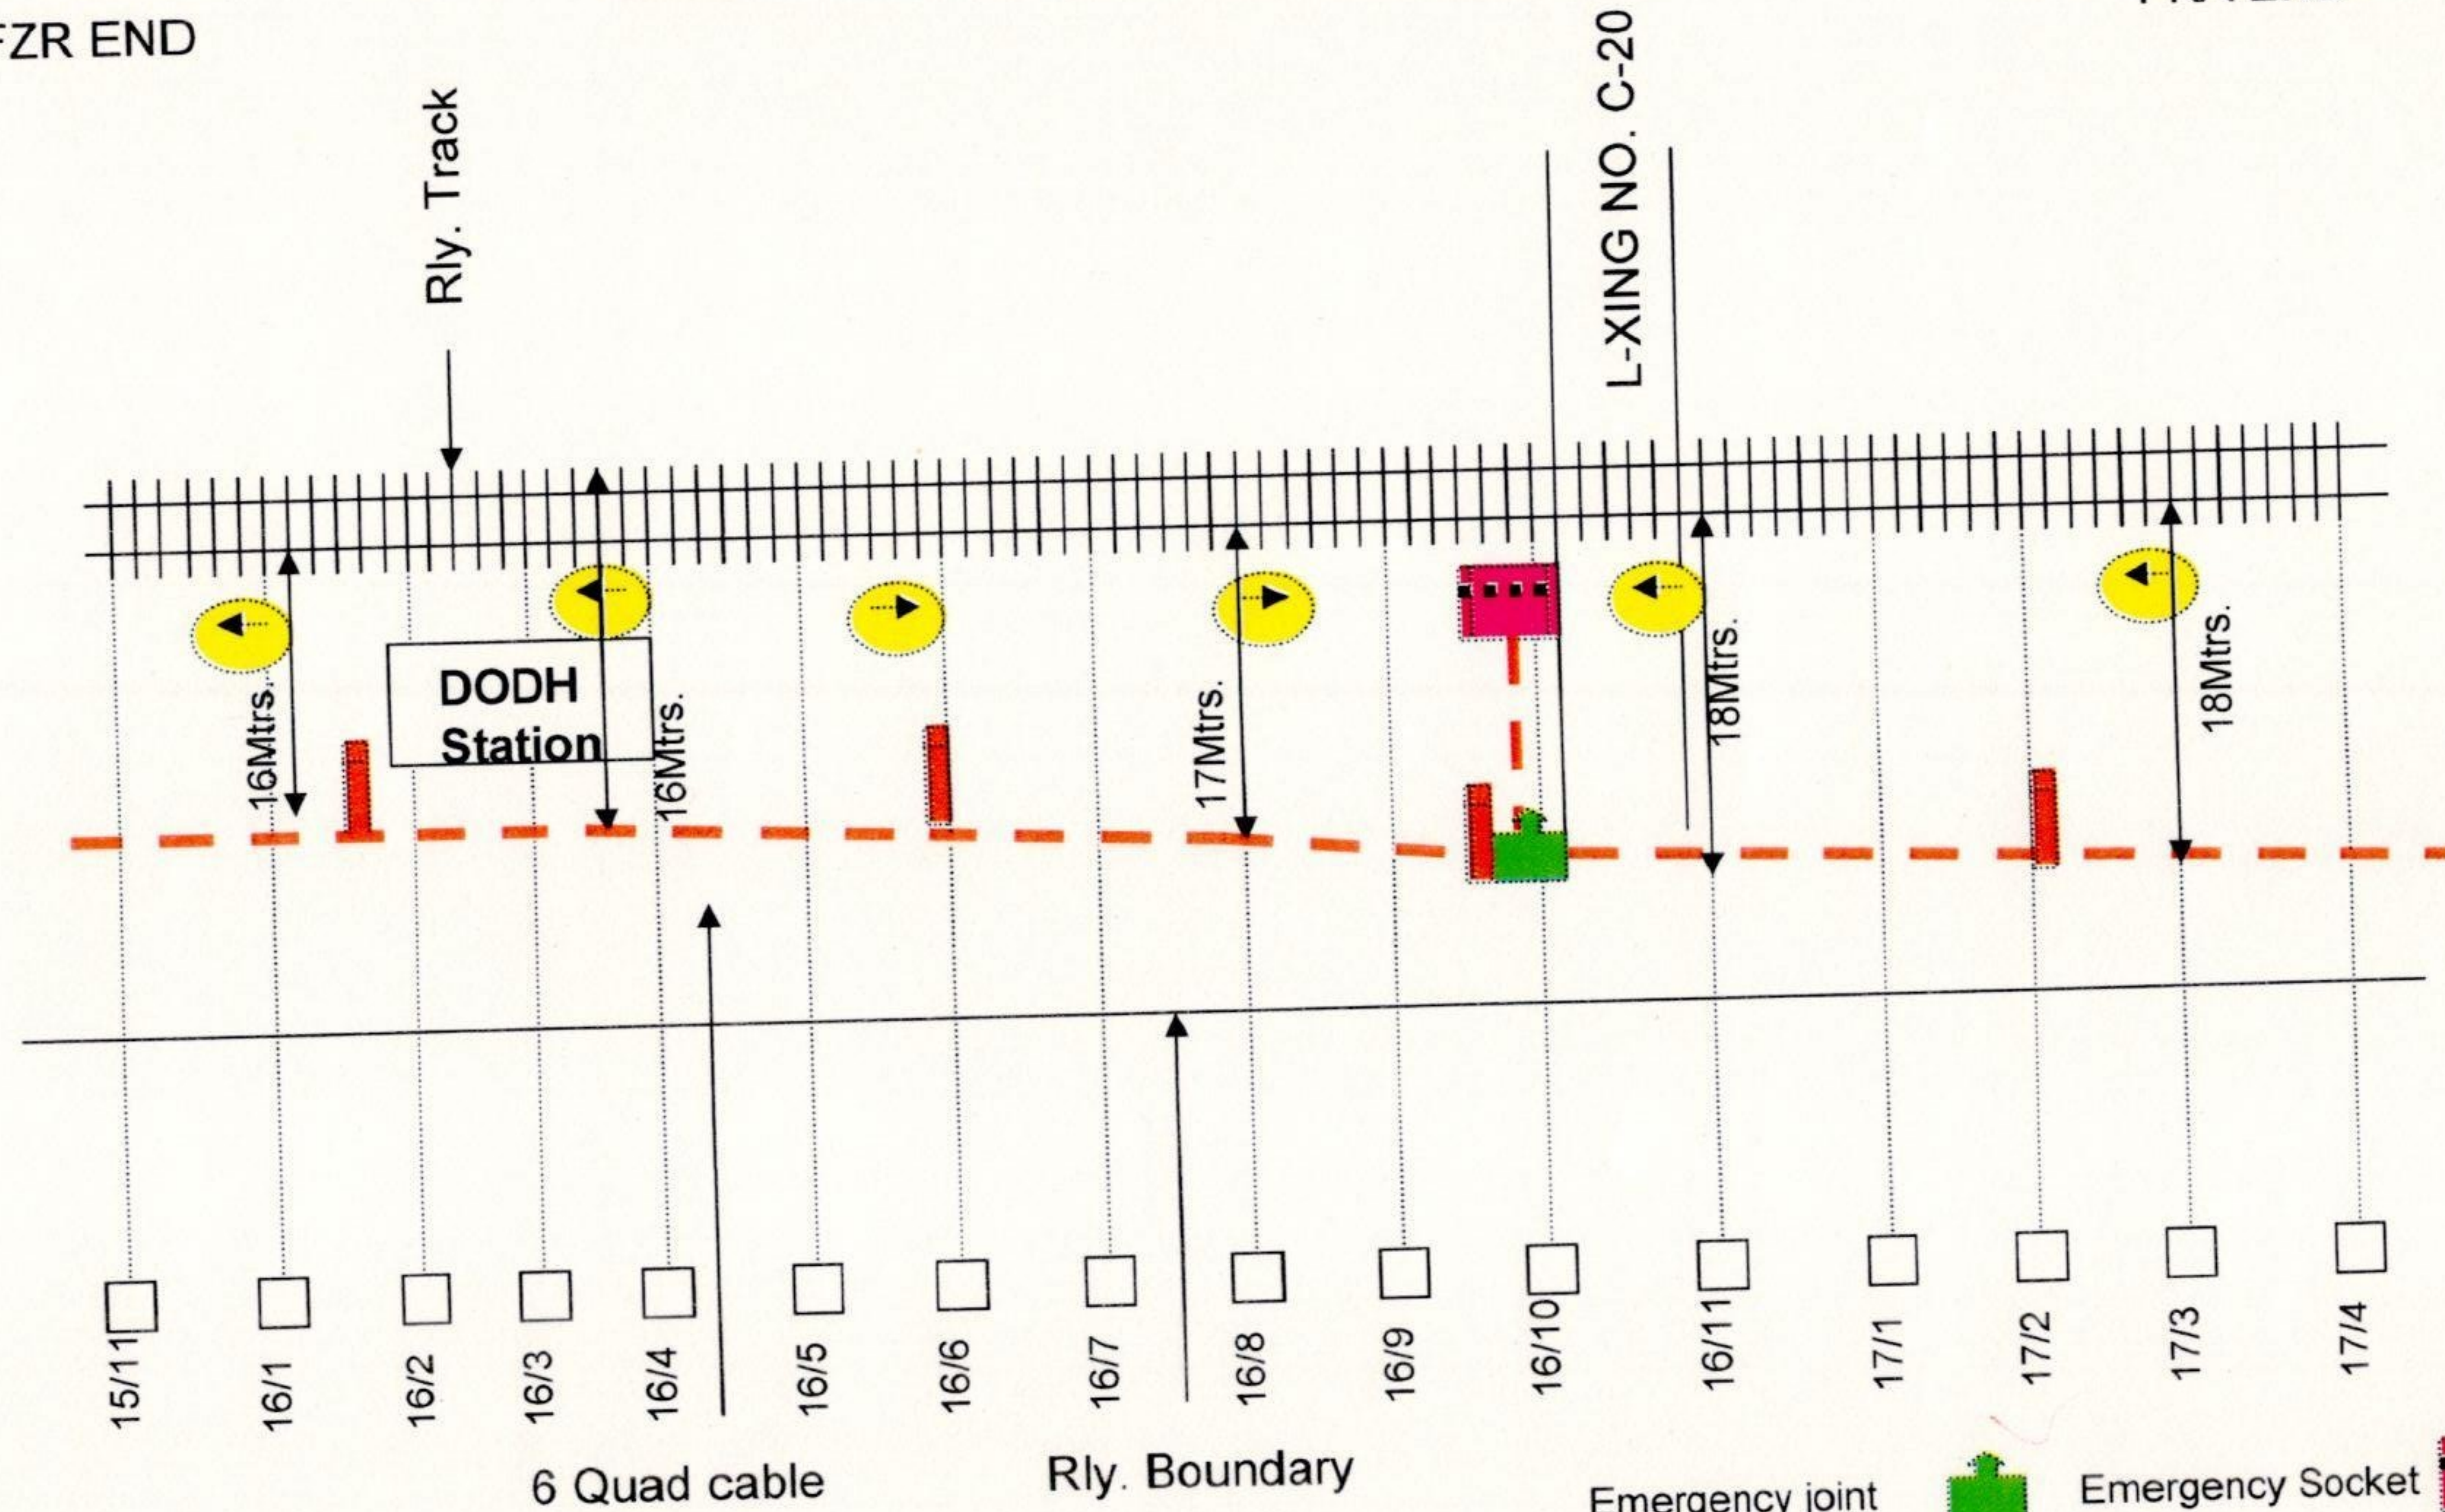

SSE/TELE/FZR	DSTE/FZR	Sr. DSTE/FZR
<i>[Signature]</i>	<i>[Signature]</i>	<i>[Signature]</i>


- Emergency joint
- Derivation joint
- Straight joint
- Emergency Socket
- Direction pole
- Root indicator
- Gate phone

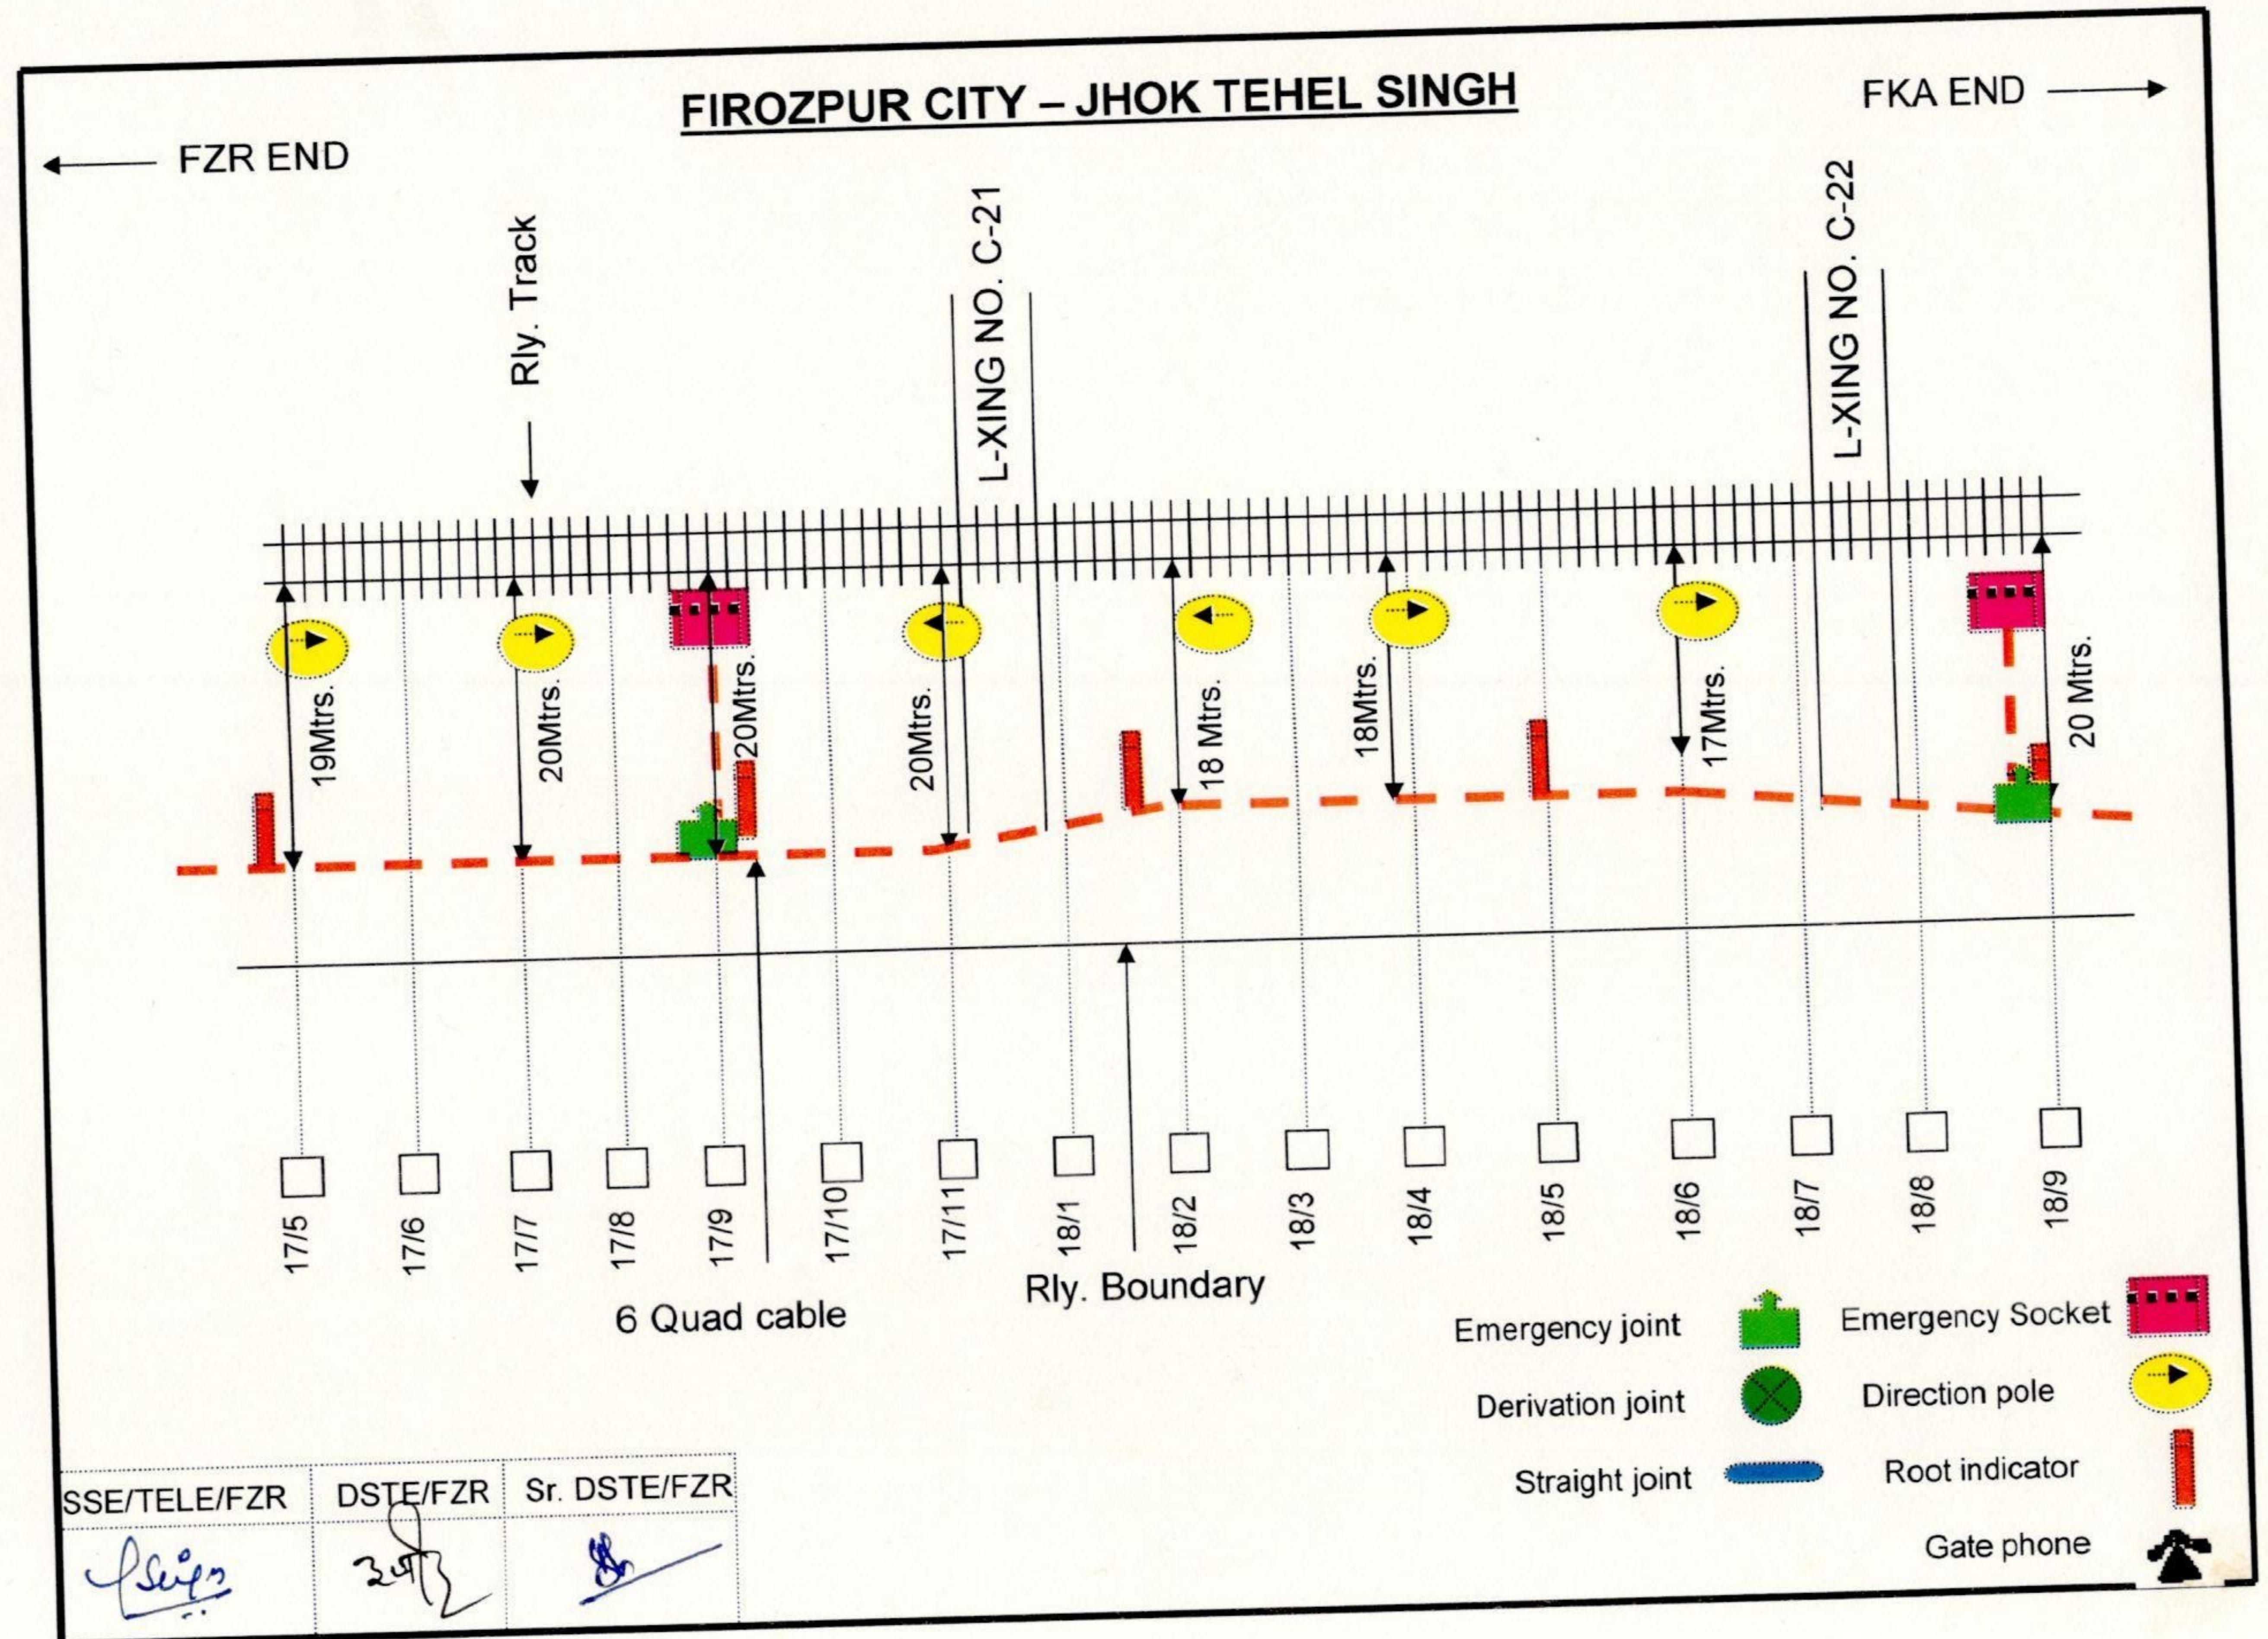

FIROZPUR CITY – JHOK TEHEL SINGH

← FZR END


→ FKA END

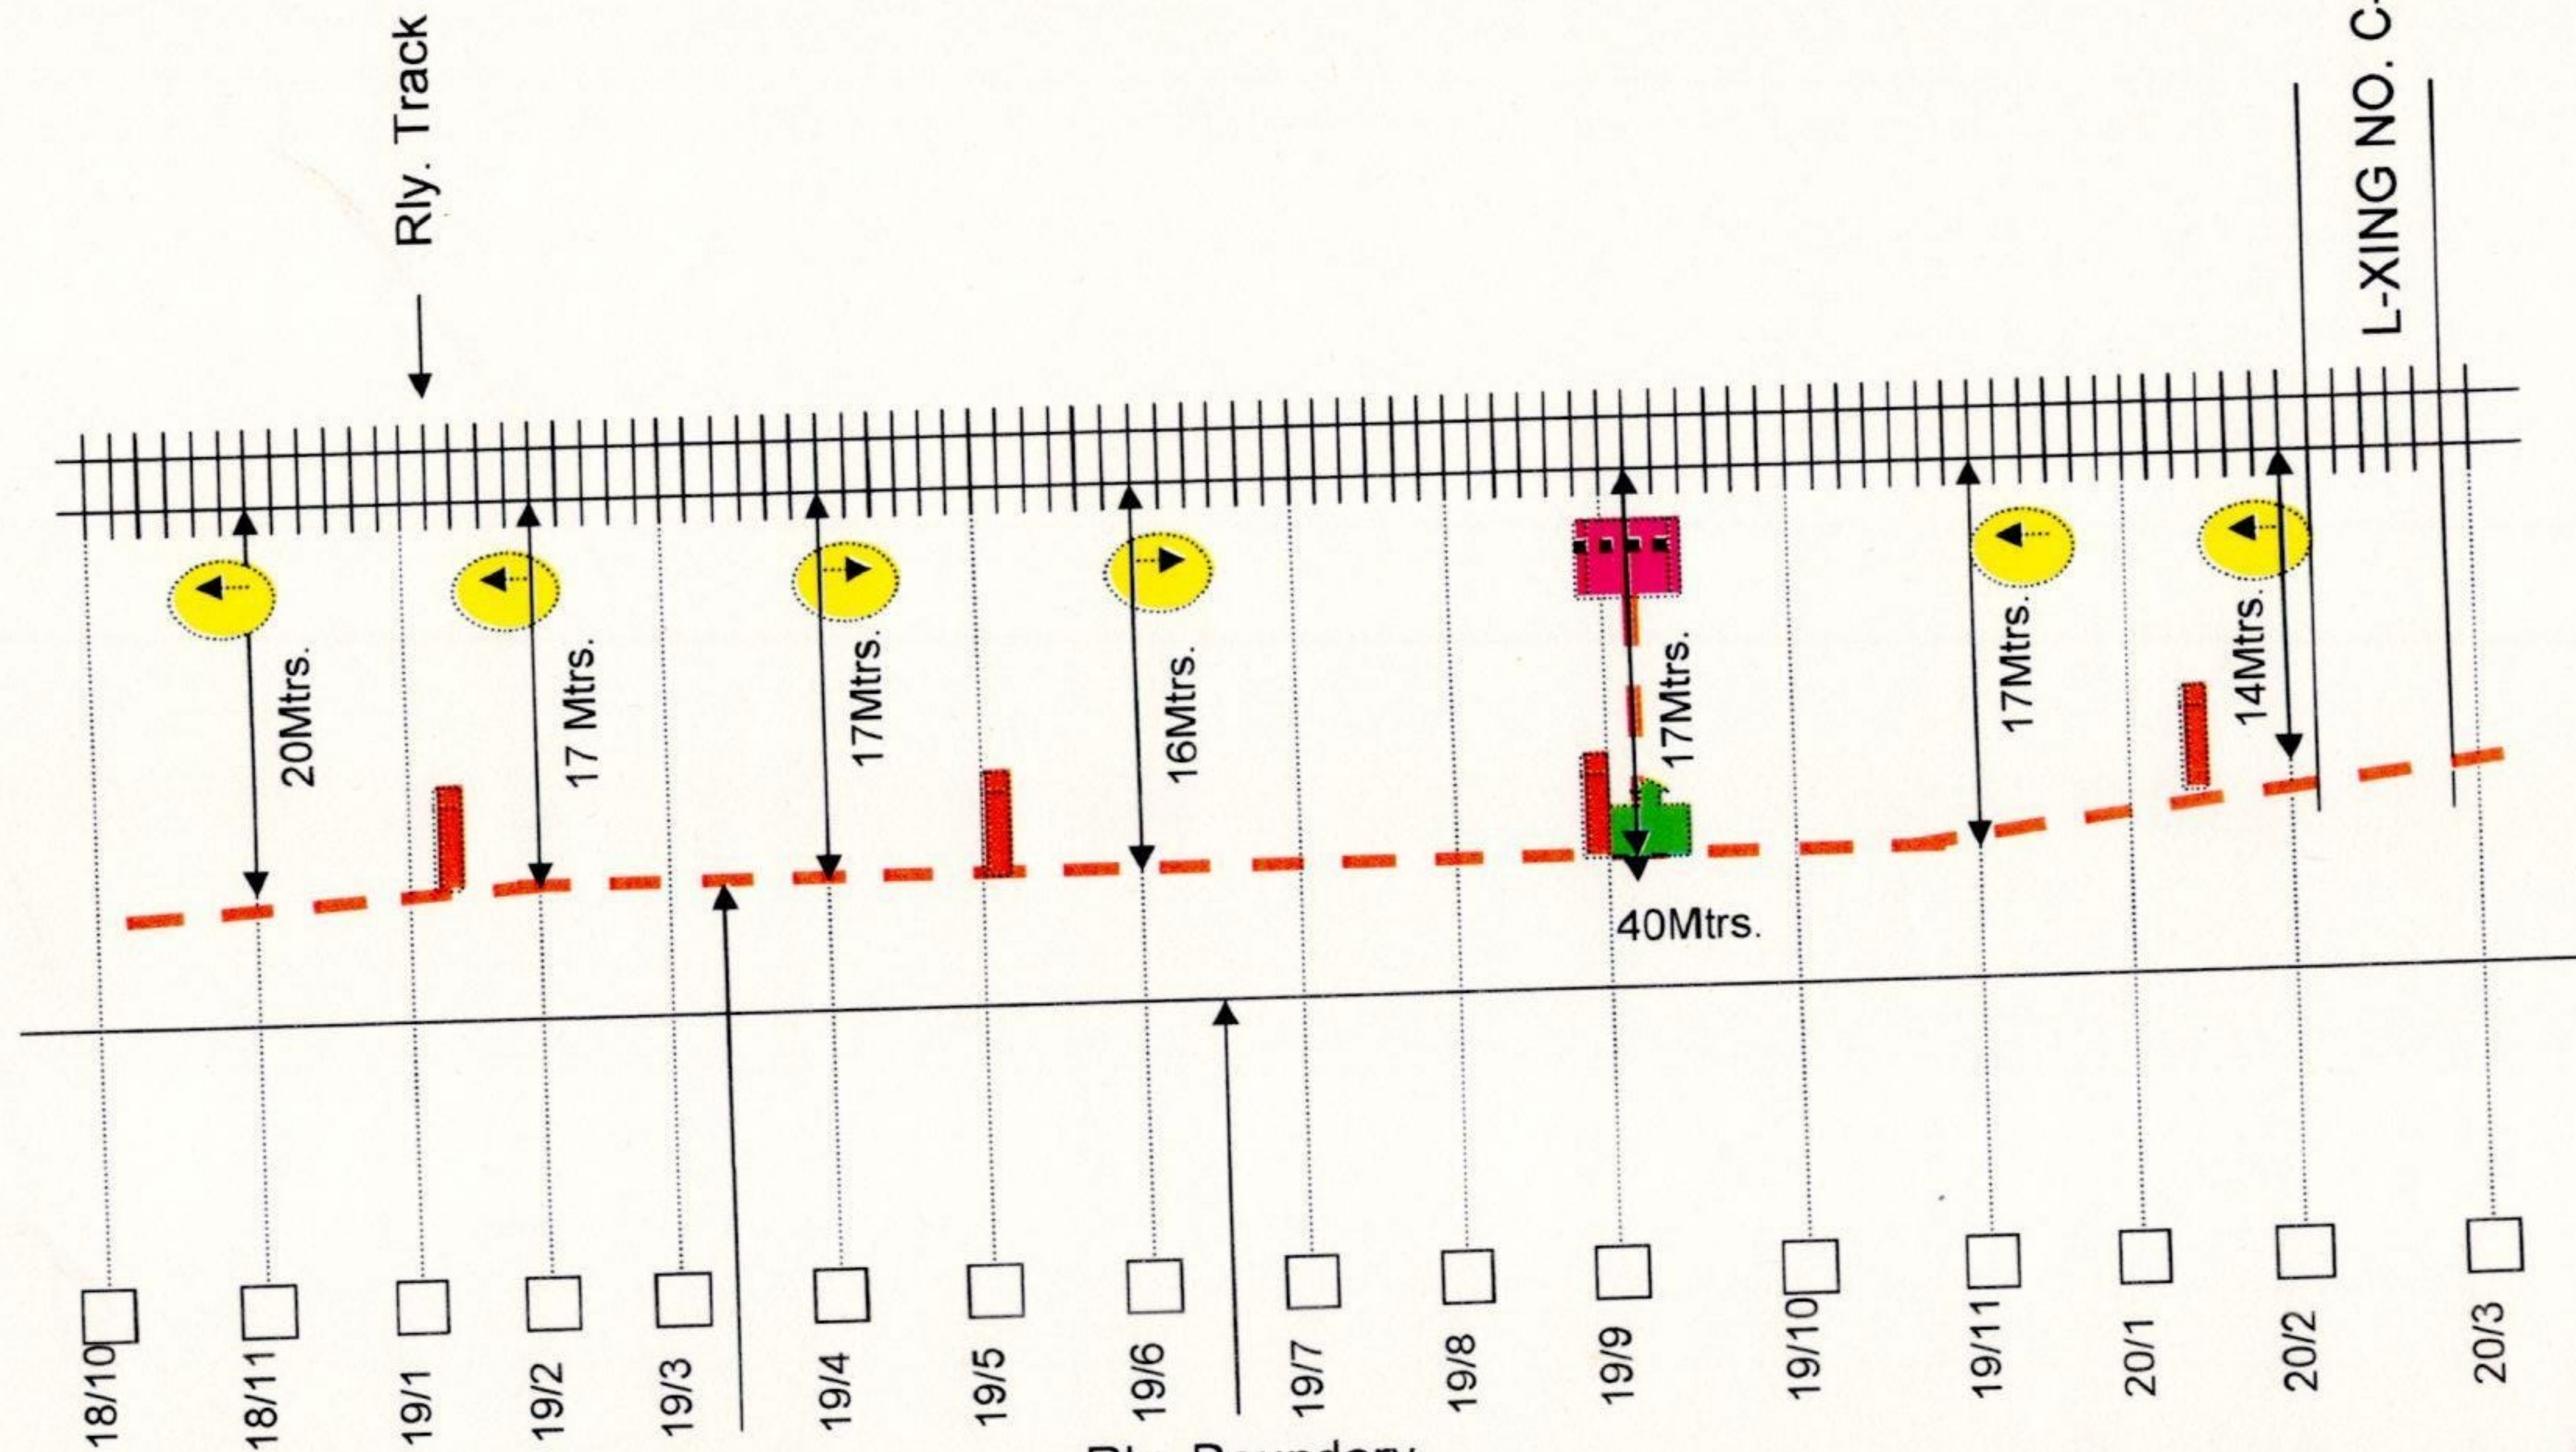

6 Quad cable

Rly. Boundary

Emergency joint

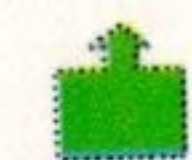

Emergency Socket



Derivation joint



Direction pole



Straight joint



Root indicator




Gate phone



FIROZPUR CITY – JHOK TEHEL SINGH


← FZR END

FKA END →

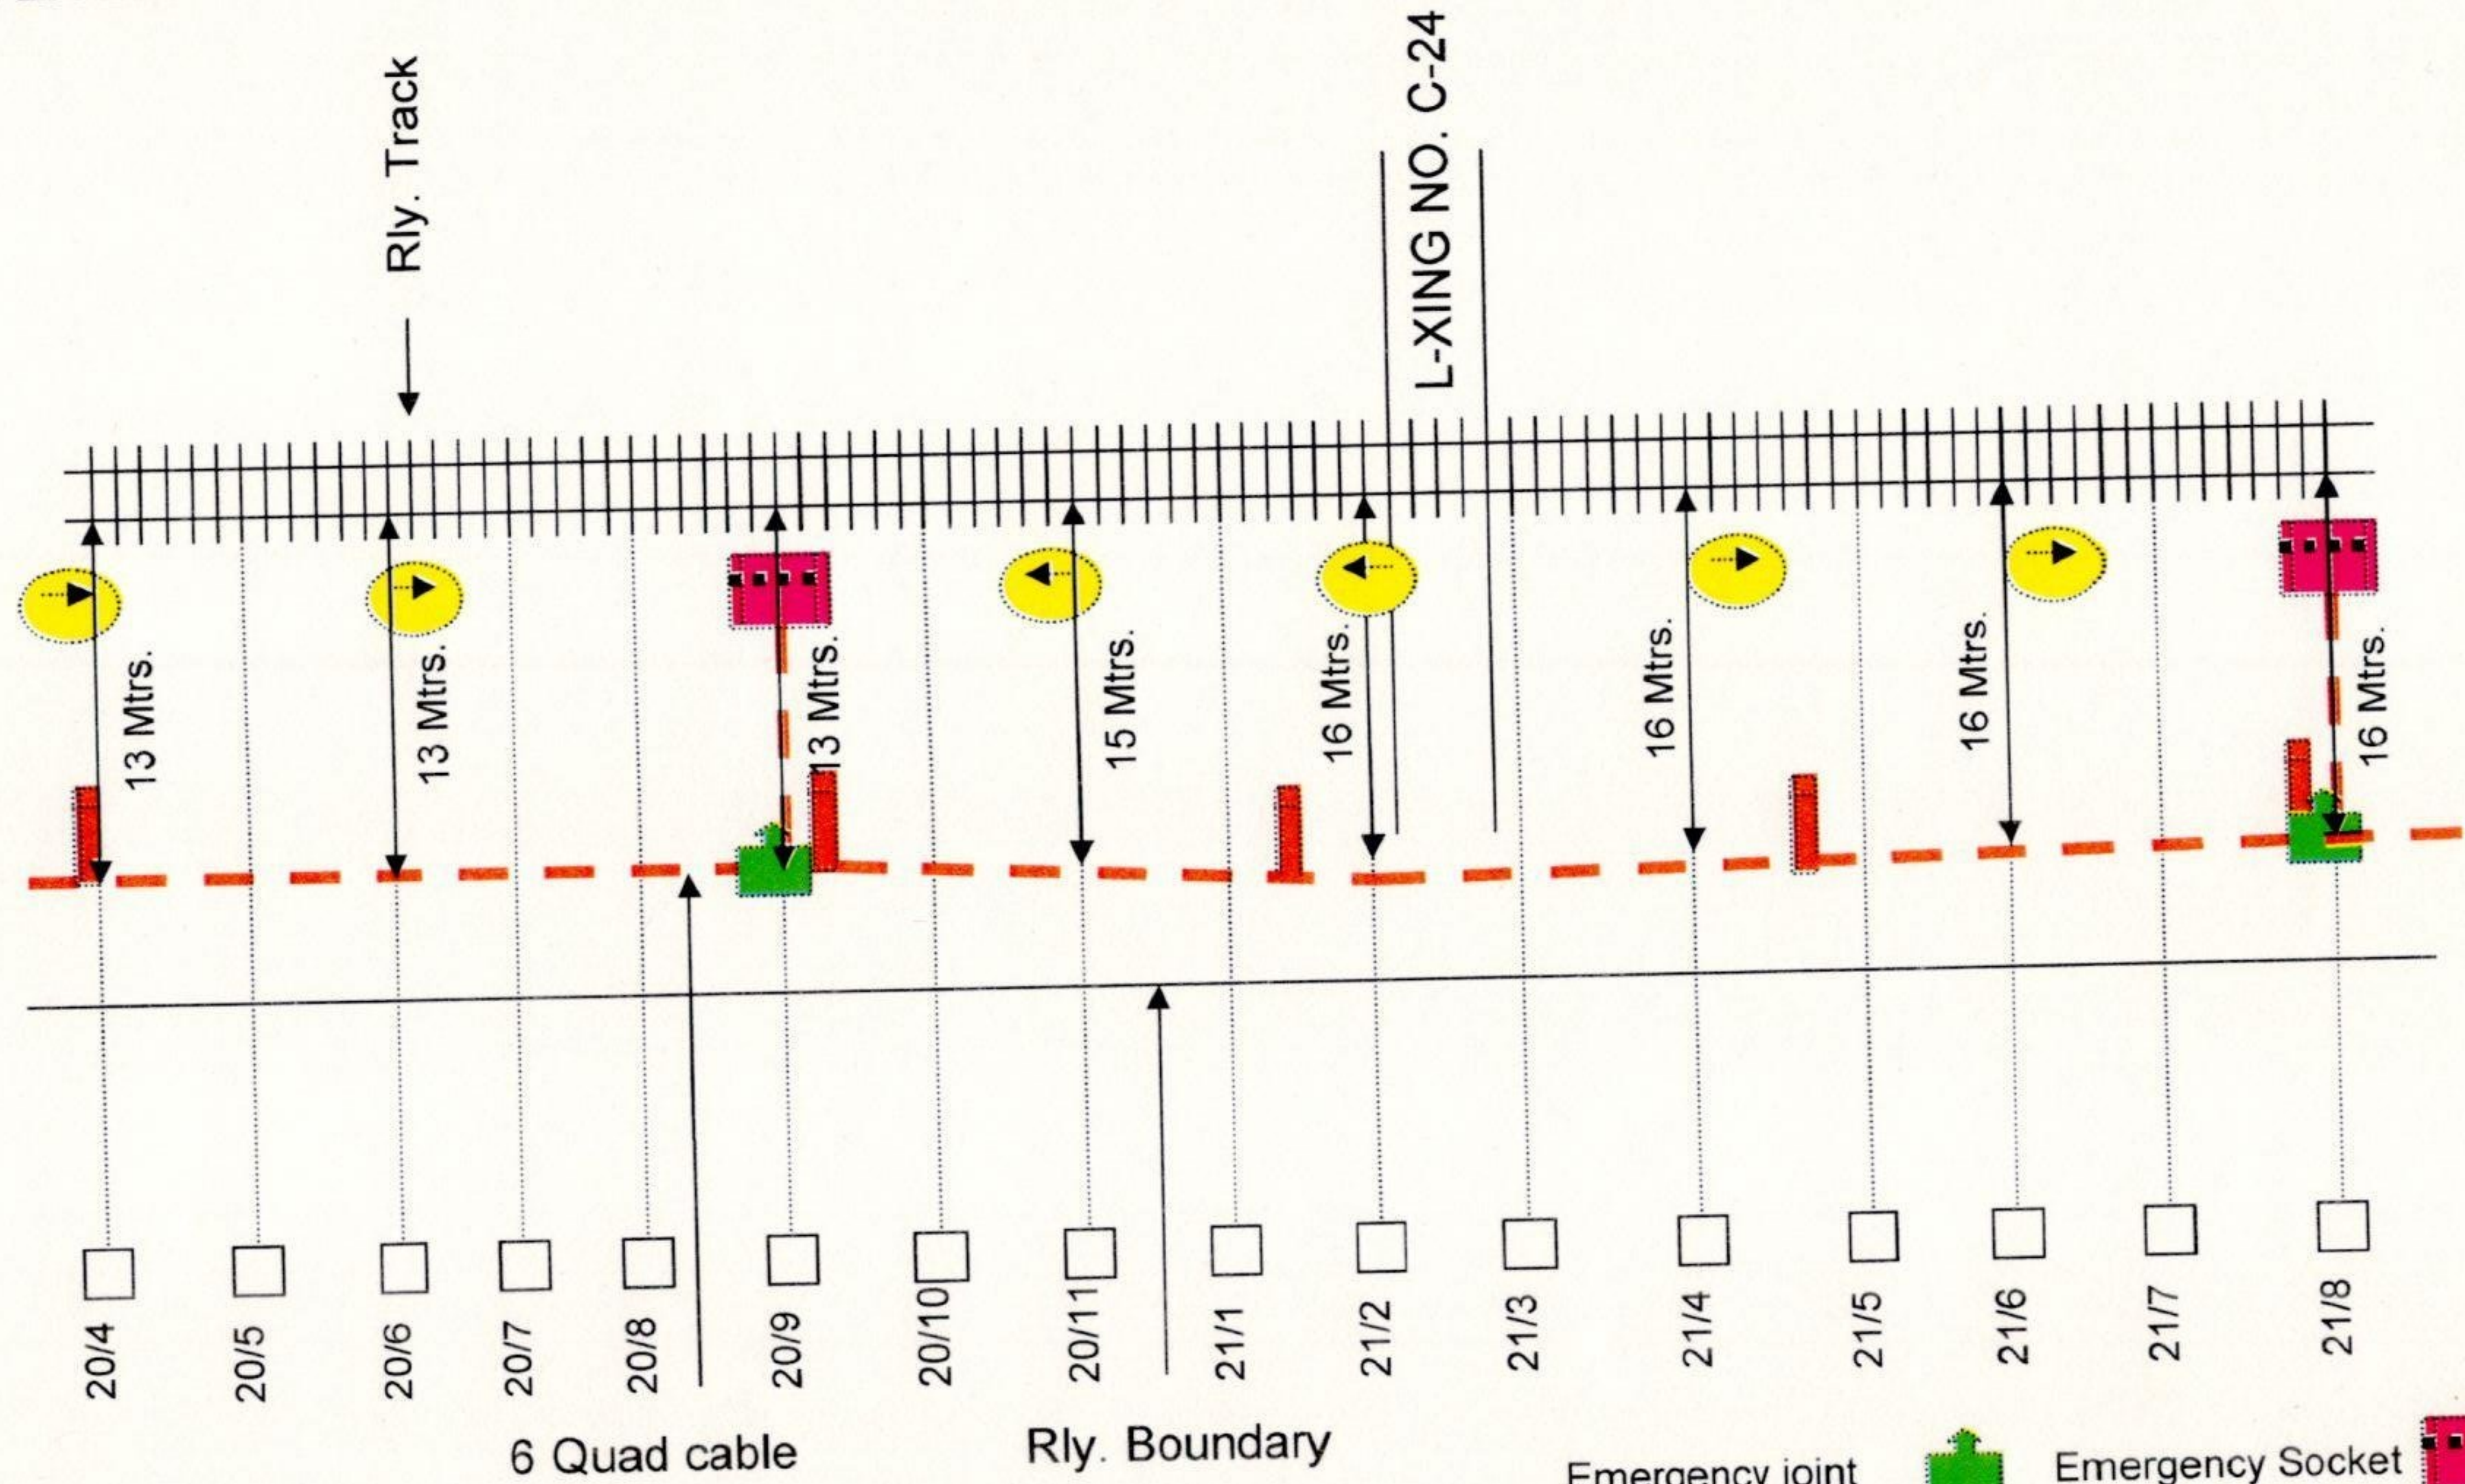


SSE/TELE/FZR	DSTE/FZR	Sr. DSTE/FZR
<i>[Signature]</i>	<i>[Signature]</i>	<i>[Signature]</i>


- Emergency joint
- Derivation joint
- Straight joint
- Emergency Socket
- Direction pole
- Root indicator
- Gate phone

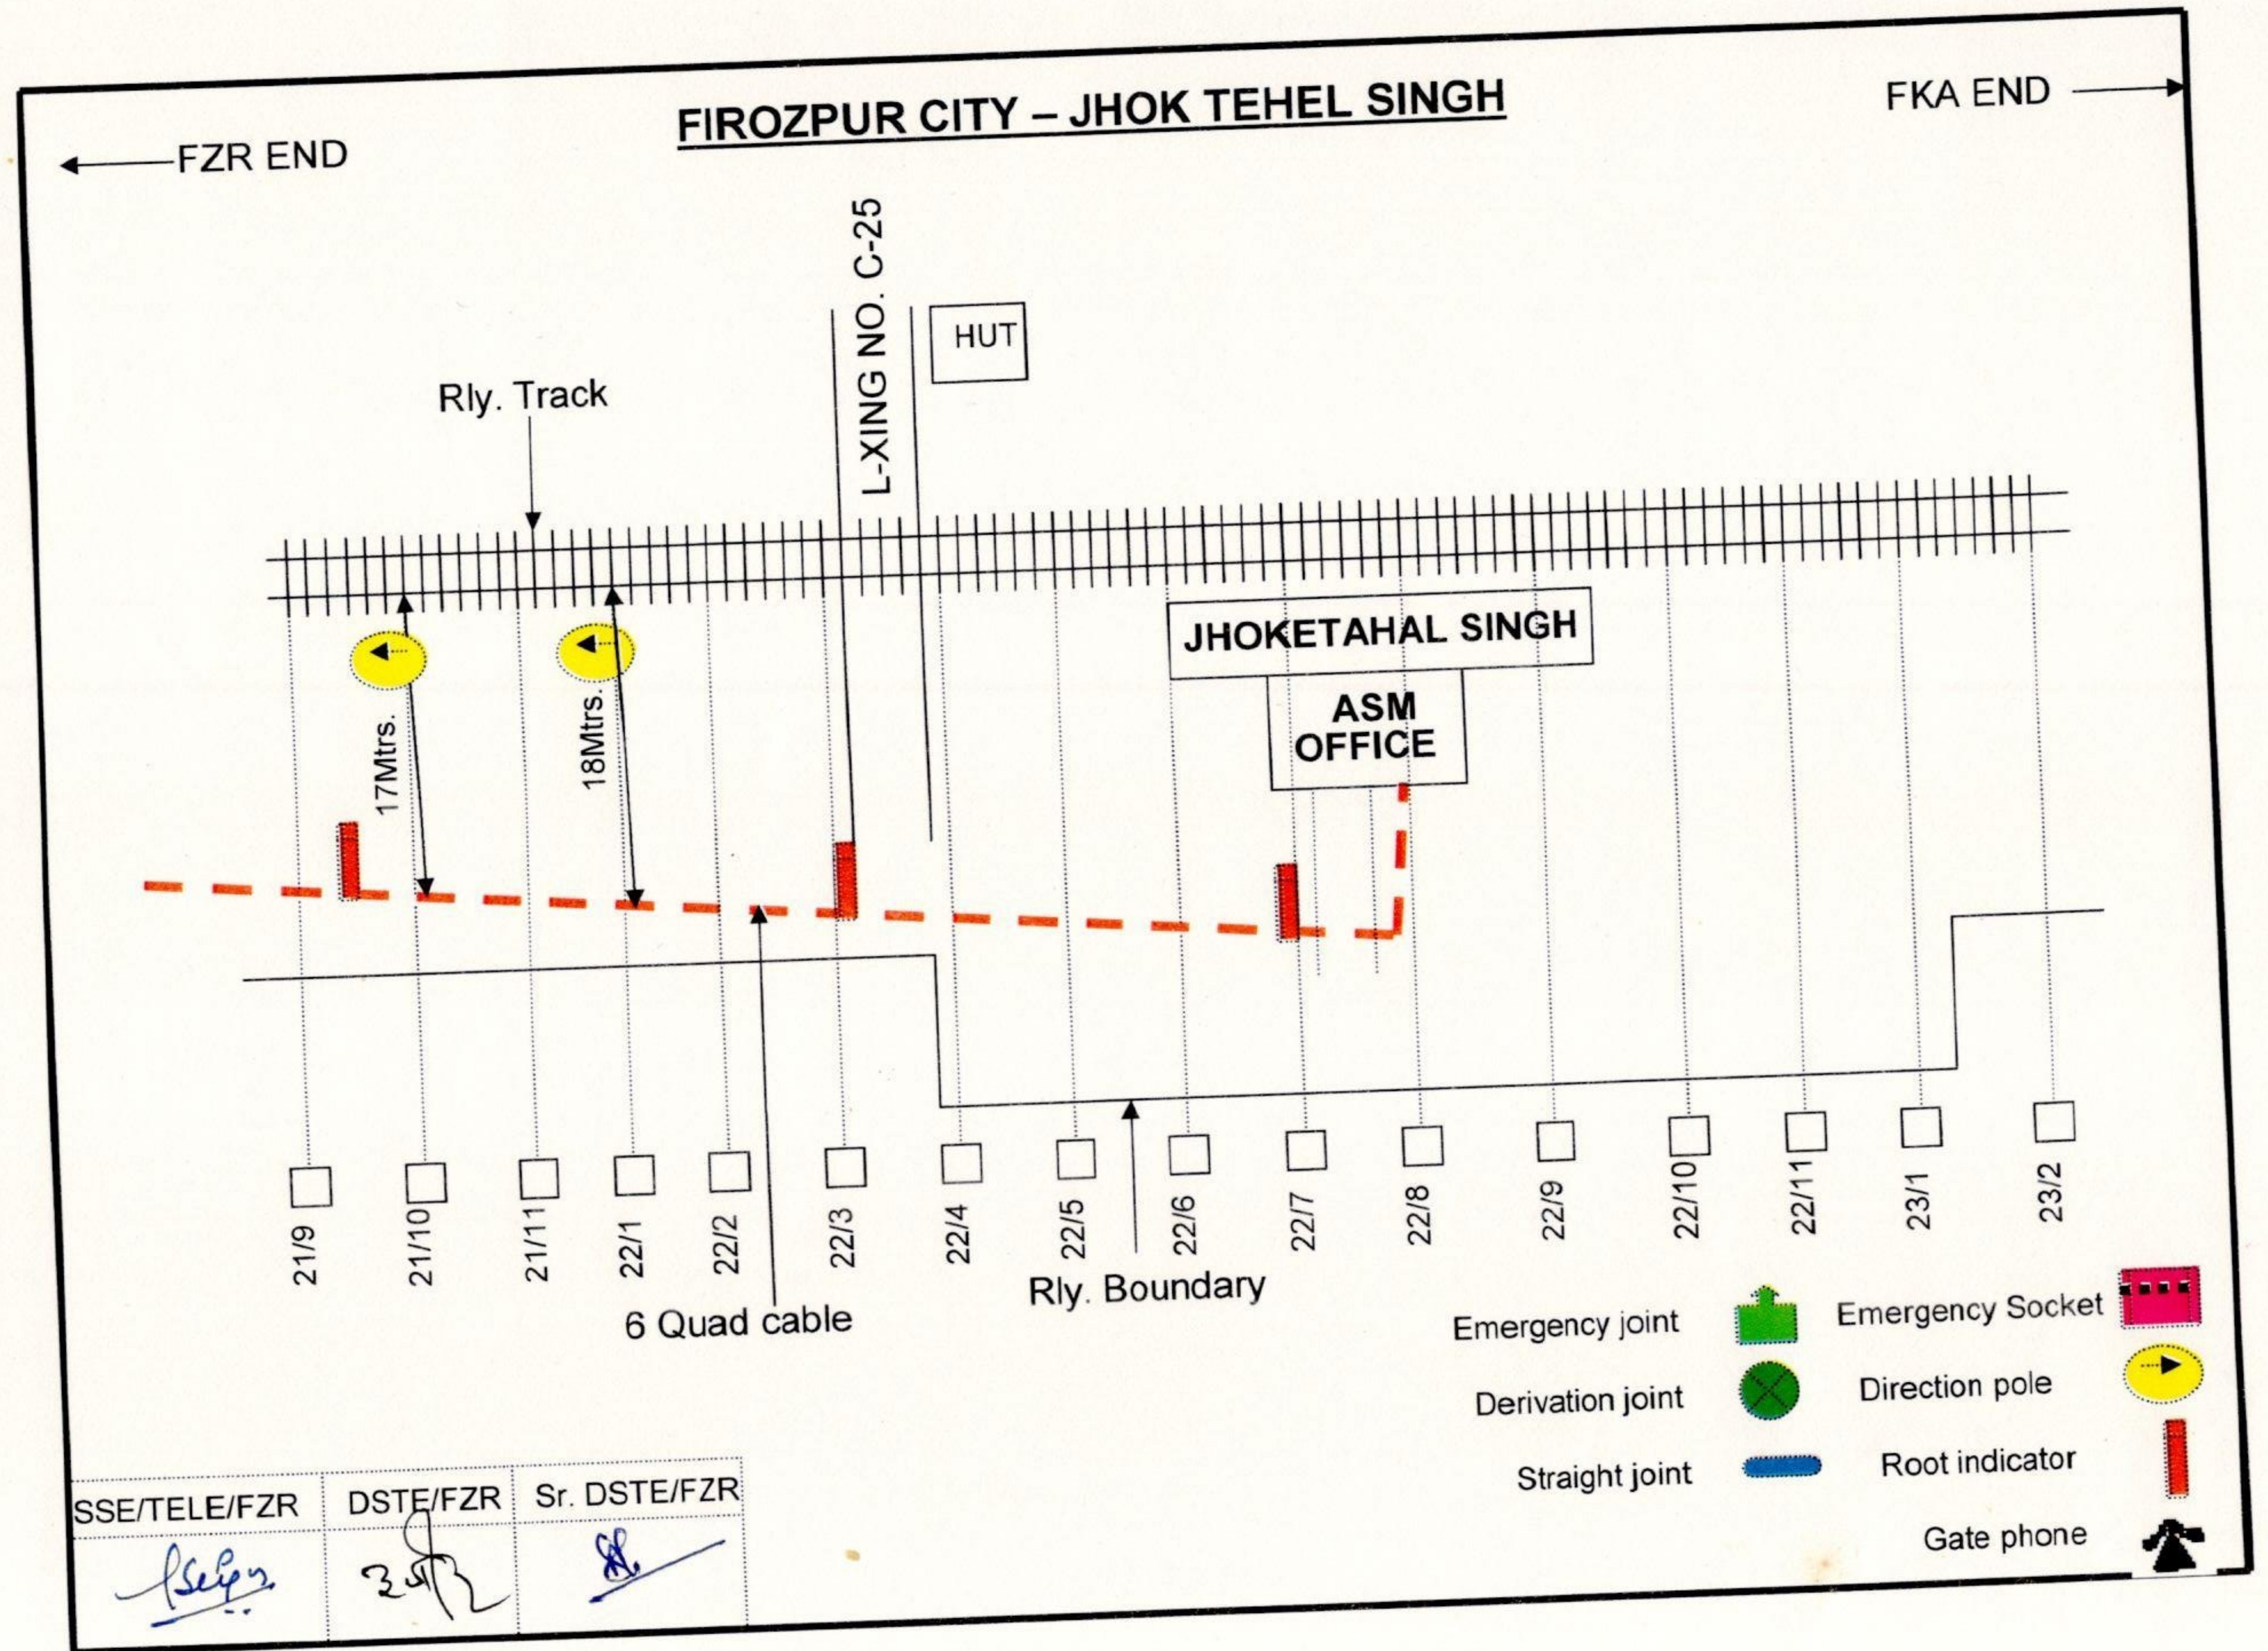



NORTHERAN RAILWAY


**FINAL CABLE ROUTE PLAN
FOR
JHOK TEHEL SINGH
TO
GURU HARSAHAI**

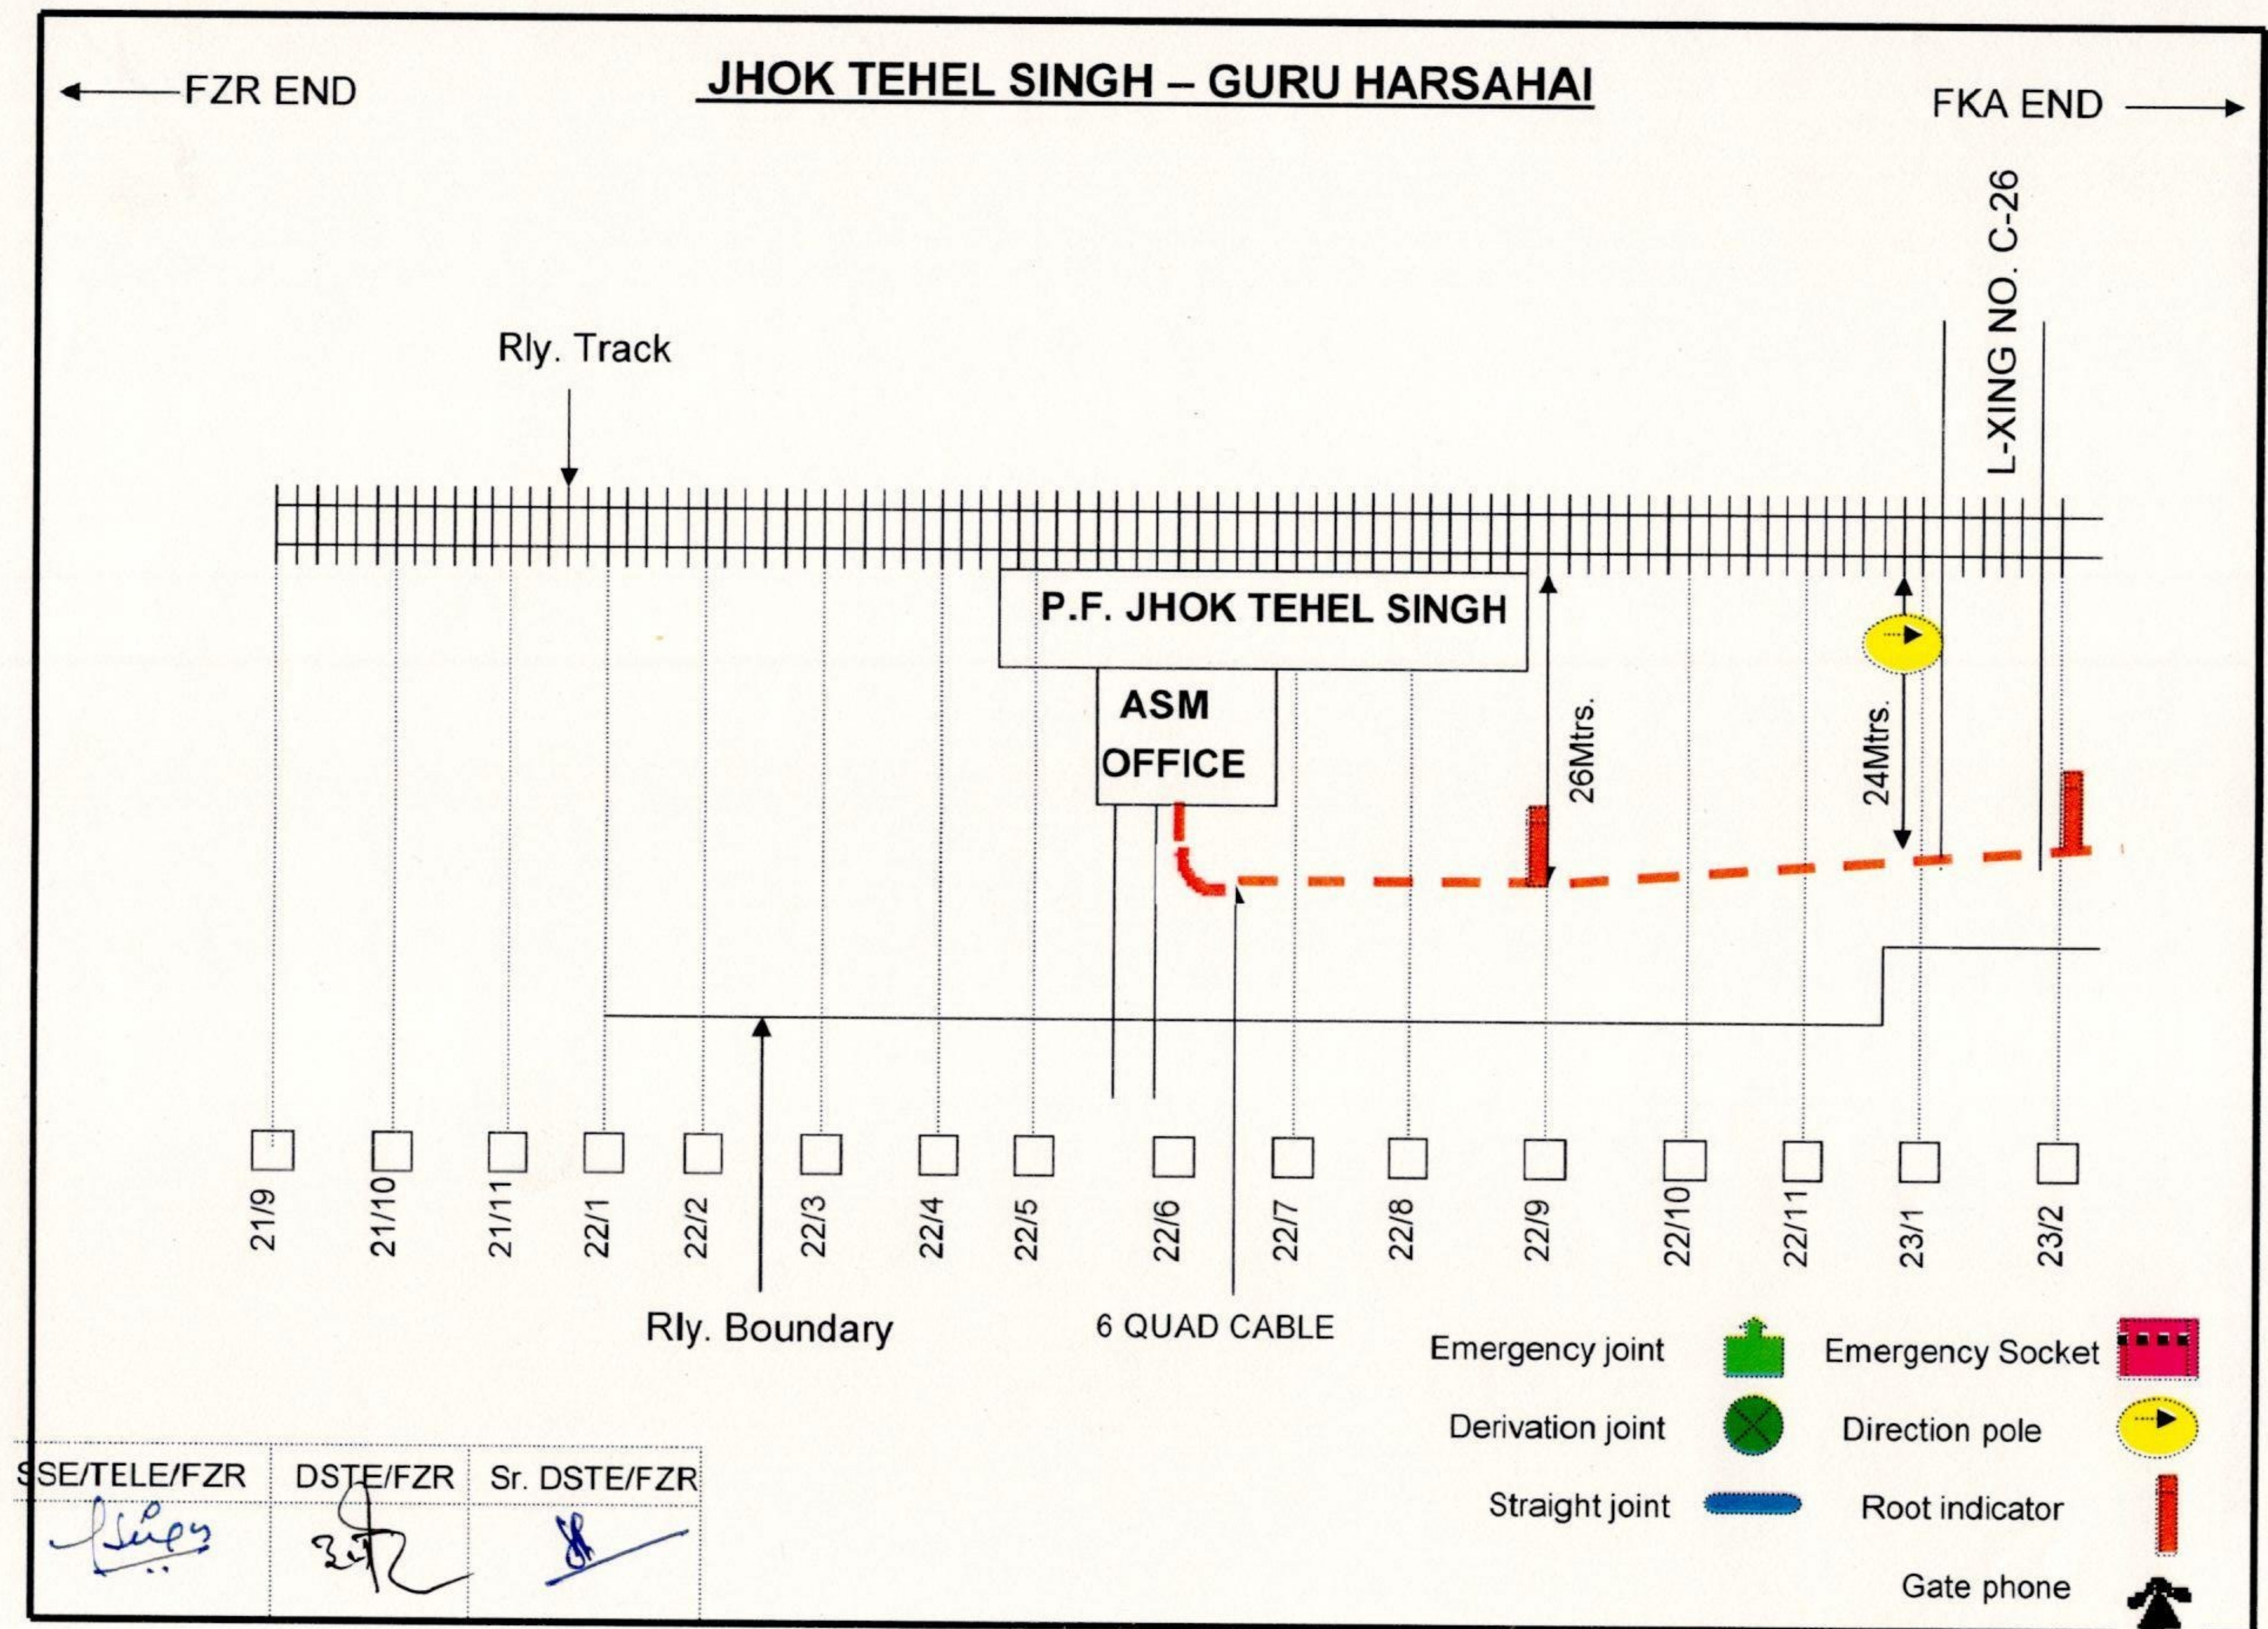


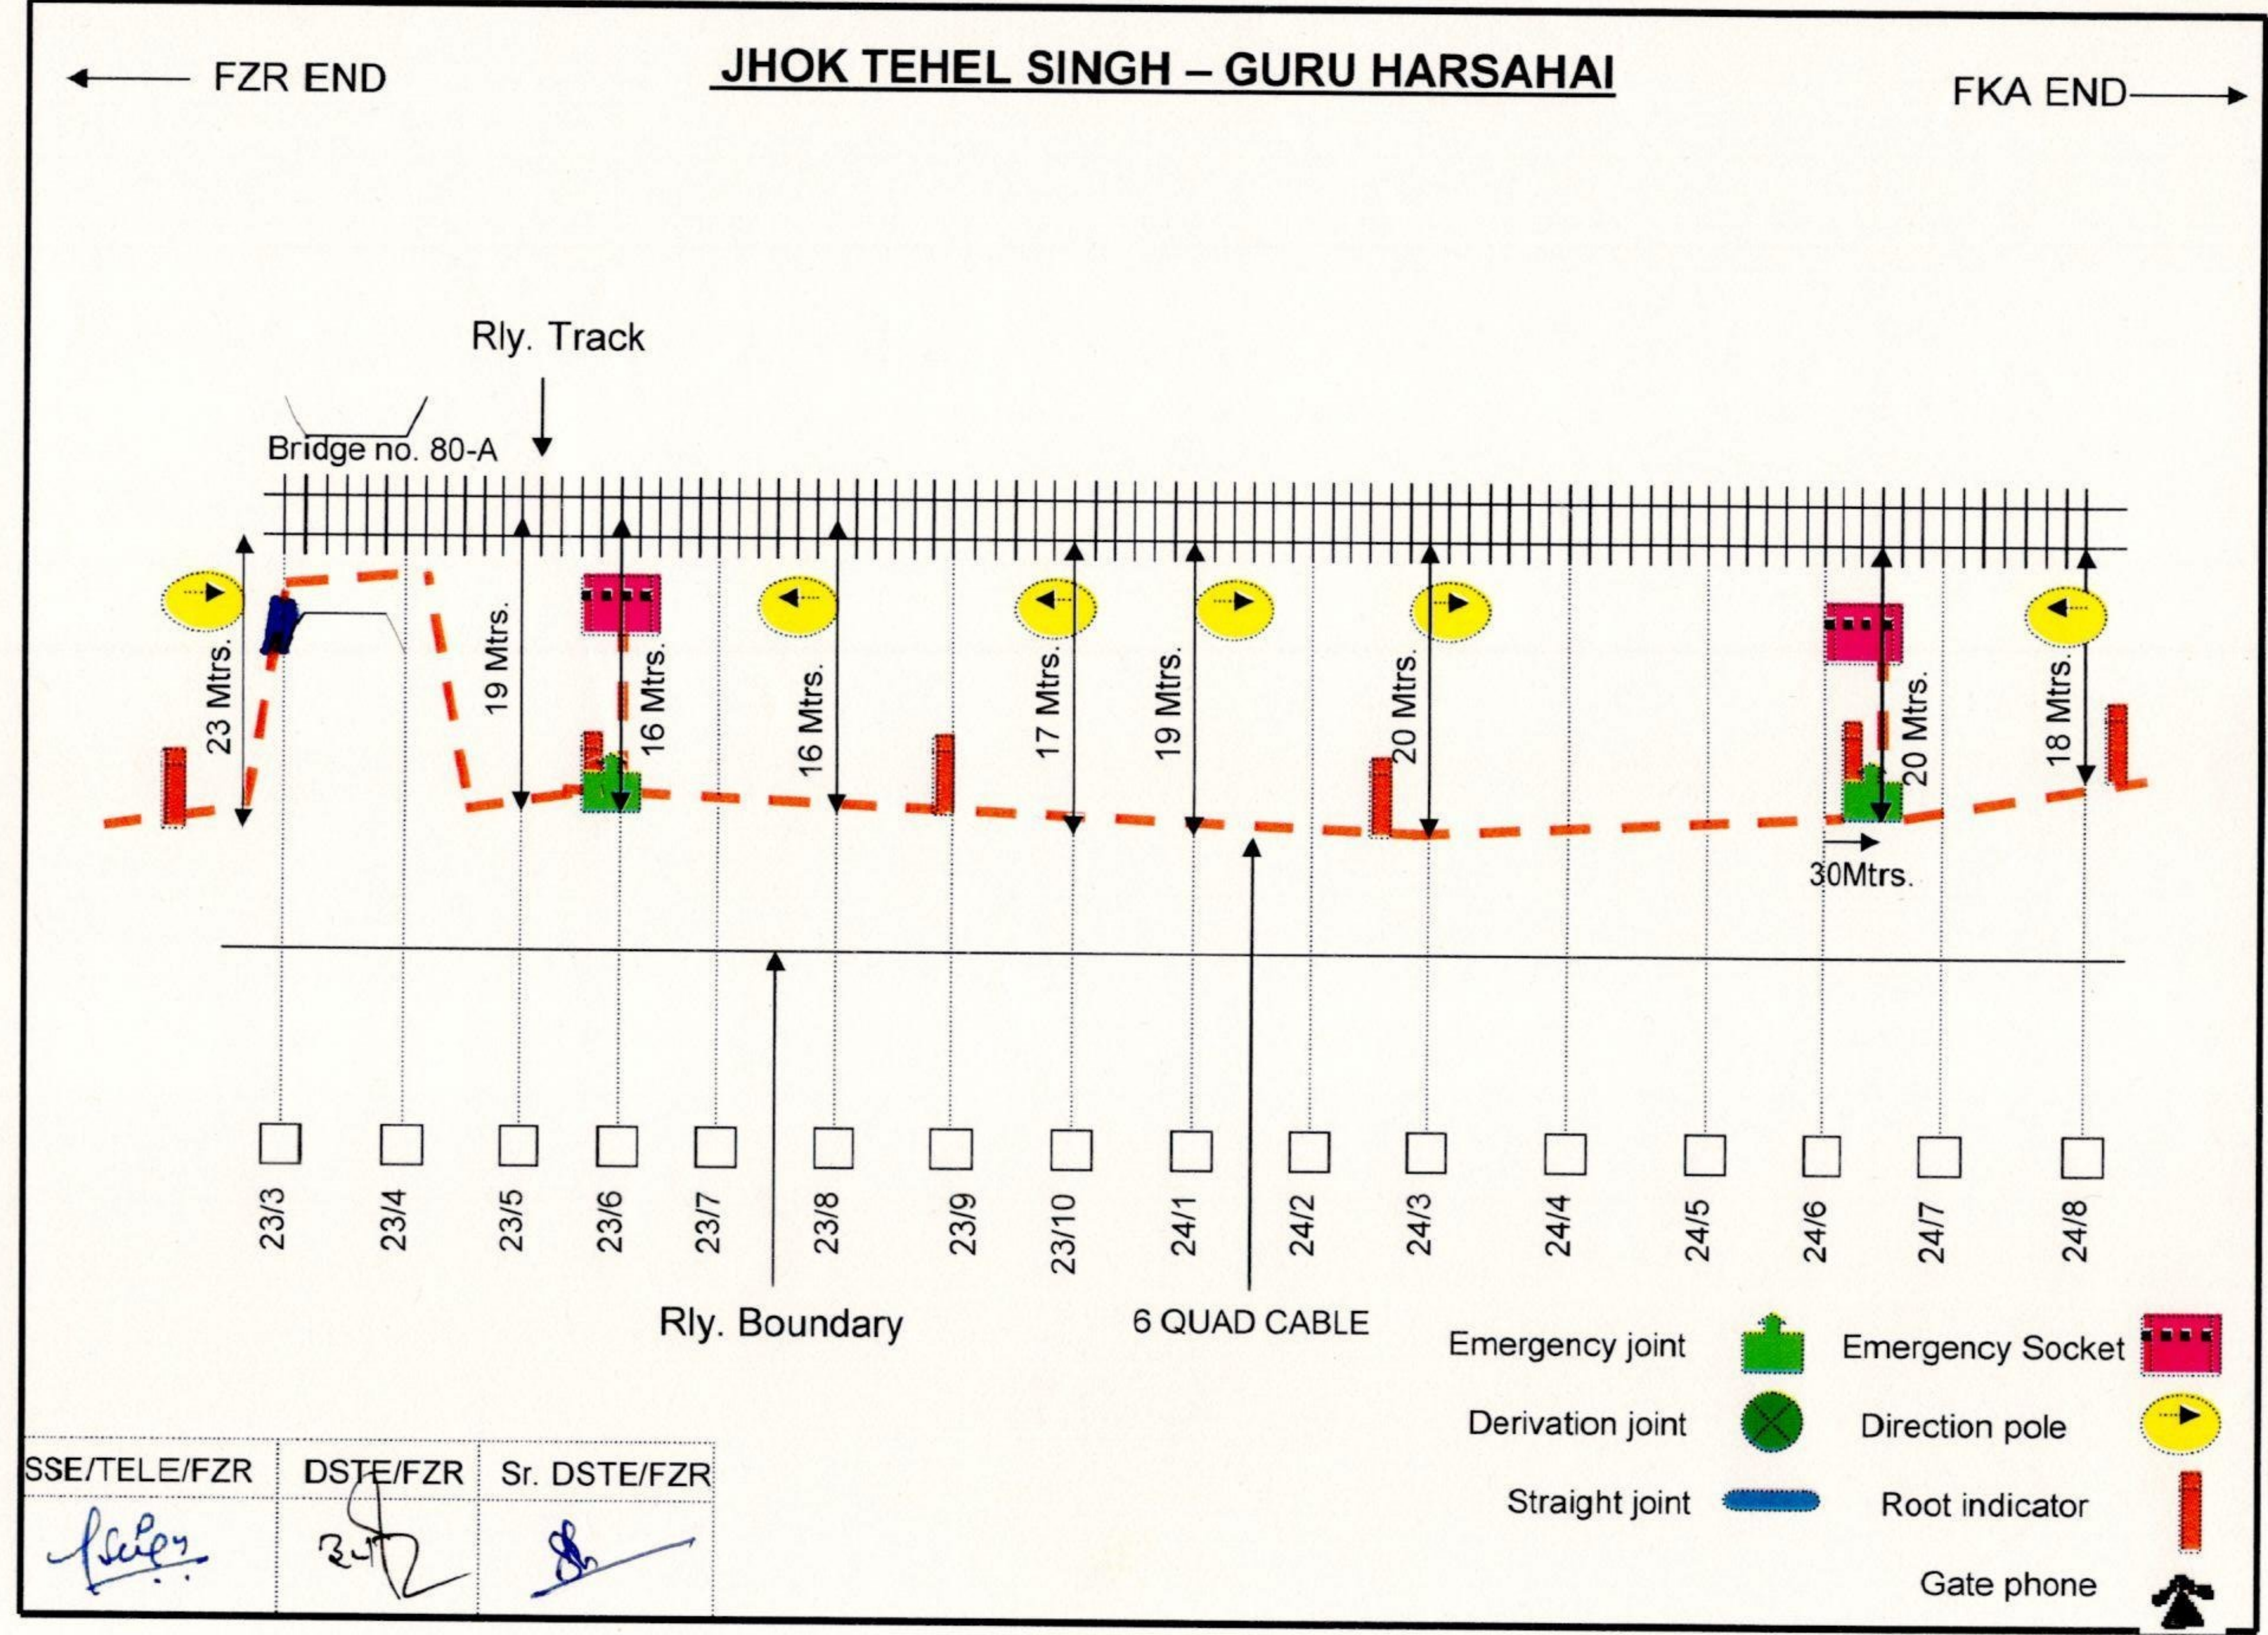


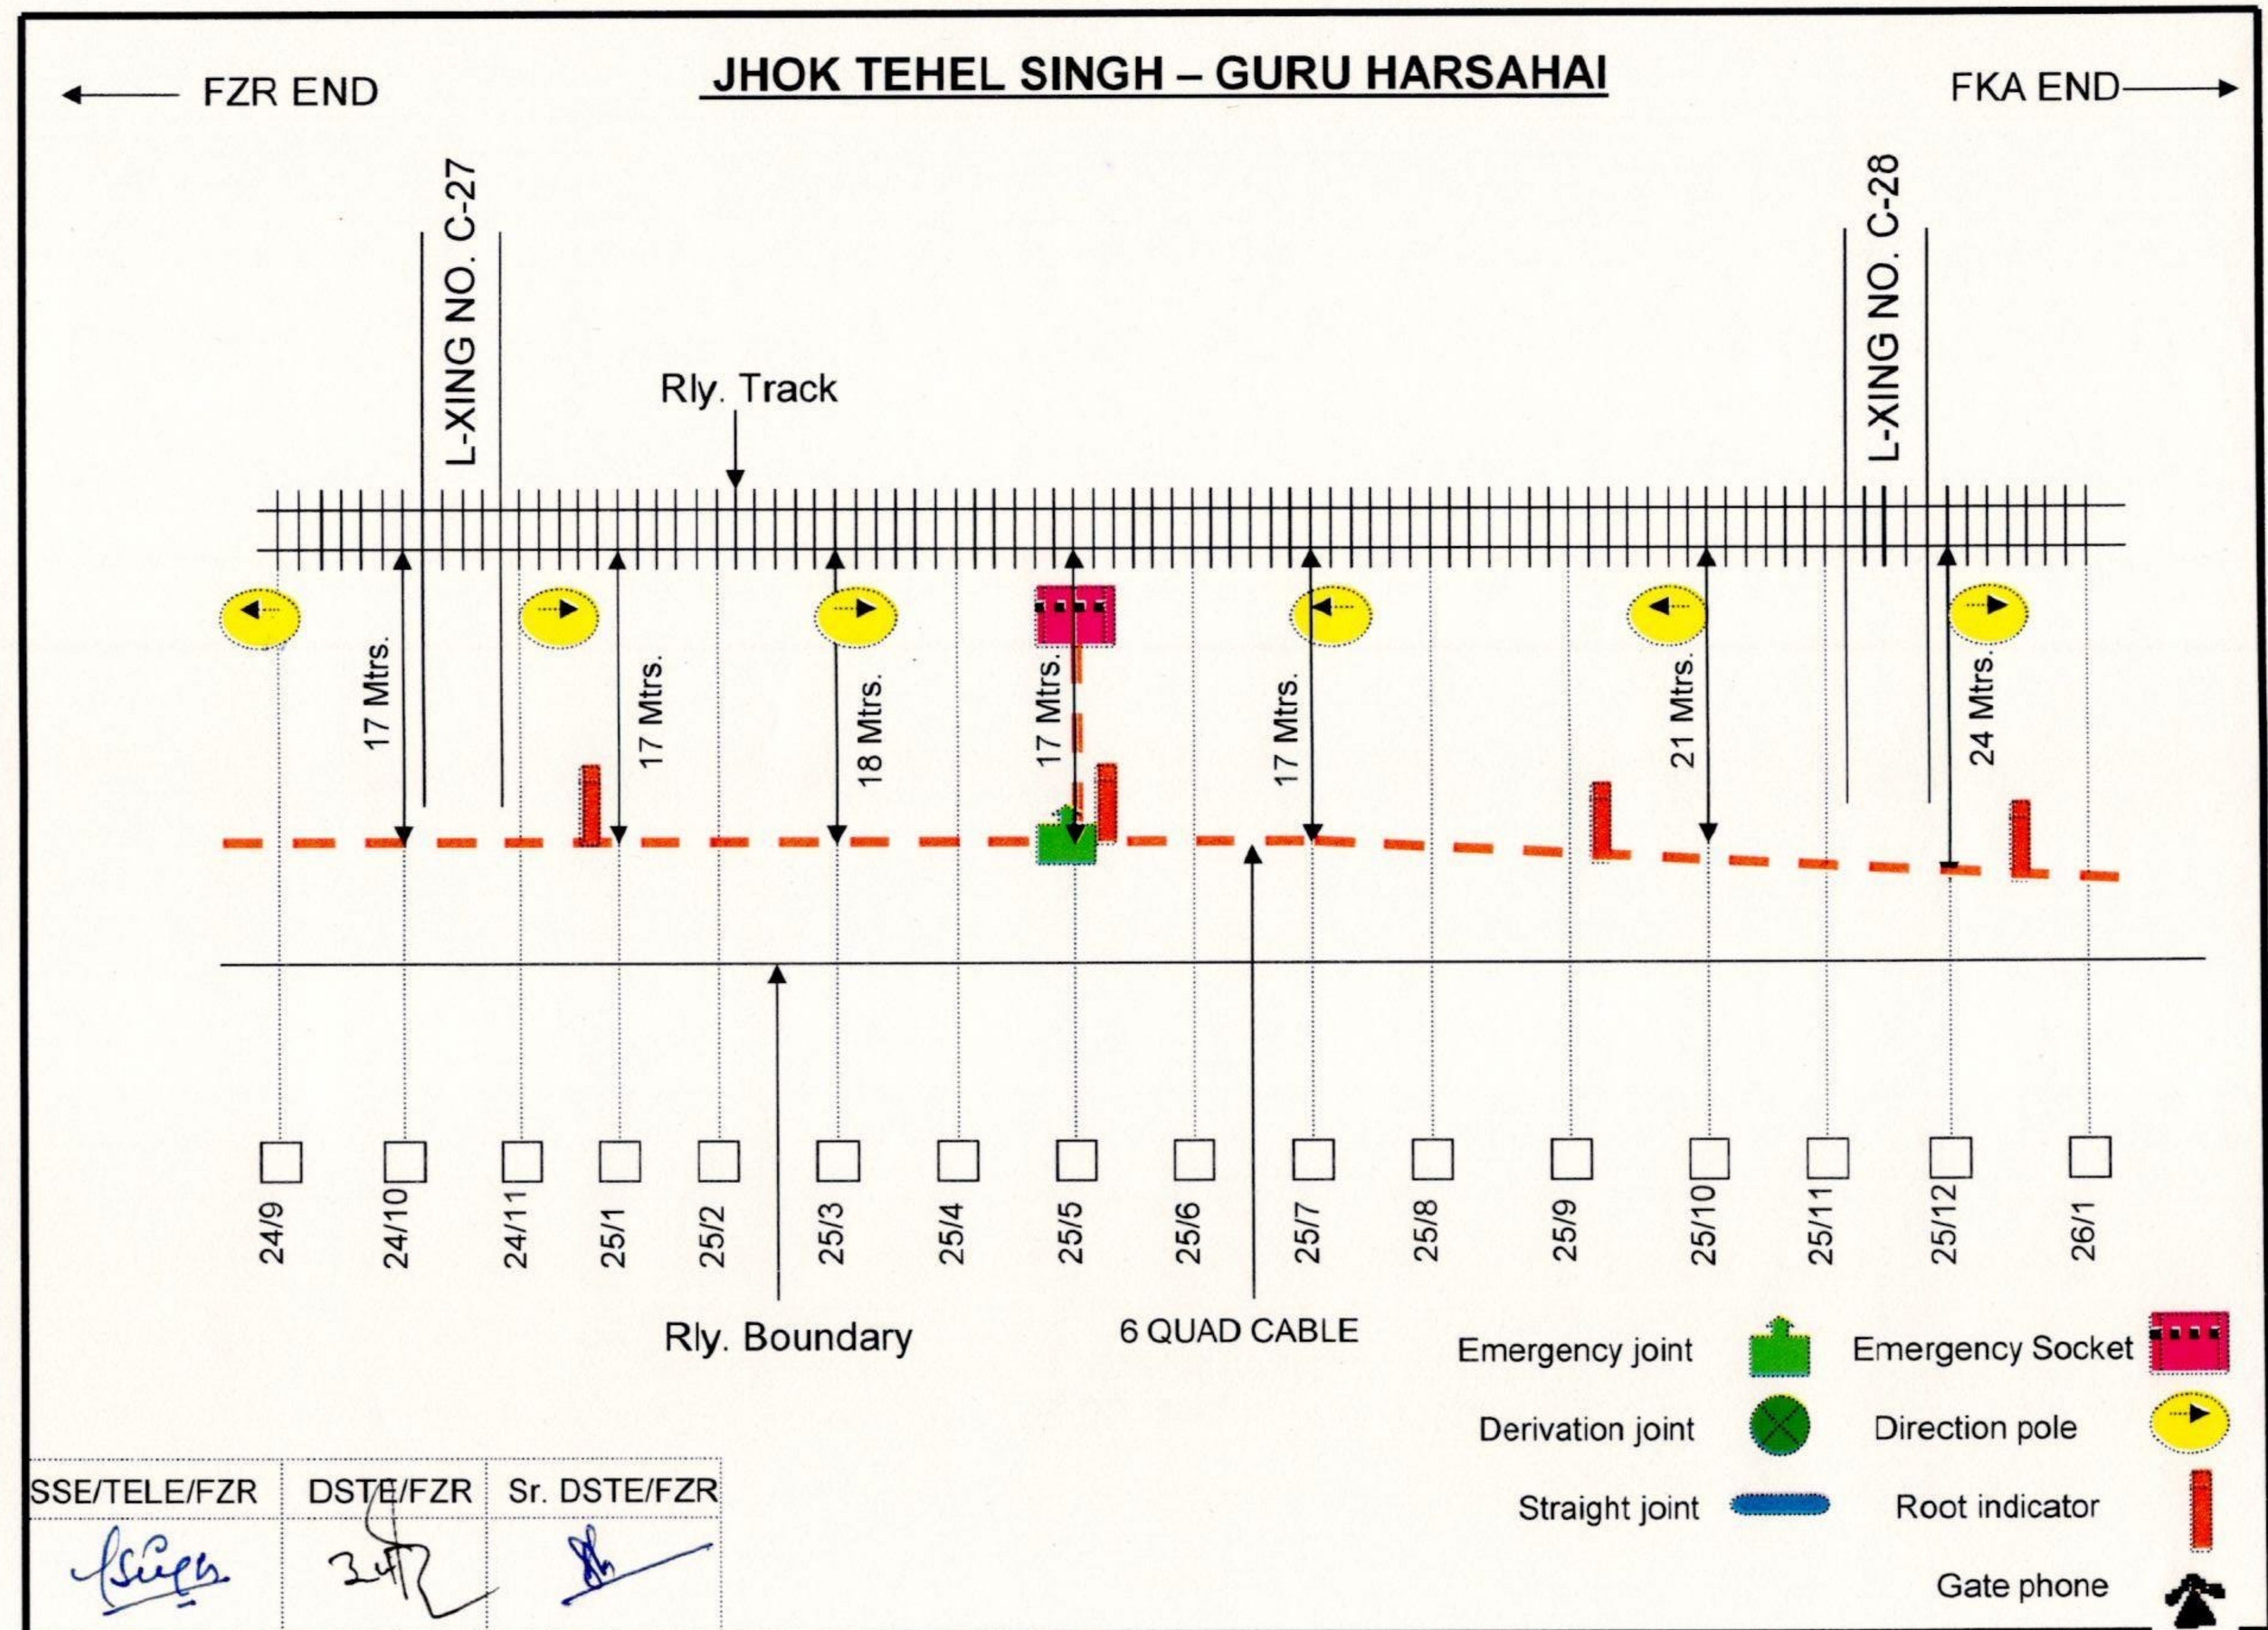


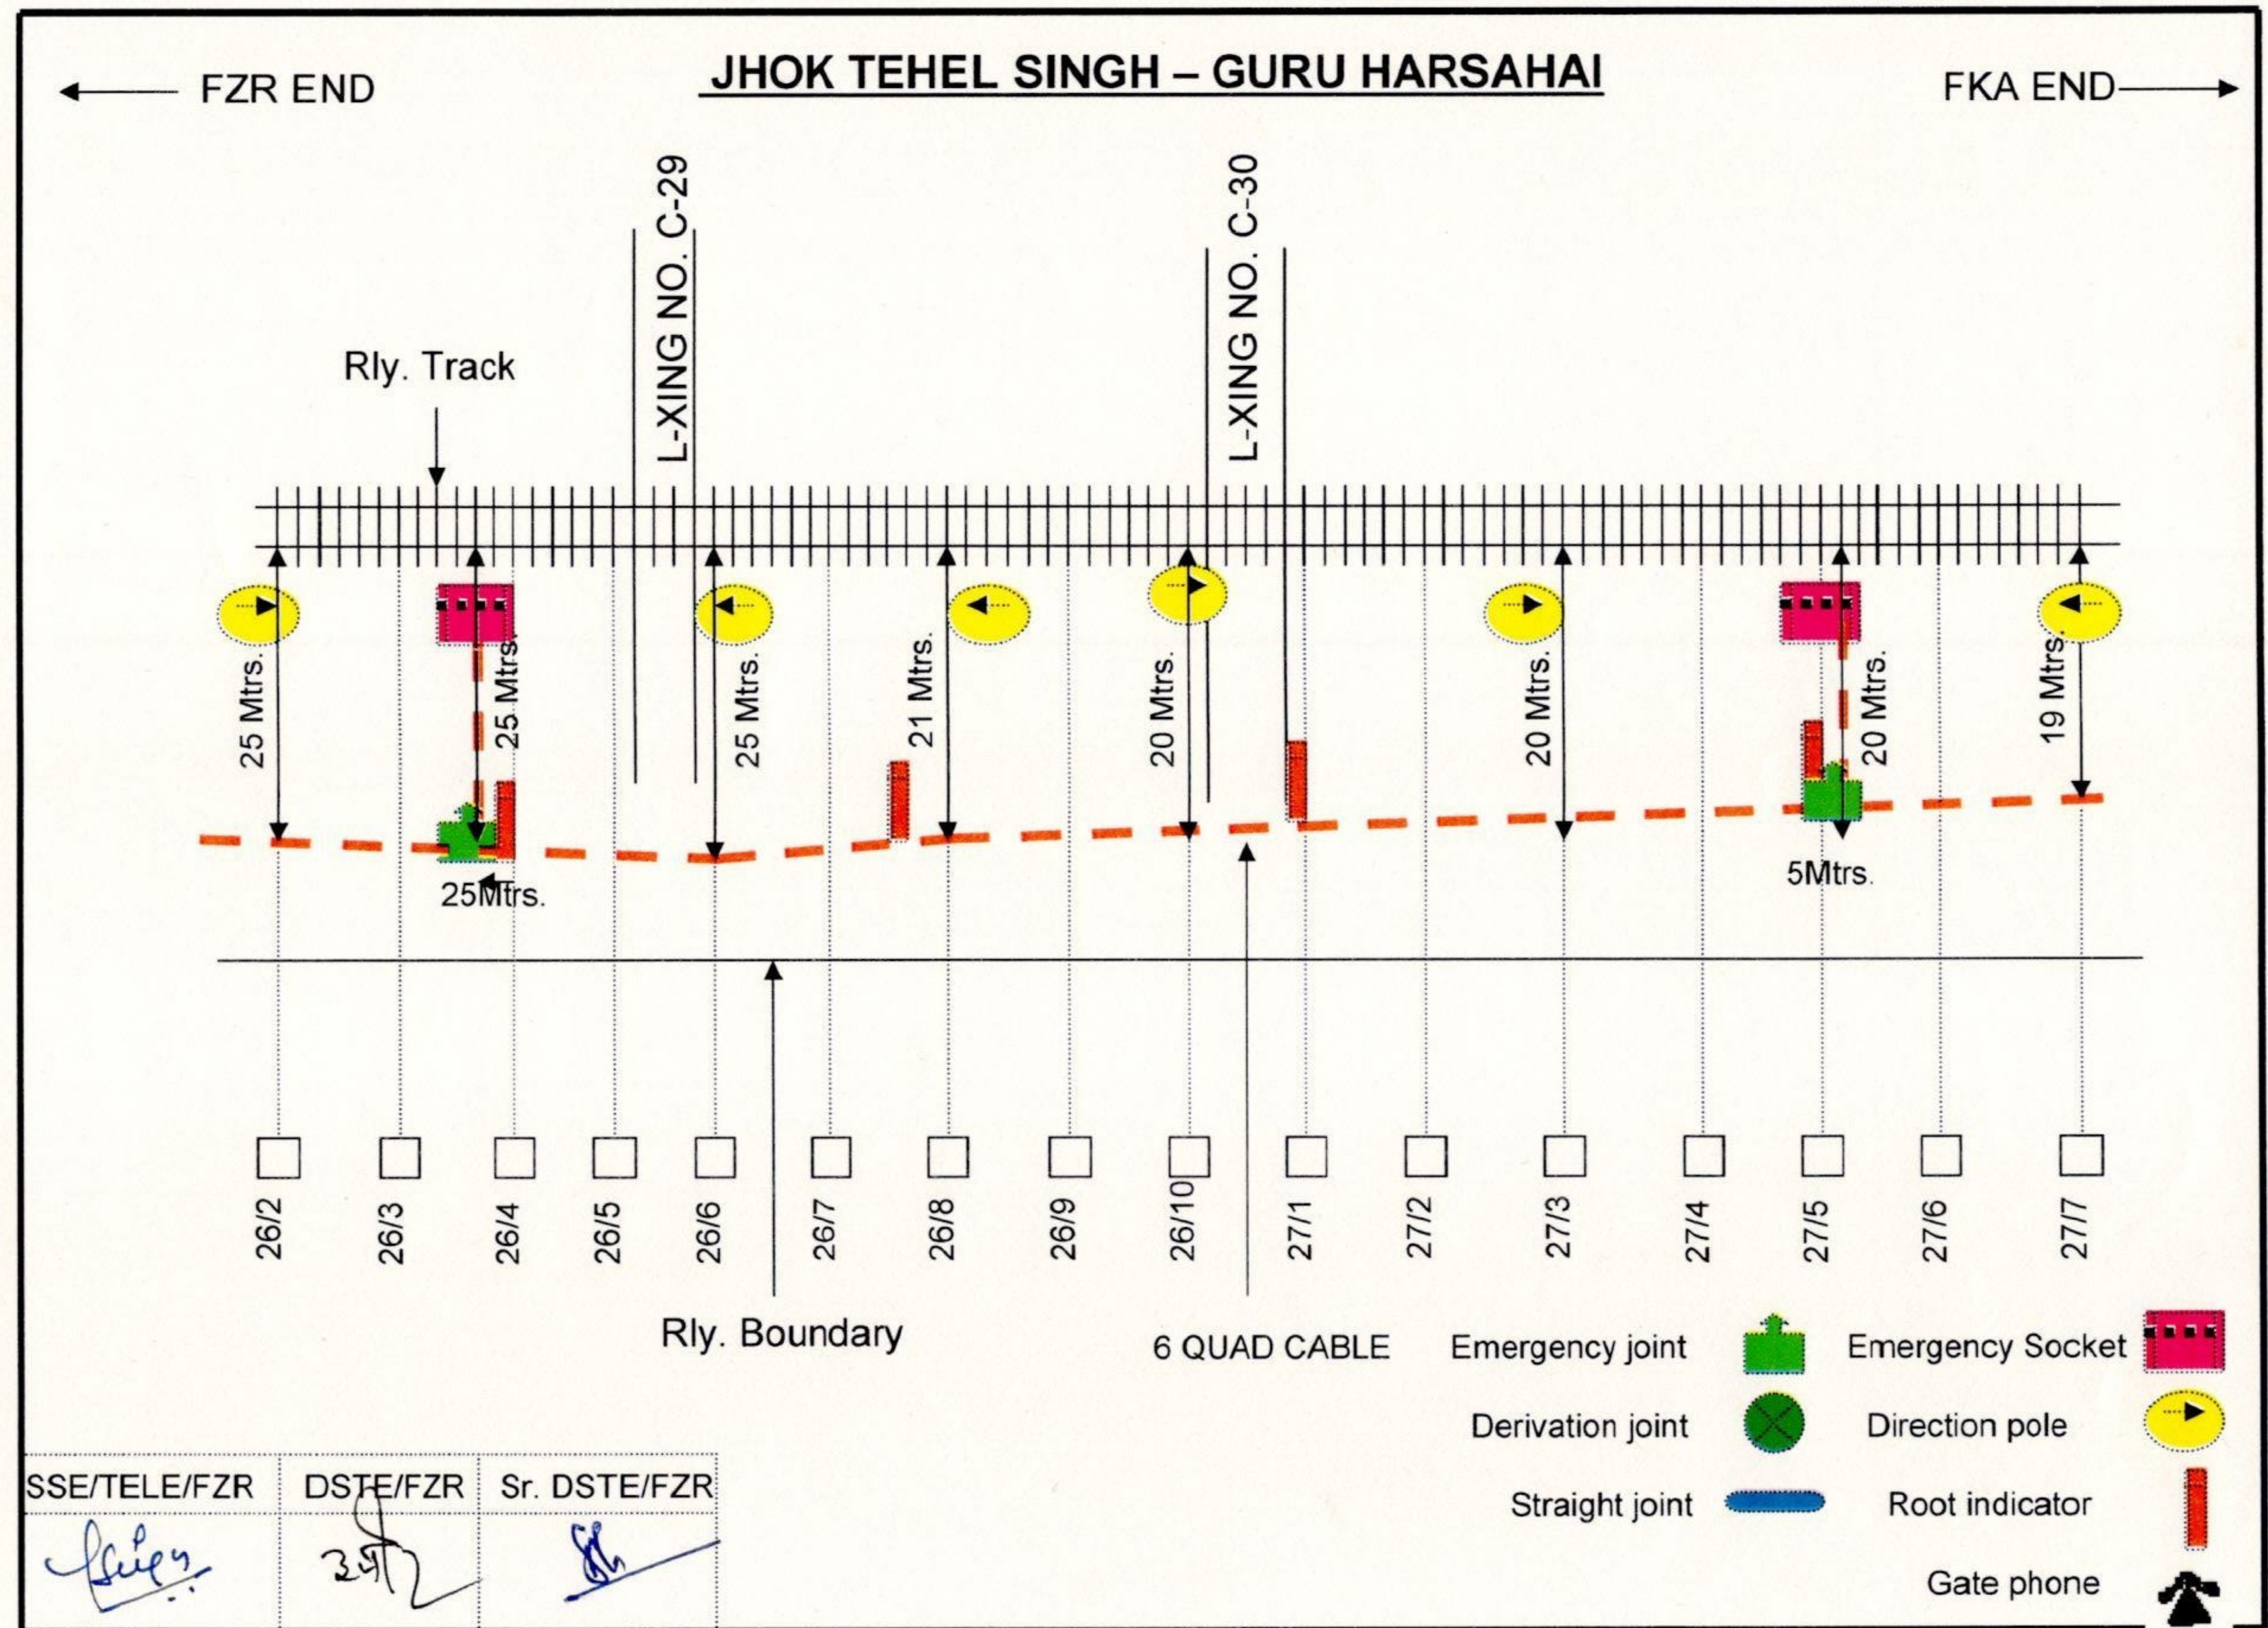


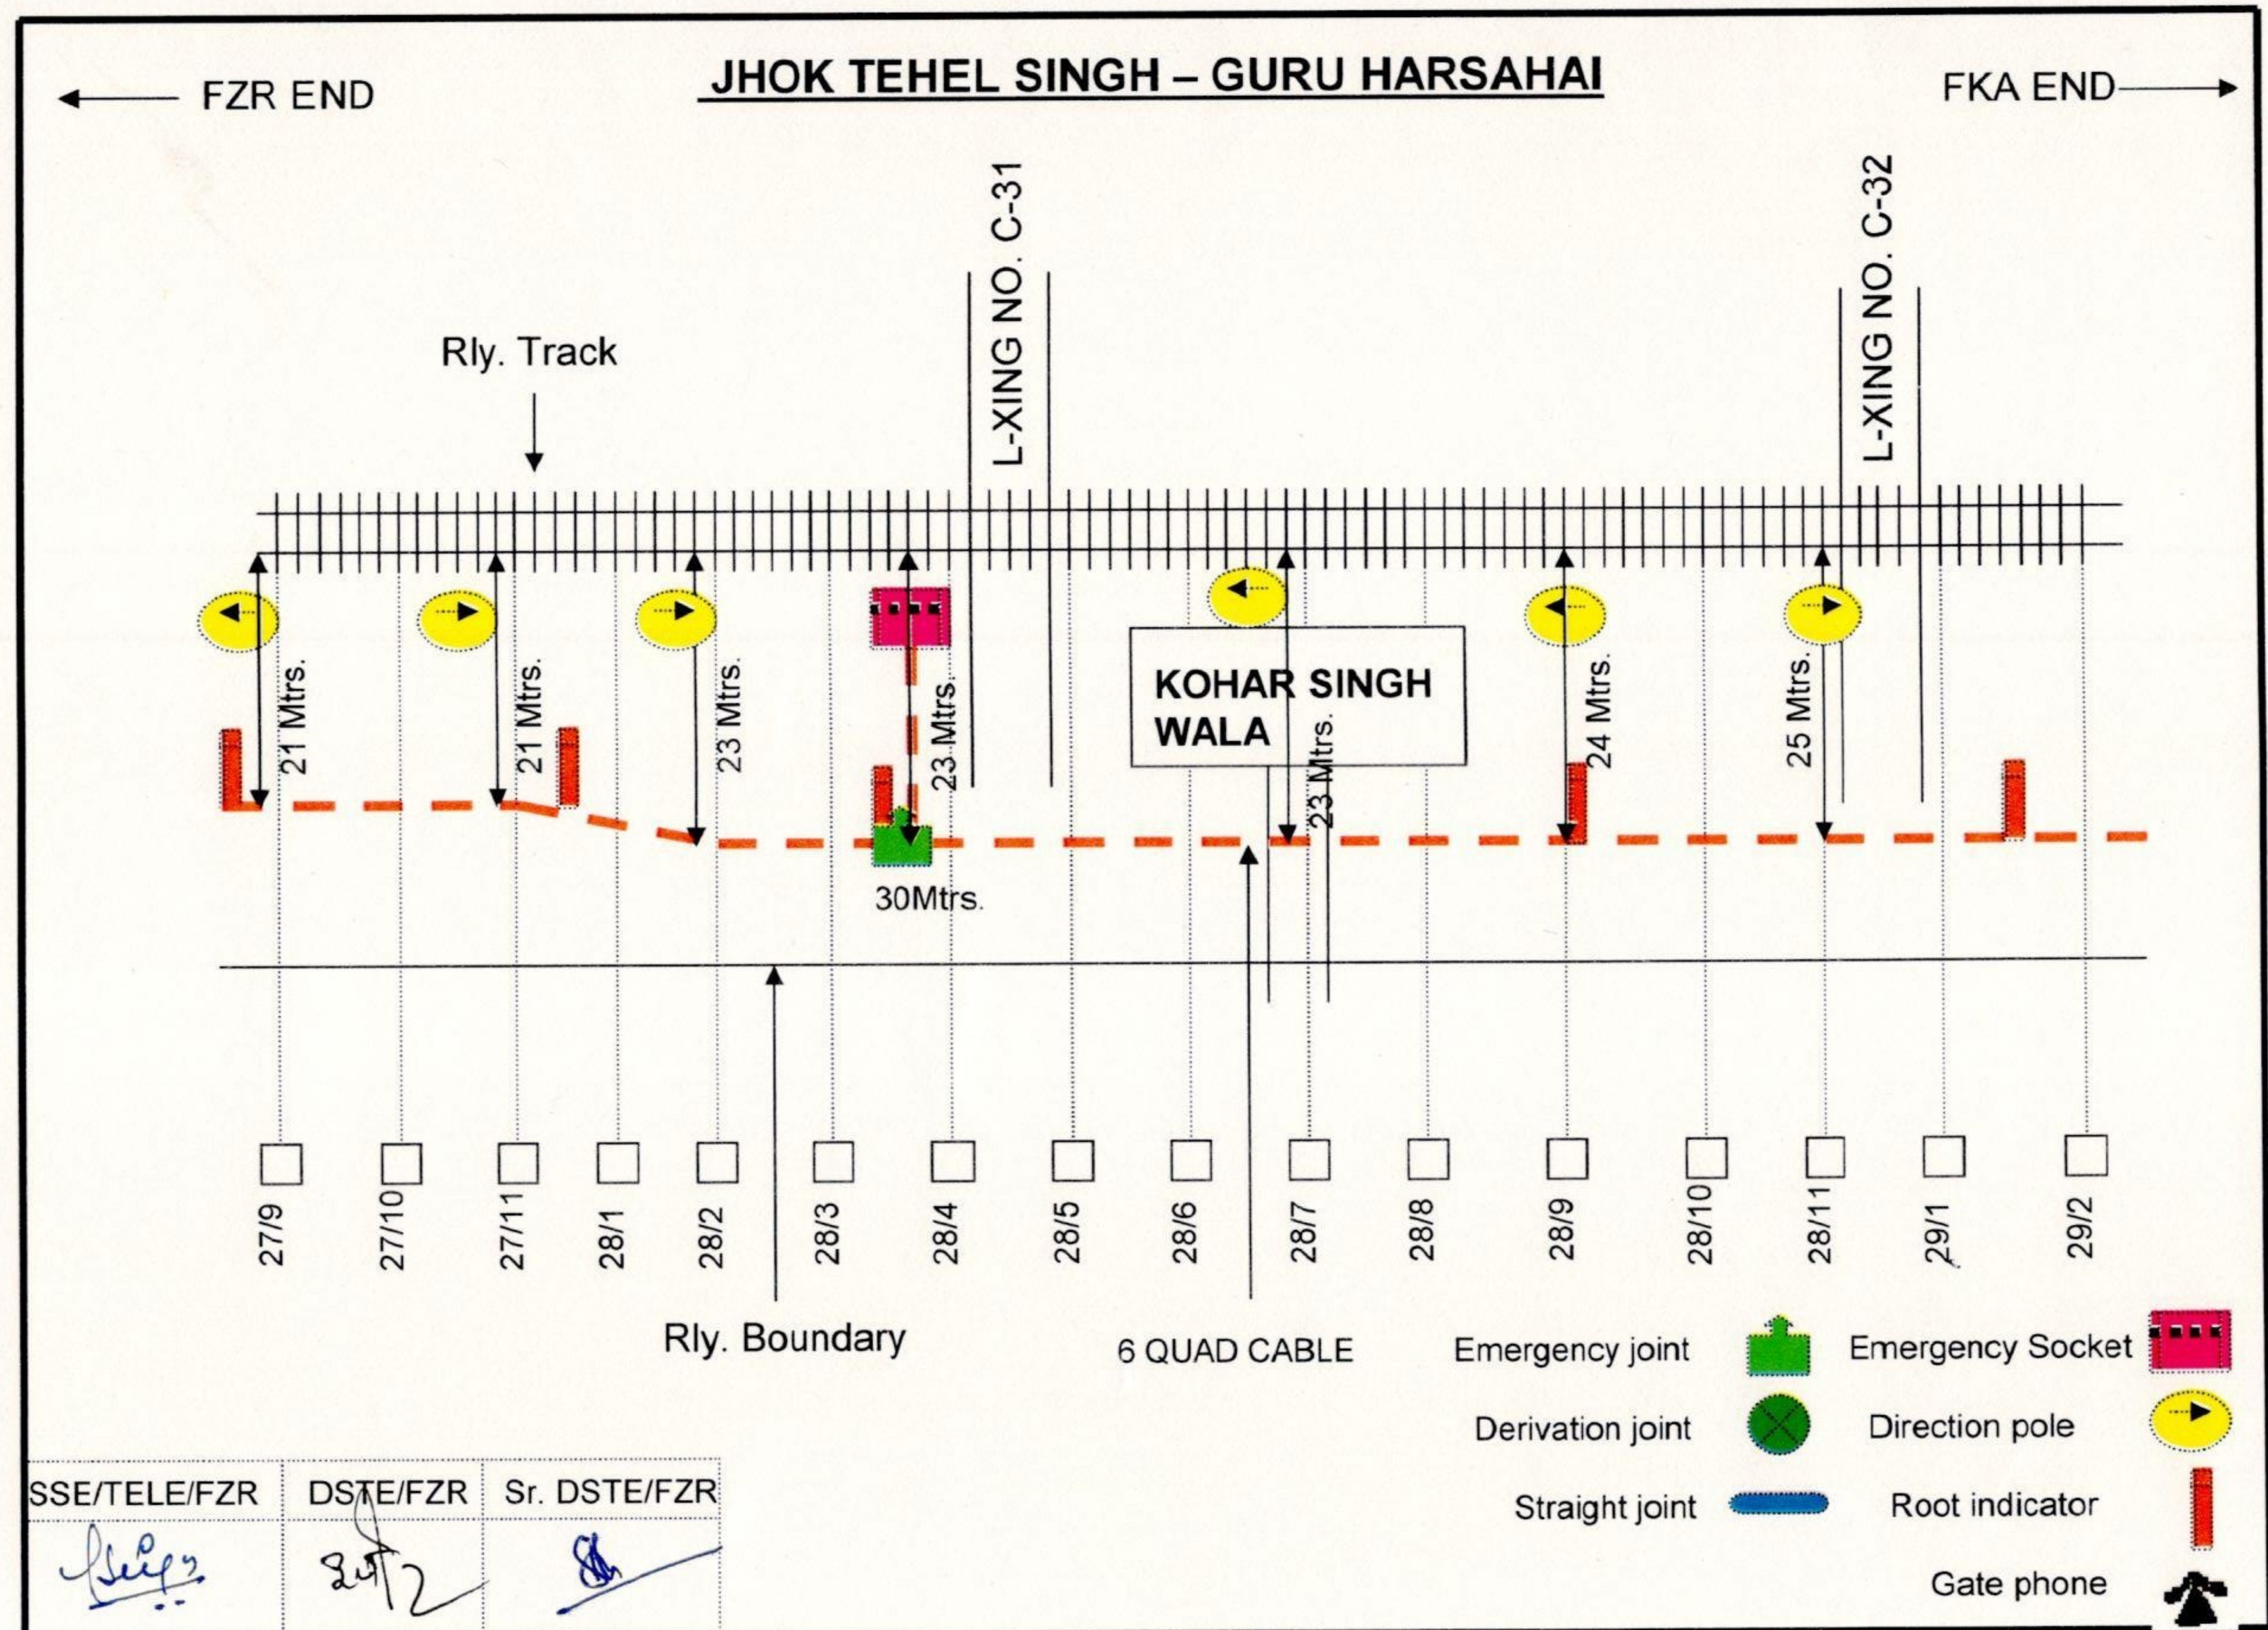


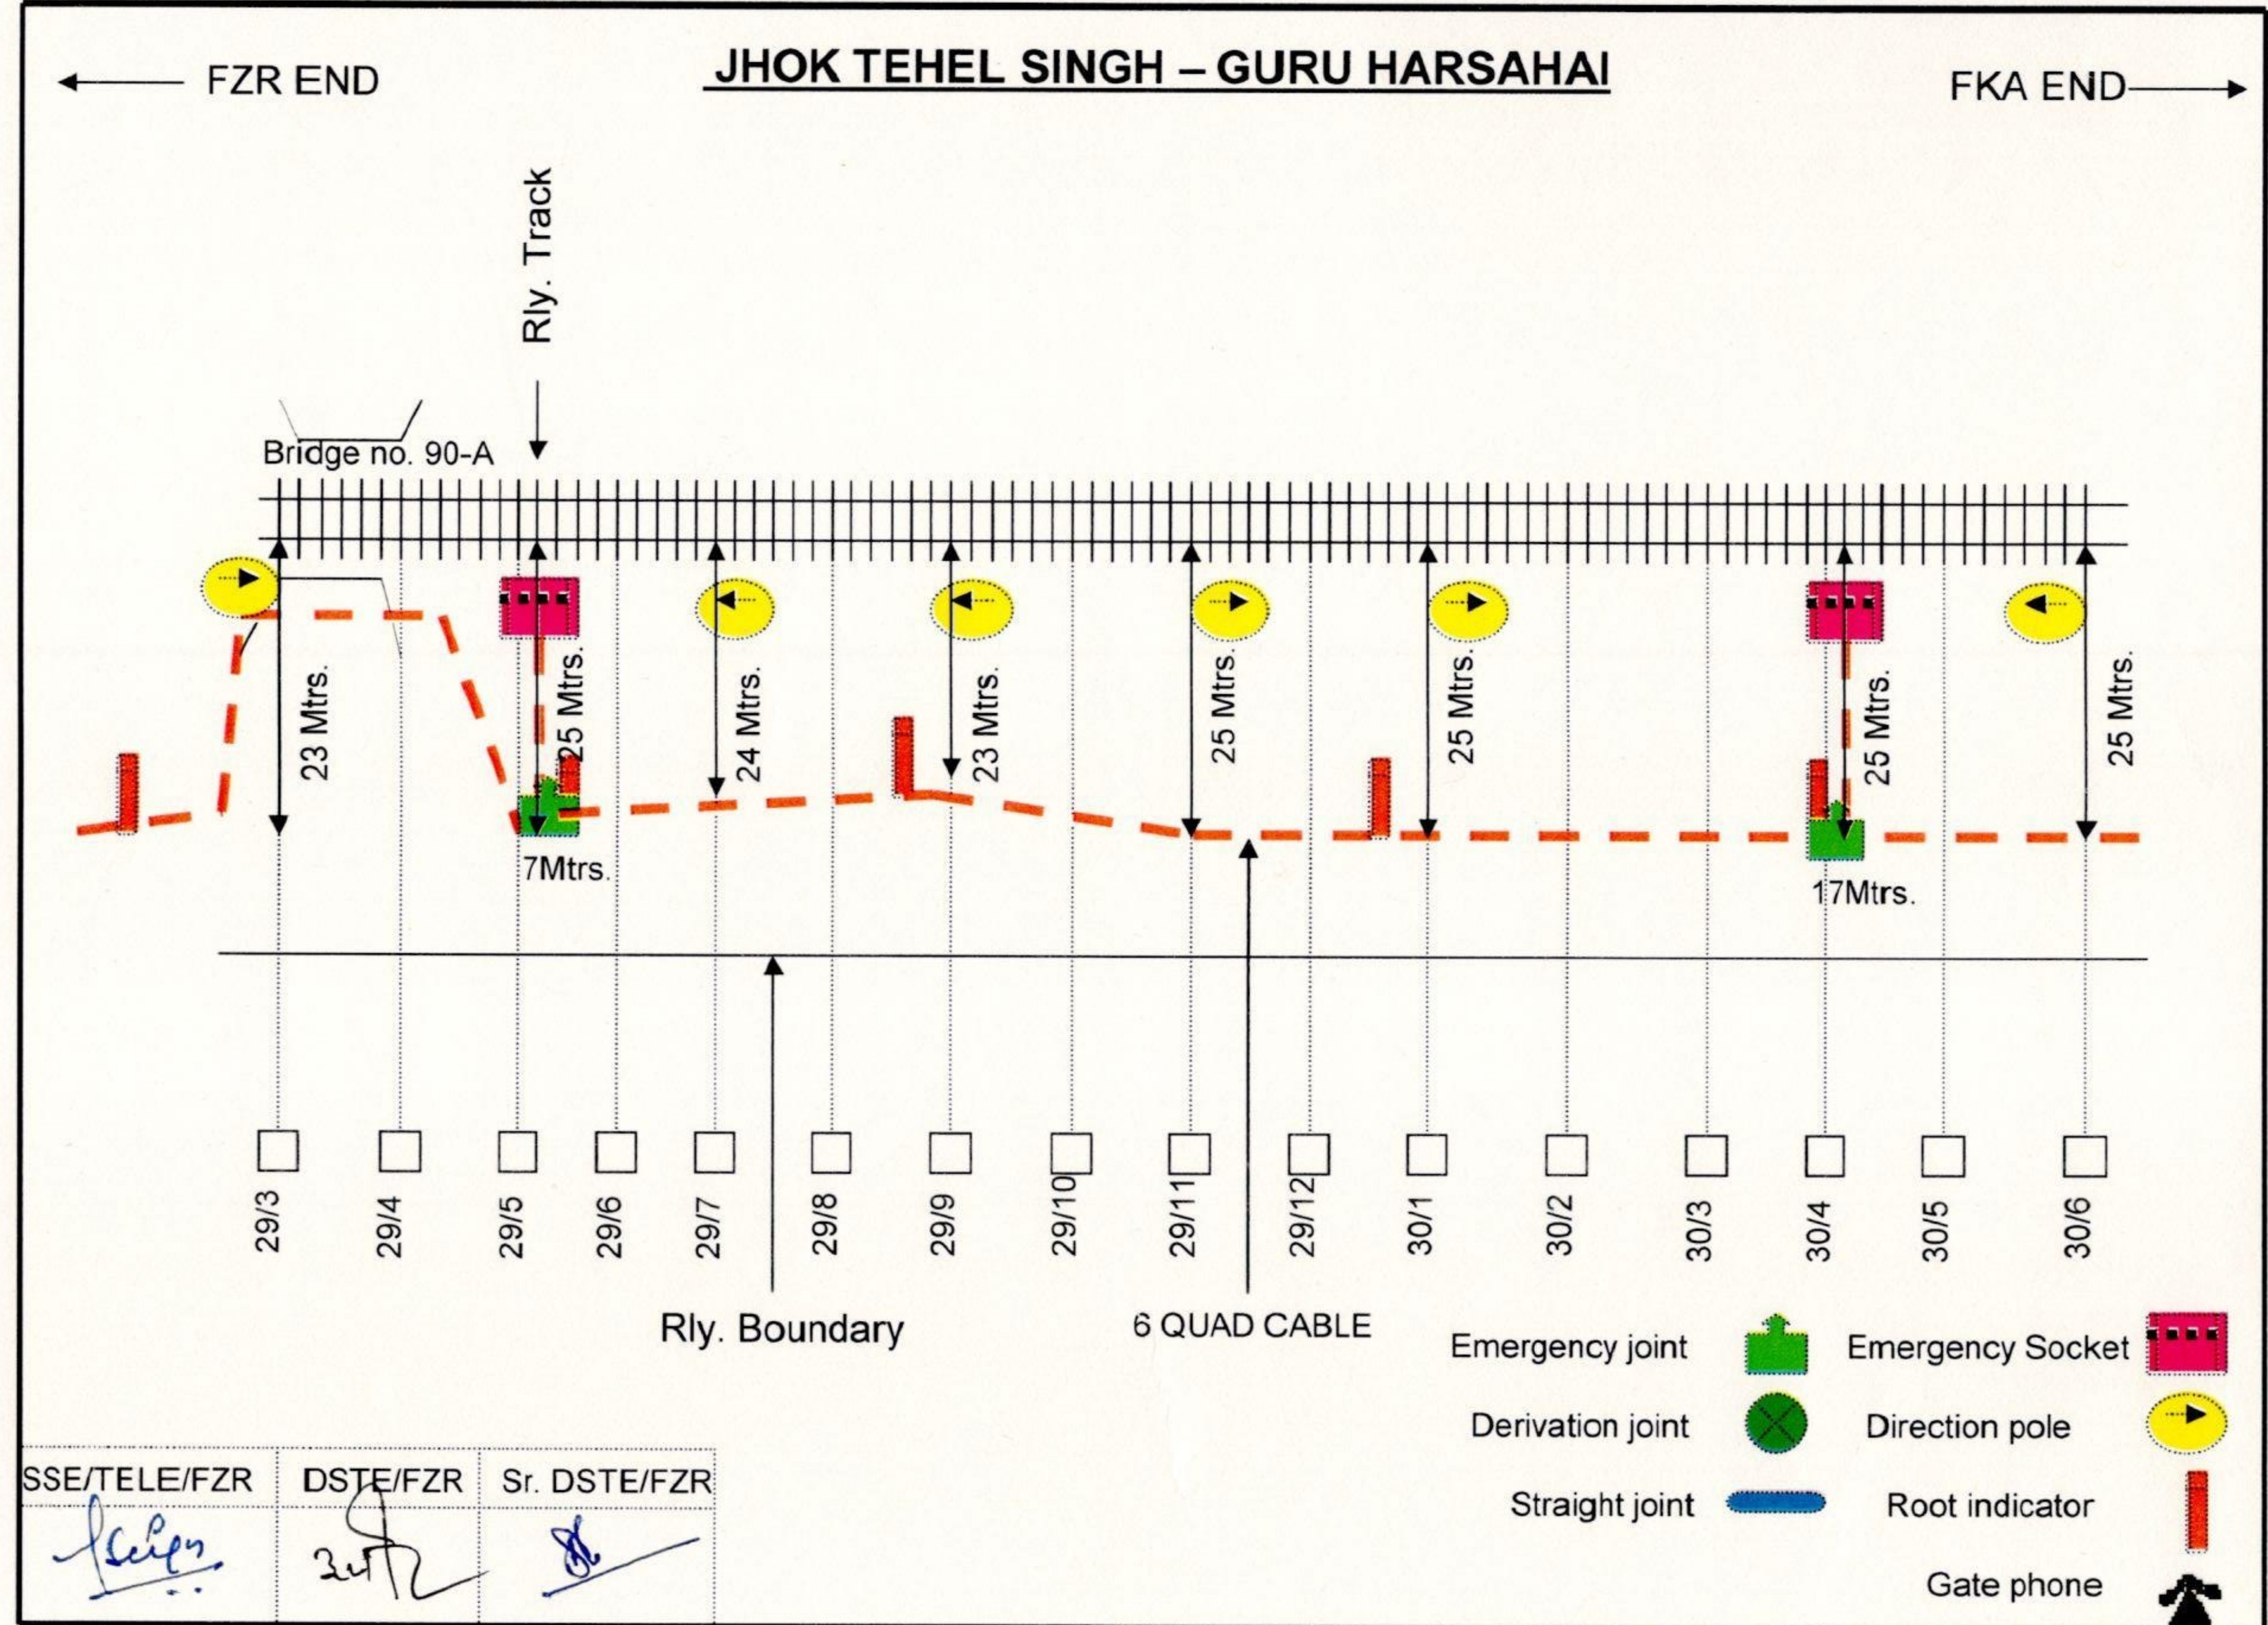

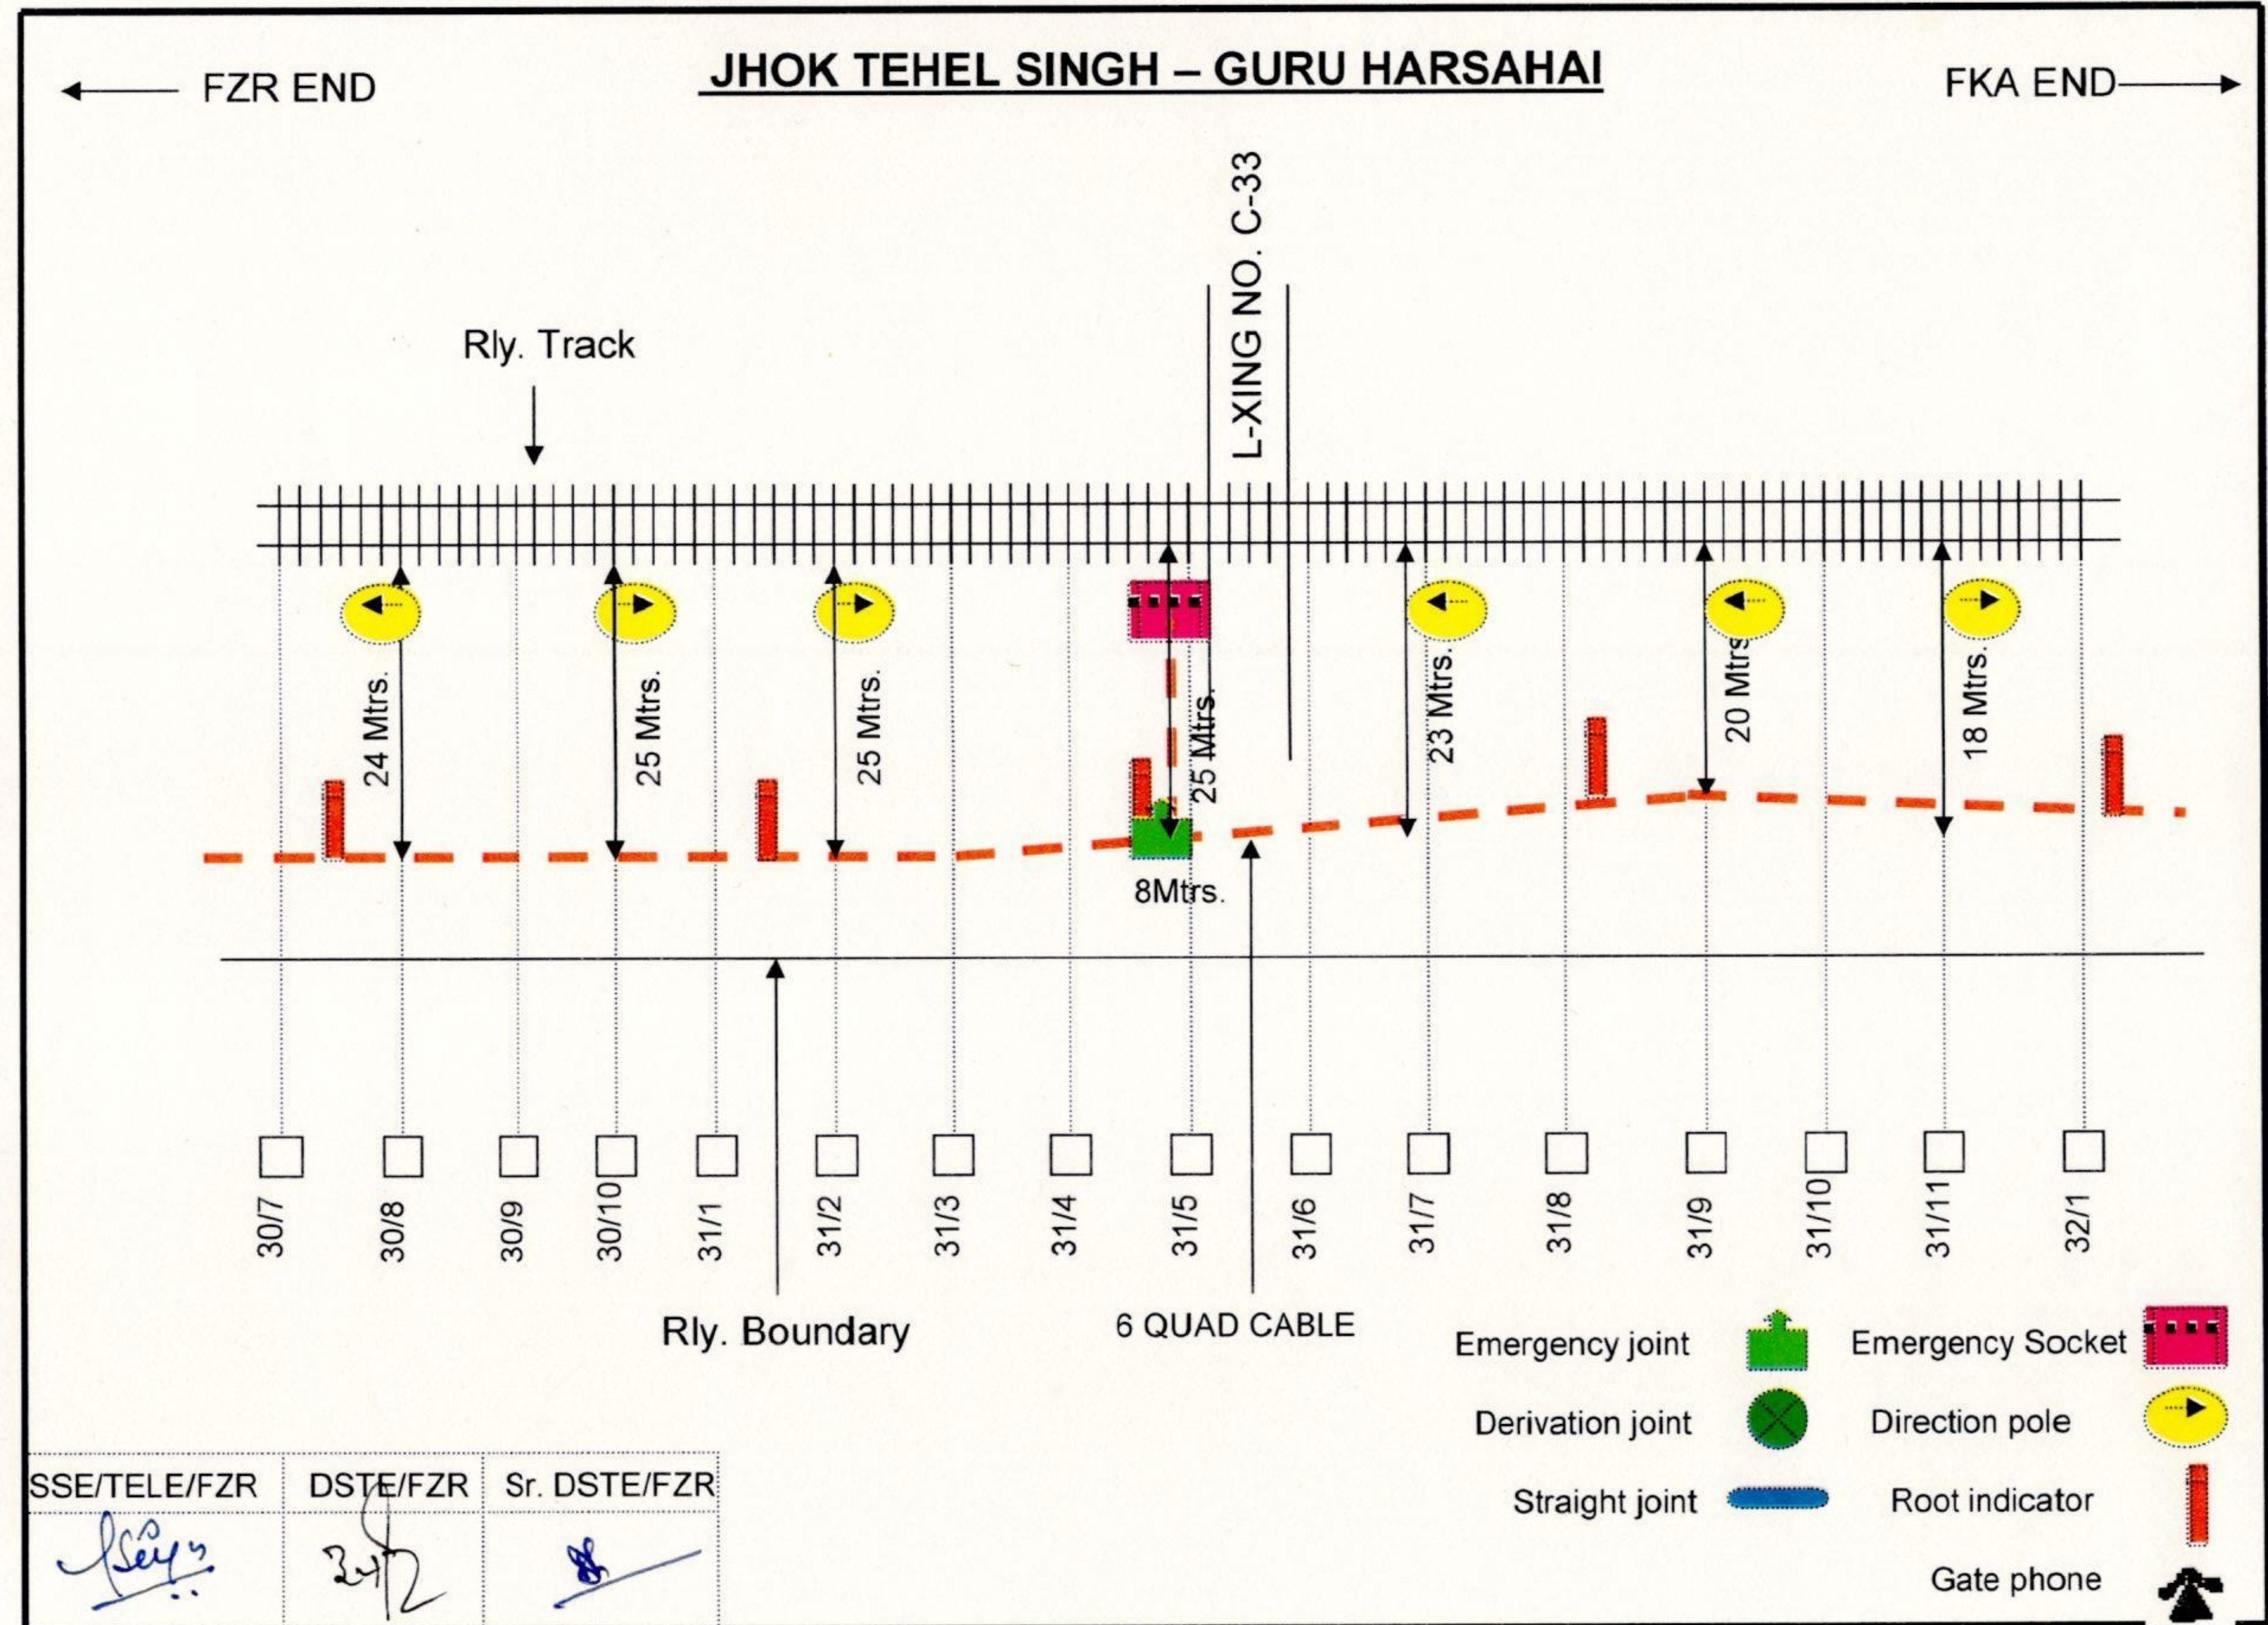

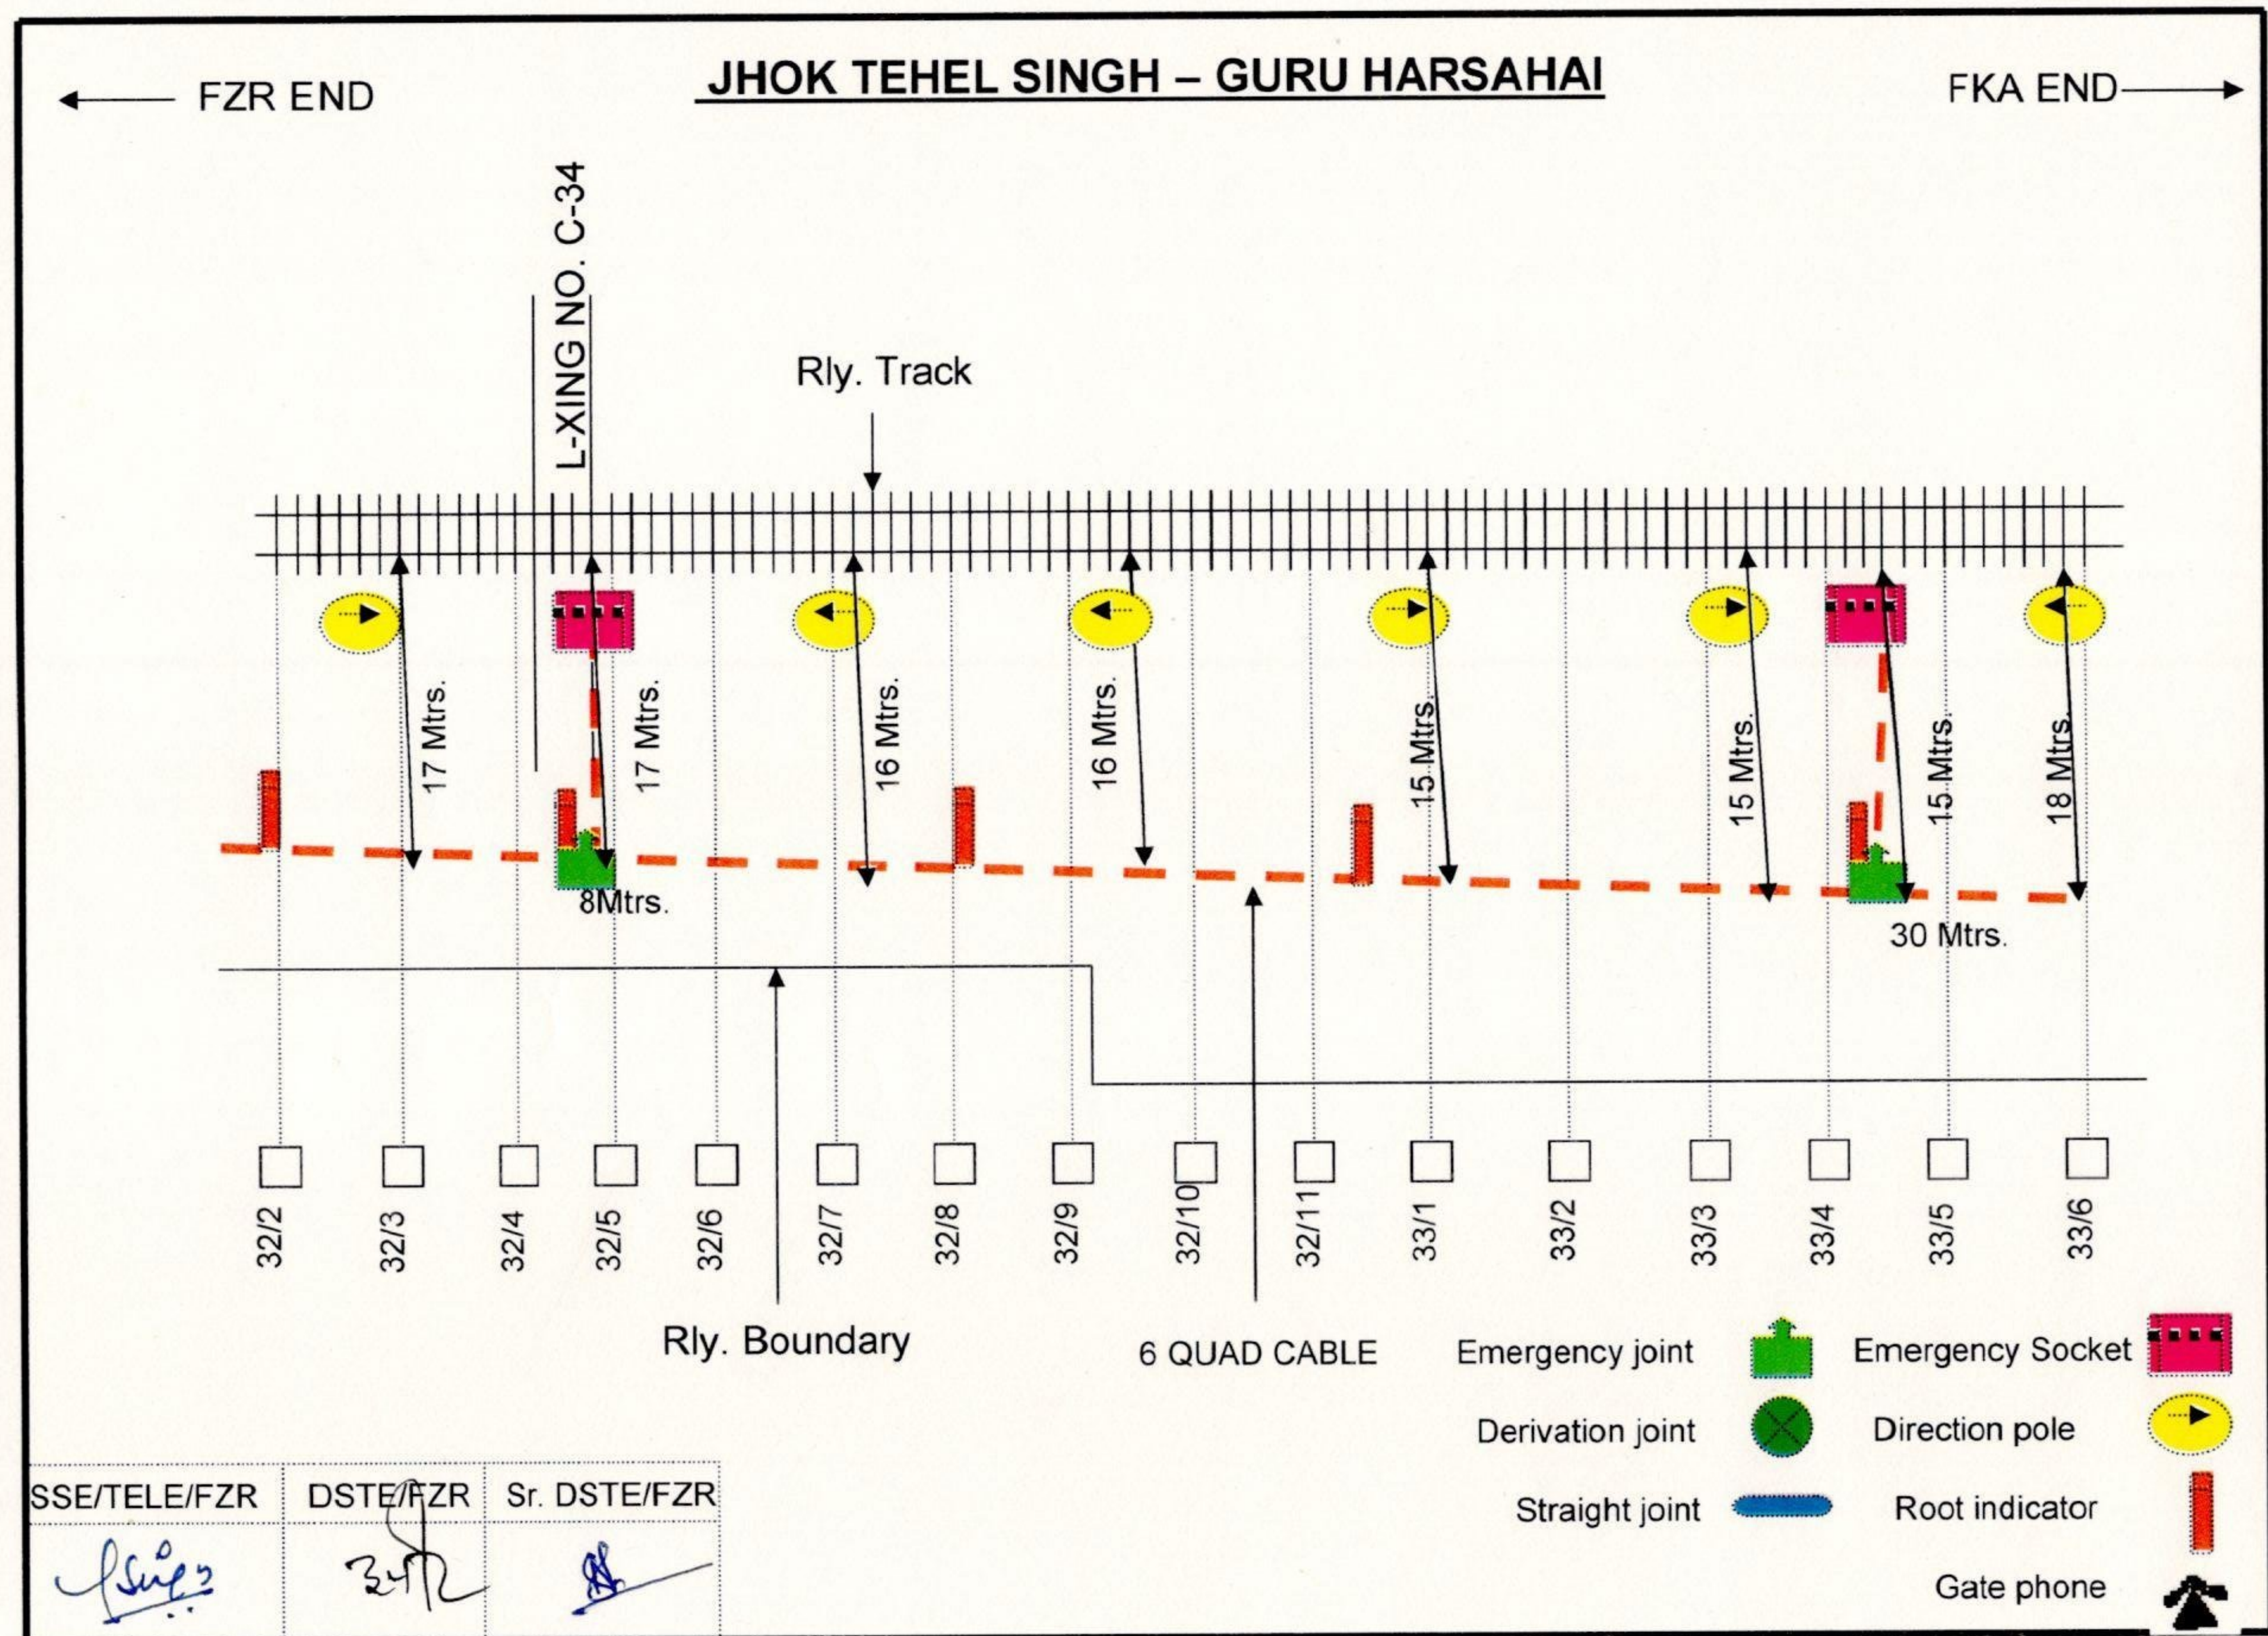

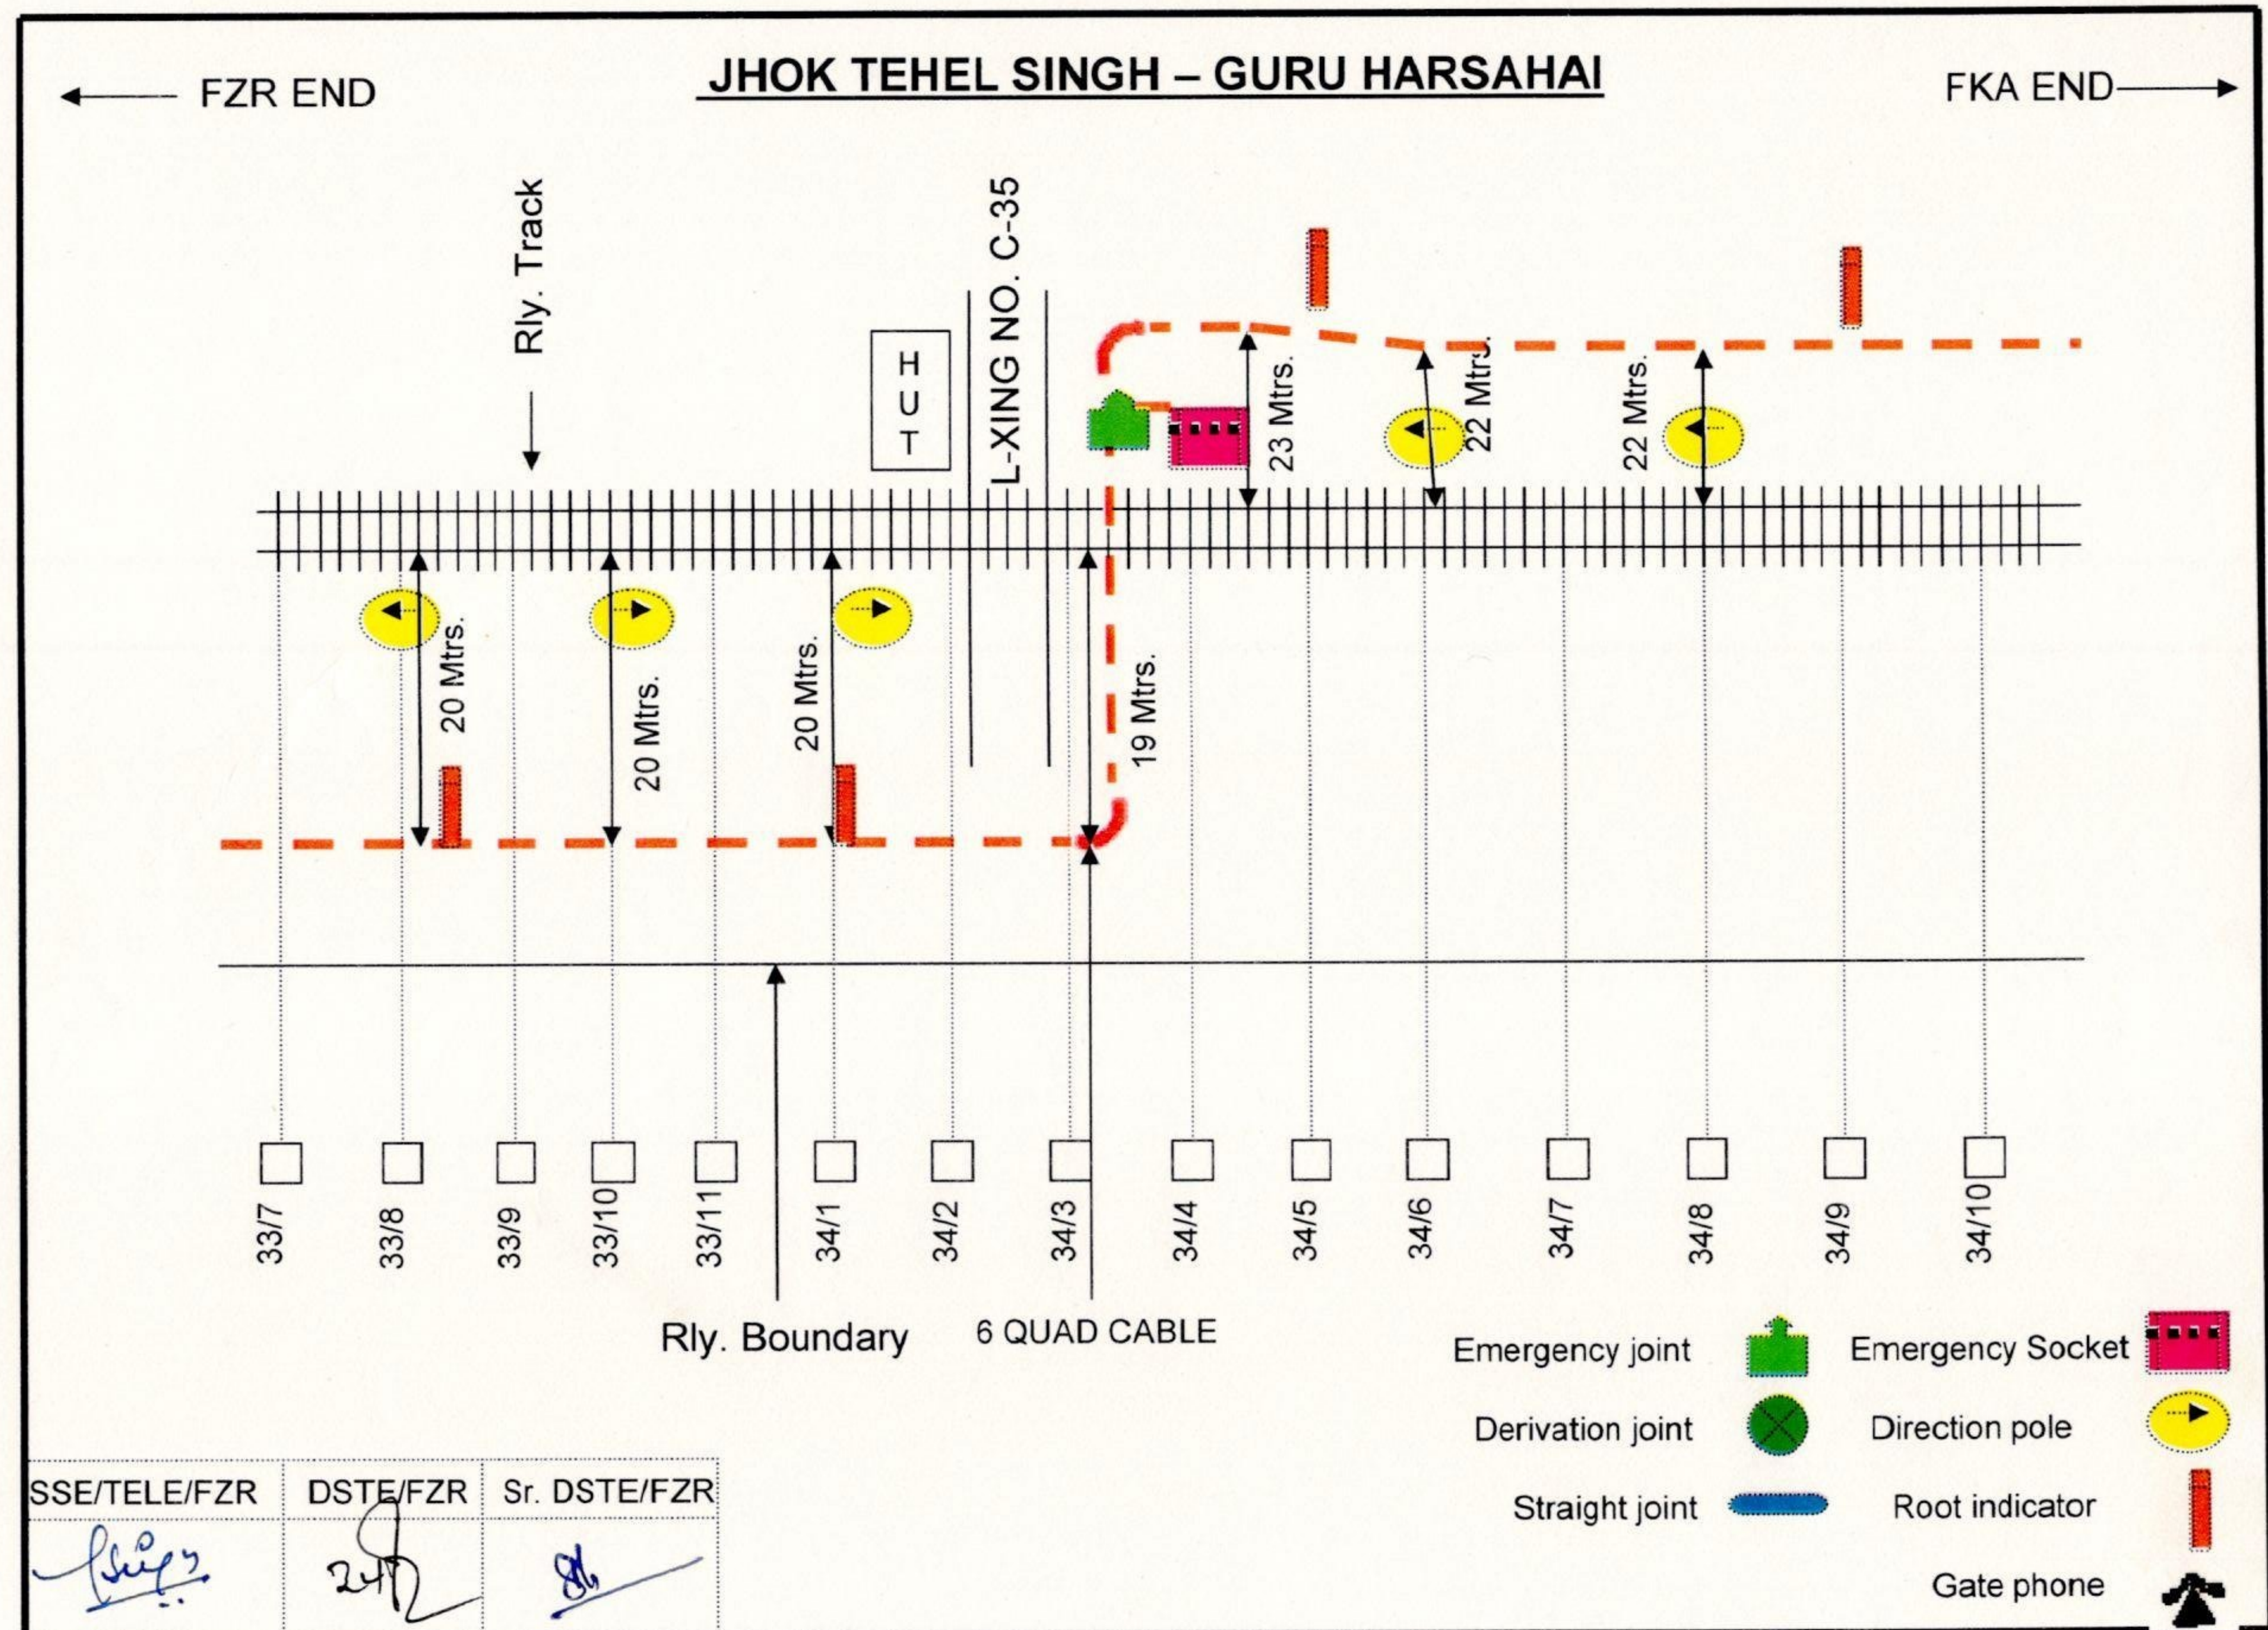

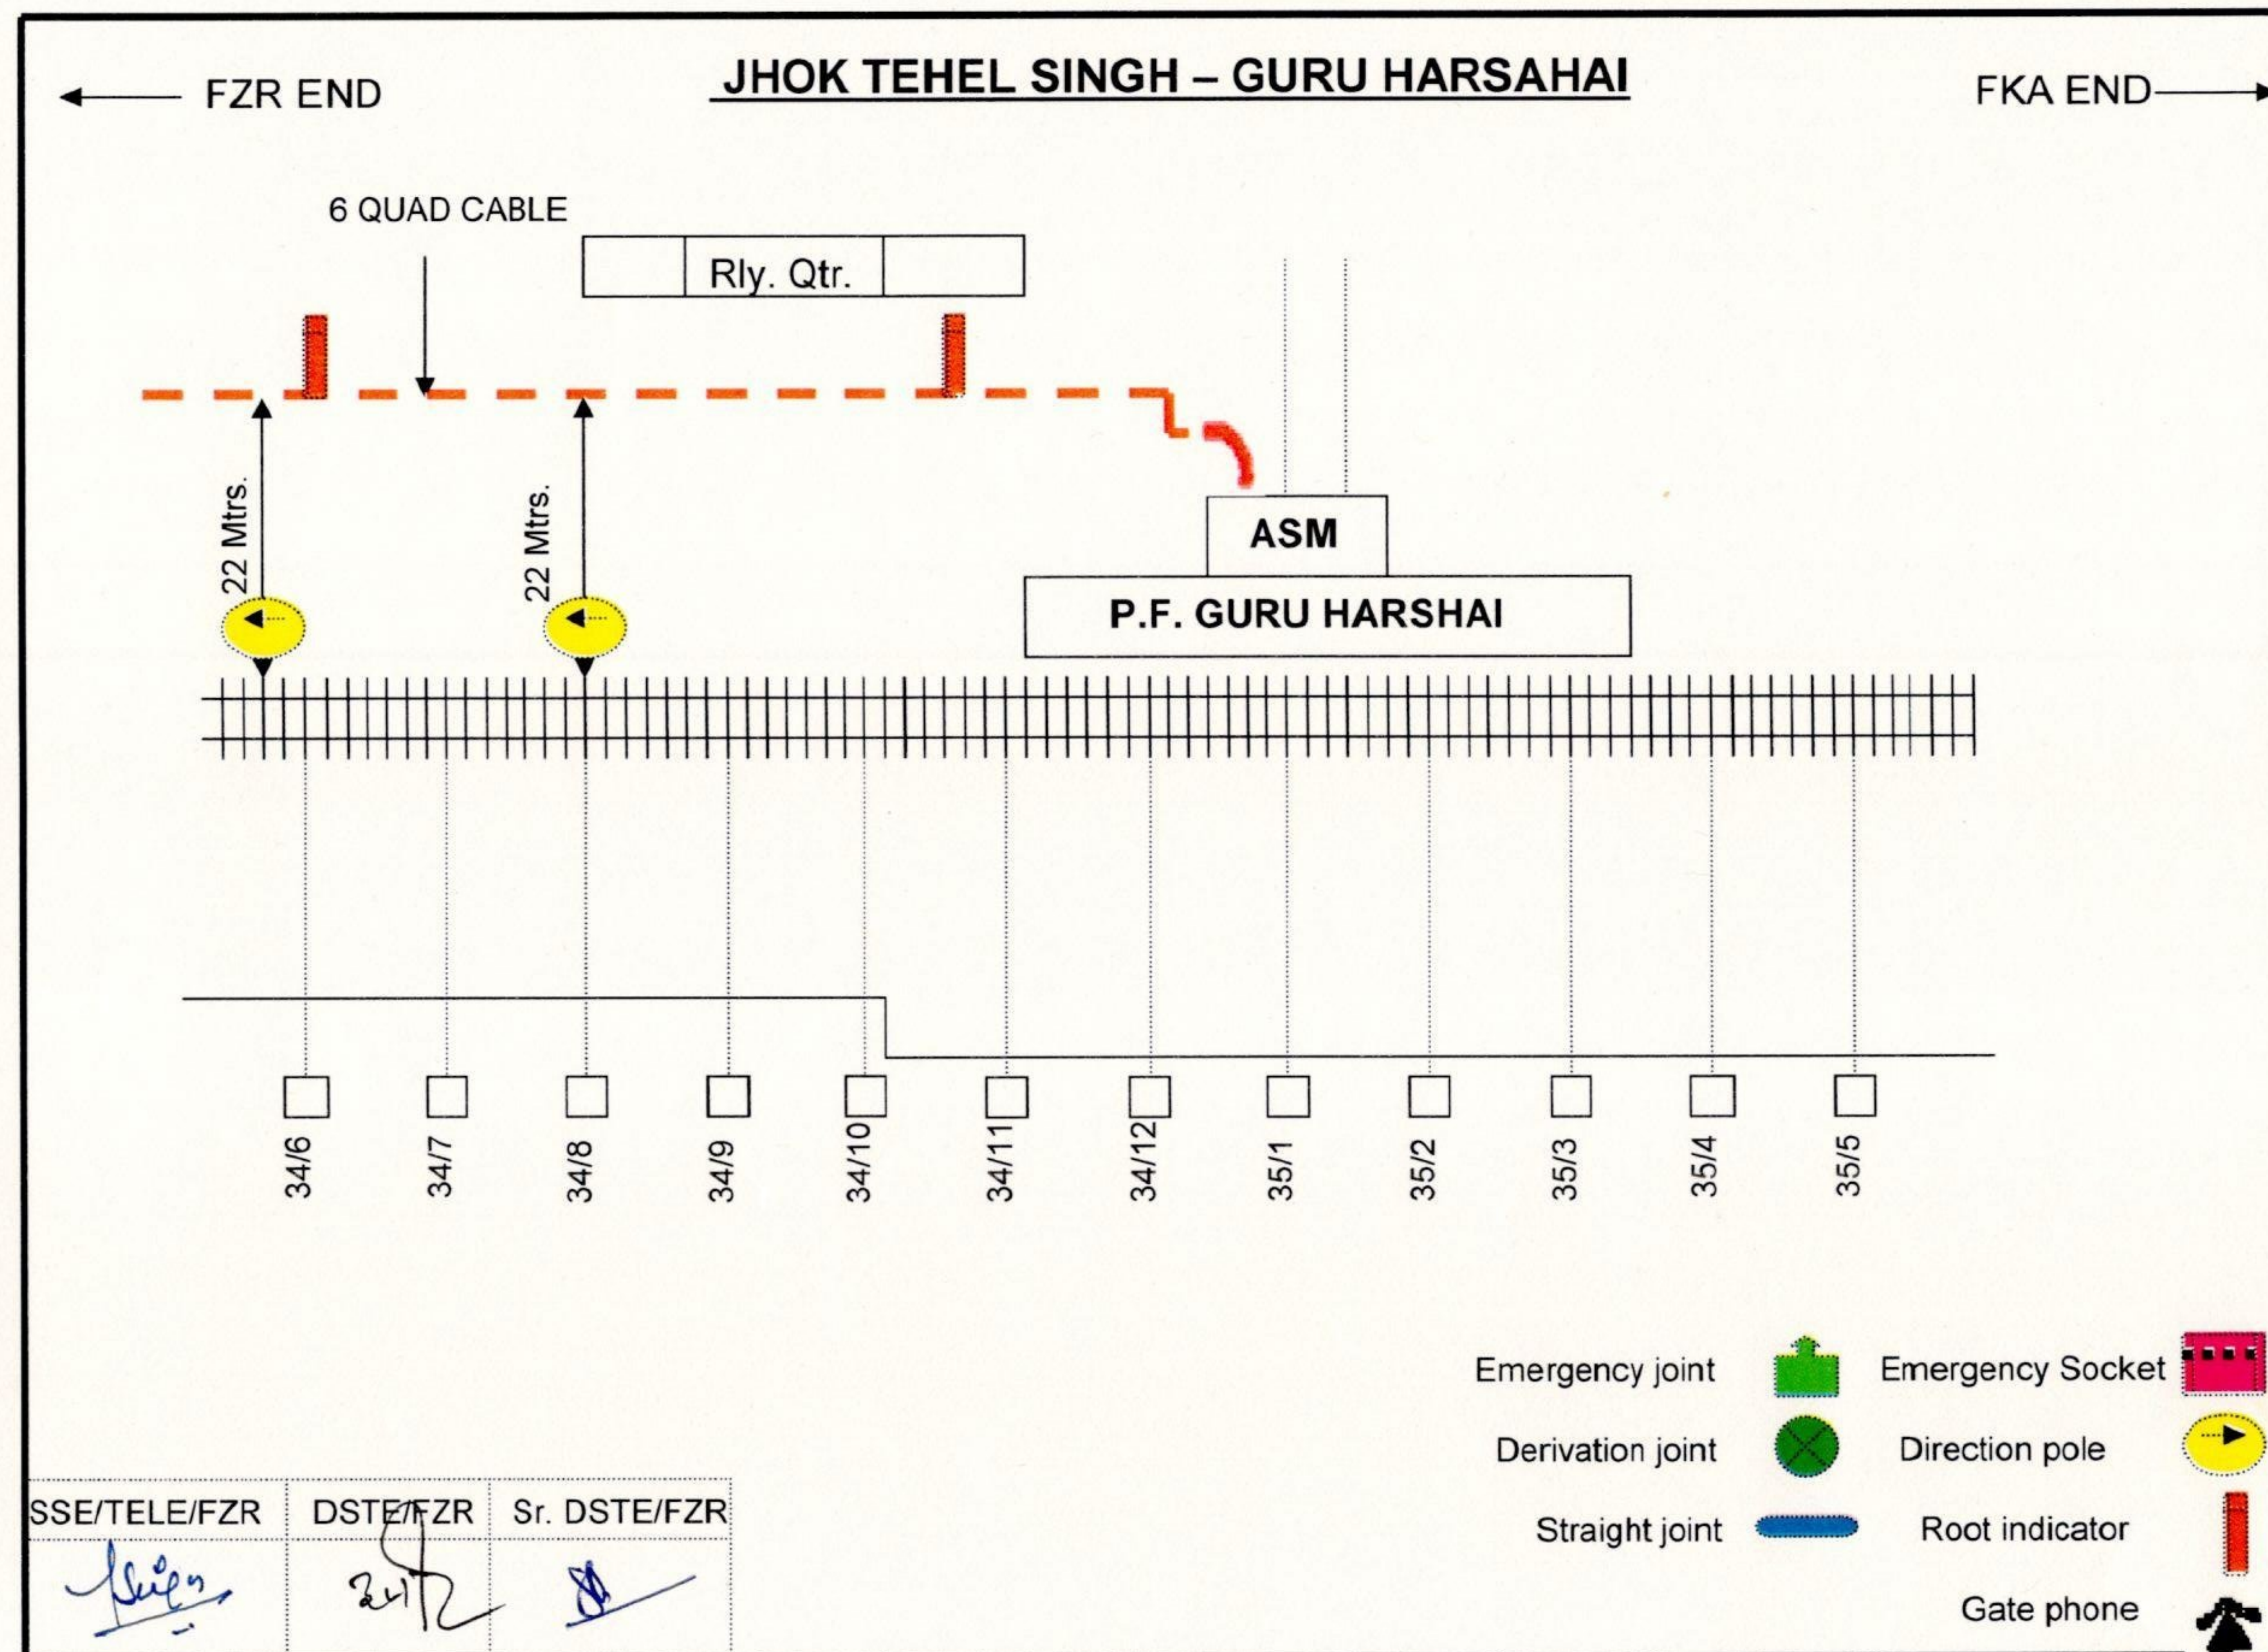

NORTHERAN RAILWAY


FINAL CABLE ROUTE PLAN


FOR


GURU HARSAHAI


TO


JALALABAD

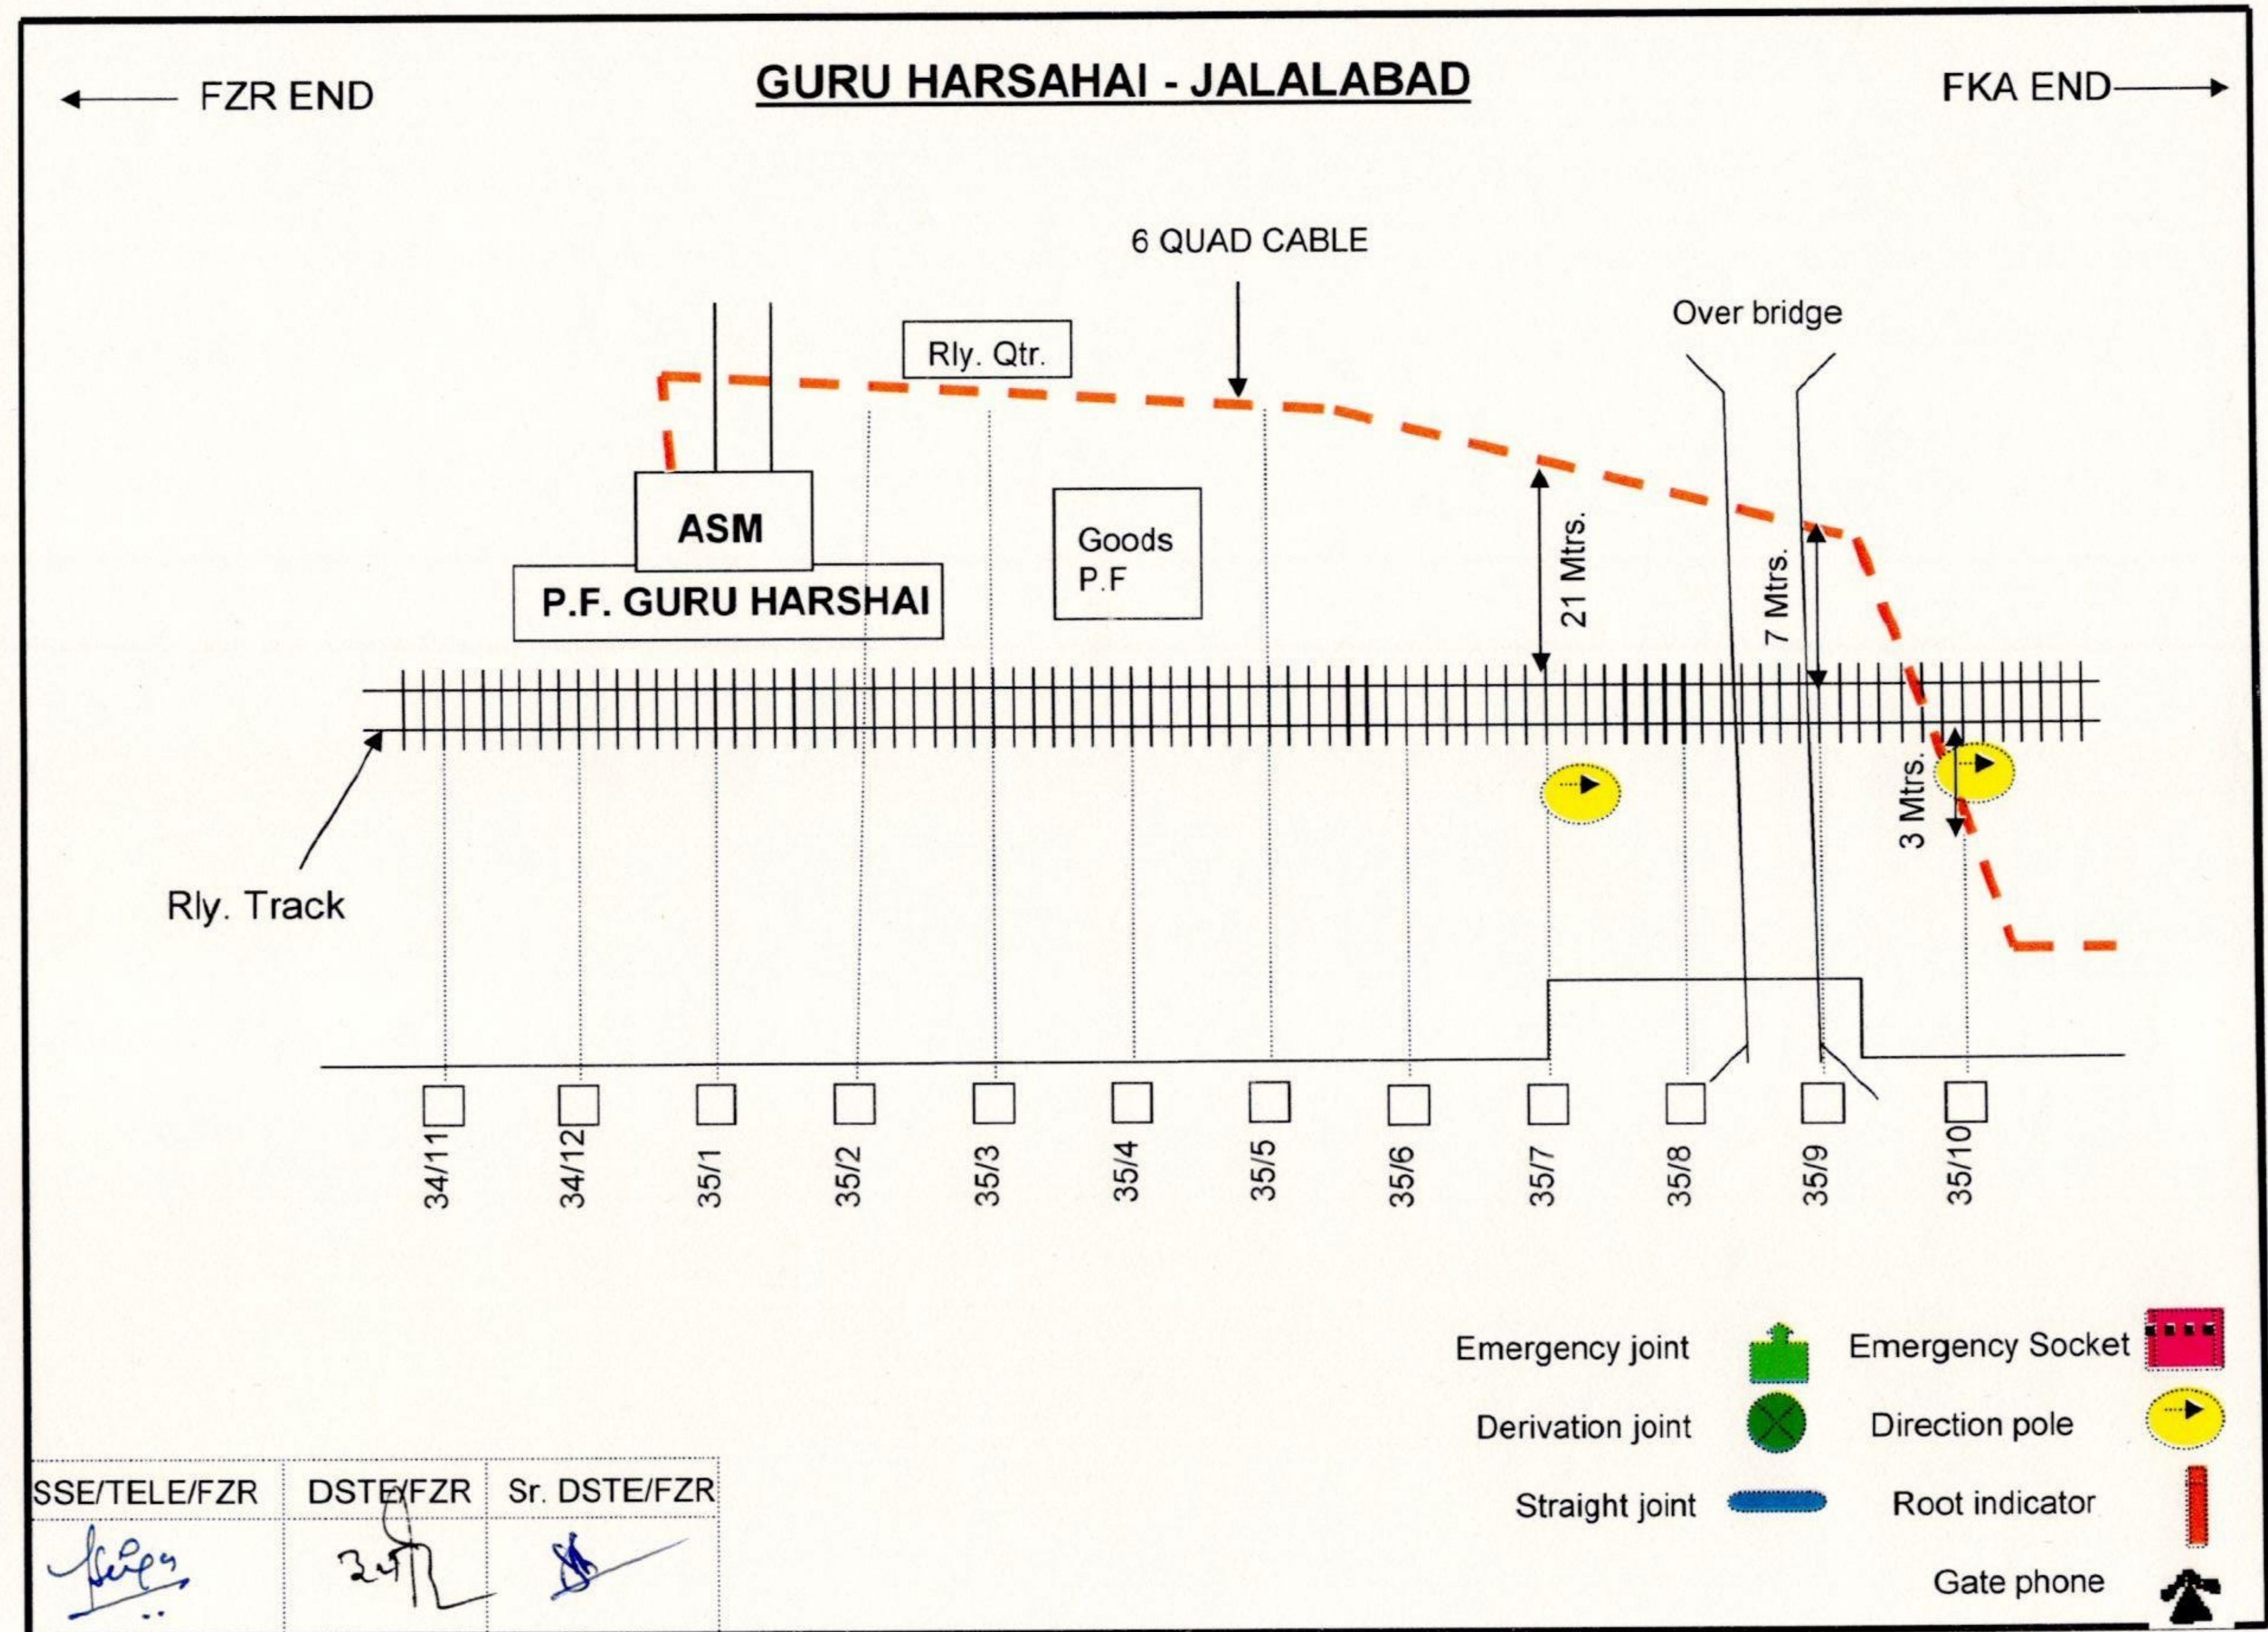


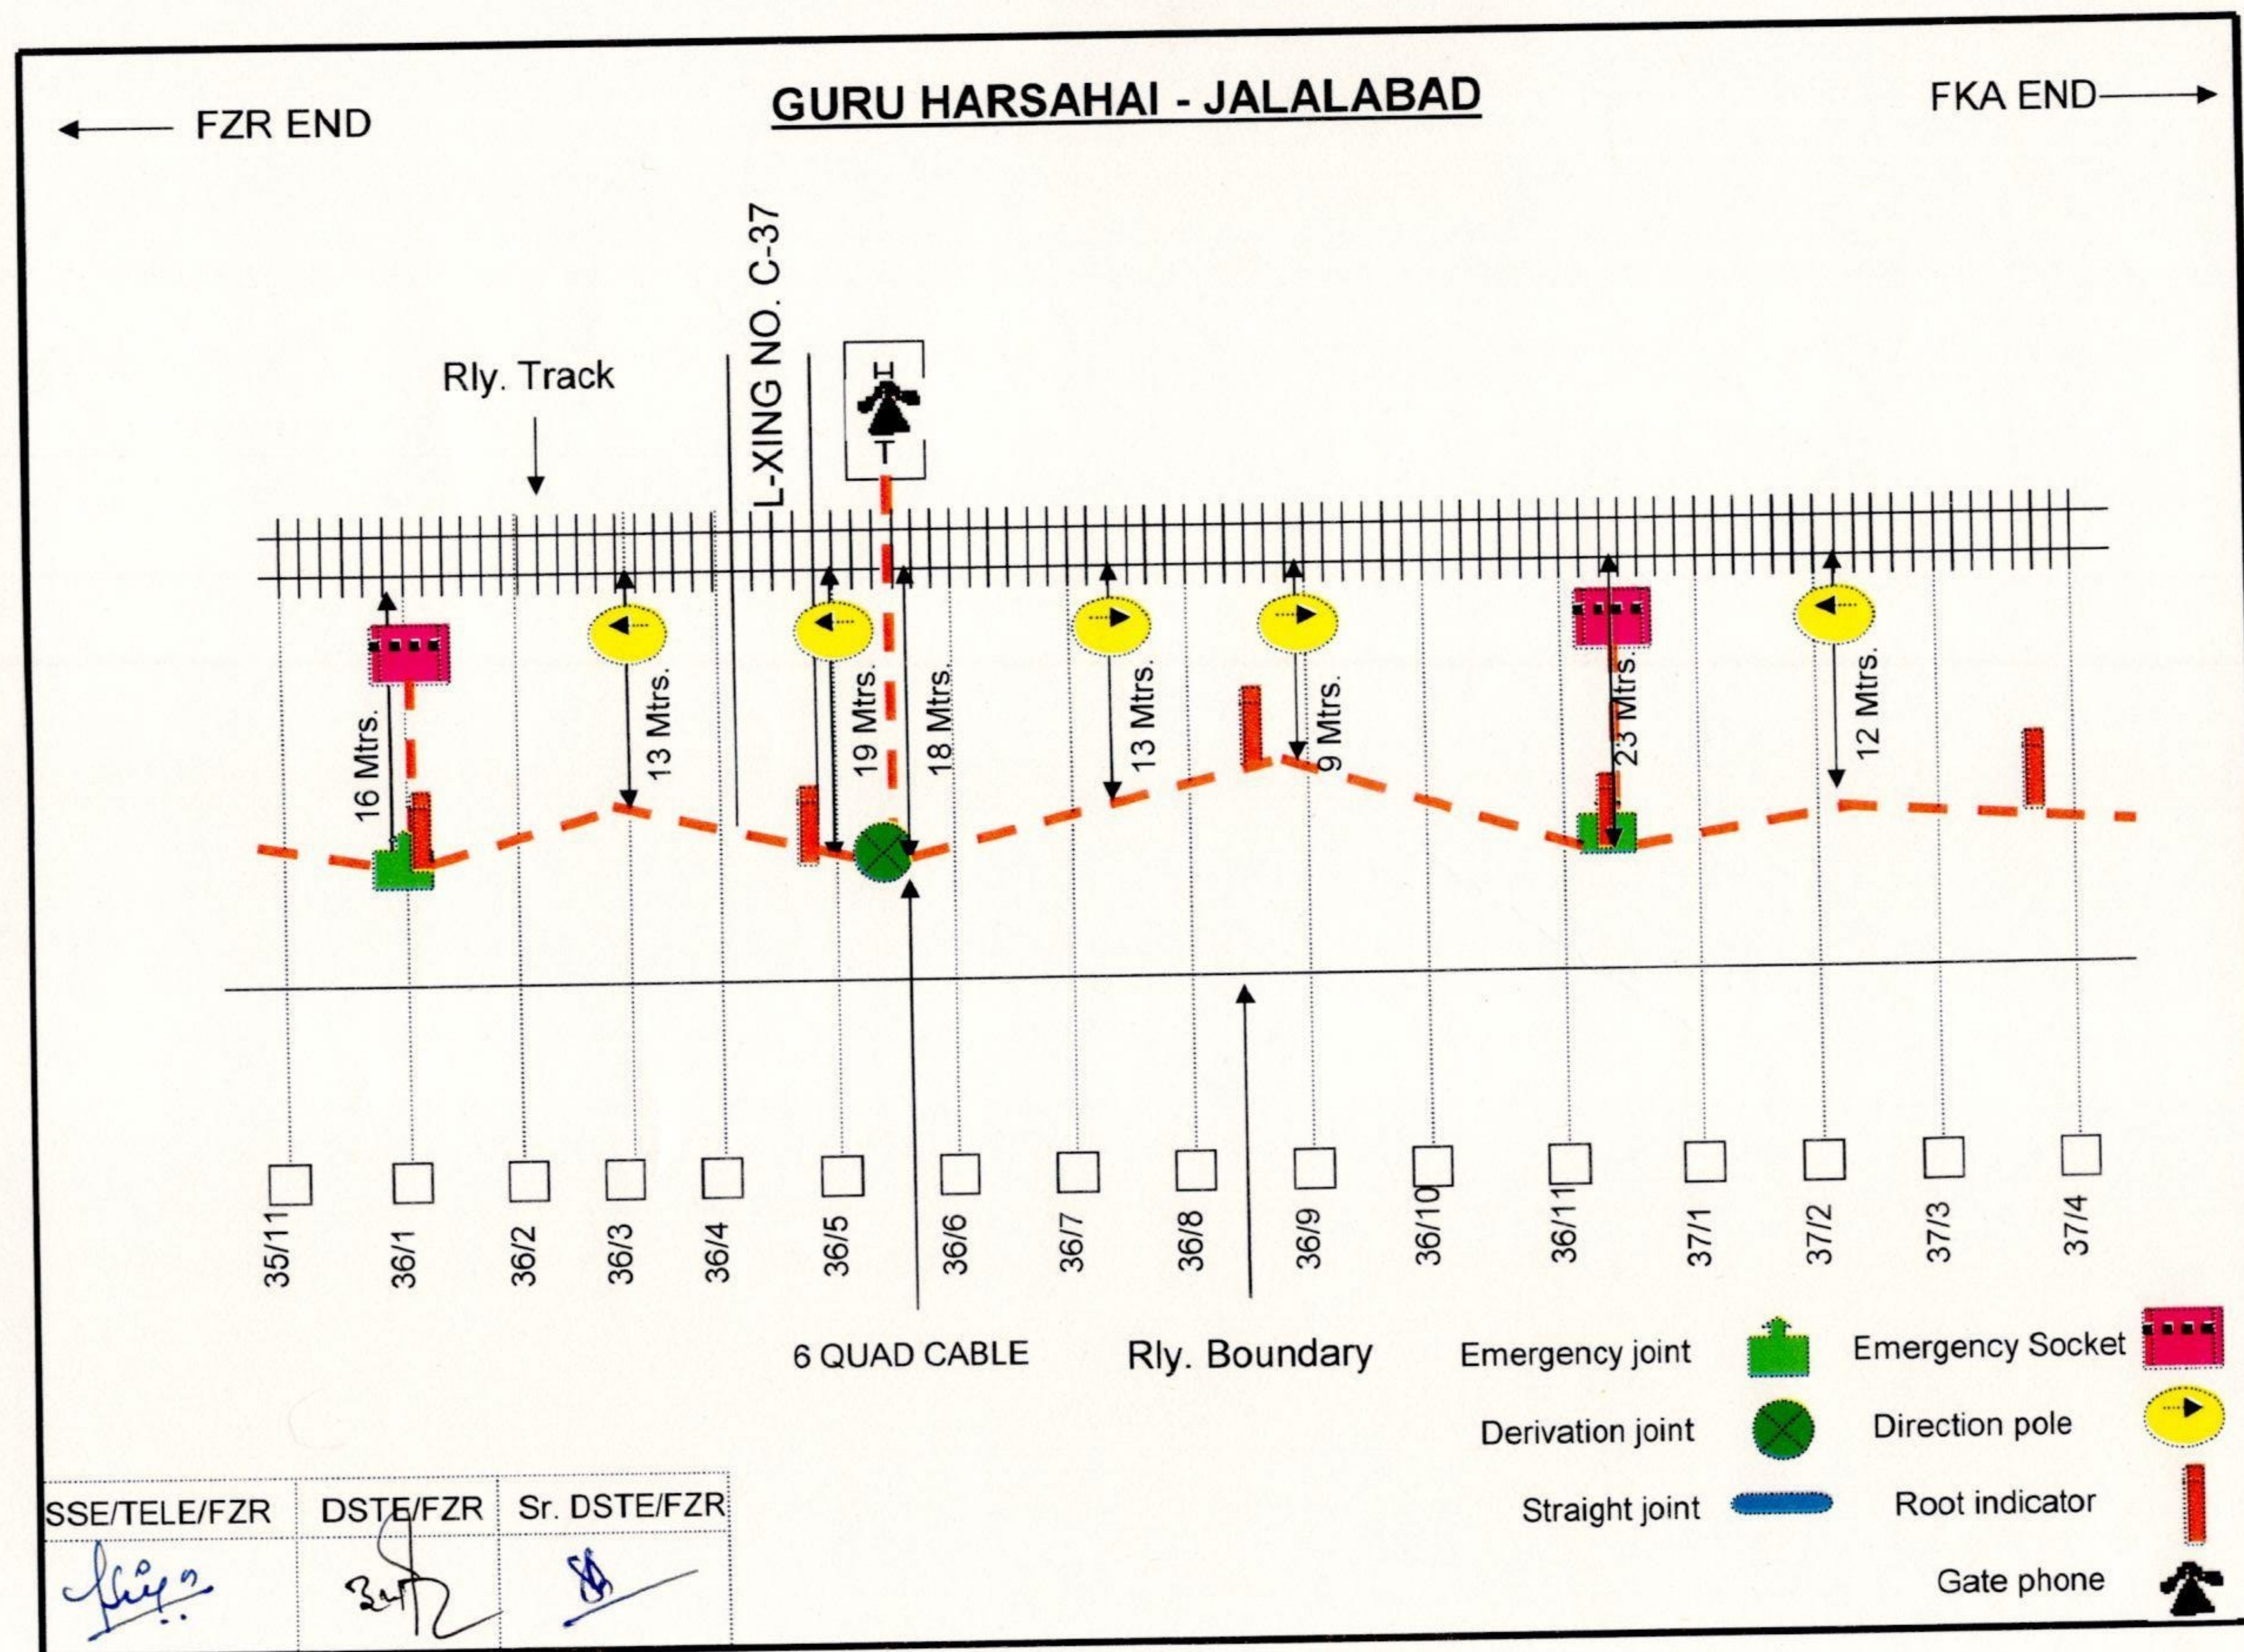


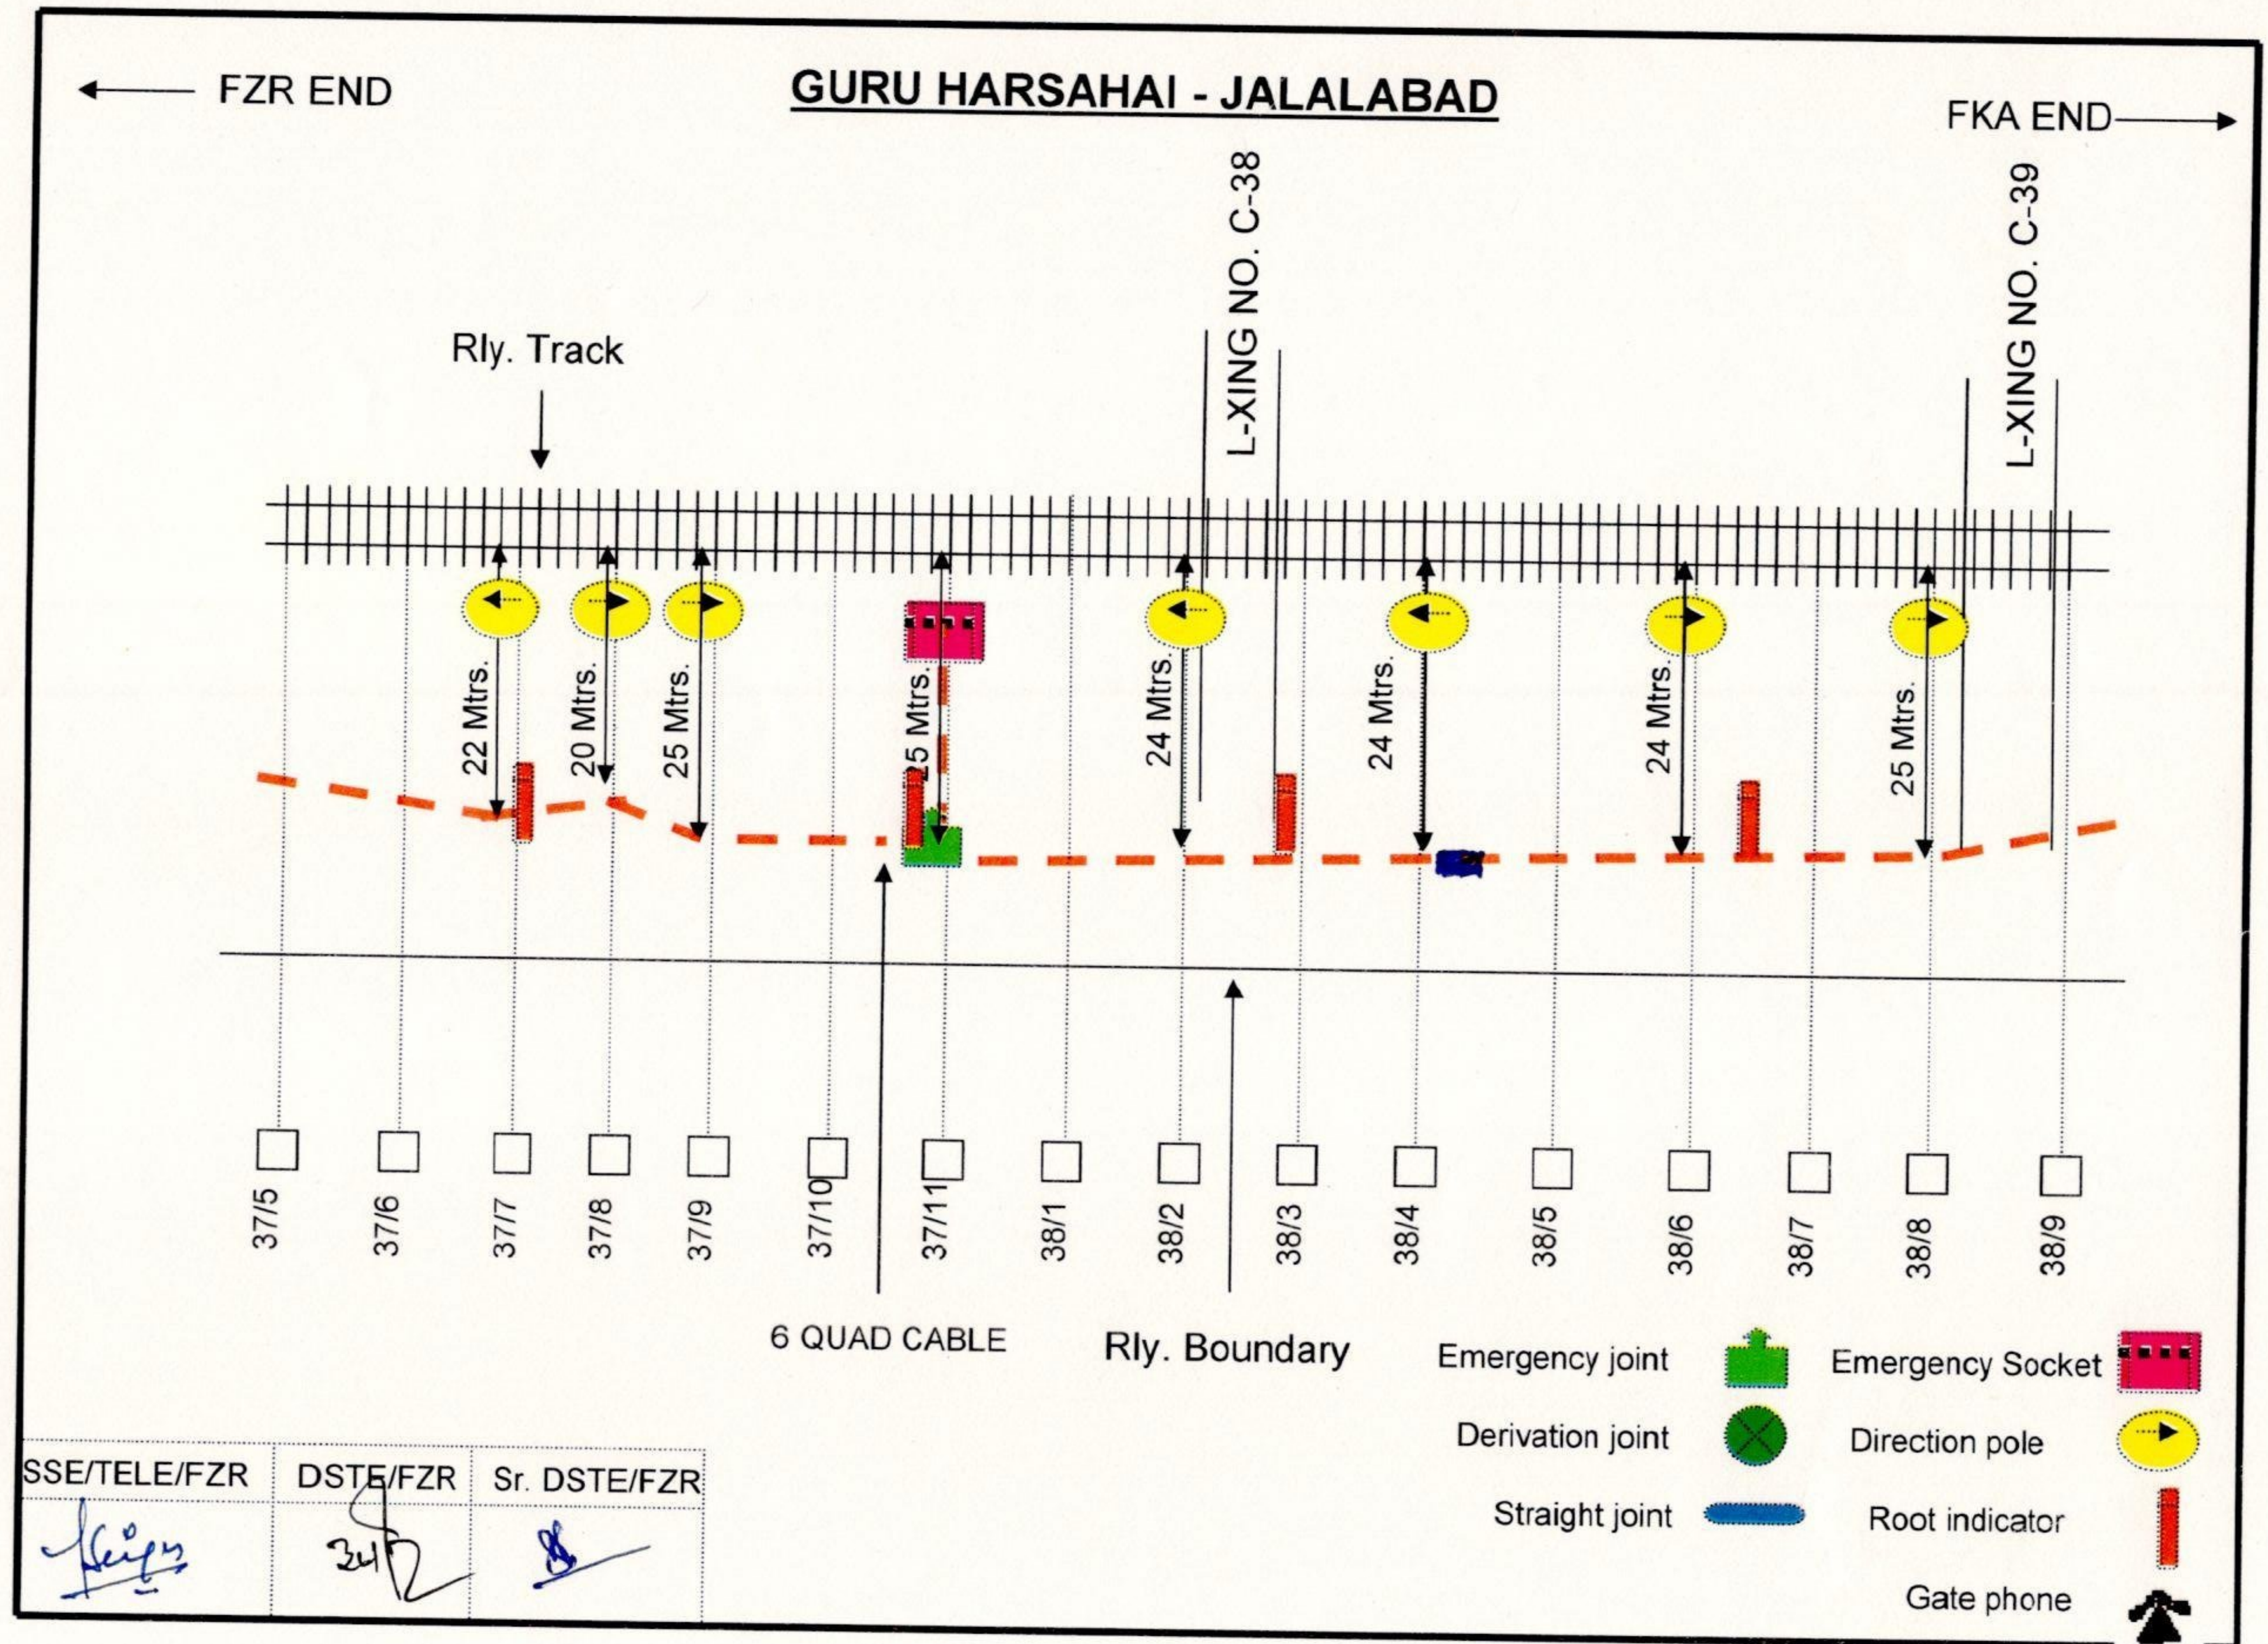


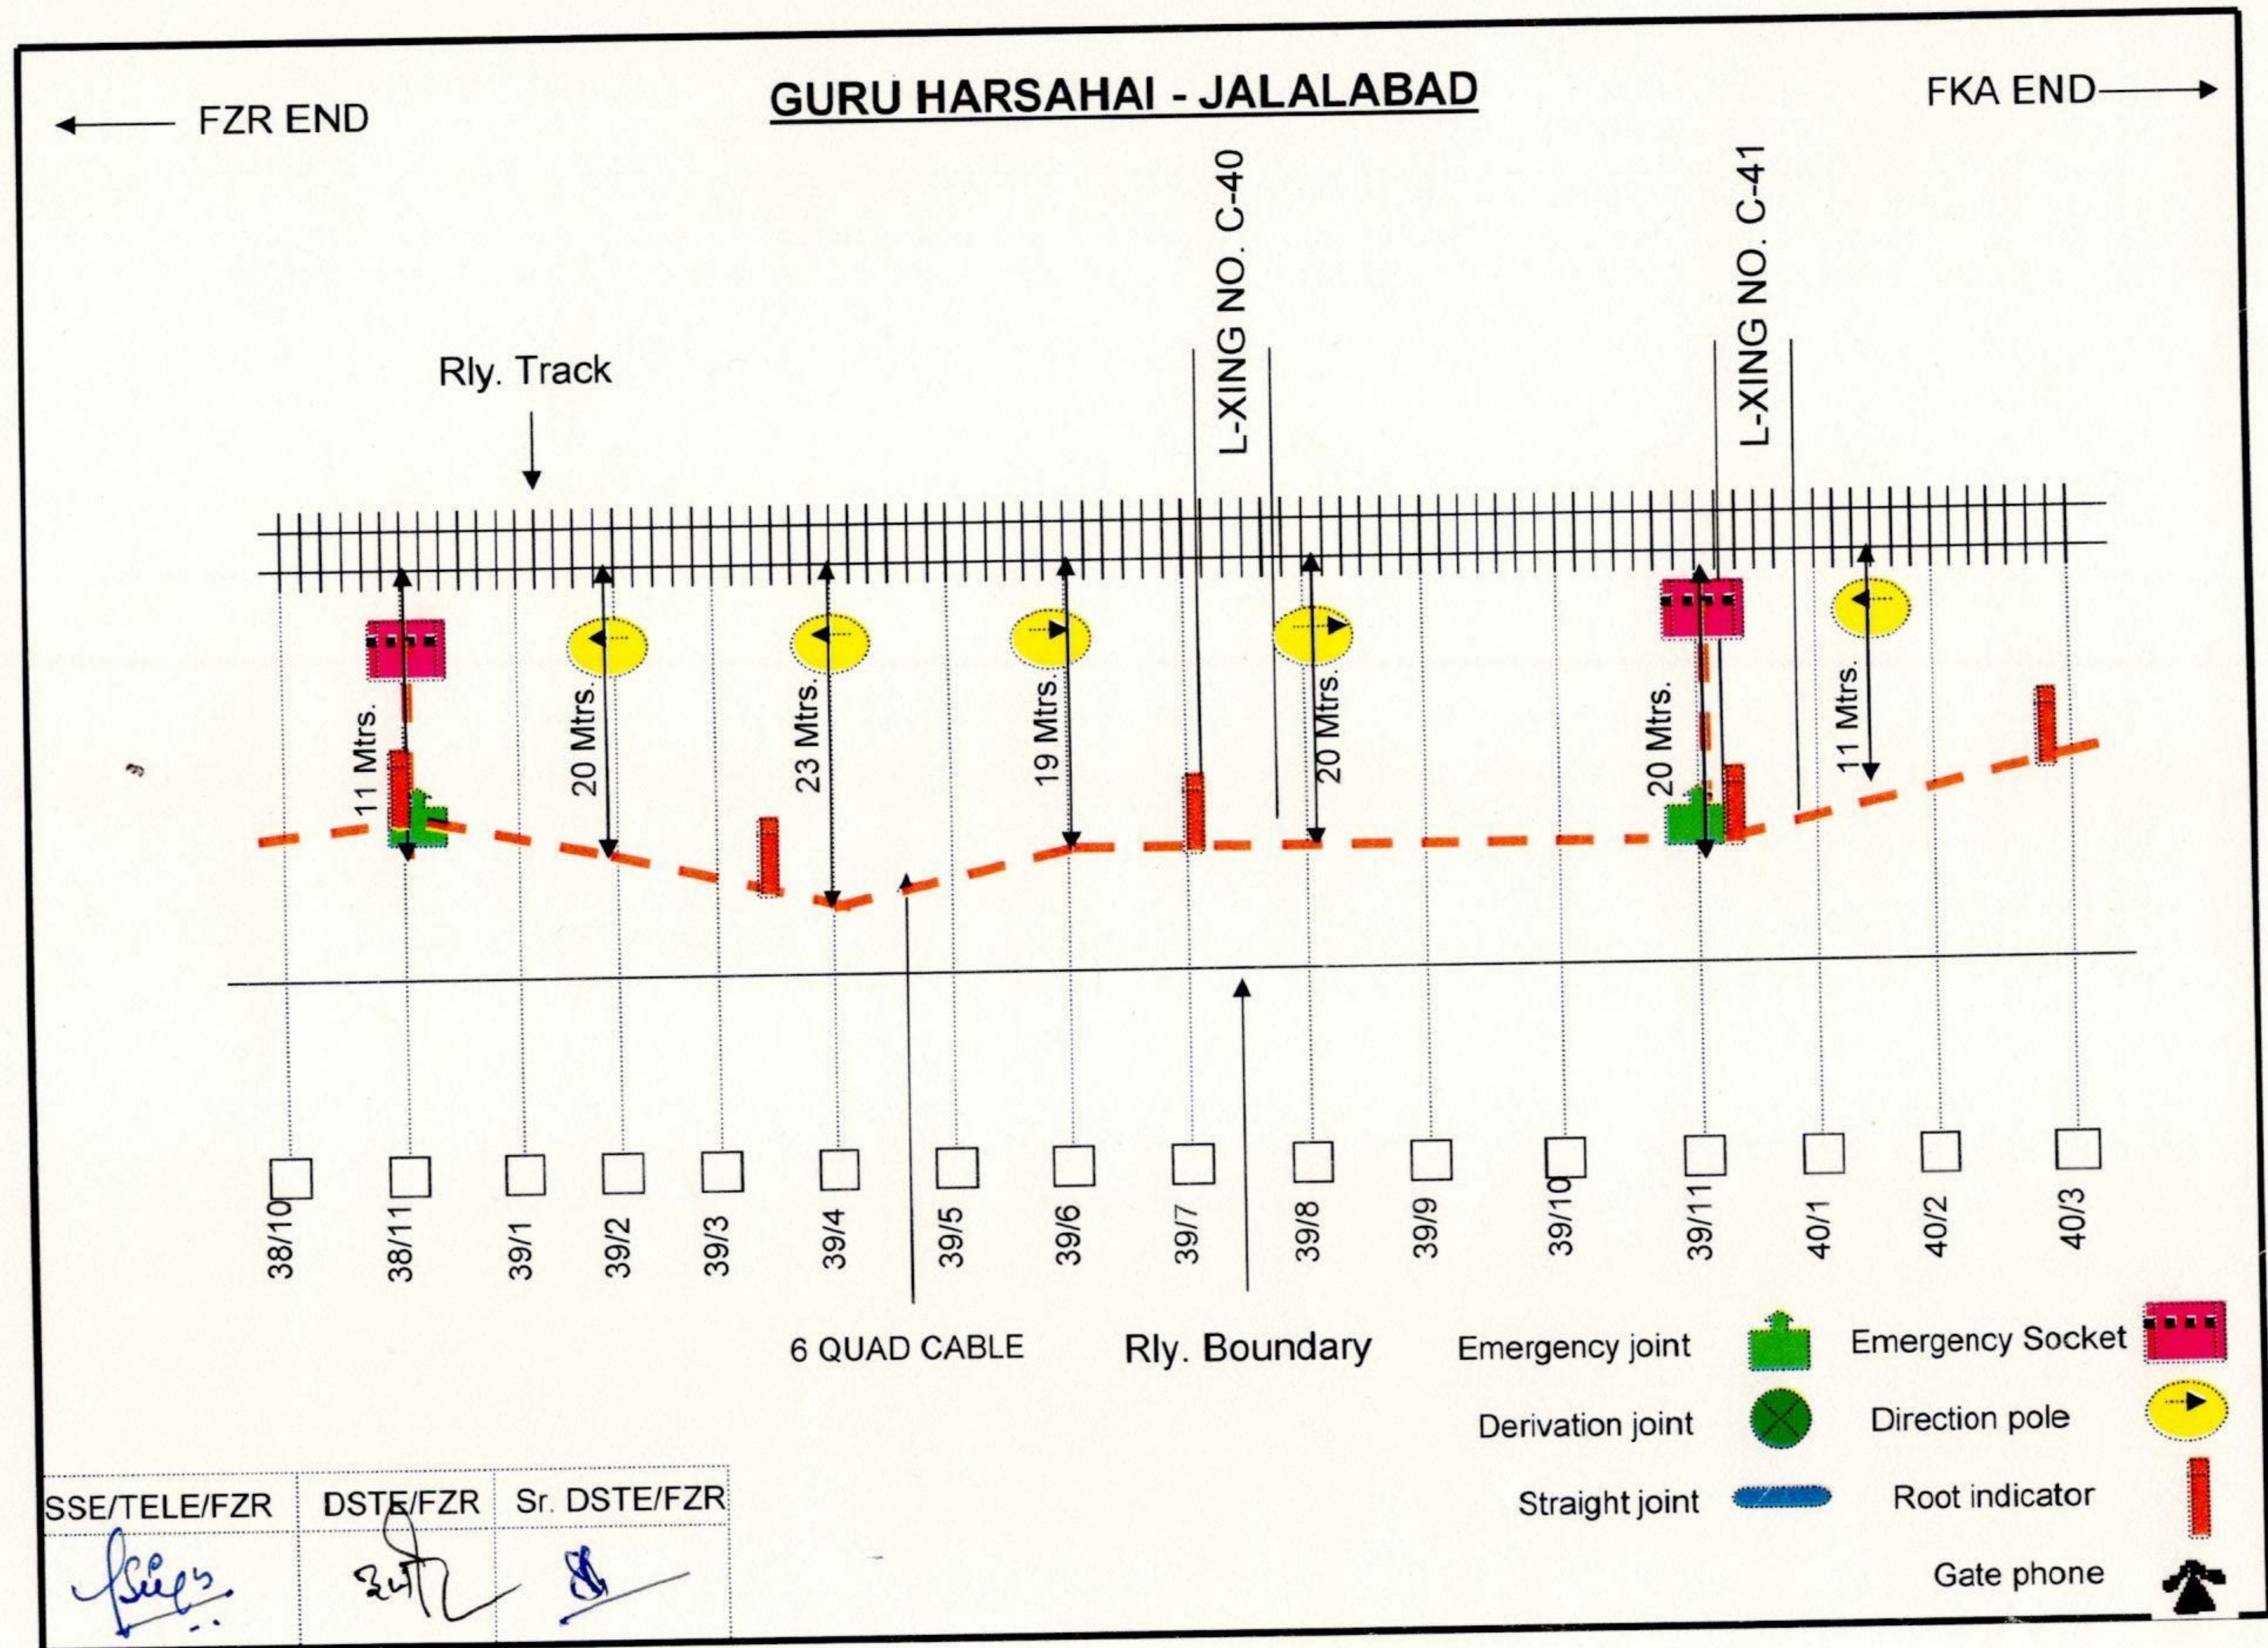


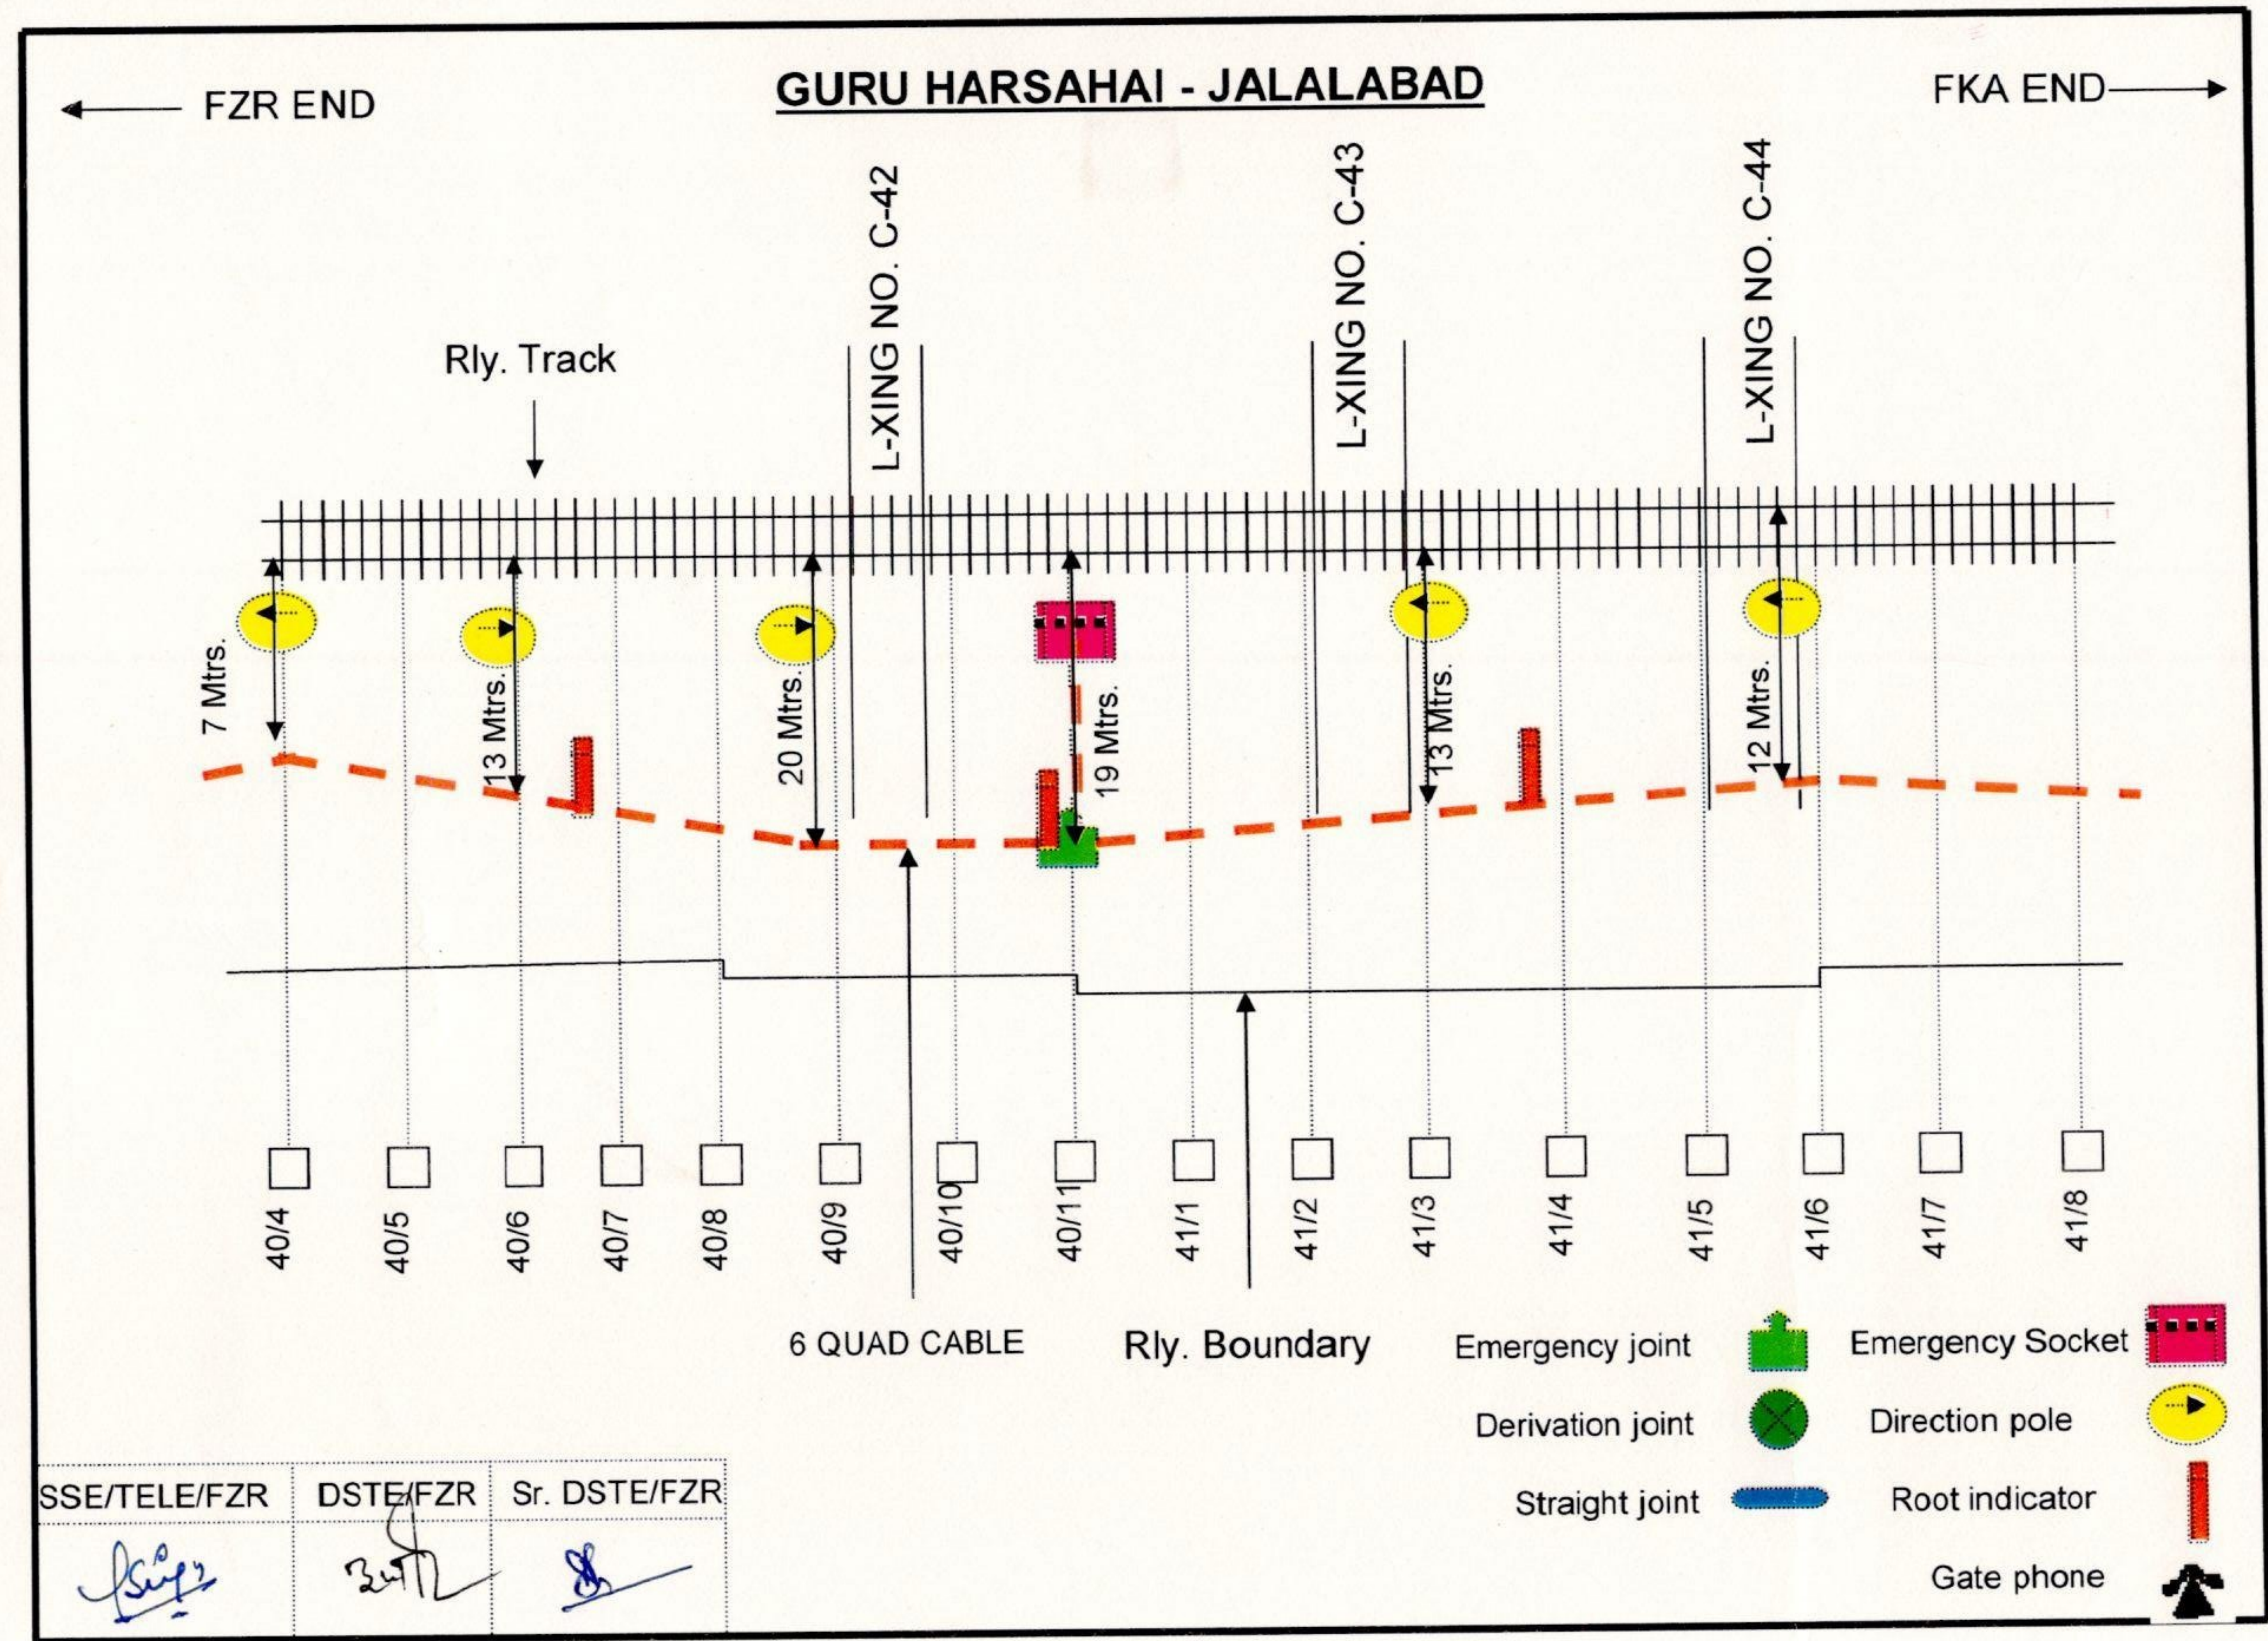


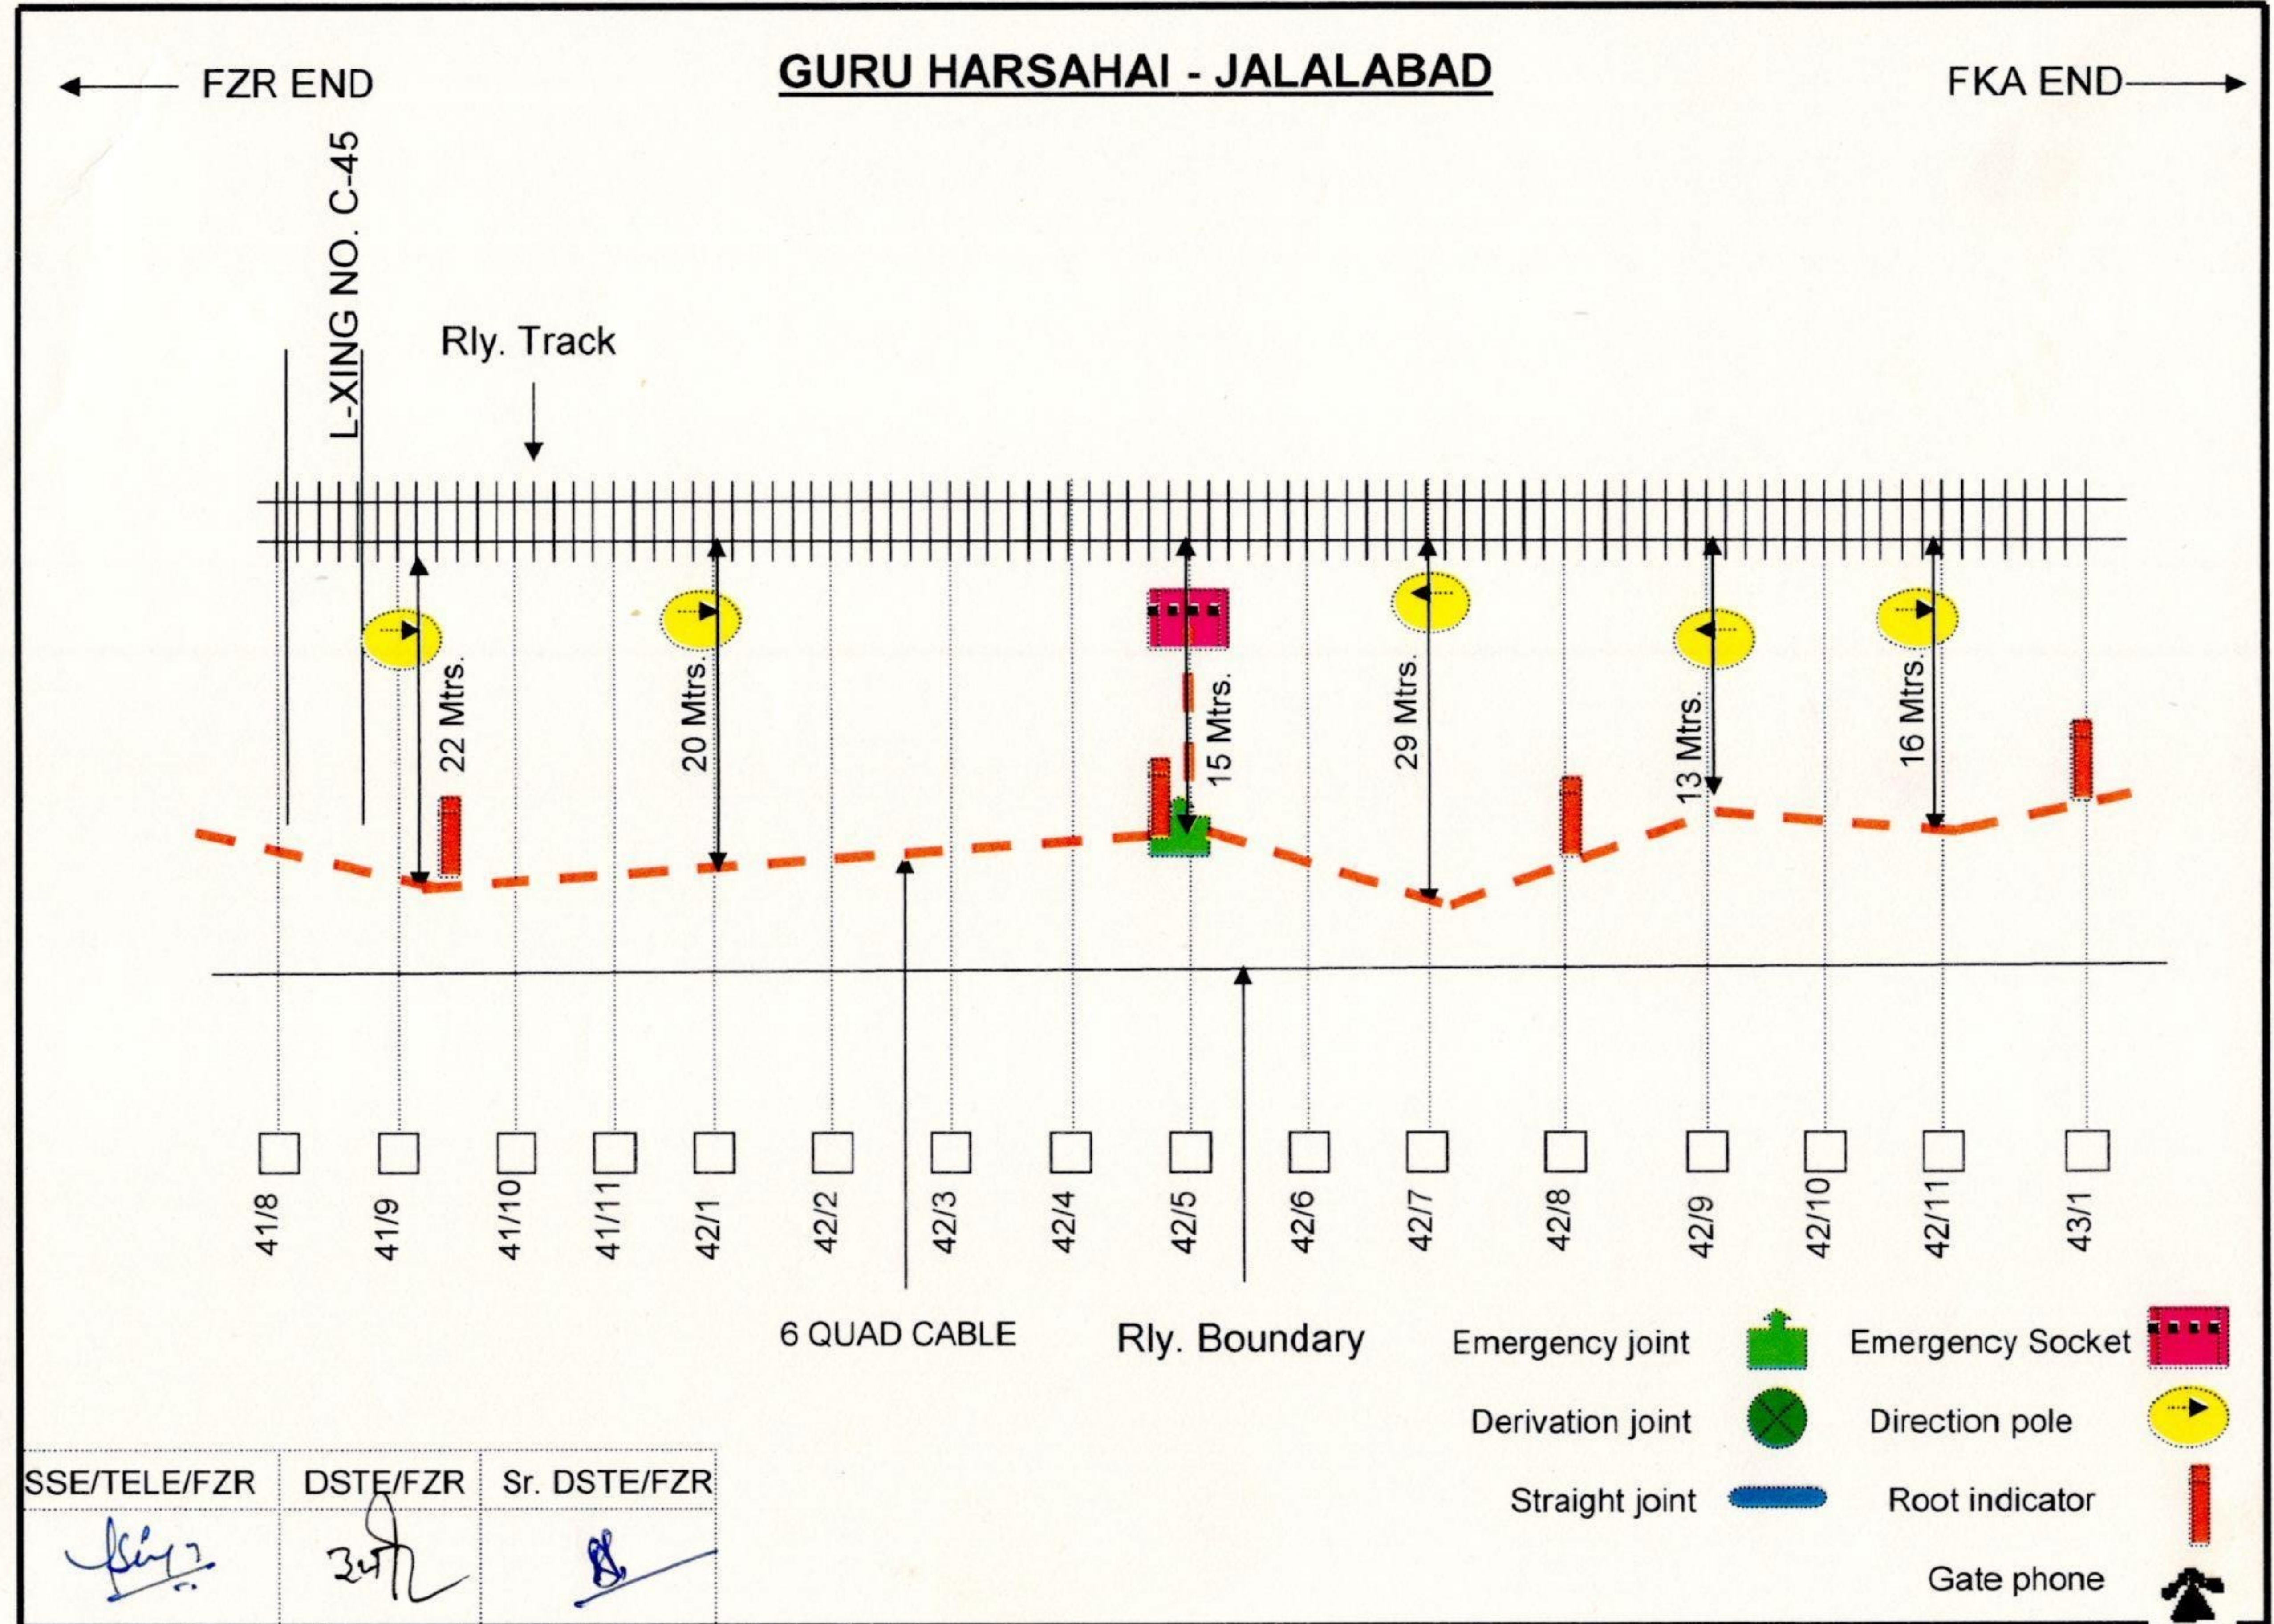


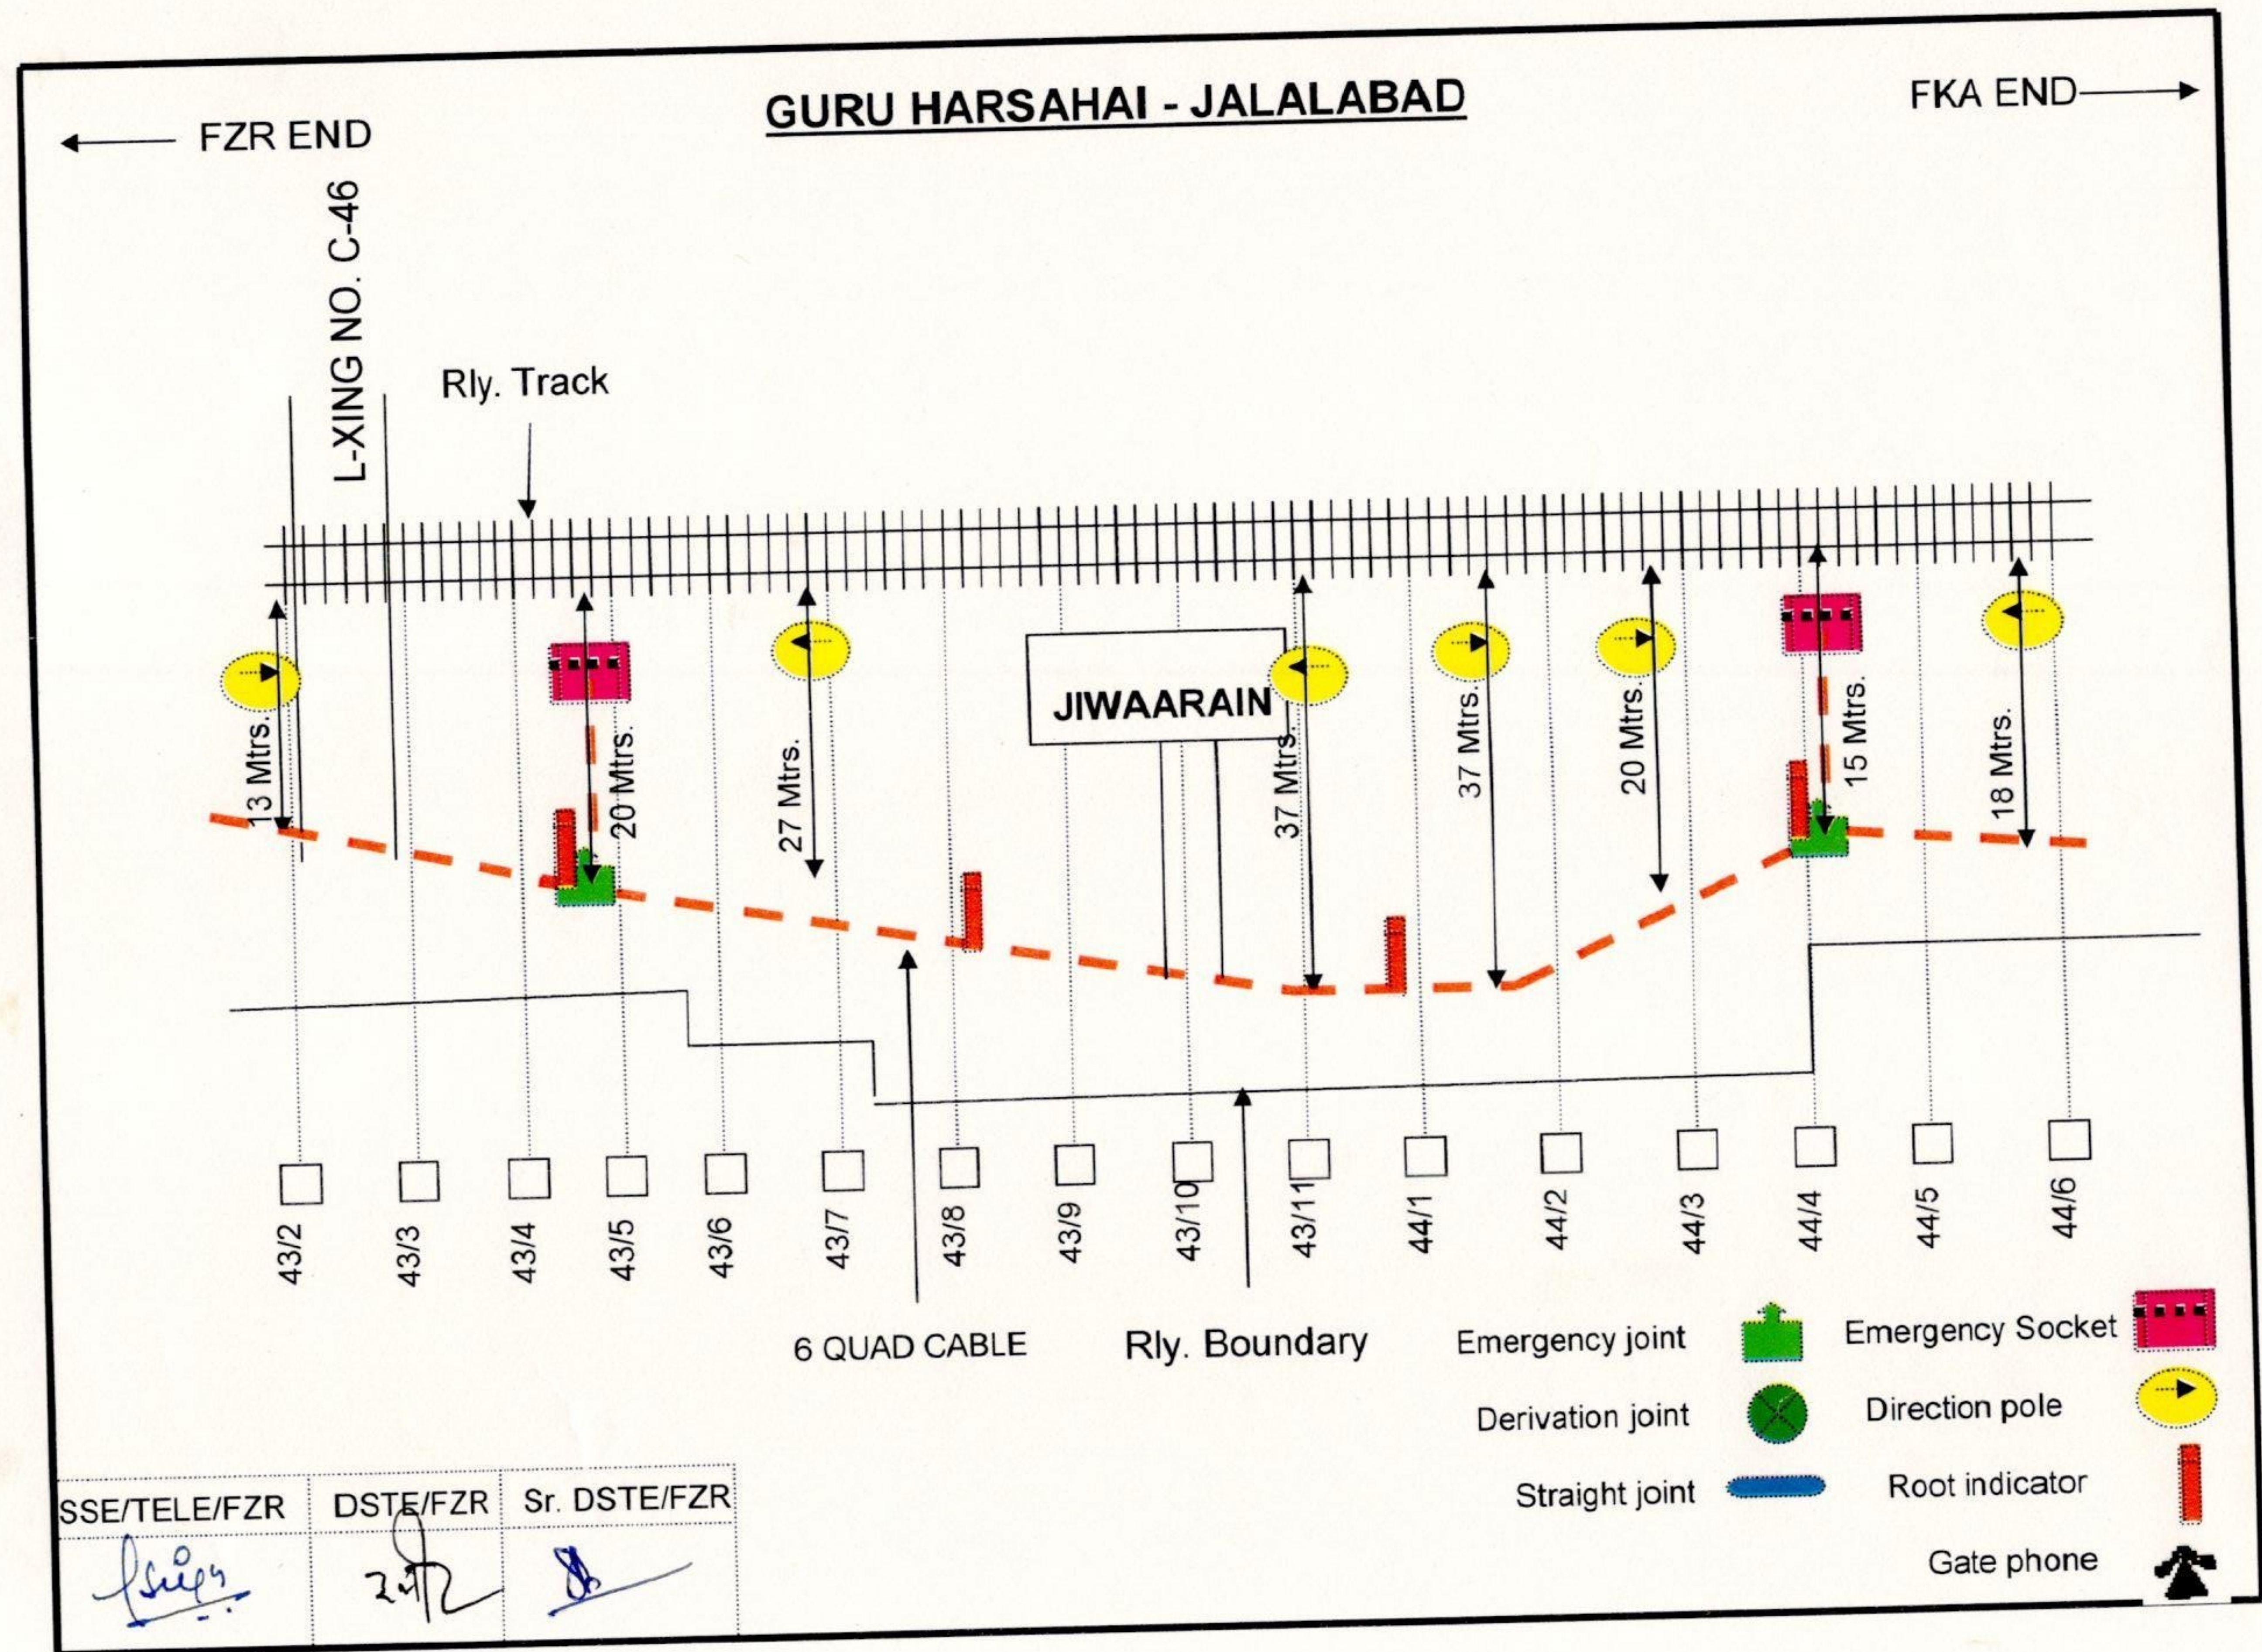


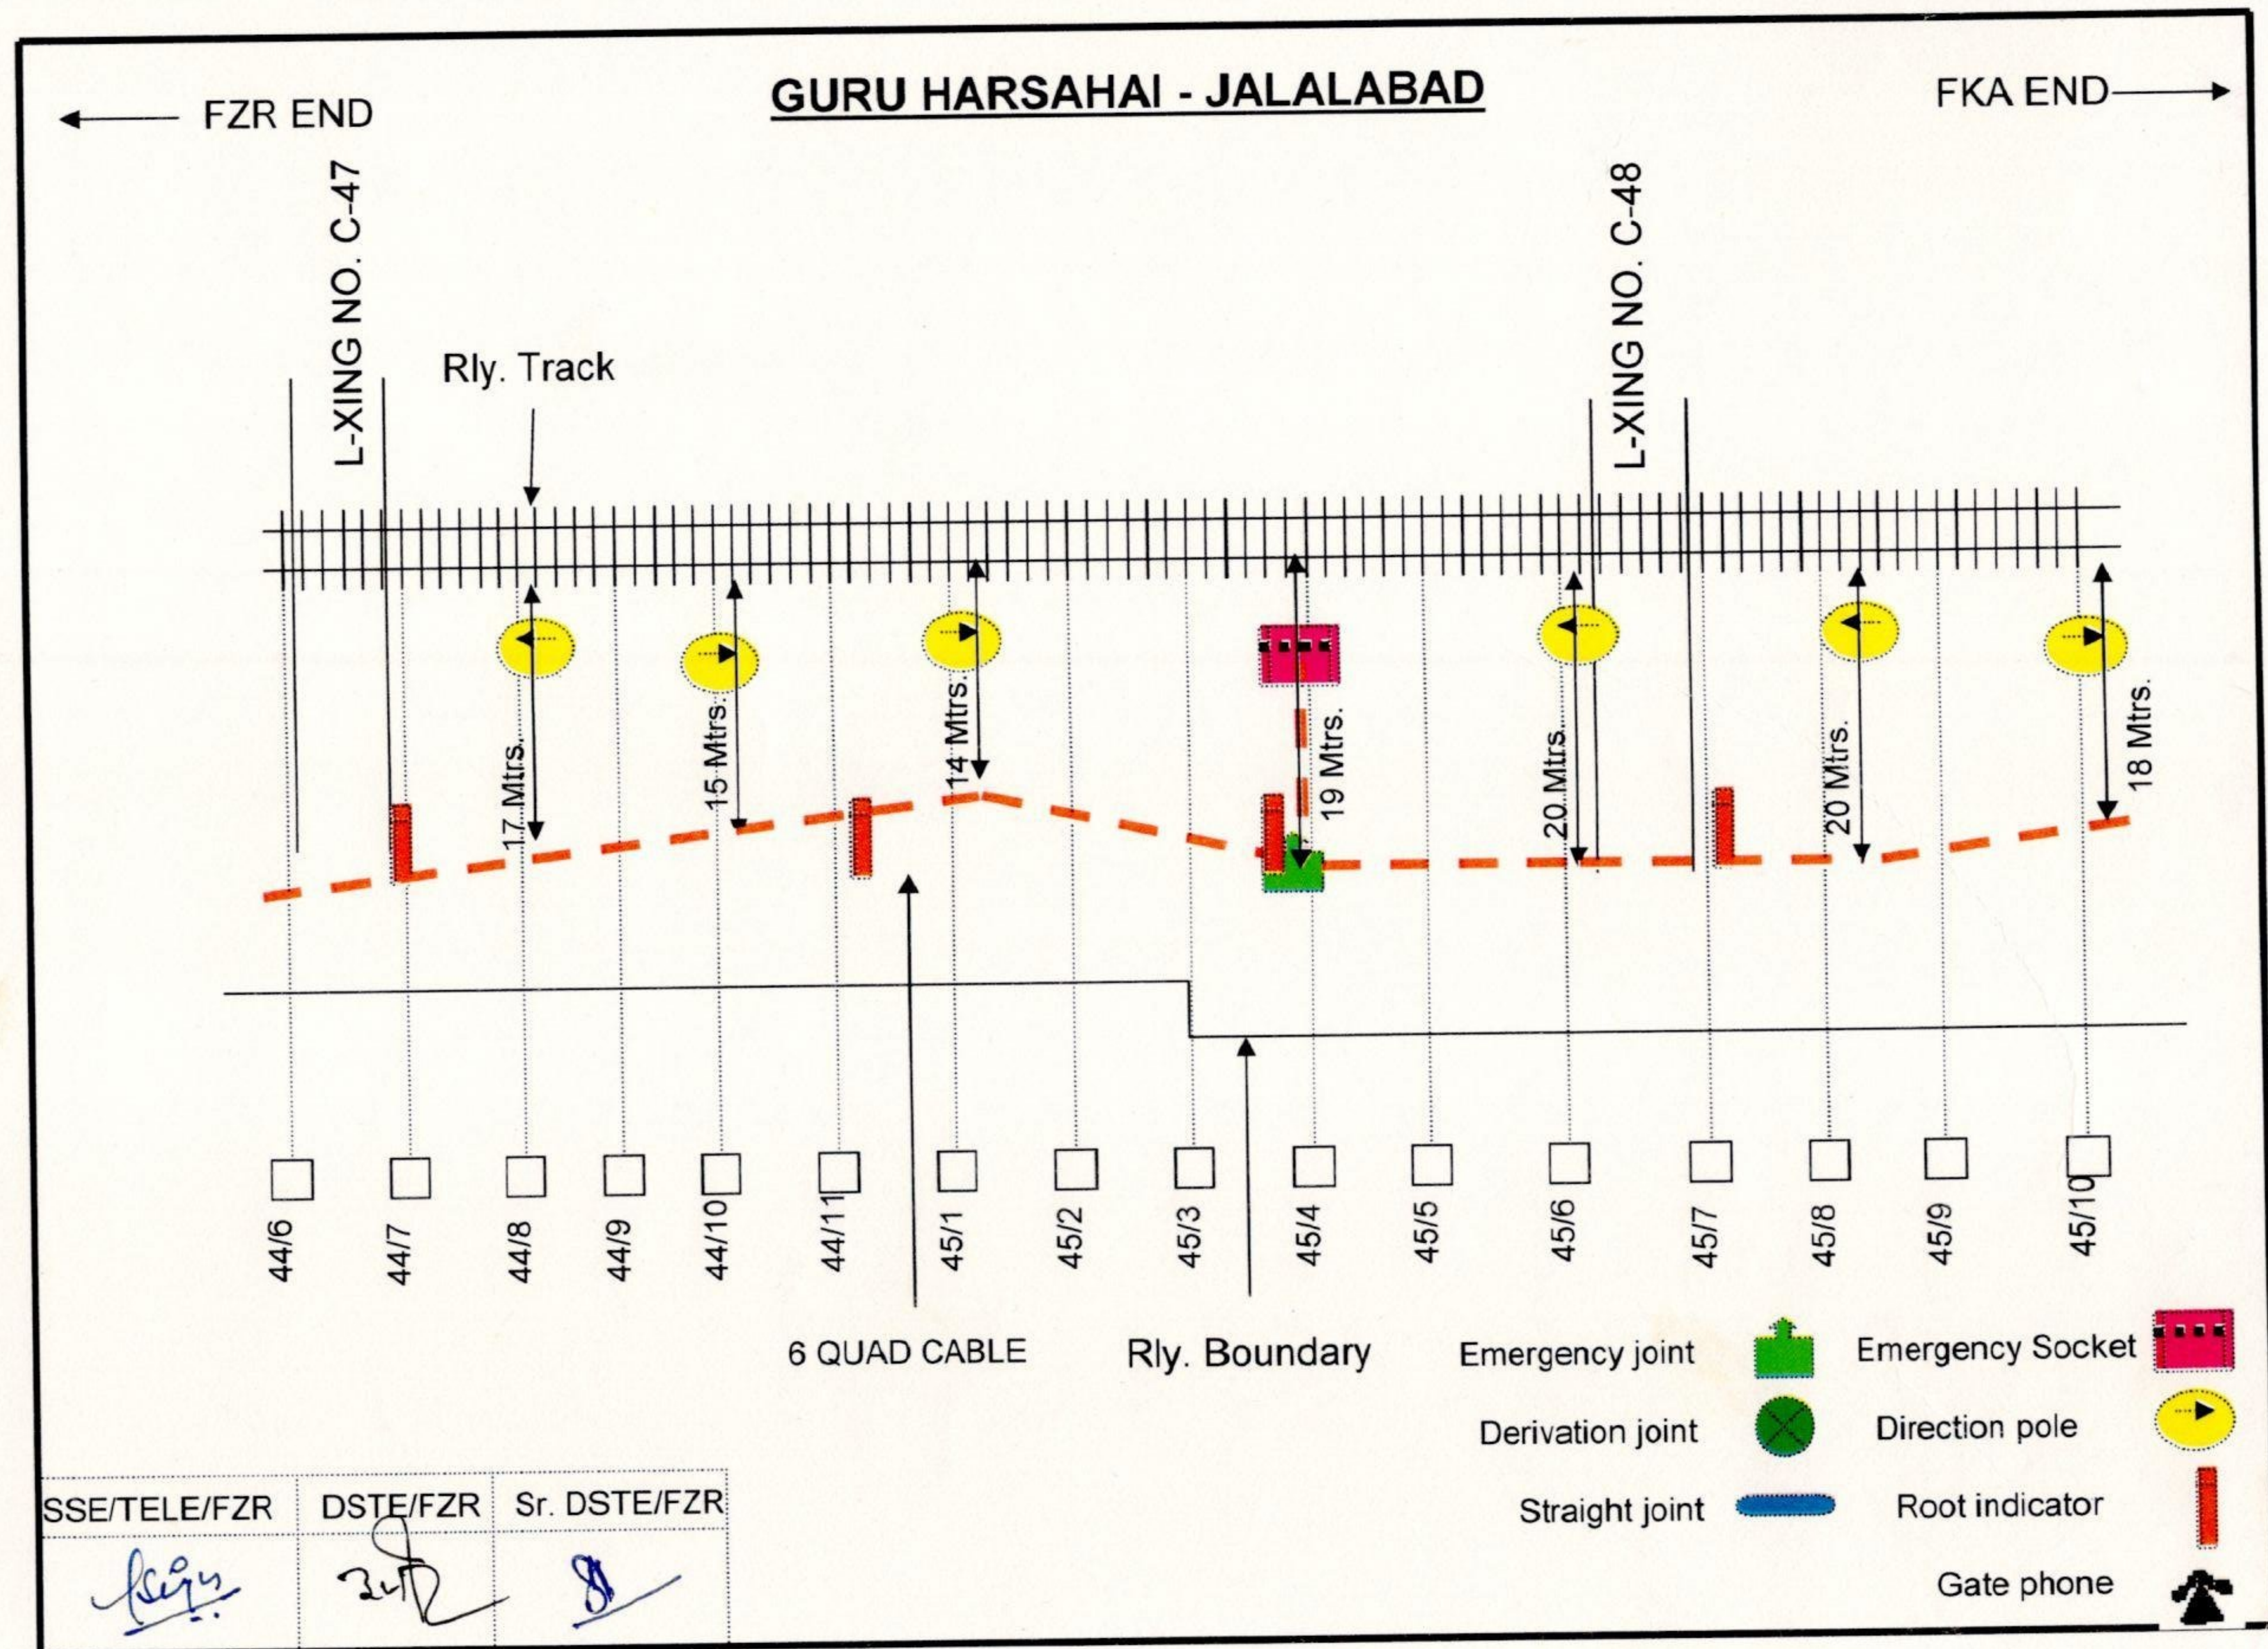


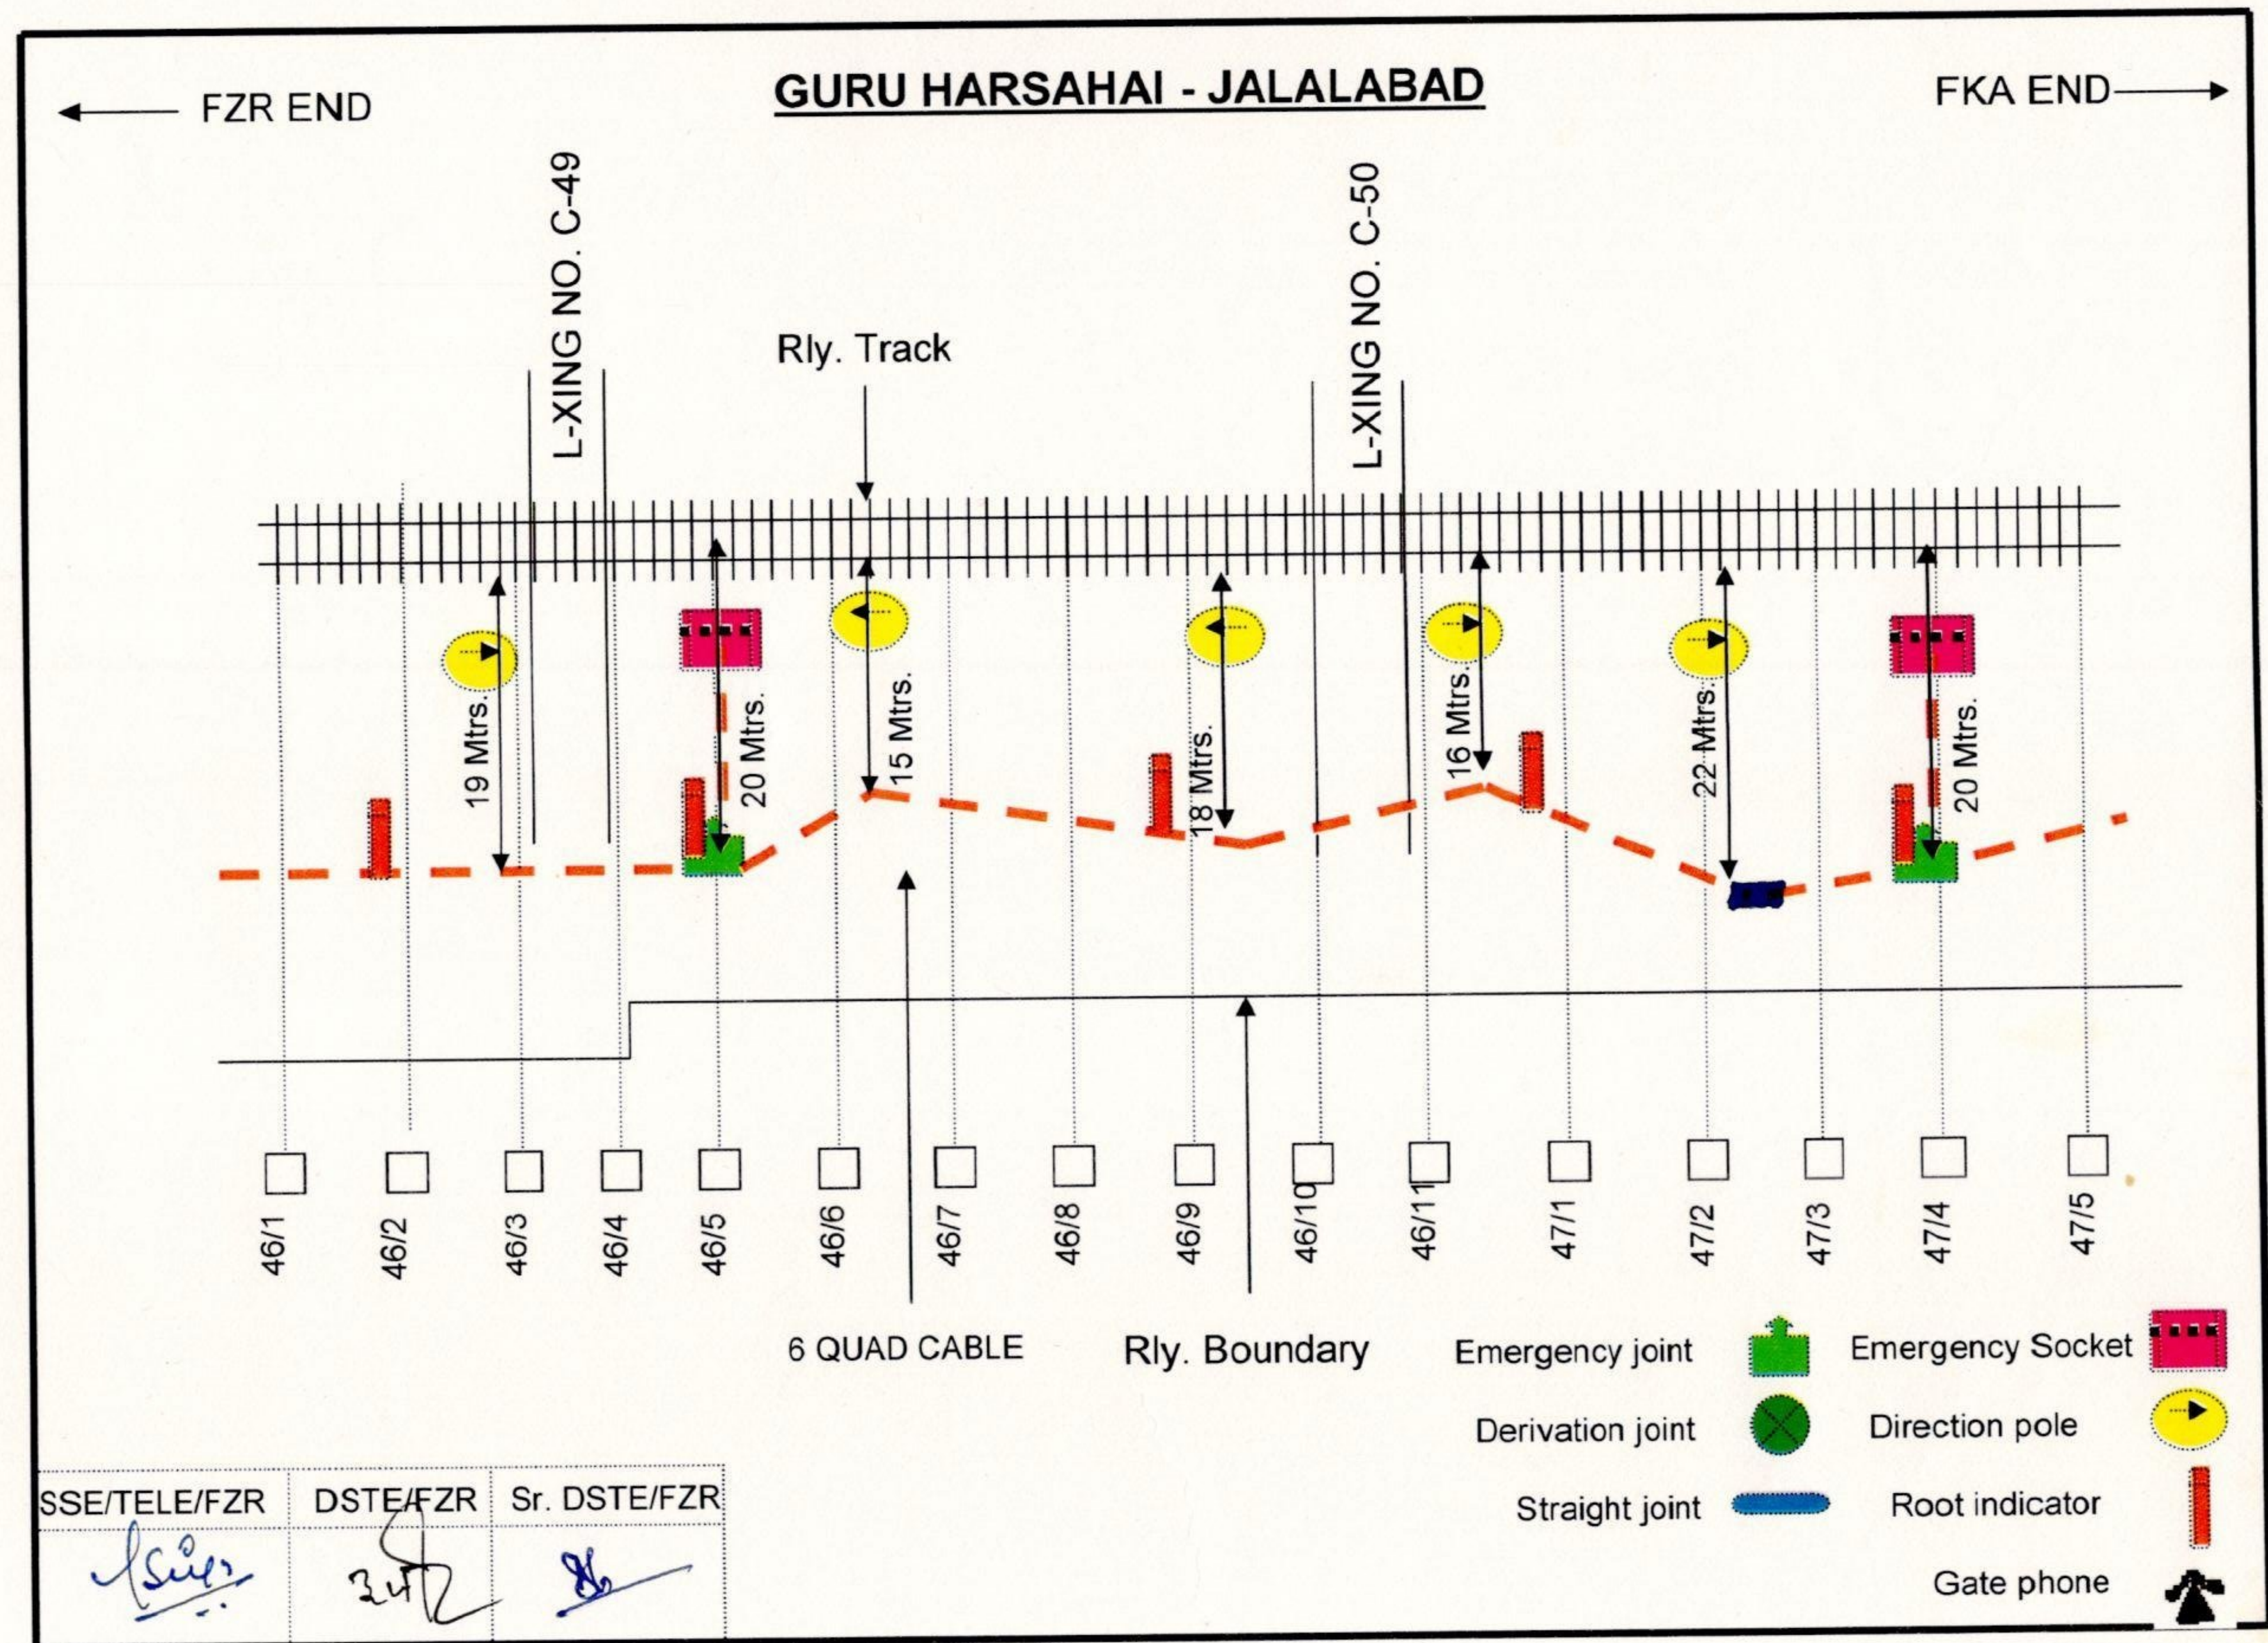

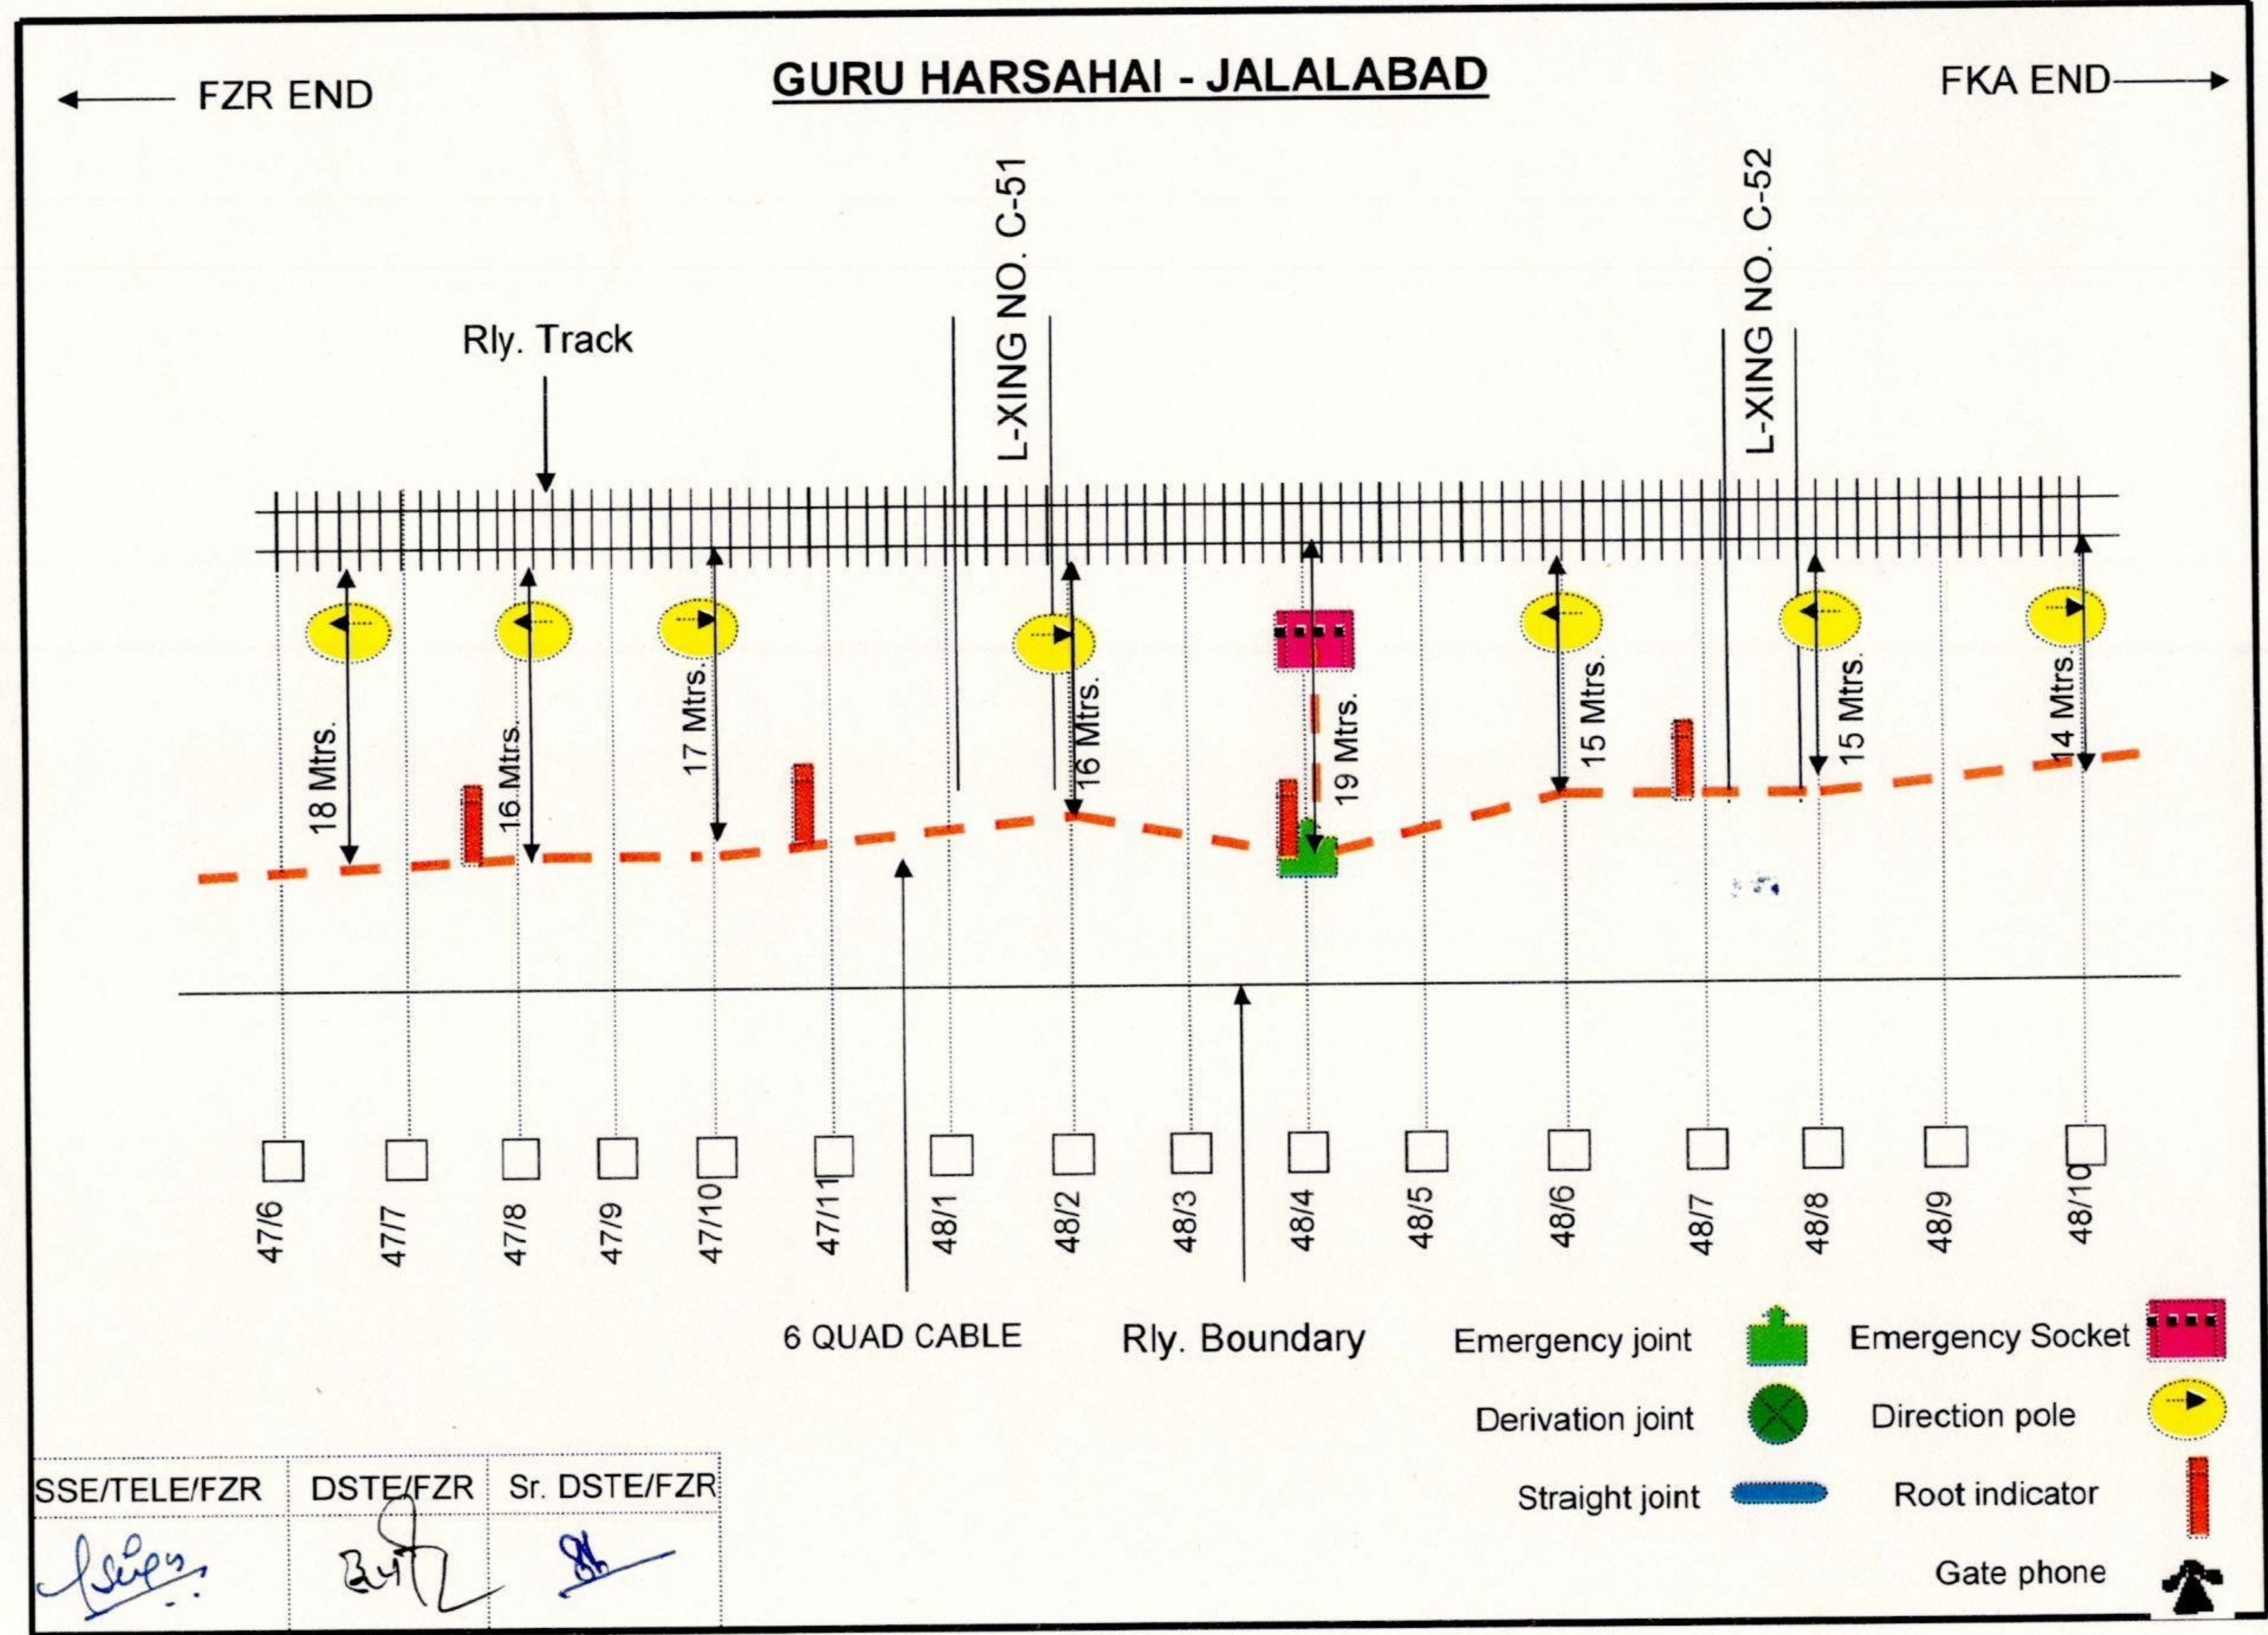

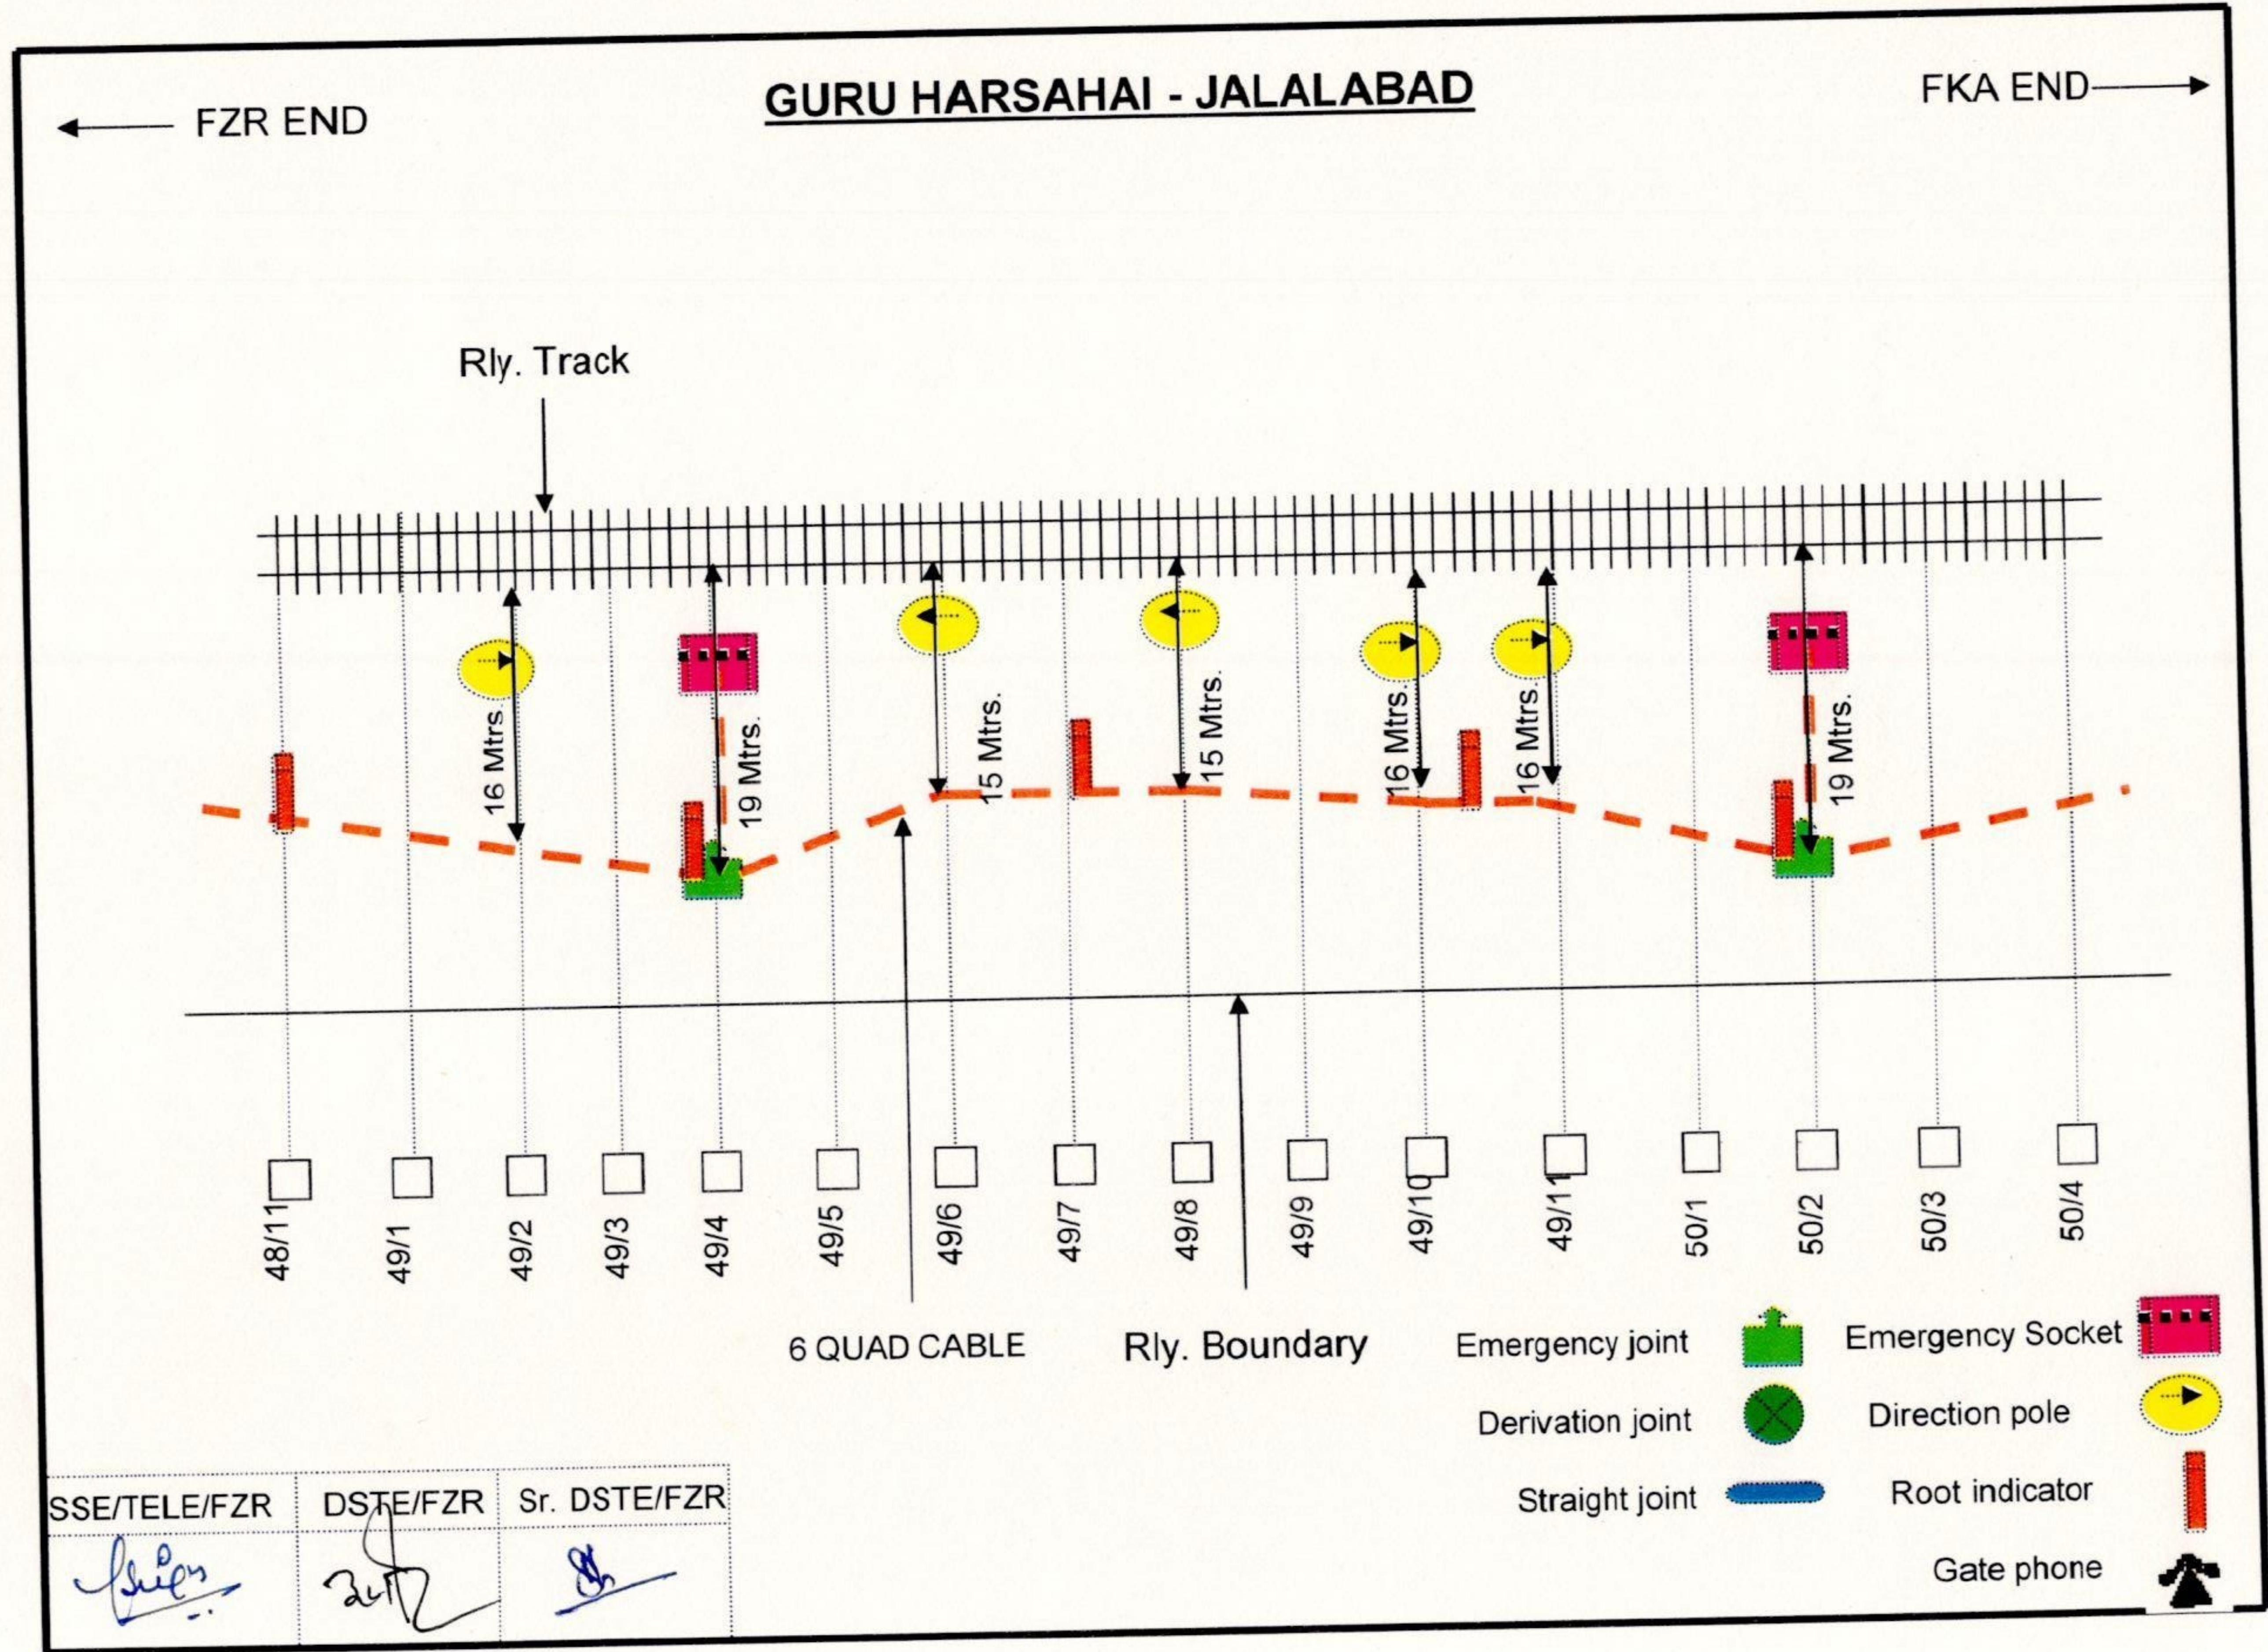

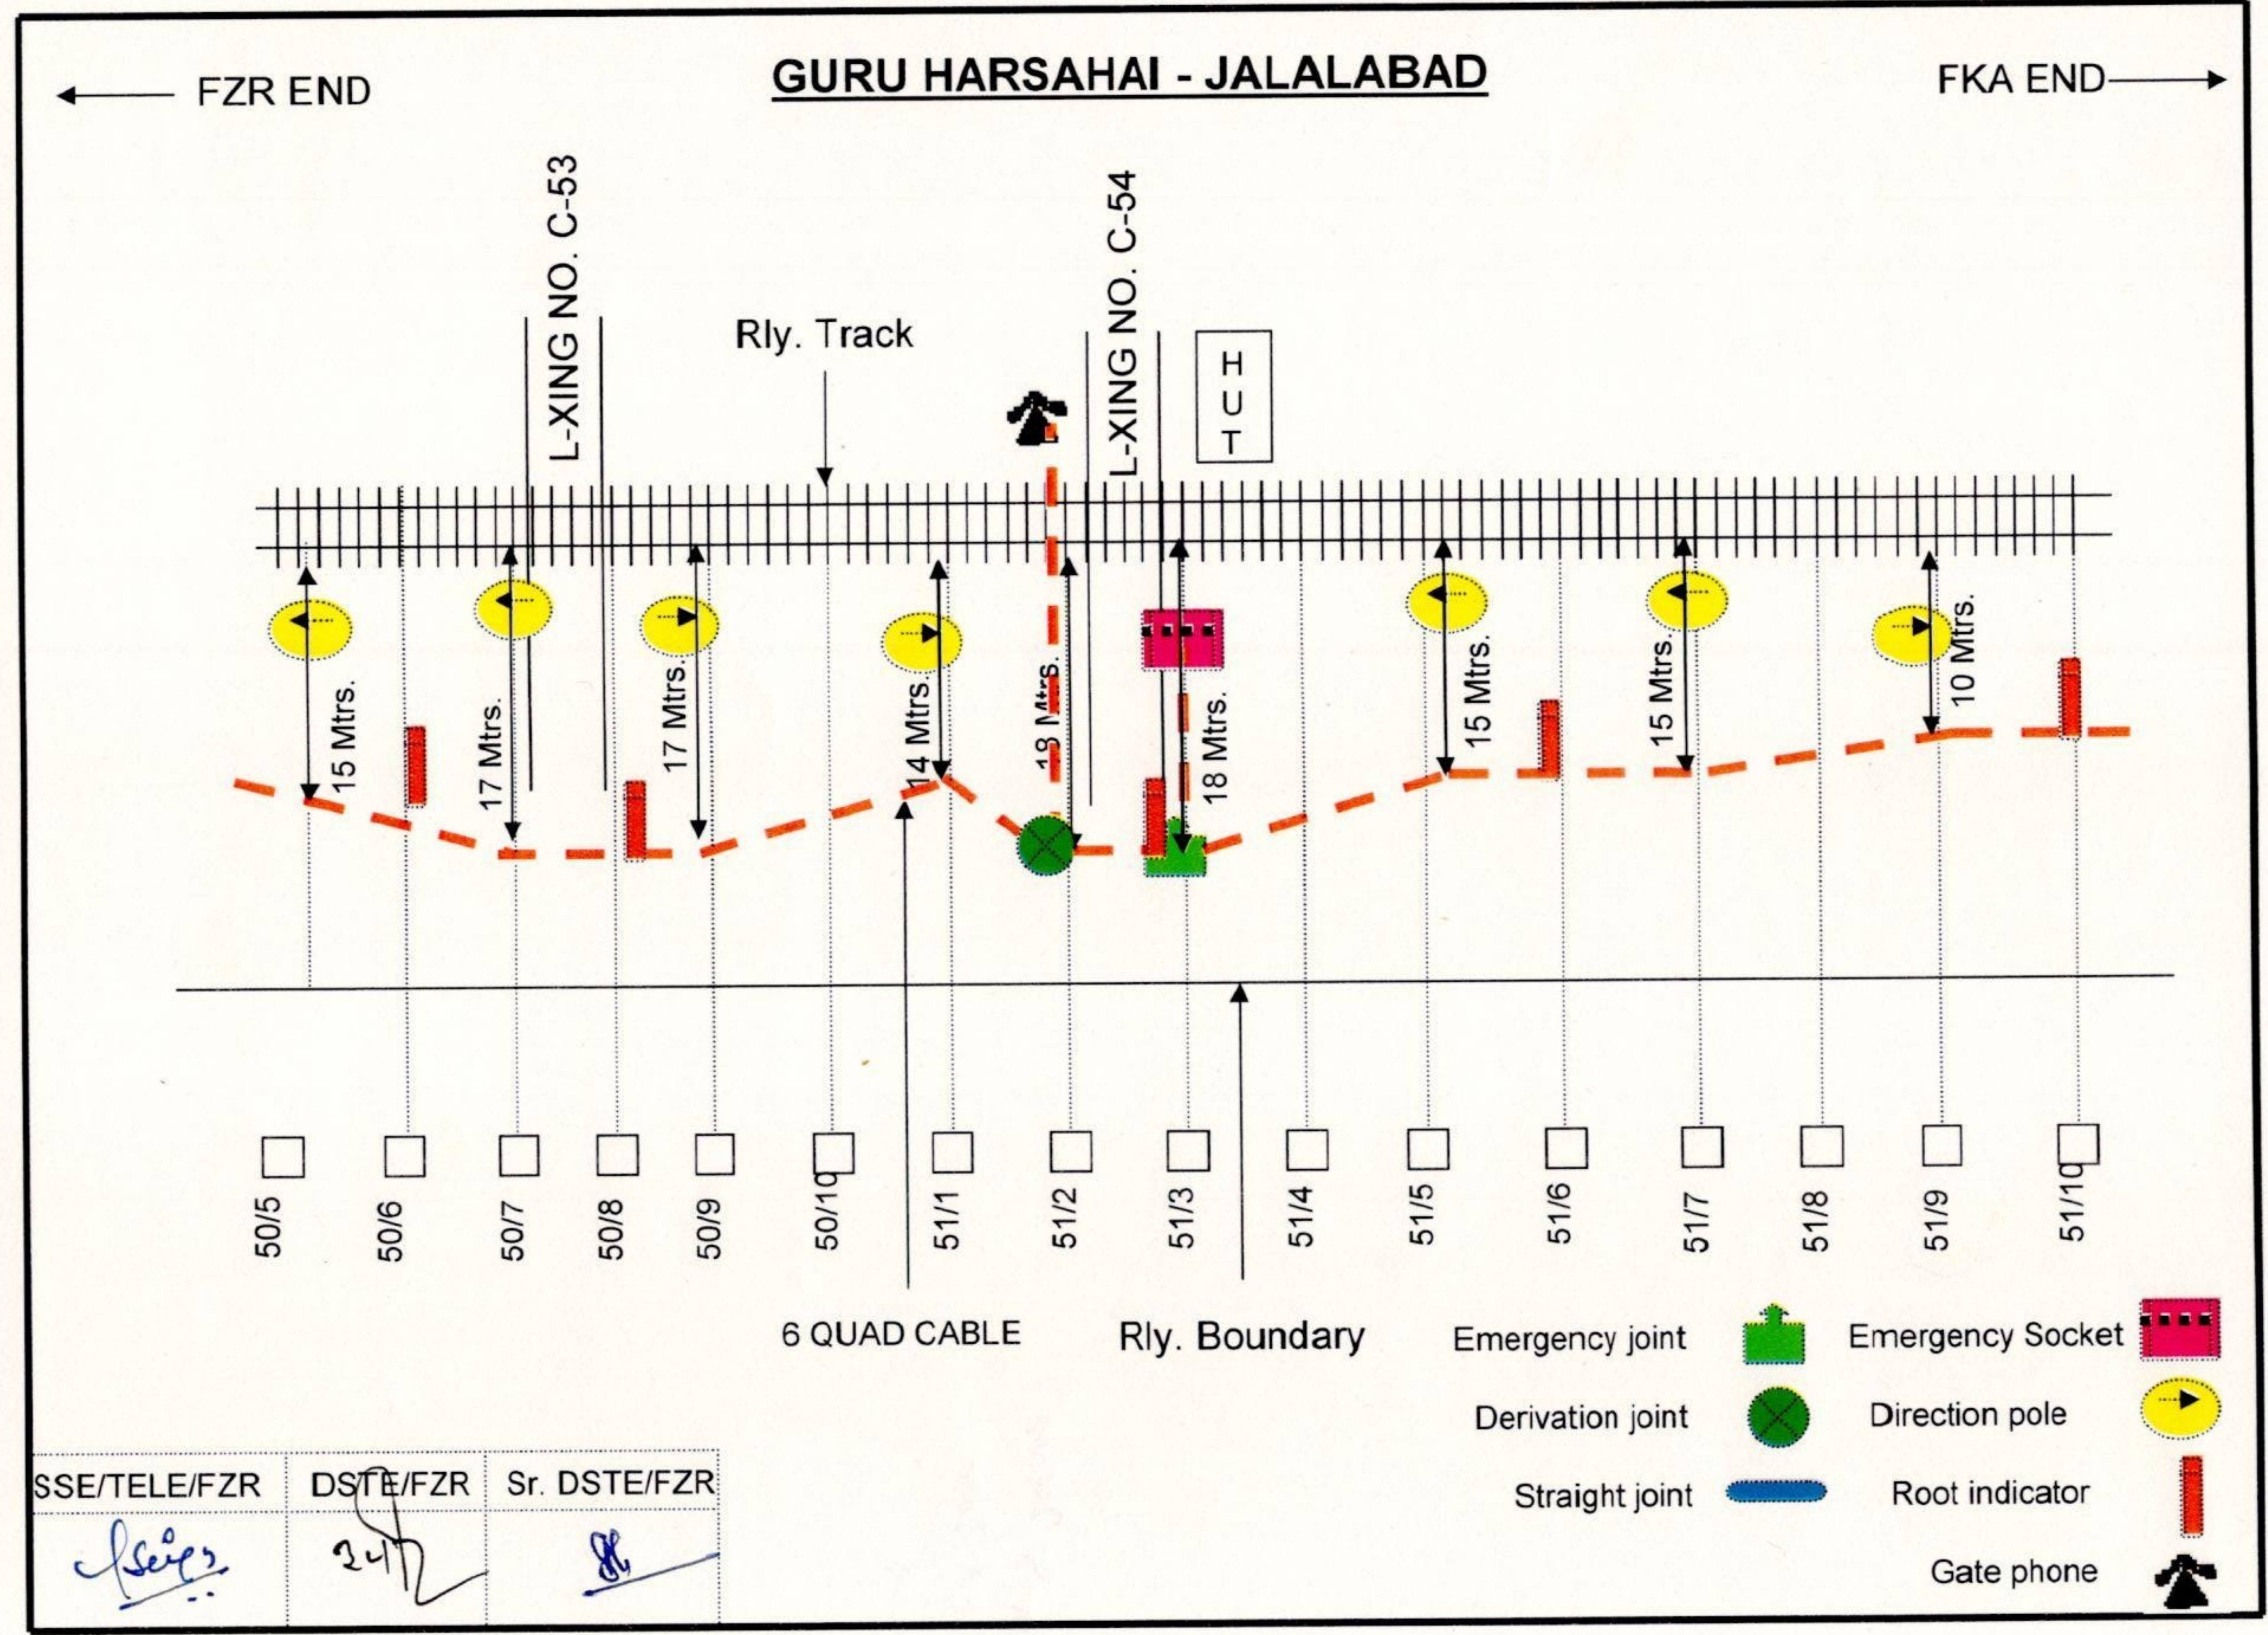

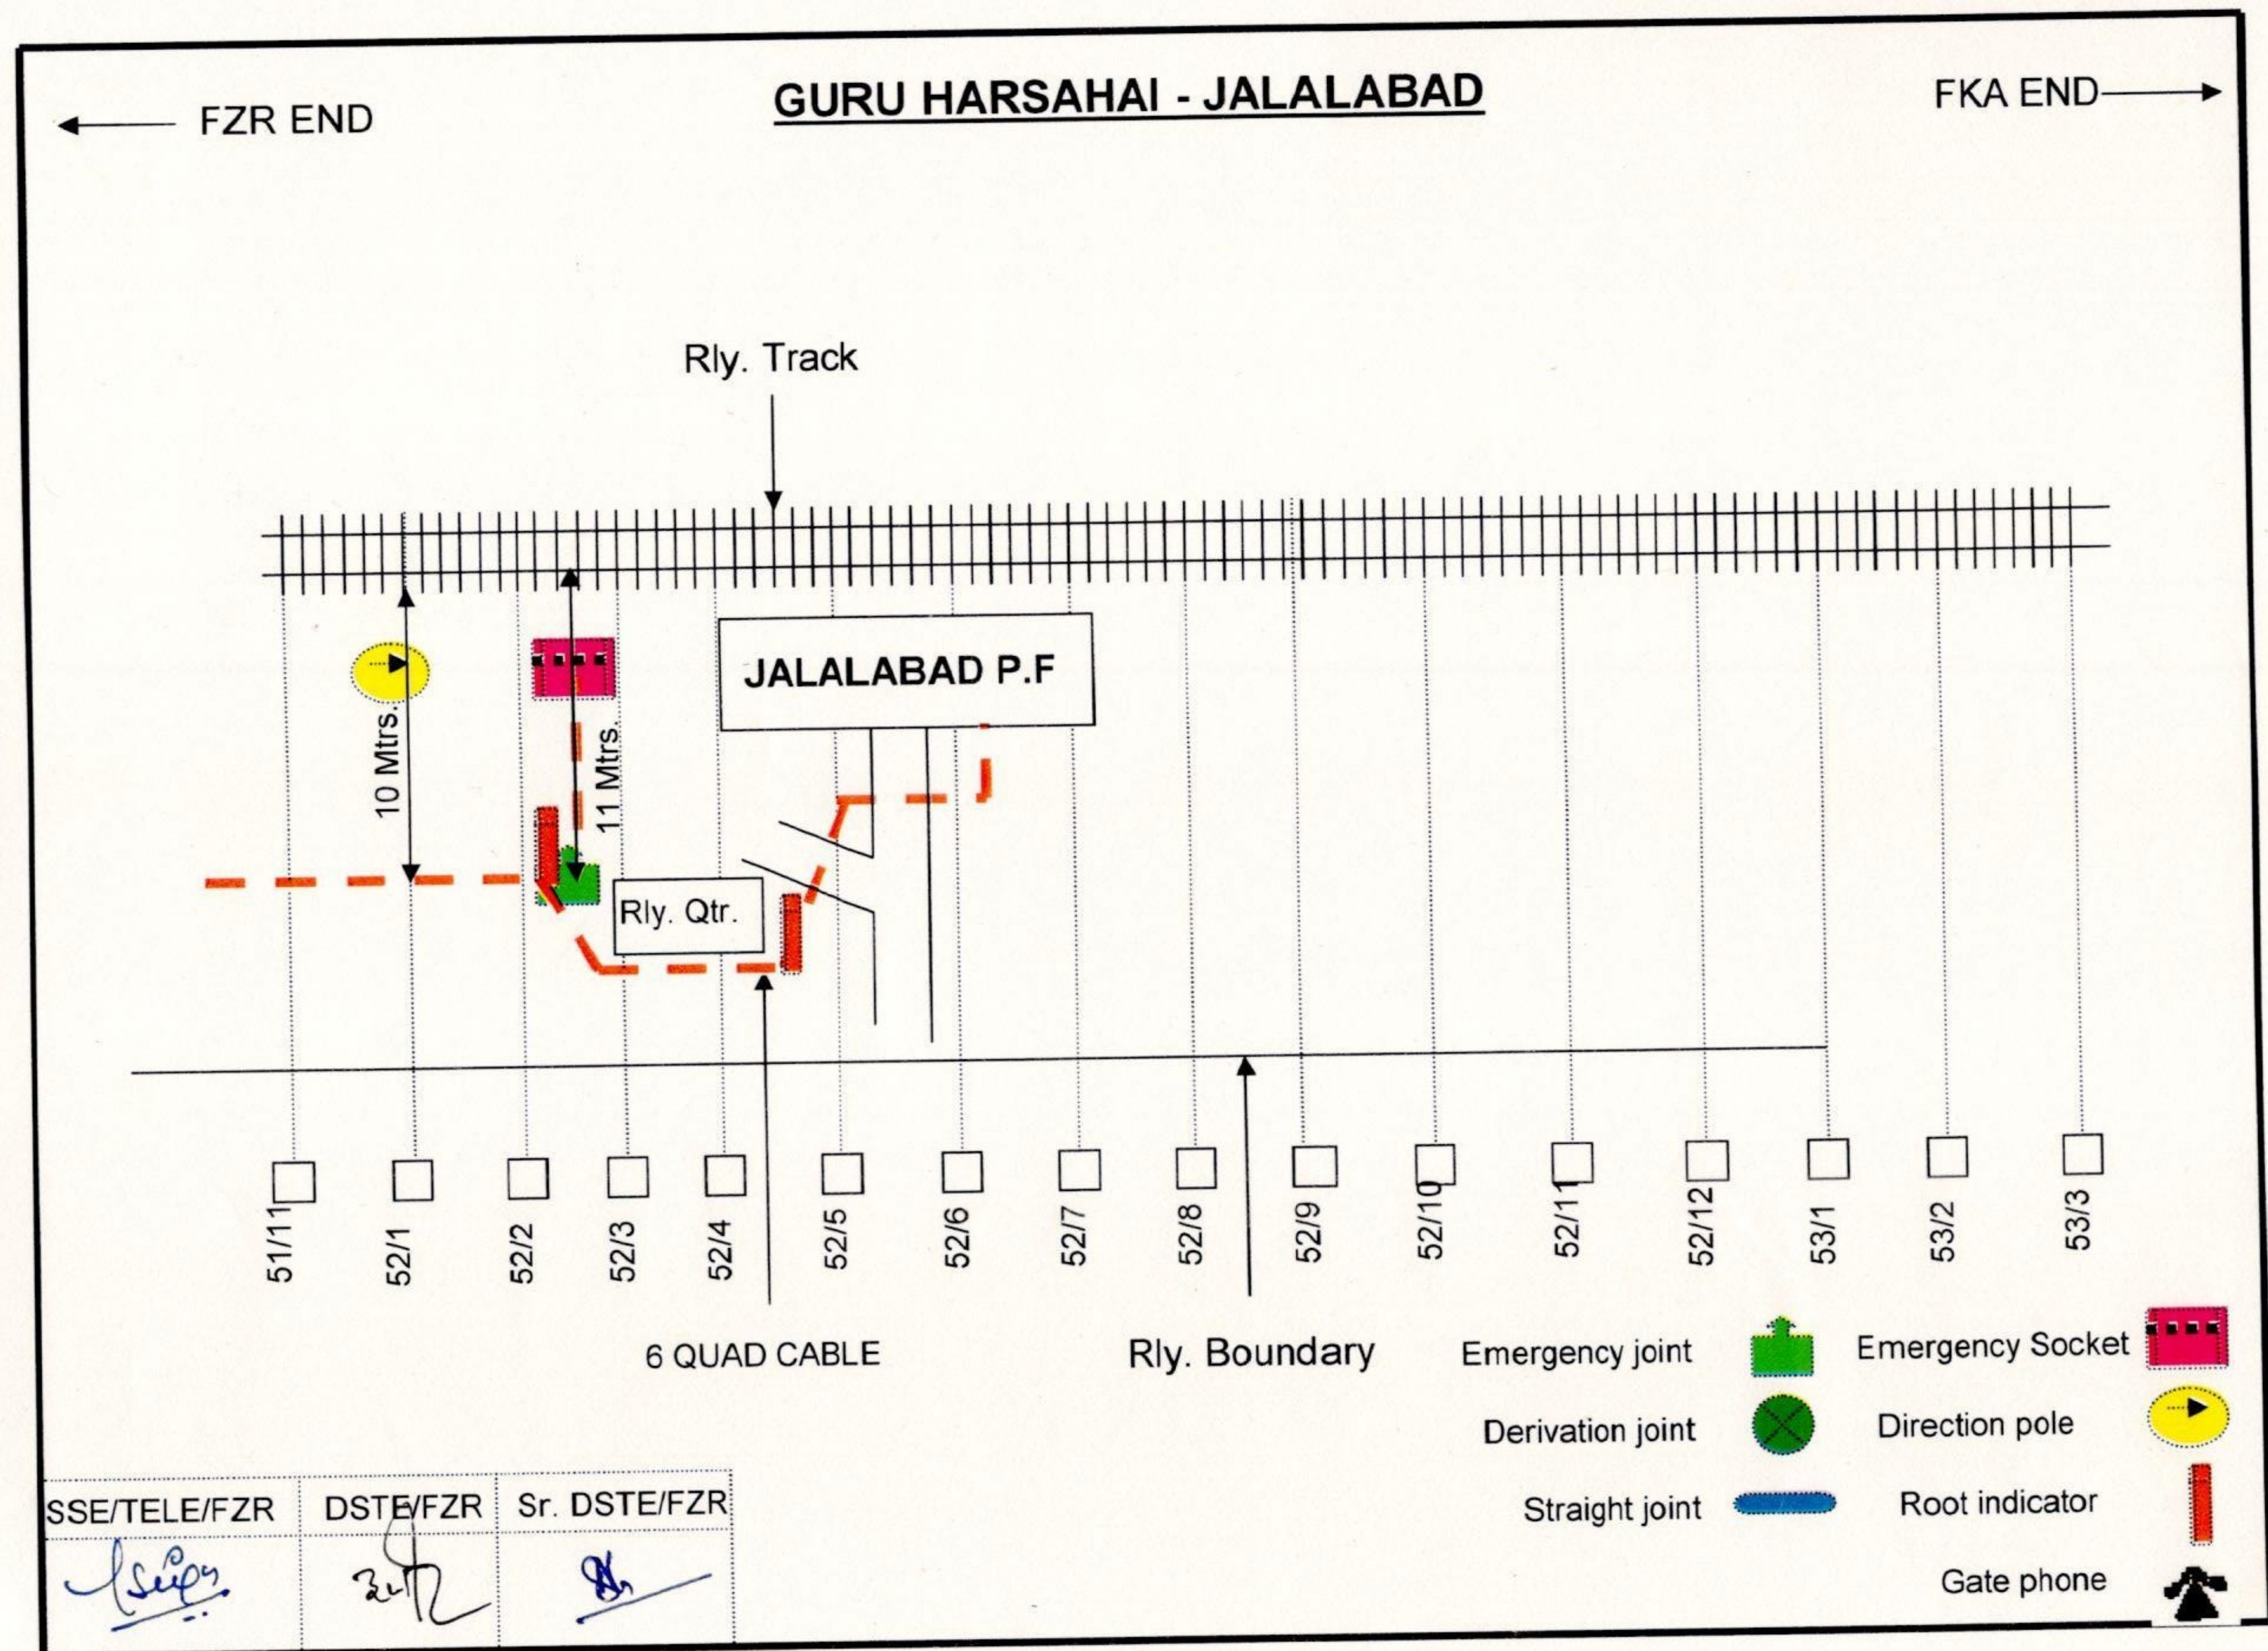

NORTHERAN RAILWAY


FINAL CABLE ROUTE PLAN

FOR


JALALABAD


TO


LADHUKA

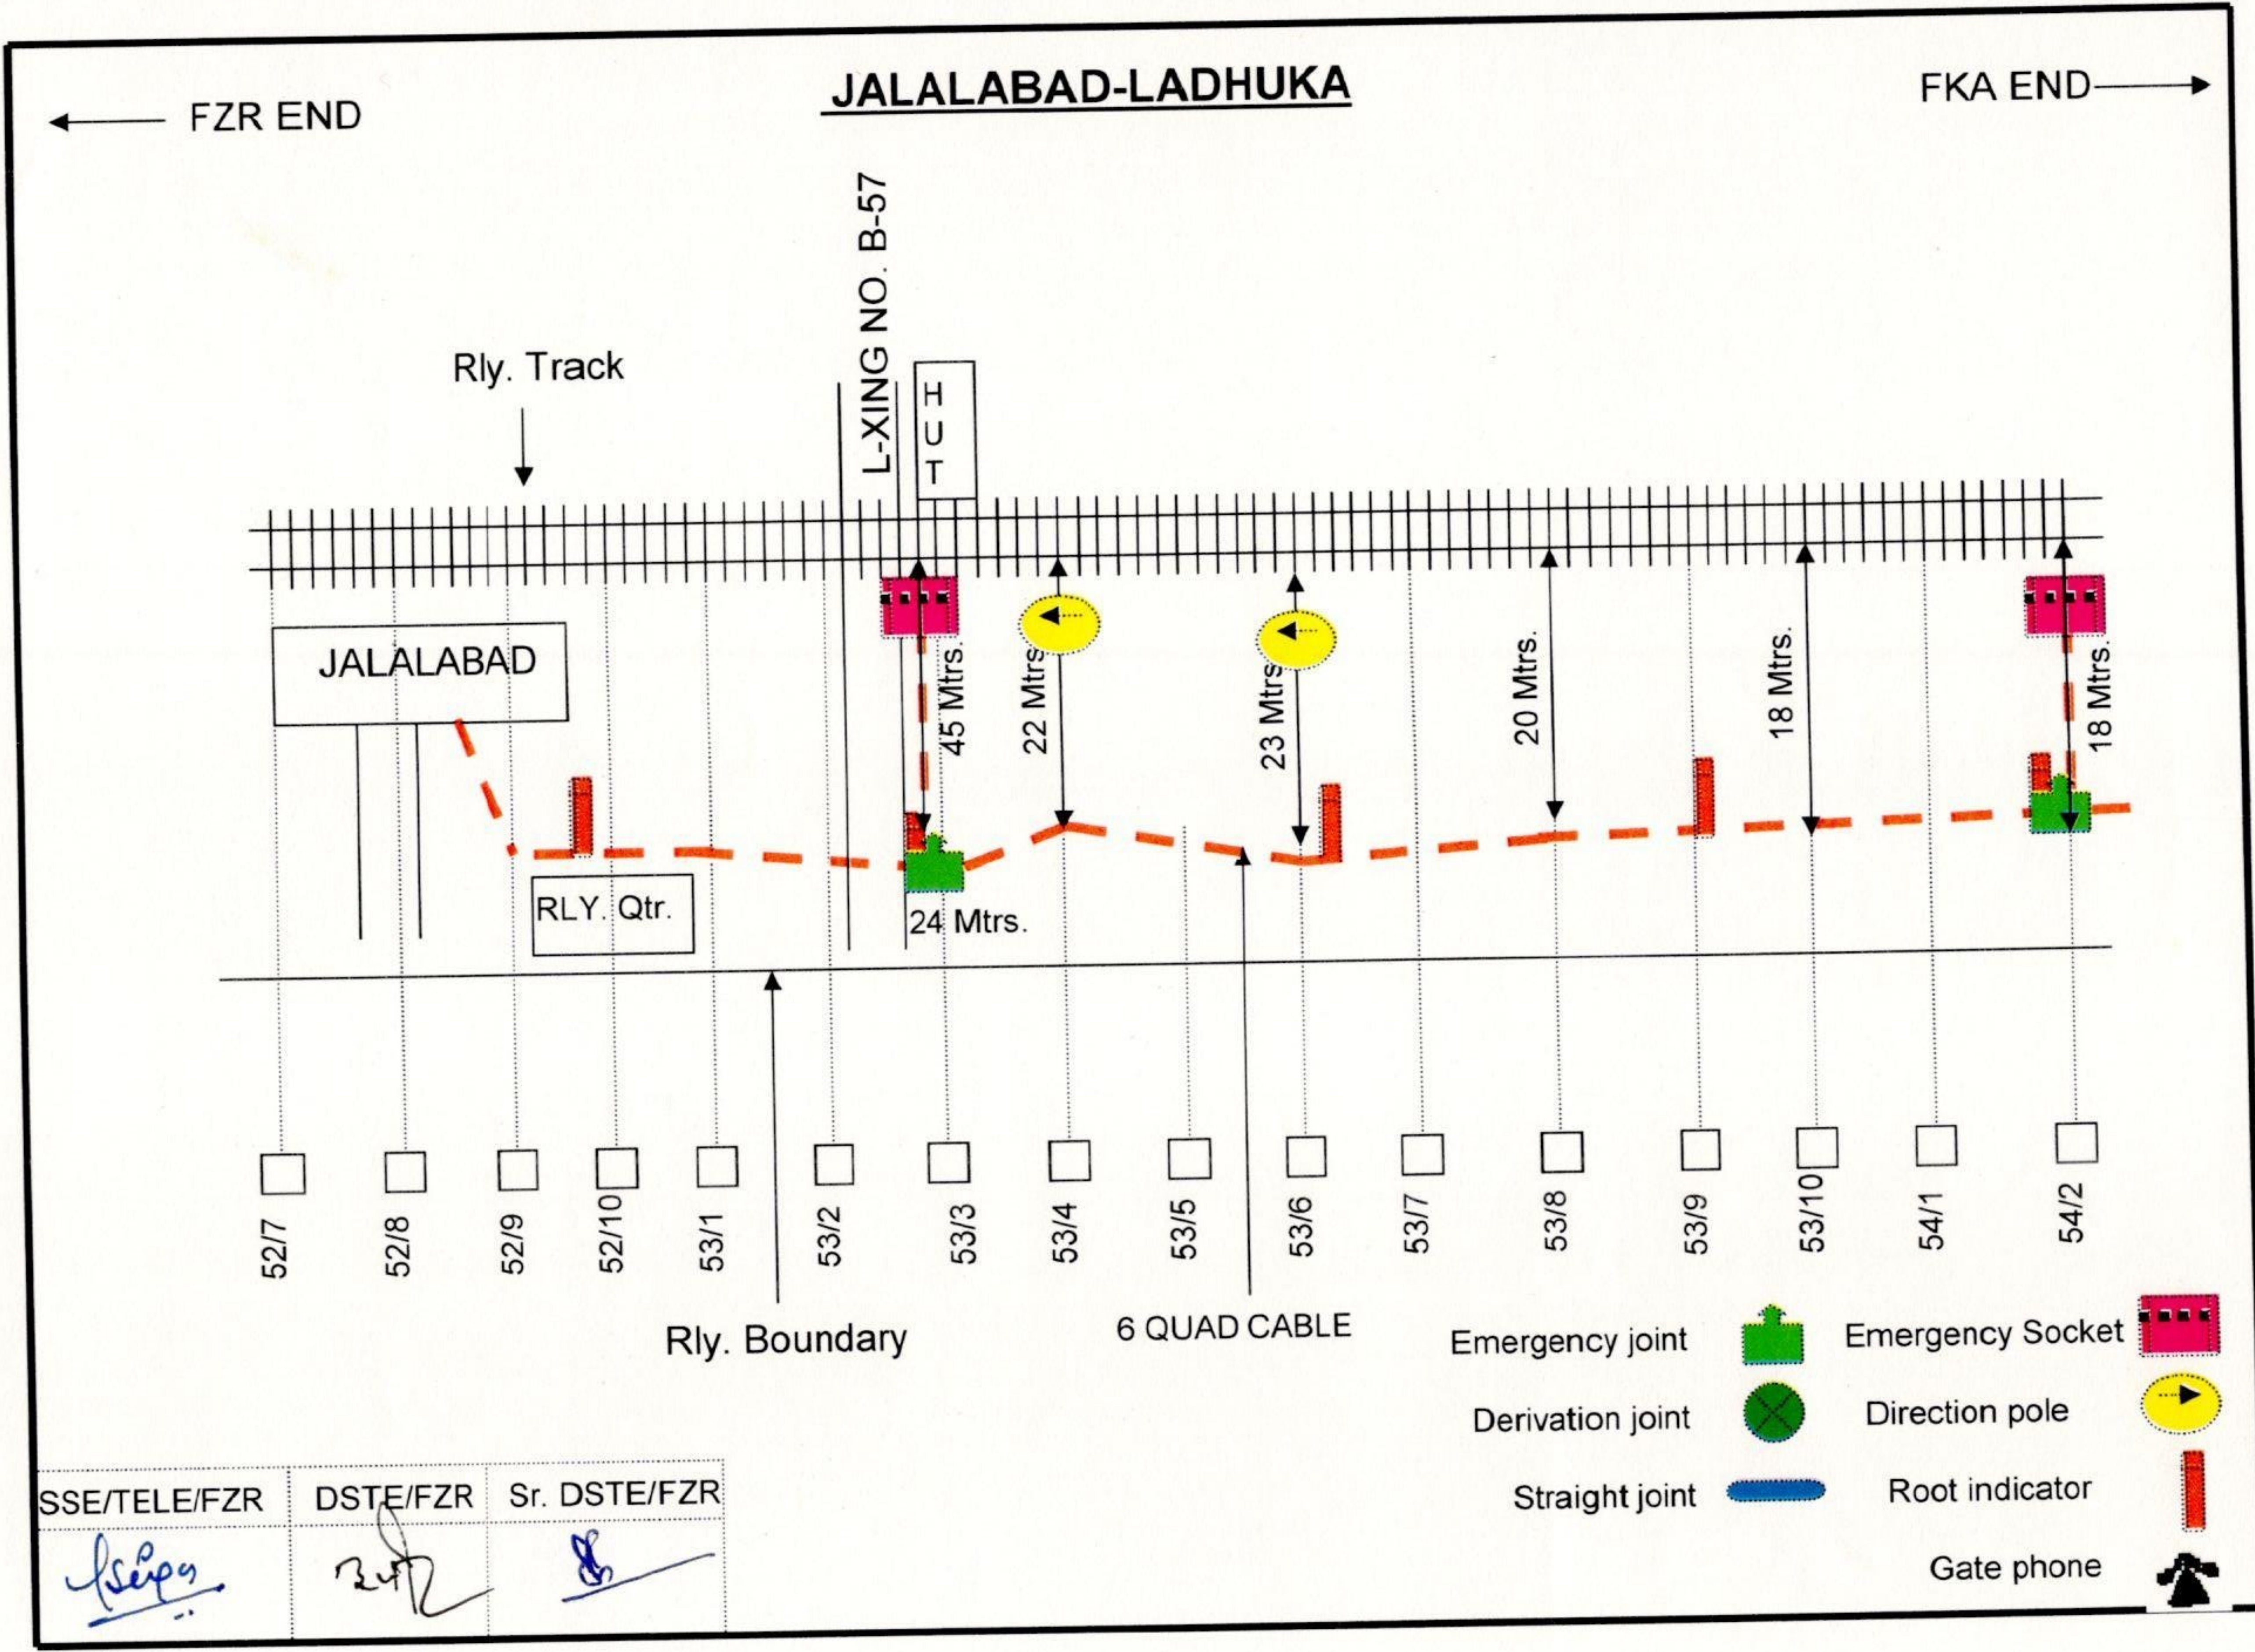



SSE/TELE/FZR	DSTE/FZR	Sr. DSTE/FZR

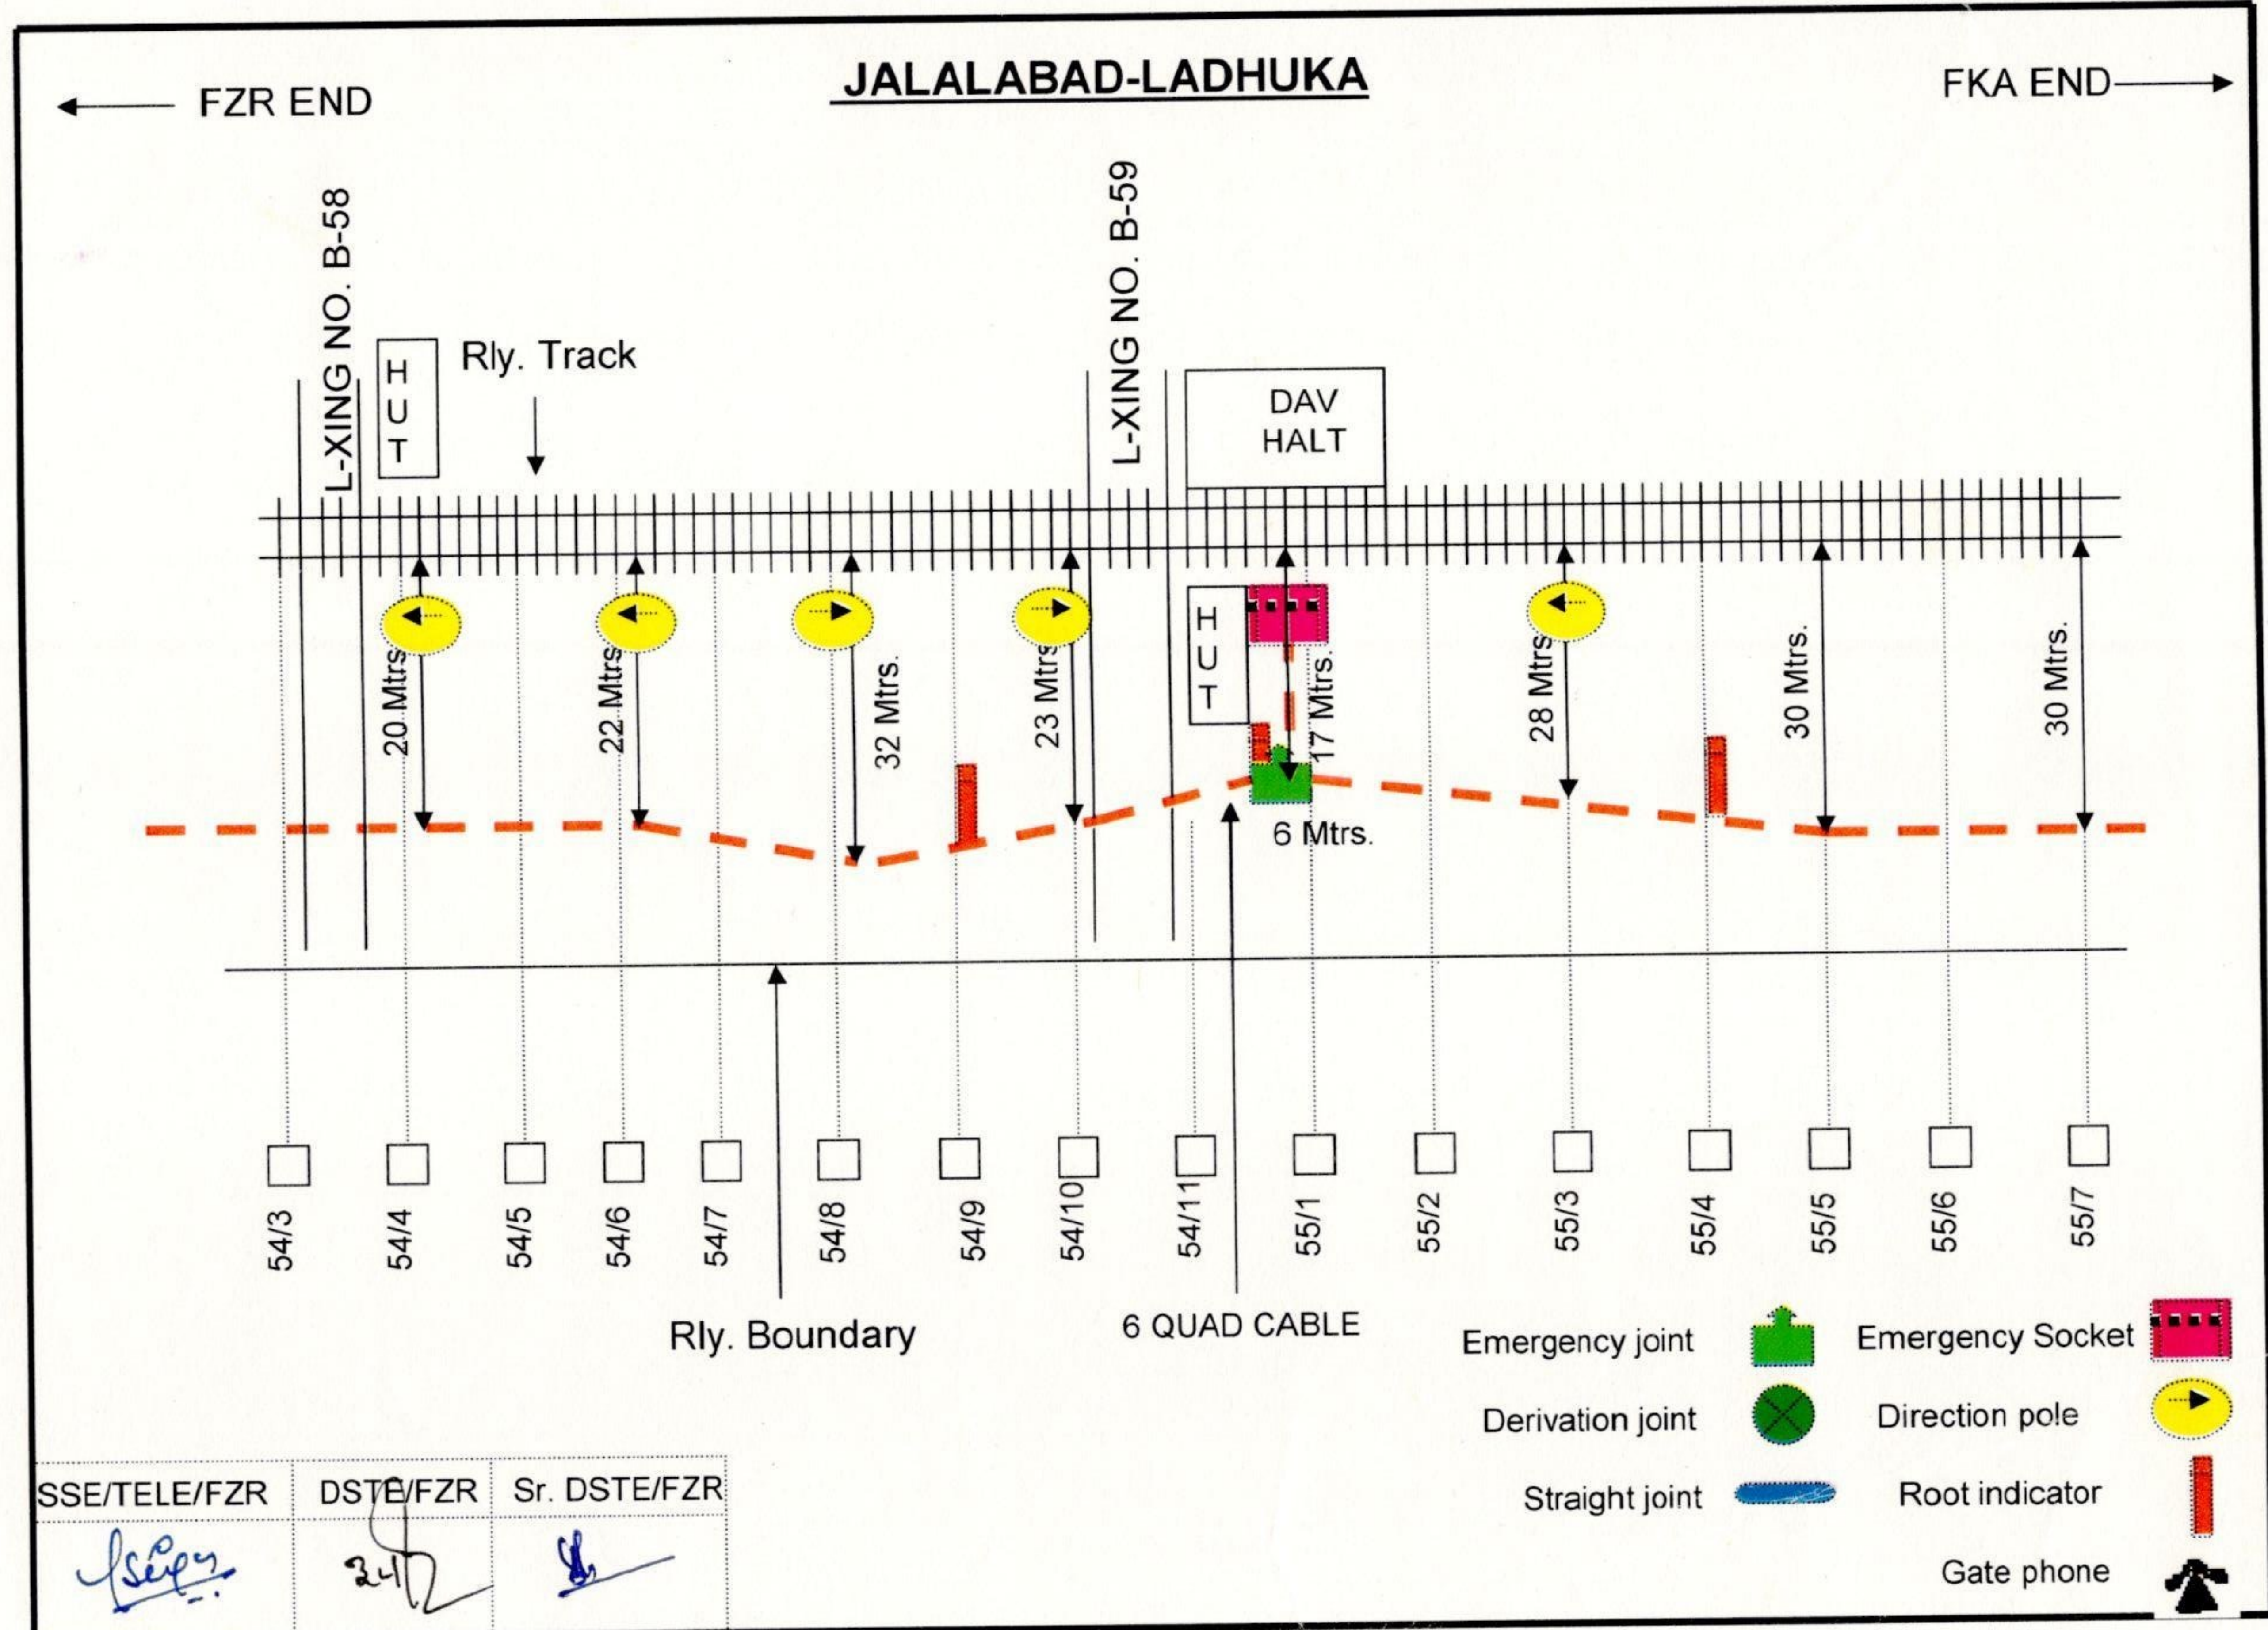


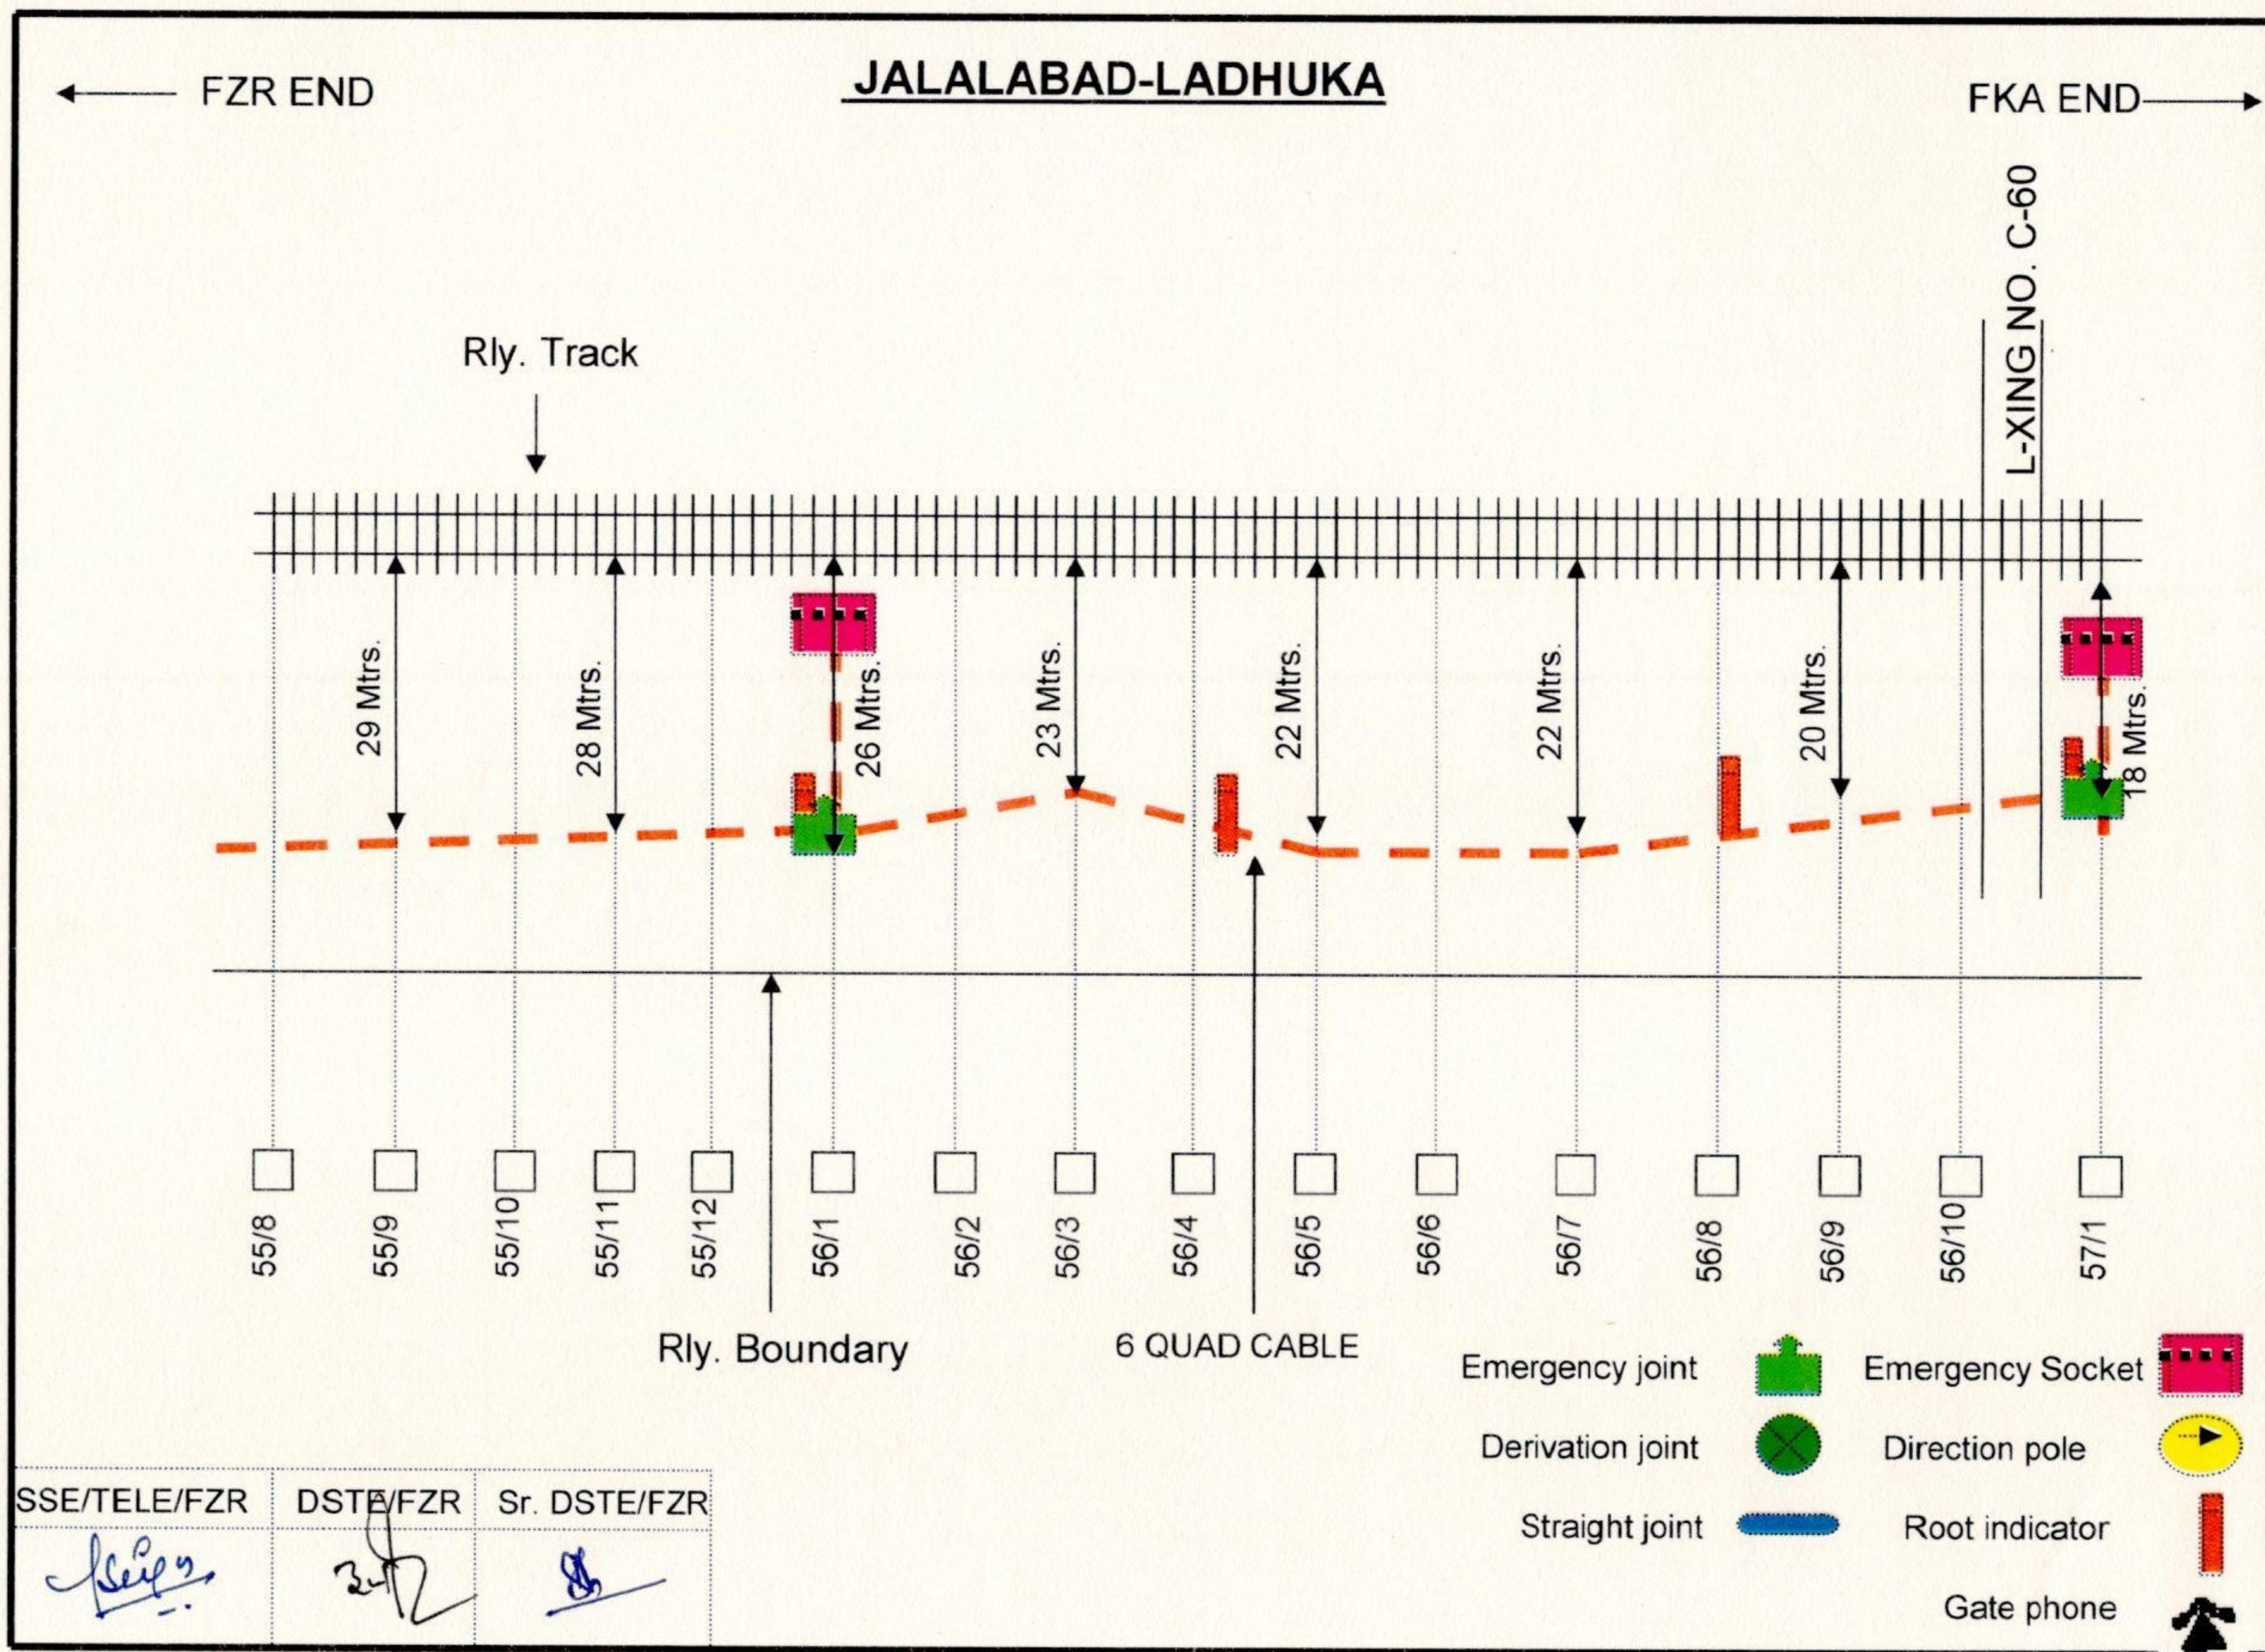


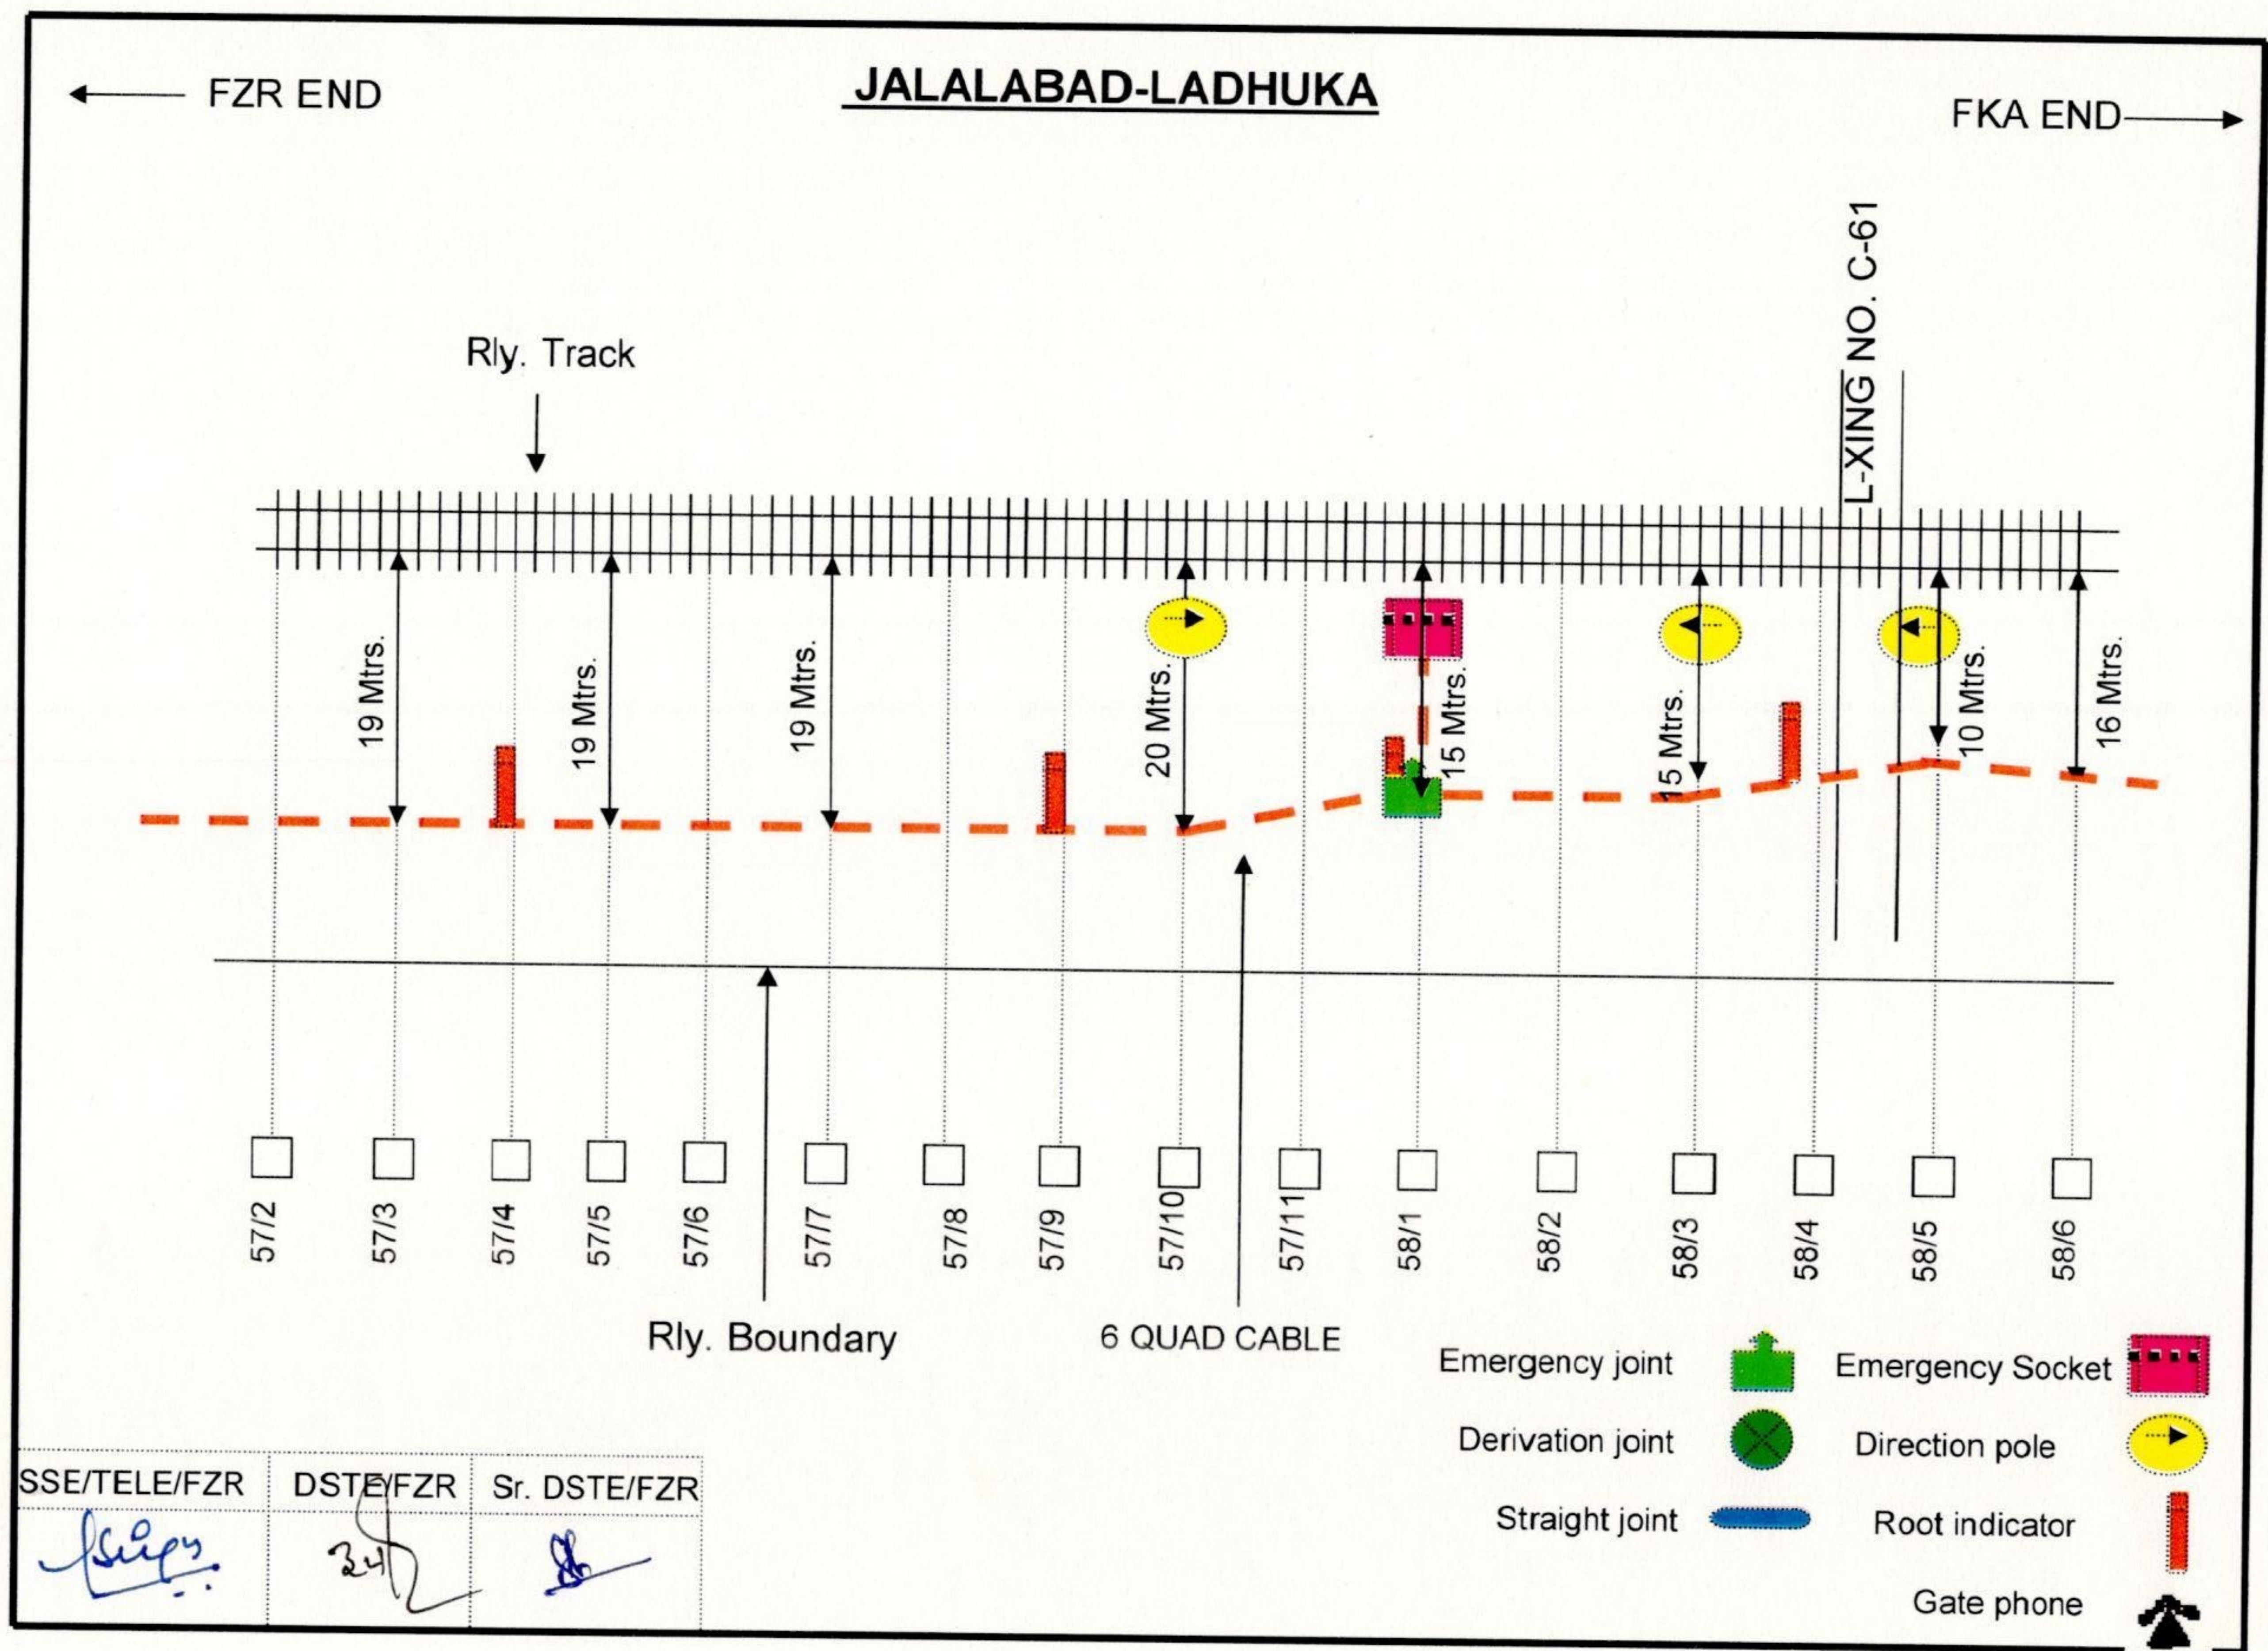


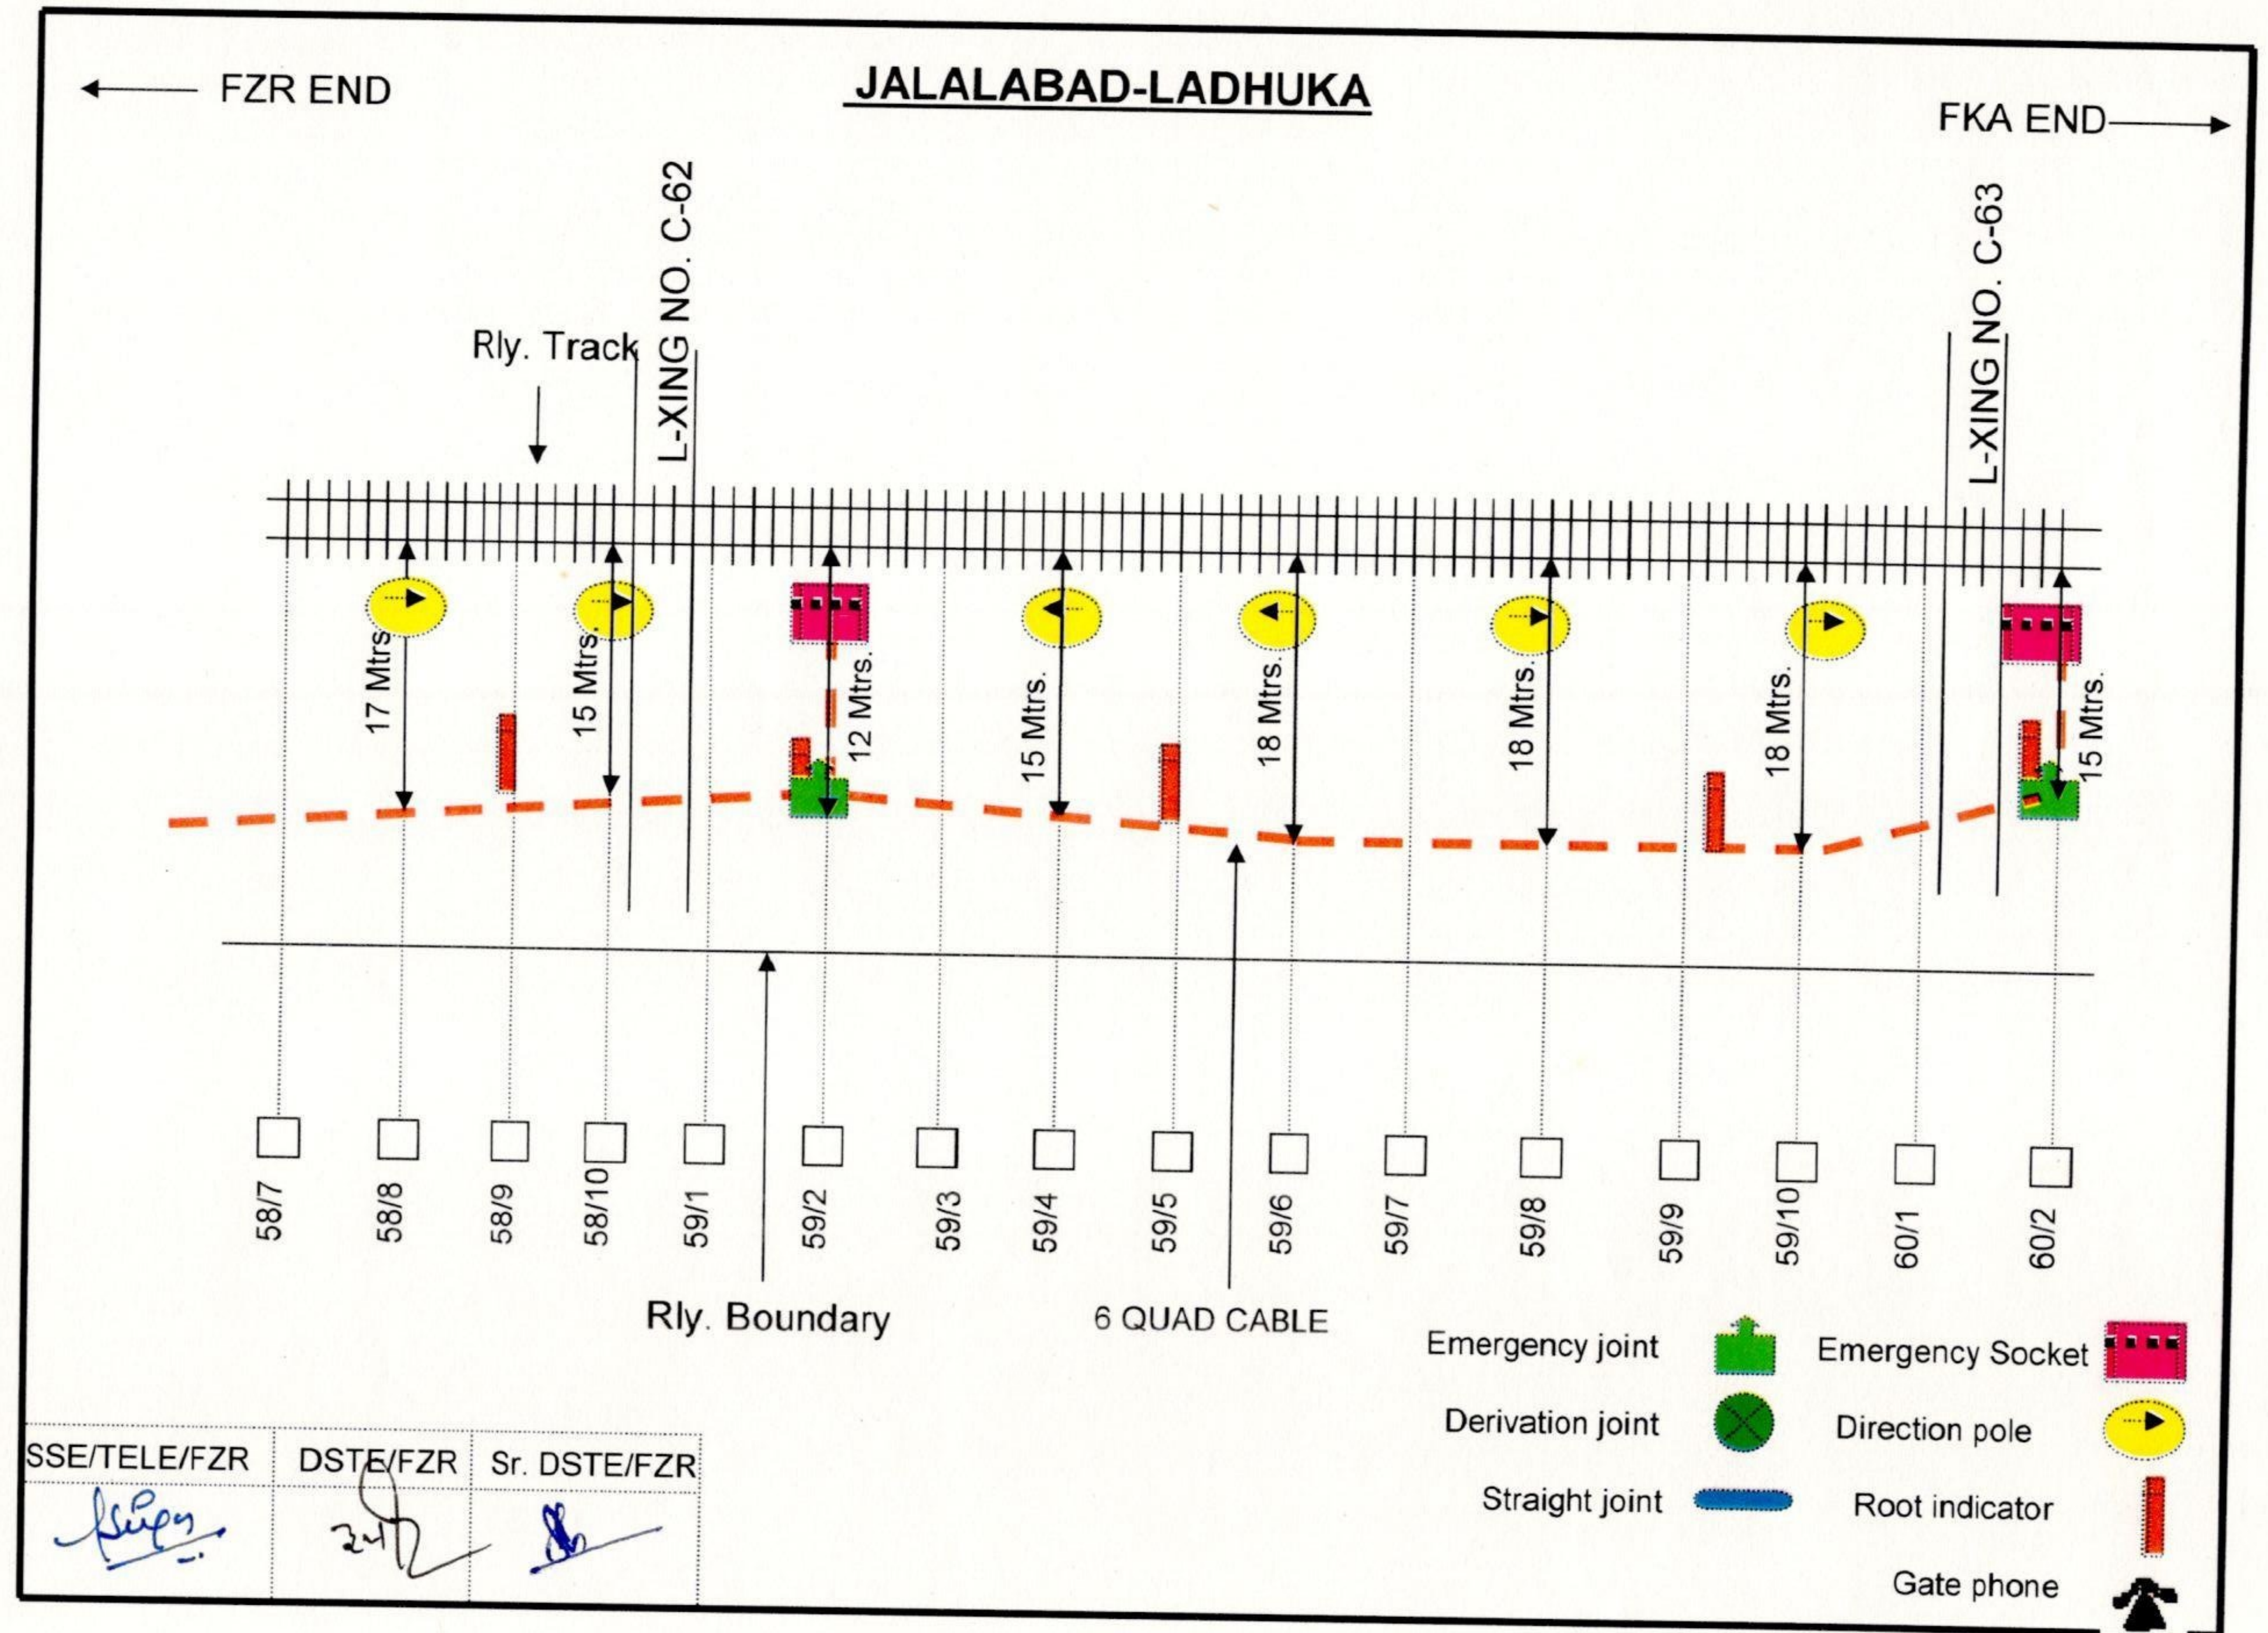


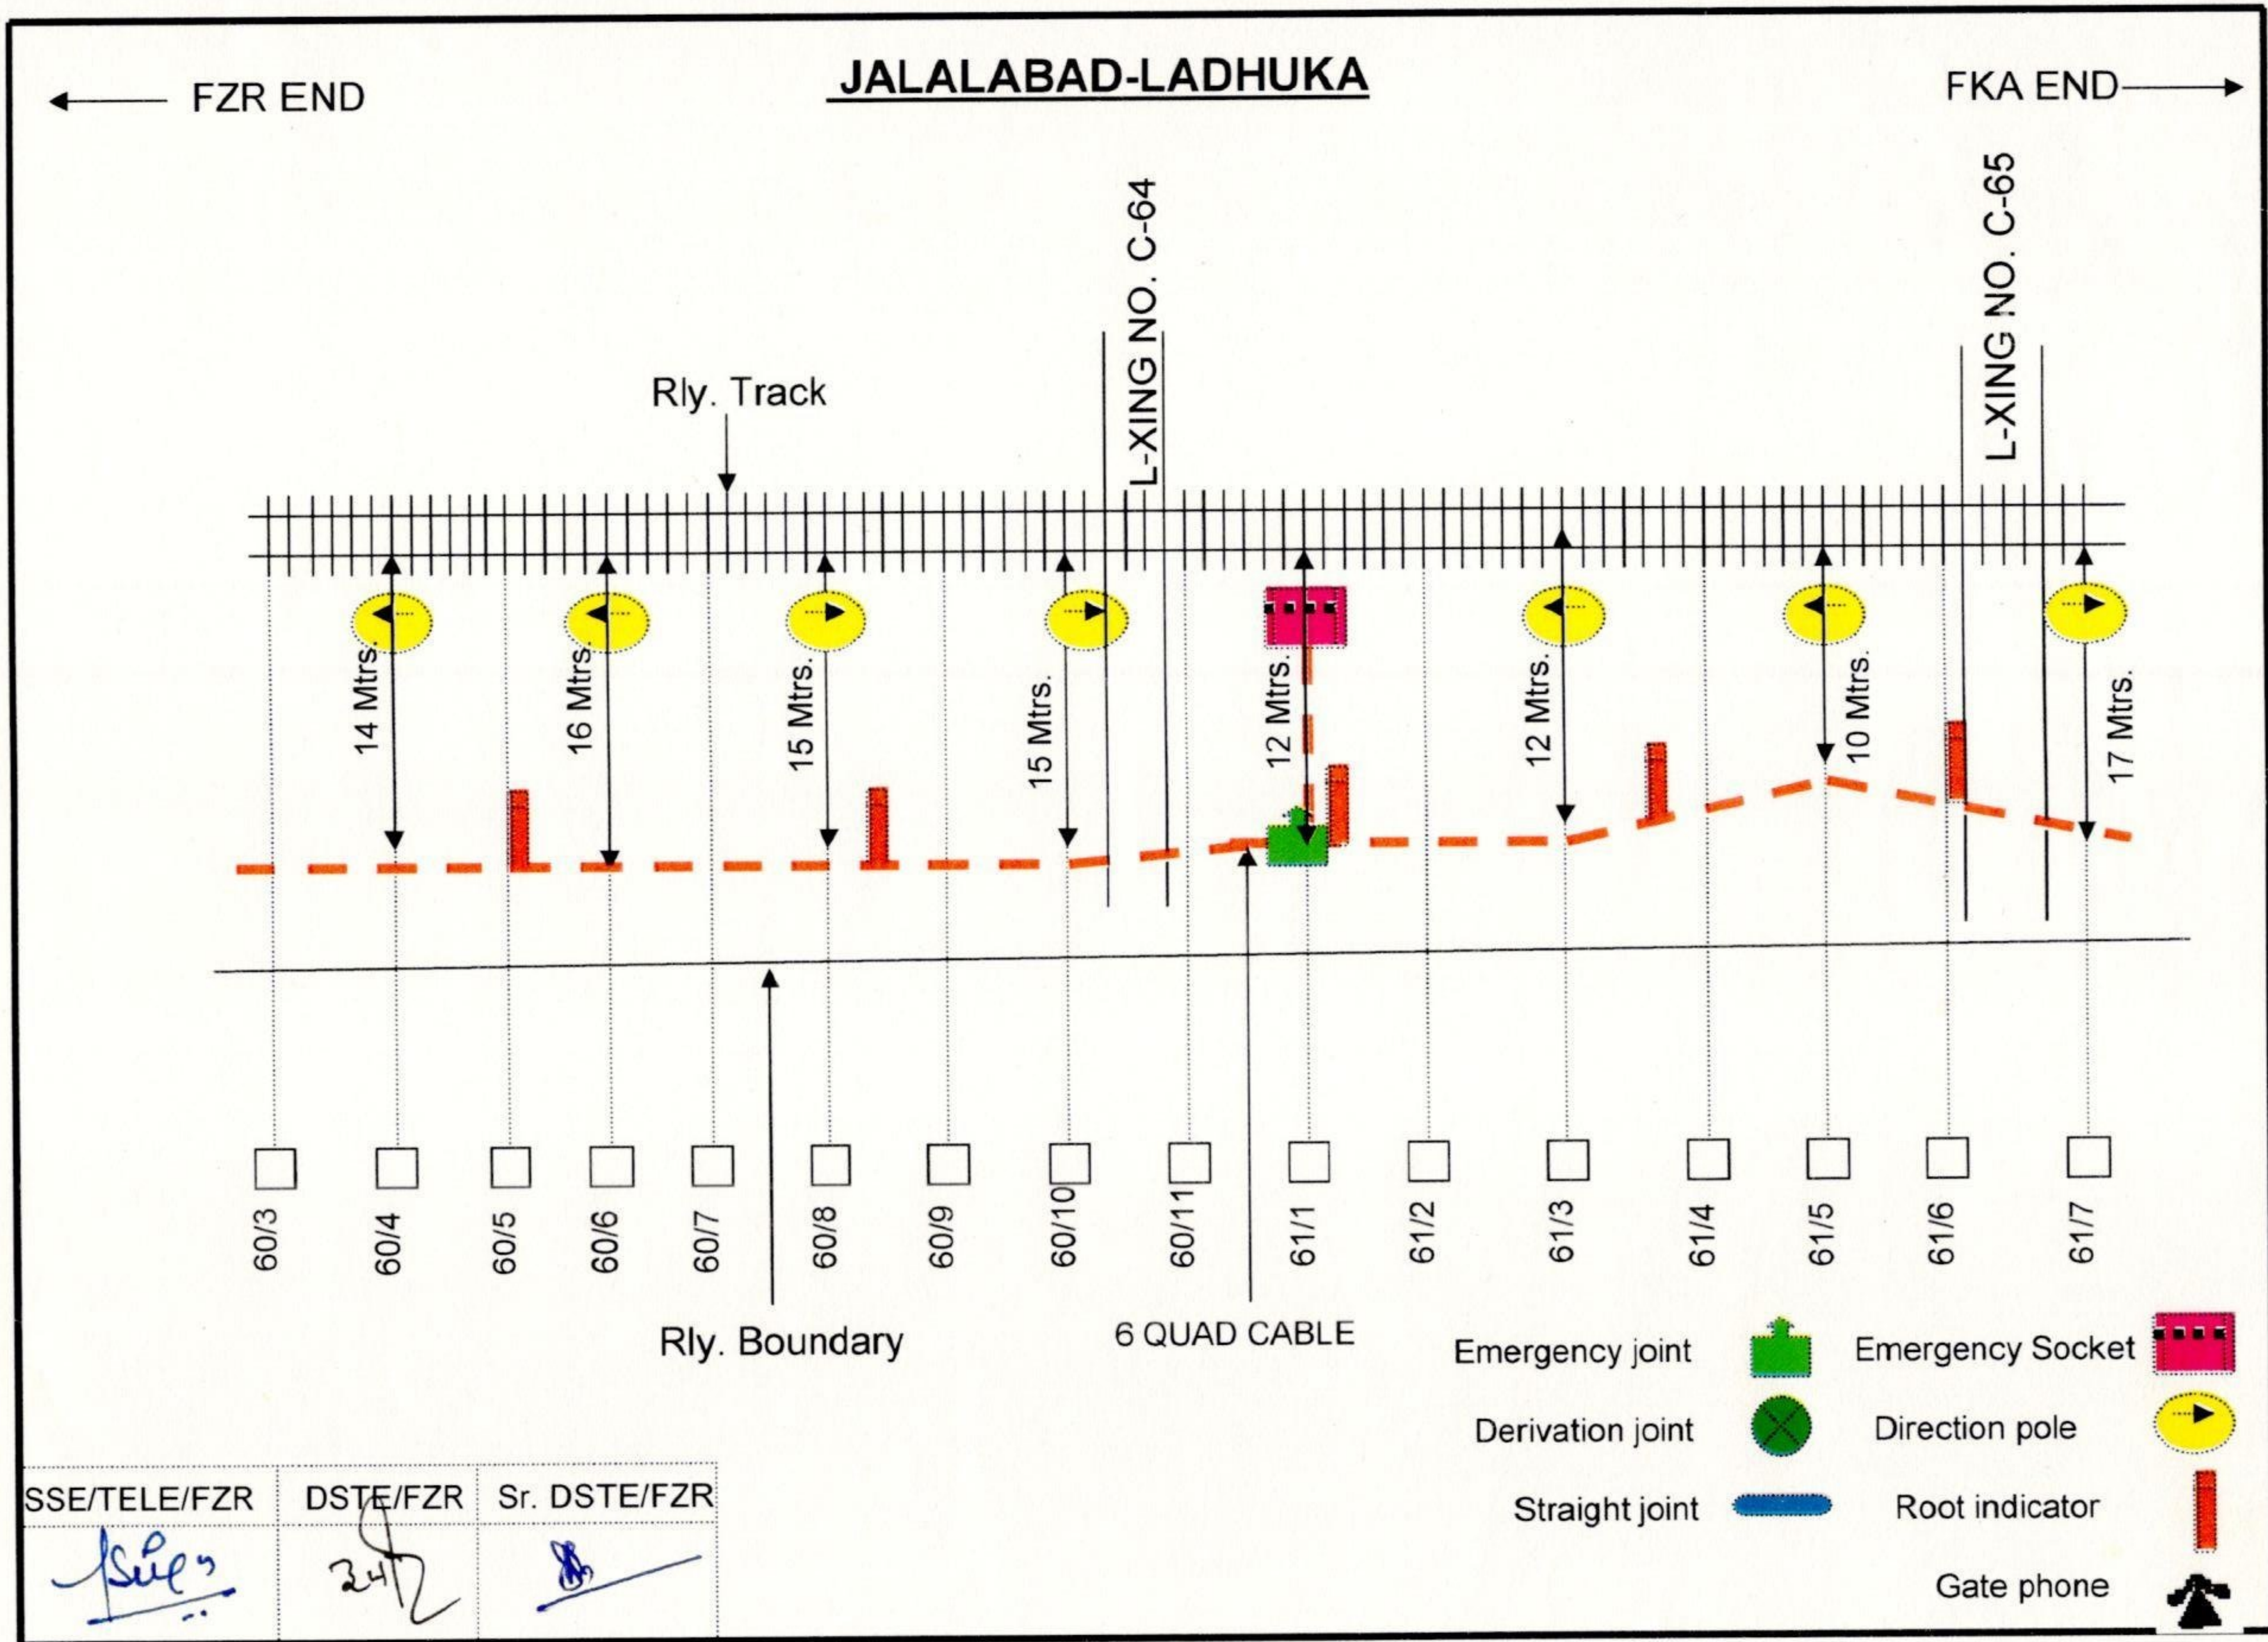


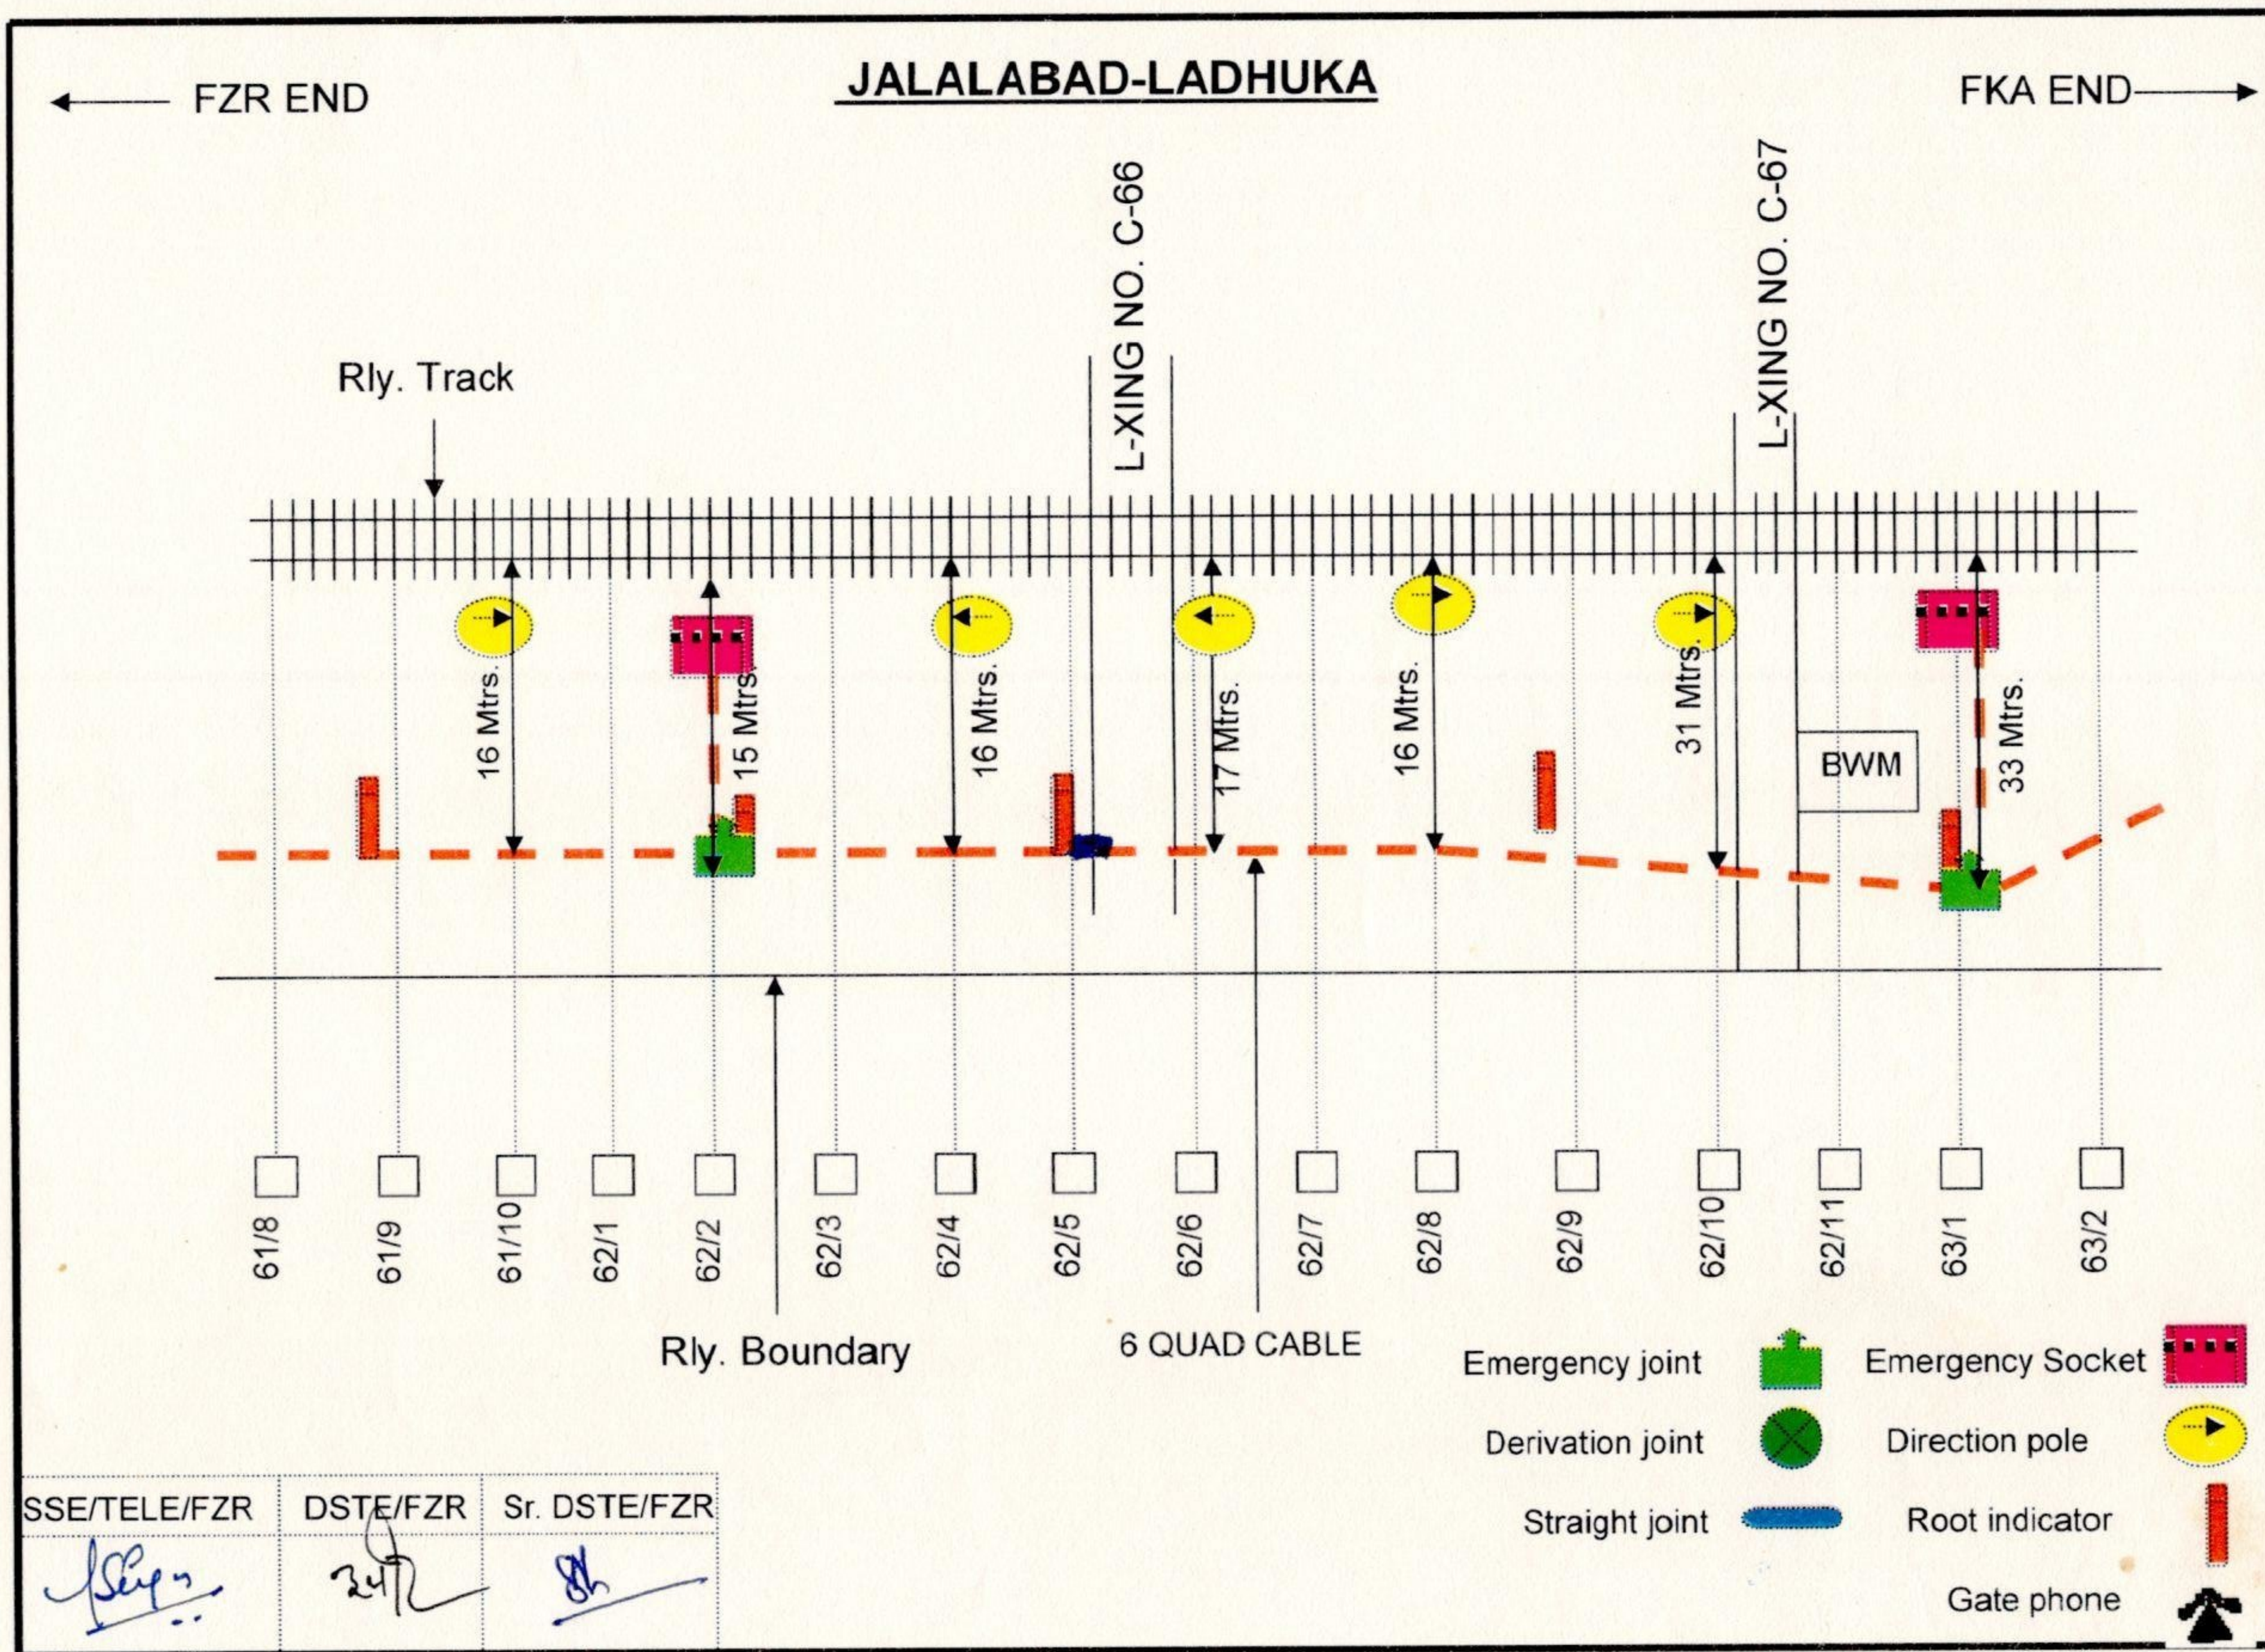


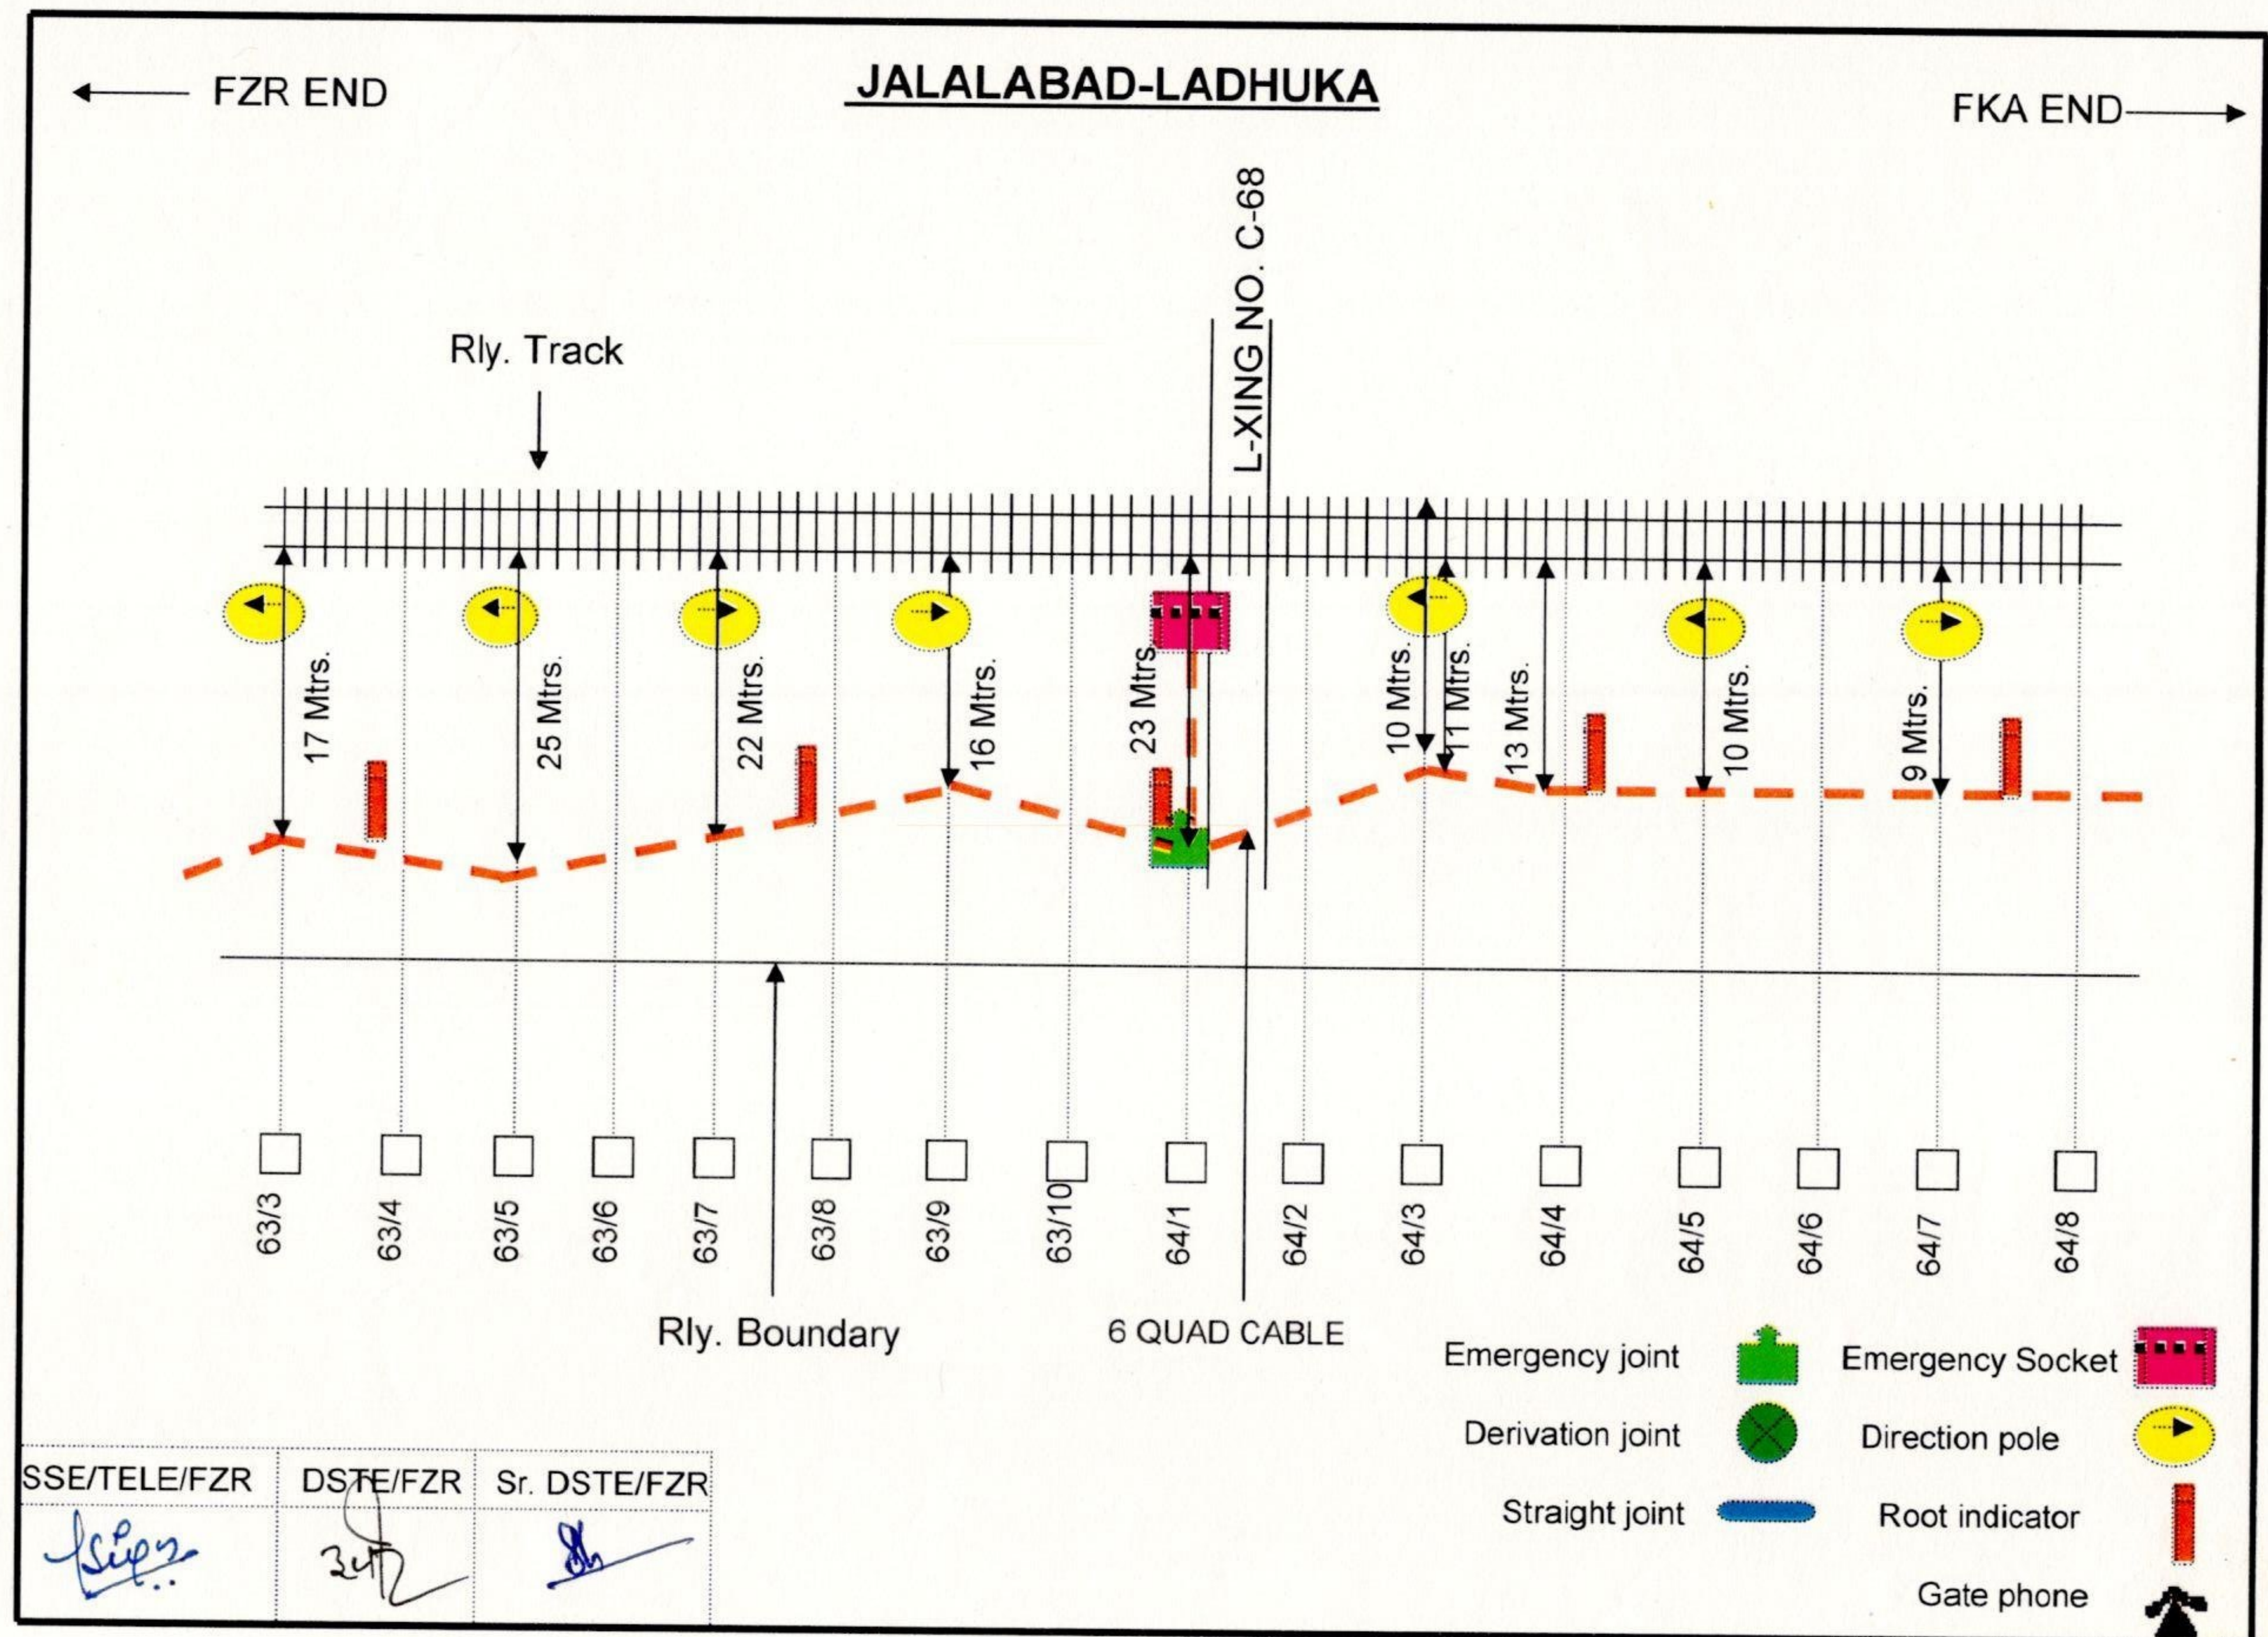

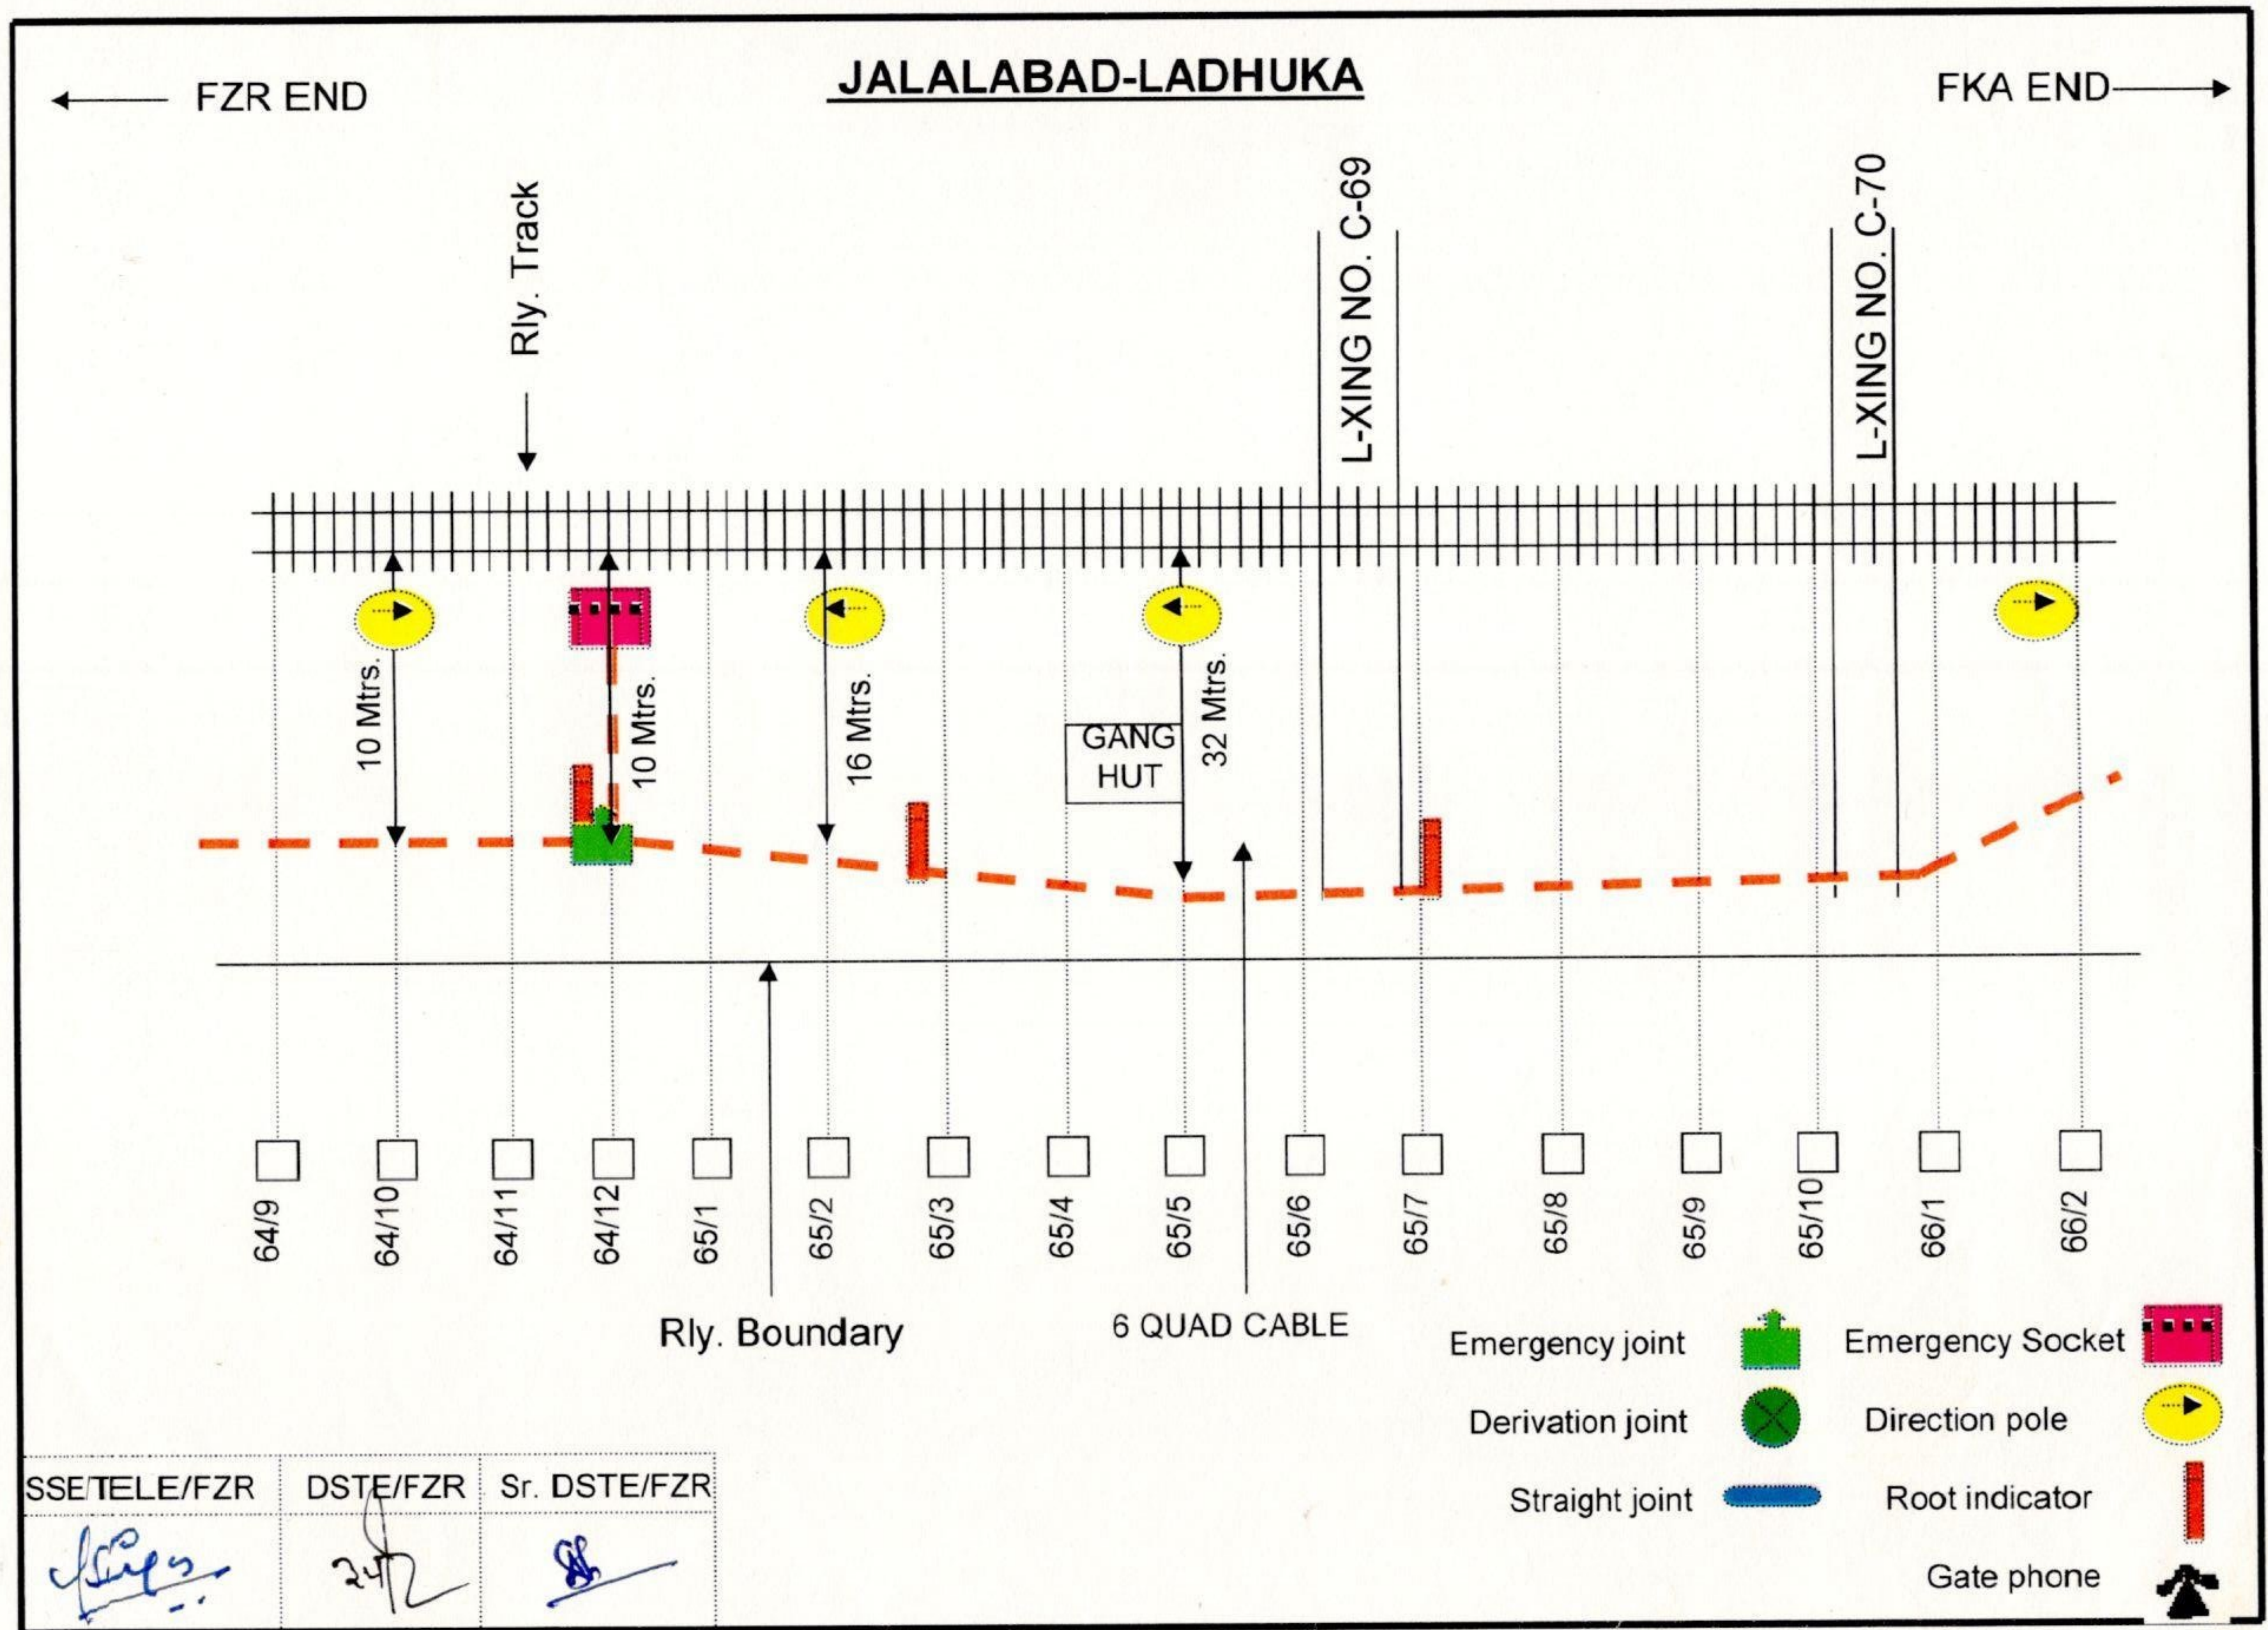

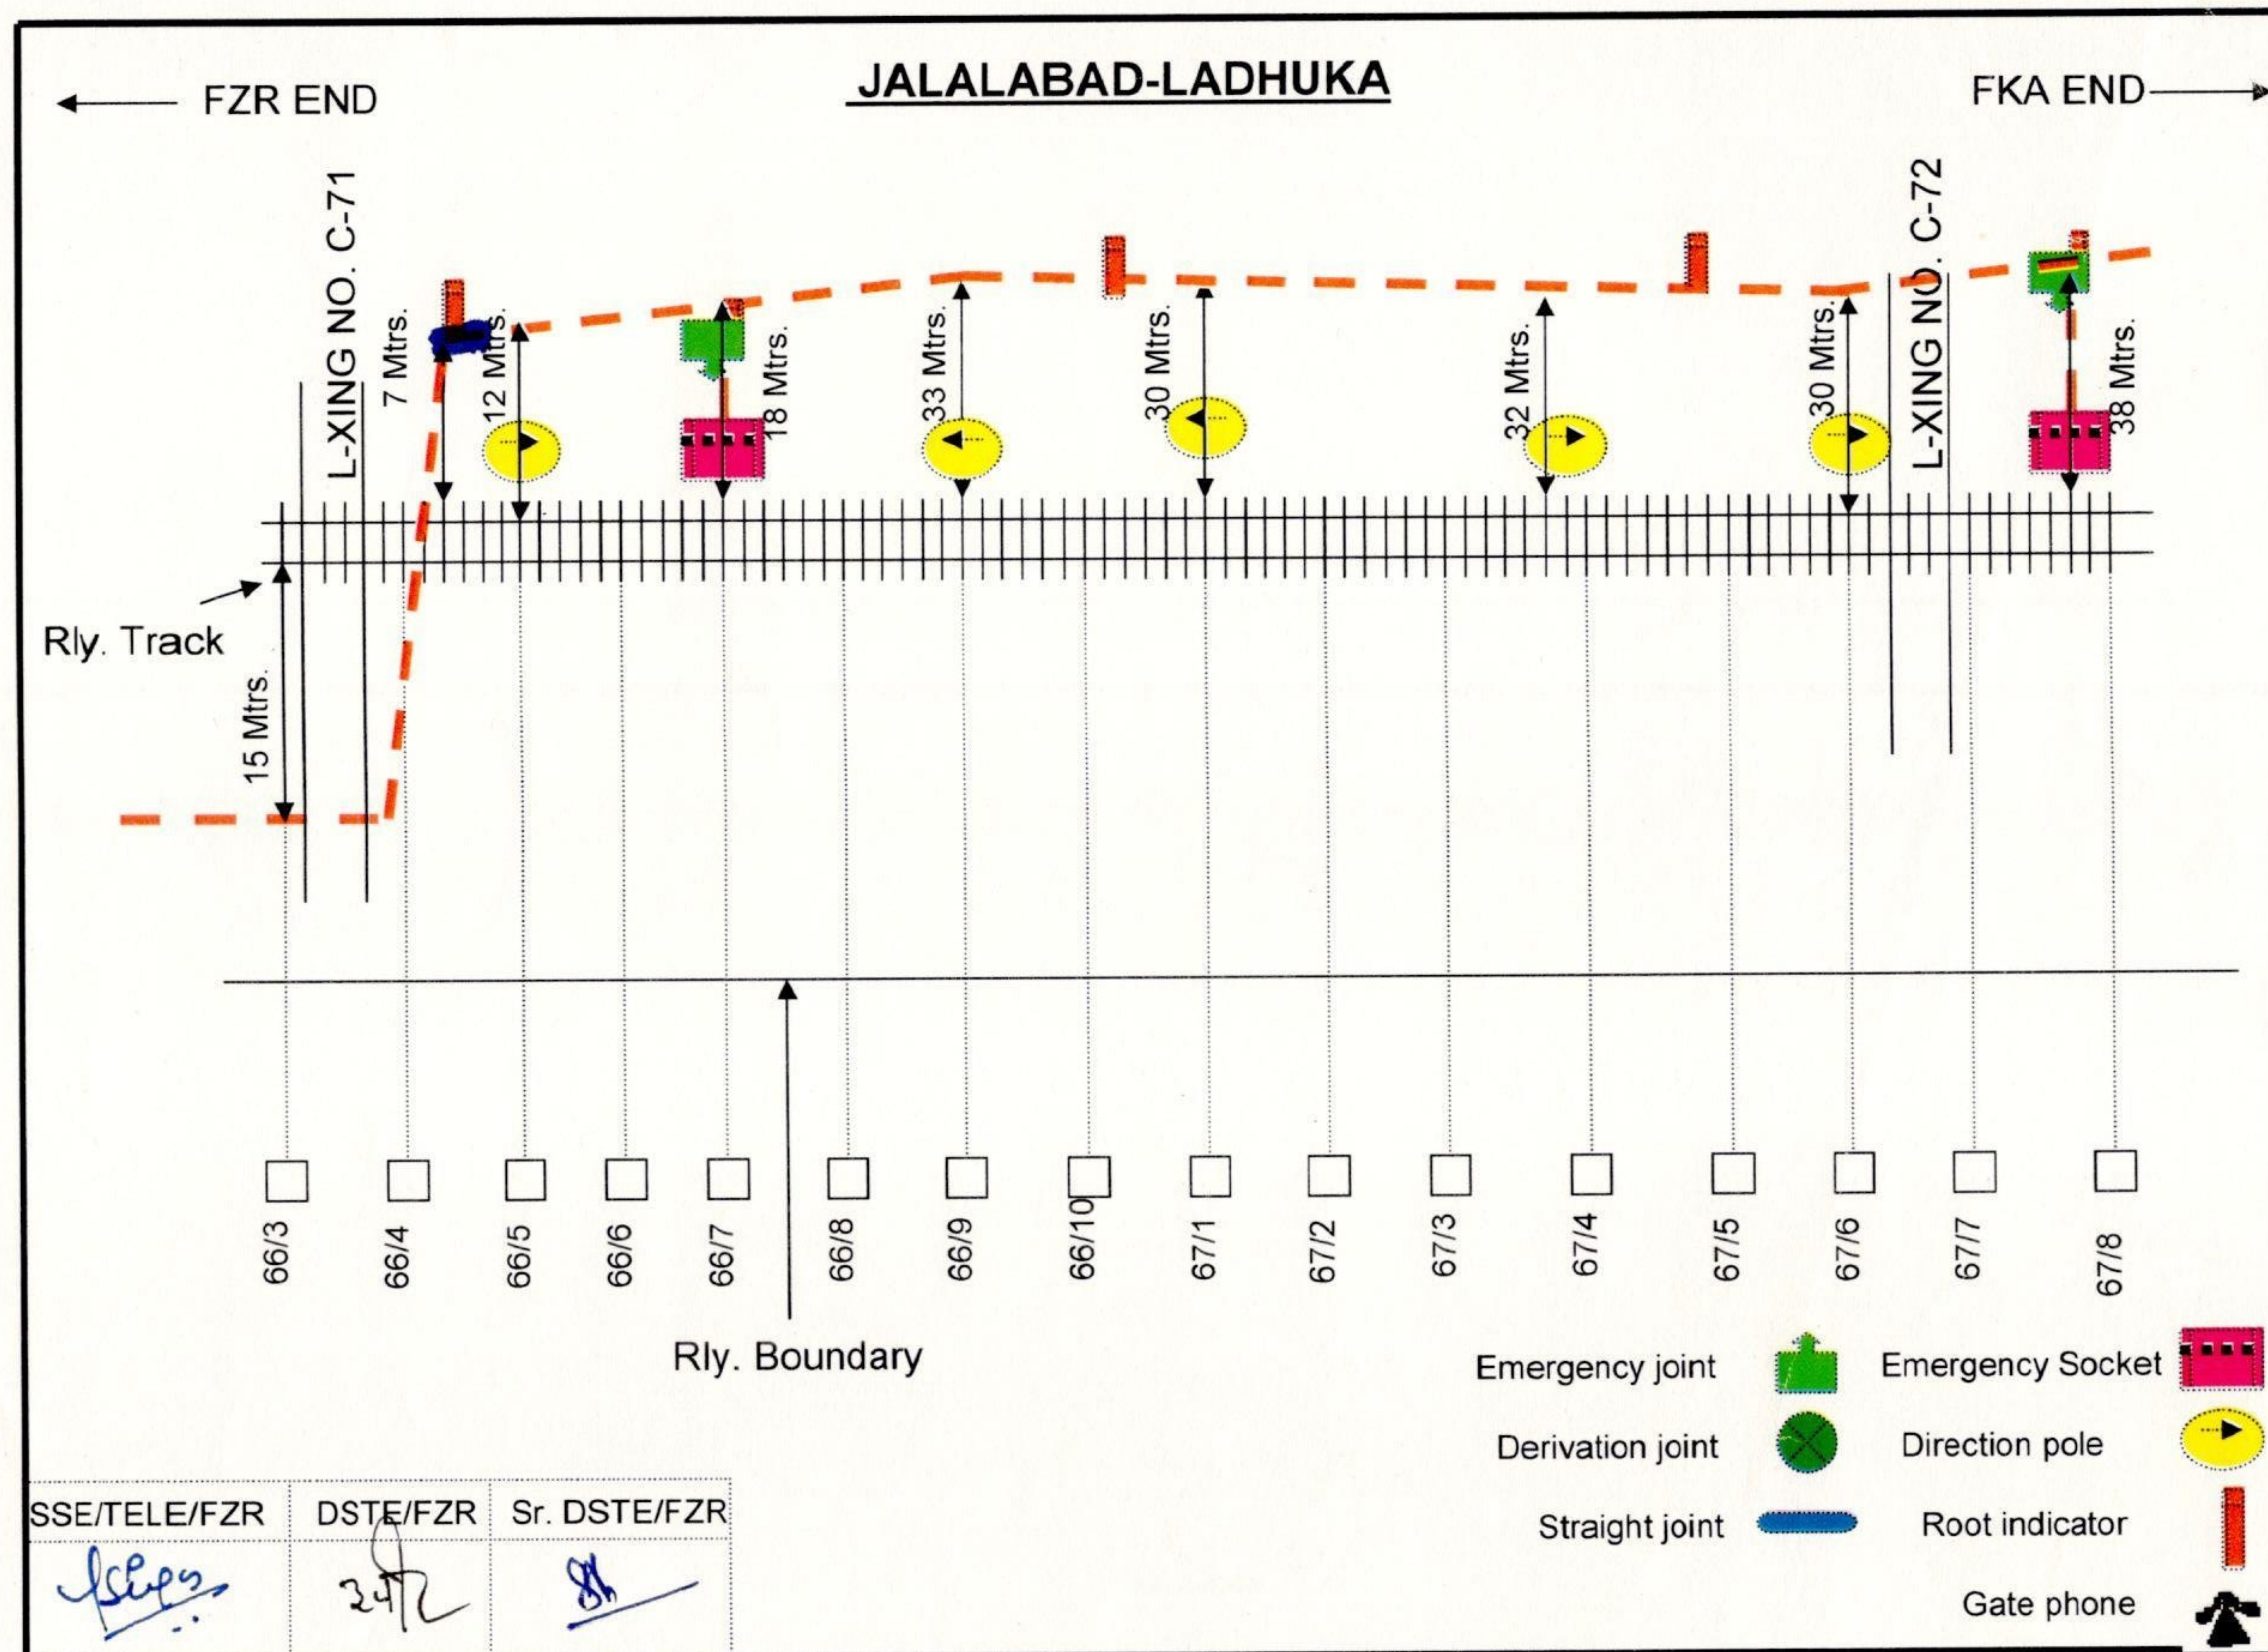


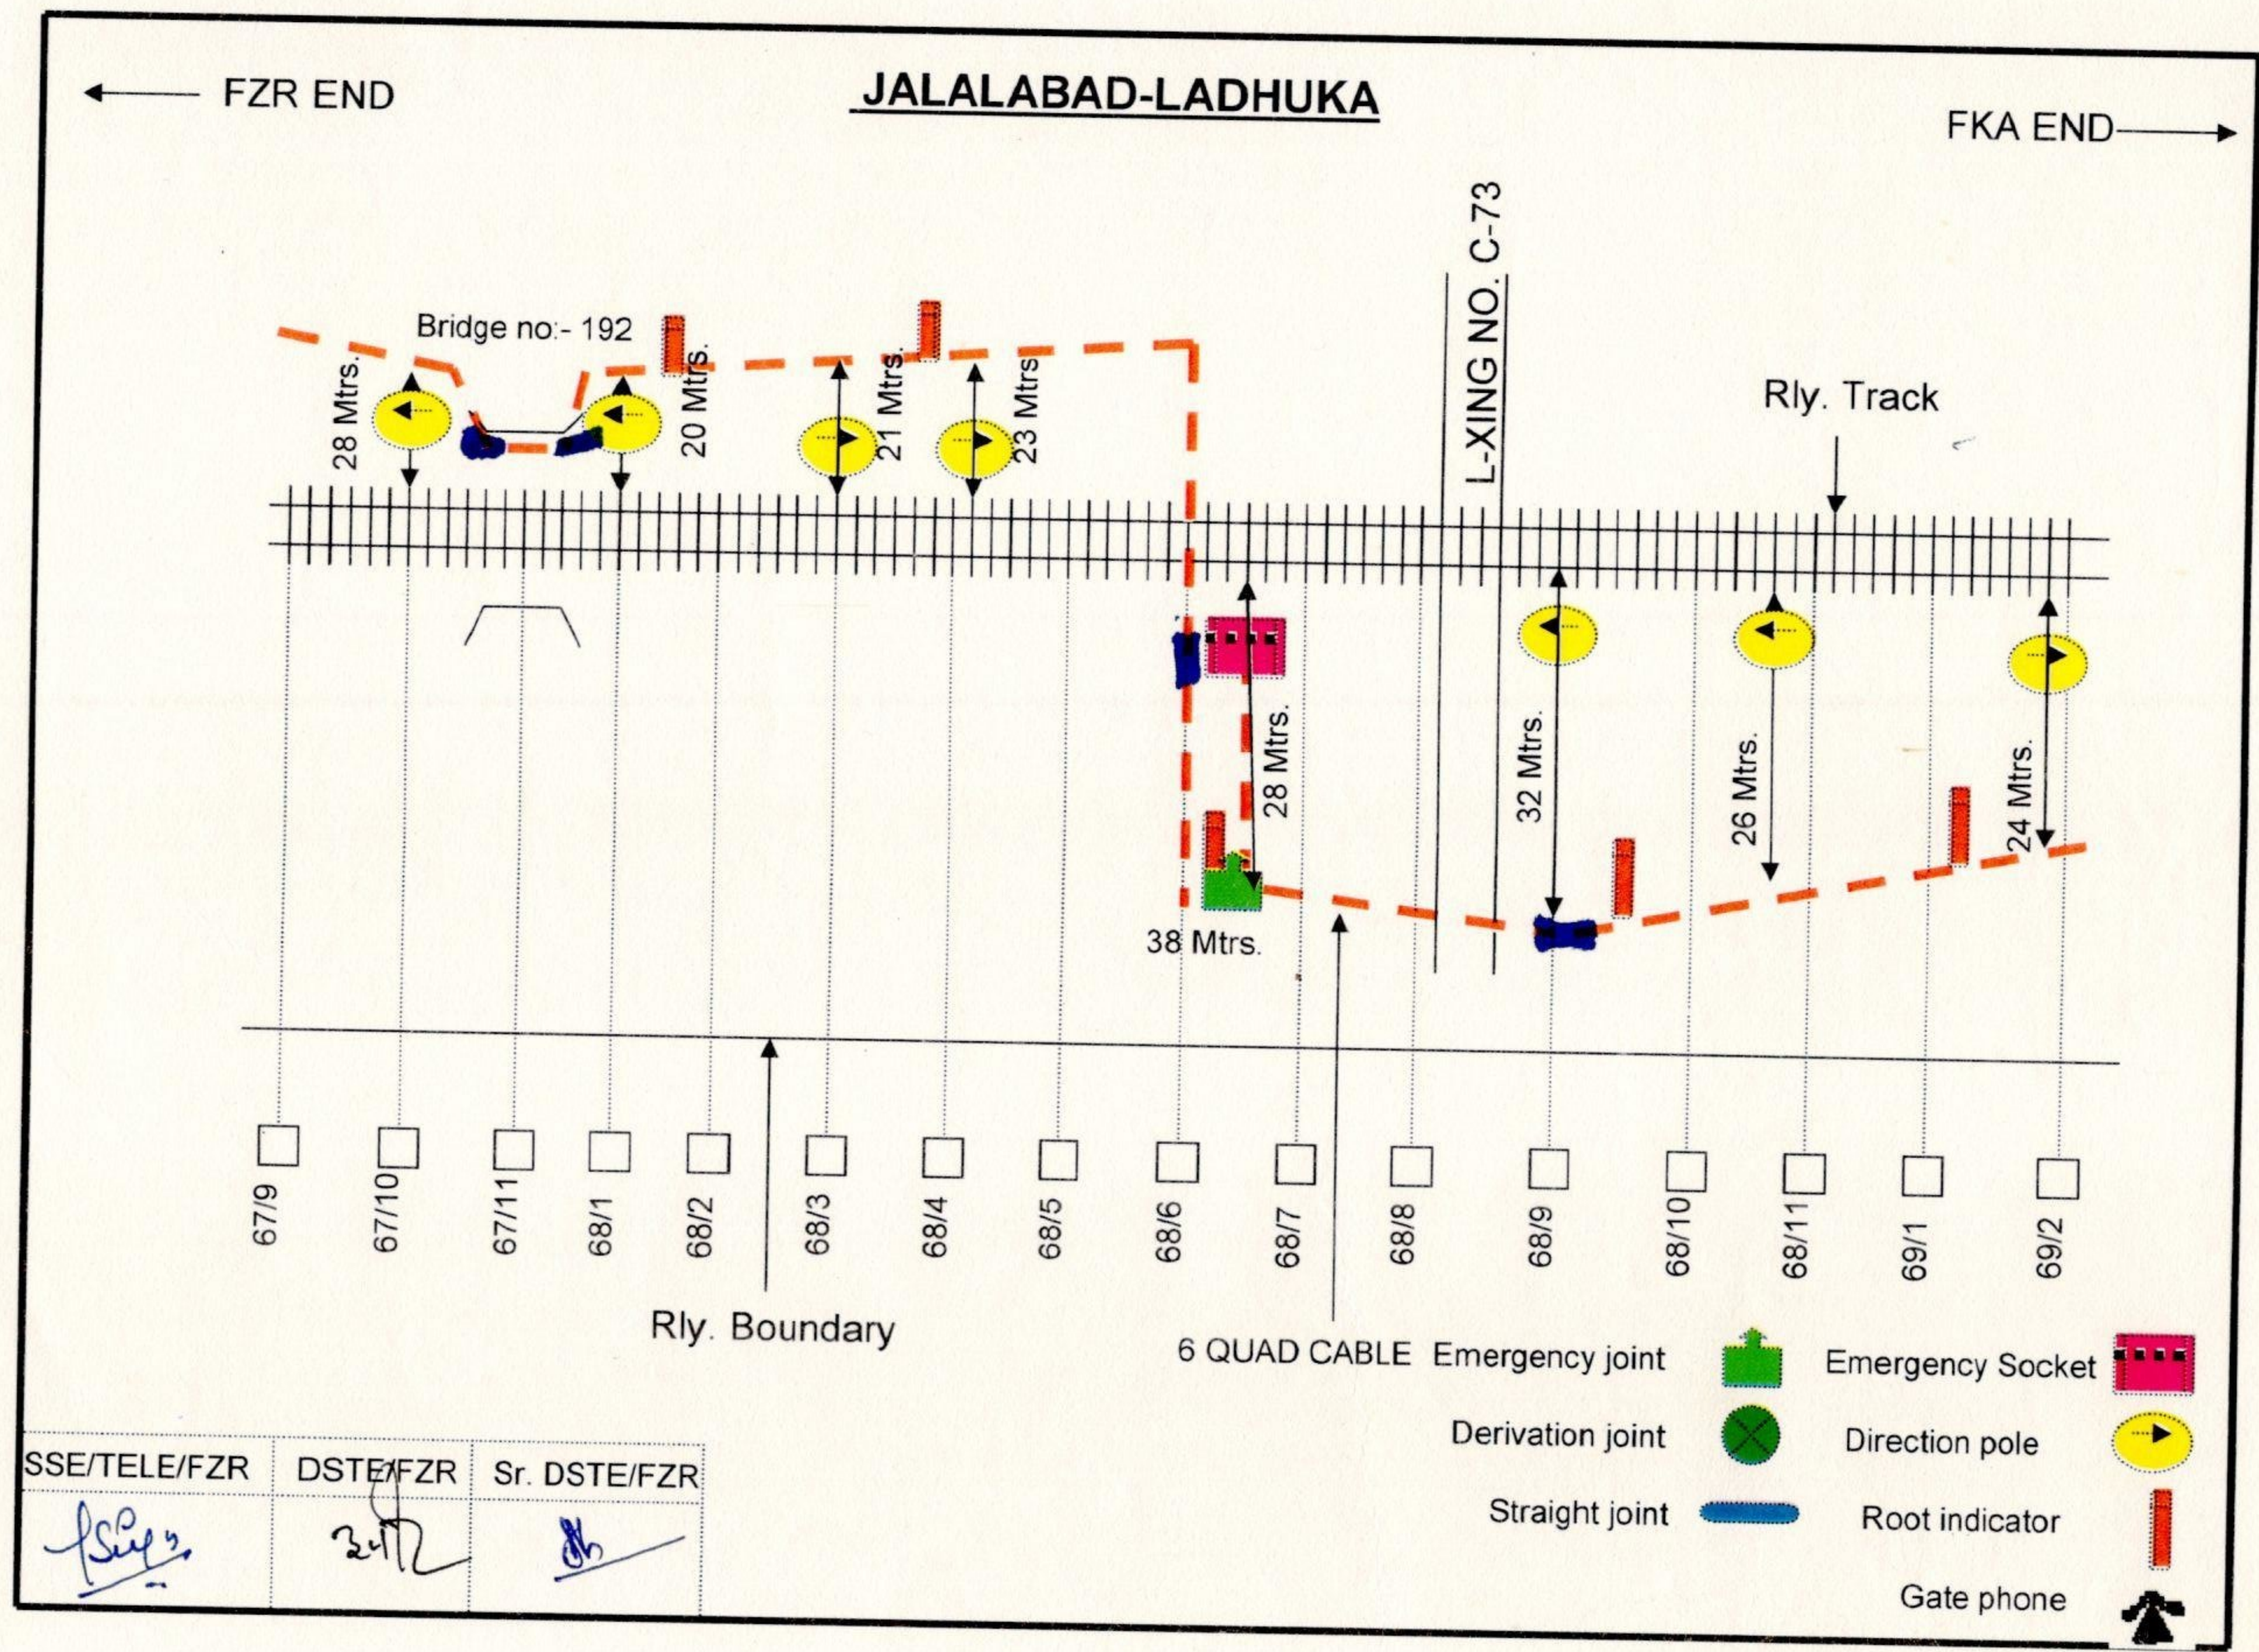

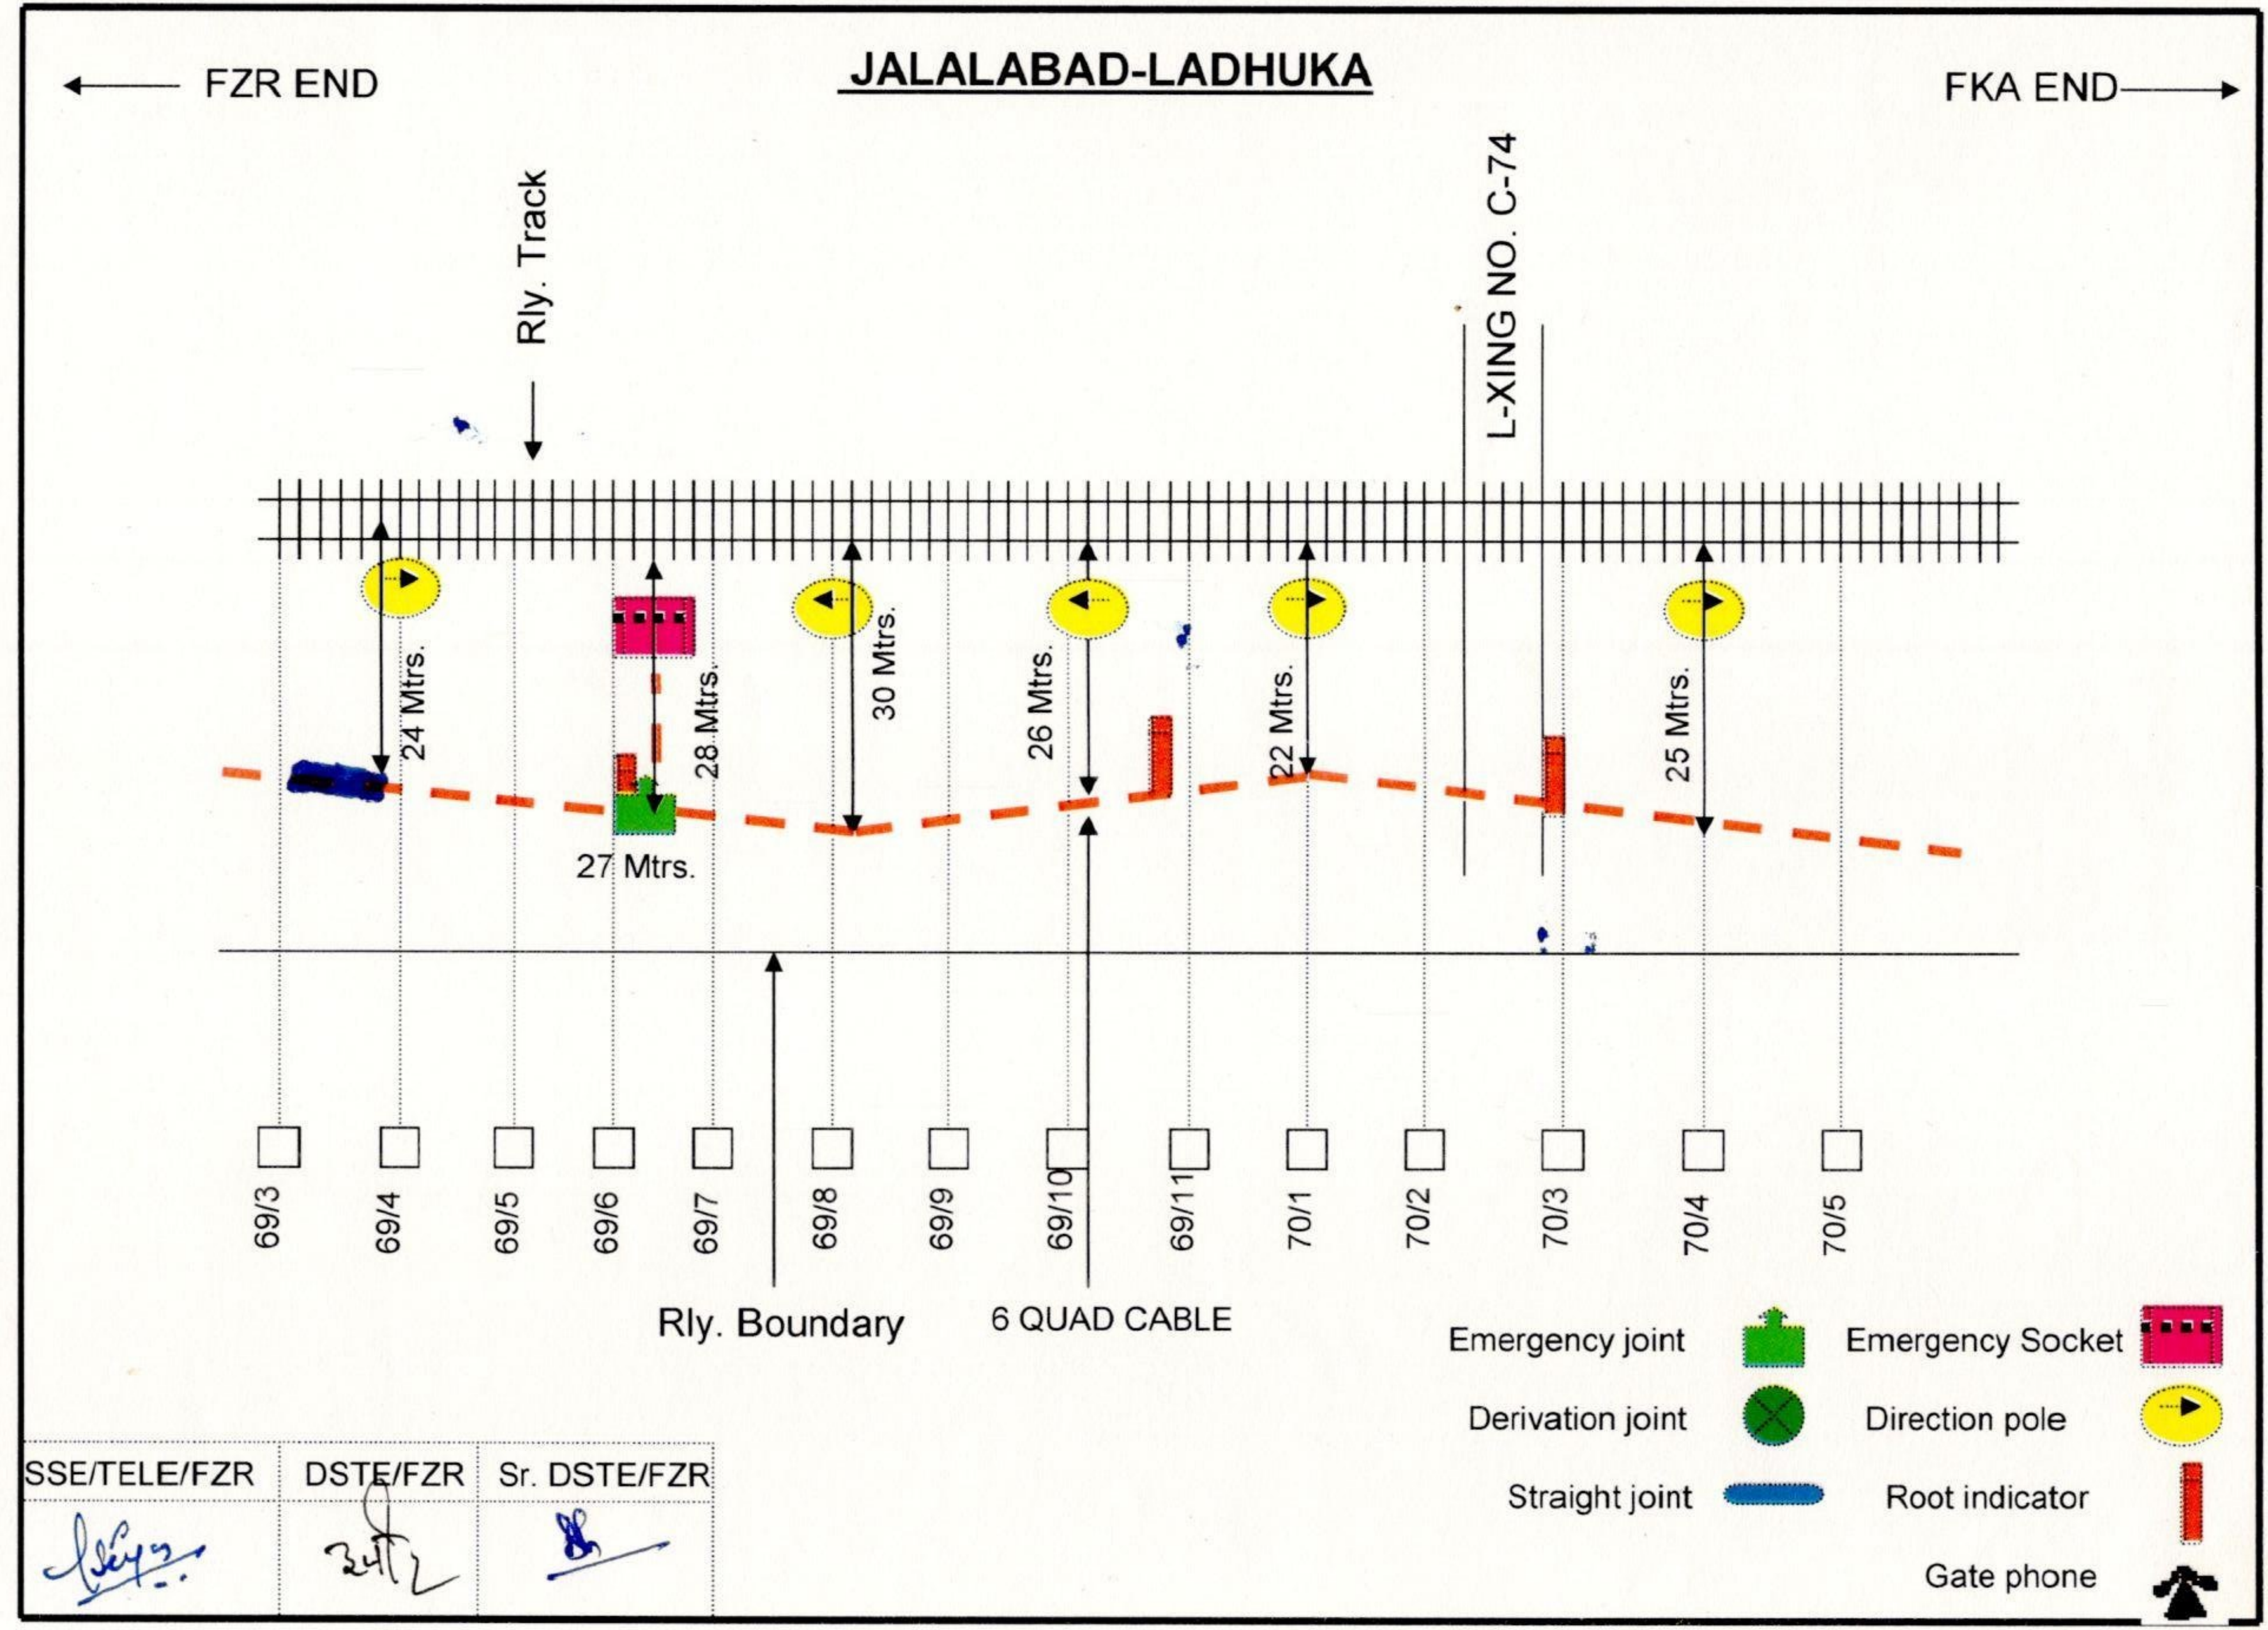

← FZR END JALALABAD-LADHUKA FKA END →

FKA END→

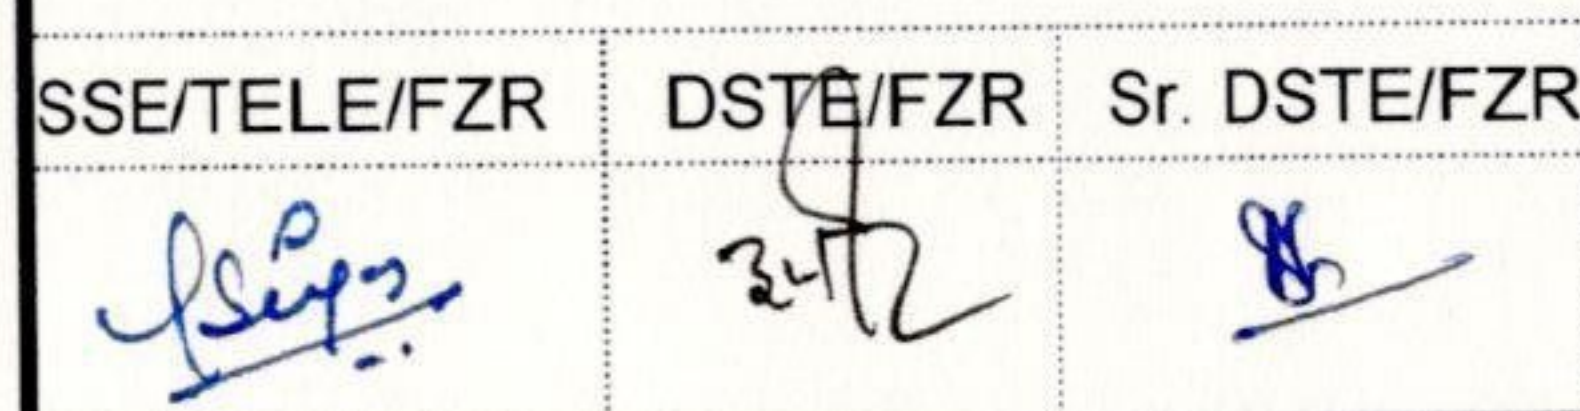

NORTHERAN RAILWAY


FINAL CABLE ROUTE PLAN


FOR


LADHUKA


TO


FAZILKA

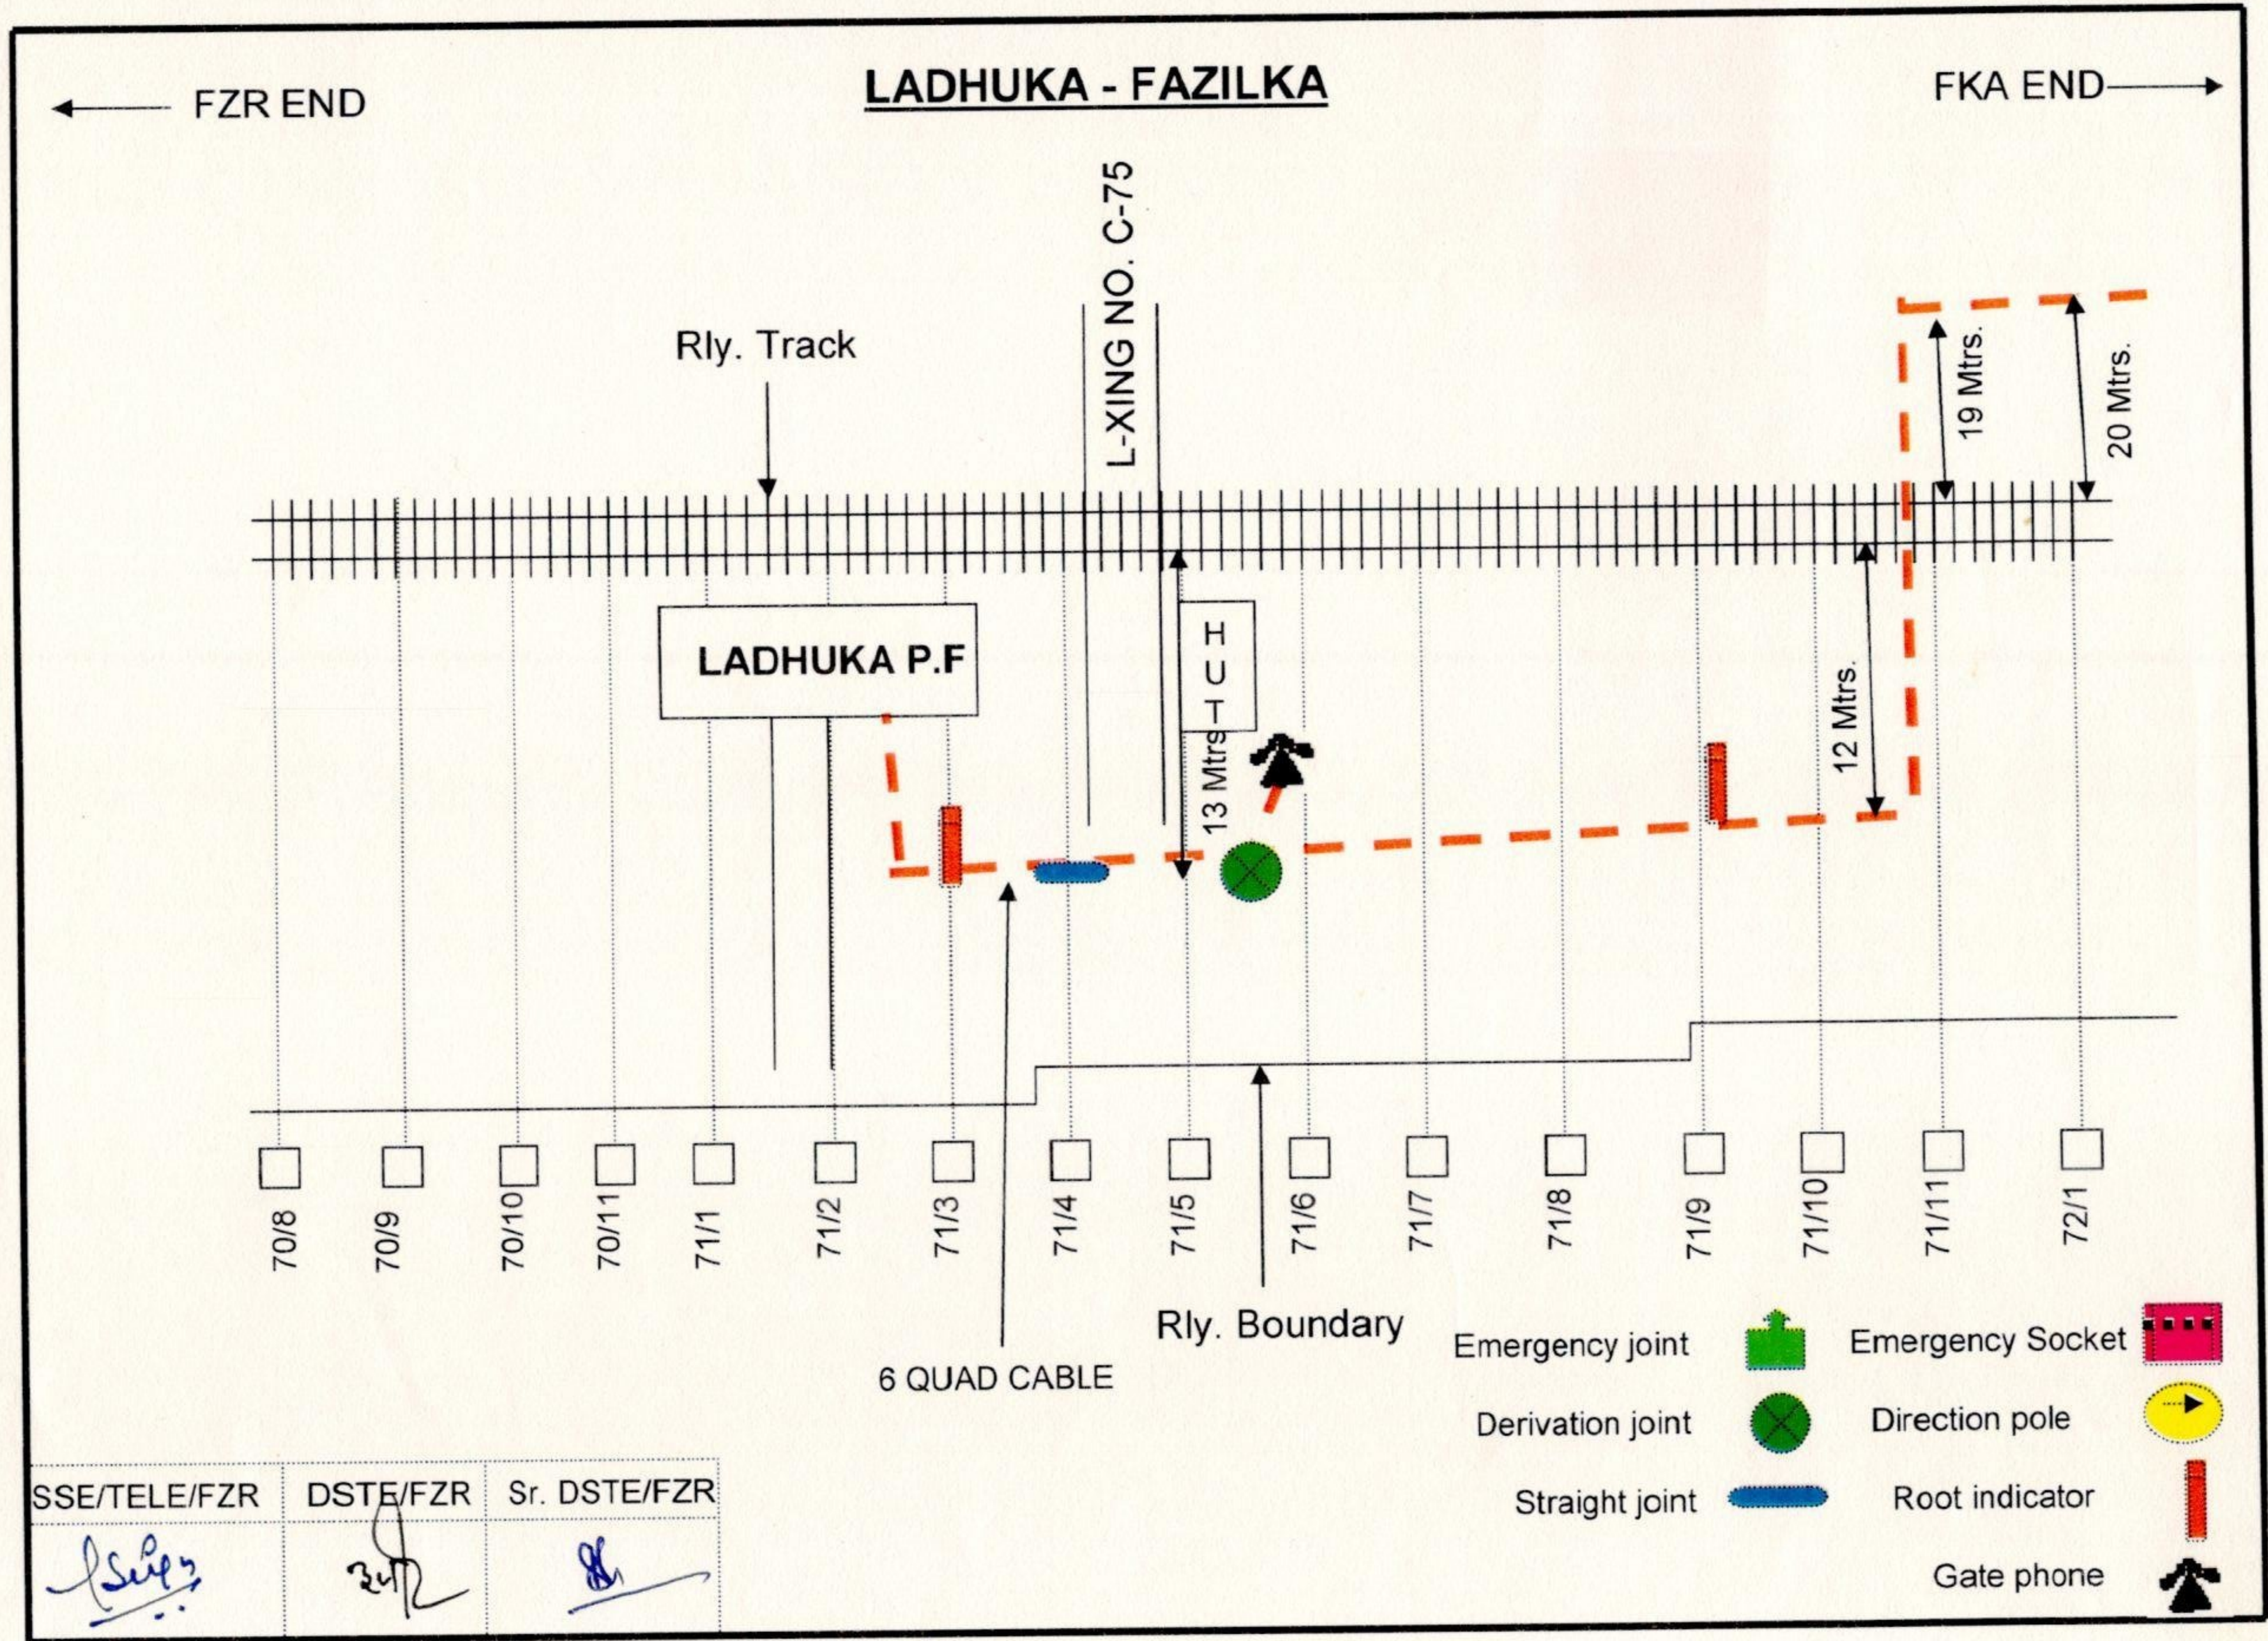


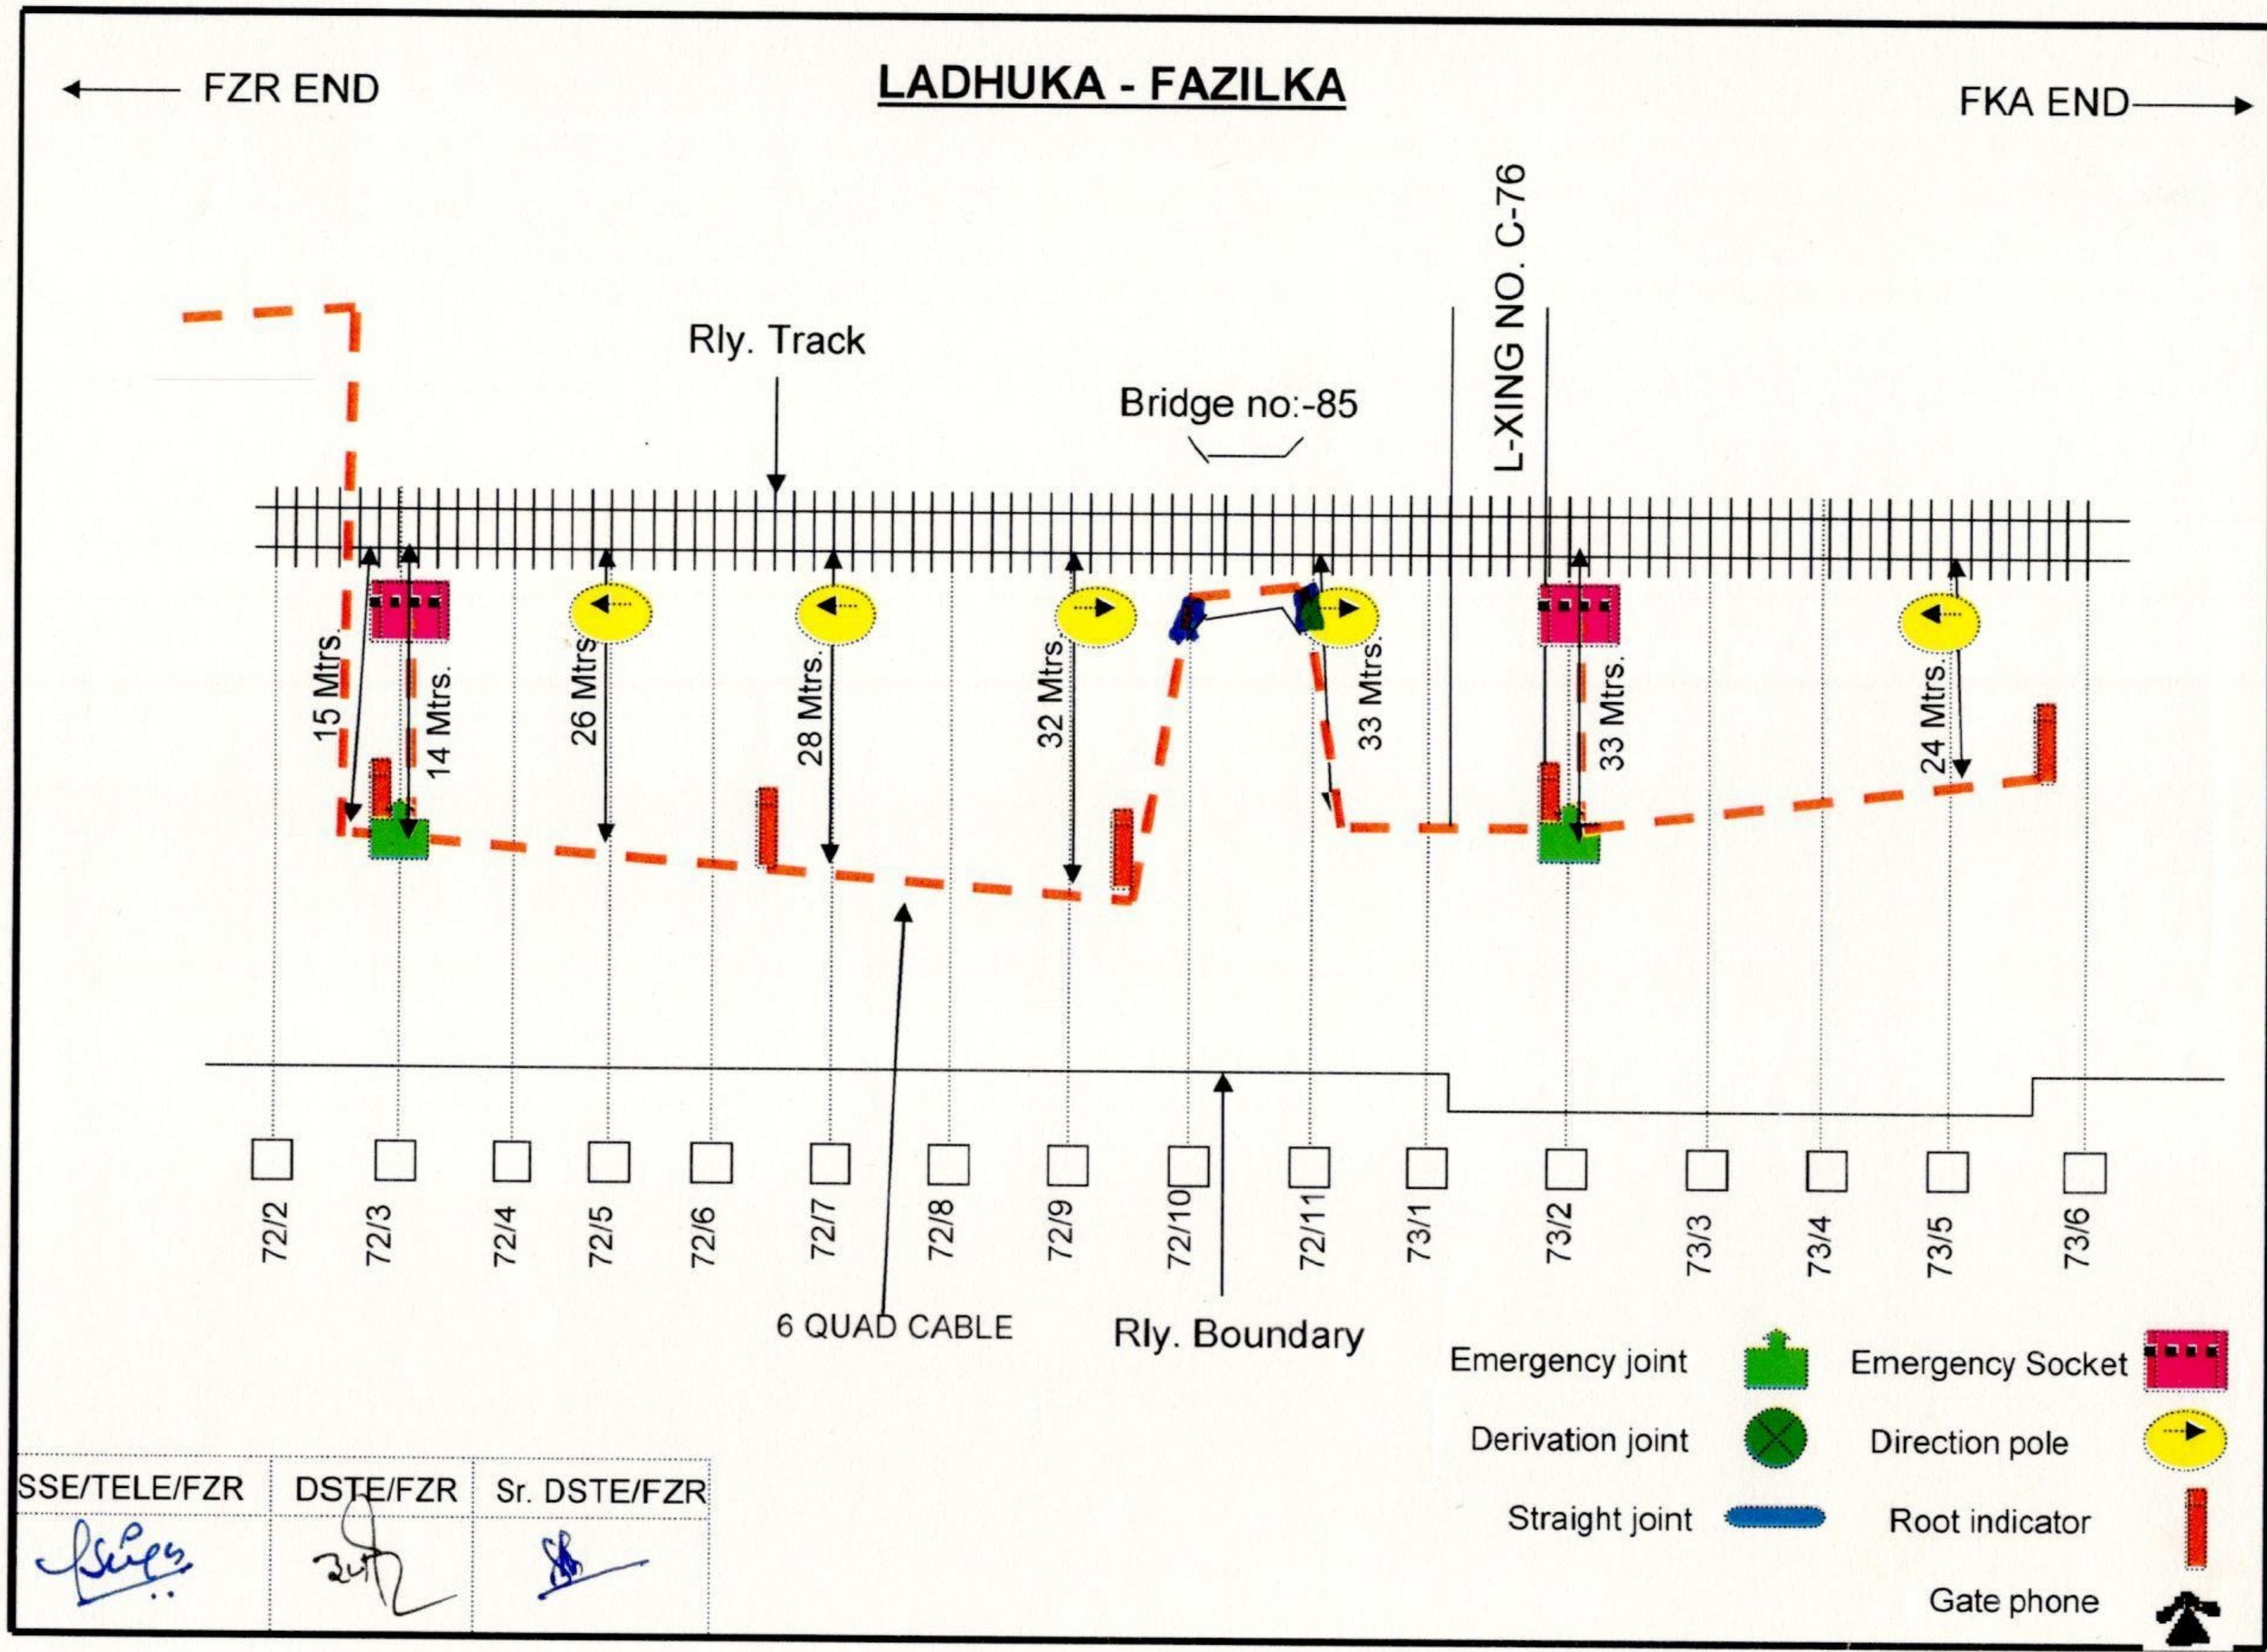

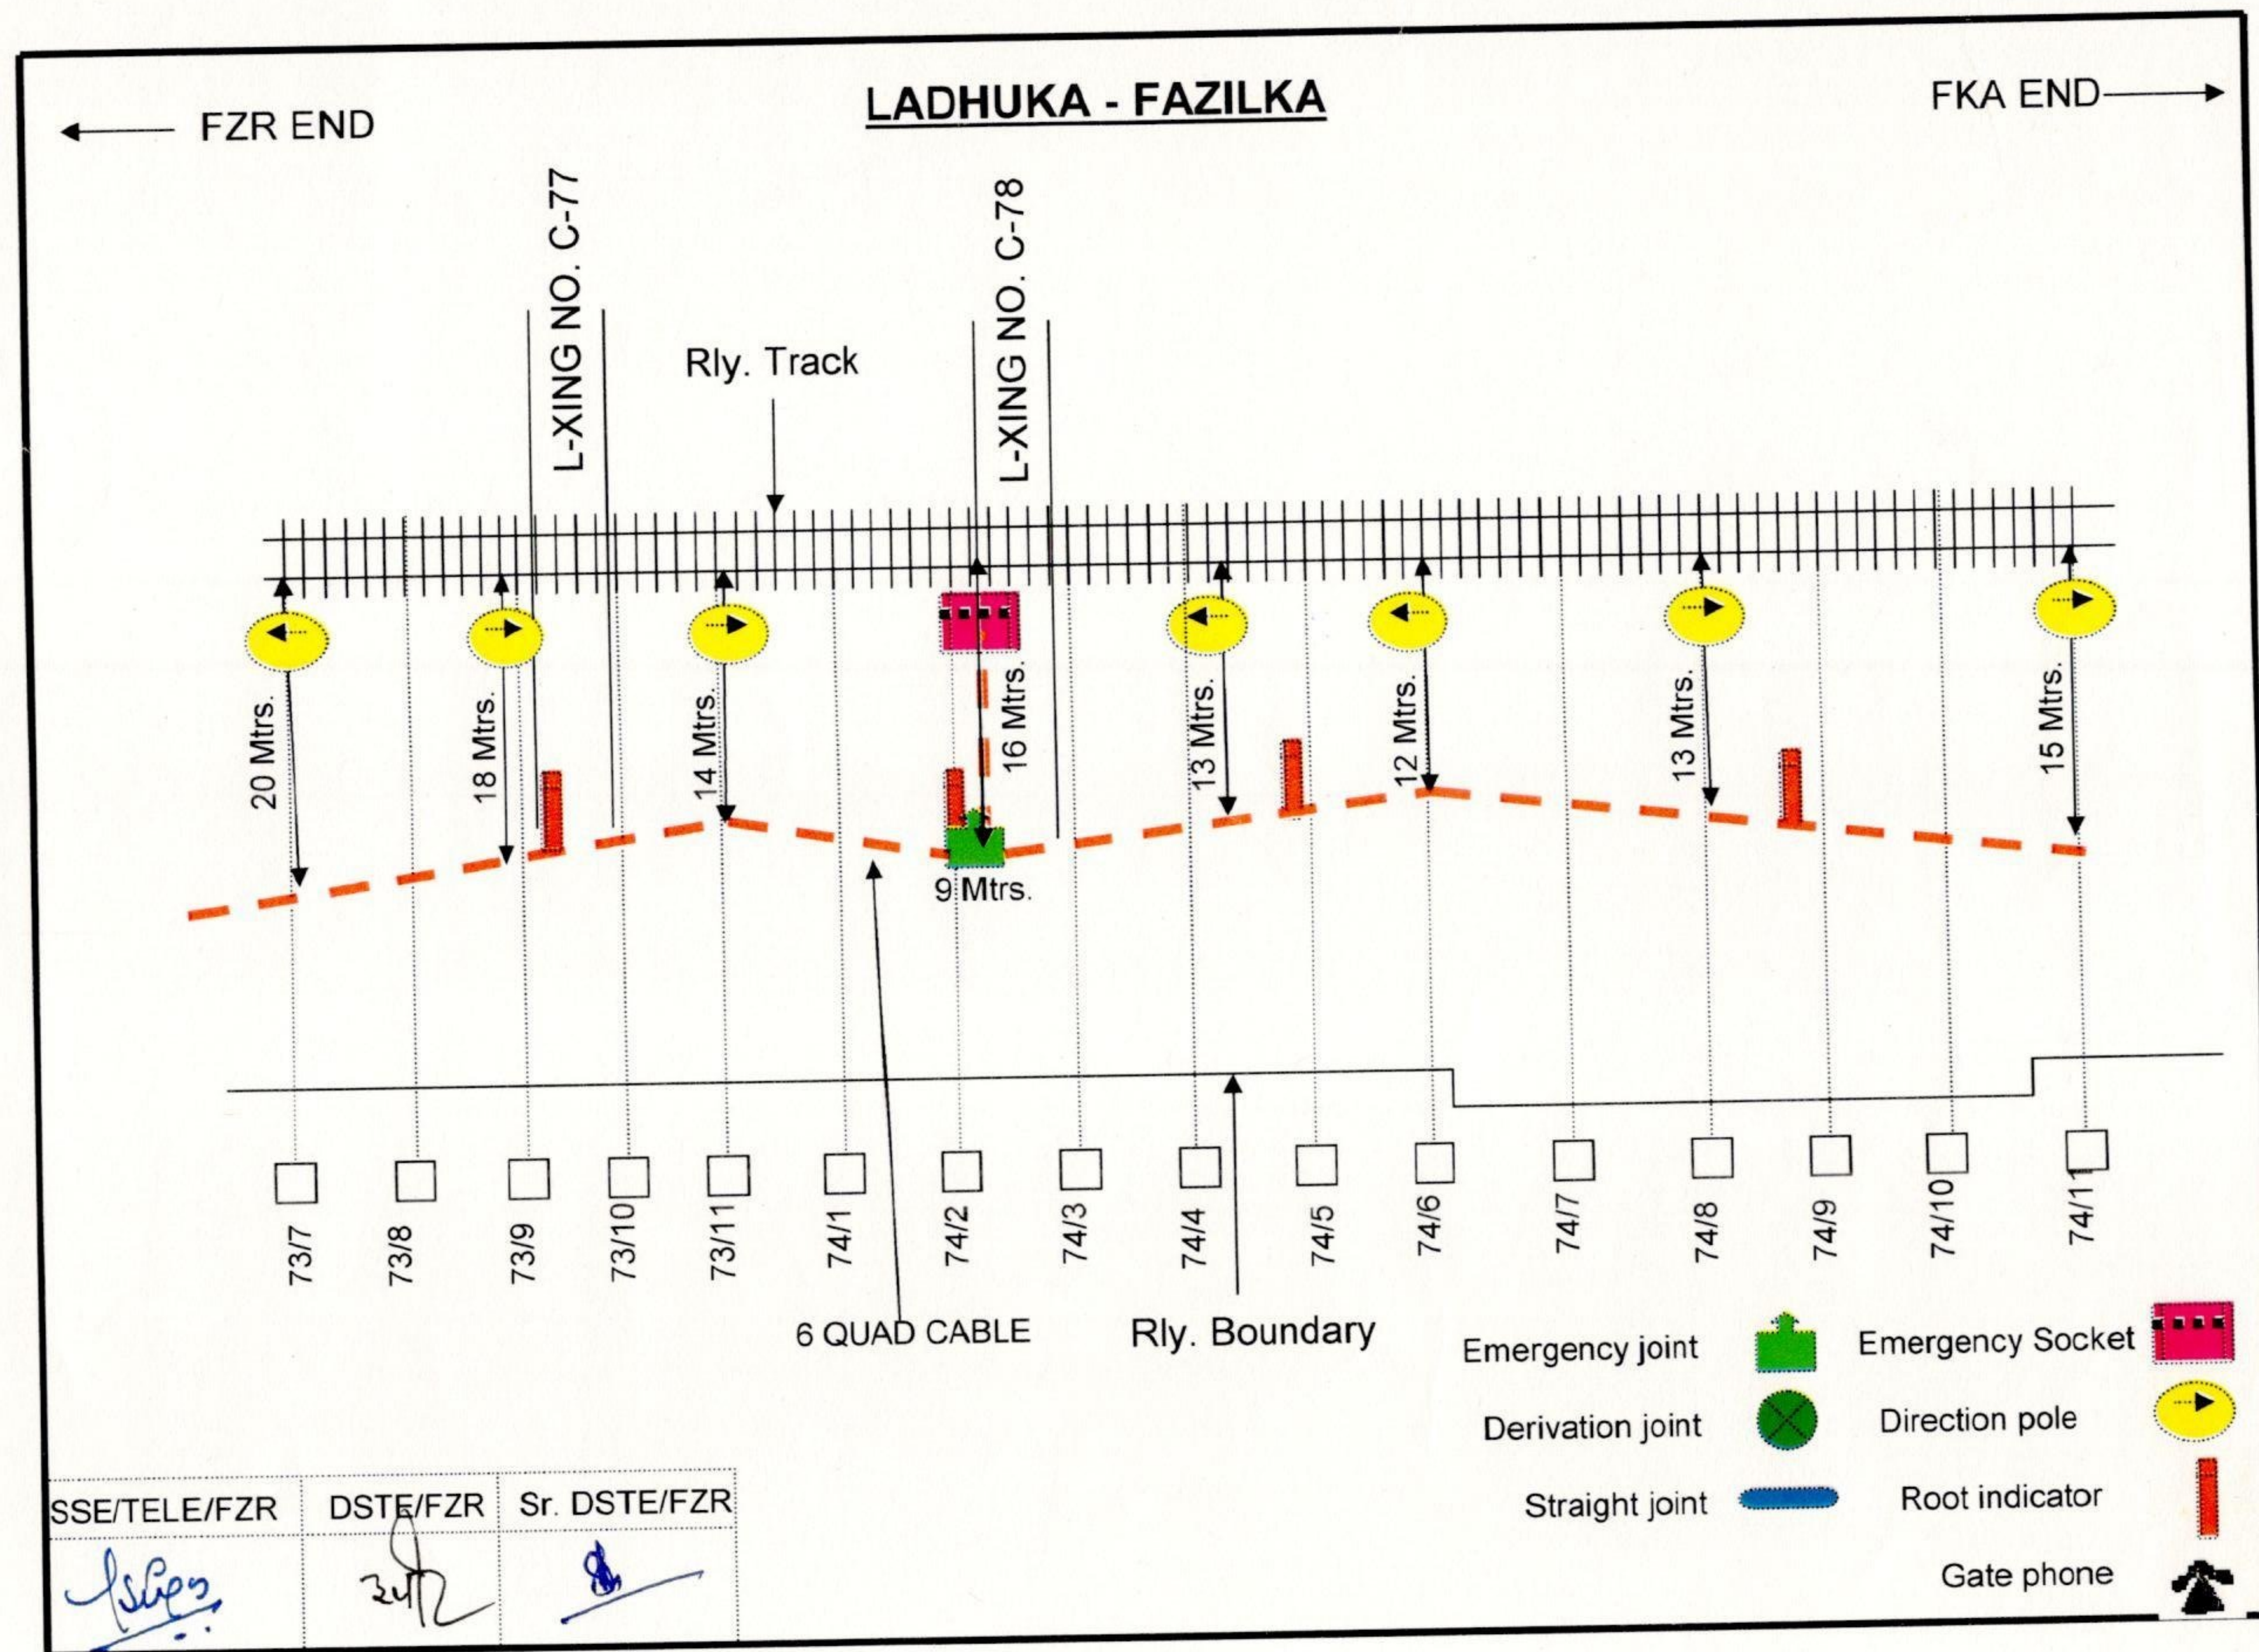

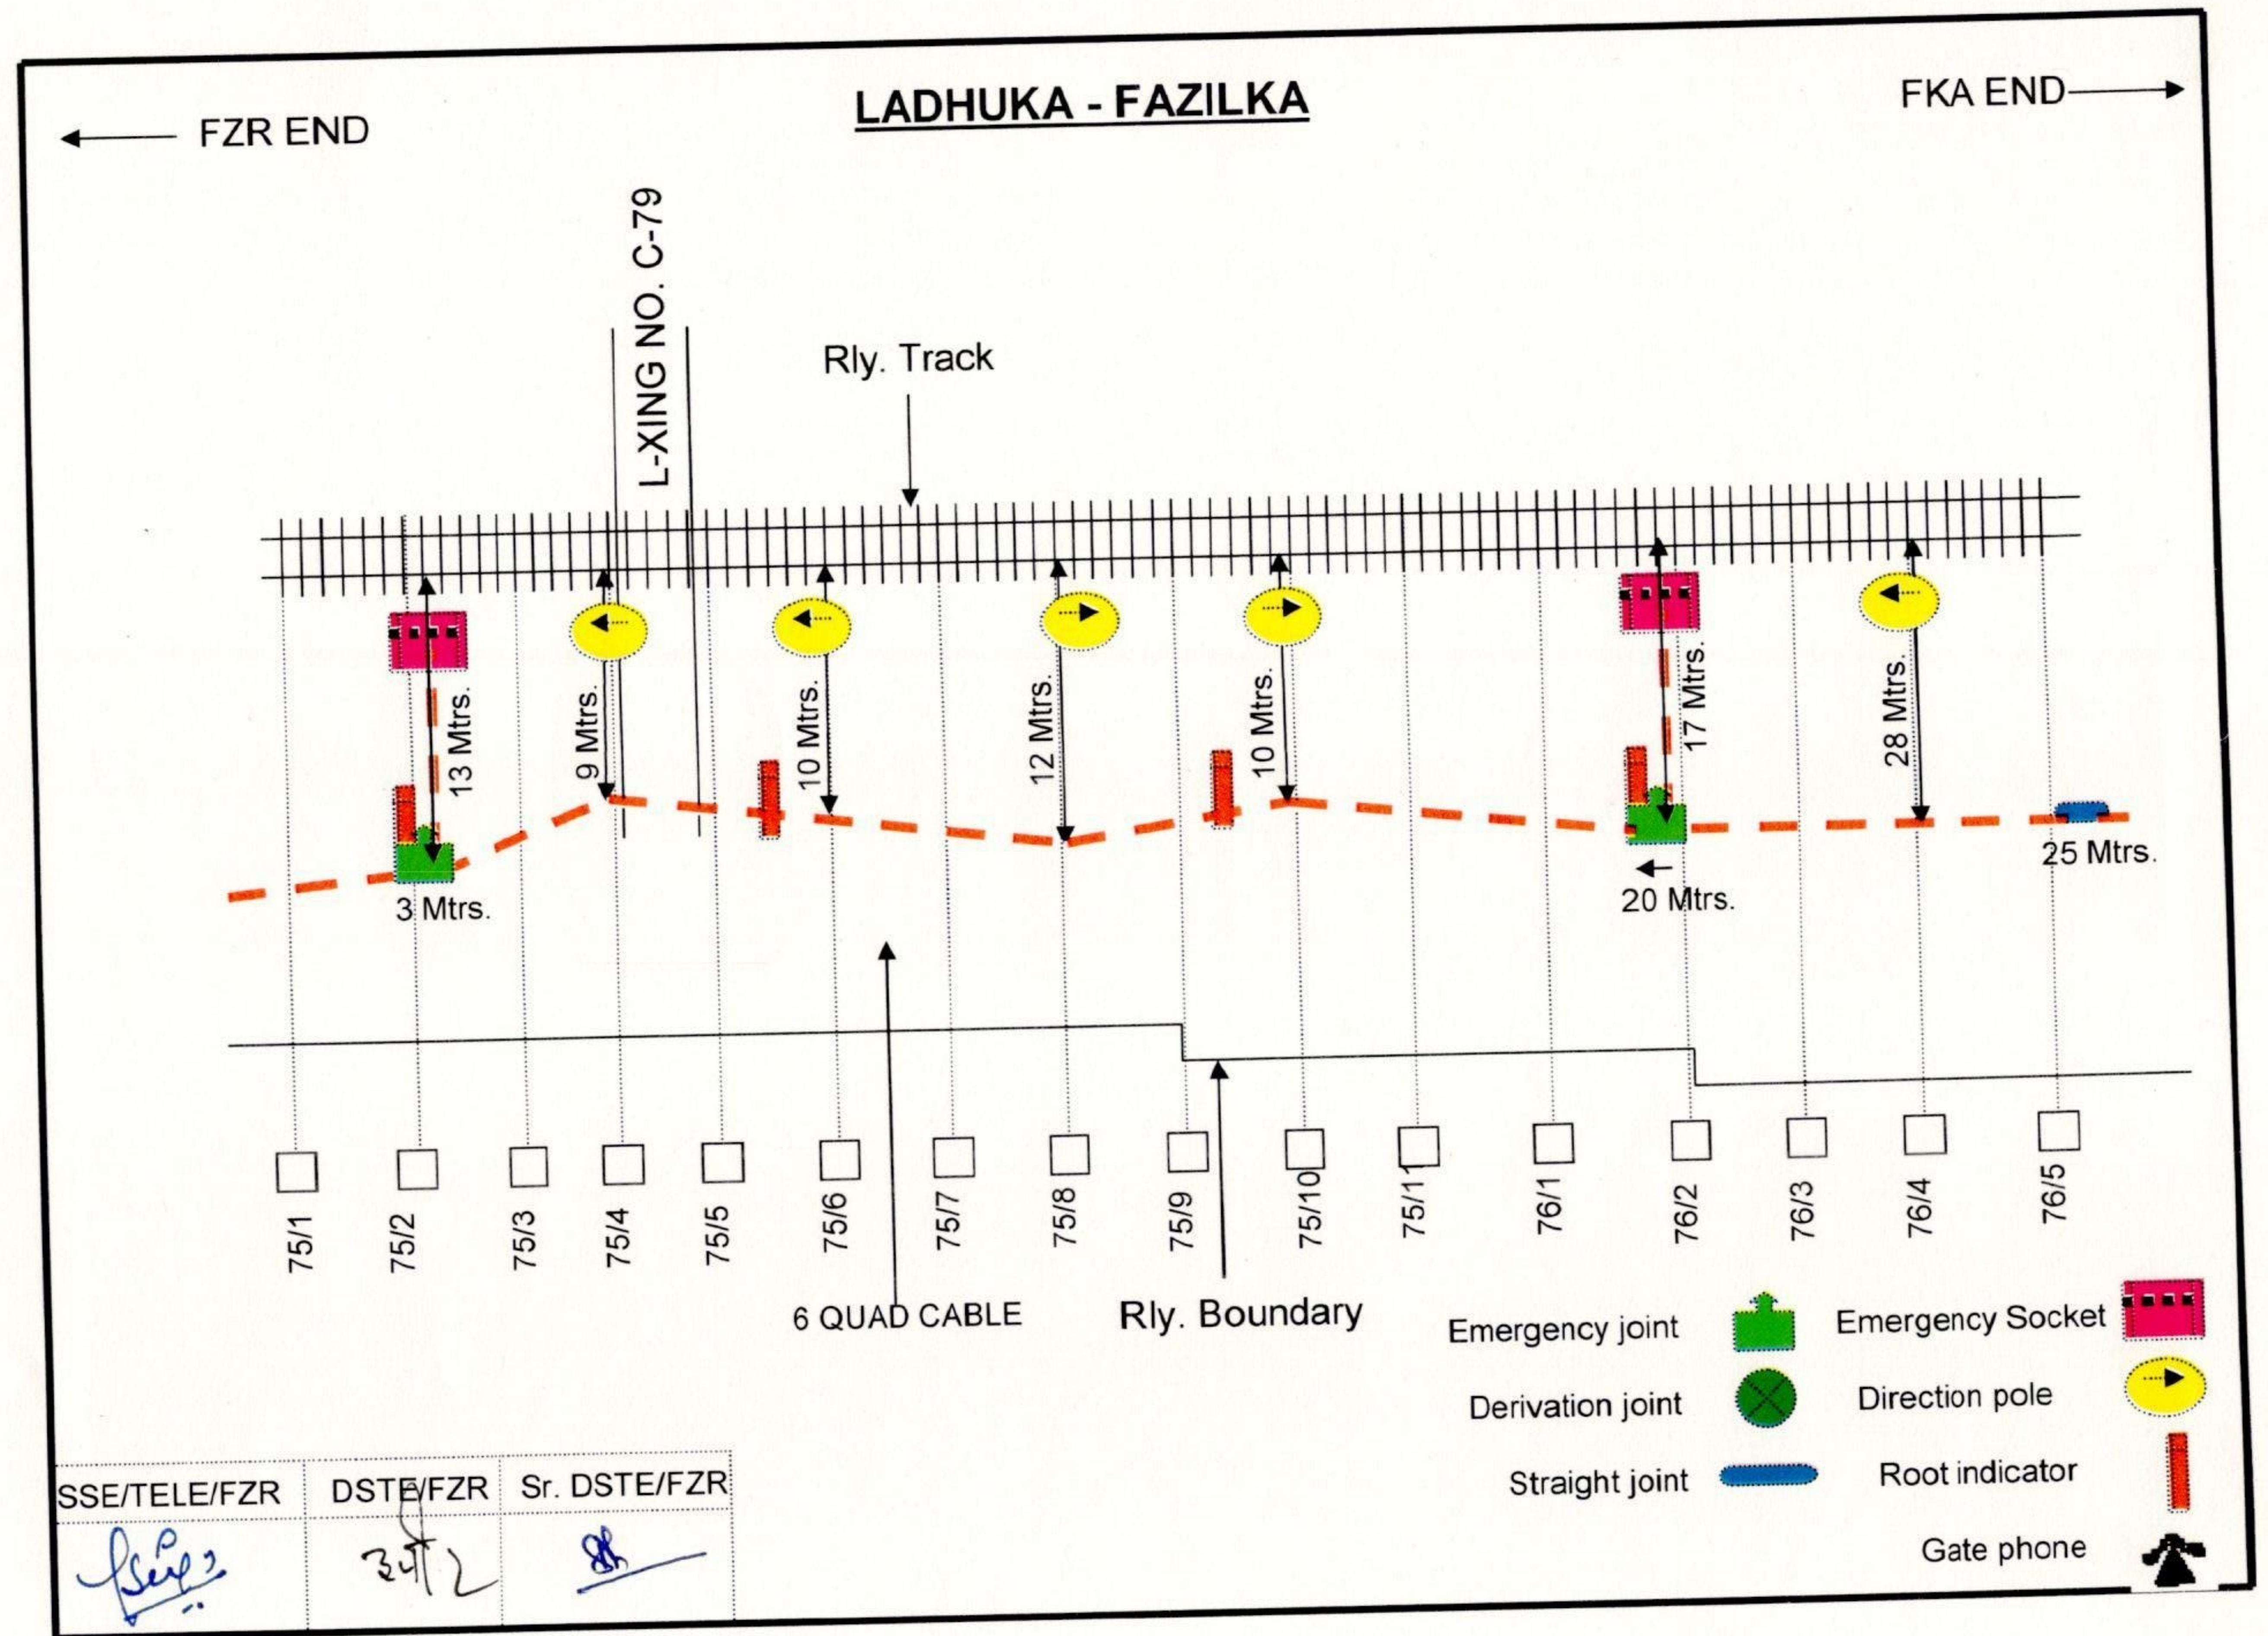

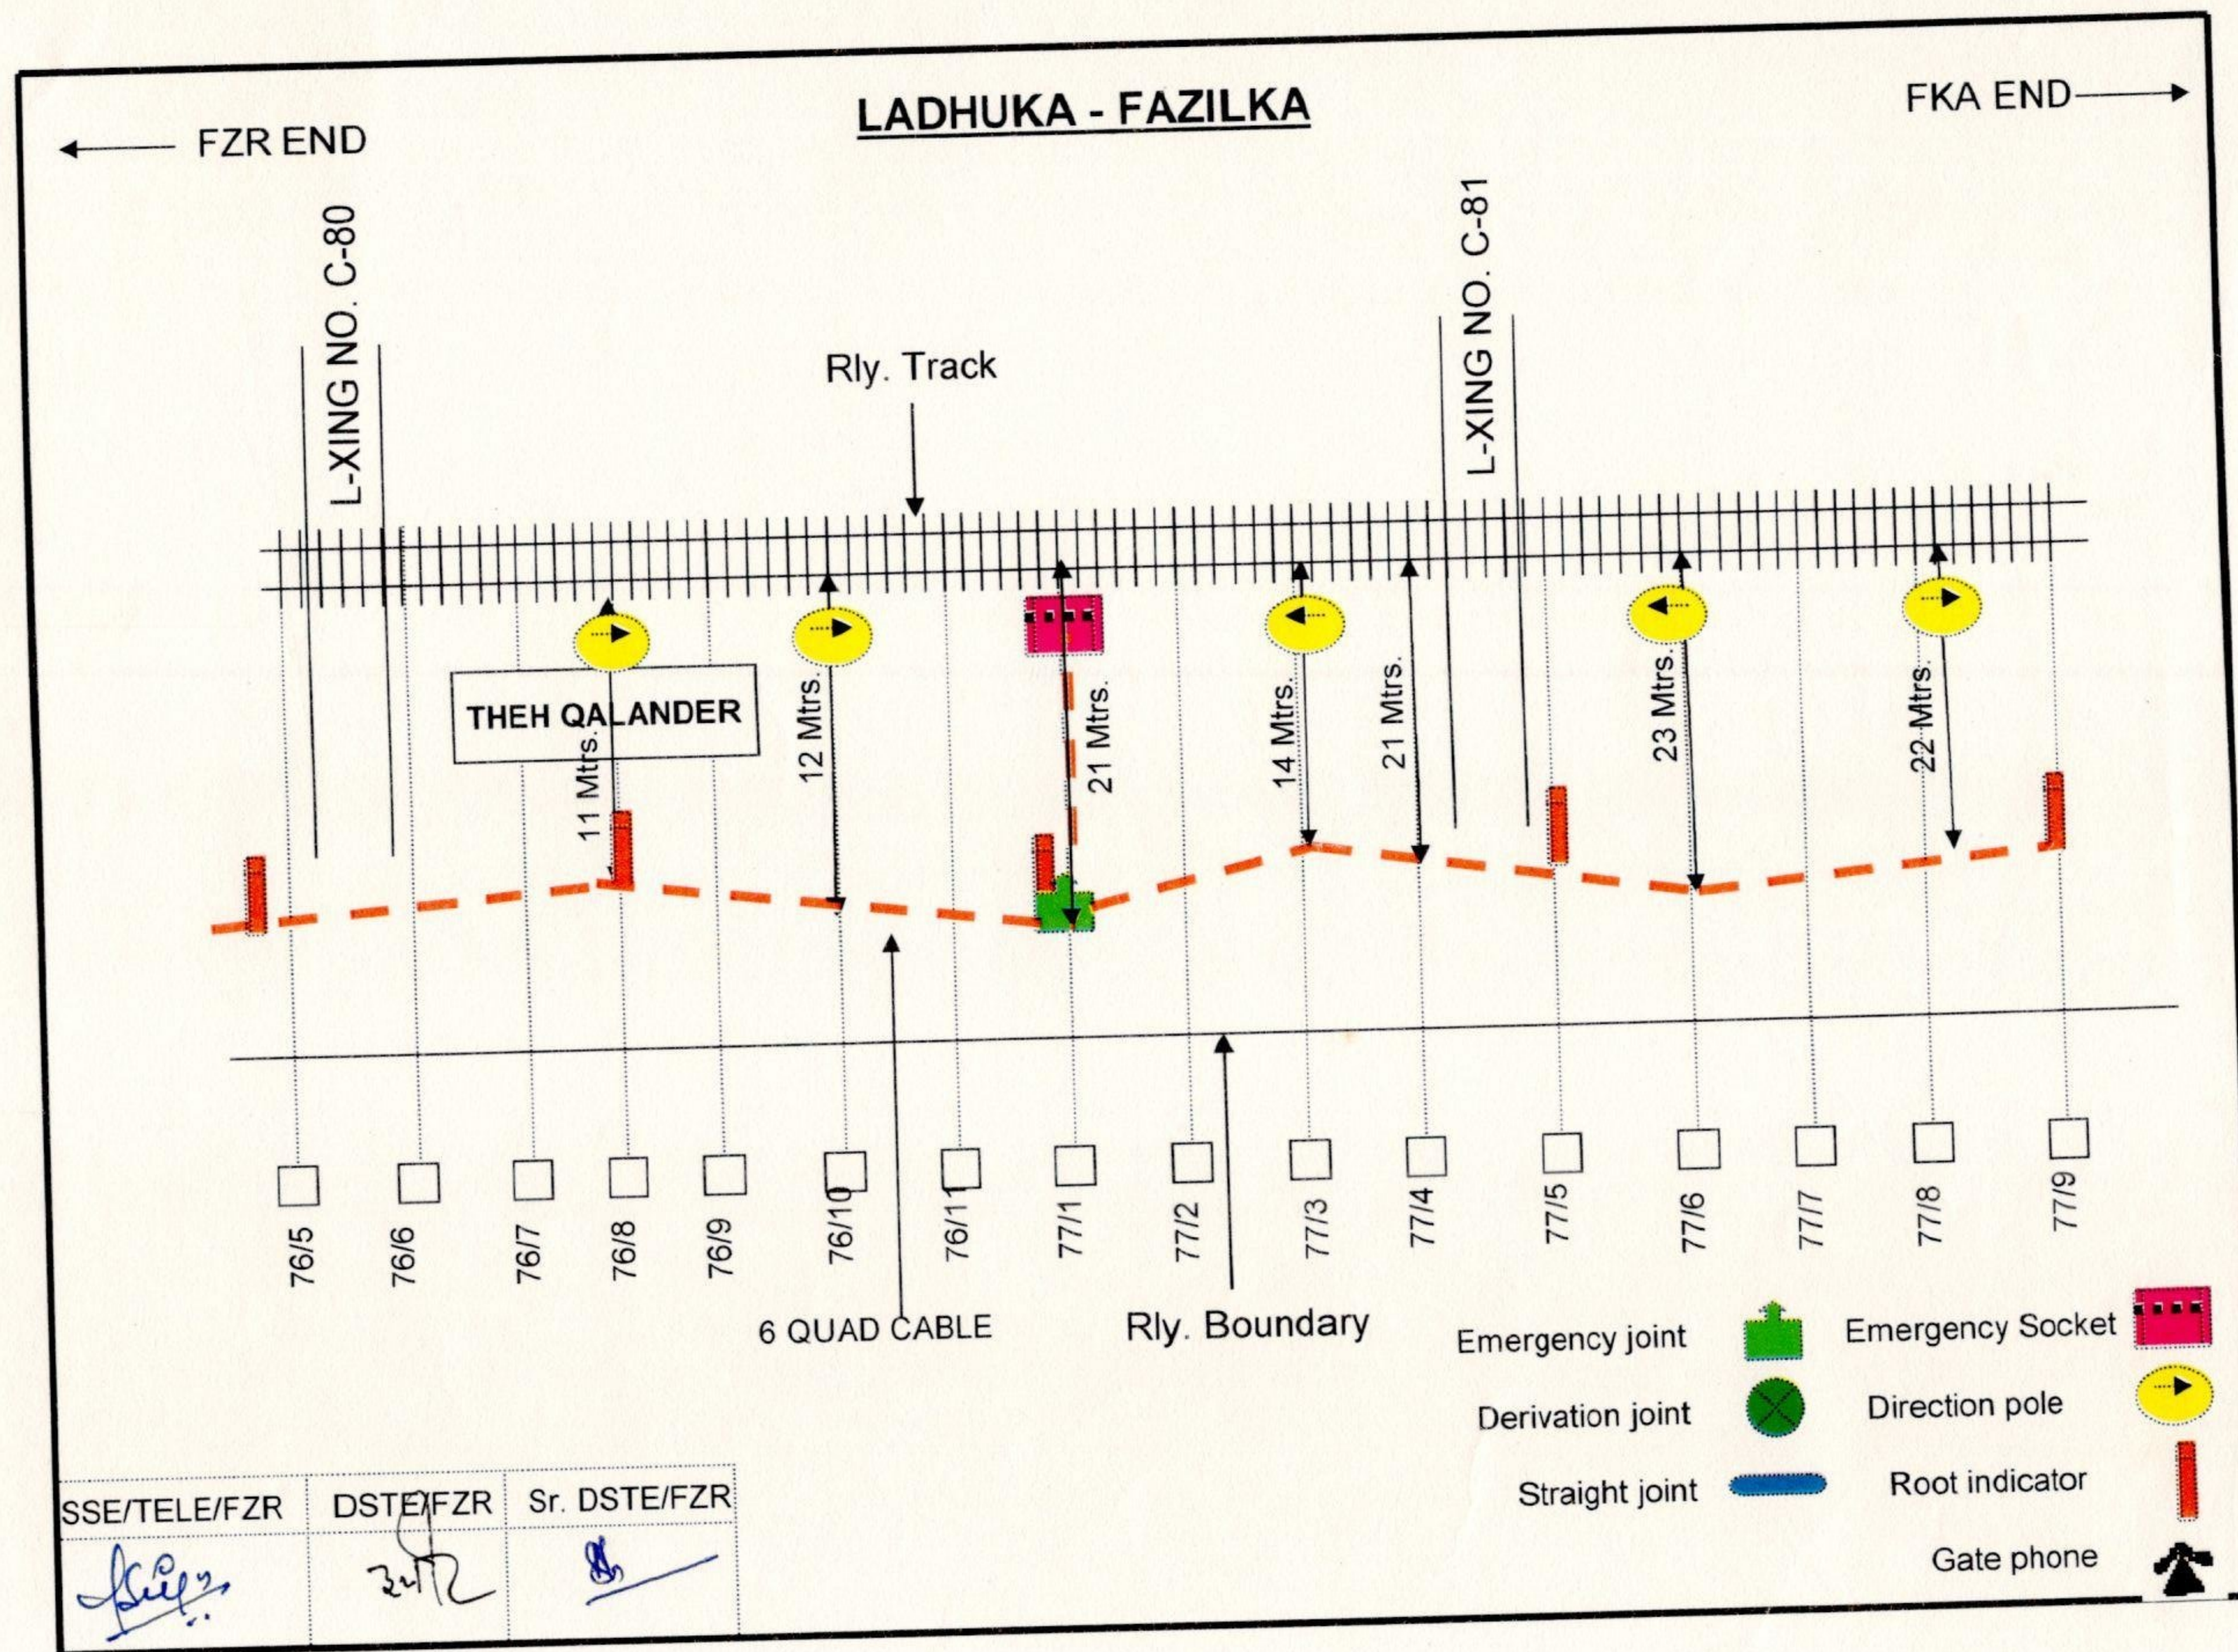


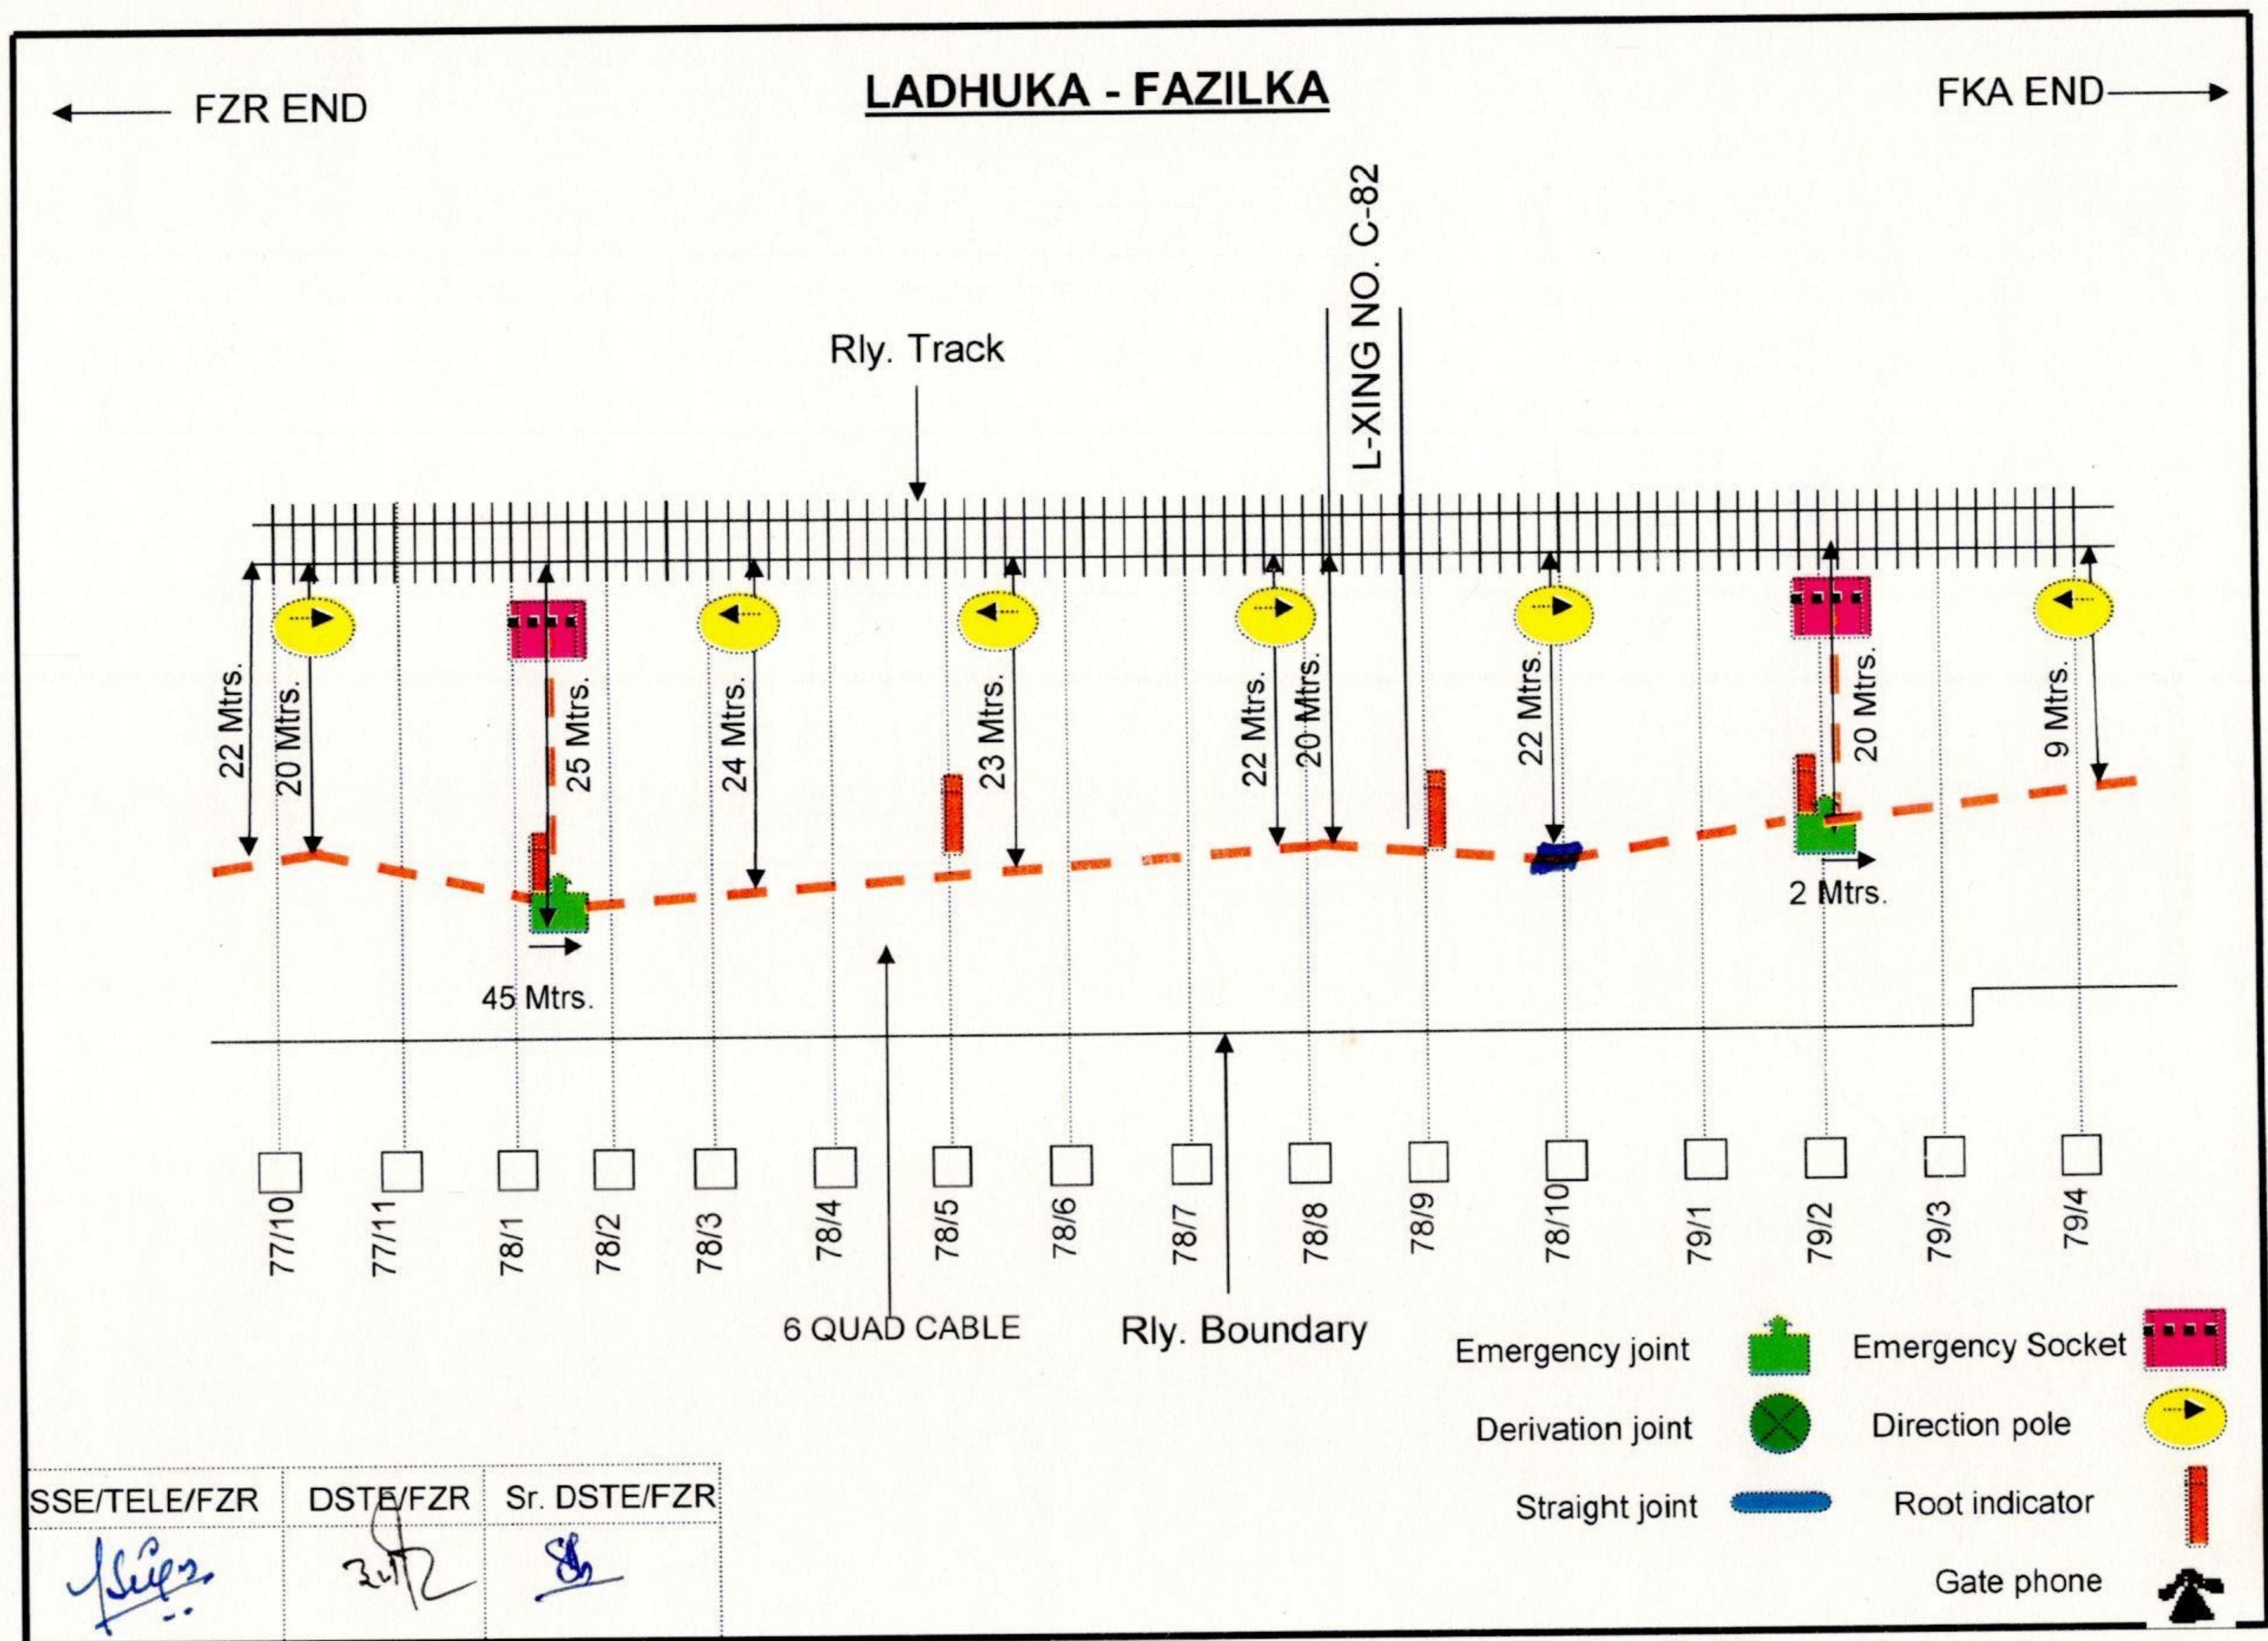


← FZR END

LADHUKA - FAZILKA

FKA END →

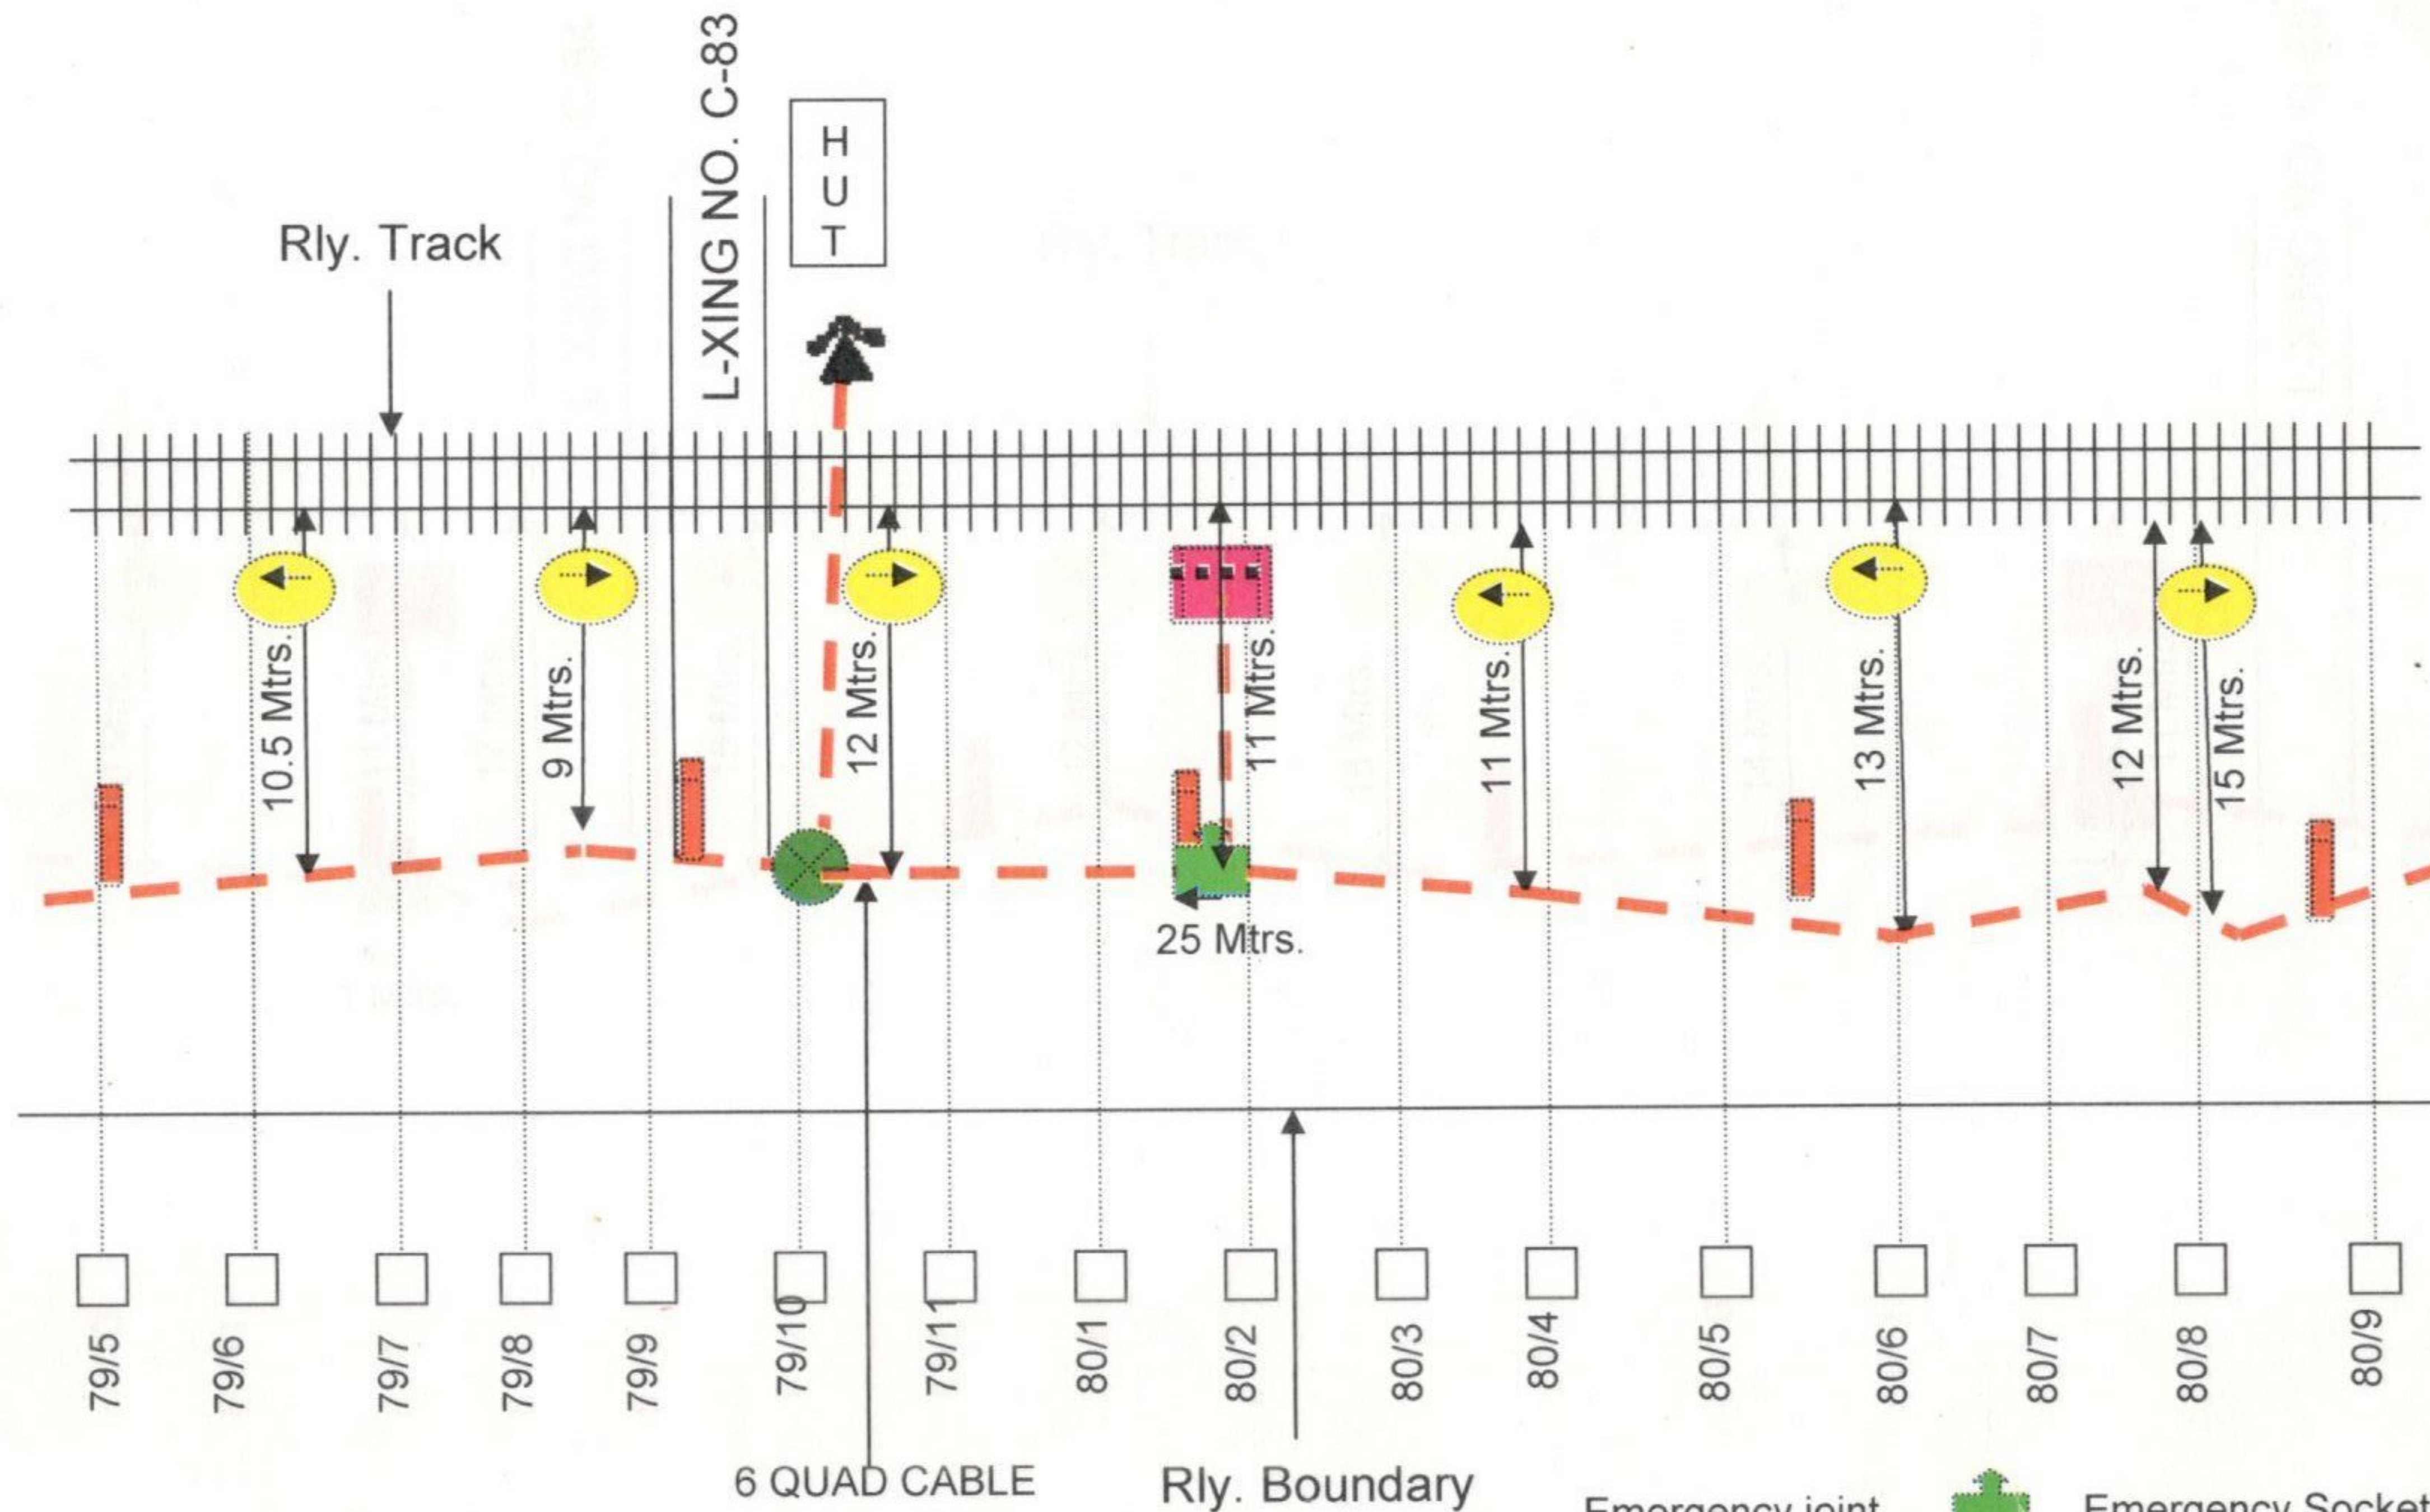

SSE/TELE/FZR	DSTE/FZR	Sr. DSTE/FZR
<i>[Signature]</i>	<i>[Signature]</i>	<i>[Signature]</i>

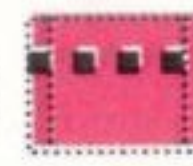- Emergency joint 
- Derivation joint 
- Straight joint 
- Emergency Socket 
- Direction pole 
- Root indicator 
- Gate phone 

