


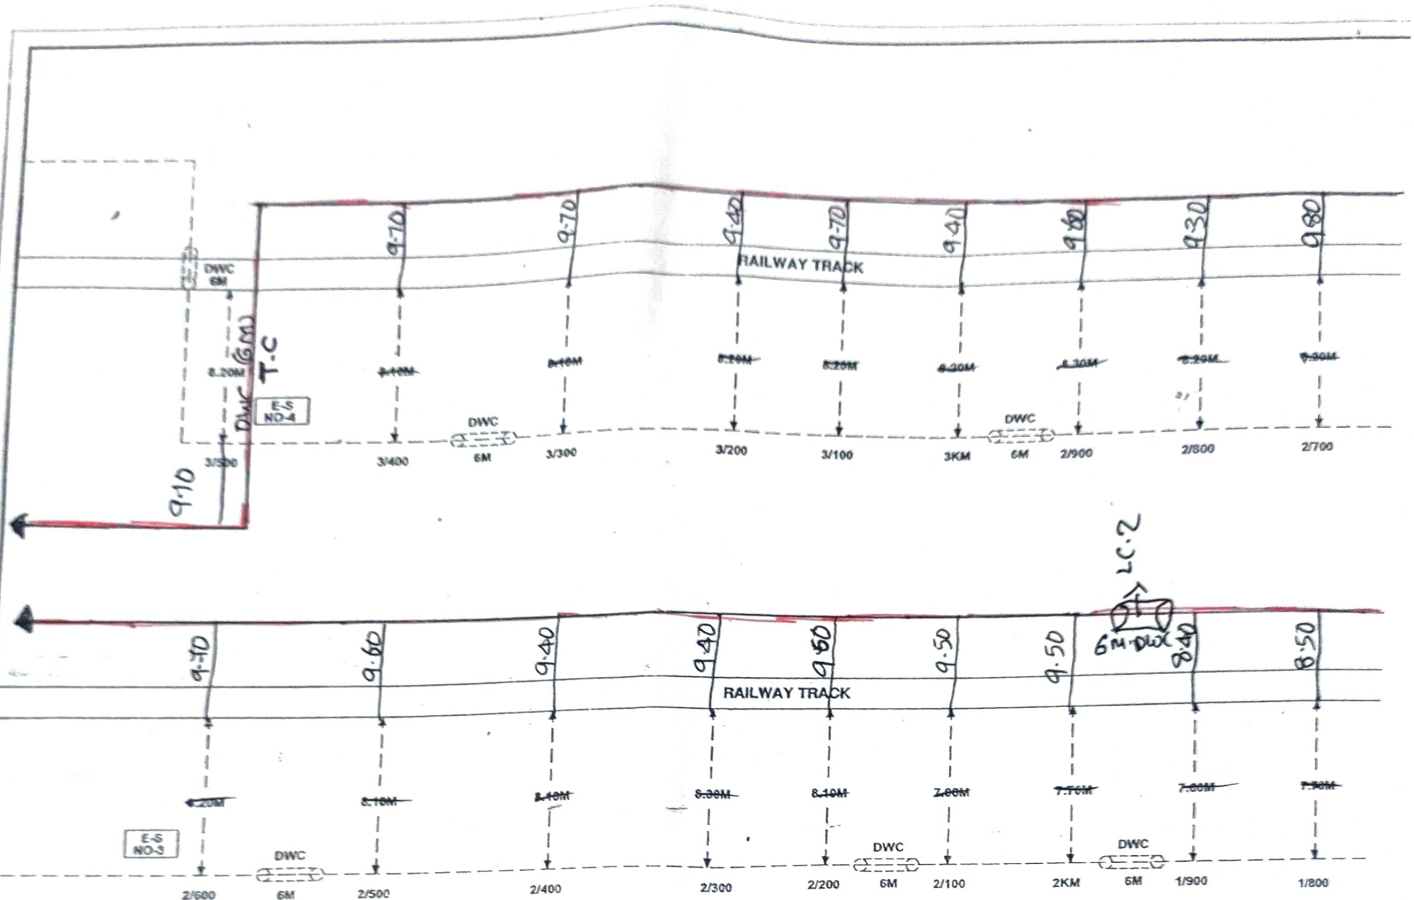

NOTE : ALL MEASUREMENTS FROM THE TRACK CENTRE


M/S ALCON BUILDERS & ENGINEERS (P) LTD.  
B1/51 MALVIYA NAGAR, NEW DELHI


One  
Amc  
23/12/2017

BEAS TO TARN TARAN

CABLE ROUTE PLAN  
(LAYING OF 6 QUAD TELECOM CABLE)



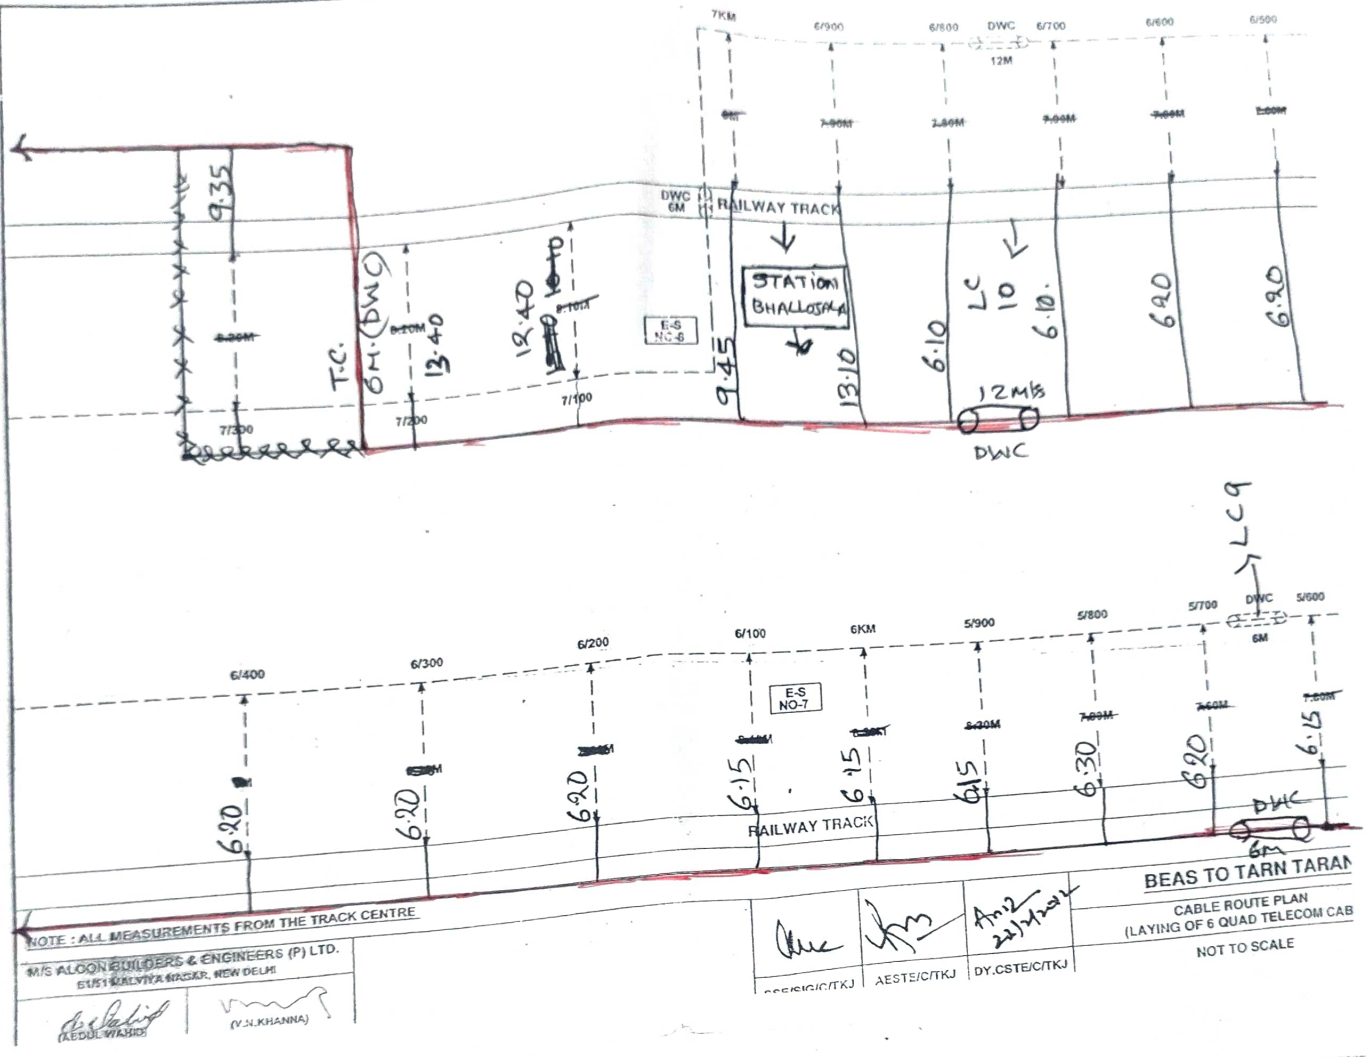

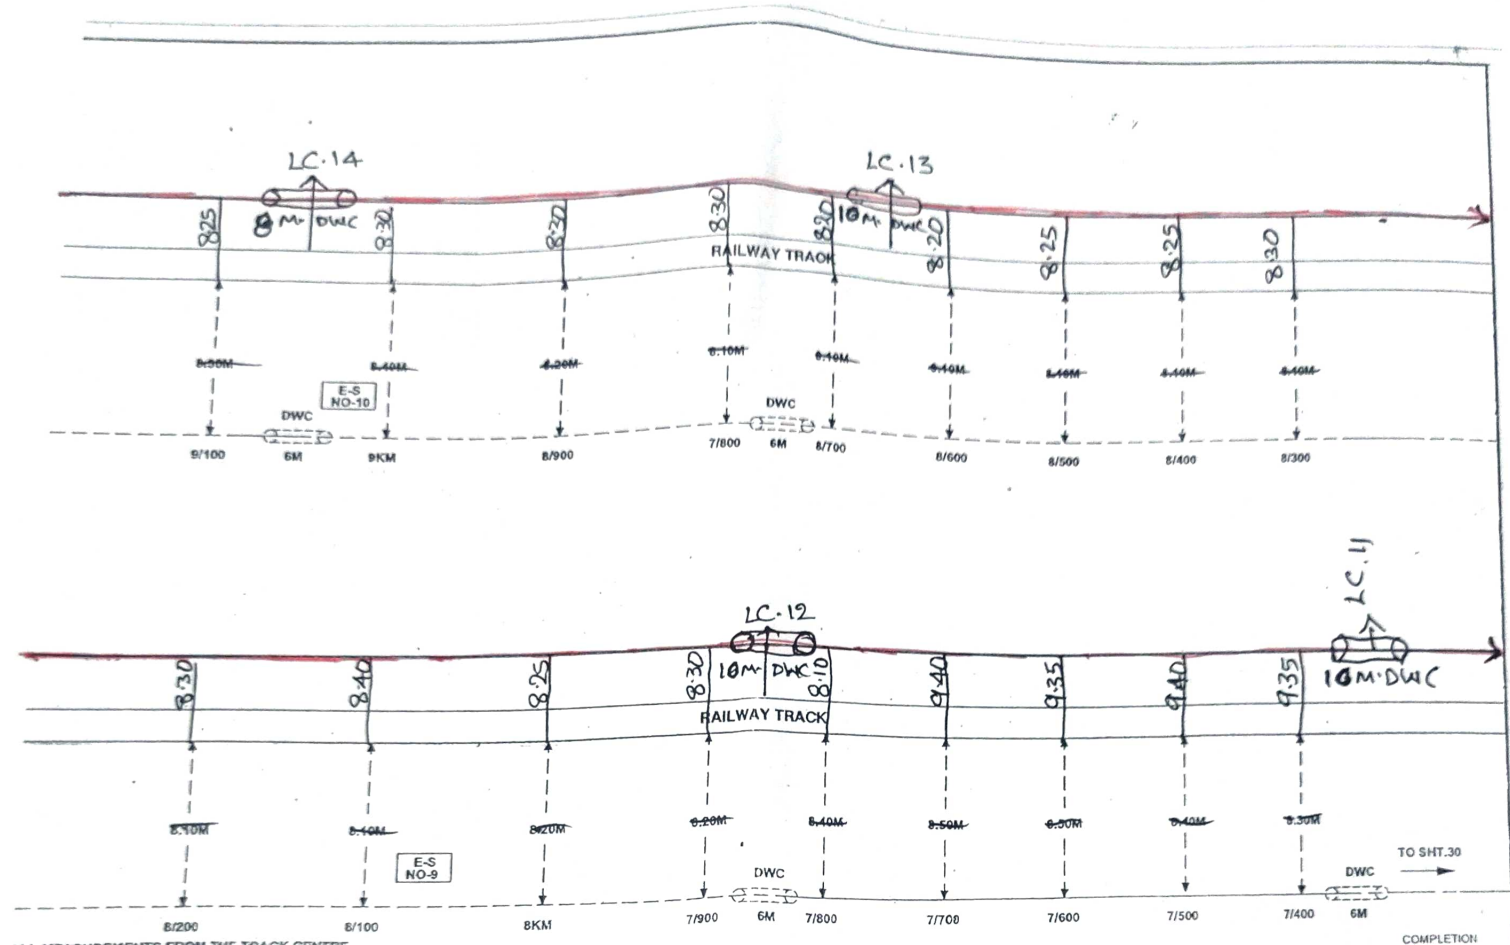

ALL MEASUREMENTS FROM THE TRACK CENTRE

CON BUILDERS & ENGINEERS (P) LTD.  
B1/51 MALVIYA NAGAR, NEW DELHI

*(Signature)*  
MOUL WAHED

*(Signature)*  
(V.N.KHANNA)

*(Signature)*  
SSE/SIG/CTKJ

*(Signature)*  
AESTE/C/TKJ

*(Signature)*  
DY.CSTE/C/TKJ

BEAS TO TARN TARAN

CABLE ROUTE PLAN  
(LAYING OF 6 QUAD TELECOM CABLE)


NOT TO SCALE

COMPLETION

N.R.LY.  
FIROZ PUR DIVISION  
DY.CSTE/C/TKJ  
NO. 728/2011

SHEET NO. 29/33

SSE/SIG/CTKJ AESTE/C/TKJ DY.CSTE/C/TKJ NOT TO SCALE SHEET NO. 31/

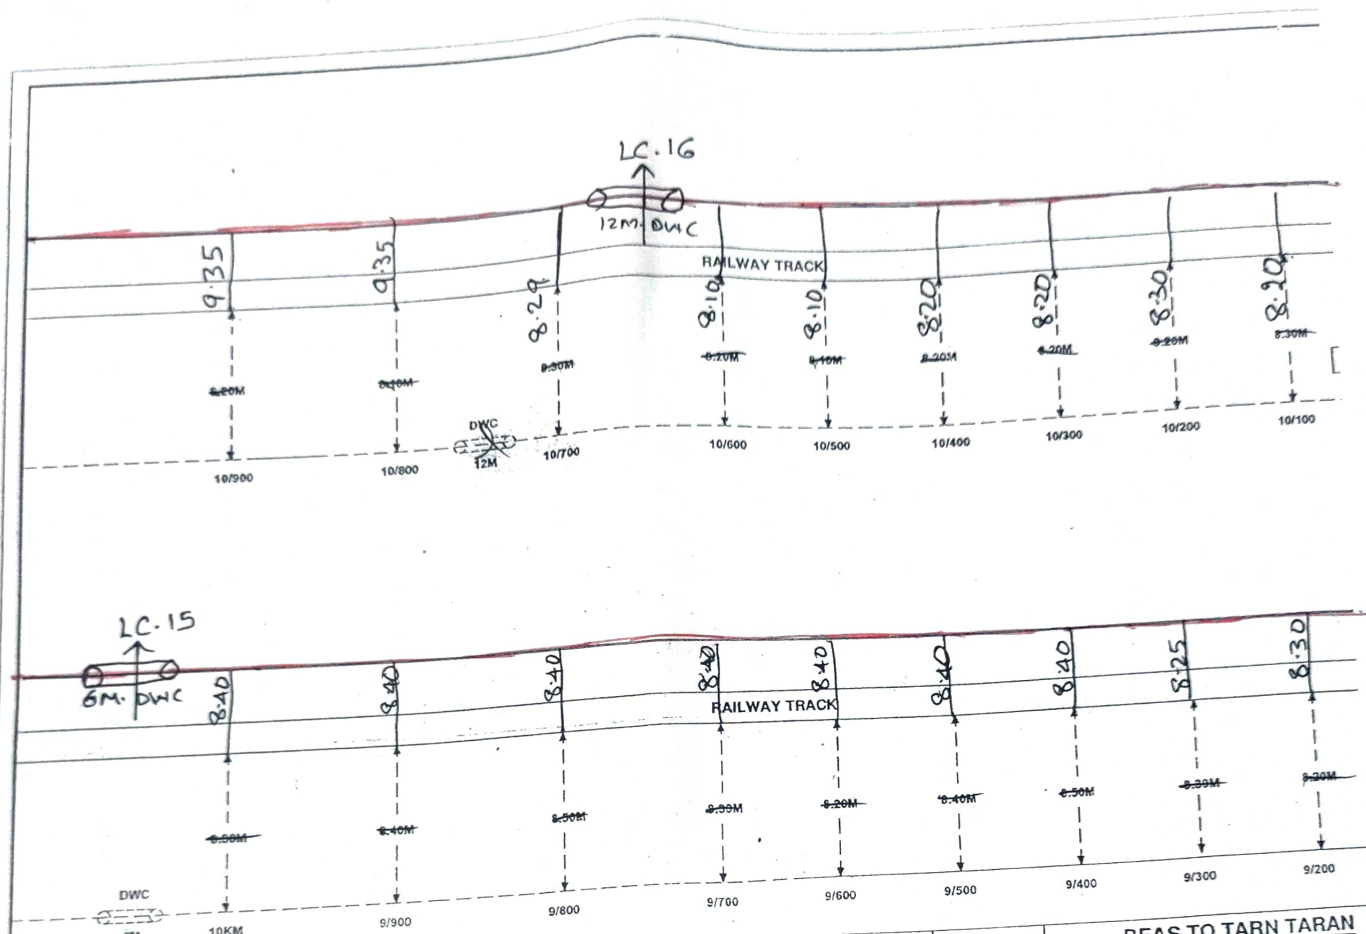

NOTE: ALL MEASUREMENTS FROM THE TRACK CENTRE

M/S. ALCON BUILDERS & ENGINEERS (P) LTD.  
87/1, MAIN MARKET, NEW DELHI

*(Signature)*  
(ABDUL WAHEED)


*(Signature)*  
(V.N. KHANNA)

*(Signature)*  
SSE/SIG/CTKJ

*(Signature)*  
AEST/CTKJ

*(Signature)*  
DY.CSTE/CTKJ

**BEAS TO TARN TARAN**  
CABLE ROUTE PLAN  
(LAYING OF 6 QUAD TELECOM CABLE)  
NOT TO SCALE

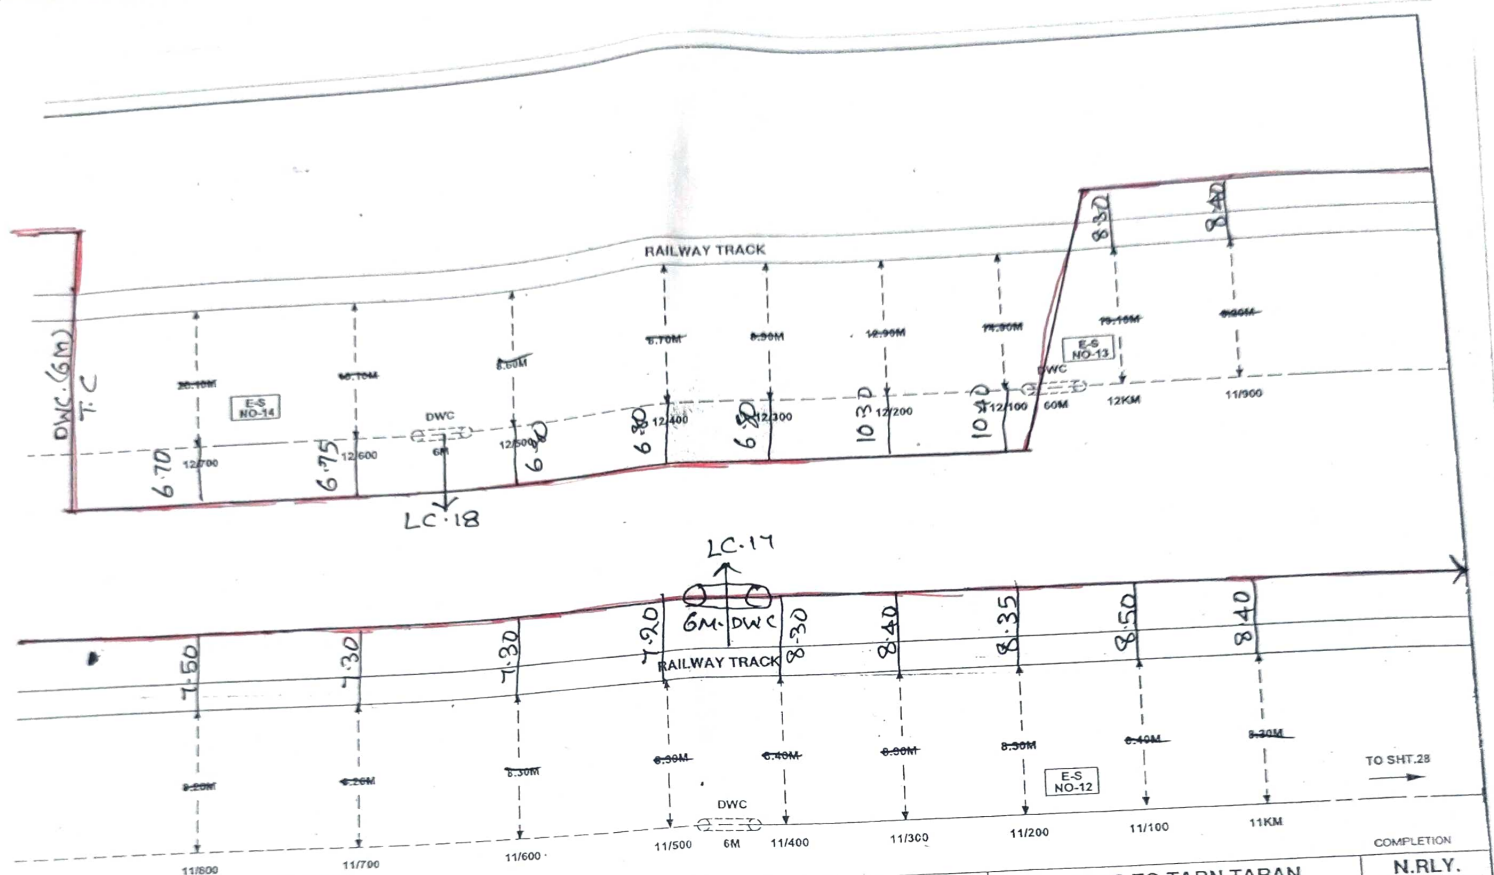

NOTE: ALL MEASUREMENTS FROM THE TRACK CENTRE

M/S ALCON BUILDERS & ENGINEERS (P) LTD.  
B-15/1, KALKAJI, NEW DELHI

*(Signature)*  
(ABDUL WAHEED)

*(Signature)*  
(V.N. KHANNA)

*(Signature)*  
SSE/SIG/TKJ

*(Signature)*  
AESTE/C/TKJ

*(Signature)*  
DY.CSTE/C/TKJ

BEAS TO TARN TARAN

CABLE ROUTE PLAN  
(LAYING OF 6 QUAD TELECOM CABLE)  
NOT TO SCALE


COMPLETION

N.R.L.Y.  
FIROZ PUR DIVISION  
DY.CSTE/C/TKJ  
NO. 723/2011

SHEET NO. 27/33


SSE/SIG/TKJ | AESTE/C/TKJ | DY.CSTE/C/TKJ

NOT TO SCALE

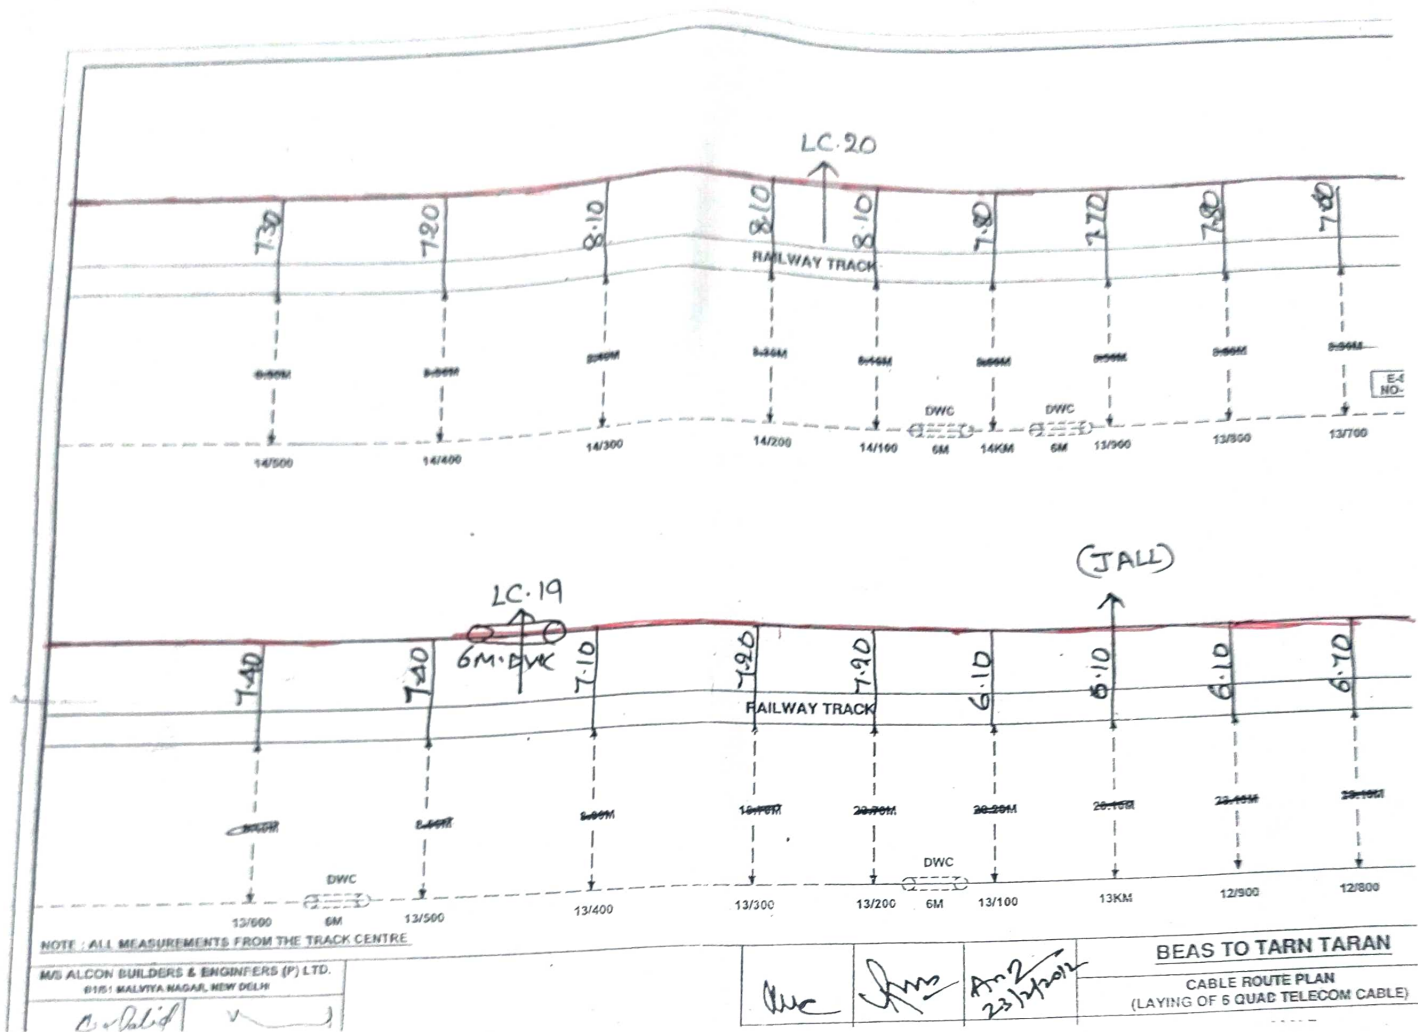

15.00/00/TKJ | AESTE/C/TKJ | DY.CSTE/C/TKJ

NOT TO SCALE

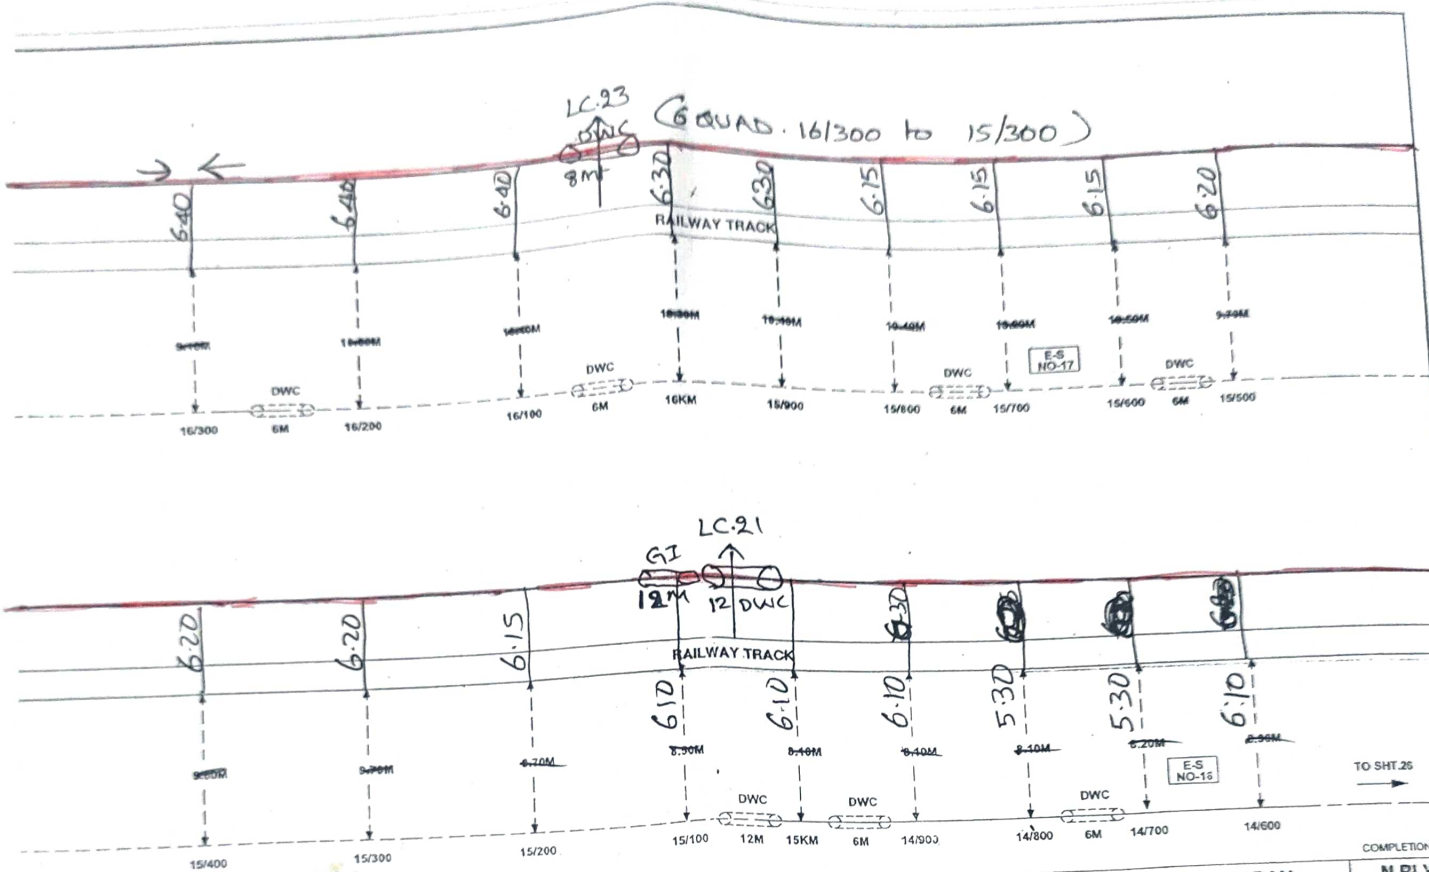

NOTE: ALL MEASUREMENTS FROM THE TRACK CENTRE

S ALCON BUILDERS & ENGINEERS (P) LTD.  
B-1/51 GULATYA NAGAR, NEW DELHI

ABDUL WAHED  
(ABDUL WAHED)  
DRAWN BY

V. N. KHANNA  
(V. N. KHANNA)  
CHECKED BY

SSE/310/CTKJ  
AESTE/CTKJ  
DY.CSTE/CTKJ

BEAS TO TARN TARAN

CABLE ROUTE PLAN  
(LAYING OF 6 QUAD TELECOM CABLE)

NOT TO SCALE

COMPLETION



N.R.L.Y.  
FIELD FOR DIVISION  
DY.CSTE/CTKJ  
NO. 728/2011

SHEET NO. 25/33

SSE/310/CTKJ | AESTE/CTKJ | DY.CSTE/CTKJ

NOT TO SCALE

31/33

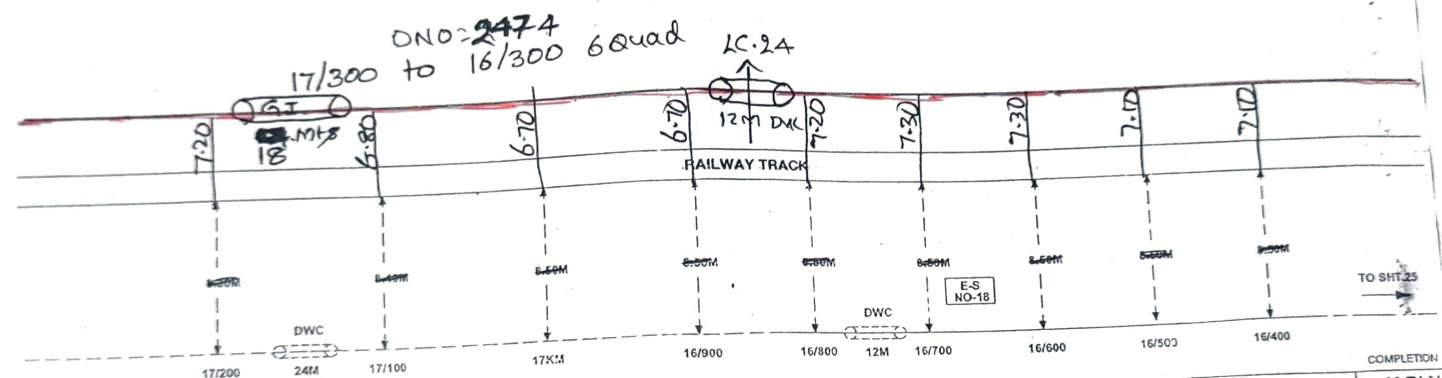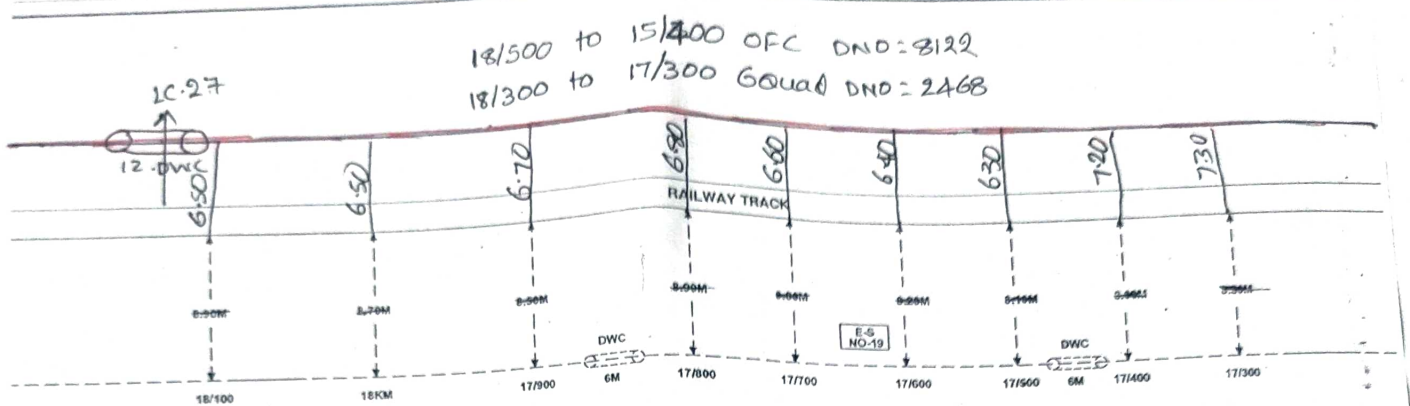

NOTE: ALL MEASUREMENTS FROM THE TRACK CENTRE

M/S ALCON BUILDERS & ENGINEERS (P) LTD.  
B1/51 MALVIYA NAGAR, NEW DELHI

|                               |                                 |
|-------------------------------|---------------------------------|
| <br>(ABDUL WAMID)<br>DRAWN BY | <br>(V.K. KHANNA)<br>CHECKED BY |
| DRAWN BY                      | CHECKED BY                      |

|                  |               |                  |
|------------------|---------------|------------------|
| <br>SRE/SIG/CTKJ | <br>AEST/CTKJ | <br>DY.CSTE/CTKJ |
|------------------|---------------|------------------|

BEAS TO TARN TARAN

CABLE ROUTE PLAN  
(LAYING OF 6 QUAD TELECOM CABLE)

NOT TO SCALE

COMPLETION


N.R.L.Y.  
FIROZ PUR. DIV.  
DY.CSTE/CTKJ  
NO. 725/2011


SHEET NO. 1



SRE/SIG/CTKJ | AEST/CTKJ | DY.CSTE/CTKJ

NOT TO SCALE

31

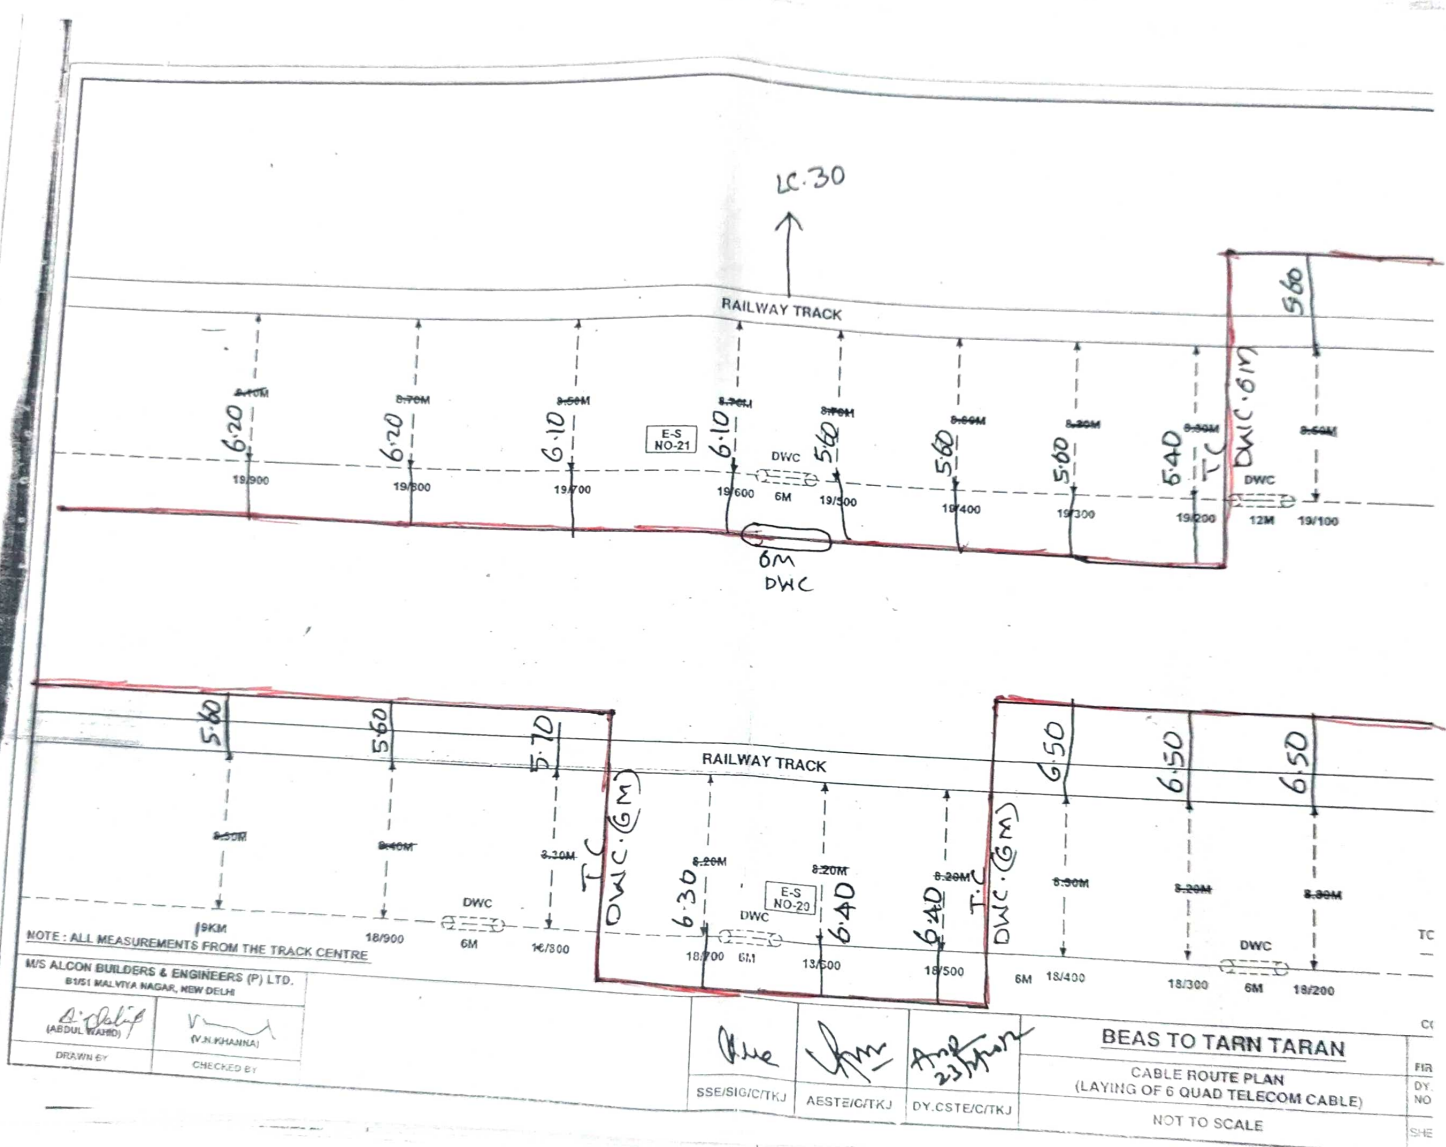

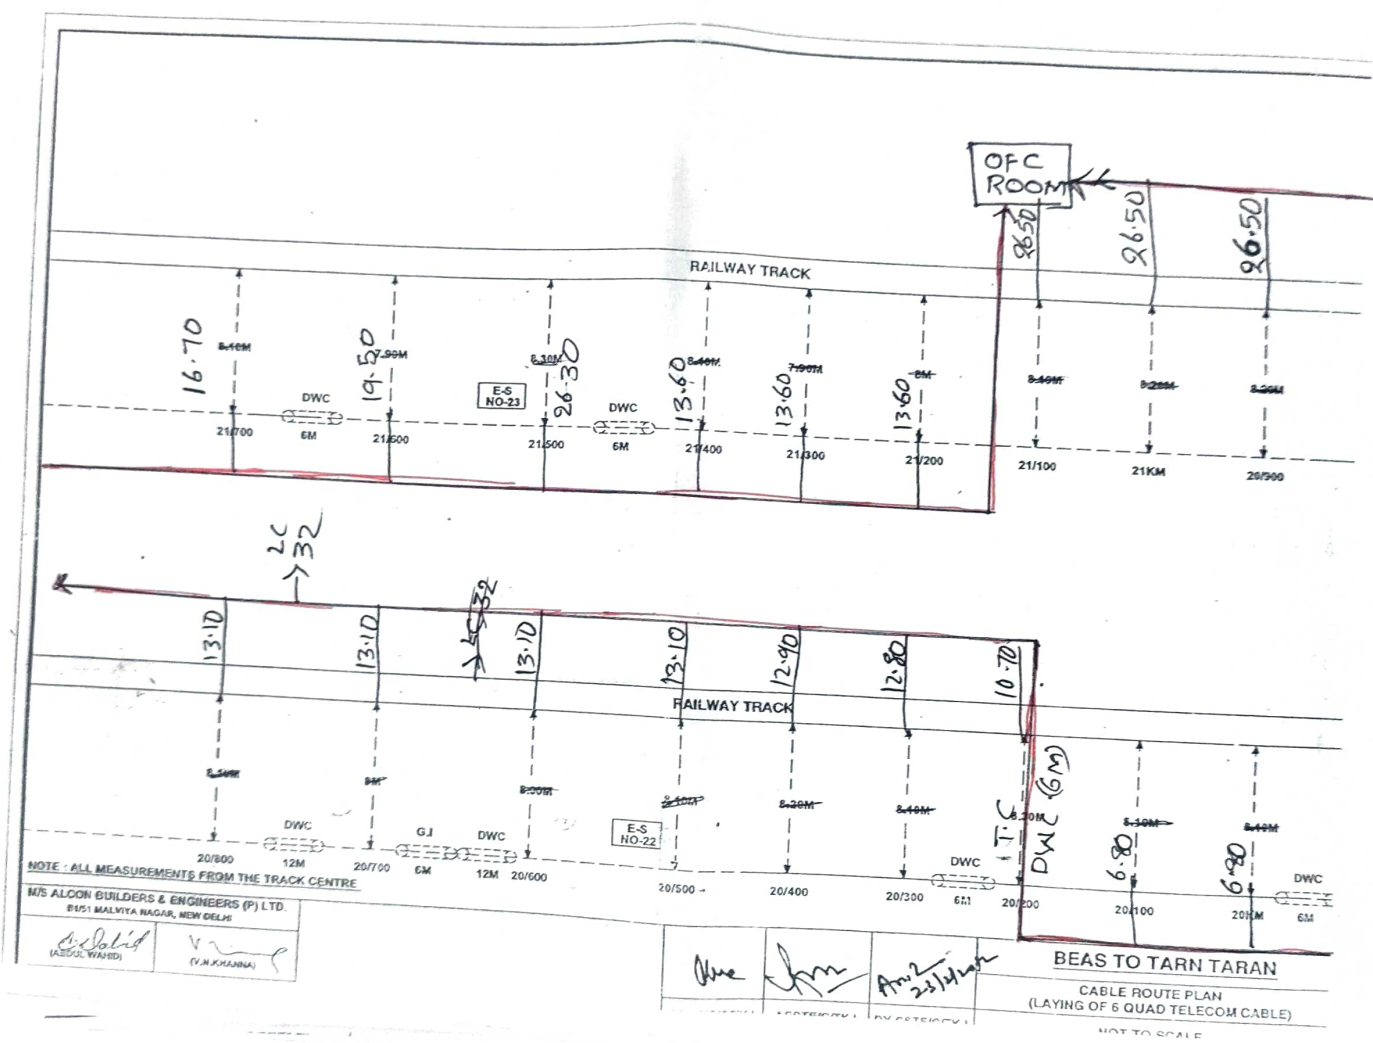

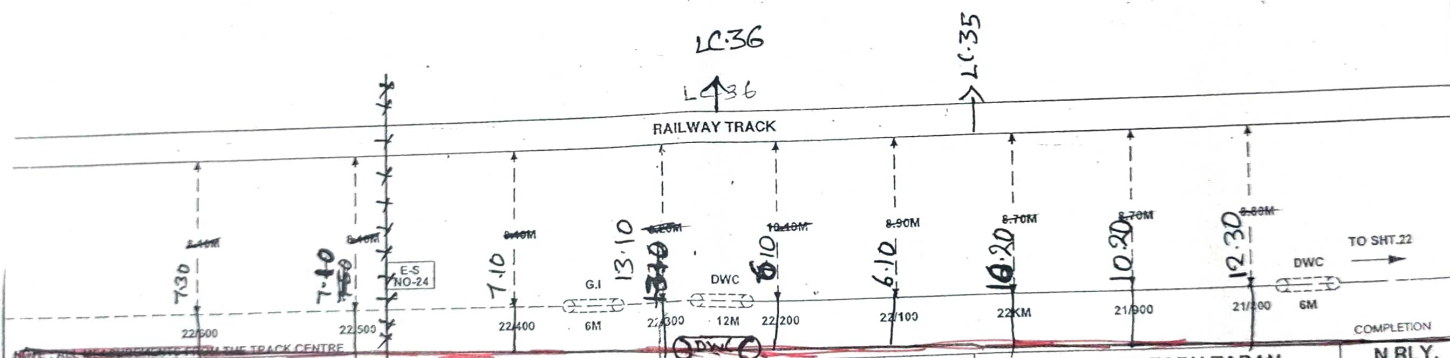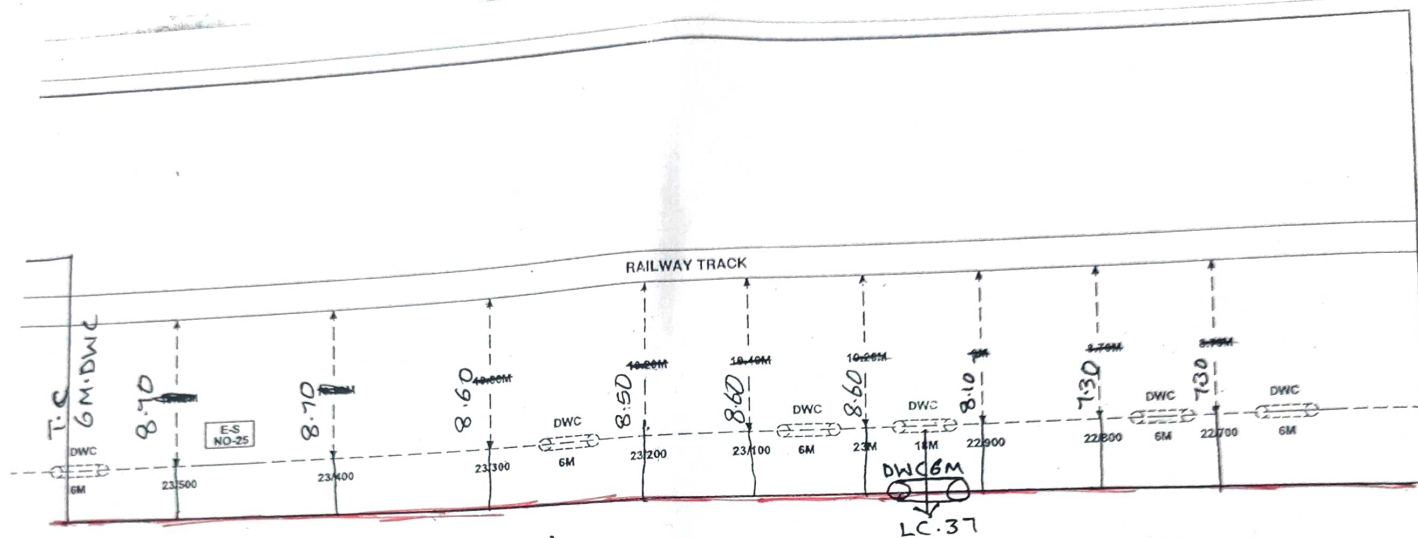


*(Signature)*  
(ABDOL WAZIR)

*(Signature)*  
(V. M. KHANNA)

CHECKED BY

*(Signature)*  
SSE/SIG/CTKJ

*(Signature)*  
AEST/CTKJ

*(Signature)*  
DY.CSTE/CTKJ

### BEAS TO TARN TARAN


CABLE ROUTE PLAN  
(LAYING OF 6 QUAD TELECOM CABLE)

NOT TO SCALE

N.R.LY.  
FIROZ PUR DIVISION  
DY.CSTE/CTKJ  
NO. 728/2011

SHEET NO. 21/33

SSE/SIG/CTKJ | AEST/CTKJ | DY.CSTE/CTKJ

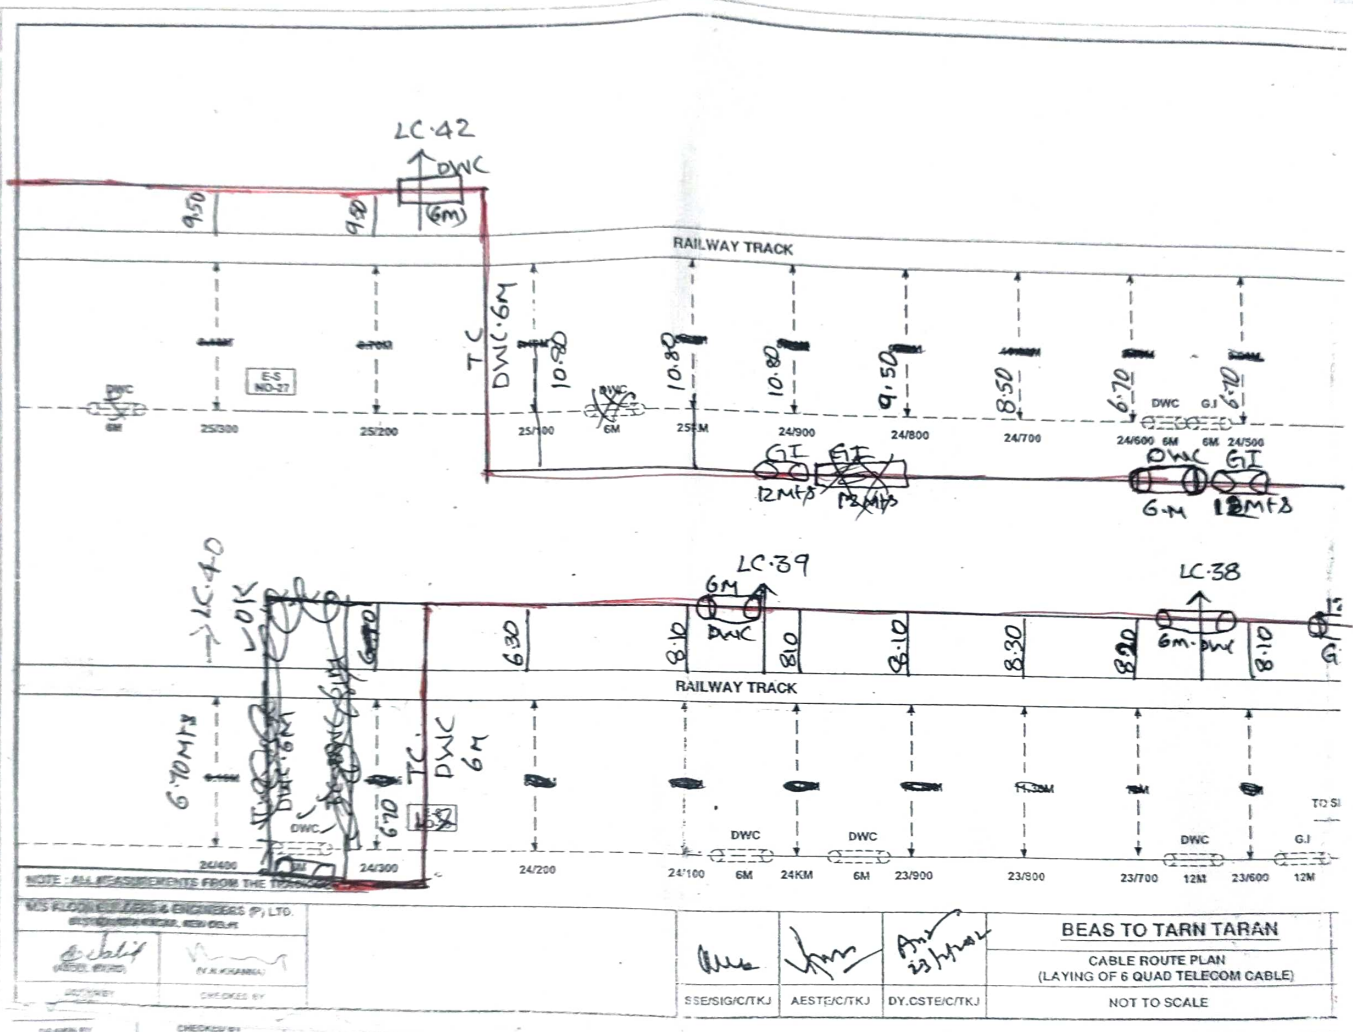

SSE/SIG/C/TKJ | AEST/C/TKJ | DY.CSTE/C/TKJ



# Details of Block Section under Beat of SSB/Tel/ASR

| S. No | Section          | No. of Block<br>Section | Route<br>Km | 4 Quad/<br>6 Quad | OFC                   |
|-------|------------------|-------------------------|-------------|-------------------|-----------------------|
| 1.    | ASR-DIW          | 6 No.s                  | 46 Km       | 4 Quad            | OFC                   |
| 2.    | ASR-DNN          | 8 No.s                  | 83 Km       | 4 Quad            | OFC                   |
| 3.    | ASR-ATT          | 3 No.s                  | 26 Km       | 6 Quad            | OFC                   |
| 4.    | BEAS-TTO         | 3 No.s                  | 48 Km       | 6 Quad            | Nil                   |
| 5.    | ASR-PAX-<br>KHEM | 5 No.s                  | 77.3 Km     | 6 Quad            | Nil                   |
| 6.    | VRA-DBNR         | 4 No.s                  | 45.5 Km     | 6 Quad            | Nil                   |
| 7.    | BAT-QDN          | 01 No                   | 19.4 Km     | 6 Quad            | Nil                   |
|       |                  |                         |             |                   | 1/2 Km<br>SSB/Tel/ASR |