



LUCKNOW Jn.(LKO)1073.18(M/L),
1095.43(Via AYC),0.00(For CNB),
1055.10(Via SLN)


NORTHERN RAILWAY
LUCKNOW DIVISION
DIVISIONAL SYSTEM MAP
SHOWING STATIONS WITH
CODE & KILOMETRE

Corrected up to 31 March 2025
(Not to Scale)

DESCRIPTION	B.G.(1676M)	N.G.(0.762M)	TOTAL
ROUTE KILOMETRES	1462.32	-	1462.32
RUNNING KILOMETRES	2427.28	-	2427.28


REFERENCES :

- Broad Gauge Single Line
- Broad Gauge Double Line
- Electrified Line
- B.G. Doubling Under Construction
- BG New Lines Under Construction
- Other Zonal Railway
- Divisional Head Quarter
- Important Bridge
- Rivers
- State Boundary
- District Boundary

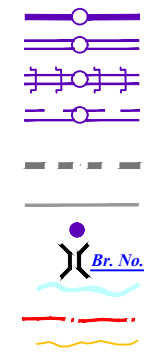

JURISDICTIONS :-

DEN-I	ADEN/LKO-I	
Sr. DEN-II	ADEN/PBH	
Sr. DEN-III	ADEN/BSB	
Sr. DEN-III	ADEN/JNU	
Sr. DEN-IV	ADEN/SLN-I	
Sr. DEN-IV	ADEN/SLN-II	
Sr. DEN-V	ADEN/LKO-II	
Sr. DEN-V	ADEN/AYC	
Sr. DEN-VI	ADEN/ON	
Sr. DEN-VI	ADEN/PRG	

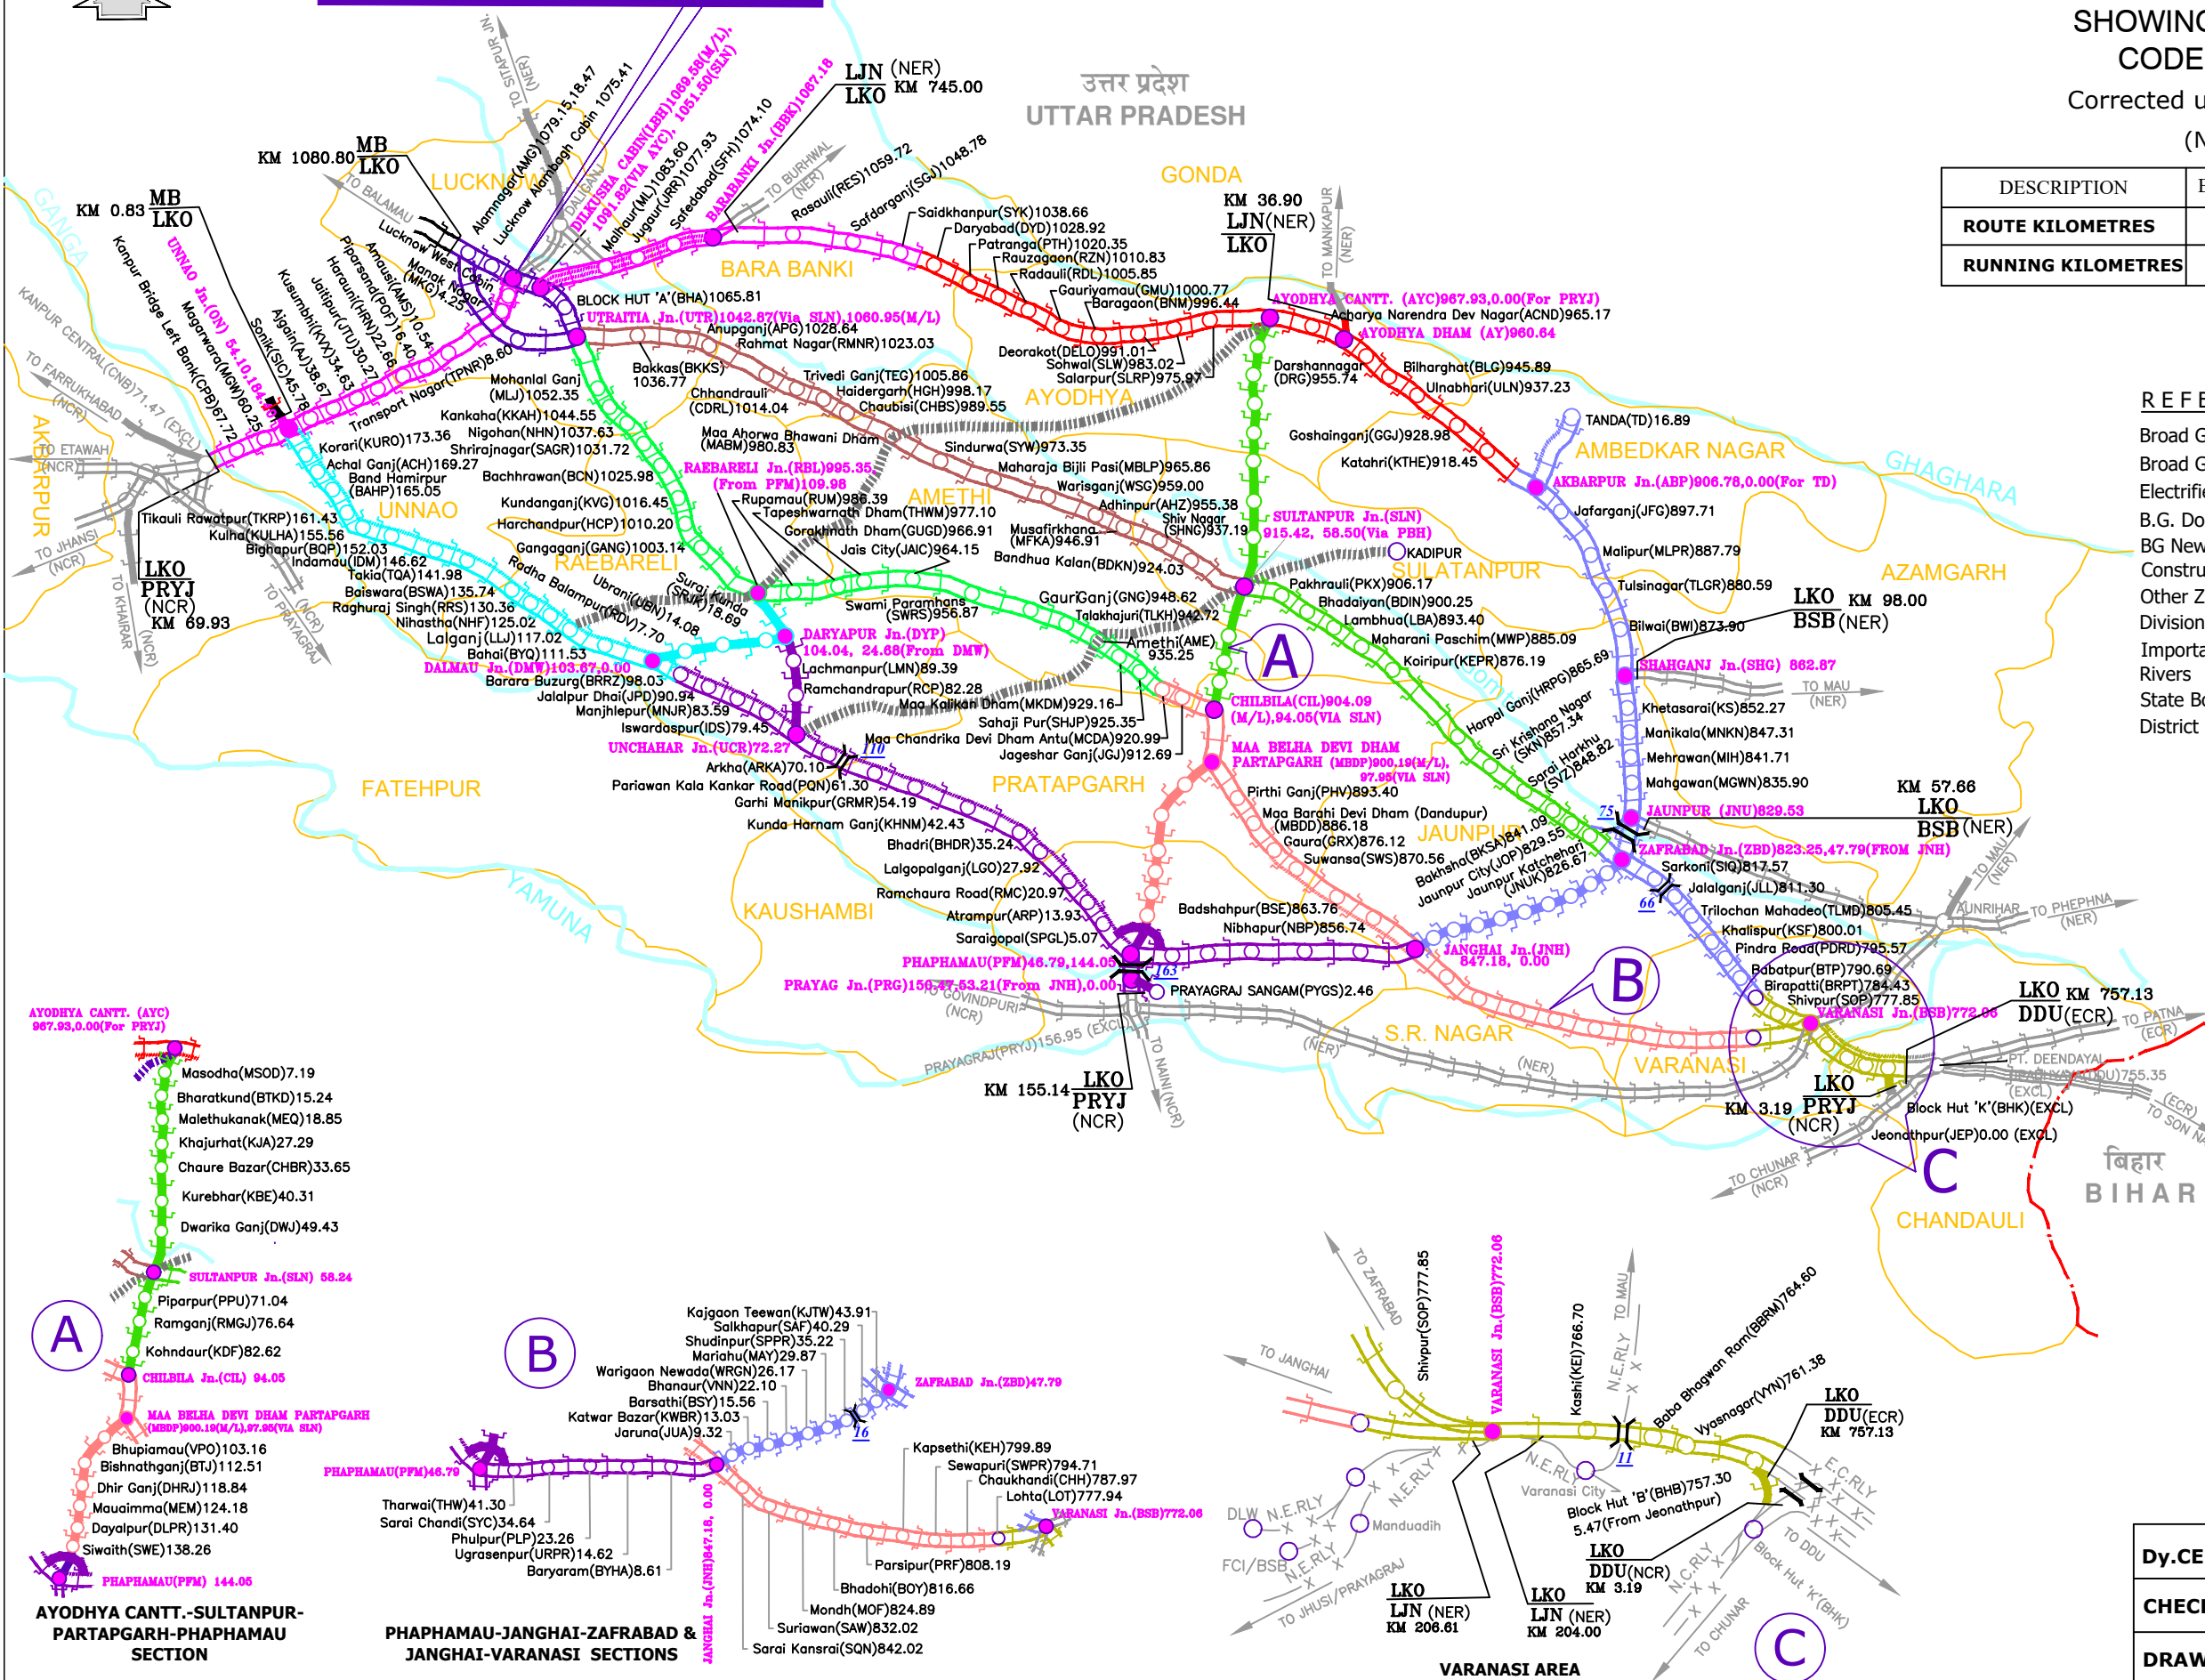

A

AYODHYA CANTT.-SULTANPUR-
PARTAPGARH-PHAPHAMAU
SECTION

B

PHAPHAMAU-JANGHAI-ZAFRABAD &
JANGHAI-VARANASI SECTIONS

C

VARANASI AREA

Dy.CE/P&D	Sd/- (PRABHAT RANJAN SINGH)
CHECKED BY	Sd/- (Madhukar Bhushan)
DRAWN BY	Sd/- (Deepak Malik)