


MUKTSAR

INTEGRATED (SIGNAL & TELECOM) CABLE ROUTE PLAN
(SIGNALING CABLE , QUAD CABLE & OFC CABLE)


NAME OF WORK:-
UPGRADATION OF INTERLOCKING FROM STD TO STD-III
WITH ELECTRONIC INTERLOCKING

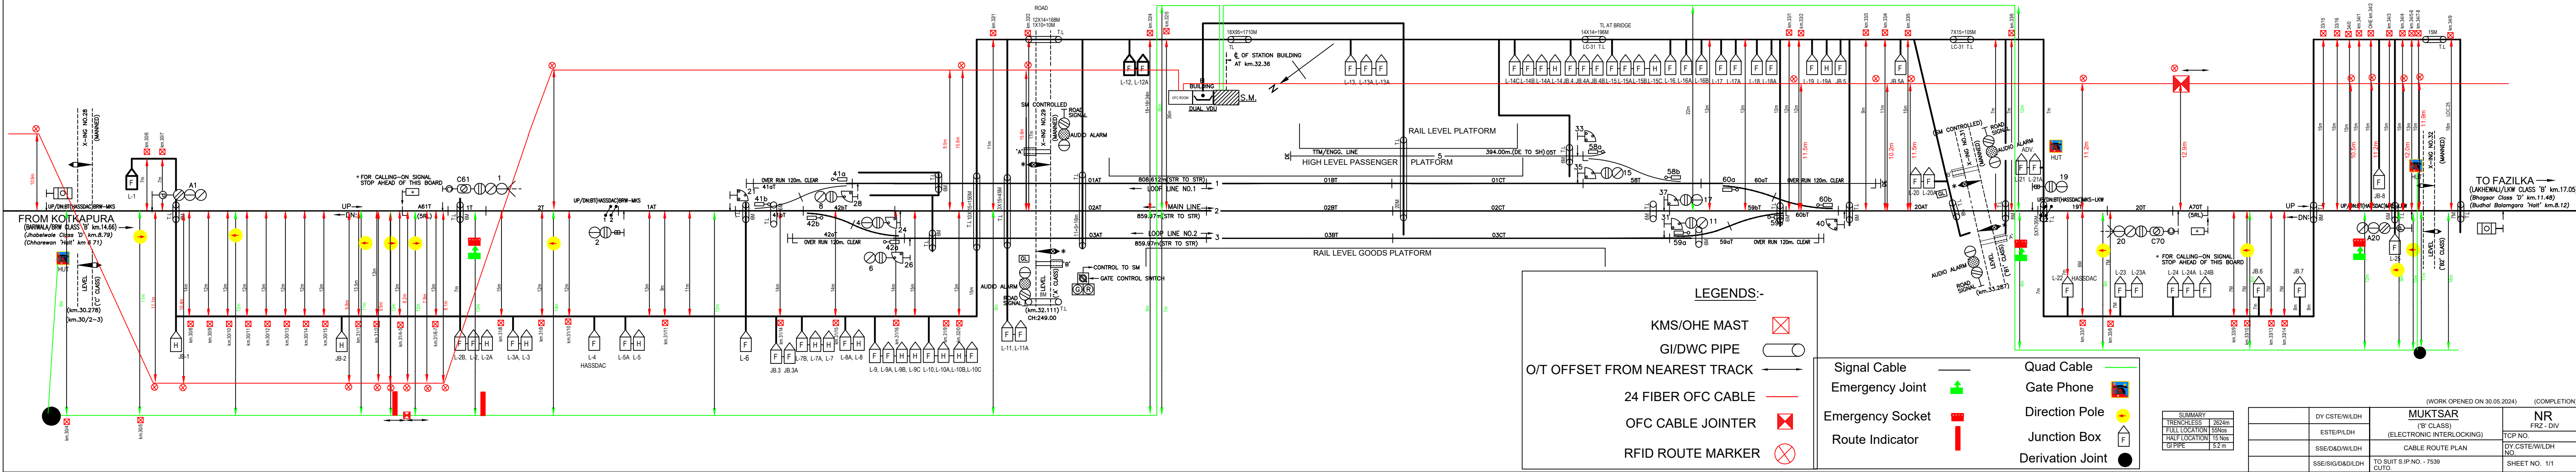

← KKP END

FKA END →

MUKTSAR-BARIWALA BLOCK SECTION(KM 30/4 TO 17/0)
CABLE ROUTE PLAN OF QUAD CABLE & OFC CABLE

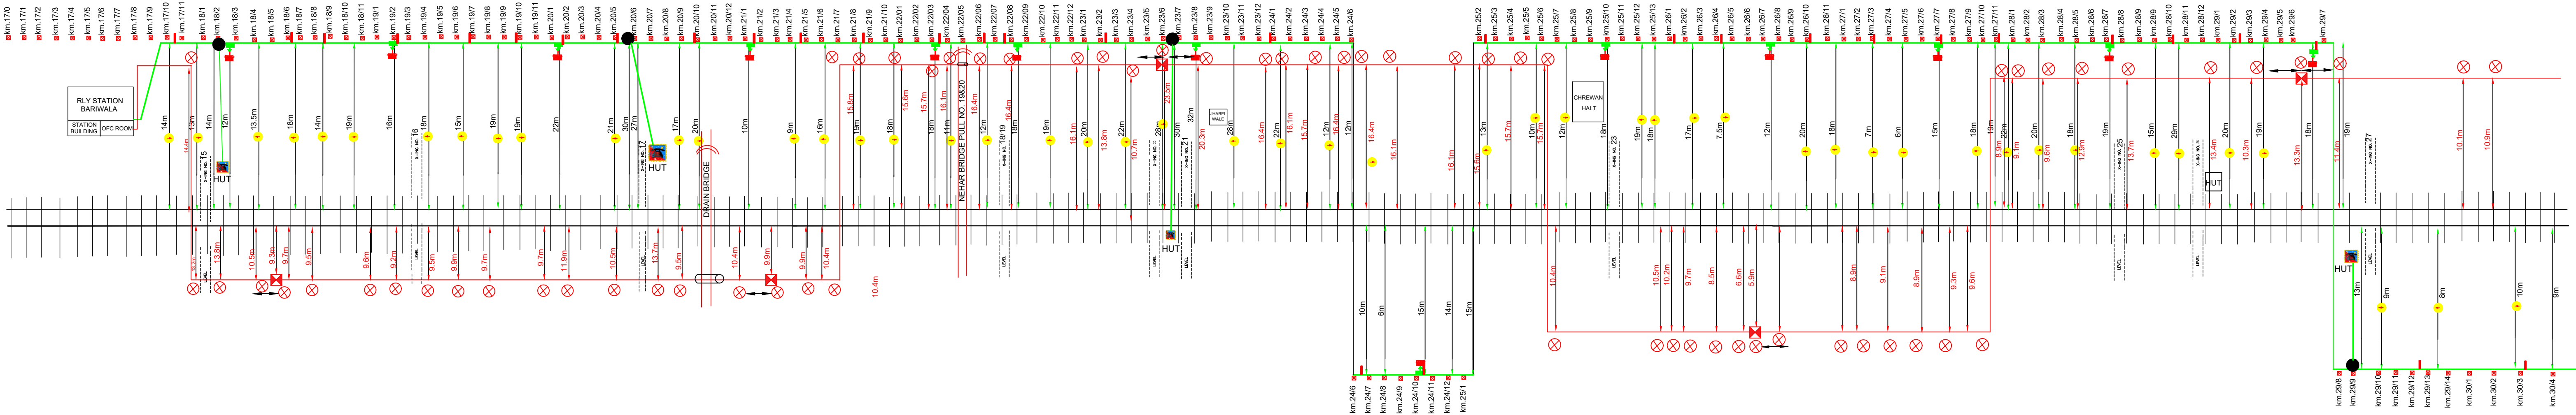


LEGENDS:-

- KMS/OHE MAST
- GI/DWC PIPE
- O/T OFFSET FROM NEAREST TRACK
- 24 FIBER OFC CABLE
- OFC CABLE JOINTER
- RFID ROUTE MARKER


- Quad Cable
- Emergency Joint
- Emergency Socket
- Route Indicator
- Gate Phone
- Direction Pole
- Derivation Joint

MUKTSAR-LAKHEWALI BLOCK SECTION(KM 34/10 TO 44/15)

CABLE ROUTE PLAN OF QUAD CABLE & OFC CABLE

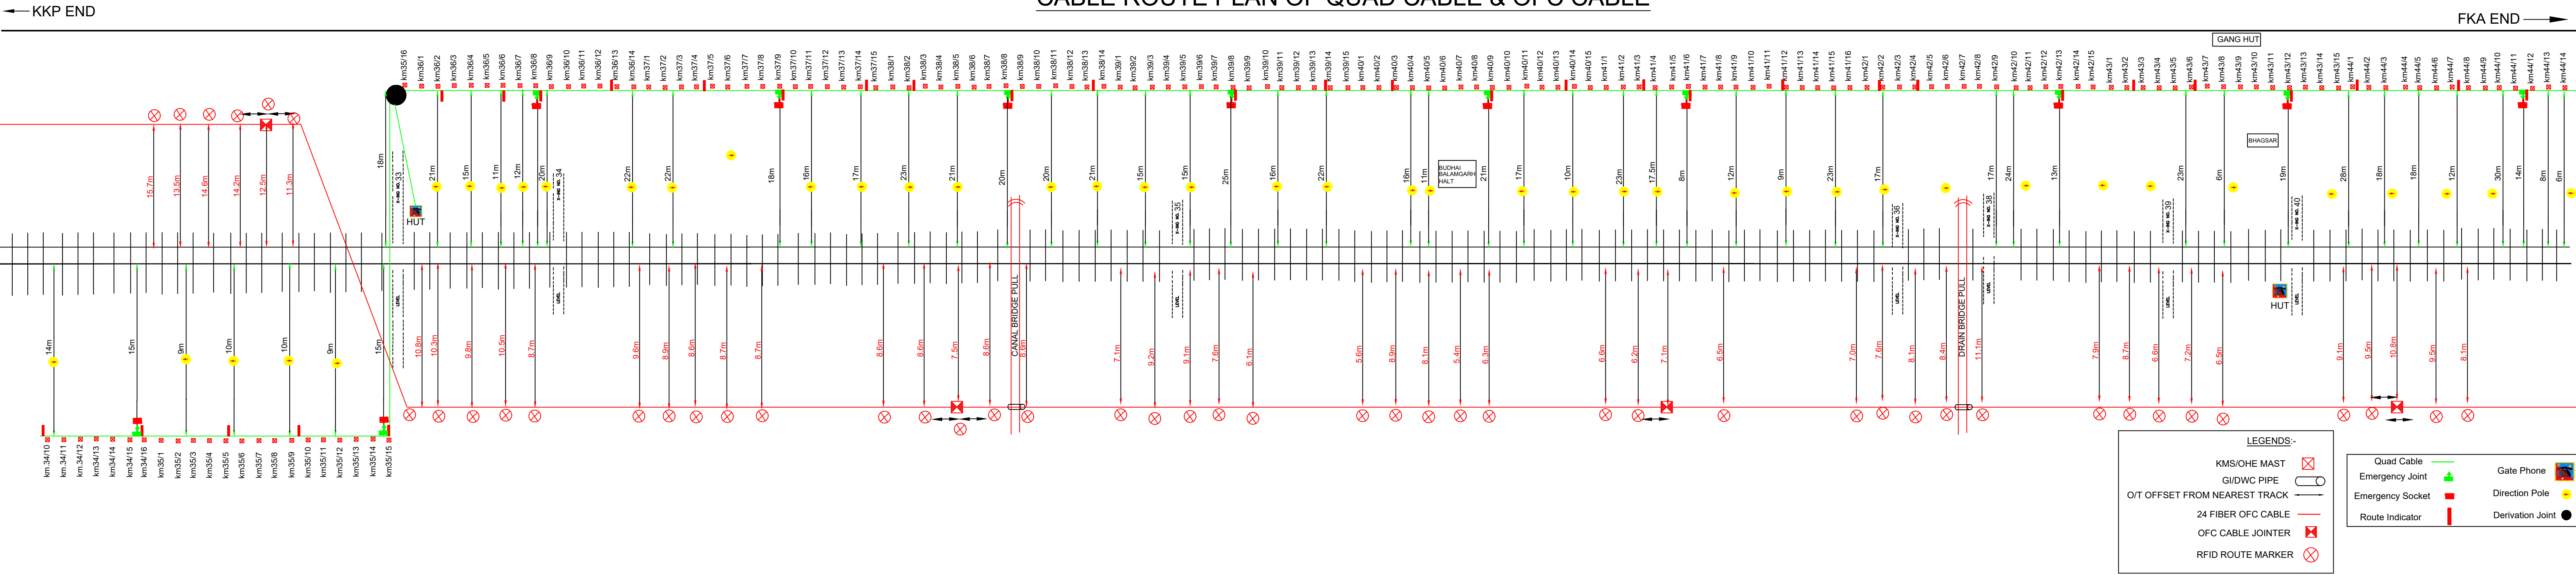

MUKTSAR-LAKHEWALI BLOCK SECTION(KM 45/1 TO 49/10)

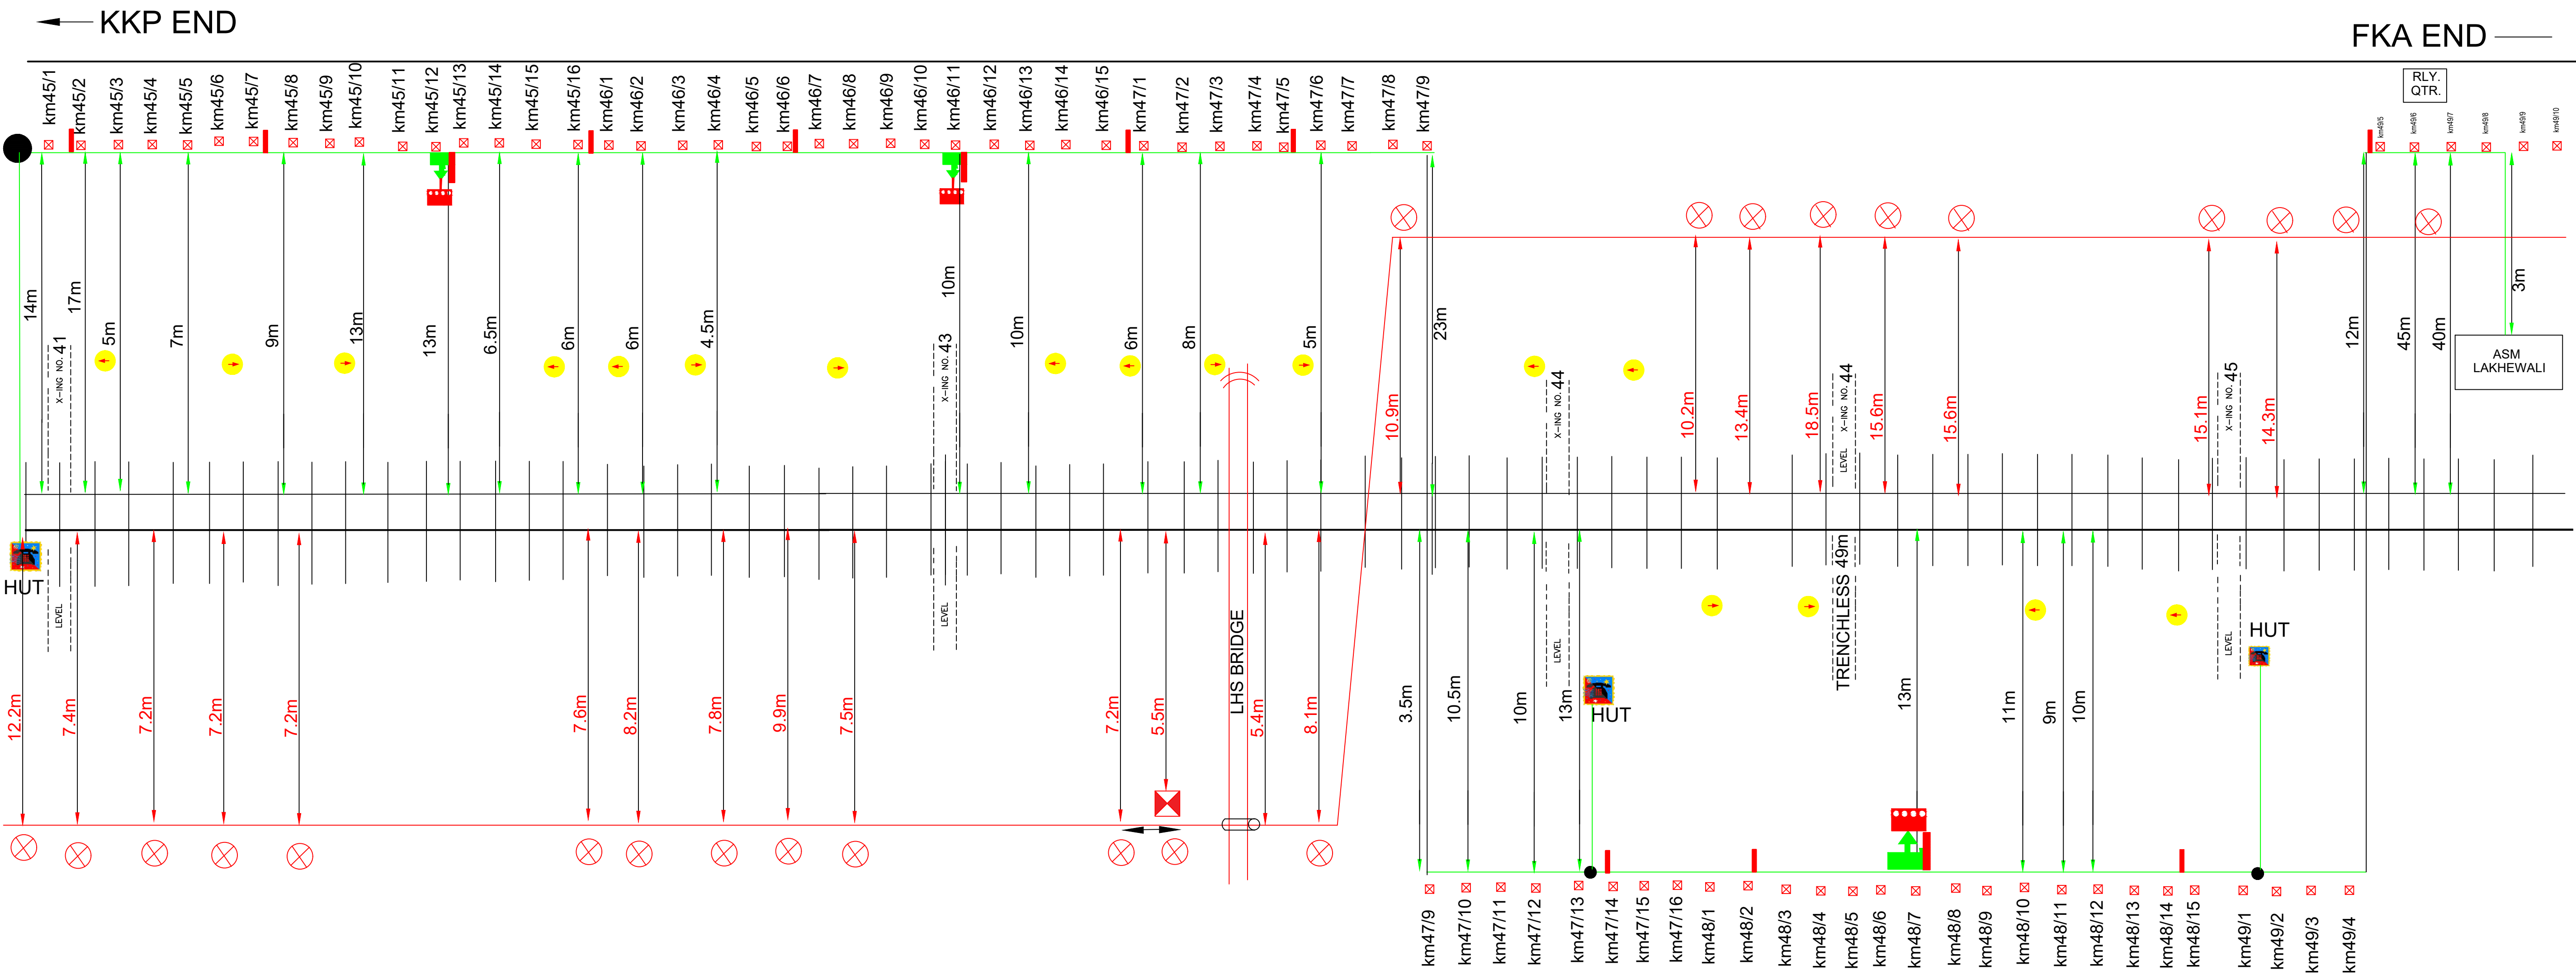

LEGENDS:-

KMS/OHE MAST	
GI/DWC PIPE	
O/T OFFSET FROM NEAREST TRACK	
24 FIBER OFC CABLE	
OFC CABLE JOINTER	
RFID ROUTE MARKER	

Quad Cable		Gate Phone	
Emergency Joint		Direction Pole	
Emergency Socket		Derivation Joint	
Route Indicator			