


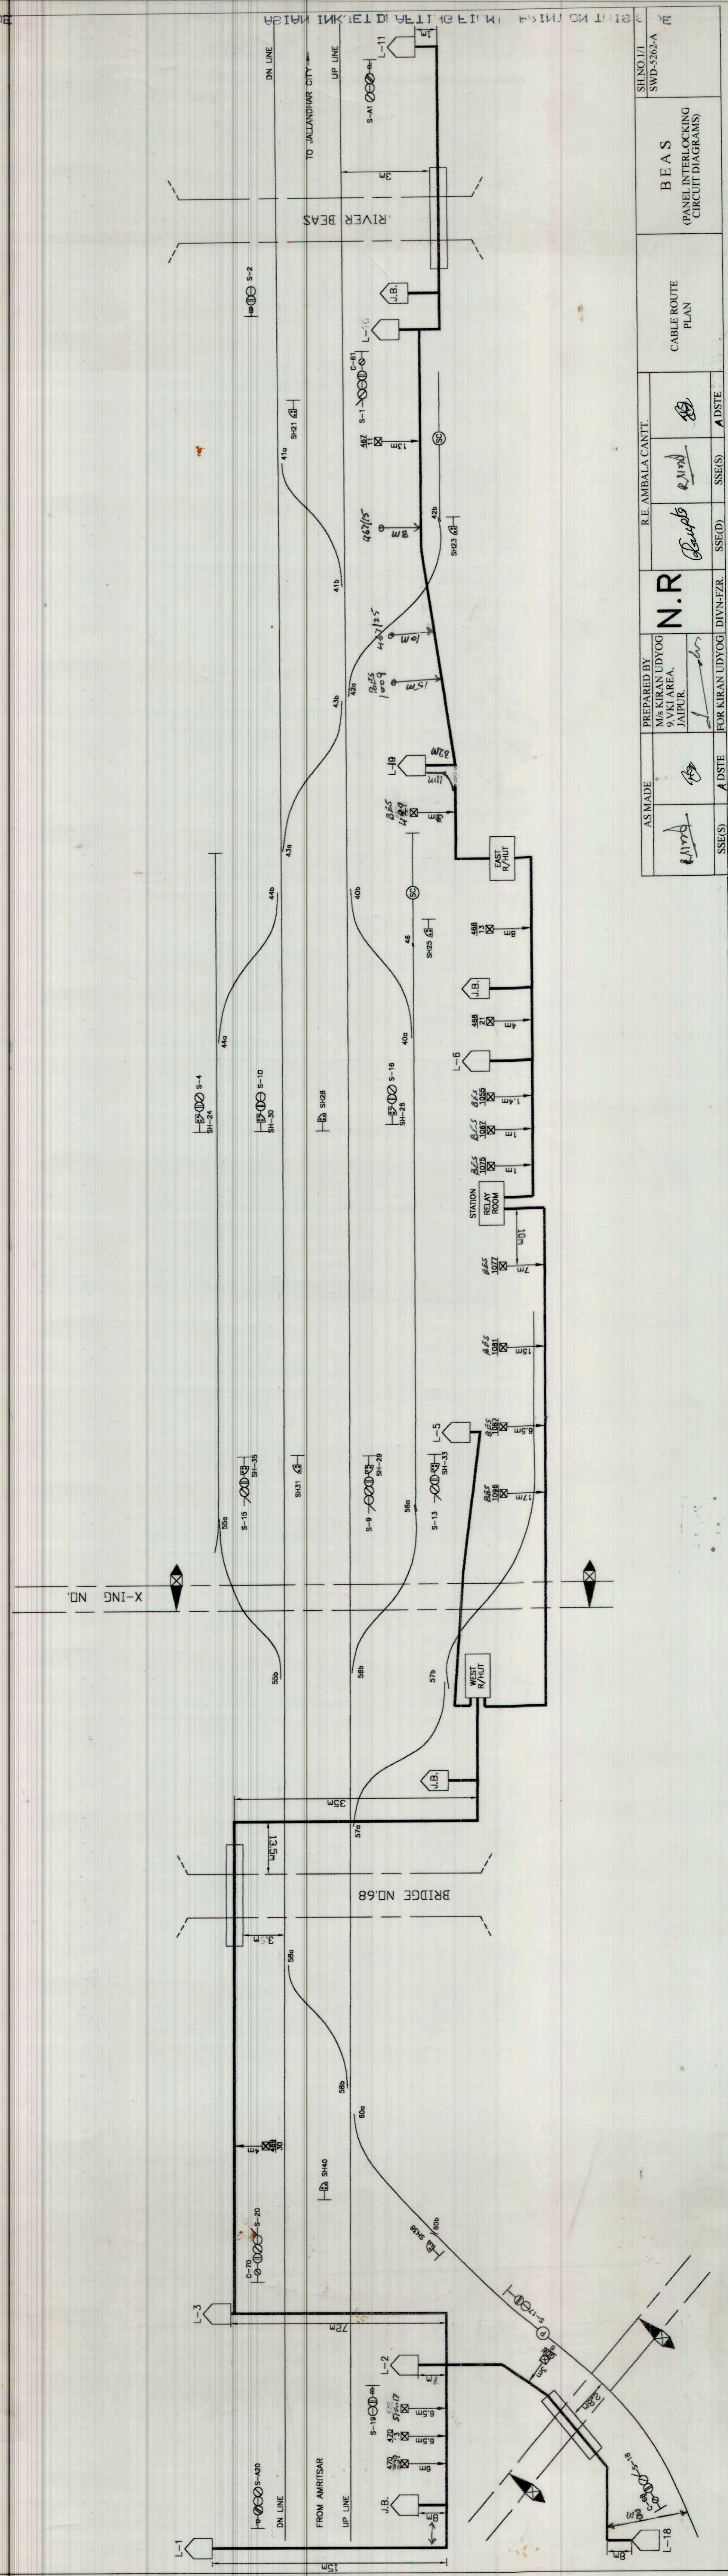

AS MADE	PREPARED BY	R.E. AMBALA CANTT.		CABLE ROUTE PLAN	BEAS (PANEL INTERLOCKING CIRCUIT DIAGRAMS)	SH NO 1/J SWD-5262-A PQ
	5/V K AREA, JAJPUR	N.R				
SS(S)	DATE	DIVN-FZR	SS(D)	SS(E)	DATE	
1/10/24	1/10/24		1/10/24	1/10/24	1/10/24	