

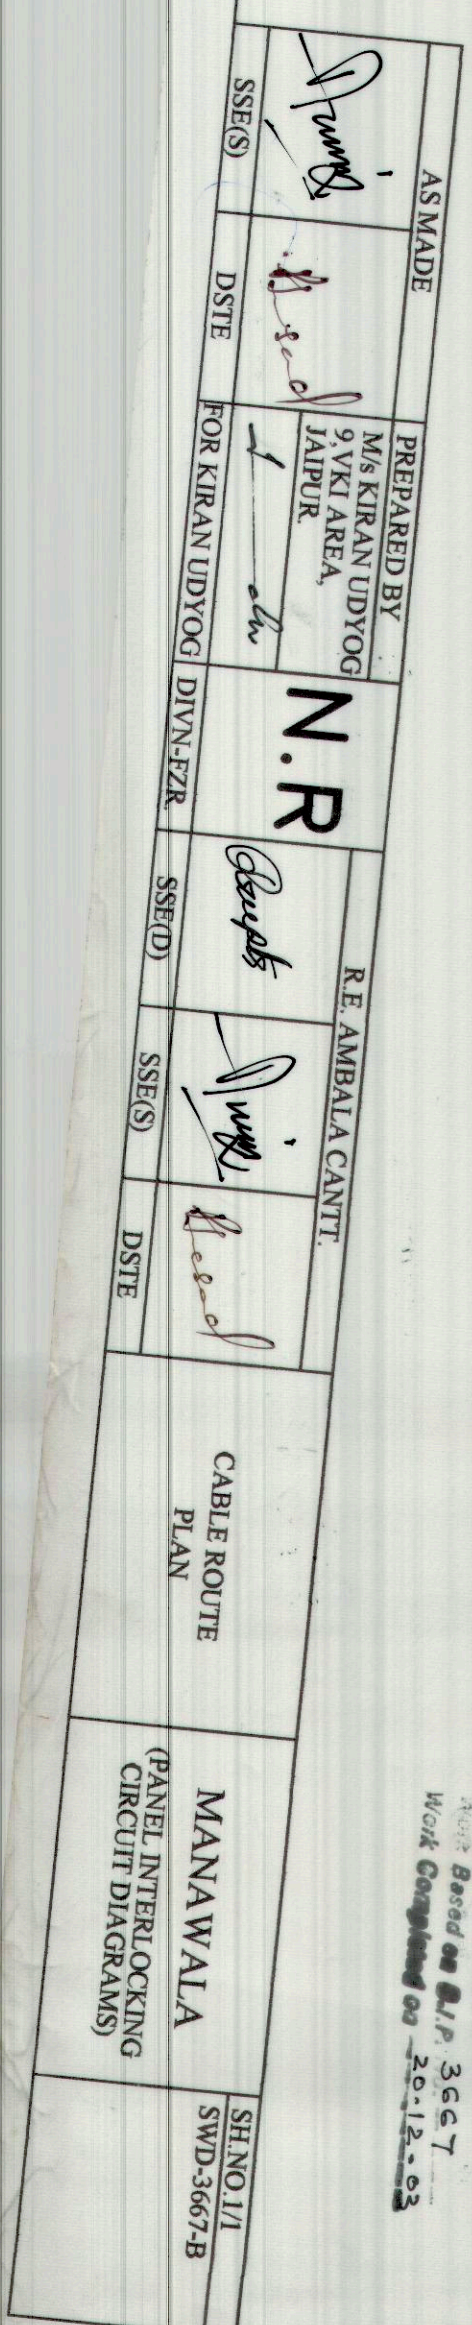


CABLE CORAGE PLAN MANAWALA

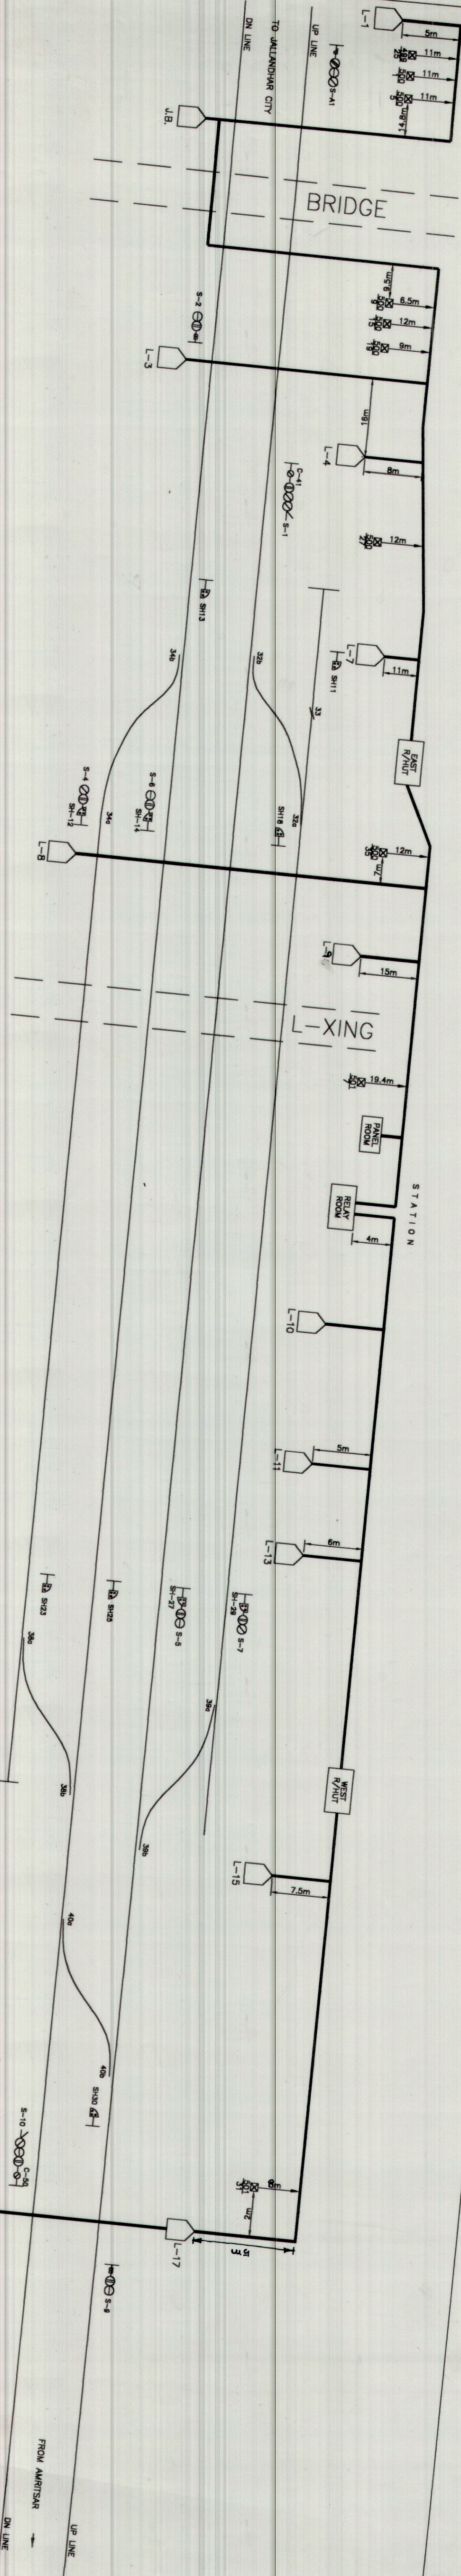

COPY
Based on A.P. 3667
Work Completed on 20-12-03

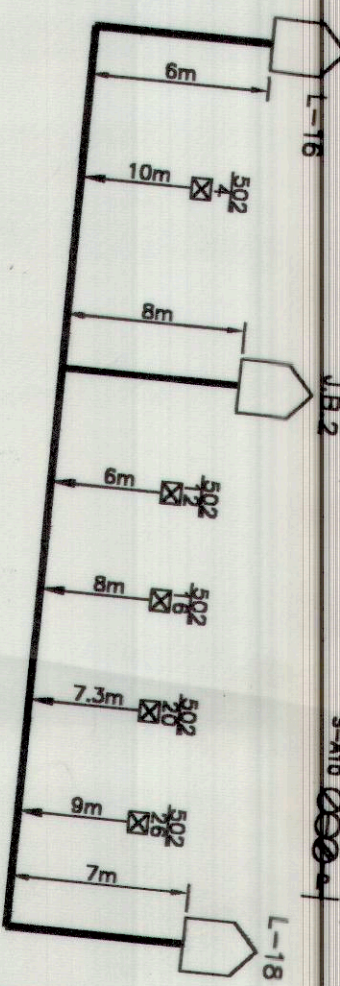

ING FILM PRINT ON THIS SIDE

ASIAN INKJET POST