


### CABLE ROUTE PLAN (FARIDKOT)



**NOTE:-**

- 1). OFFSETS SHOWN FROM THE CENTRE
- 2). ALL DIMENSIONS ARE IN METERS.
- 3). R/C PIPE 150 MM DIA. 2M LONG USED
- 4). R/C PIPE 100 MM DIA. 2M LONG USED
- 5). G.I. PIPE 150 MM DIA. 2M LONG USED
- 6). G.I. PIPE 100 MM DIA. 2M LONG USED
- 7). G.I. PIPE 75 MM DIA. LONG AM USED
- 8). G.I. PIPE 75 MM DIA. LONG AM USED
- 9). G.I. PIPE 50 MM DIA. LONG AM USED
- 10). CABLE WILL BE Laid ON CULVERT & BR
- 11). TRENCH WILL BE DONE UNDER MTR

100

1

100

\_\_\_\_\_

---

## REF MODIFICATION WORK

DEPTH OF TRENCHES NOT MAY BE LESS THAN 2.2 MTR. FROM THE GROUND LEVEL.

JOB JOINTER IS NOT ALLOWED FOR EXCAVATION OF TRENCHING WORK IN STATION AREA UNLESS SPECIFICALLY PERMISSION.

CABLE JOINTER SHOULD BE AVAILABLE AT SITE ALONG WITH PIECES OF CABLE INSIDE TRENCHING NEAR 8 FT CABLE.

CABLE EXPOSED UNHARTHED DURING TRENCHING OF EARTH WORK WILL BE IMMEDIATELY INFORMED TO SECTIONAL SUPERVISOR

& SMT. CONTROLLING AND NECESSARY ARRANGEMENT WILL BE MADE FOR SECURITY THE EXPOSED UNHARTHED CABLE.

|                                                                                                  |                         |                                                                      |                                                       |             |
|--------------------------------------------------------------------------------------------------|-------------------------|----------------------------------------------------------------------|-------------------------------------------------------|-------------|
| <br>S. JOSTEFER | <b>CABLE ROUTE PLAN</b> | <b>FARIDKOT</b><br>(ELECTRONIC INTERLOCKING)<br>(ROUTE SETTING TYPE) | IDY. CS<br>NO.                                        | SHRT<br>NO. |
|                                                                                                  |                         |                                                                      | TO SUIT S.I.P. NO. - 5947 ALT 'G'<br>CUTO, 22-05-2022 |             |

[illegible]

---

351/12 ☒ 351/11 ☒ 351/10 ☒ 351/9 ☒ 351/8 ☒

35S/01A 1  
35S/18A 1  
35S/17A 1  
35S/16A 1  
35S/15A 1  
35S/14A 1  
35S/13 1

|         |         |         |     |     |         |         |
|---------|---------|---------|-----|-----|---------|---------|
| 352/06A | 352/05A | 352/04A | 14M | 27M | 352/03A | 352/02A |
|---------|---------|---------|-----|-----|---------|---------|

| 352/1 | 352/08 | 352/08 | 352/07 |
|-------|--------|--------|--------|
|       |        |        |        |

[illegible]

TRENCH

9) 9999

TRENCH

|               |                     |
|---------------|---------------------|
| <i>Murphy</i> | SENIOR ENGINEER/S&T |
|---------------|---------------------|