



GIANI ZAIL SINGH SANDHWAN
CABLE ROUTE PLAN

R. E. MODIFICATION WORK

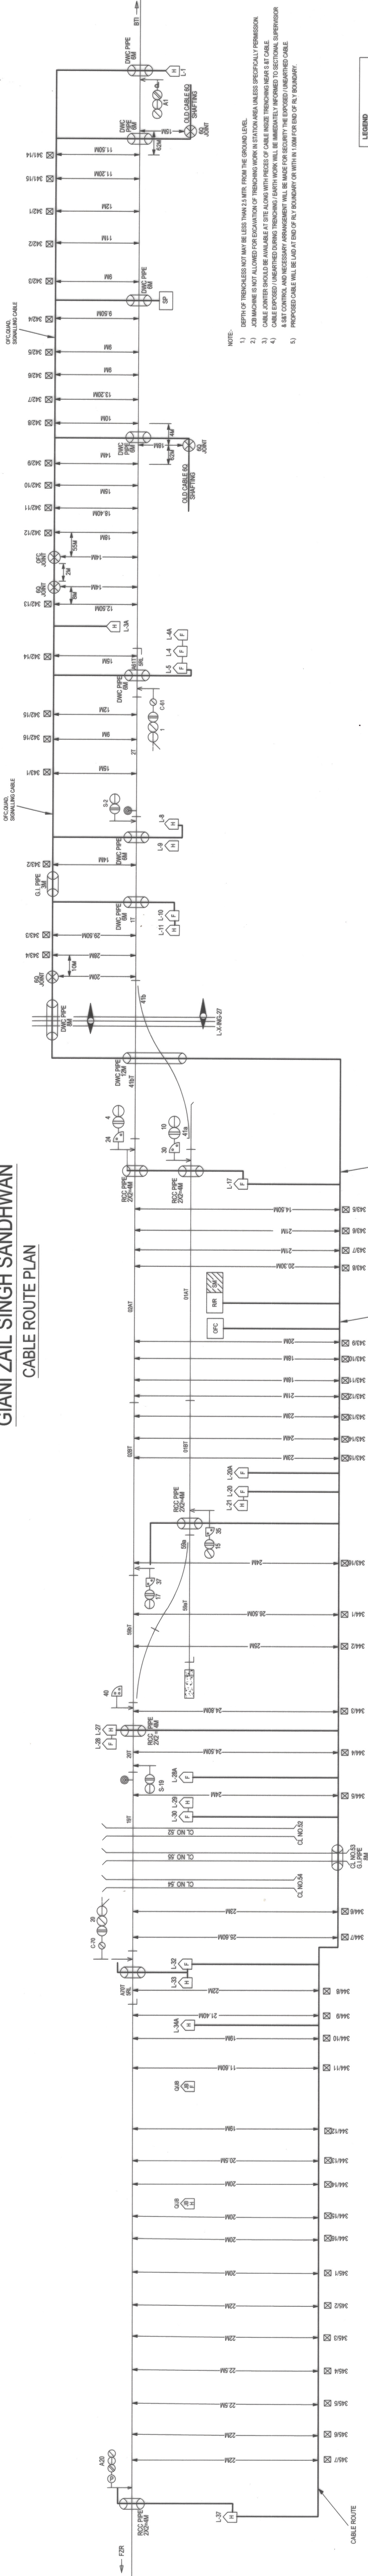

NOTE:-

- 1) OFFSETS SHOWN FROM THE CENTRE OF THE TRENCH TO CENTRE OF THE TRACK.
- 2) ALL DIMENSIONS ARE IN METERS.
- 3) RCC PIPE 150 MM DIA 2M LONG USED FOR TRACK CROSSING = 56 MTR.
- 4) RCC PIPE 150 MM DIA 2M LONG USED FOR ROAD CROSSING = 66 MTR.
- 5) G.I. PIPE 75 MM DIA LONG 6M USED AT GATE C-27 MTR = 6M.
- 6) G.I. PIPE 75 MM DIA LONG 6M USED AT GATE CL NO.5354 = 36MTR.
- 7) G.I. PIPE 50 MM DIA USED IN SWS ROOM = 1.4 MTR.
- 8) TRACK CROSSING WILL BE DONE BY HORIZONTAL BORING.
- 9) CABLE WILL BE LAID OR CULVERT & BRIDGE THOUGH GI PIPE AS SHOWN BELOW DIAGRAM.

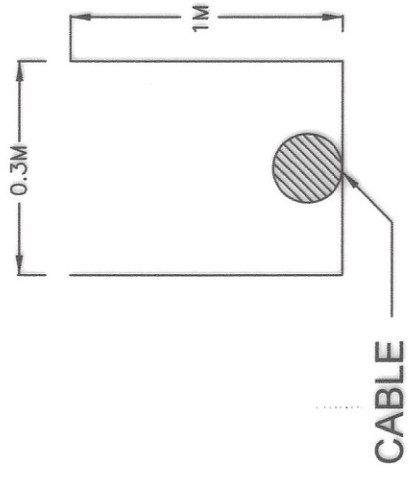

LEGEND	
OHE MAST	☒
OFC / QUAD JOINT	⊗

- NOTE:-
- 1) DEPTH OF TRENCHLESS NOT MAY BE LESS THAN 2.5 MTR. FROM THE GROUND LEVEL.
 - 2) JOB MACHINE IS NOT ALLOWED FOR EXCAVATION WORK IN STATION AREA UNLESS SPECIFICALLY PERMISSION.
 - 3) CABLE JOINTER SHOULD BE AVAILABLE AT SITE ALONG WITH PIECES OF CABLE INSIDE TRENCHING NEAR S AT CABLE.
 - 4) CABLE EXPOSED / UNEARTHED DURING TRENCHING / EARTH WORK WILL BE IMMEDIATELY INFORMED TO SECTIONAL SUPERVISOR.
 - 5) 8 SBT CONTROL AND NECESSARY ARRANGEMENT WILL BE MADE FOR SECURITY THE EXPOSED / UNEARTHED CABLE.
 - 6) PROPOSED CABLE WILL BE LAID AT END OF RLY BOUNDARY OR WITH IN 1.00M FOR END OF RLY BOUNDARY.

COMPLETION	
GIANI ZAIL SINGH SANDHWAN PANEL INTERLOCKING (ROUTE SETTING TYPE)	
CABLE ROUTE PLAN	
S. DSTE FZR	
DSTE FZR	
SSE/DSTE FZR	
SSE/SIGAMP	
DIVN-FZR	
ENGINEERS&T	
N.R.	
TO SUIT SIP NO.5982 ALTD CUTO:- 28.06.2022	
SHT.NO.1/1	