


NAME OF WORK

UPGRADATION OF SIGNALLING GEARS FROM STD.I(R) TO STD II(R) BY ELECTRONIC INTERLOCKING.

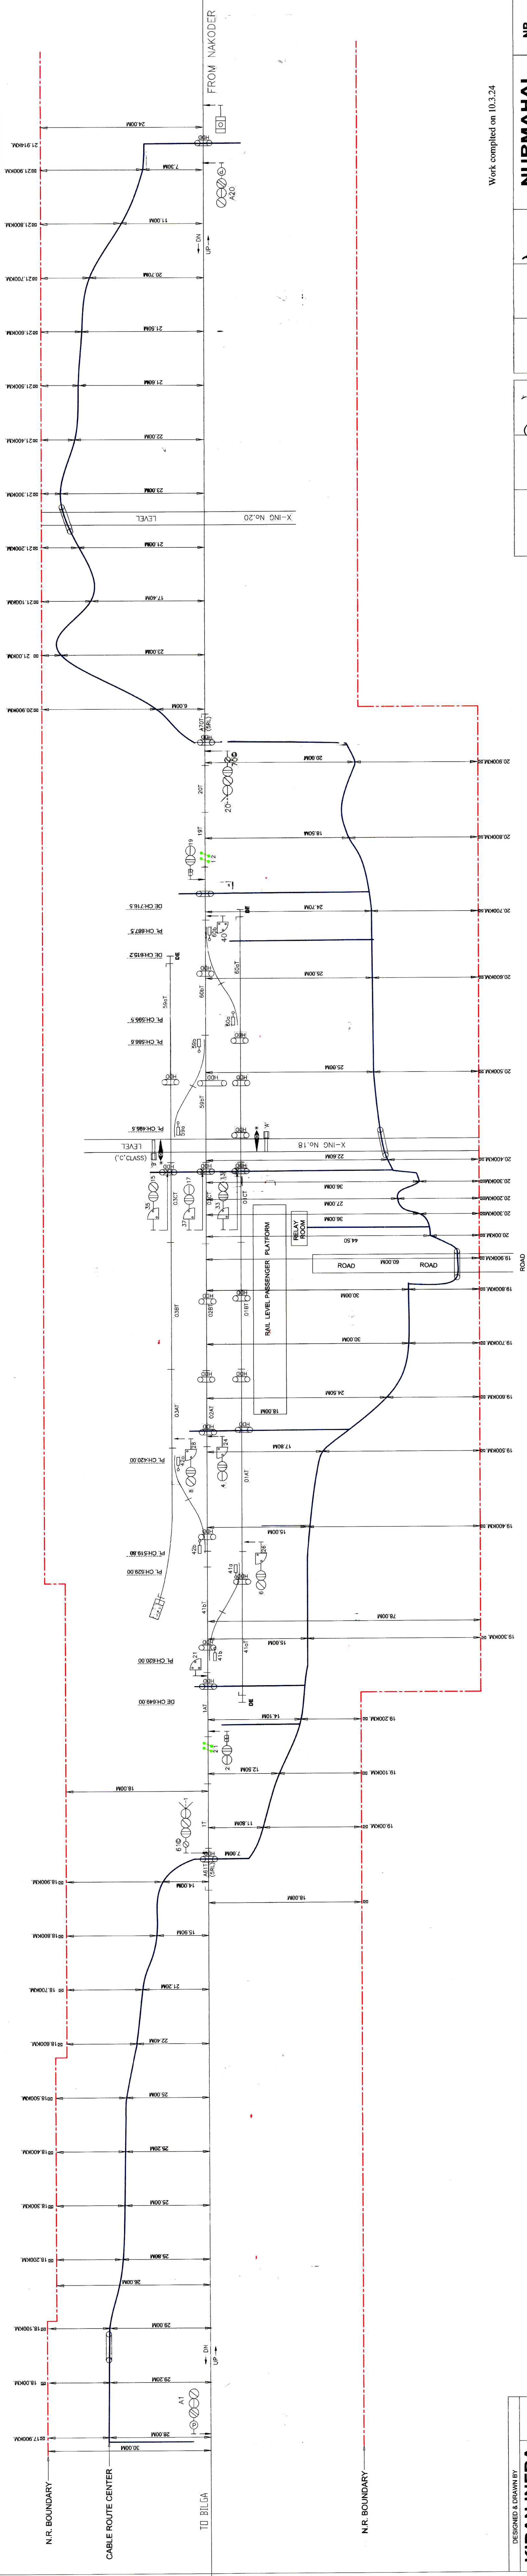

Work completed on 10.3.24

DESIGNED & DRAWN BY

**KIRAN INFRA
ENGINEER LTD.**

DESIGNED

DATE	
CHECKED	

DATE	
CHECKED	

SR Manager / RCIL / LDH	AGM / RCIL / NDLS	PN / RCIL / NDLS	SSE / SIG / GS / FZR	ASTE / GS / FZR	DY / CSTC / GS / FZR	     	NURMAHAL ELECTRONIC INTERLOCKING	FZR-DIVISION DWG NO. SIP-1542-CRP FZR29/11-2019	NR SHEET NO. 1/11
Sd/- To Manager / RCIL / LDH	Sd/- To AGM / RCIL / NDLS	Sd/- To PN / RCIL / NDLS	Sd/- To SSE / SIG / GS / FZR	Sd/- To ASTE / GS / FZR	Sd/- To DY / CSTC / GS / FZR	TO SUIT S-I-P NO.-7542 C.U TO -----			

SHEET NO.	1/1
-----------	-----