
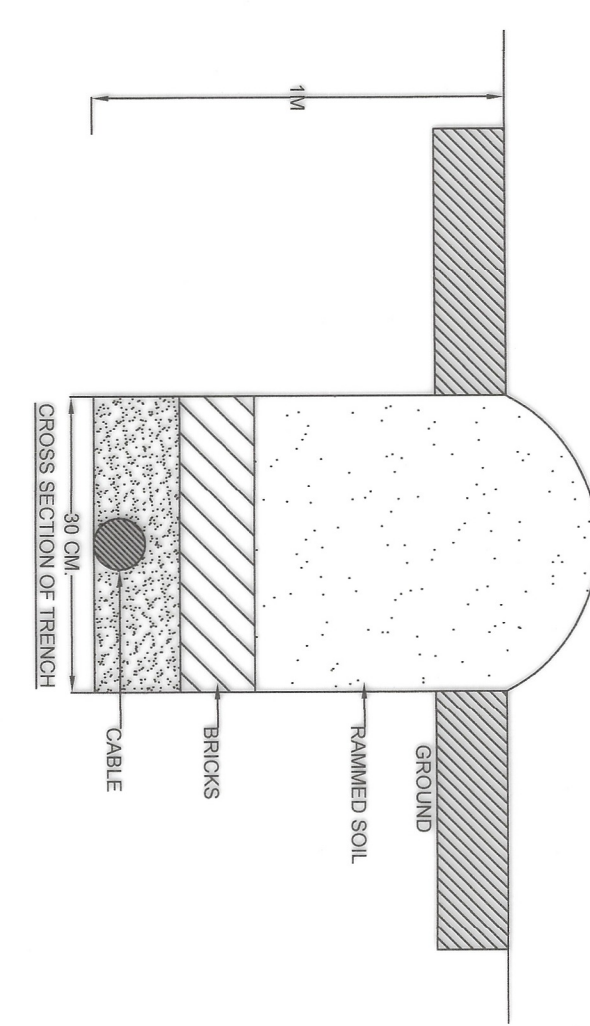
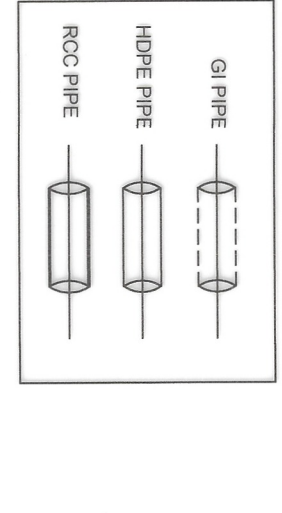


 

Sr. NO.	DESCRIPTION	QTY.
1.	LOCATION BOX TAIL	48 NOS.
2.	LOCATION BOX HEAD	58 NOS.
3.	LOC. PIPE	44M.
4.	LOC. PIPE	44M.
5.	HDPE PIPE 30MM	333M.

NAME OF WORK
 PROVISION OF UPGRADATION OF SIGNALLING
 GEARS FROM STD-IR TO IIR WITH ELECTRONIC
 INTERLOCKING