


NAME OF WORK
UPGRADATION OF INTERLOCKING FROM STD1 TO STD116
WITH ELECTRONIC INTERLOCKING

LADHUKA

CABLE ROUTE PLAN

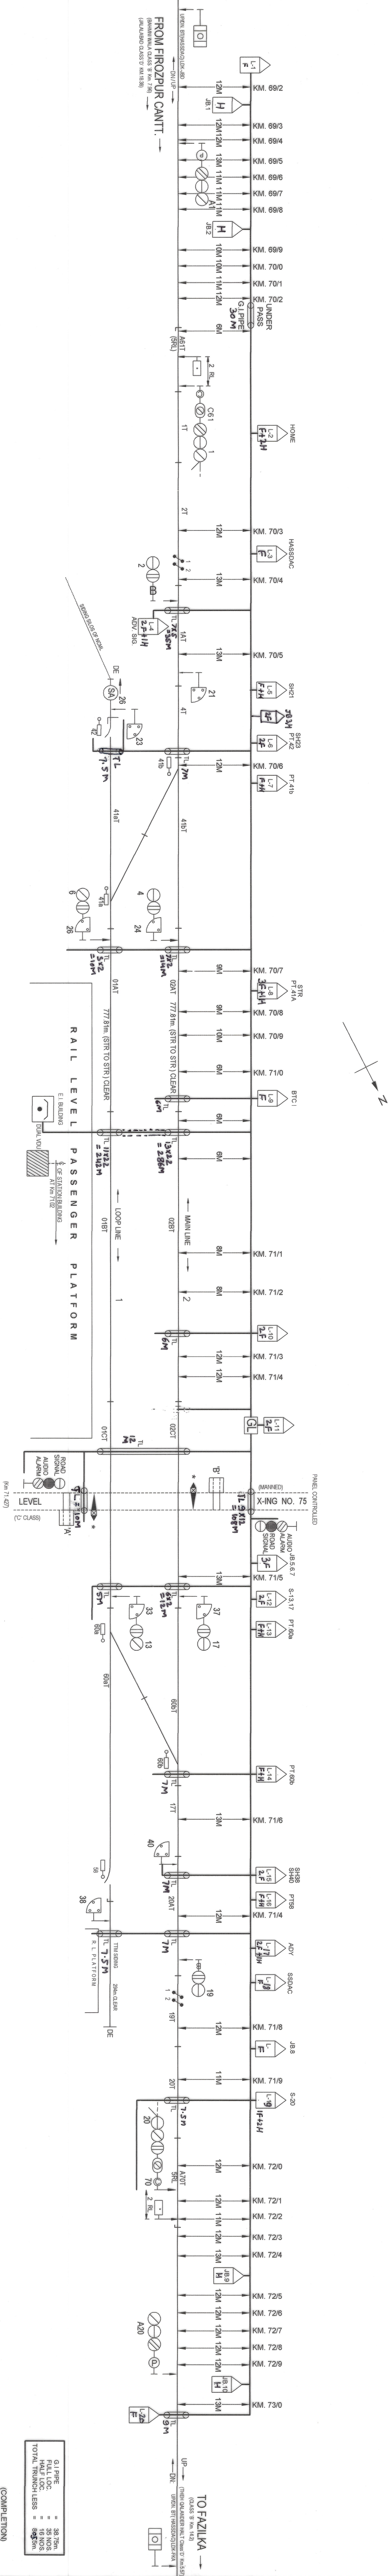

G.I PIPE	=	38.75m
RAIL LOC	=	25 NOS
WALLS	=	25 NOS
TOTAL TRUNCHED	=	89.5m

WORK OPENED ON 20.12.2022

(COMPLETION)

PREPARED BY		LADHUKA		NR	
M/S ALCON BUILDERS & ENGINEERS (P) LTD.		(CLASS BY)		FZR DIV.	
B-1/51, MALVIYA NAGAR NEW DELHI		(ELECTRONIC INTERLOCKING)		GRP NO. 7179	
DRAWN BY		CABLE ROUTE PLAN		DY.CS/TE/WLDH/03	
CHECKED BY		TO SUIT S.P. NO. - 7179		NO. 1460-32/03	
		SHEET NO. 1/1			