



KHADELWAL		ELECTRICALS JAYPUR	
Rajesh			
NR	JE/SO/CW/NDLS	SE/NDLS/CW/NDLS	EST/CW/NDLS
CABLE ROUTE PLAN (ROUTE RELAY INTERLOCKING) (STD. III)			
TO SUIT S-IP NO. 5649 c.w. 0.70 - 6.01.05.			ALAWALPUR (CLASS 'B')
			DY.CSTE/CW/NDLS NO. 27-11-07

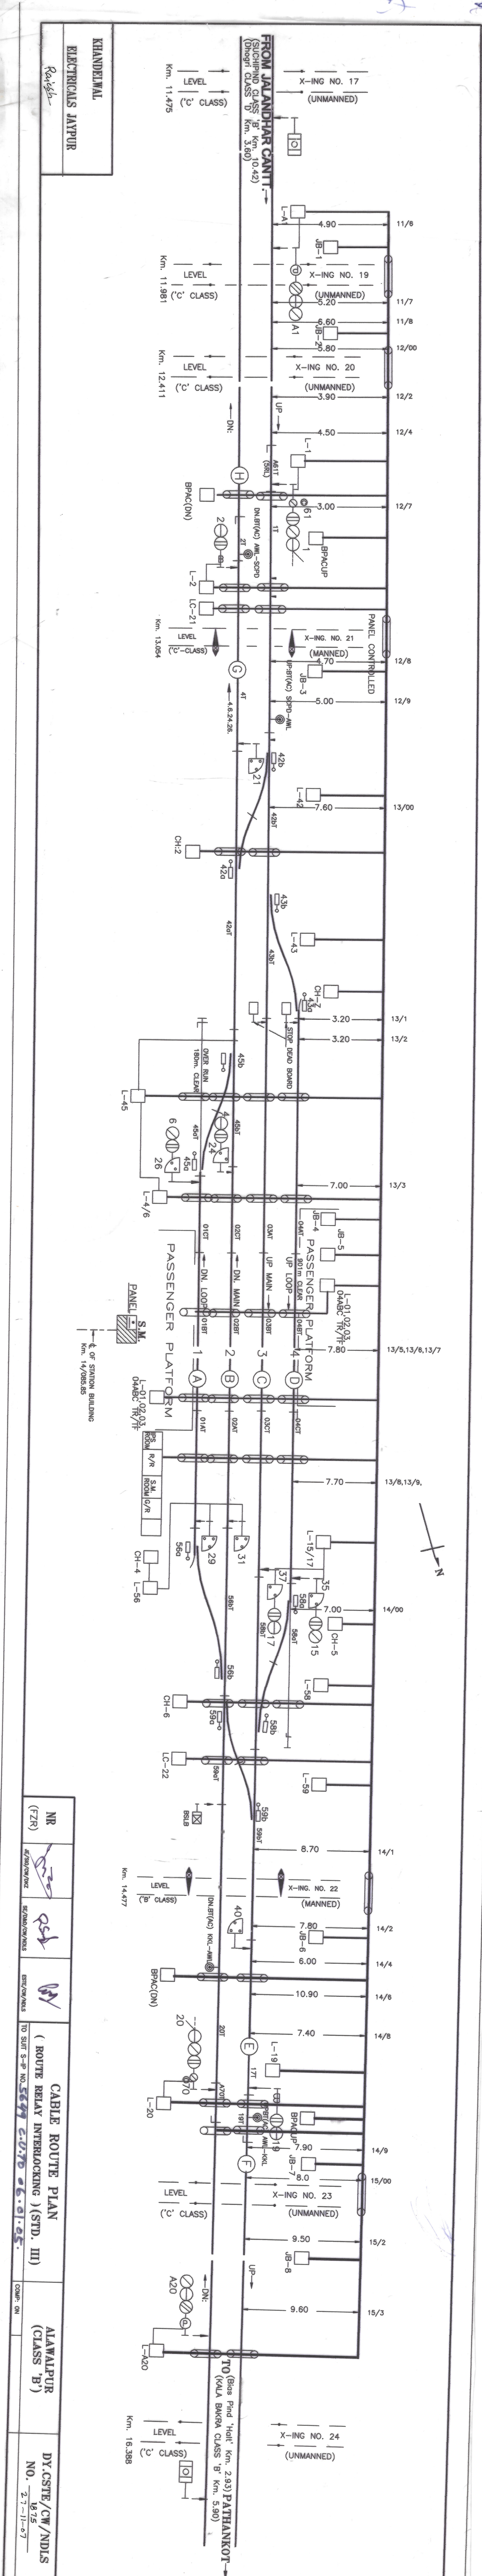

TRACK JUMPER PLAN (ALAWALPUR)

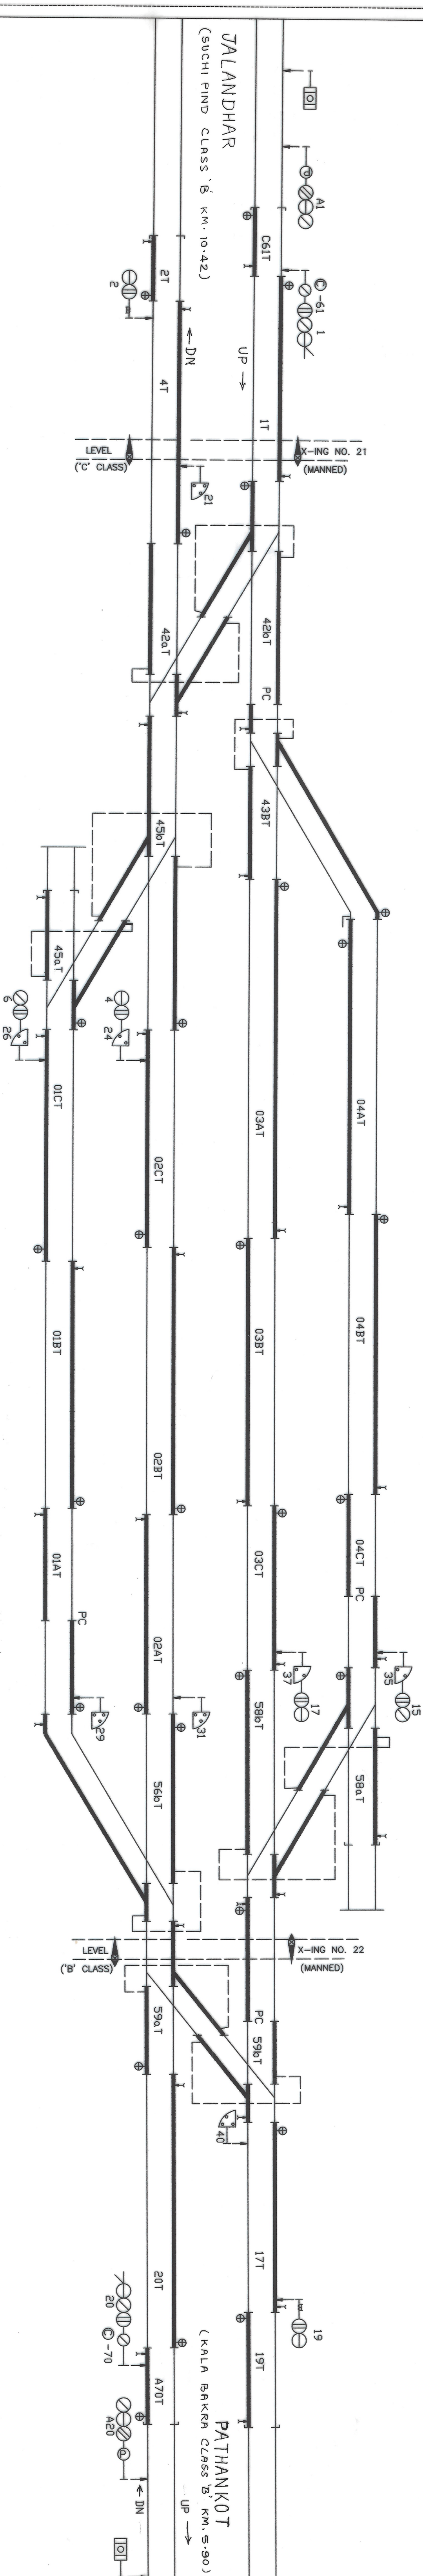

	RELAY END
Y	FEED END
—	+VE RAIL
—	-VE RAIL

WORK BASED ON S.I.P. No- 5649
WORK COMPLETED ON- 28.02.2009

PREPARED BY		C H E C K E D		A P P R O V E D				अलाबलपुर FIREZOPUR DIVISION m/s NORTHERN RAILWAY SHEET No-085	
by श्रीम प्रताप एन्ग. वर्क्स लिमि M/S PRATAP ENGG. WORKS A/123, 3rd FLOOR, SECTION 17 ROHINI, DELHI								TRACK BONDING PLAN	
JE/SIG./RE/D/UMB		SSE/RE/1TUC		ADSTE/RE/UMB		DY.CSTE/RE/UMB			

रेलपथ बॉडिंग प्लान TRACK BONDING PLAN

अलावलपुर
ALAWALPUR

फिरोजपुर
FEROZPUR
DIVISION
मोजो
NORTHERN
RAILWAY
SHEET No:-026