c

BILGA

CABLE ROUTE PLAN

NAME OF WORK:-

UPGRADATION OF SIGNALLING GEARS FROM STD.I TO STD II(R) BY ELECTRONIC INTERLOCKING.

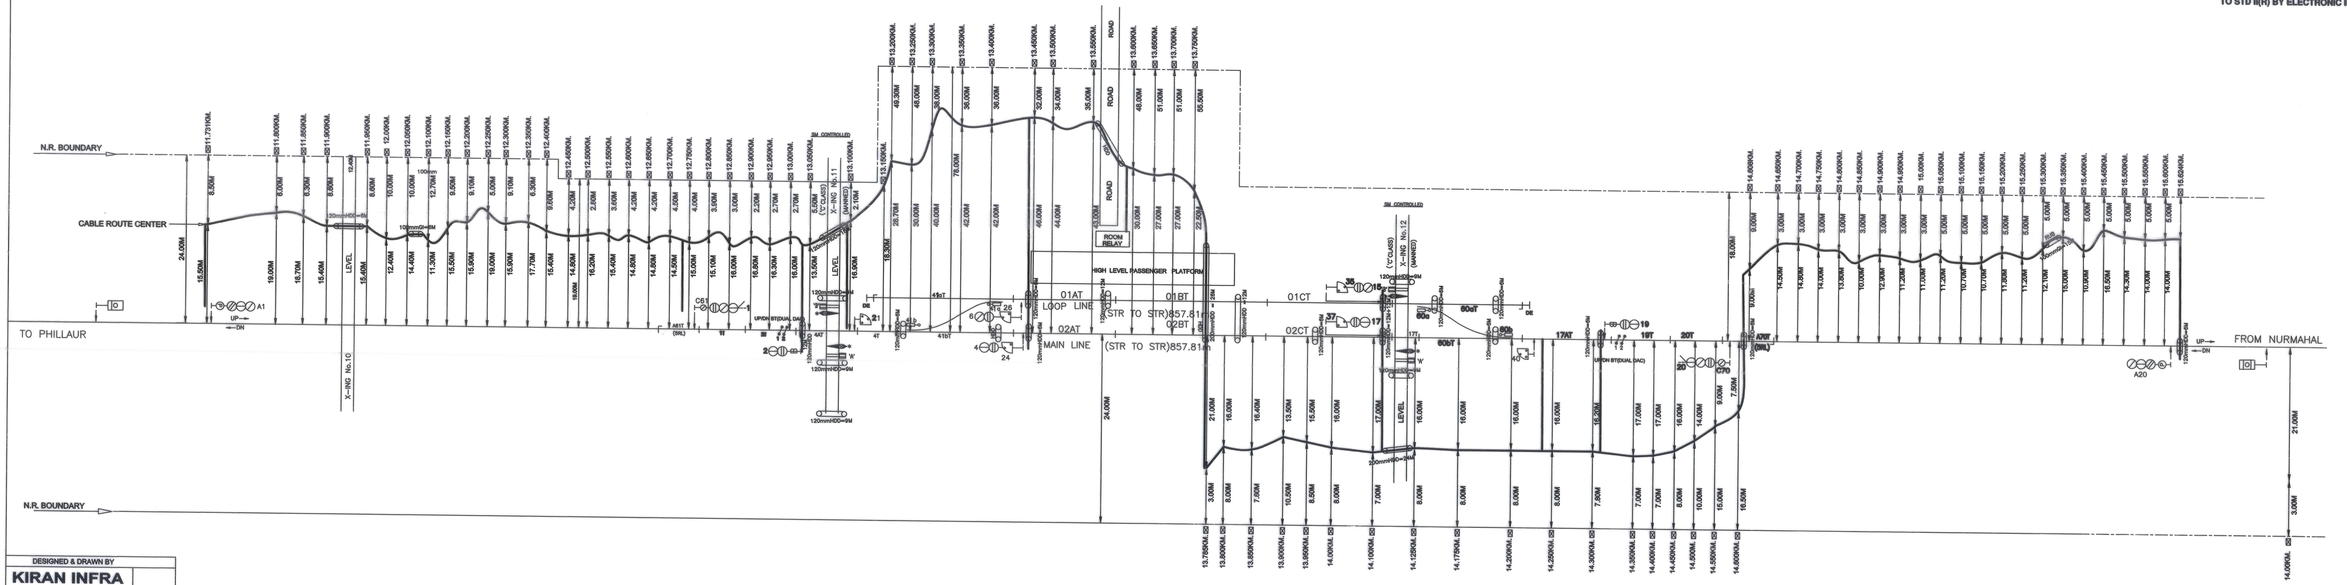

WORK COMPLETED ON 11.09.2024.

DESIGNED & DRAWN BY		
KIRAN INFRA ENGINEERS LTD.		
DESIGNED	CHECKED	DATE

Sr.Manager/RCIL/LDH	ADGM/RCIL/NDLS	PM/RCIL/NDLS	SSE/SIG/GS/FZR	SSE/SIG/D&D/FZR	DSTE/FZR	Sr.DSTE/FZR

BILGA
ELECTRONIC INTERLOCKING
CABLE ROUTE PLAN
TO SUIT S-P NO.-7236 C.U.TO -----

NR
FZR-DIVISION
DWG.NO. SP-7236-CRP FZR/2019-2019
SHEET NO. 01/01