


SANJAY 05.06.2021, 11.02.2024, 07.03.2024

NAME OF WORK
UPGRADATION OF INTERLOCKING
SYSTEM WITH
ELECTRONIC INTERLOCKING.

GURU HARSAHAI
CABLE ROUTE PLAN

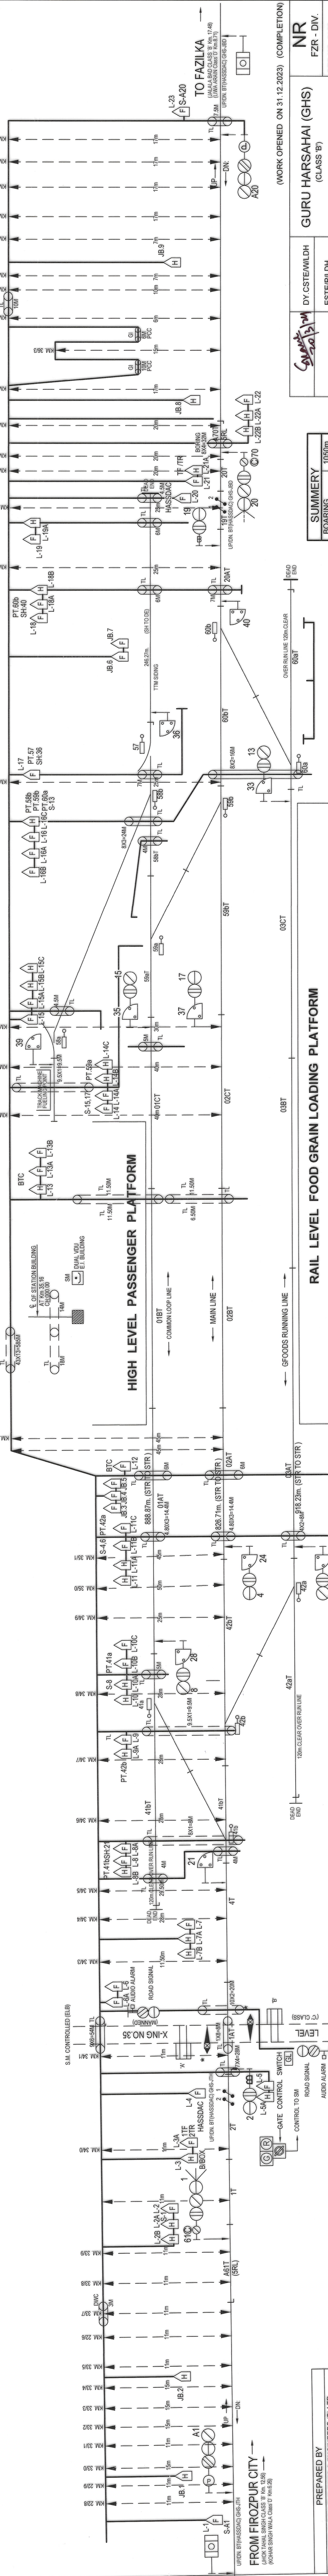

PREPARED BY M/S. ALCON ENGINEERS & ENGINEERS (P) LTD. B-101, MALVIYA NAGAR NEW DELHI	CHECKED BY [Signature]
DRAWN BY [Signature]	CHECKED BY [Signature]

SUMMARY	
BOARDS	1050m
GI PIPE	22.5m
DWC	3m
HALF LOG BOX	27 NOS

[Signature]	DI/STEWARD	GURU HARSAHAI (GHS)	FZR - DIV.
[Signature]	ESTEPALD	(ELECTRONIC INTERLOCKING)	CPR NO. 7180
[Signature]	SSE/DSD/WLDH	CABLE ROUTE PLAN	BY/STEWARD
[Signature]	SEE/SIG/WLDH	TO SIFT S/P NO. - 7180	2024/03/07
		CPR NO. 3036/2021	SHEET NO. 11