


JALALABAD
CABLE ROUTE PLAN

NAME OF WORK
UPGRADATION OF INTERLOCKING FROM STD-1 TO STD-110
WITH ELECTRONIC INTERLOCKING

GI PIPE = 9m.
HALE LOC = 28 NOS
TOTAL TRUNCH LESS = 2080.5m

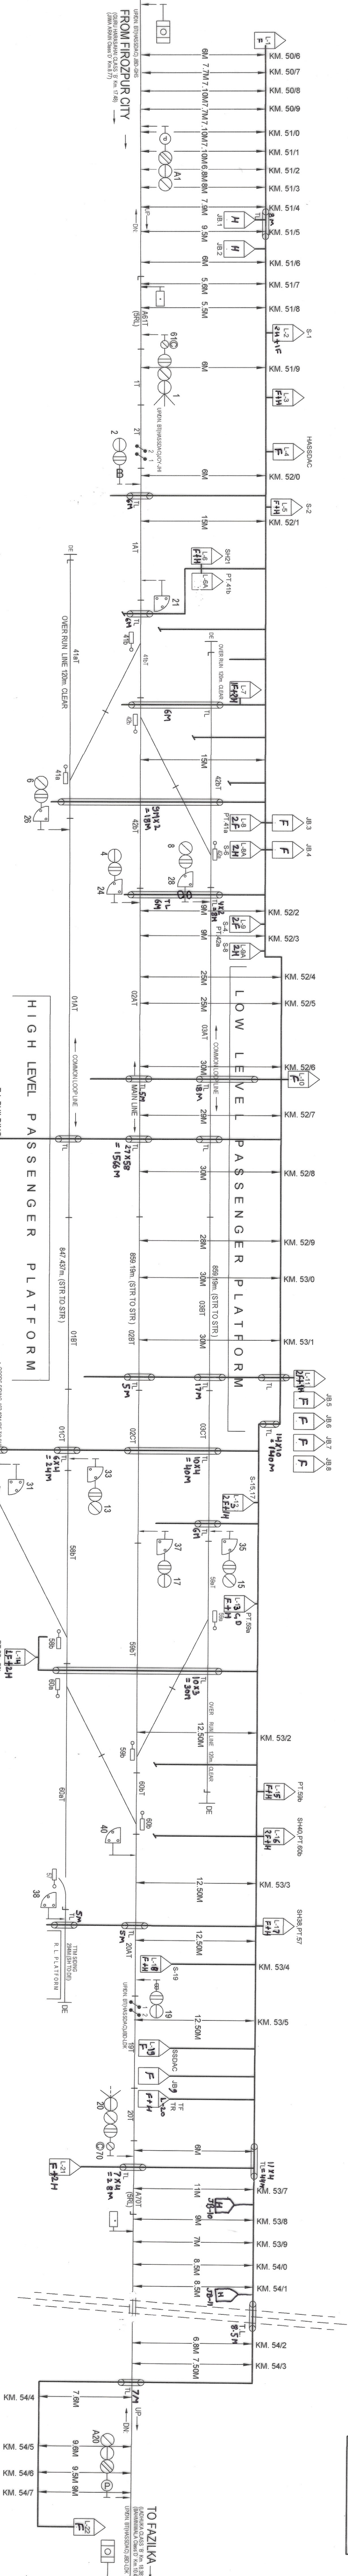

PREPARED BY	
MISALCON BUILDERS & ENGINEERS (P) LTD.	
B-1/51, MALVIYA NAGAR NEW DELHI	
DRAWN BY	
CHECKED BY	

JALALABAD		WORK OPENED ON 06.02.2023	
(CLASS B)		(COMPLETION)	
DY. CSTE/WLDH		NR	
AESTEM/LDH		FZR DIV.	
CABLE ROUTE PLAN		GRP NO. 7178	
SEE/SIG/WLDH		NO. 1406-575/15	
CUTO 19.12.2022		SHEET NO. 1/1	