

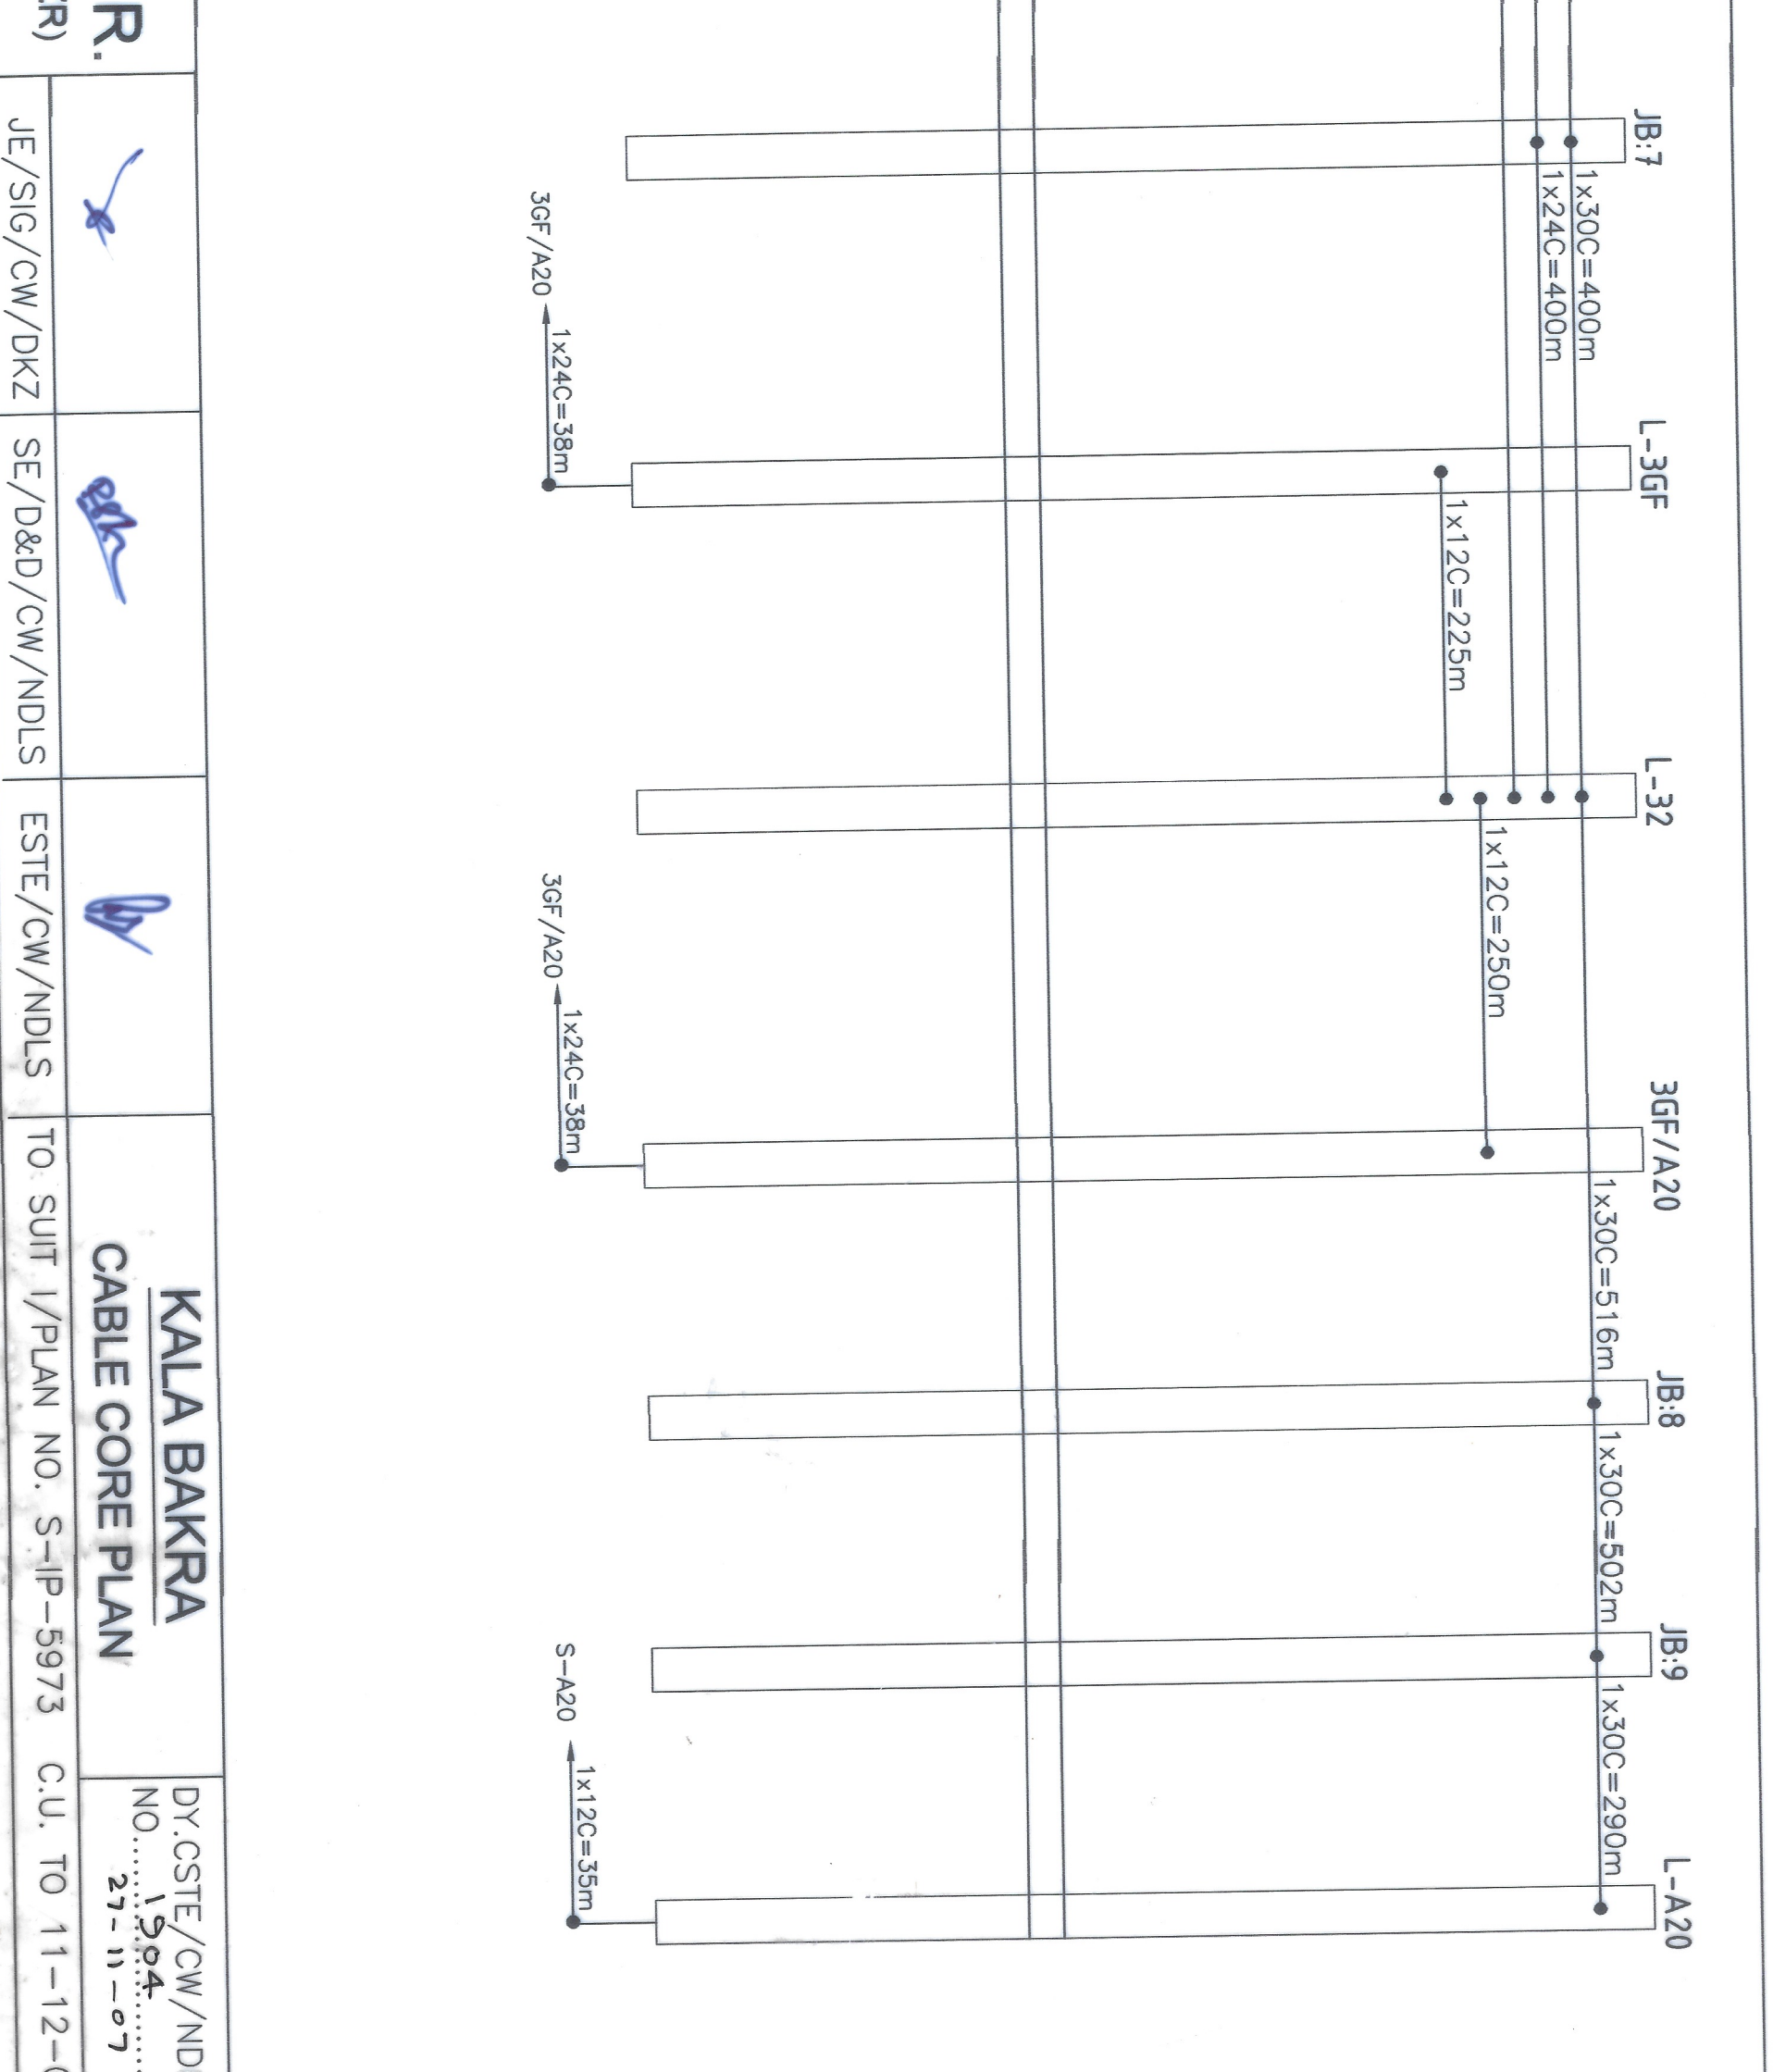


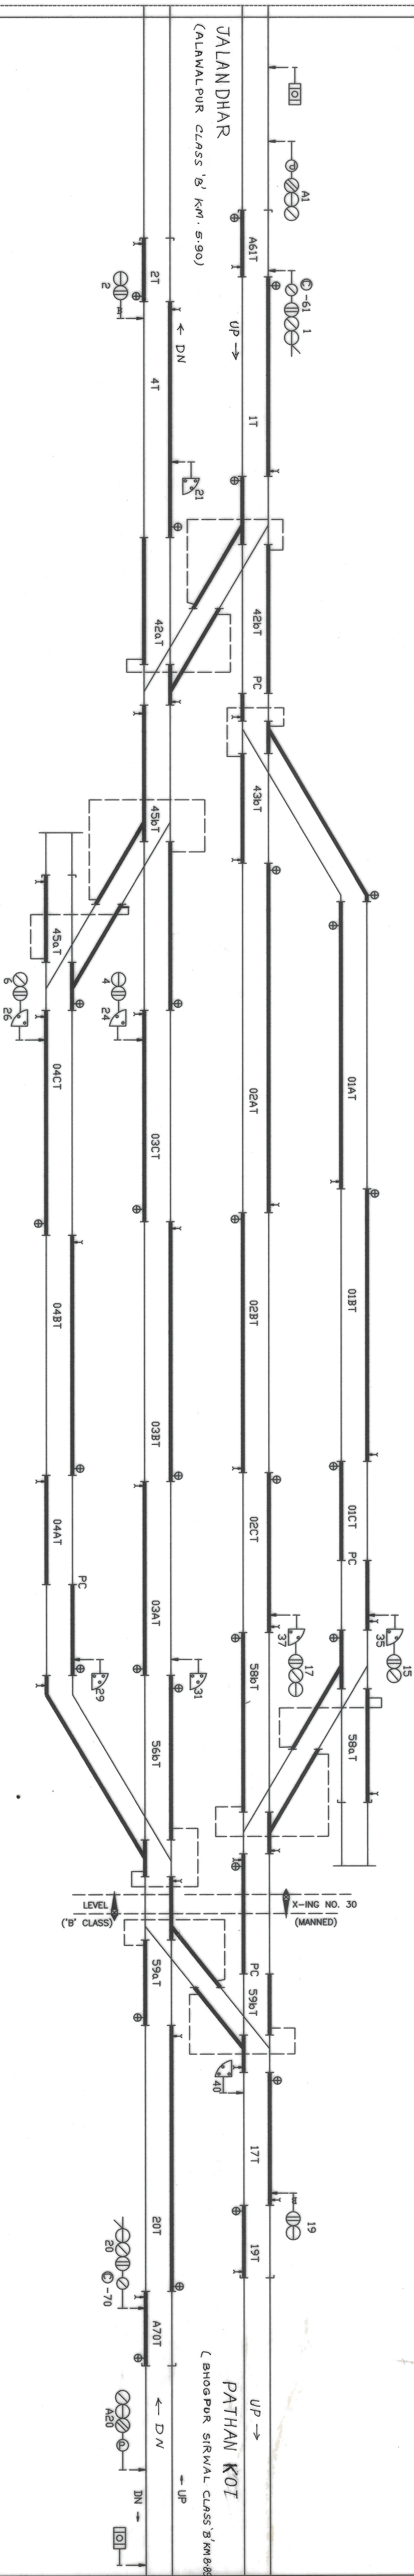

TRACK JUMPER PLAN (KALA BAKRA)

[illegible]

KALABAKRA
AT km. 19.70

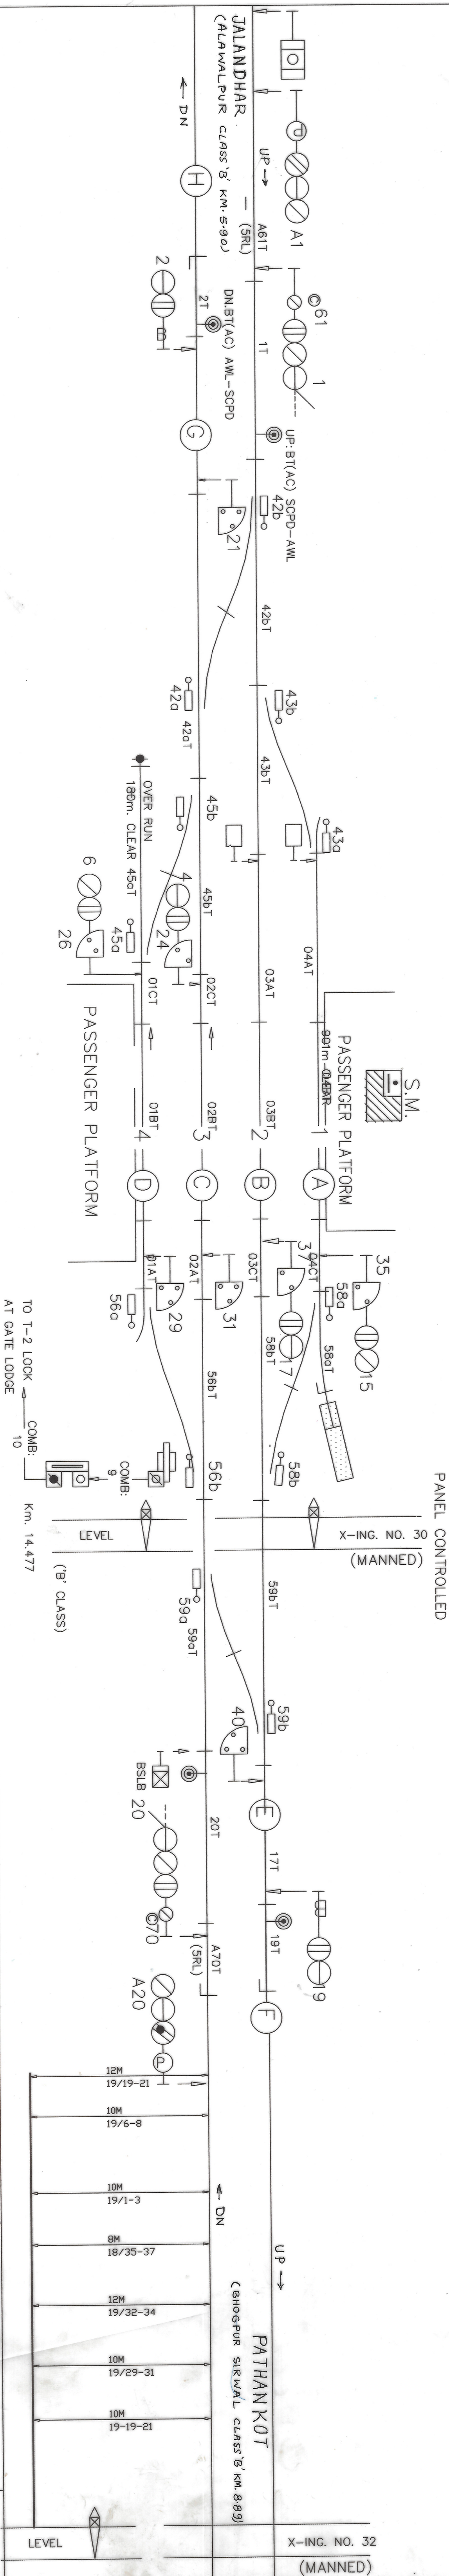

PREPARED BY		C H E C K E D		A P P R O V E D	
Jyoti प्रताप इंजीनियरिंग वर्कस लिमिटेड W/S PRATAP ENGG. WORKS A/E-23rd FLOOR, SECTOR-17 ROHINI, DELHI					
कनिष्ठ अभि./ स / न. / वै. अभि. / श्रेणीकरण अभि. / न. / वै. अभि. / श्रेणीकरण अभि. JE / SIG / RE / D / UMB		SSE / RE / JOC		ADSTE / RE / UMB	
					
CABLE ROUTE PLAN					
BASED ON S/P NO. 5650					
काला बकरा KALA BAKRA PANEL INTERLOCKING (ROUTE SETTING TYPE)					
फिरोज़पुर FIROZPUR DIVISION					